



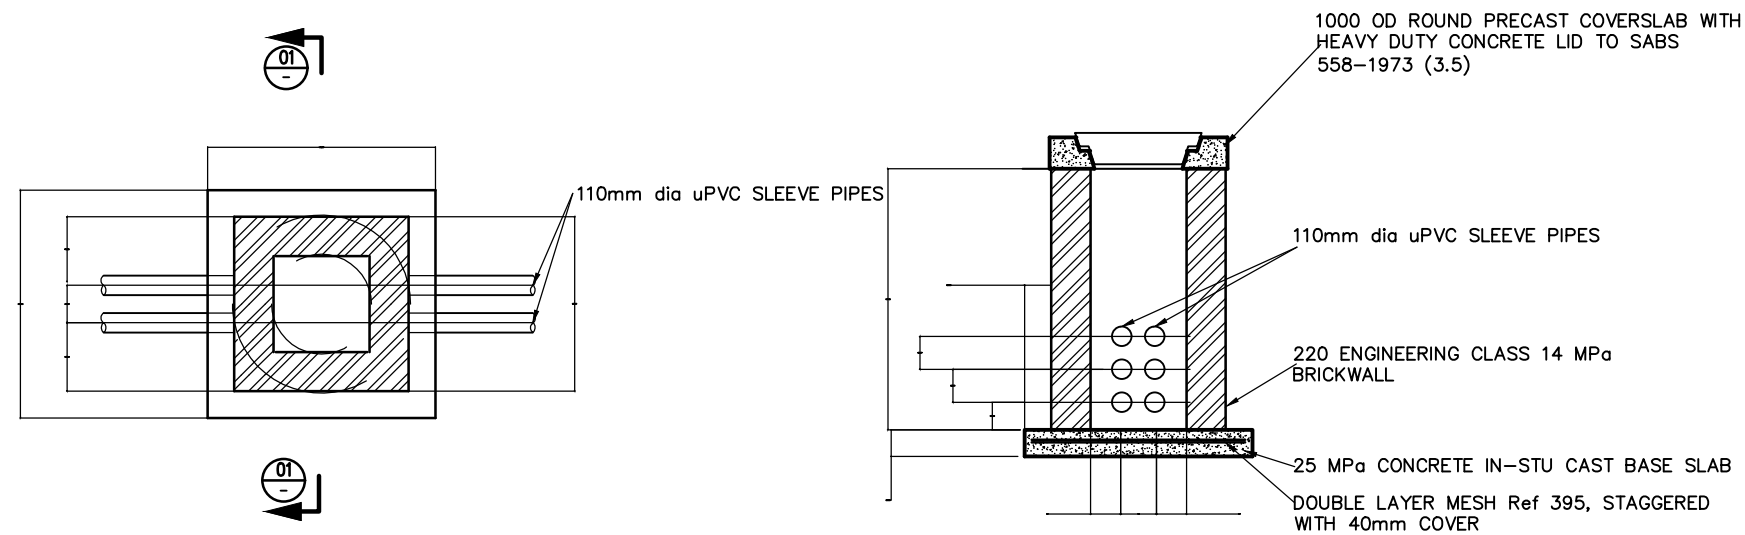


PLAN ON CABLE MANHOLE
SCALE : 1:20

SECTION 01-01
SCALE : 1:20

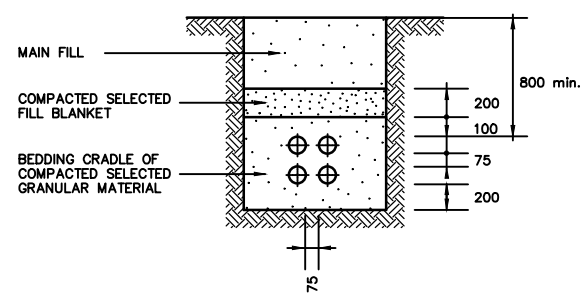

SLEEVE DETAIL
CLASS 'B' BEDDING (FLEXIBLE PIPES).
SCALE 1:50

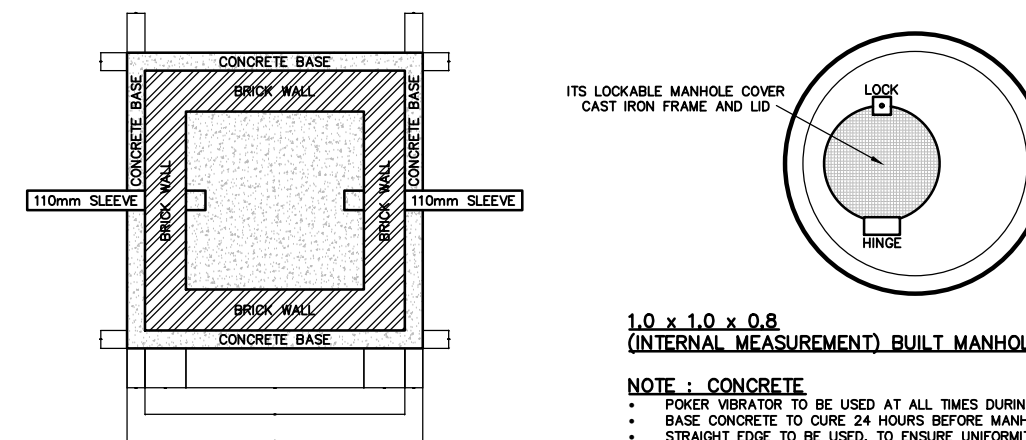

1.0 x 1.0 x 0.8 (INTERNAL MEASUREMENT) BUILT MANHOLE

NOTE : CONCRETE


- POKER VIBRATOR TO BE USED AT ALL TIMES DURING POURING CONCRETE.
- BASE CONCRETE TO CURE 24 HOURS BEFORE MANHOLE TOP CAN BE PLACED
- STRAIGHT EDGE TO BE USED, TO ENSURE UNIFORMITY.
- MANHOLE TO BE CLEANED AFTER COMPLETION.
- MANHOLE TO BE BUILT WITH FACE BRICKS.

GROUT FILL



- FILL AROUND CONDUIT, AND TRIM.
- SEAL COVER SLAB TO CHAMBER.
- CURRENT BASED QUARRY GROUT WITH BONDING LIQUID, NOT WATER

SISTA FOAM PU


- FILL CONDUIT AROUND INNER-DUCT 100mm DEEP, AND TRIM
- 100mm DEEP

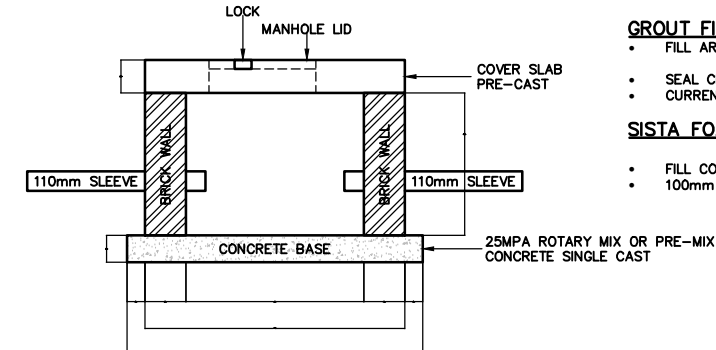

ITS SLEEVE MANHOLE
SCALE : 1:20

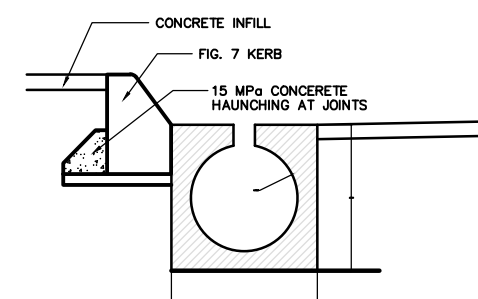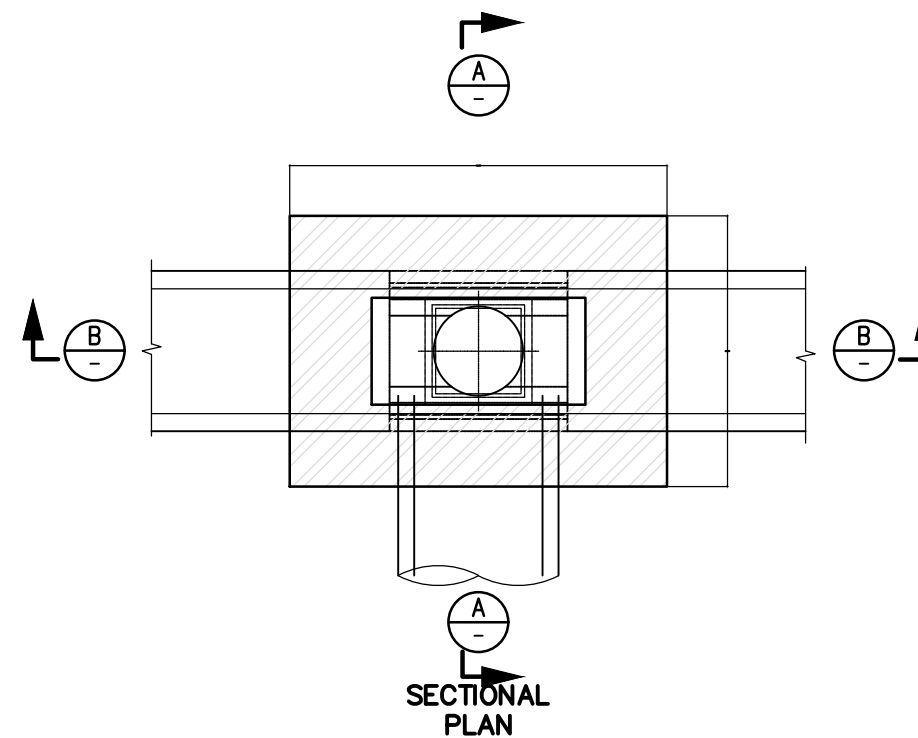

SECTION A-A SLOTTED DRAIN ON LEES STREET
SCALE 1:10

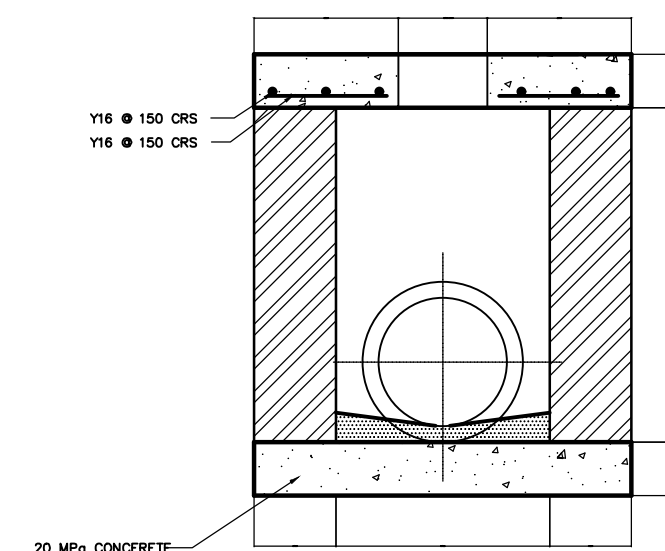

SECTION B-B

NOTES AND SPECIFICATIONS

GENERAL

- ALL MATERIAL AND WORKMANSHIP MUST COMPLY WITH THE REQUIREMENTS OF THE LATEST RELEVANT SABS REQUIREMENTS.
- ALL DIMENSIONS ARE IN MILLIMETERS. (UNLESS OTHERWISE SPECIFIED)
- DO NOT SCALE FROM THESE DRAWINGS.
- ALL DIMENSIONS MUST BE CHECKED AND APPROVED ON SITE.
- ALL CONSTRUCTION TO BE DONE IN ACCORDANCE WITH THE STANDARD SPECIFICATIONS FOR MUNICIPAL CIVIL ENGINEERING WORKS, THIRD EDITION 2005 AND THE STANDARD CTMM DETAIL DRAWINGS
- THESE DRAWINGS MUST BE READ IN CONJUNCTION WITH THE ARCHITECTS DRAWINGS. (IF APPLICABLE)
- THIS DRAWING MUST BE READ IN CONJUNCTION WITH THE STANDARD SPECIFICATIONS FOR MUNICIPAL CIVIL ENGINEERING WORKS, SERIES 4.
- THE SIGNATURE OR INITIALS ON THIS DRAWING, OF ANY MANAGER OF THE TRANSPORT DEPARTMENT, IN NO WAY REMOVES ANY RESPONSIBILITY WHATSOEVER FROM THE CONSULTANT.
- THE CONSULTANT REMAINS RESPONSIBLE TO ENSURE THAT ALL THE GUIDELINES, STANDARD DRAWINGS, STANDARDS AND SPECIFICATIONS OF THE TRANSPORT DEPARTMENT HAVE BEEN MET AND ARE COMPLIED WITH.
- FINAL POSITION OF SERVICES TO BE DETERMINED ON SITE.

AMENDMENTS				
NO.	DATE	APPROVED	DESCRIPTION	FILE
1.	2022-05-27	CW	ISSUED FOR APPROVAL	
2.	2022-05-27	CW	ISSUED FOR TENDER	

DESIGNED BY	JJ	DRAWN BY	JJ
DESIGN CHECKED BY	CW	INFRASTRUCTURE TECHNICAL INFORMATION	MANAGEMENT
APPROVED BY		APPROVED BY	

PROJECT STATUS	
DESIGNED	ISSUED FOR APPROVAL
ISSUED FOR TENDER	ISSUED FOR CONSTRUCTION

PROJECT ENGINEER (CONSULTANT)	PROJECT ENGINEER (CITY OF TSHWANE)
INITIALS AND SURNAME	SIGNATURE AND P. NO.
DATE	DATE

BAHLAPHING CONSULTING

BC Bahlaphing consulting

306 Lois Avenue
Newlands, Menlyn,
Pretoria, 0181

t: (012) 348 3038
e: info@bahlaphing.com
www.bahlaphing.com

CITY OF TSHWANE
ROADS AND TRANSPORT DEPARTMENT

Mr. Imvula Tshwene
REGIONAL HEAD - RPTN DIVISION

Mr. P. L. Letlamoane
EXECUTIVE DIRECTOR

P.O. BOX 1409
PRETORIA 0001

P.O. BOX 1409
PRETORIA 0001

DRIVING APPROVED BY DIVISIONAL HEAD
Mr. Imvula Tshwene

SIGNATURE: DATE:


DESCRIPTION OF PROJECT

**BRT LINE 2C:
LYNNWOOD ROAD FROM JANUARY
MASILELA TO SIMON VERMOOTEN**

DESCRIPTION OF DRAWING


**LYNNWOOD ROAD - WP2
TYPICAL STANDARD DETAILS
FOR STORMWATER**

CONTRACT No. 1	PROJECT No. 1
DATE : 27/05/2022	SCALE : AS SHOWN
DRAWING NO. J 2145/01/SD/001	SHEET NO. 1
	ORIGINAL PAPER SIZE: A0

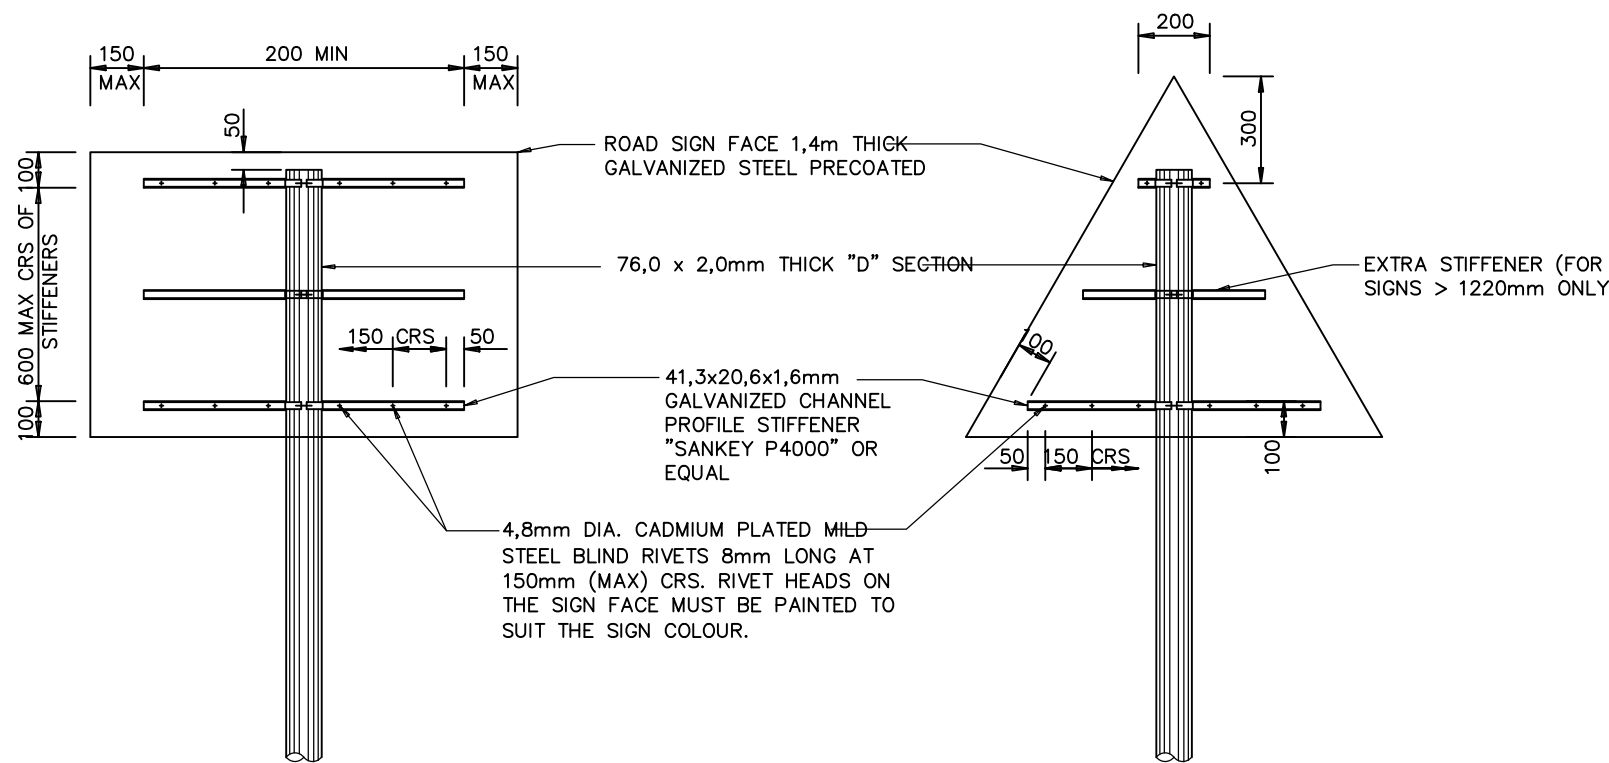


REAR ELEVATION

REAR ELEVATION

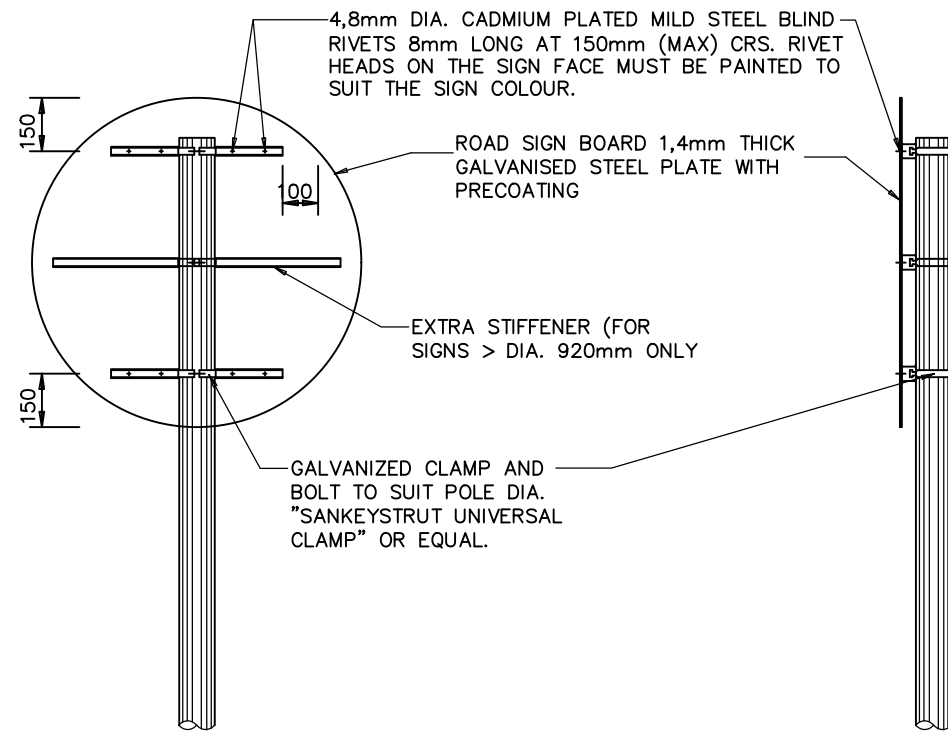


REAR ELEVATION


TYPICAL SIDE ELEVATION

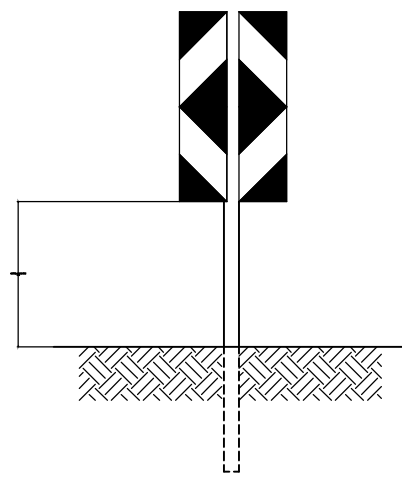


W413 SIGN PLACEMENT
N.T.S.

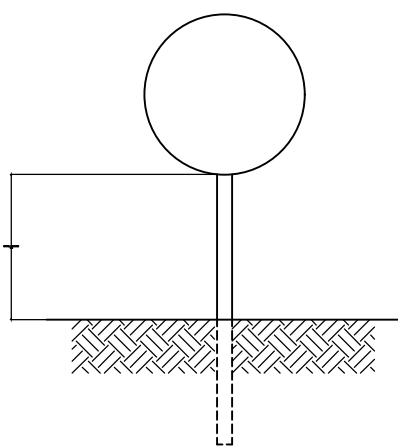

R103, R104 & R213 SIGN PLACEMENT
N.T.S.

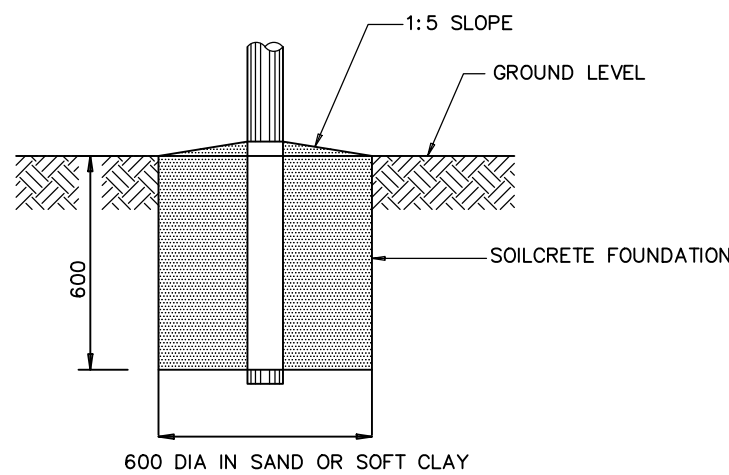

TYPICAL
FOUNDATION

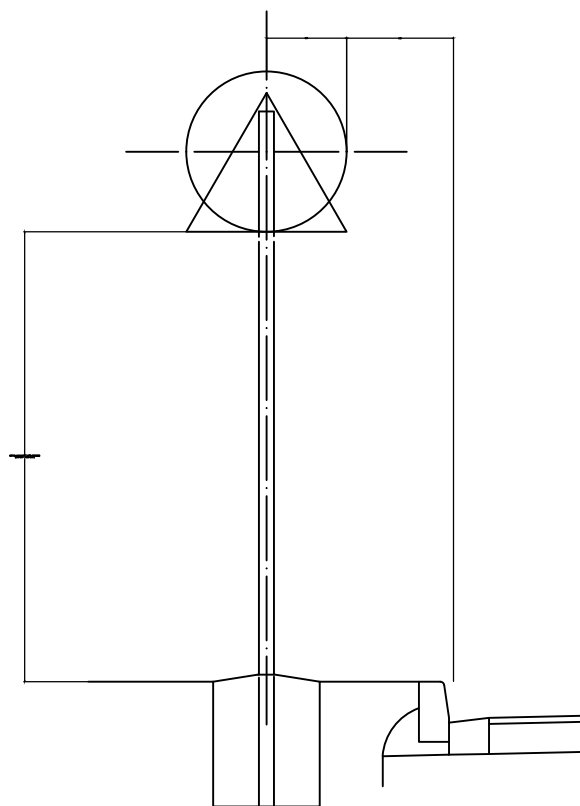

SIGN PLACEMENT
N.T.S.

NOTES:

1. DETAILS ON THIS DRAWING ARE APPLICABLE TO ROAD SIGNS SMALLER THAN 1,5m REQUIRING A SINGLE SUPPORT.
2. MANUFACTURING, TRANSPORTATION, ERECTION AND MAINTENANCE OF ROAD SIGNS SHALL CONFORM TO RELEVANT CLAUSES OF SECTION 5600 OF COLTO STANDARD SPECIFICATIONS.
3. MANUFACTURE'S IDENTIFICATION CODE (MANUFACTURE'S NAME, MONTH AND YEAR OF SIGN'S MANUFACTURING) SHALL BE DISPLAYED ON THE REVERSE (LOWER CORNER NEAREST TO ROAD SURFACE) OF COMPLETED SIGN BOARD, THE LETTERS SHALL BE PAINTED IN WHITE AND THEY SHALL NOT BE LARGER THAN 50mm IN HEIGHT.
3. STRUCTURAL STEEL SECTIONS SHALL BE OF MILD STEEL CONFORMING TO THE REQUIREMENTS OF SECTION 6700 OF COLTO STANDARD SPECIFICATIONS.
4. BOLTS, WASHERS AND NUTS SHALL COMPLY WITH THE REQUIREMENTS OF CLAUSE 5602(b) OF COLTO STANDARD SPECIFICATIONS.
5. BLIND RIVETS SHALL BE 4,8mm DIA CADMIUM PLATED MILD STEEL.
6. SOILCRETE FOUNDATIONS SHALL CONSIST OF 12 PARTS APPROVED GRANULAR SOIL OR GRAVEL MIXED WITH 1 PART PORTLAND CEMENT AND ONLY SUFFICIENT WATER TO GIVE IT A CONSISTENCY THAT WILL PERMIT THE SOILCRETE TO BE TAMPED TO EXCLUDE VOIDS. THE SURFACE OF THE SOILCRETE SHALL BE NEATLY FINISHED AS INDICATED.
7. THIS DRAWING IS TO BE READ IN CONJUNCTION WITH DRG. NO. 16463/00/04/406/(001-005)

NOTES AND SPECIFICATIONS				
GENERAL				
1. ALL MATERIAL AND WORKMANSHIP MUST COMPLY WITH THE REQUIREMENTS OF THE LATEST RELEVANT SABS REQUIREMENTS.				
2. ALL DIMENSIONS ARE IN MILLIMETERS. (UNLESS OTHERWISE SPECIFIED)				
3. DO NOT SCALE FROM THESE DRAWINGS.				
4. ALL DIMENSIONS MUST BE CHECKED AND APPROVED ON SITE.				
5. ALL CONSTRUCTION TO BE DONE IN ACCORDANCE WITH THE STANDARD SPECIFICATIONS FOR MUNICIPAL CIVIL ENGINEERING WORKS, THIRD EDITION 2005 AND THE STANDARD CTMM DETAIL DRAWINGS				
6. THESE DRAWINGS MUST BE READ IN CONJUNCTION WITH THE ARCHITECTS DRAWINGS. (IF APPLICABLE)				
7. THIS DRAWING MUST BE READ IN CONJUNCTION WITH THE STANDARD SPECIFICATIONS FOR MUNICIPAL CIVIL ENGINEERING WORKS, SERIES 4.				
8. THE SIGNATURE OR INITIALS ON THIS DRAWING, OF ANY MANAGER OF THE TRANSPORT DEPARTMENT, IN NO WAY REMOVES ANY RESPONSIBILITY WHATSOEVER FROM THE CONSULTANT.				
9. THE CONSULTANT REMAINS RESPONSIBLE TO ENSURE THAT ALL THE GUIDELINES, STANDARD DRAWINGS, STANDARDS AND SPECIFICATIONS OF THE TRANSPORT DEPARTMENT HAVE BEEN MET AND ARE COMPLIED WITH.				
10. FINAL POSITION OF SERVICES TO BE DETERMINED ON SITE.				

AMENDMENTS				
NO.	DATE	APPROVED	DESCRIPTION	FILE
1.	2022-05-27	CW	ISSUED FOR APPROVAL	
2.	2022-05-27	CW	ISSUED FOR TENDER	

DESIGNED		DRAWN	
AI		AI	

DESIGN CHECKED BY		INFRASTRUCTURE TECHNICAL INFORMATION	
CW			

PROJECT STATUS	
PROJECT ENGINEER (CONSULTANT)	PROJECT ENGINEER (CITY OF TSHWANE)

INITIALS AND SIGNATURE		SIGNATURE AND P. NO.		DATE	

INITIALS AND SIGNATURE		SIGNATURE AND P. NO.		DATE	

BAHLAPHING CONSULTING	
306 Lois Avenue Newlands, Menlyn, Pretoria, 0181 t: (012) 348 3038 e: info@bahlaphing.com www.bahlaphing.com	

CITY OF TSHWANE	
ROADS AND TRANSPORT DEPARTMENT	
Mr. Imvula Tshenye DEPUTY HEAD - BRTN DIVISION P.O. BOX 1409 PRETORIA 0001	Mr. P. L. Letsohane EXECUTIVE DIRECTOR P.O. BOX 1409 PRETORIA 0001

SIGNATURE OF PROJECT	

DESCRIPTION OF DRAWING	
BRT LINE 2C: LYNNWOOD ROAD FROM JANUARY MASILELA TO SIMON VERMOOTEN	

CONTRACT No. 1	
PROJECT No. 1	





DATE	
27/05/2022	SCALE: AS SHOWN

DRAWING NO.	
J 2145/01/SD/002	SHEET NO. 2

ORIGINAL PAPER SIZE	
A0	SCALE: AS SHOWN

DRAWING NO.	
J 2145/01/SD/002	SHEET NO. 2

DRAWING NO.	
J 2145/01/SD/002	SHEET NO. 2

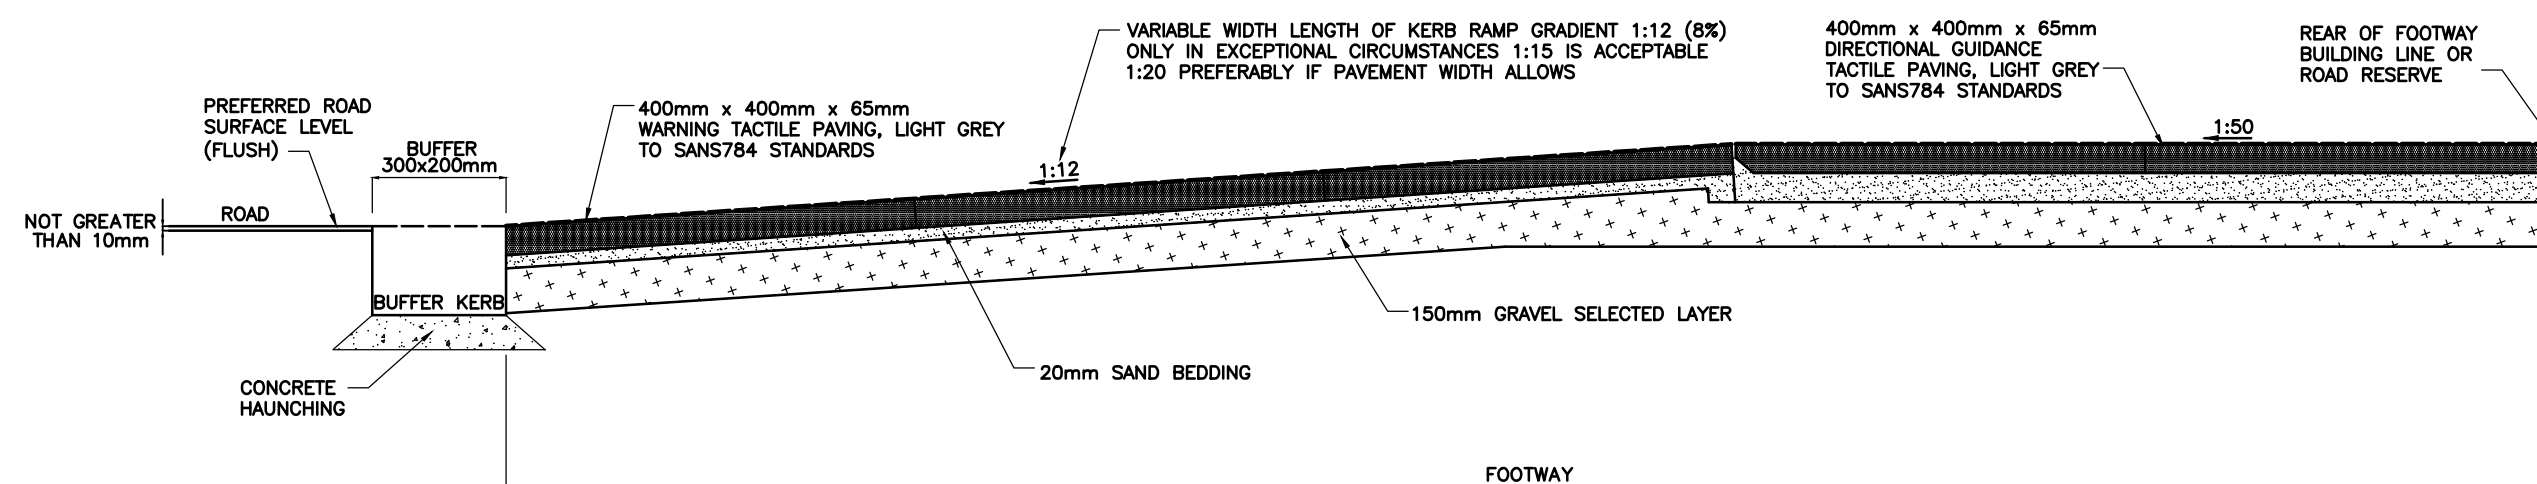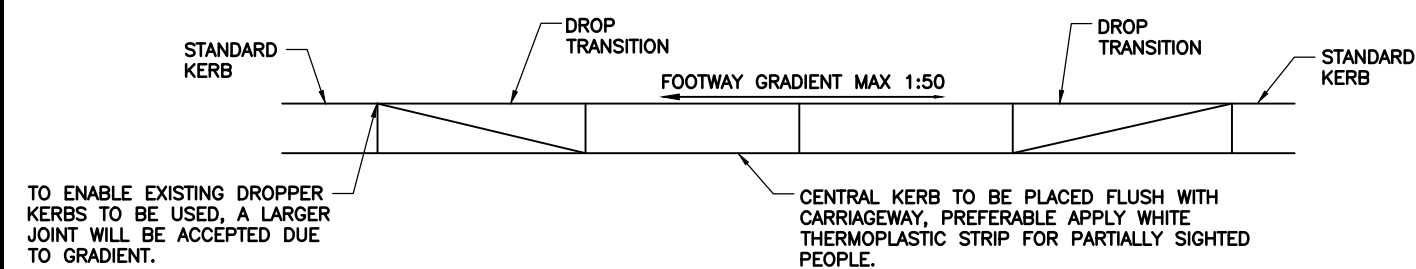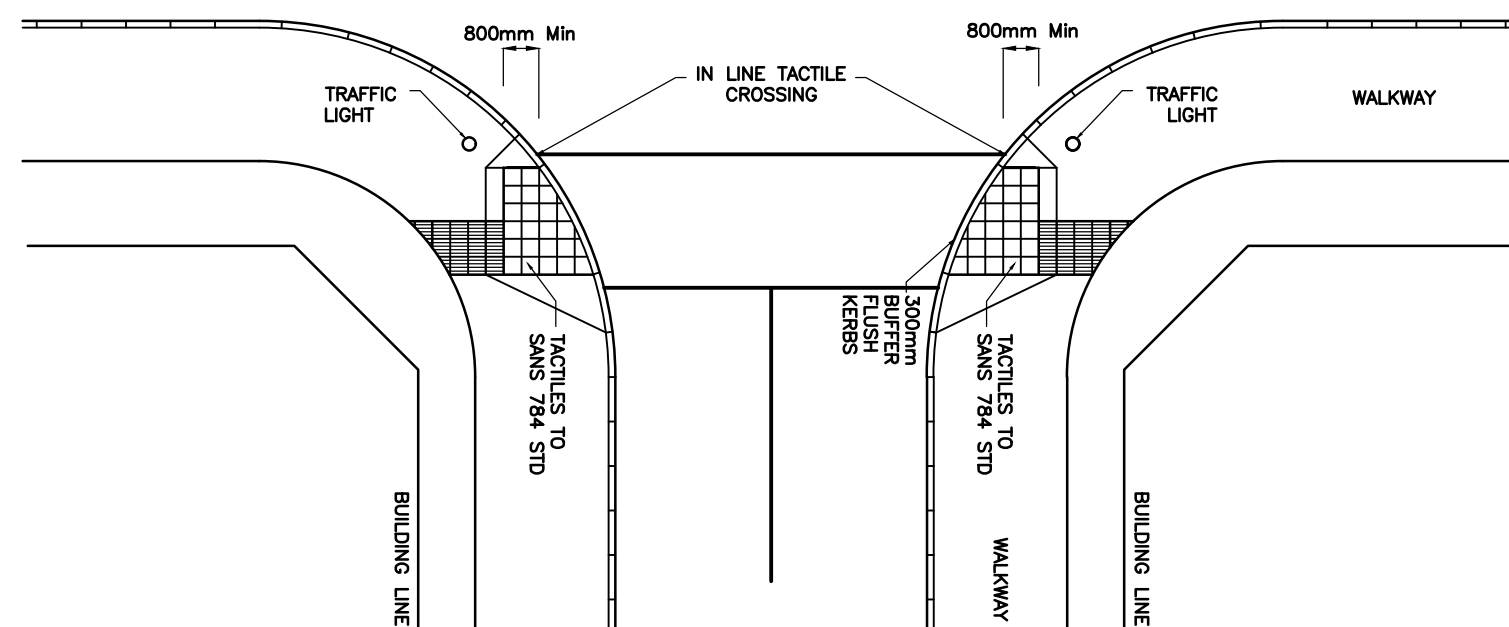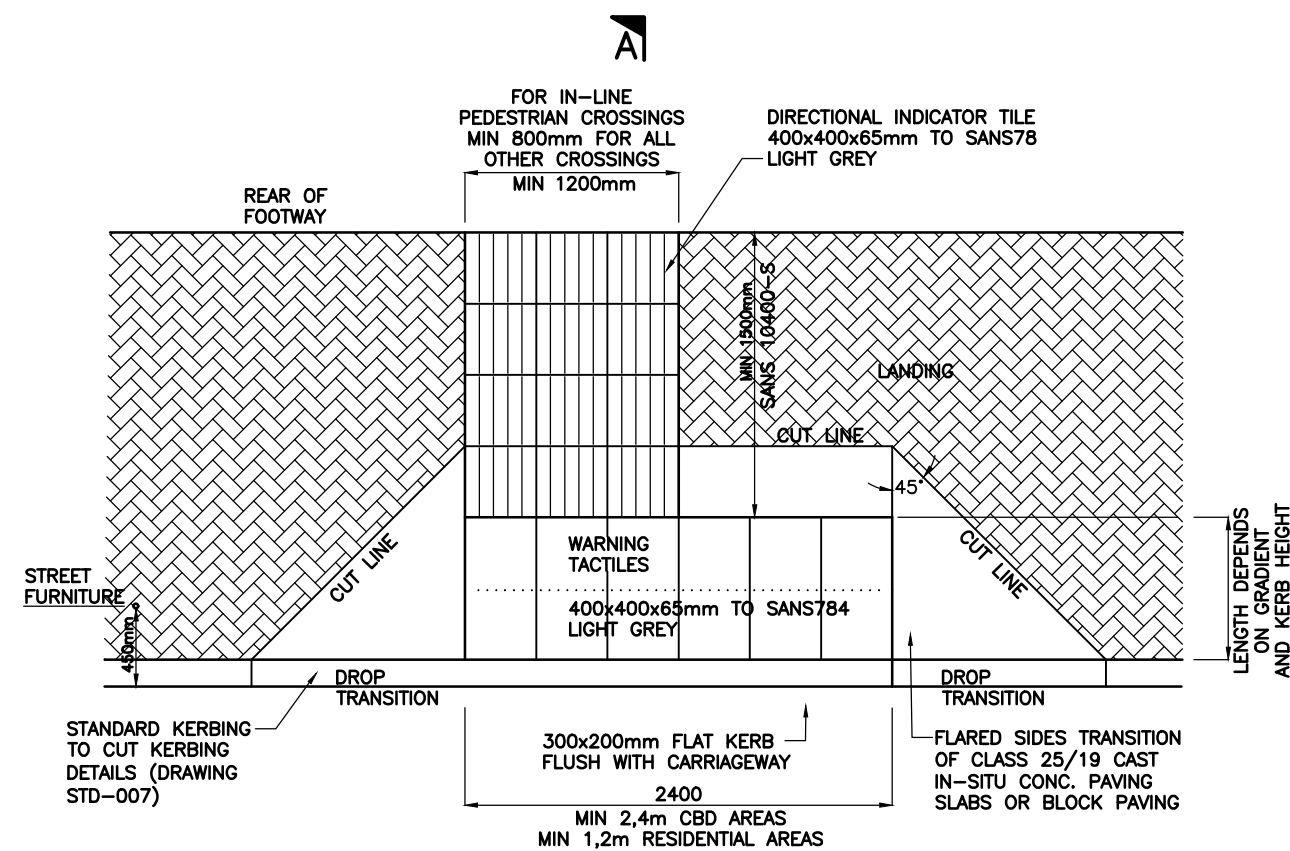

- ## NOTES AND SPECIFICATIONS
- GENERAL.**
1. ALL MATERIAL AND WORKMANSHIP MUST COMPLY WITH THE REQUIREMENTS OF THE LATEST RELEVANT SABS REQUIREMENTS.
 2. ALL DIMENSIONS ARE IN MILLIMETERS. (UNLESS OTHERWISE SPECIFIED)
 3. DO NOT SCALE FROM THESE DRAWINGS.
 4. ALL DIMENSIONS MUST BE CHECKED AND APPROVED ON SITE.
 5. ALL CONSTRUCTION TO BE DONE IN ACCORDANCE WITH THE STANDARD SPECIFICATIONS FOR MUNICIPAL CIVIL ENGINEERING WORKS, THIRD EDITION 2005 AND THE STANDARD CTM DETAIL DRAWINGS
 6. THESE DRAWINGS MUST BE READ IN CONJUNCTION WITH THE ARCHITECTS DRAWINGS, (IF APPLICABLE)
 7. THIS DRAWING MUST BE READ IN CONJUNCTION WITH THE STANDARD SPECIFICATIONS FOR MUNICIPAL CIVIL ENGINEERING WORKS, SERIES 4.
 8. THE SIGNATURE OR INITIALS ON THIS DRAWING, OF ANY OF THE ENGINEERS, TRANSPORT DEPARTMENT, IN NO WAY REMOVES ANY RESPONSIBILITY WHATSOEVER FROM THE CONSULTANT.
 9. THE CONSULTANT REMAINS RESPONSIBLE TO ENSURE THAT ALL THE GUIDELINES, STANDARD DRAWINGS, STANDARDS AND SPECIFICATIONS OF THE TRANSPORT DEPARTMENT HAVE BEEN MET AND ARE COMPLIED WITH, SITE.
 10. FINAL POSITION OF SERVICES TO BE DETERMINED ON

[illegible]

DESIGNED	JJ	DRAWN	JJ
DESIGN CHECKED BY	CW	INFRASTRUCTURE, TECHNICAL INFORMATION MANAGEMENT	

DATE	DATE	DATE	DATE
PROJECT STATUS			
☐ ON HOLD	☒ ON TRACK	☐ ON TRACK WITH DELAY	☐ SLIP AWAY
PROJECT ENGINEER (CONSULTANT)			
INITIALS AND SURNAME	SIGNATURE AND Pr. No.		DATE
INSPECTOR OF WORKS (CITY OF TISHMANE):			
INITIALS AND SURNAME	SIGNATURE AND Pr. No.		DATE

BAHLAPHING CONSULTING

 **Bahlahping**
consulting

306 Lois Avenue
Newlands, Menlyn,
Pretoria, 0181

t: (012) 348 3038
e: info@bahlahping.com
www.bahlahping.com

DRAWING APPROVED BY DIVISIONAL HEAD
Ms Imelda Tshenya

SIGNATURE: _____ DATE: _____


DESCRIPTION OF PROJECT:

**BRT LINE 2C:
LYNNWOOD ROAD FROM JANUARY
MASILELA TO SIMON VERMOOTEN**


DESCRIPTION OF DRAWING:

LYNNWOOD ROAD - WP2
TYPICAL STANDARD DETAILS
FOR NMT

CONTRACT No. :		PROJECT No. :	
DATE : 27/05/2022		SCALE : AS SHOWN	
DRAWING NO. J 2145/02/SD/003		ORIGINAL PAPER SIZE: A0	
SHEET NO. 3		 HUSSEIN	

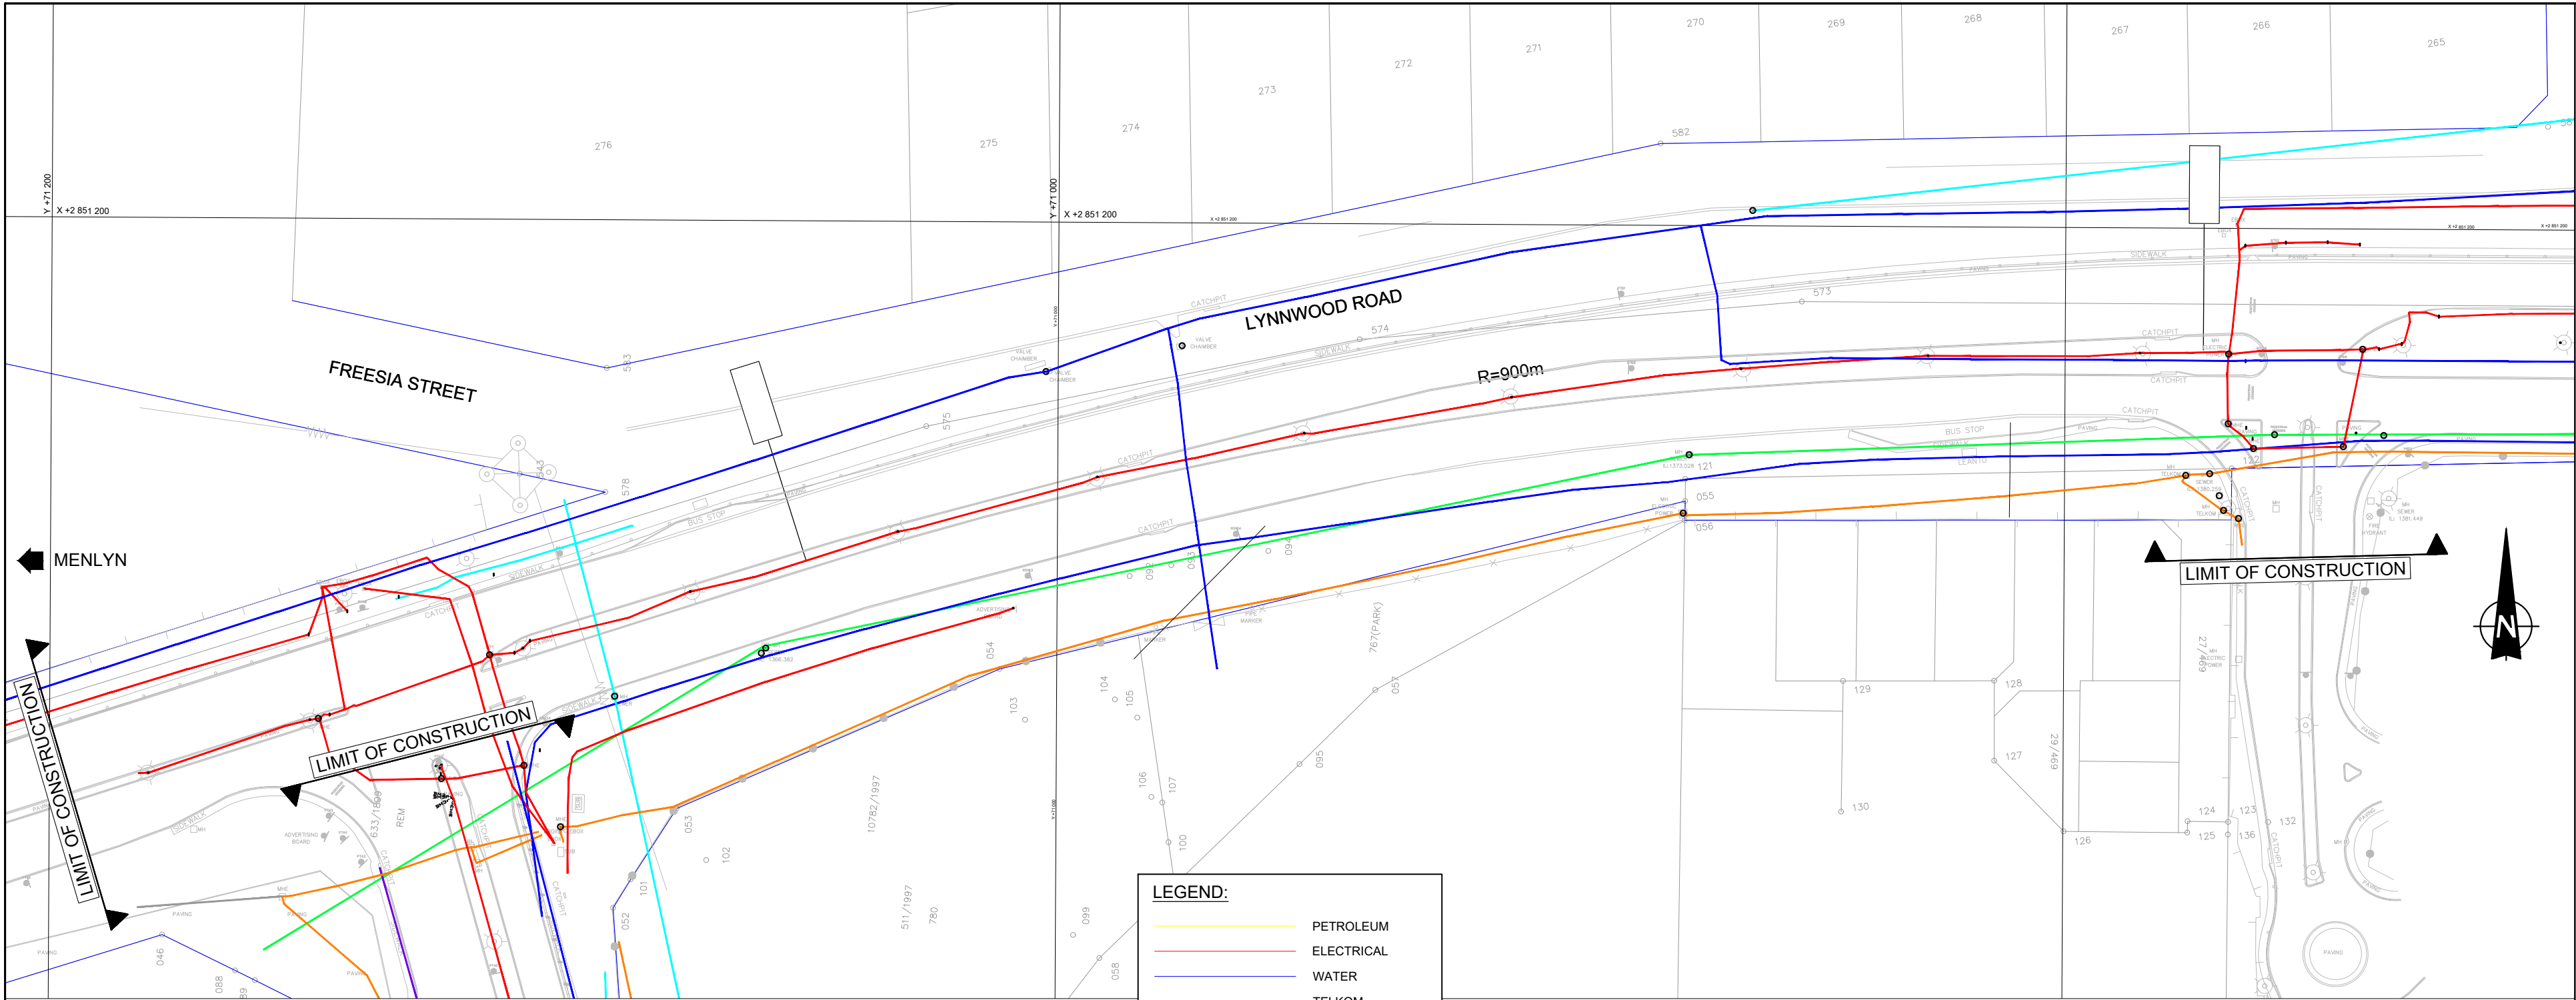

EXISTING SERVICES LEGEND

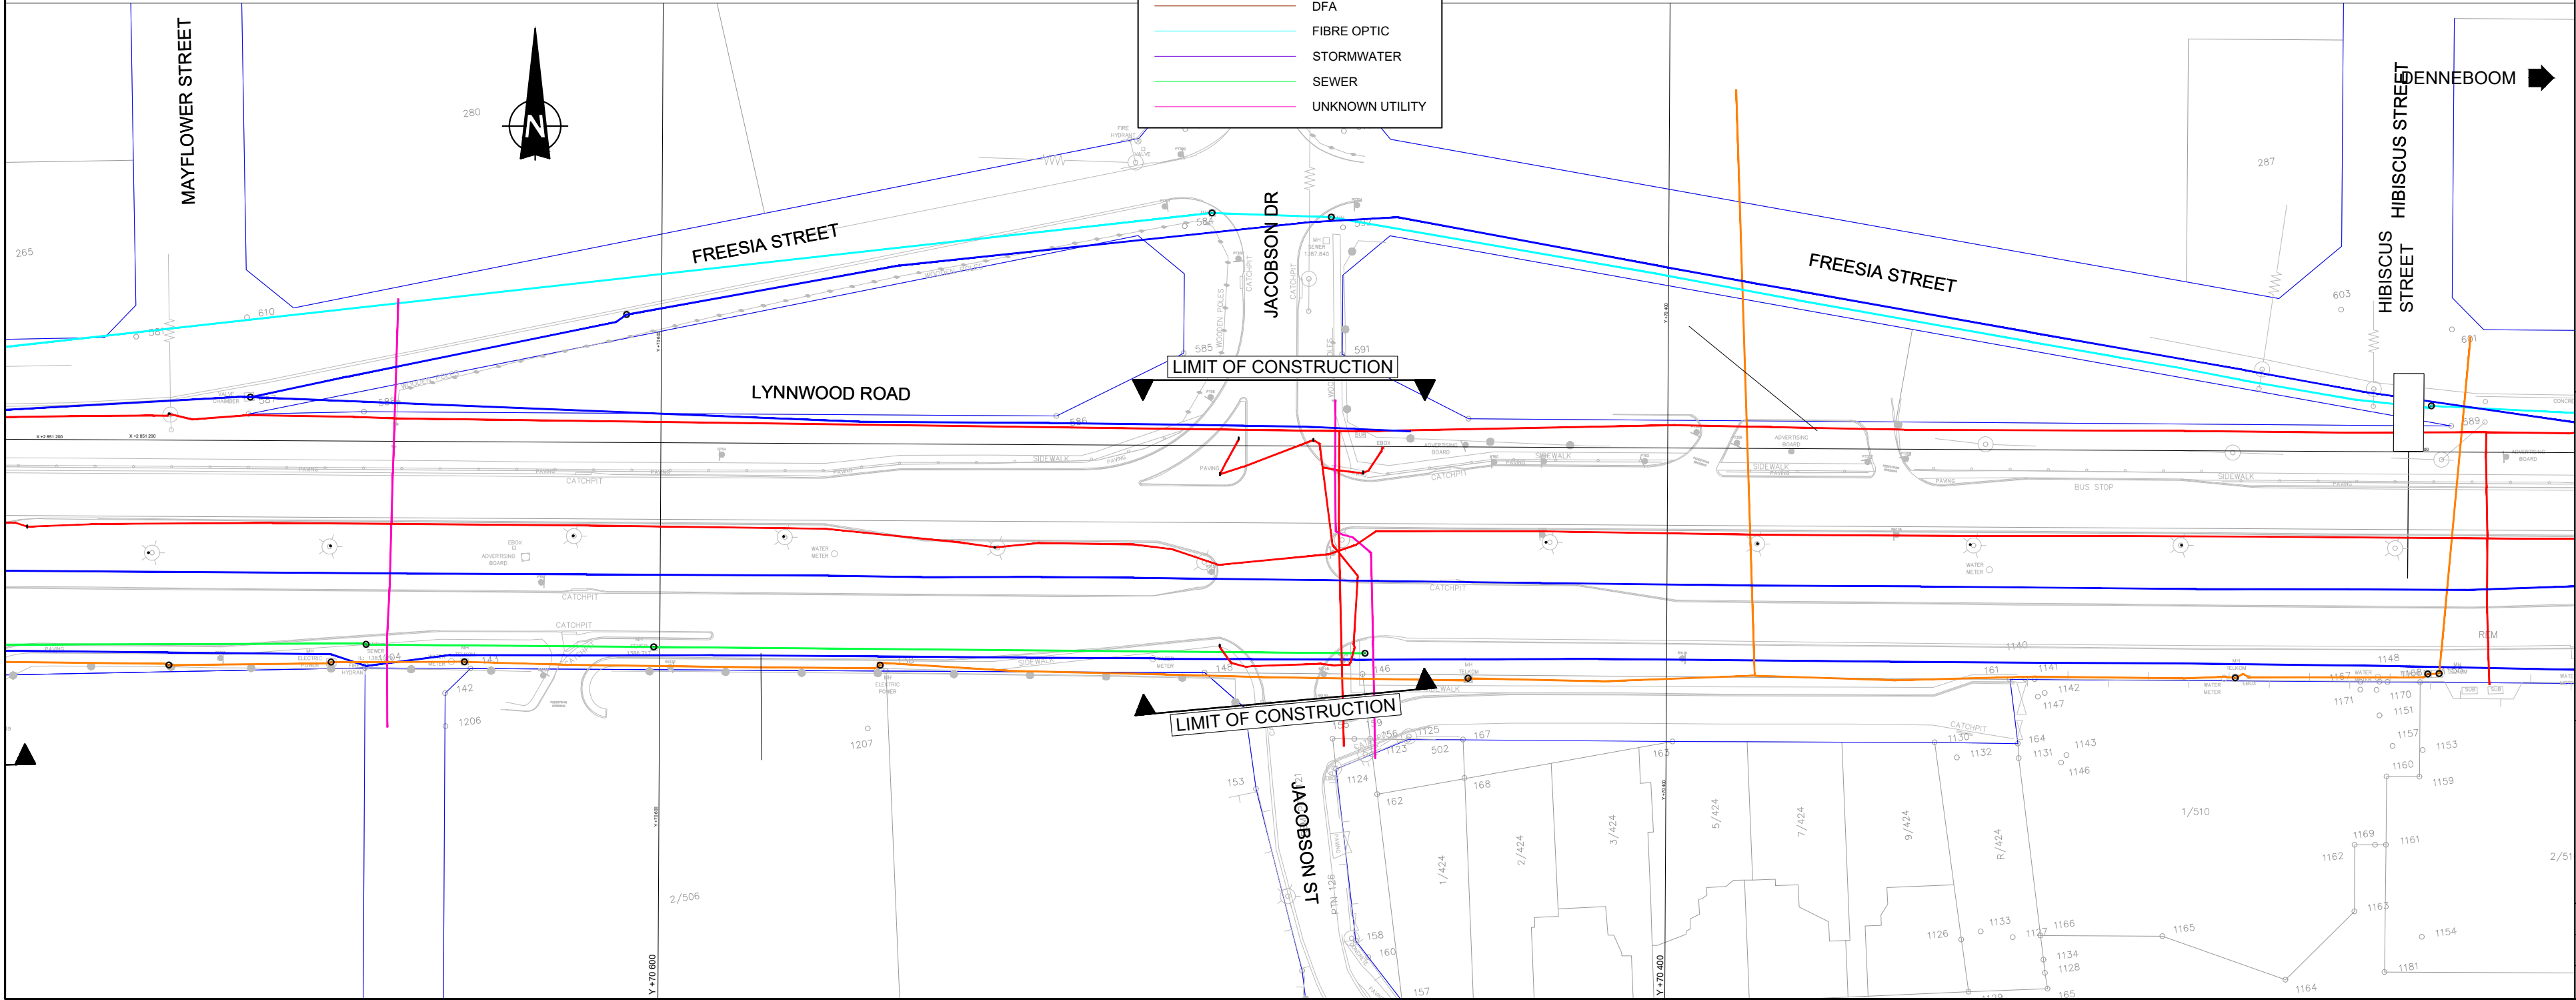

AMENDMENTS				
NO.	DATE	APPROVED	DESCRIPTION	PAGE
1	27/05/2022	CW	REVISION FOR APPROVAL	1
2	11/02/22	CW	ISSUED FOR TENDER	1

DESIGNED		DRAWN	
NAME	DATE	NAME	DATE
JJ		JJ	

DESIGN CHECKED BY		INFRASTRUCTURE TECHNICAL INFORMATION	
NAME	DATE	NAME	DATE
CW			

PROJECT STATUS	
☐ PROJECT STOPPED	☐ APPROVED FOR CONSTRUCTION
☐ PROJECT ENGINEER (CONSULTANT)	☐ AS-BUILT DRAWING
INITIALS AND SURNAME	SIGNATURE AND P. NO.
INSPECTOR OF WORKS (CITY OF TSHWANE)	DATE
INITIALS AND SURNAME	SIGNATURE AND P. NO.
	DATE

BAHLAPHING CONSULTING	
	
306 Lois Avenue Newlands, Menlyn, Pretoria, 0181	
t: (012) 348 3038 e: info@bahlaphing.com www.bahlaphing.com	

CITY OF TSHWANE ROADS AND TRANSPORT DEPARTMENT	
Ms Imelda Tabenye DIVISIONAL HEAD - IPTN DIVISION	Ms P. I. Lelani EXECUTIVE DIRECTOR
P.O. BOX 1409 PRETORIA 0001	P.O. BOX 1409 PRETORIA 0001



DESCRIPTION OF PROJECT	
BRT LINE 2C: LYNNWOOD ROAD FROM JANUARY MASILELA TO SIMON VERMOOTEN	

DESCRIPTION OF DRAWING	
LYNNWOOD ROAD - WP2 SERVICES DETECTION SHEET 1 OF 4	

CONTRACT NO.:		PROJECT NO.:	
27/05/2022		J 2145/02/DET/001	

DATE:		SCALE:		ORIGINAL PAPER SIZE:	
27/05/2022		1:500		A0	

DRAWING NO.:		SHEET NO.:	
J 2145/02/DET/001		2	

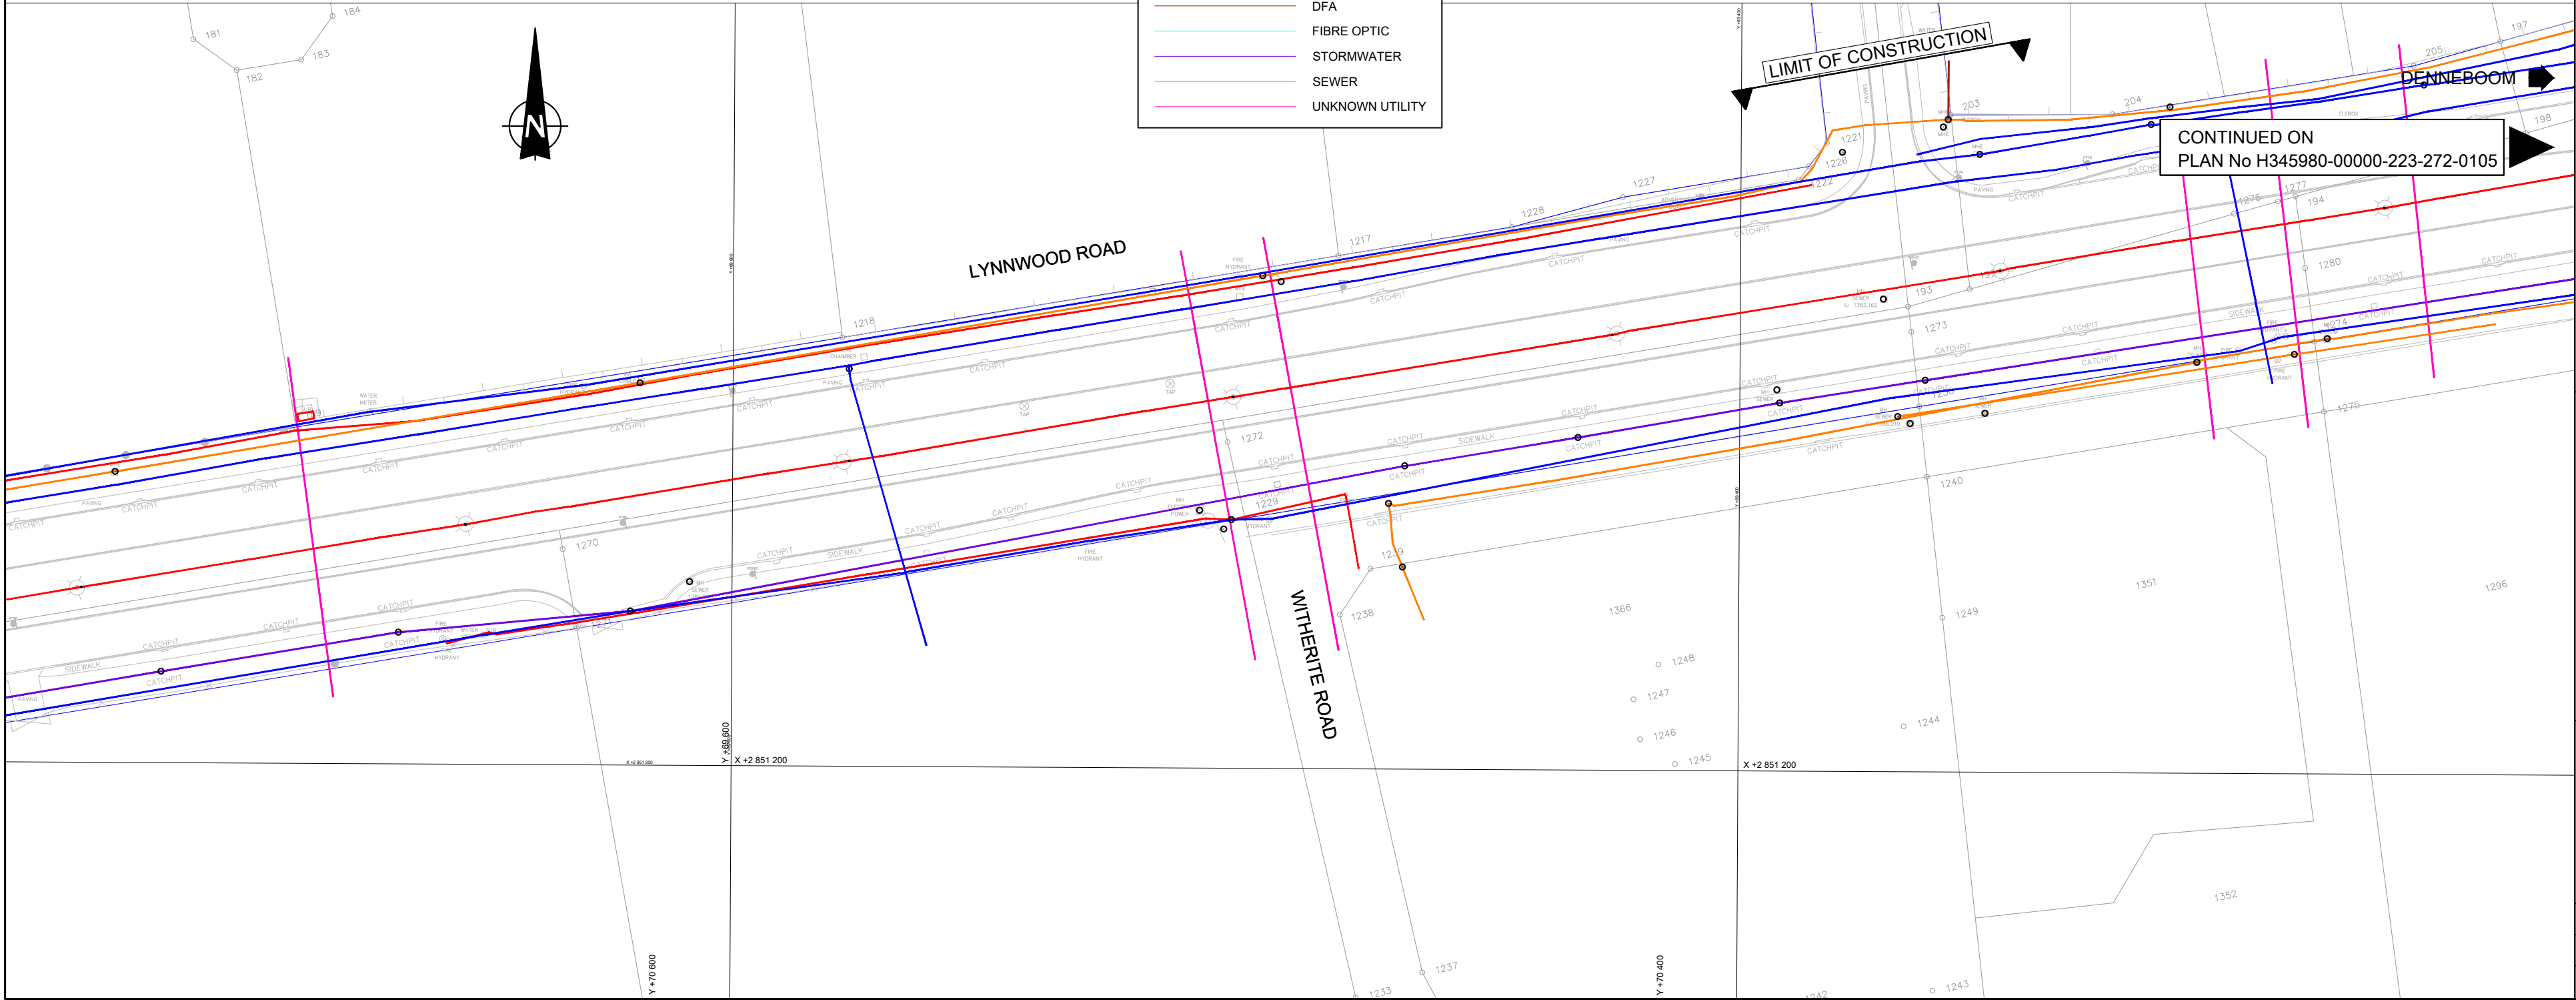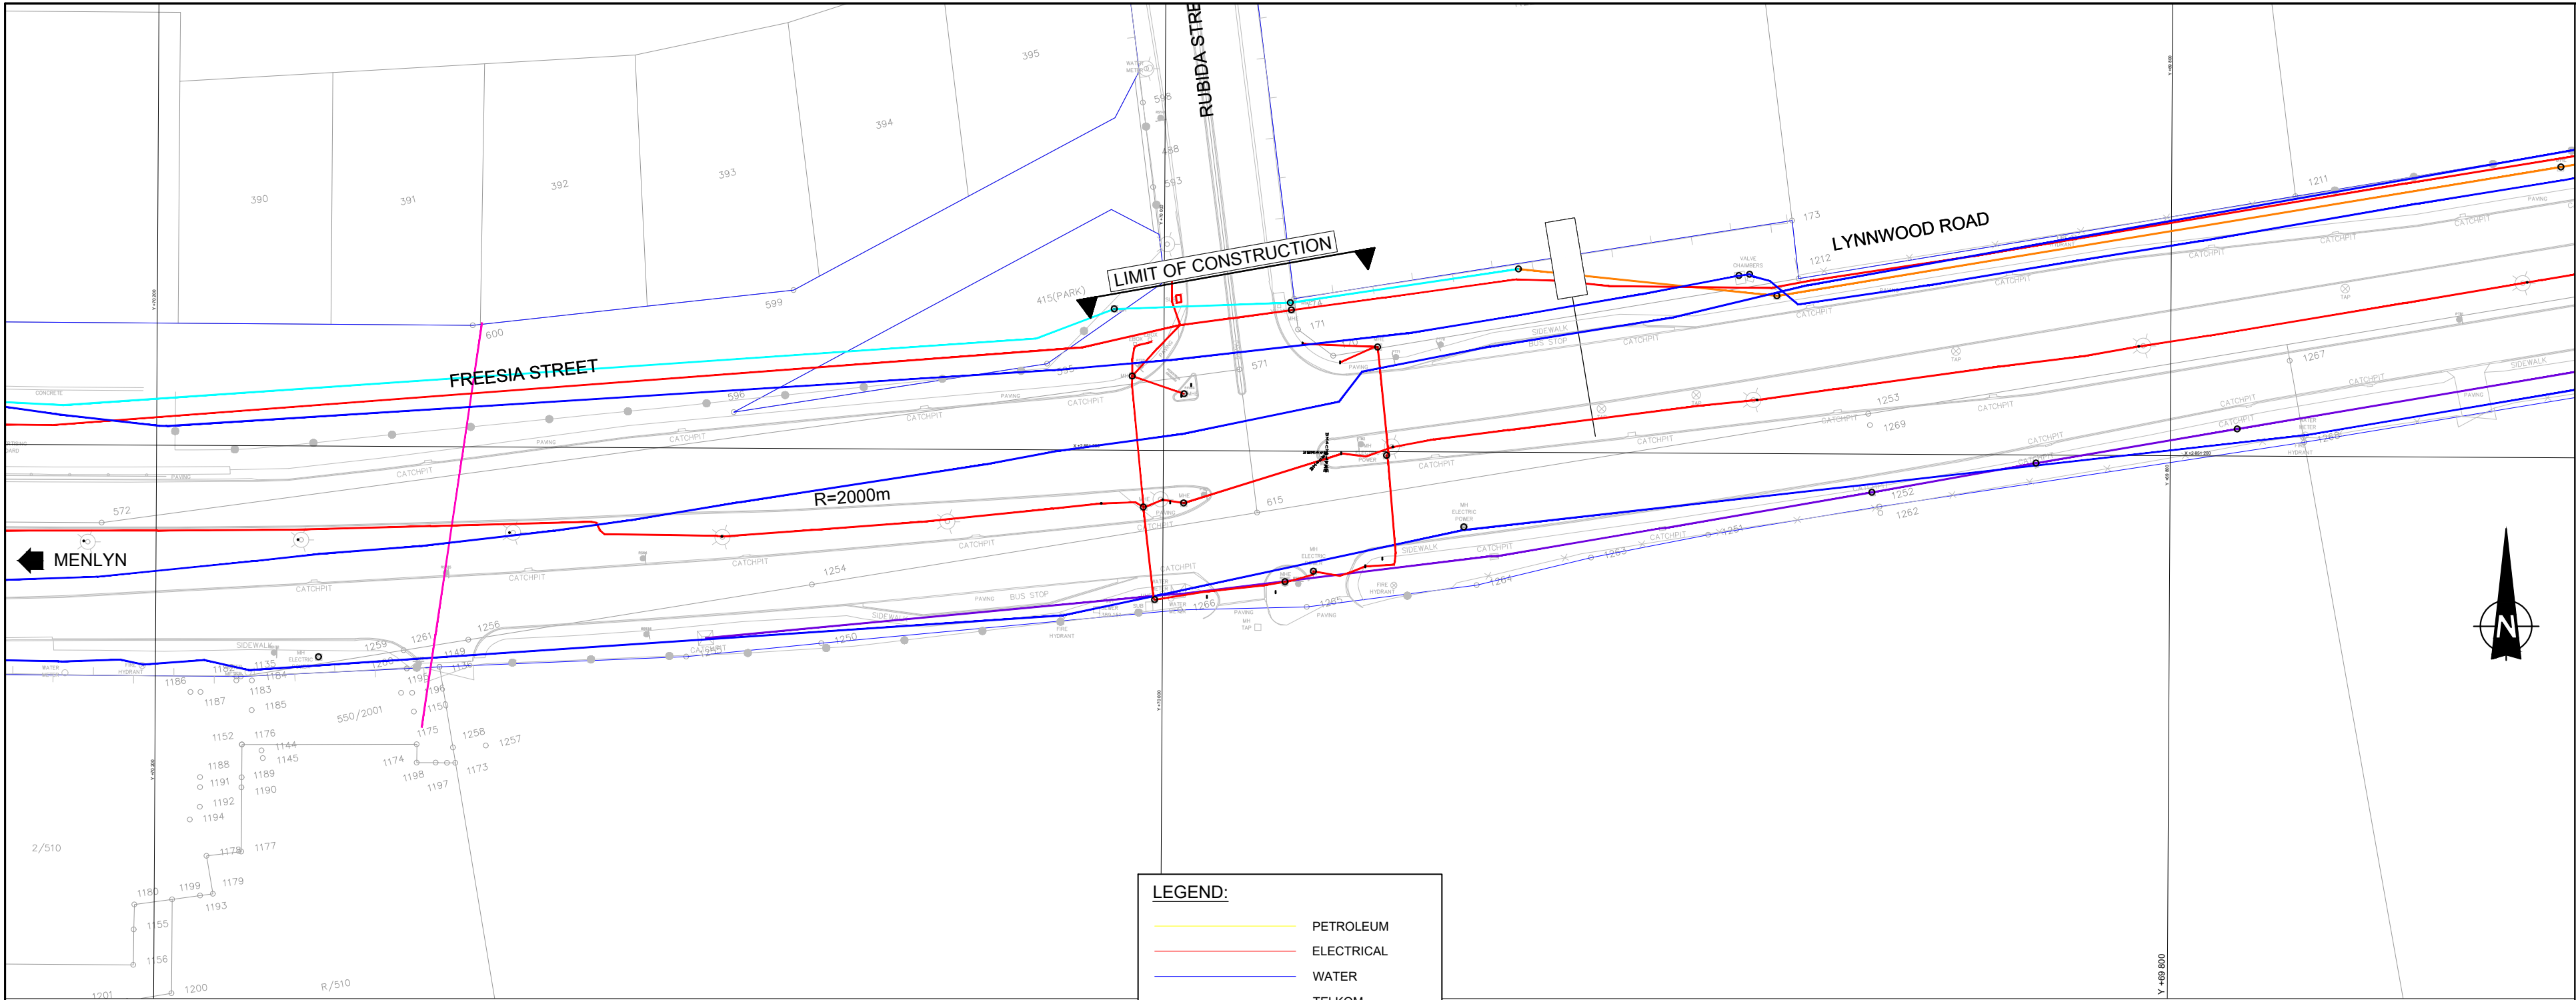

EXISTING SERVICES LEGEND

AMENDMENTS			
NO.	DATE	APPROVED	DESCRIPTION
1	27/05/2022	CH	ISSUED FOR TENDER
2	11/02/22	CH	ISSUED FOR TENDER

DESIGNED	JJ	DRAWN	JJ
DESIGN CHECKED BY	CH	INFRASTRUCTURE TECHNICAL INFORMATION	MANAGEMENT
PROJECT ENGINEER (CONSULTANT)			

PROJECT STATUS			
☐ COMPLETE	☒ IN PROGRESS	☐ APPROVED FOR CONSTRUCTION	☐ AS-BUILT
INITIALS AND SURNAME	SIGNATURE AND P. NO.	DATE	
INSPECTOR OF WORKS (CITY OF TSHWANE)			
INITIALS AND SURNAME	SIGNATURE AND P. NO.	DATE	

BAHLAPHING CONSULTING

BC Bahlaphing consulting

306 Lois Avenue
Newlands, Menlyn,
Pretoria, 0181

t: (012) 348 3038
e: info@bahlaphing.com
www.bahlaphing.com

CITY OF TSHWANE
ROADS AND TRANSPORT DEPARTMENT

Ms Imelda Tshenye
DIVISIONAL HEAD - IPTIN DIVISION

Ms P. J. Lelwana
EXECUTIVE DIRECTOR

P.O. BOX 1409
PRETORIA
0001



P.O. BOX 1409
PRETORIA
0001

DRAWING APPROVED BY DIVISIONAL HEAD
Ms Imelda Tshenye

DESCRIPTION OF DRAWING:
**BRT LINE 2C:
LYNNWOOD ROAD FROM JANUARY
MASILELA TO SIMON VERMOOTEN**

**LYNNWOOD ROAD - WP2
SERVICES DETECTION
SHEET 2 OF 4**

CONTRACT NO.:	PROJECT NO.:
DATE: 27/05/2022	SCALE: 1:500
DRAWING NO. J 2145/02/DET/002	SHEET NO. 2
	REVISION

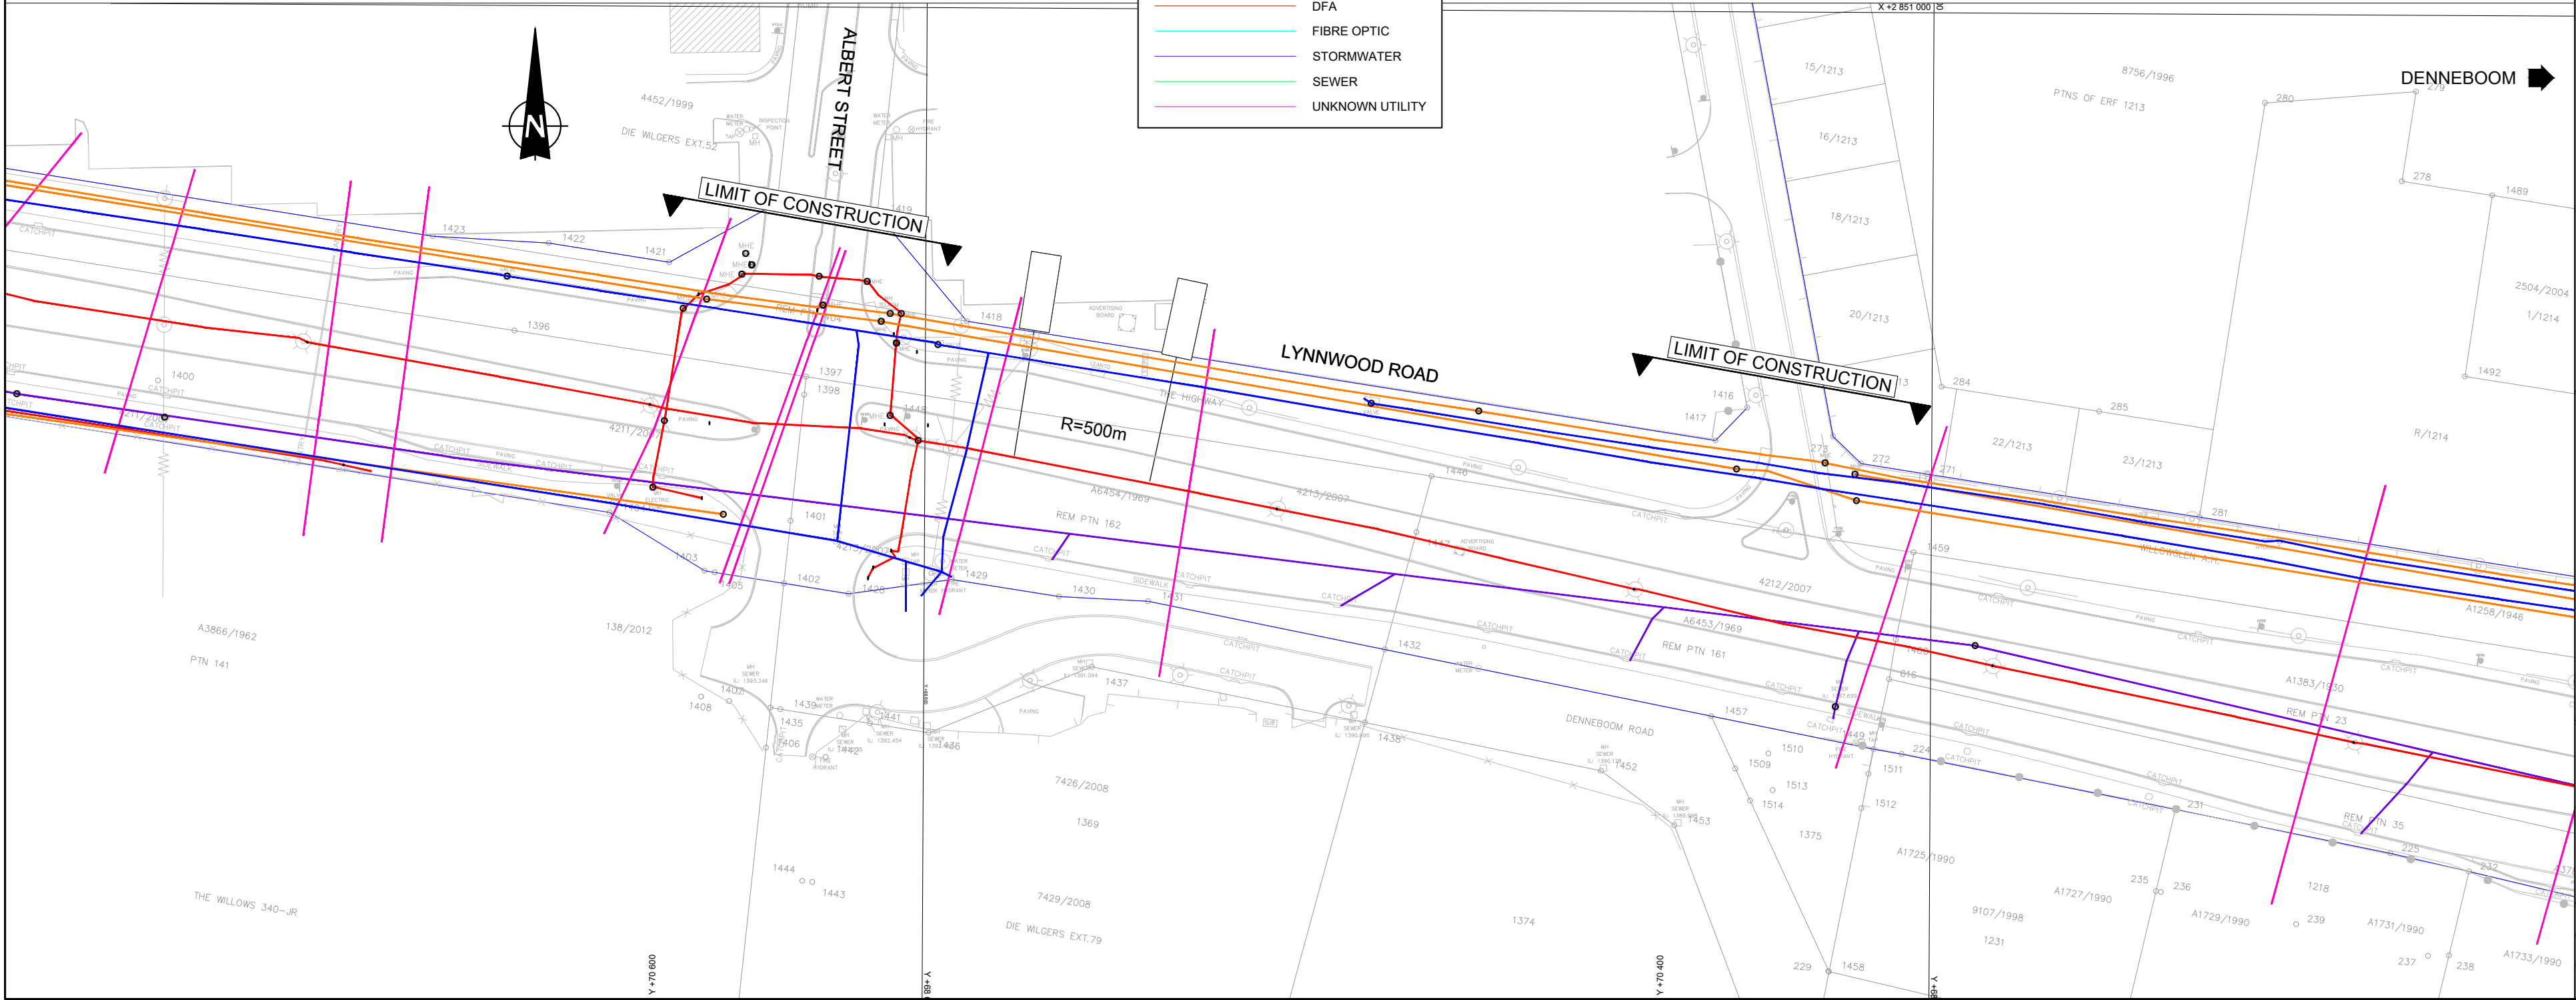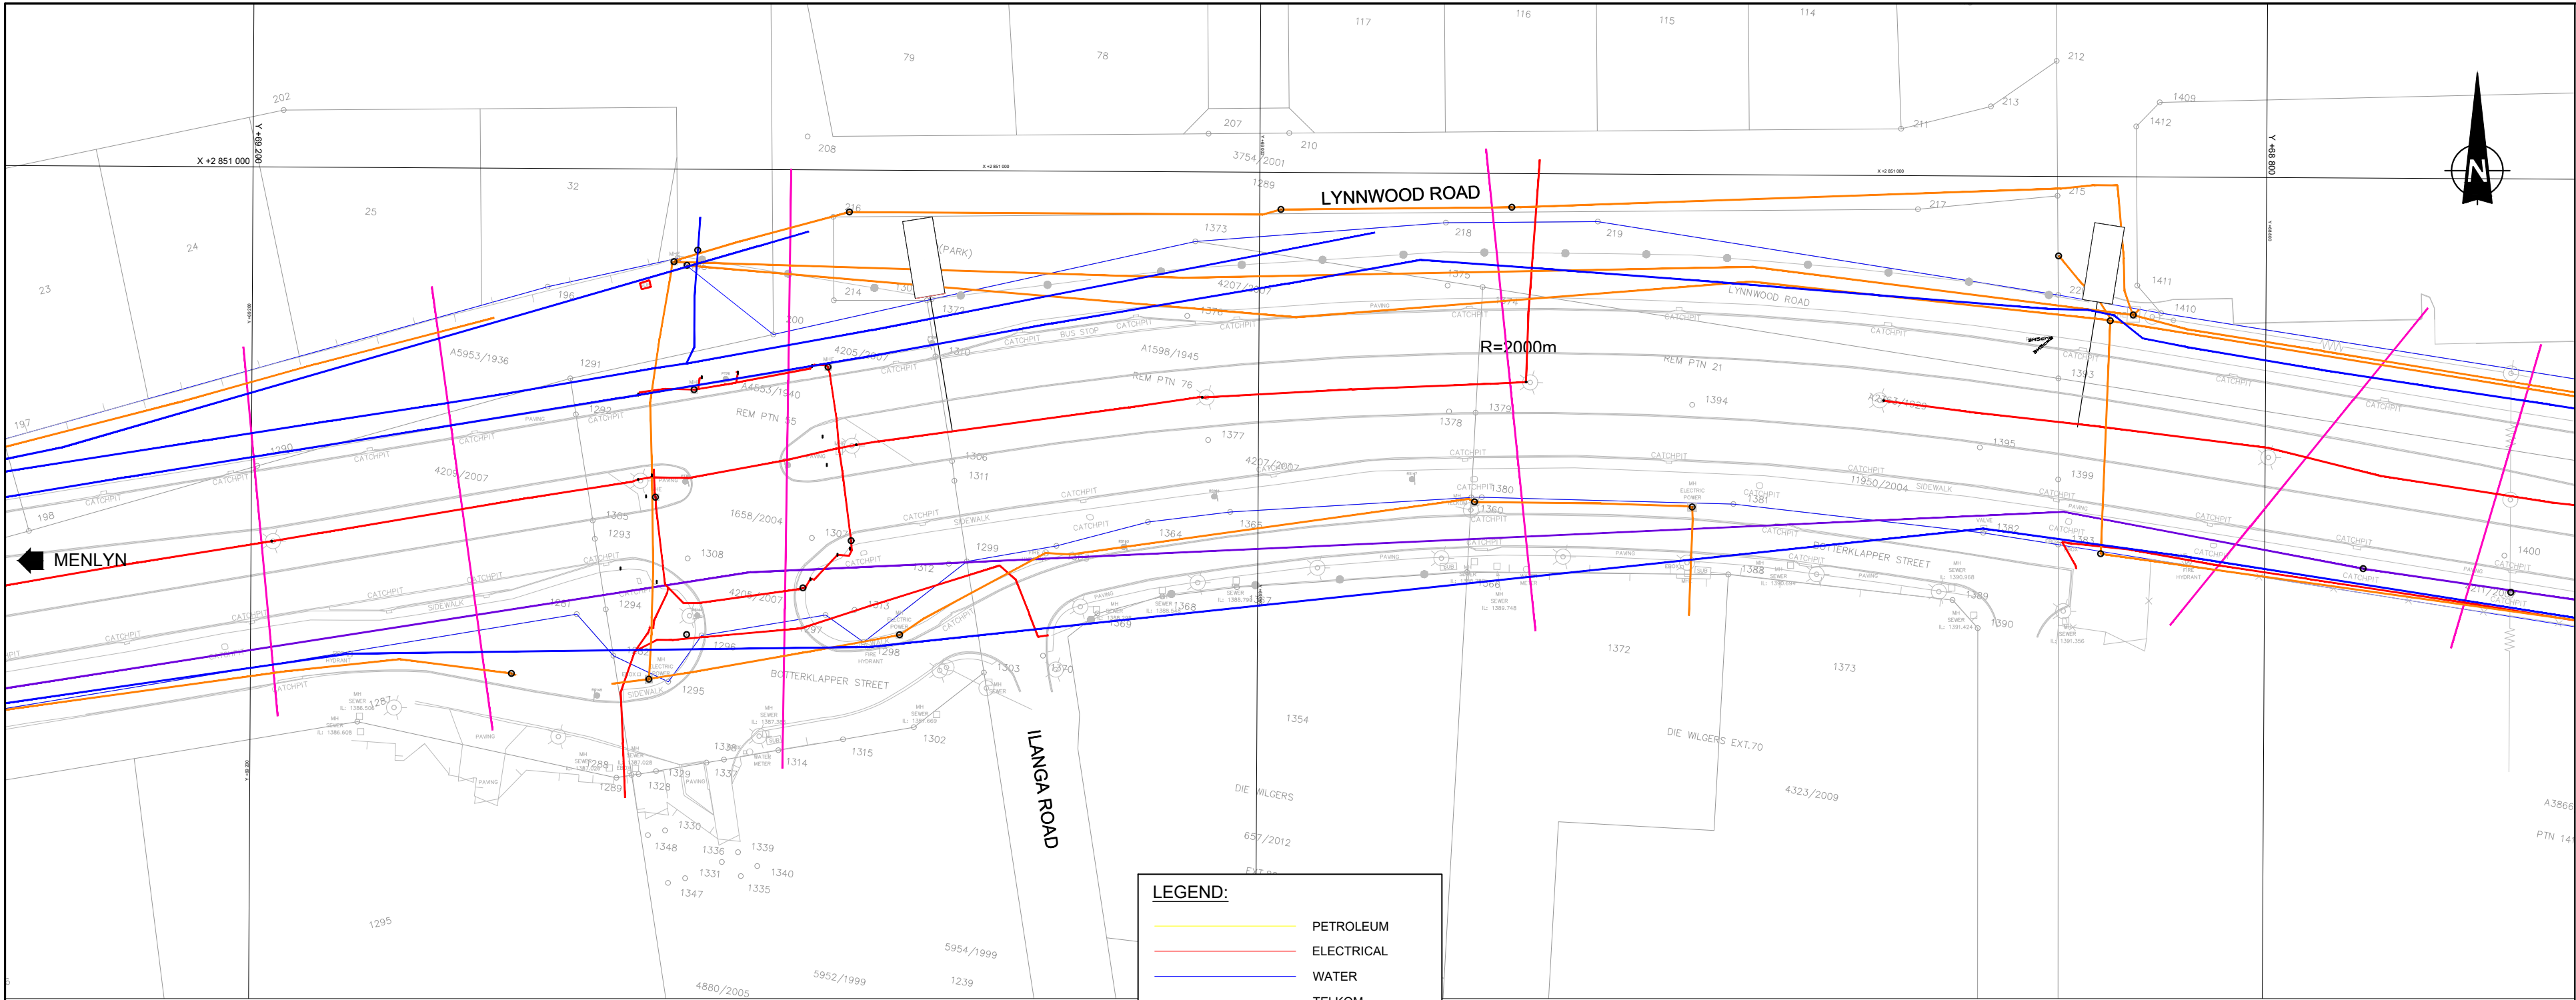

EXISTING SERVICES LEGEND

AMENDMENTS				
NO.	DATE	APPROVED	DESCRIPTION	FILE
1	27/05/2022	CW	ISSUED FOR APPROVAL	
2	11/02/22	CW	ISSUED FOR TENDER	

DESIGNED	JJ	DRAWN	JJ
CHECKED BY	CW	APPROVED FOR CONSTRUCTION	
PROJECT ENGINEER (CONSULTANT)		APPROVED FOR CONSTRUCTION	

PROJECT STATUS			
☒ DESIGN	☒ APPROVED FOR CONSTRUCTION	☐ AS-BUILT	☐ ISSUED FOR TENDER
PROJECT ENGINEER (CONSULTANT)			

INITIALS AND SURNAME	SIGNATURE AND P. NO.	DATE
INSPECTOR OF WORKS (CITY OF TSHWANE)		
INITIALS AND SURNAME	SIGNATURE AND P. NO.	DATE

BAHLAPHING CONSULTING

BC Bahlaphing consulting

306 Lois Avenue
Newlands, Menlyn,
Pretoria, 0181

t: (012) 348 3038
e: info@bahlaphing.com
www.bahlaphing.com

CITY OF TSHWANE
ROADS AND TRANSPORT DEPARTMENT

Ms Imelda Tabonye
DIVISIONAL HEAD - IPTN DIVISION

P.O. BOX 1409
PRETORIA
0001

Ms P. J. Lelwani
EXECUTIVE DIRECTOR

P.O. BOX 1409
PRETORIA
0001

CONTRACT NO.:	PROJECT NO.:
DATE:	SCALE:
27/05/2022	1:500
DRAWING NO.:	ORIGINAL PAPER SIZE:
J 2145/02/DET/003	A0



DESCRIPTION OF PROJECT

BRT LINE 2C:
LYNNWOOD ROAD FROM JANUARY
MASILELA TO SIMON VERMOOTEN

DESCRIPTION OF DRAWING

LYNNWOOD ROAD - WP2
SERVICES DETECTION
SHEET 3 OF 4

DATE:	SCALE:	ORIGINAL PAPER SIZE:
27/05/2022	1:500	A0
DRAWING NO.:	SHEET NO.:	REVISION
J 2145/02/DET/003	2	

 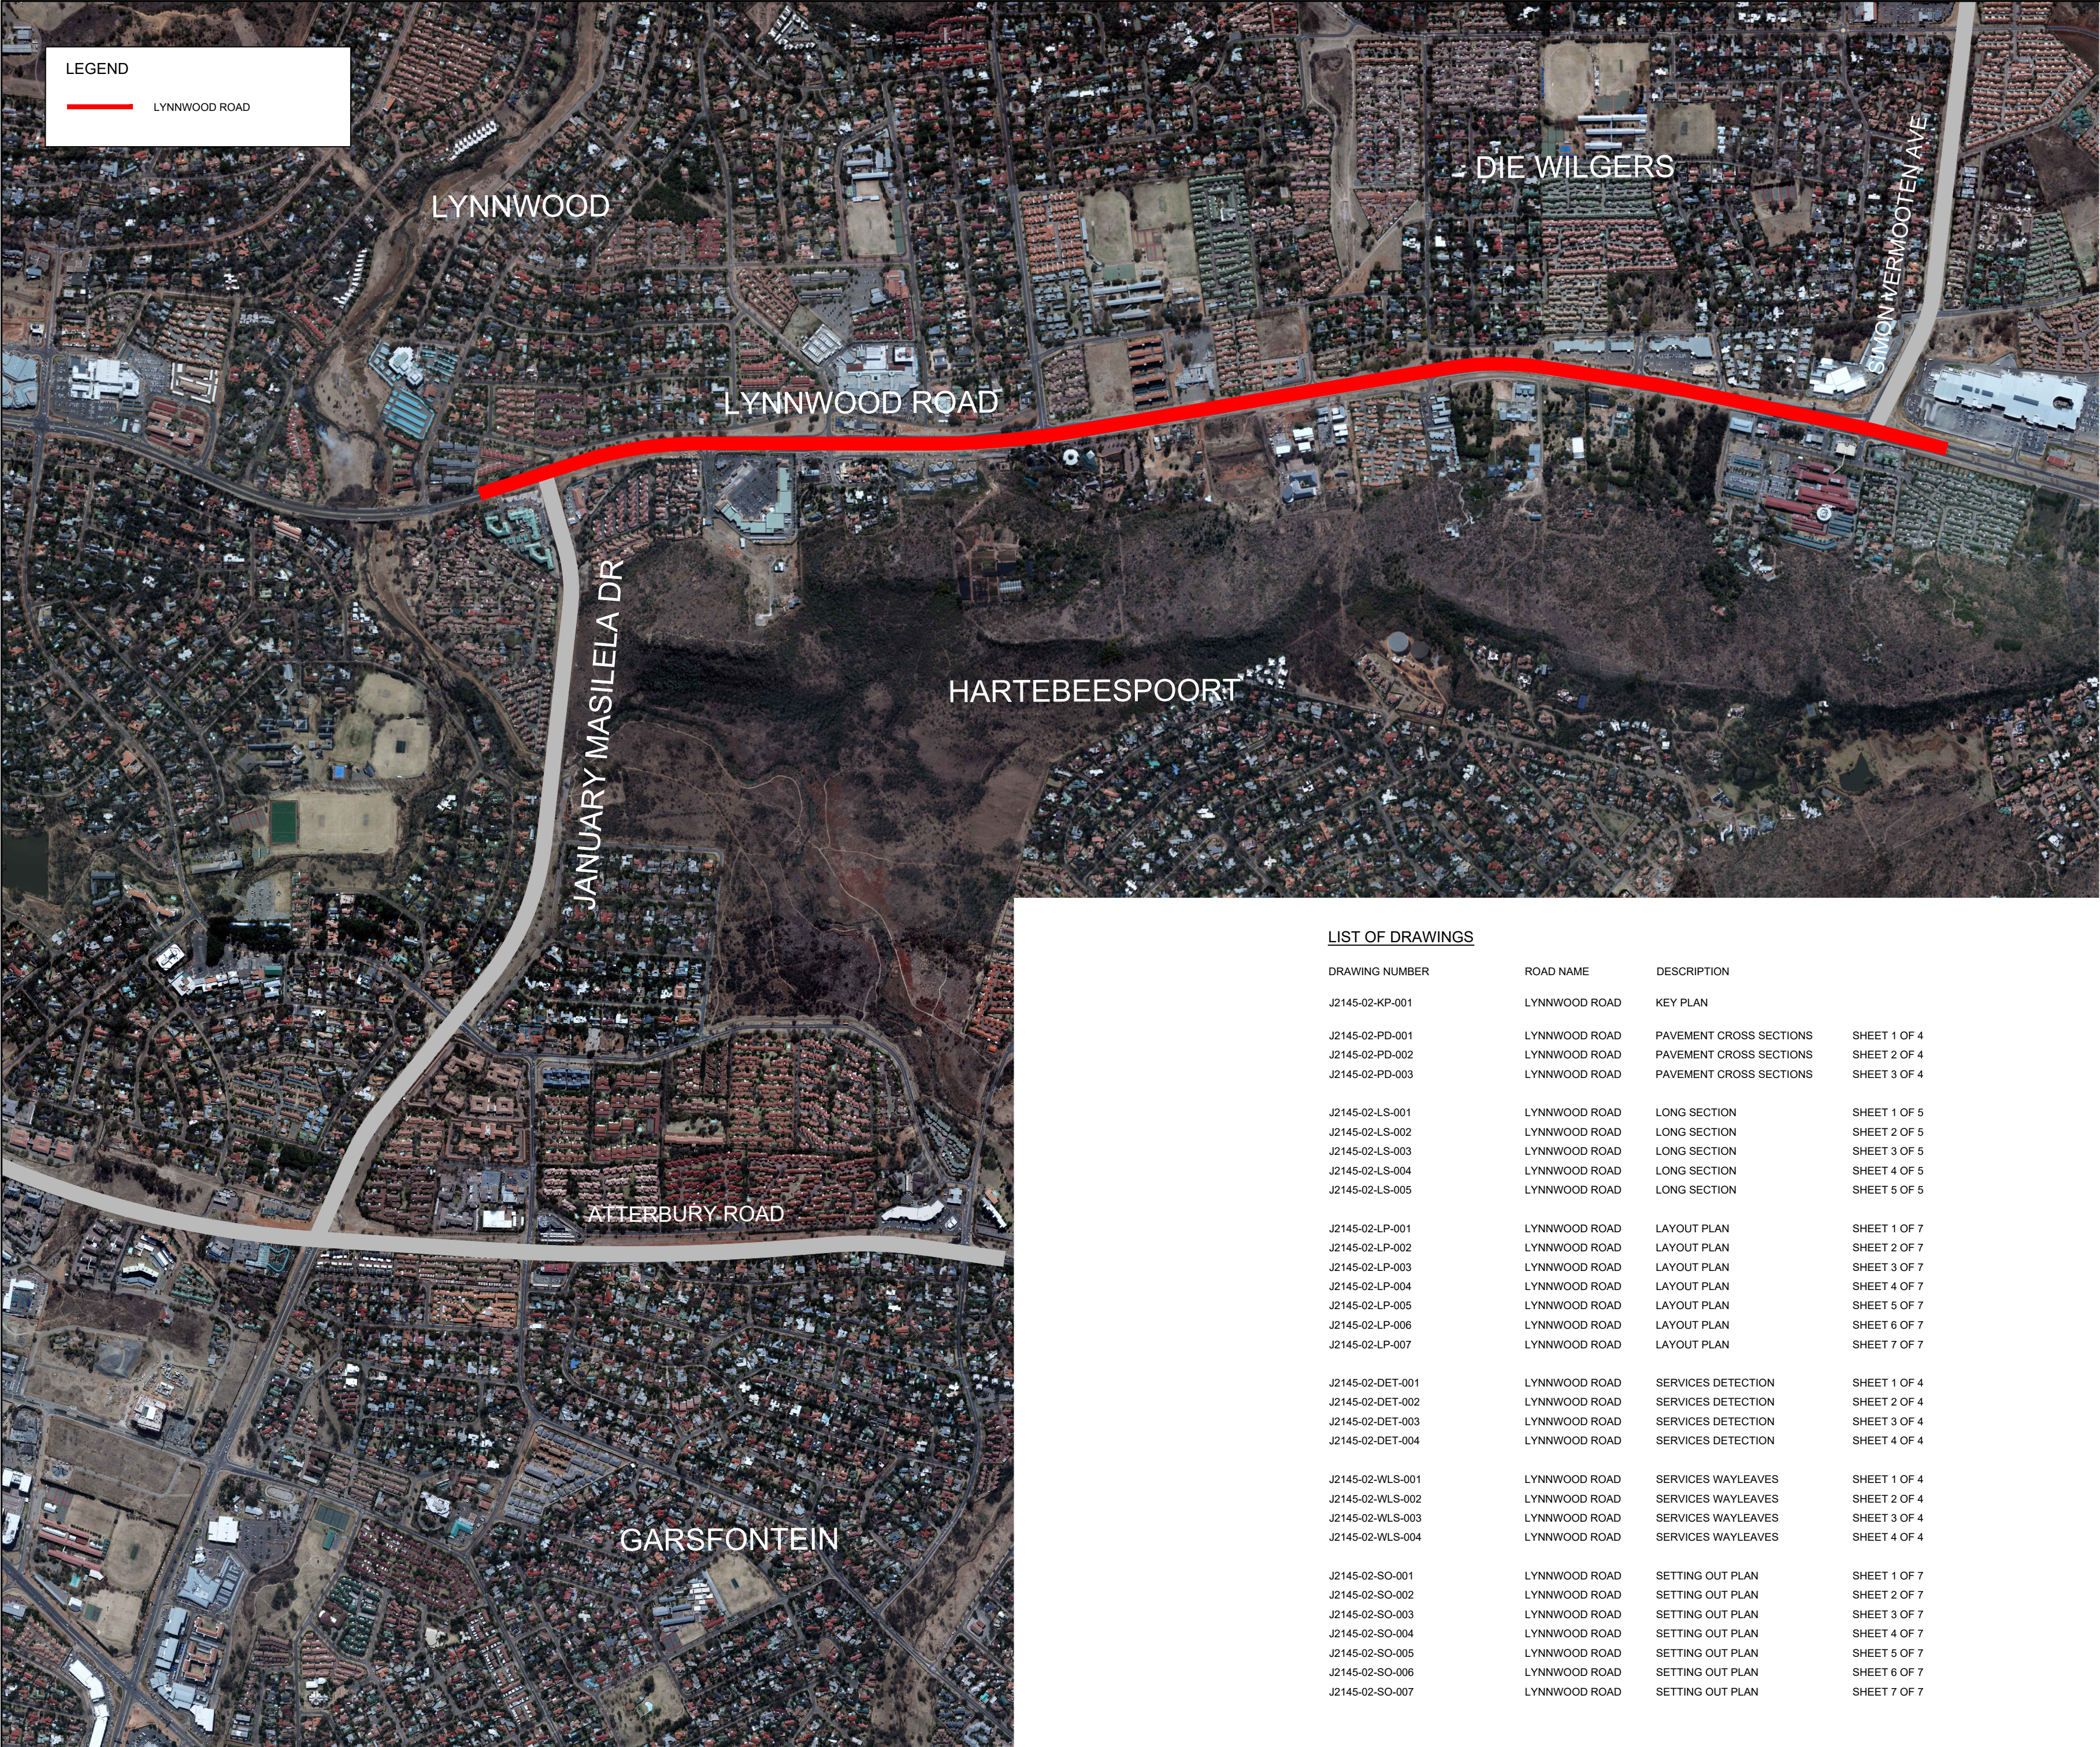

NOTES AND SPECIFICATIONS

GENERAL

AMENDMENTS				
NR.	DATE	APPROVED	DESCRIPTION	PAGE
1	25/05/22	CW	SECTION FOR TENDER	
2	11/02/22	CW	ISSUED FOR TENDER	

DESIGNED	CW	DRAWN	CW
CHECKED		CHECKED	
DESIGN CHECKED BY	CW	INFRASTRUCTURE TECHNICAL INFORMATION	MANAGEMENT
DATE		DATE	

PROJECT STATUS			
☐	☒	☐	☐
DESIGNED	ISSUED FOR TENDER	APPROVED FOR CONSTRUCTION	AS BUILT
PROJECT ENGINEER (CONSULTANT)			

INITIALS AND SURNAME	SIGNATURE AND P. NO.	DATE
INSPECTOR OF WORKS (CITY OF TSHWANE)		

INITIALS AND SURNAME	SIGNATURE AND P. NO.	DATE
BAHLAPHING CONSULTING		



Bahlaphing consulting

306 Lois Avenue
Newlands, Menlyn,
Pretoria, 0181

t: (012) 348 3038
e: info@bahlaphing.com
www.bahlaphing.com

CITY OF TSHWANE
ROADS AND TRANSPORT DEPARTMENT

Ms Imelda Tabenye
DIVISIONAL HEAD - RPTN DIVISION

P.O. BOX 1409
PRETORIA
0001



Ms P. I. Lelani
EXECUTIVE DIRECTOR

P.O. BOX 1409
PRETORIA
0001


DESCRIPTION OF PROJECT	DATE

**BRT LINE 2C:
LYNNWOOD ROAD FROM JANUARY
MASILELA TO SIMON VERMOOTEN**

**LYNNWOOD ROAD - WP2
KEY PLAN**


CONTRACT NO.:	PROJECT NO.:

DATE: 27/05/2022	SCALE: 1:500	ORIGINAL PAPER SIZE: A0
DRAWING NO: J 2145/02/KP/001	SHEET NO: 1	REVISION: 

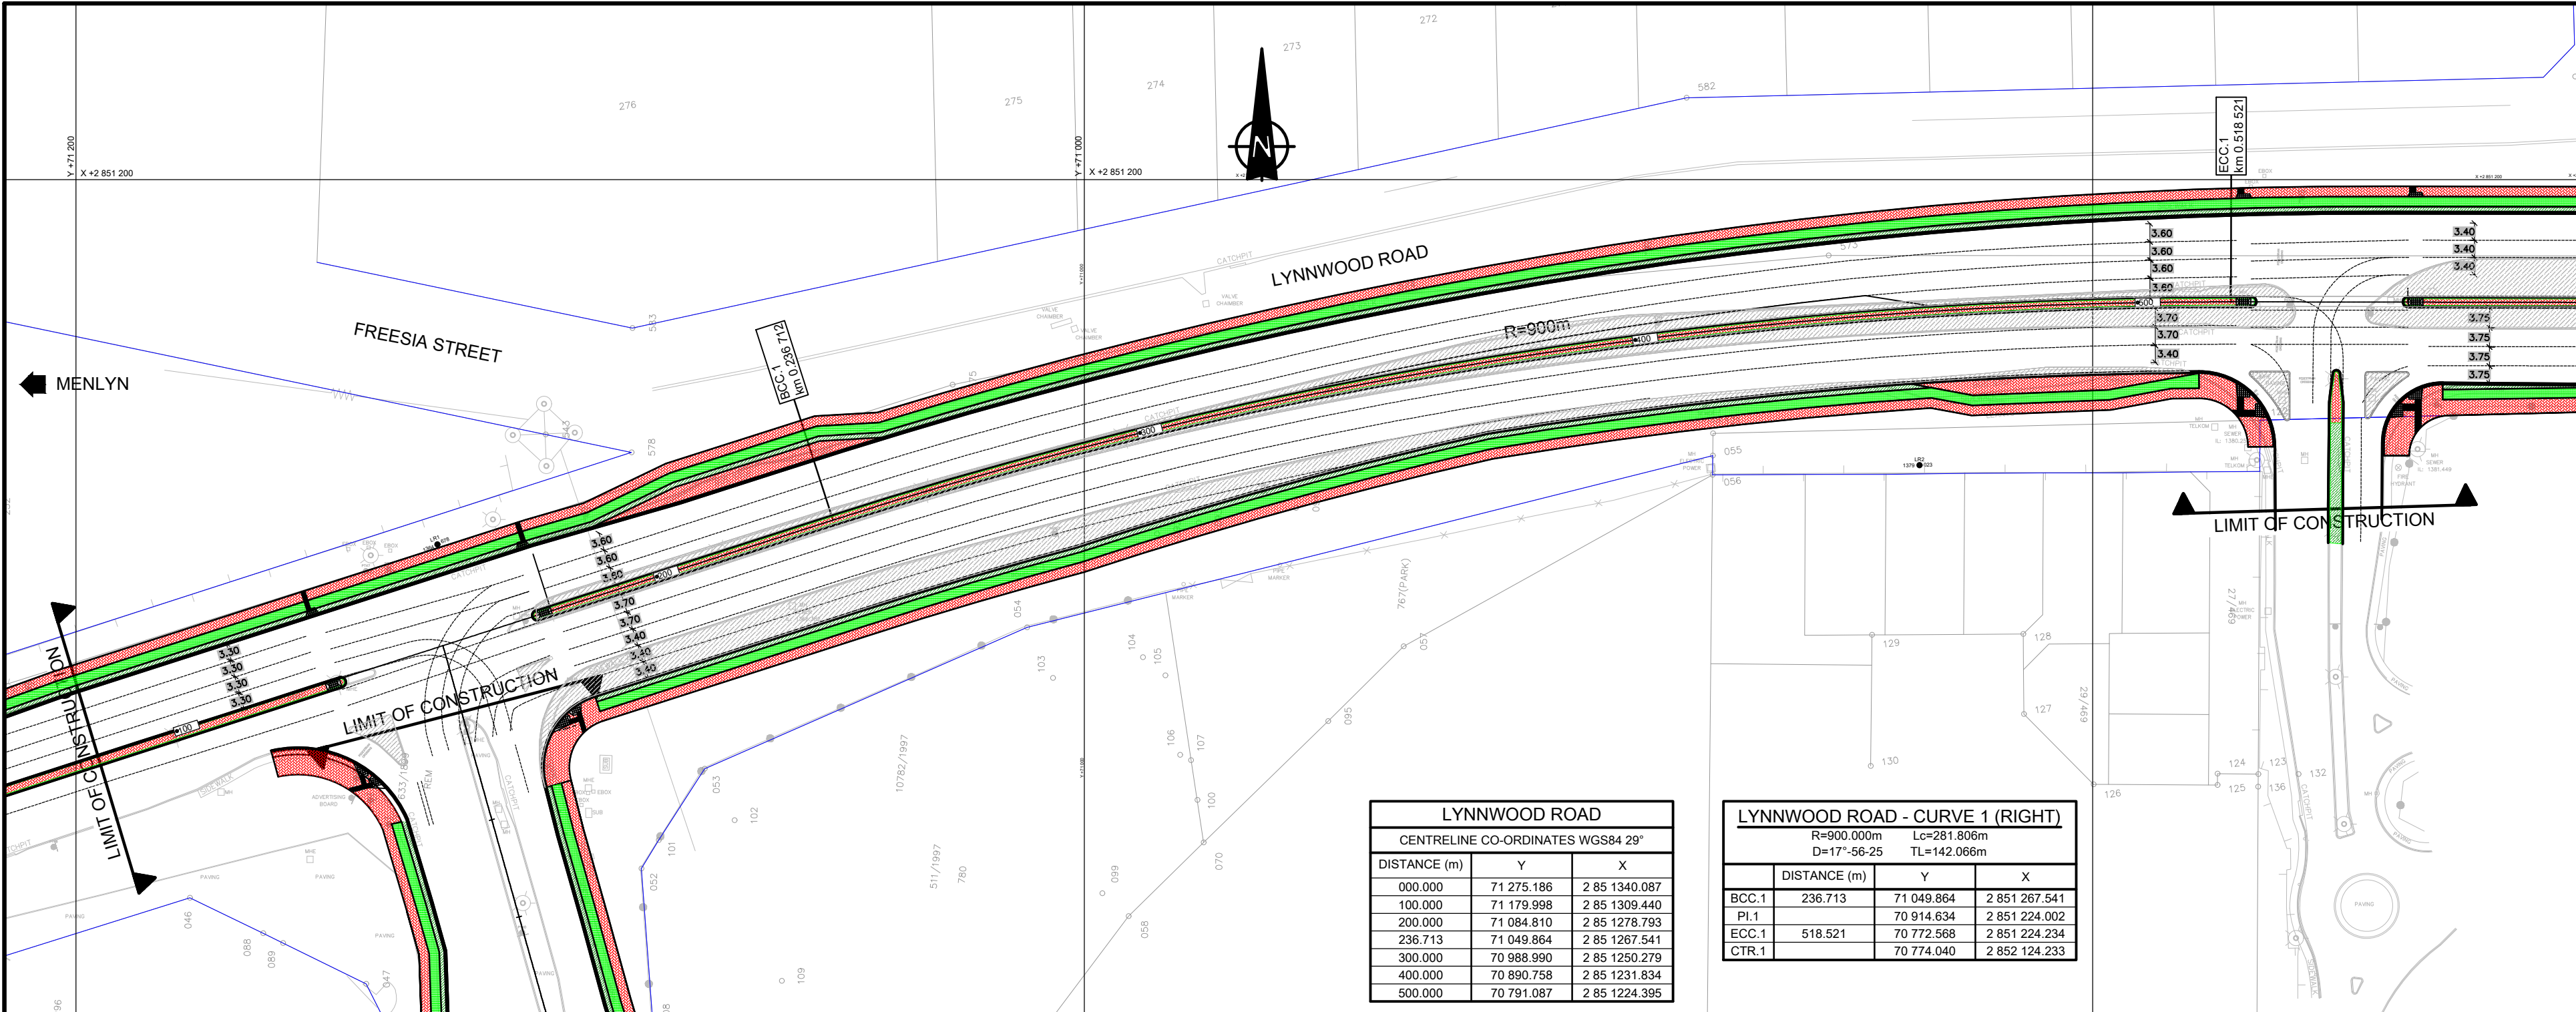

- NOTES AND SPECIFICATIONS**
- GENERAL**
1. ALL MATERIAL AND WORKMANSHIP MUST COMPLY WITH THE REQUIREMENTS OF THE LATEST RELEVANT SABS REQUIREMENTS.
 2. ALL DIMENSIONS ARE IN MILLIMETERS. (UNLESS OTHERWISE SPECIFIED)
 3. DO NOT SCALE FROM THESE DRAWINGS.
 4. ALL DIMENSIONS MUST BE CHECKED AND APPROVED ON SITE.
 5. ALL CONSTRUCTION TO BE DONE IN ACCORDANCE WITH THE STANDARD SPECIFICATIONS FOR MUNICIPAL CIVIL ENGINEERING WORKS, THIRD EDITION 2005 AND THE STANDARD CTMM DETAIL DRAWINGS
 6. THESE DRAWINGS MUST BE READ IN CONJUNCTION WITH THE ARCHITECTS DRAWINGS. (IF APPLICABLE)
 7. THIS DRAWING MUST BE READ IN CONJUNCTION WITH THE STANDARD SPECIFICATIONS FOR MUNICIPAL CIVIL ENGINEERING WORKS, SERIES 4.
 8. THE SIGNATURE OR INITIALS ON THIS DRAWING, OF ANY MANAGER OF THE TRANSPORT DEPARTMENT, IN NO WAY REMOVES ANY RESPONSIBILITY WHATSOEVER FROM THE CONSULTANT.
 9. THE CONSULTANT REMAINS RESPONSIBLE TO ENSURE THAT ALL THE GUIDELINES, STANDARD DRAWINGS, STANDARDS AND SPECIFICATIONS OF THE TRANSPORT DEPARTMENT HAVE BEEN MET AND ARE COMPLIED WITH.
 10. FINAL POSITION OF SERVICES TO BE DETERMINED ON SITE.

- LEGEND**
- ROAD WIDENING
 - PEDESTRIAN WALKWAY
 - CYCLE LANE
 - MEDIANS / ISLANDS
 - TRT STATIONS
 - TRT BARRIER KERB
 - TRT LANE
 - CADASTRAL BOUNDARY

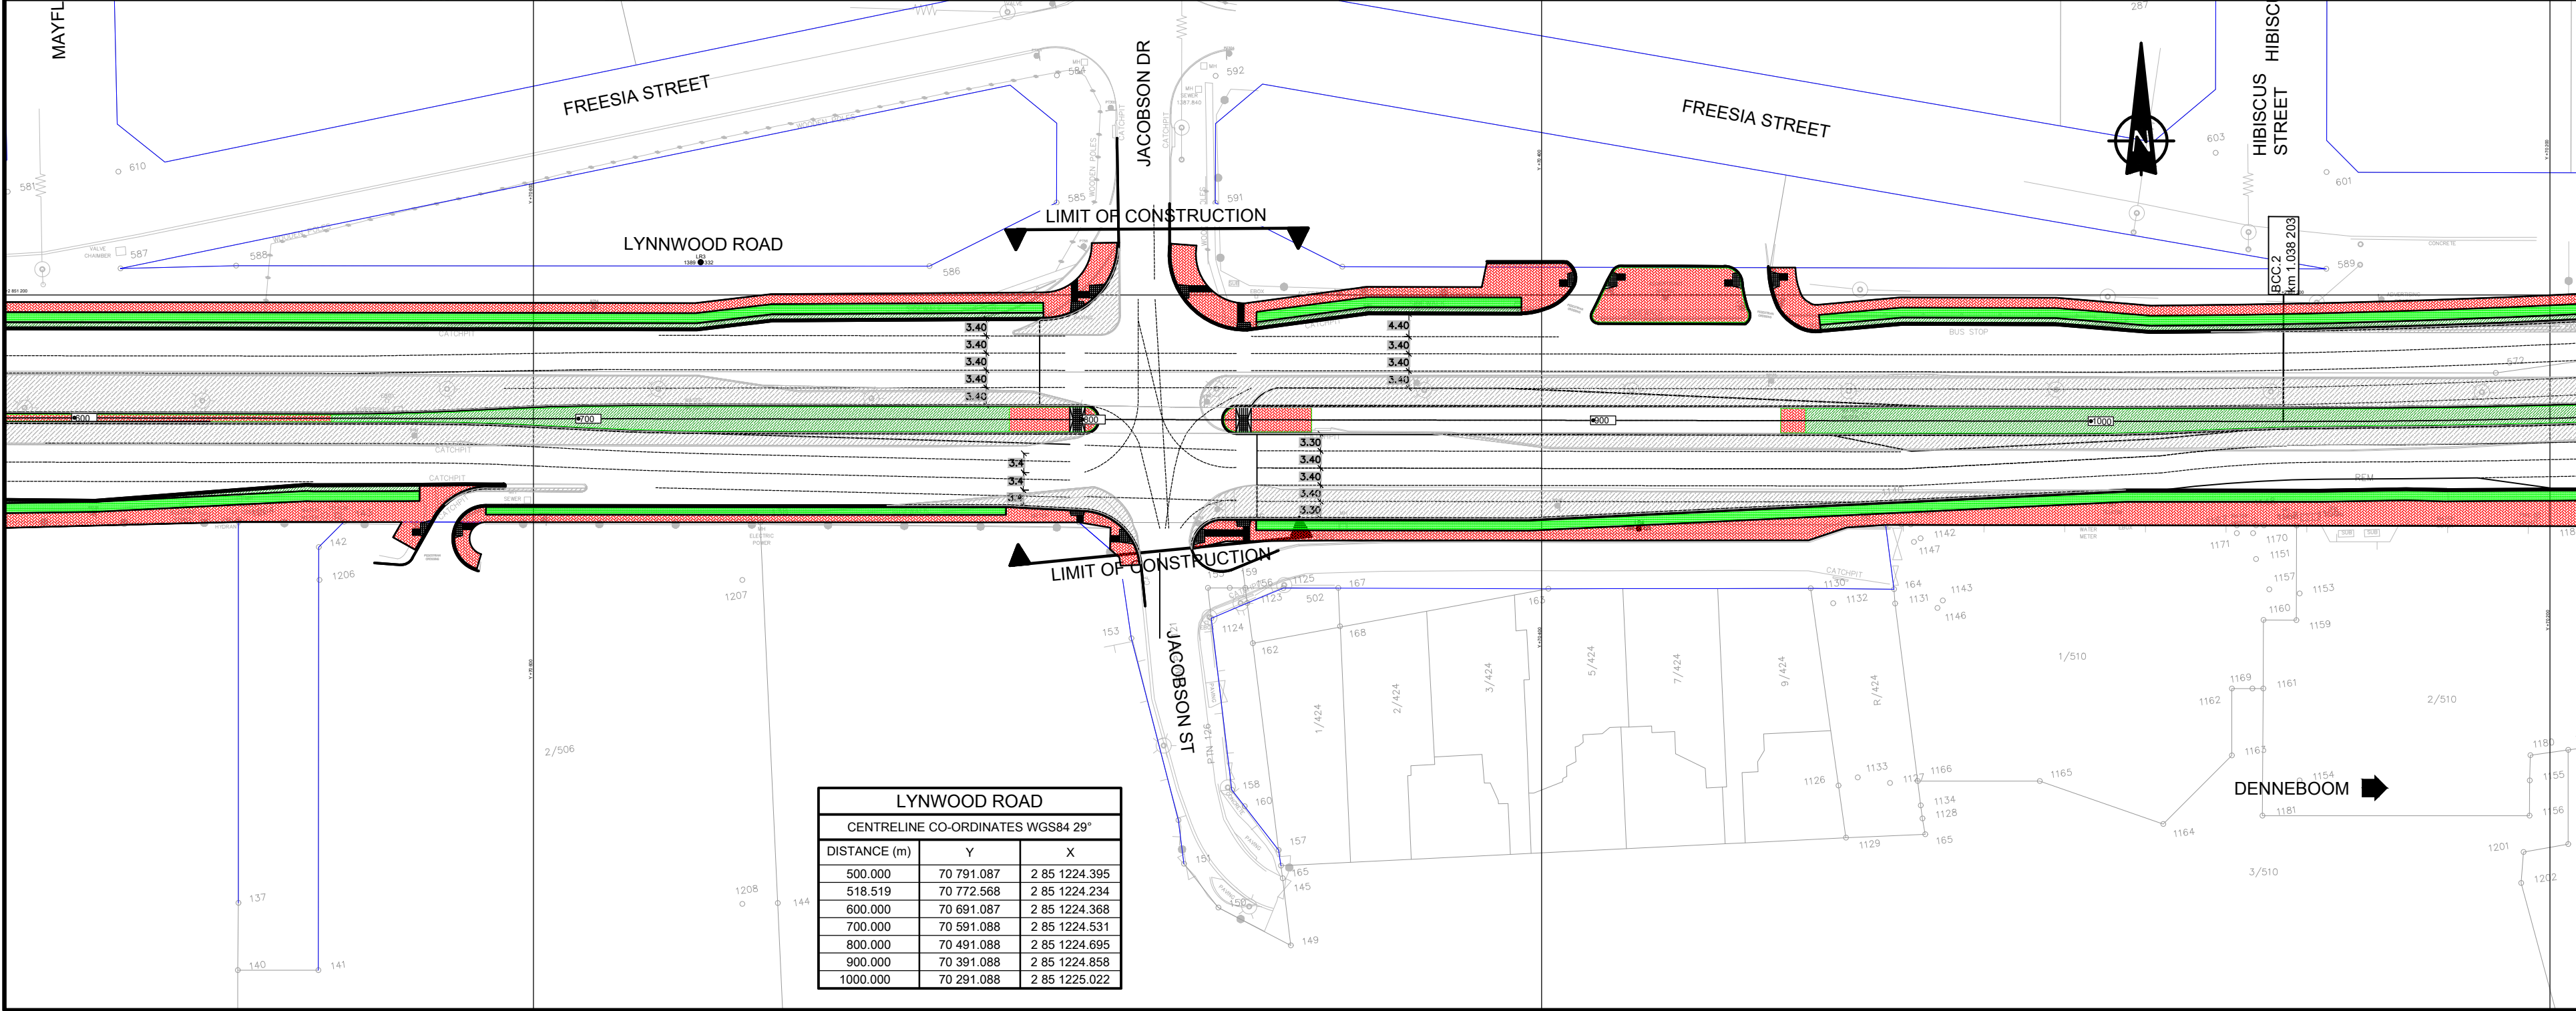

AMENDMENTS

NO.	DATE	APPROVED	DESCRIPTION	FILE
1	21-02-24	OK	ISSUED FOR APPROVAL	
2	01-07-24	OK	ISSUED FOR TENDER	

PROJECT STATUS

PROJECT ENGINEER (CONSULTANT):

INSPECTOR OF WORKS (CITY OF TSHWANE):

BAHLAPHING CONSULTING

CITY OF TSHWANE
ROADS AND TRANSPORT DEPARTMENT

Ms Imelda Tshenye
DIVISIONAL HEAD - RPTN DIVISION
P.O. BOX 1409
PRETORIA 0001

M P L Luthlazi
EXECUTIVE DIRECTOR
P.O. BOX 1409
PRETORIA 0001

BRT LINE 2C:
LYNNWOOD ROAD FROM JANUARY MASILELA TO SIMON VERMOOTEN

LYNNWOOD ROAD - WP2
LAYOUT PLAN
SHEET 1 OF 4

CONTRACT NO.:
PROJECT NO.:
DATE: 27/05/2022 SCALE: 1:500 ORIGINAL PAPER SIZE: A0
DRAWING NO: J 2145/02/LP/001 SHEET NO: 3



NOTES AND SPECIFICATIONS

GENERAL

1. ALL MATERIAL AND WORKMANSHIP MUST COMPLY WITH THE REQUIREMENTS OF THE LATEST RELEVANT SABS REQUIREMENTS.

2. ALL DIMENSIONS ARE IN MILLIMETERS. (UNLESS OTHERWISE SPECIFIED)

3. DO NOT SCALE FROM THESE DRAWINGS.

4. ALL DIMENSIONS MUST BE CHECKED AND APPROVED ON SITE.

5. ALL CONSTRUCTION TO BE DONE IN ACCORDANCE WITH THE STANDARD SPECIFICATIONS FOR MUNICIPAL CIVIL ENGINEERING WORKS, THIRD EDITION 2005 AND THE STANDARD CTMM DETAIL DRAWINGS

6. THESE DRAWINGS MUST BE READ IN CONJUNCTION WITH THE ARCHITECTS DRAWINGS. (IF APPLICABLE)

7. THIS DRAWING MUST BE READ IN CONJUNCTION WITH THE STANDARD SPECIFICATIONS FOR MUNICIPAL CIVIL ENGINEERING WORKS, SERIES 4.

8. THE SIGNATURE OR INITIALS ON THIS DRAWING, OF ANY MANAGER OF THE TRANSPORT DEPARTMENT, IN NO WAY REMOVES ANY RESPONSIBILITY WHATSOEVER FROM THE CONSULTANT.

9. THE CONSULTANT REMAINS RESPONSIBLE TO ENSURE THAT ALL THE GUIDELINES, STANDARD DRAWINGS, STANDARDS AND SPECIFICATIONS OF THE TRANSPORT DEPARTMENT HAVE BEEN MET AND ARE COMPLIED WITH.

10. FINAL POSITION OF SERVICES TO BE DETERMINED ON SITE.

LEGEND

ROAD WIDENING

PEDESTRIAN WALKWAY

CYCLE LANE

MEDIANS / ISLANDS

TRT STATIONS

TRT BARRIER KERB

TRT LANE

CADASTRAL BOUNDARY

AMENDMENTS

NO.	DATE	APPROVED	DESCRIPTION	ISSUED FOR APPROVAL	ISSUED FOR TENDER
1	01-10-21	CW			
2	01-07-24	CW			

DESIGNED BY: JJ

DRAWN BY: JJ

DESIGN CHECKED BY: CW

INFRASTRUCTURE TECHNICAL INFORMATION MANAGER: D.J. CHAMBERS

PROJECT STATUS

ON

ON

ON

ON

PROJECT ENGINEER (CONSULTANT):

INITIALS AND SURNAME: DATE:

INSPECTOR OF WORKS (CITY OF TSHWANE):

INITIALS AND SURNAME: SIGNATURE AND P. NO.: DATE:

BAHLAPHING CONSULTING

BC

Bahlaphing consulting

306 Lois Avenue
Newlands, Menlyn,
Pretoria, 0181
t: (012) 348 3038
e: info@bahlaphing.com
www.bahlaphing.com

CITY OF TSHWANE

ROADS AND TRANSPORT DEPARTMENT

Ms Imelda Tshenye
DIVISIONAL HEAD - RPTN DIVISION
P.O. BOX 1409
PRETORIA
0001

Mr P. L. Lelani
EXECUTIVE DIRECTOR
P.O. BOX 1409
PRETORIA
0001

DESCRIPTION OF PROJECT:

BRT LINE 2C:
LYNNWOOD ROAD FROM JANUARY
MASILELA TO SIMON VERMOOTEN

DESCRIPTION OF DRAWING:

LYNNWOOD ROAD - WP2
LAYOUT PLAN
SHEET 2 OF 4

CONTRACT NO. 1

PROJECT NO. 1

DATE: 27/05/2022

SCALE: 1:500

ORIGINAL PAPER SIZE: A0


DRAWING NO. J 2145/02/LP/002

SHEET NO. 3

REVISION


LYNNWOOD ROAD - CURVE 3 (RIGHT)			
R=700.000m		Lc=224.482m	
D=18°-22-27		TL=113.213m	
	DISTANCE (m)	Y	X
BCC.3	2 244.101	69 060.839	2 851 051.595
PI.3		68 949.229	2 851 032.609
ECC.3	2 468.583	68 837.325	2 851 049.773
CTR.3		68 943.448	2 851 047.681


LYNNWOOD ROAD - CURVE 3 (RIGHT)			
R=700.000m		Lc=224.482m	
D=18°-22-27		TL=113.213m	
	DISTANCE (m)	Y	X
BCC.3	2 244.101	69 060.839	2 851 051.595
PI.3		68 949.229	2 851 032.609
ECC.3	2 468.583	68 837.325	2 851 049.773
CTR.3		68 943.448	2 851 047.681

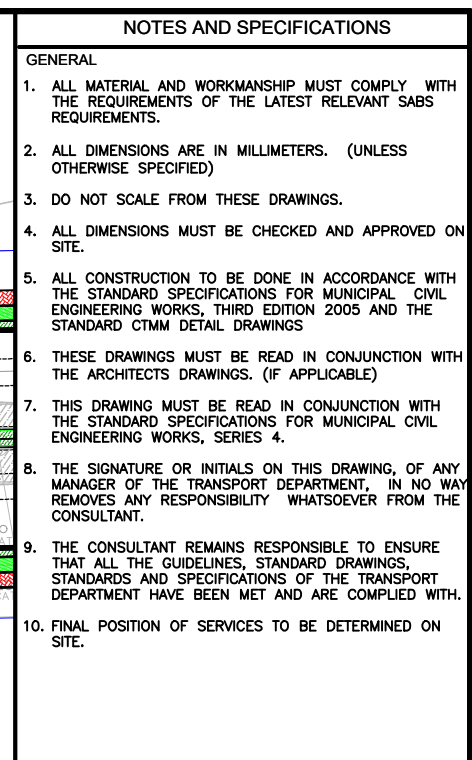

LEGEND

	ROAD WIDENING
	PEDESTRIAN WALKWAY
	CYCLE LANE
	MEDIANS / ISLANDS
	TRT STATIONS
	TRT BARRIER KERB
	TRT LANE
	CADASTRAL BOUNDARY

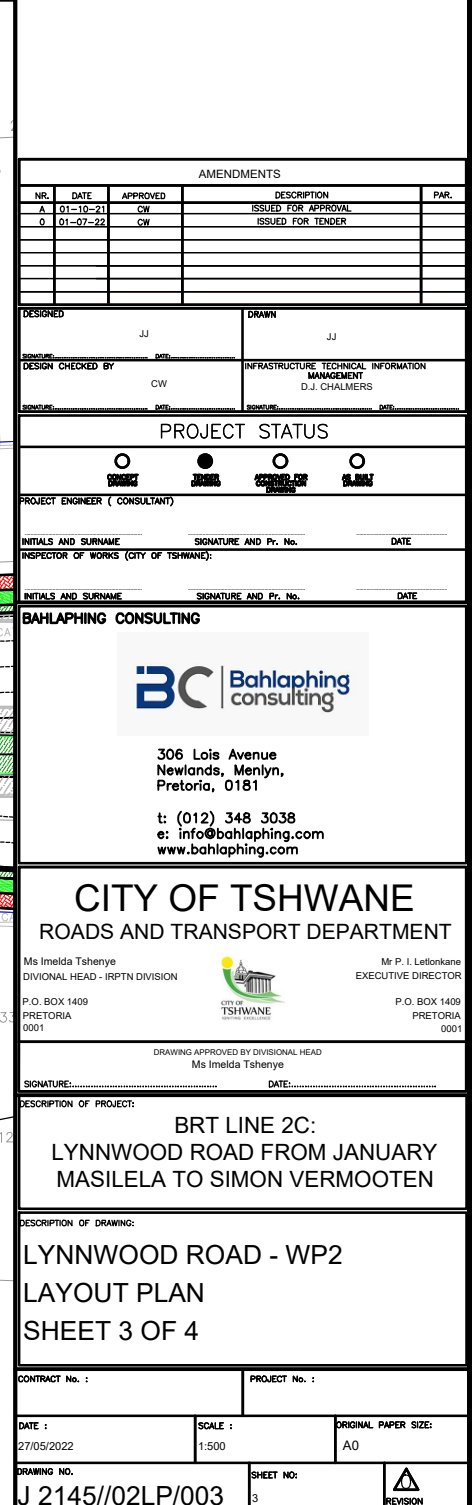

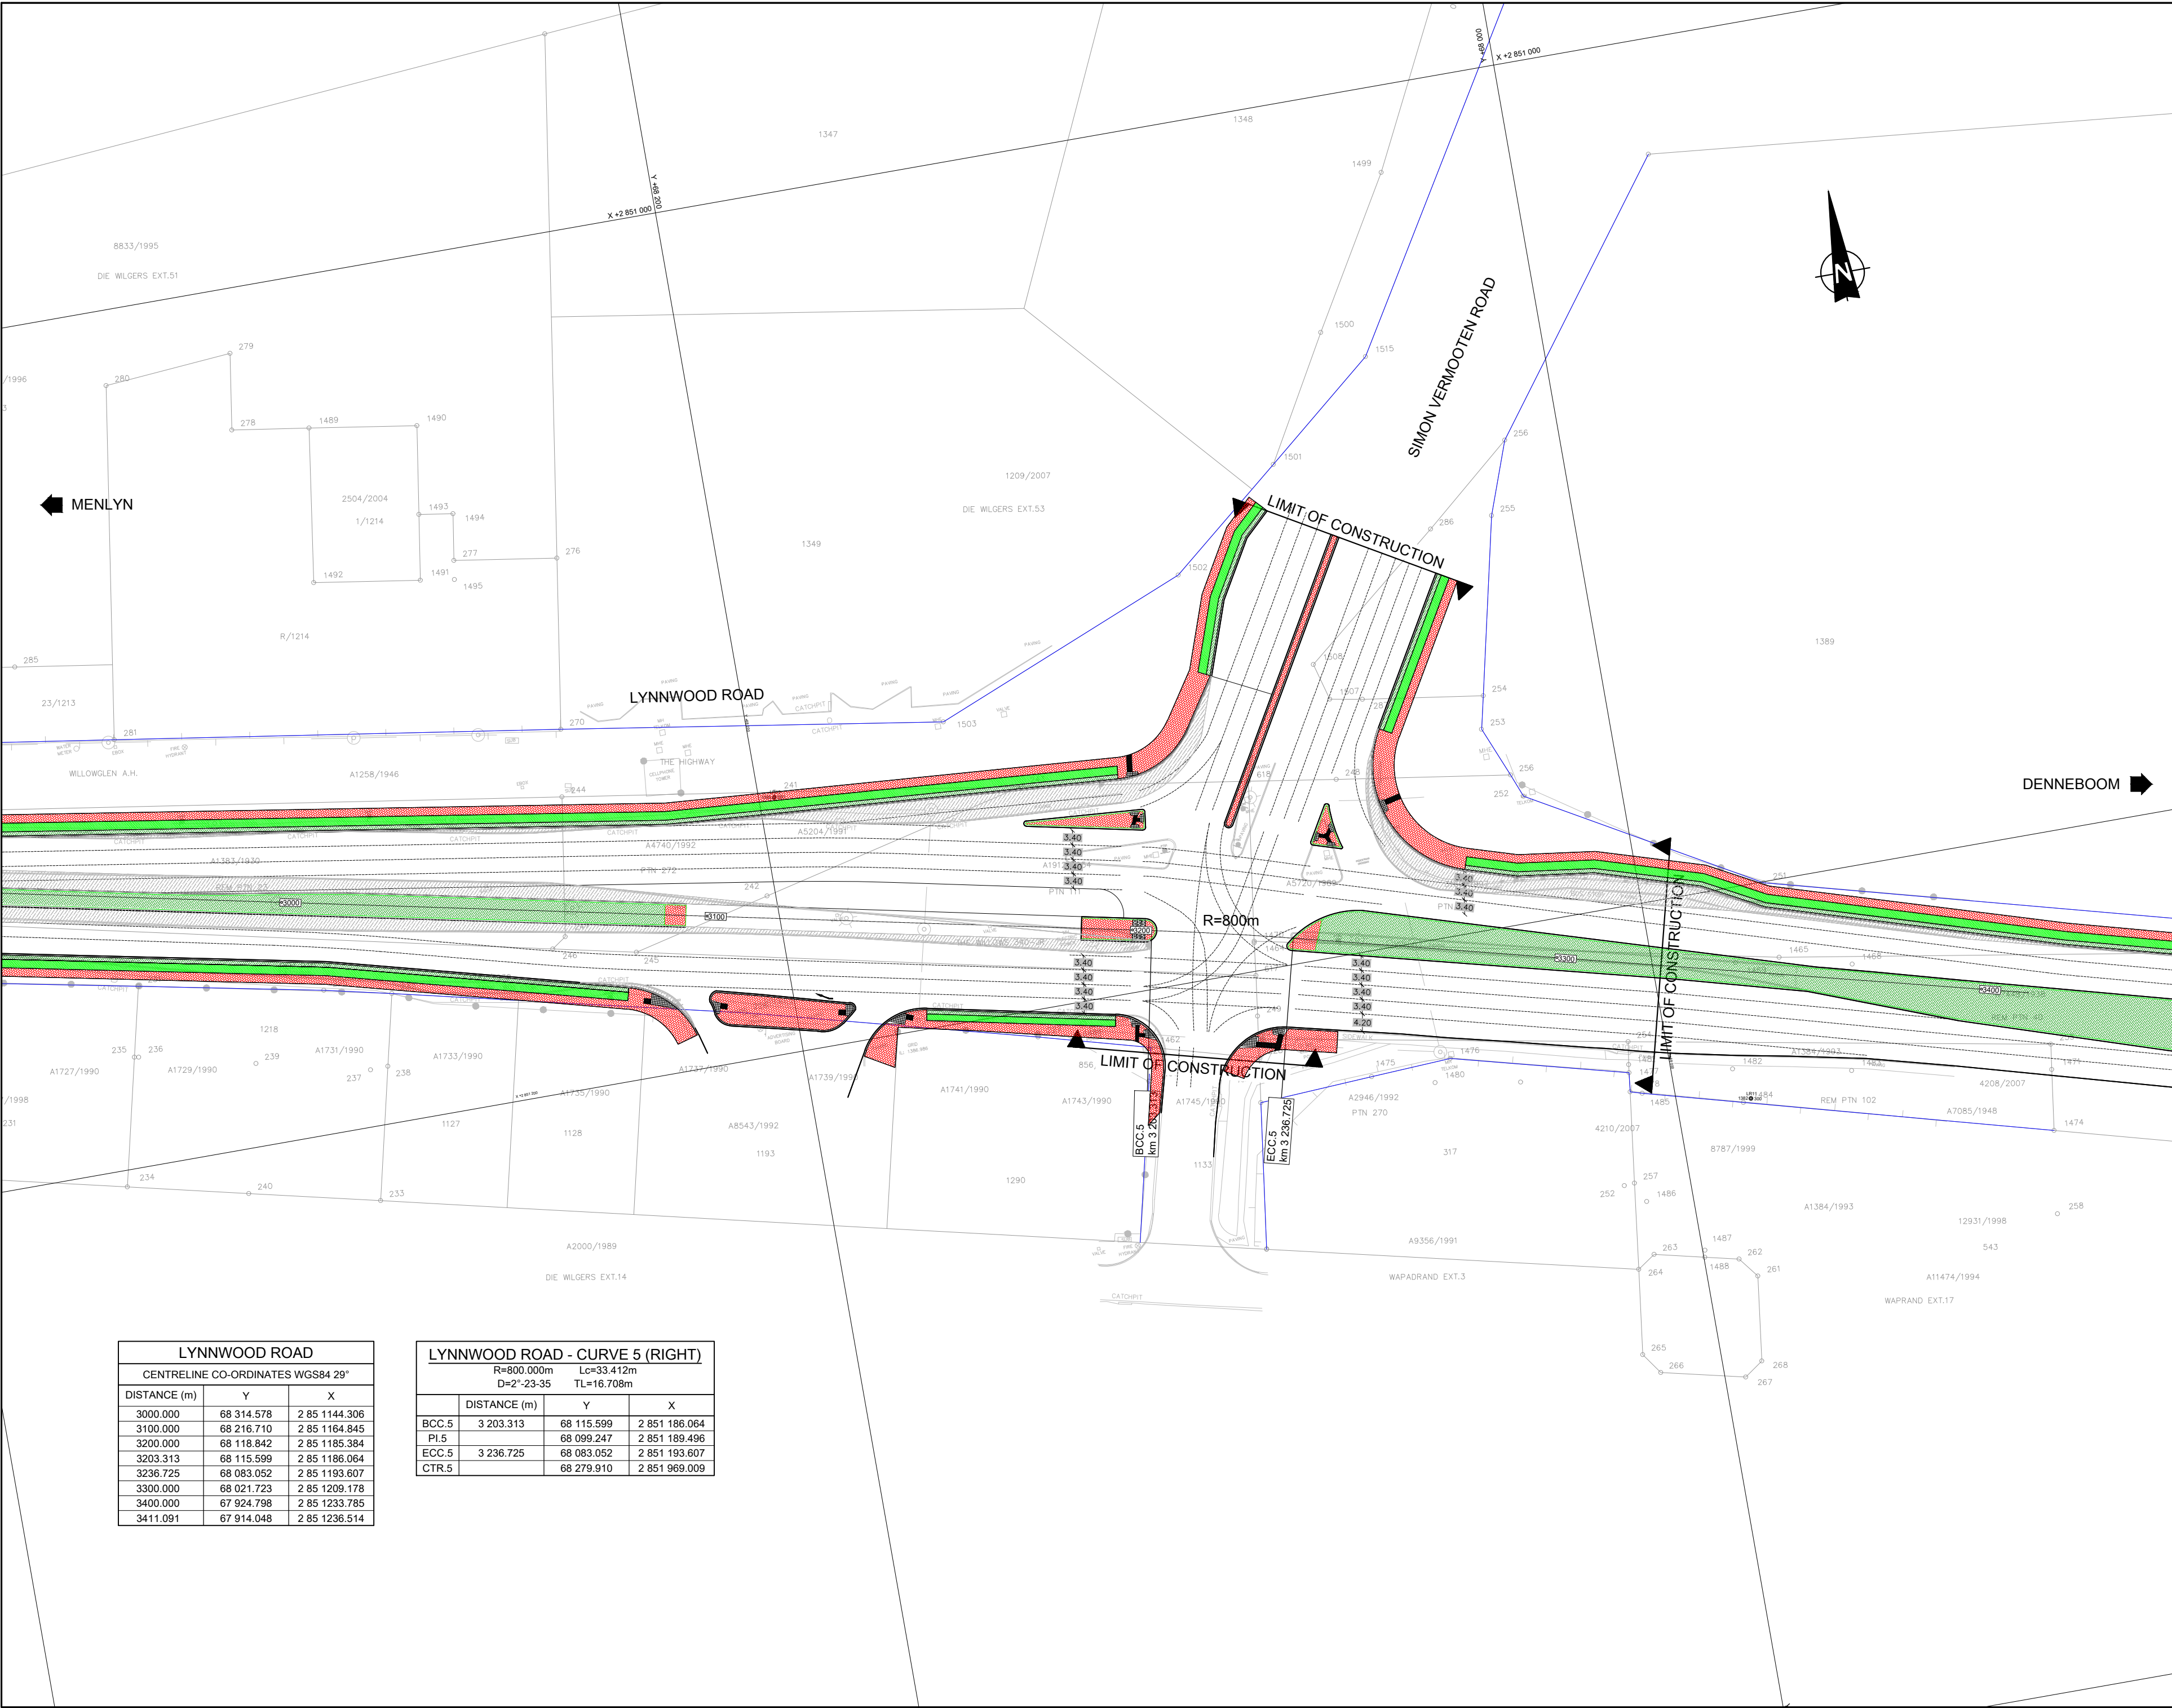

NOTES AND SPECIFICATIONS

GENERAL

1. ALL MATERIAL AND WORKMANSHIP MUST COMPLY WITH THE REQUIREMENTS OF THE LATEST RELEVANT SABS REQUIREMENTS.

2. ALL DIMENSIONS ARE IN MILLIMETERS. (UNLESS OTHERWISE SPECIFIED)

3. DO NOT SCALE FROM THESE DRAWINGS.

4. ALL DIMENSIONS MUST BE CHECKED AND APPROVED ON SITE.

5. ALL CONSTRUCTION TO BE DONE IN ACCORDANCE WITH THE STANDARD SPECIFICATIONS FOR MUNICIPAL CIVIL ENGINEERING WORKS, THIRD EDITION 2005 AND THE STANDARD CTMM DETAIL DRAWINGS

6. THESE DRAWINGS MUST BE READ IN CONJUNCTION WITH THE ARCHITECTS DRAWINGS. (IF APPLICABLE)

7. THIS DRAWING MUST BE READ IN CONJUNCTION WITH THE STANDARD SPECIFICATIONS FOR MUNICIPAL CIVIL ENGINEERING WORKS, SERIES 4.

8. THE SIGNATURE OR INITIALS ON THIS DRAWING, OF ANY MANAGER OF THE TRANSPORT DEPARTMENT, IN NO WAY REMOVES ANY RESPONSIBILITY WHATSOEVER FROM THE CONSULTANT.

9. THE CONSULTANT REMAINS RESPONSIBLE TO ENSURE THAT ALL THE GUIDELINES, STANDARD DRAWINGS, STANDARDS AND SPECIFICATIONS OF THE TRANSPORT DEPARTMENT HAVE BEEN MET AND ARE COMPLIED WITH.

10. FINAL POSITION OF SERVICES TO BE DETERMINED ON SITE.

LEGEND

ROAD WIDENING

PEDESTRIAN WALKWAY

CYCLE LANE

MEDIANS / ISLANDS

TRT STATIONS

TRT BARRIER KERB

TRT LANE

CADASTRAL BOUNDARY

AMENDMENTS

NR.	DATE	APPROVED	DESCRIPTION	FW.
1	21-05-2022	JJ	ISSUED FOR APPROVAL	
2	01-07-24	CW	ISSUED FOR TENDER	

DESIGNED JJ

DRAWN JJ

DATE

DATE

DESIGN CHECKED BY

INFRASTRUCTURE TECHNICAL INFORMATION

CW

D.J. CHALMERS

PROJECT ENGINEER (CONSULTANT)

PROJECT ENGINEER (CITY OF TSHWANE)

INITIALS AND SURNAME

SIGNATURE AND P. No.

DATE

INITIALS AND SURNAME

SIGNATURE AND P. No.

DATE

BAHLAPHING CONSULTING

BC

Bahlaphing consulting

306 Lois Avenue
Newlands, Menlyn,
Pretoria, 0181
t: (012) 348 3038
e: info@bahlaphing.com
www.bahlaphing.com

CITY OF TSHWANE

ROADS AND TRANSPORT DEPARTMENT

Ms Imelda Taberpe
DIVISIONAL HEAD - RPTN DIVISION
P.O. BOX 1409
PRETORIA
0001

Ms P. I. Luthlazi
EXECUTIVE DIRECTOR
P.O. BOX 1409
PRETORIA
0001

DESCRIPTION OF PROJECT:

BRT LINE 2C:
LYNNWOOD ROAD FROM JANUARY
MASILELA TO SIMON VERMOOTEN

DESCRIPTION OF DRAWING:

LYNNWOOD ROAD - WP2
LAYOUT PLAN
SHEET 4 OF 4

CONTRACT No. :

PROJECT No. :

DATE :

SCALE :


ORIGINAL PAPER SIZE:

DRAWING NO.:

SHEET NO.:

REVISION

SCALE H: 1:1000
V: 1:100

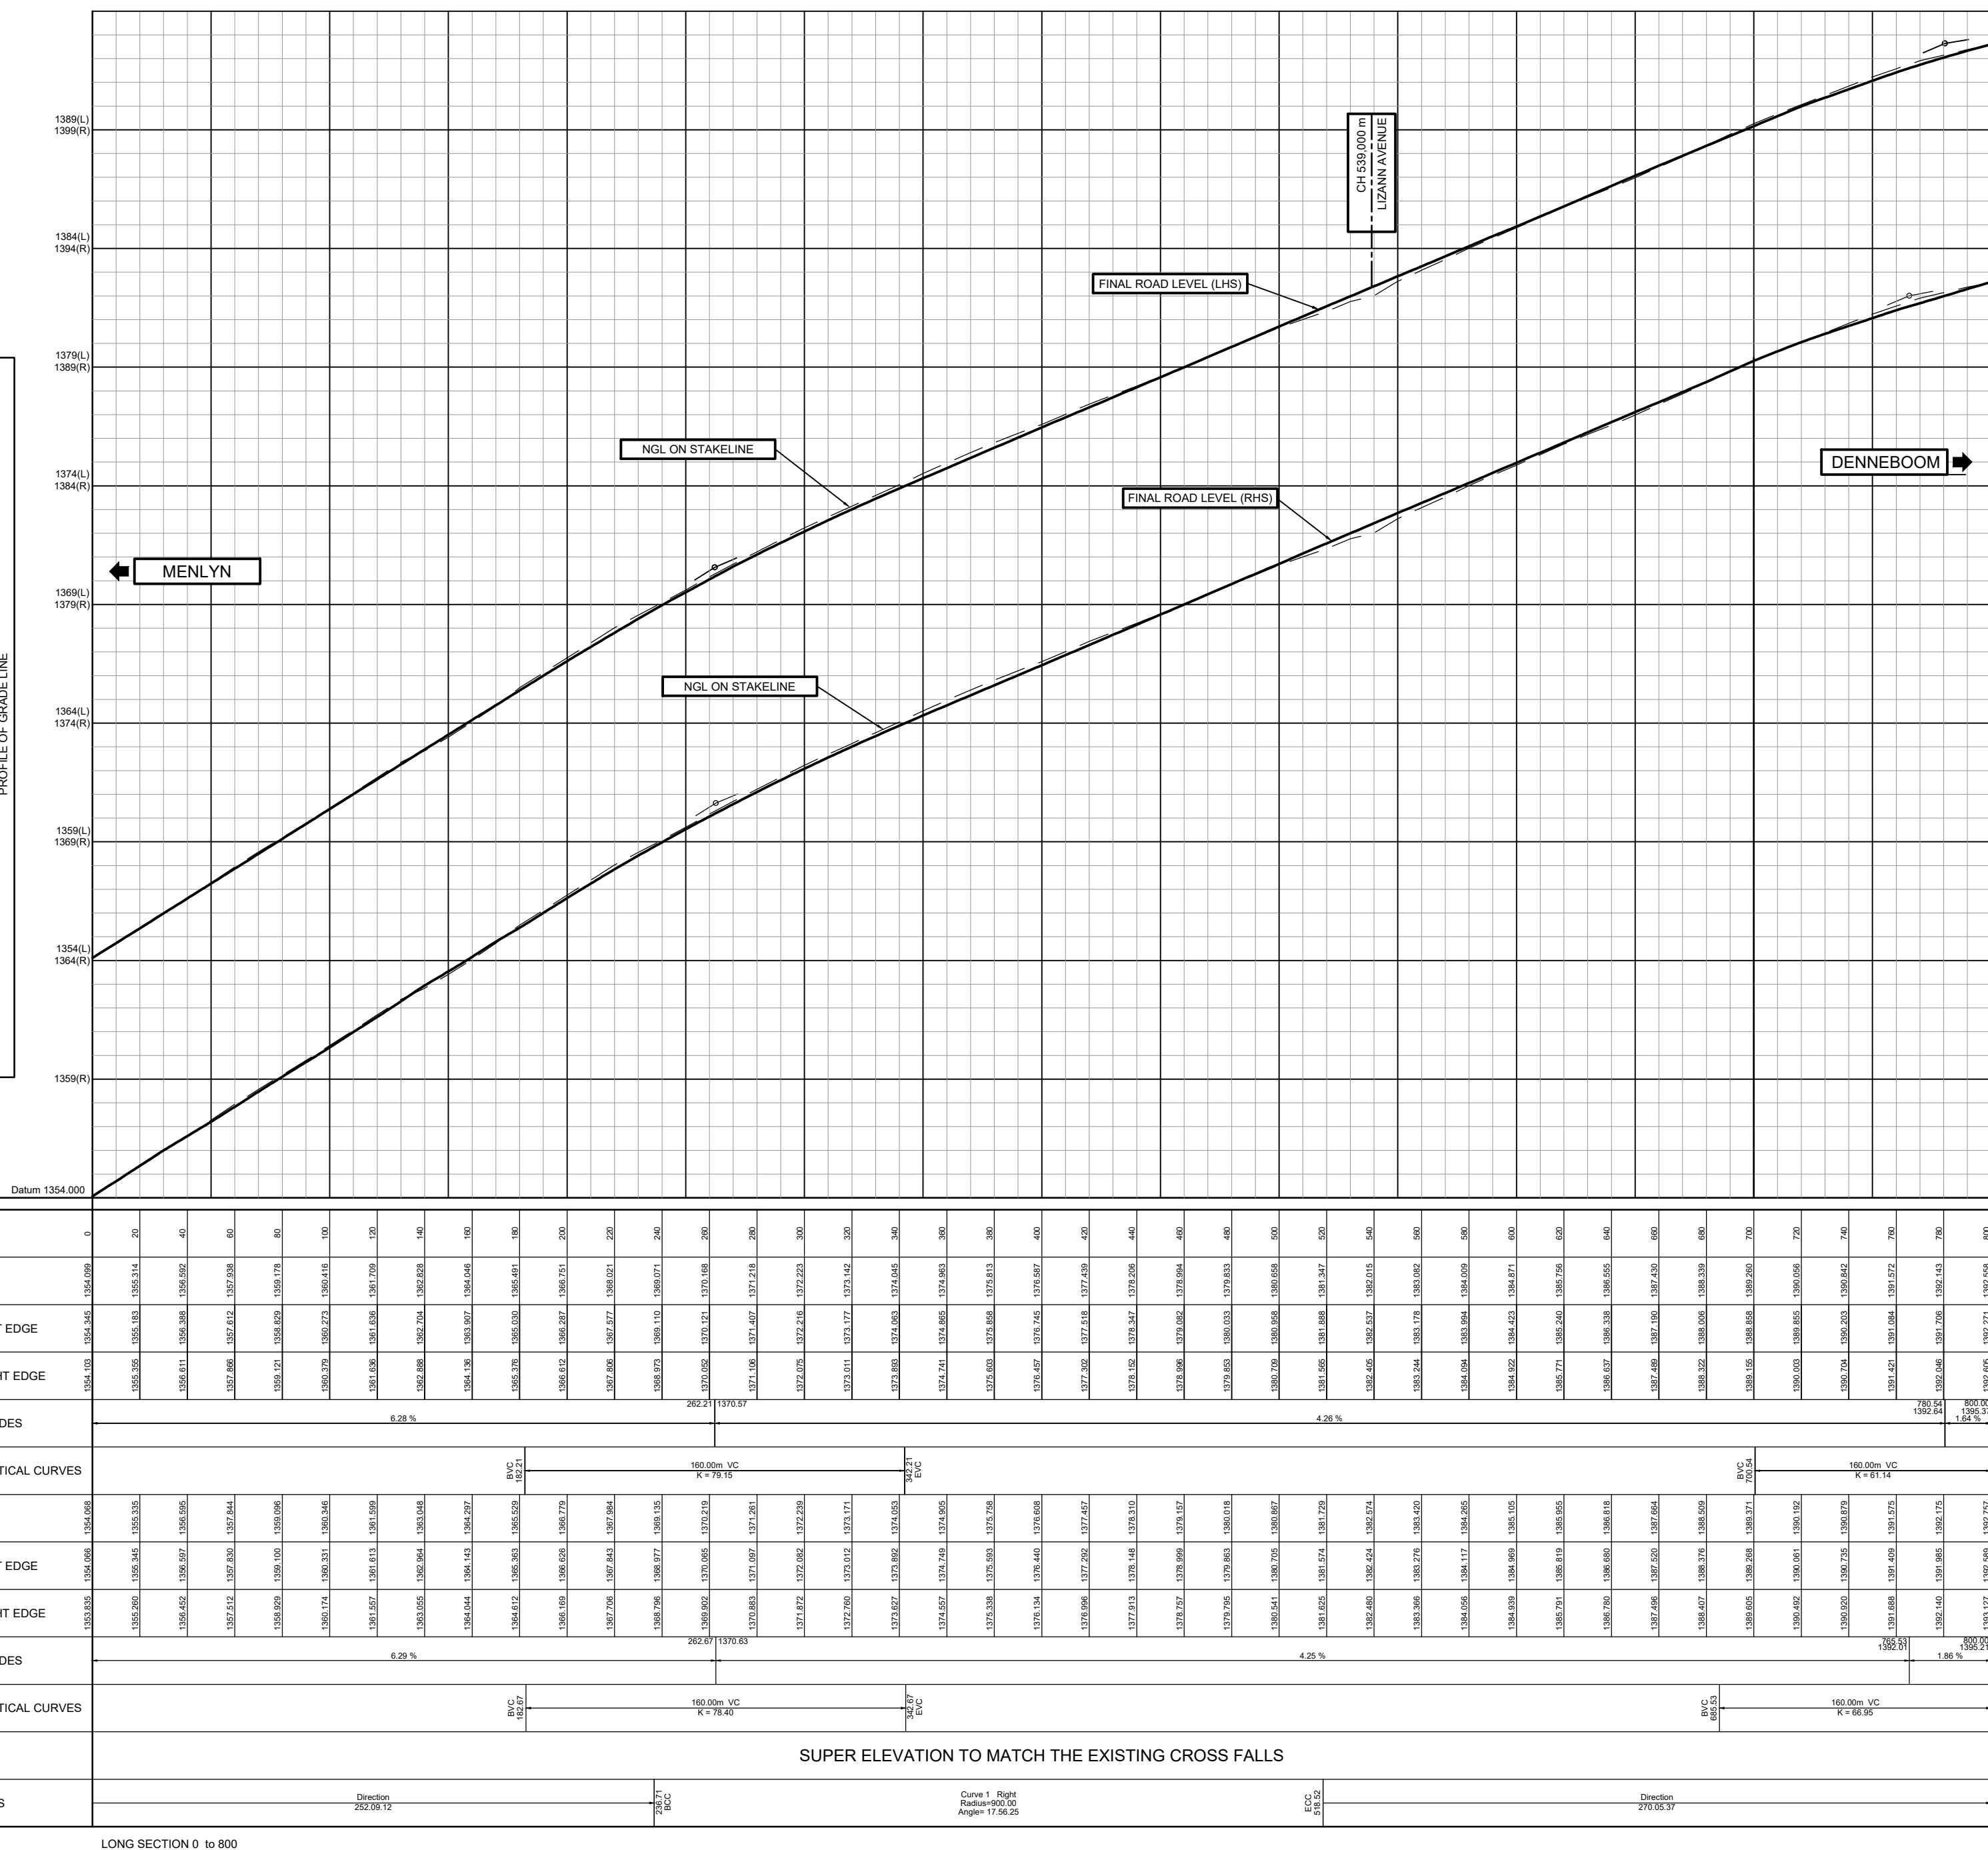

1. ALL MATERIAL AND WORKSMANSHIP MUST COMPLY WITH THE REQUIREMENTS OF THE LATEST RELEVANT SABS REQUIREMENTS.
2. ALL DIMENSIONS ARE IN MILLIMETERS. (UNLESS OTHERWISE SPECIFIED)
3. DO NOT SCALE FROM THESE DRAWINGS.
4. ALL DIMENSIONS MUST BE CHECKED AND APPROVED ON SITE.
5. ALL CONSTRUCTION TO BE DONE IN ACCORDANCE WITH THE STANDARD SPECIFICATIONS FOR MUNICIPAL CIVIL ENGINEERING WORKS, TENDER NO. 2005 AND THE STANDARD CTMM DETAIL DRAWINGS.
6. THESE DRAWINGS MUST BE READ IN CONJUNCTION WITH THE ARCHITECTS DRAWINGS. (IF APPLICABLE)
7. THIS DRAWING MUST BE READ IN CONJUNCTION WITH THE STANDARD SPECIFICATIONS FOR MUNICIPAL CIVIL ENGINEERING WORKS, SERIES 4.
8. THE SIGNATURE OR INITIALS ON THIS DRAWING, OF ANY MANAGER OF THE TRANSPORT DEPARTMENT, IN NO WAY RELEASES RESPONSIBILITY WHATSOEVER FROM THE CONSULTANT.
9. THE CONSULTANT REMAINS RESPONSIBLE TO ENSURE THAT ALL THE GUIDELINES, STANDARD DRAWINGS, STANDARDS AND SPECIFICATIONS OF THE TRANSPORT DEPARTMENT HAVE BEEN MET AND ARE COMPLIED WITH, SITE.
10. FINAL POSITION OF SERVICES TO BE DETERMINED ON SITE.

[illegible]

DESIGNED	JJ	DRAWN	JJ
DESIGN CHECKED BY	CW	INFRASTRUCTURE TECHNICAL INFORMATION MANAGEMENT	

PROJECT STATUS			
☐	☒	☐	☐

PROJECT ENGINEER (CONSULTANT)	
-------------------------------	--

INITIALS AND SURNAME	SIGNATURE AND Pr. No.	DATE
INSPECTOR OF WORKS (CITY OF TSHINANE):		

INITIALS AND SURNAME	SIGNATURE AND Pr. No.	DATE
BAHLAPHING CONSULTING		

BC | Bahlaphing consulting

306 Lois Avenue
Newlands, Menlyn,
Pretoria, 0181

t: (012) 348 3038
e: info@bahlaphing.com
www.bahlaphing.com

DRAWING APPROVED BY DIVISIONAL HEAD
Ms Imelda Tshenye

SIGNATURE: _____ DATE: _____

DESCRIPTION OF PROJECT:


BRT LINE 2C:
LYNNWOOD ROAD FROM JANUARY
MASILELA TO SIMON VERMOOTEN

DESCRIPTION OF DRAWING:
LYNNWOOD ROAD - WP2
LONGITUDINAL SECTION


SHEET 1 OF 5

CONTRACT No. :		PROJECT No. :	
DATE :		SCALE :	ORIGINAL PAPER SIZE:

27/05/2022	AS SHOWN	A0
DRAWING NO. 2145/02/1 S/001	SHEET NO: 1	

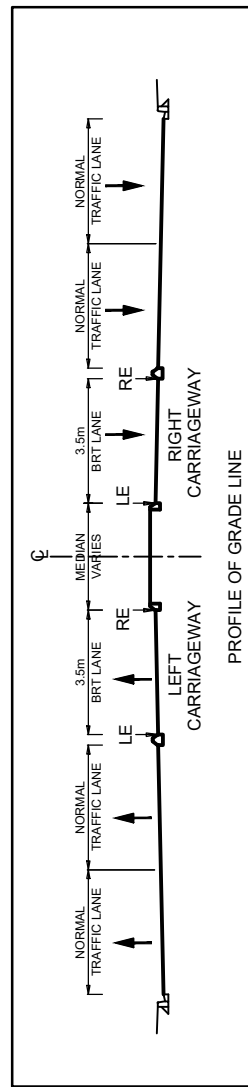

SCALE H: 1:1000
V: 1:100

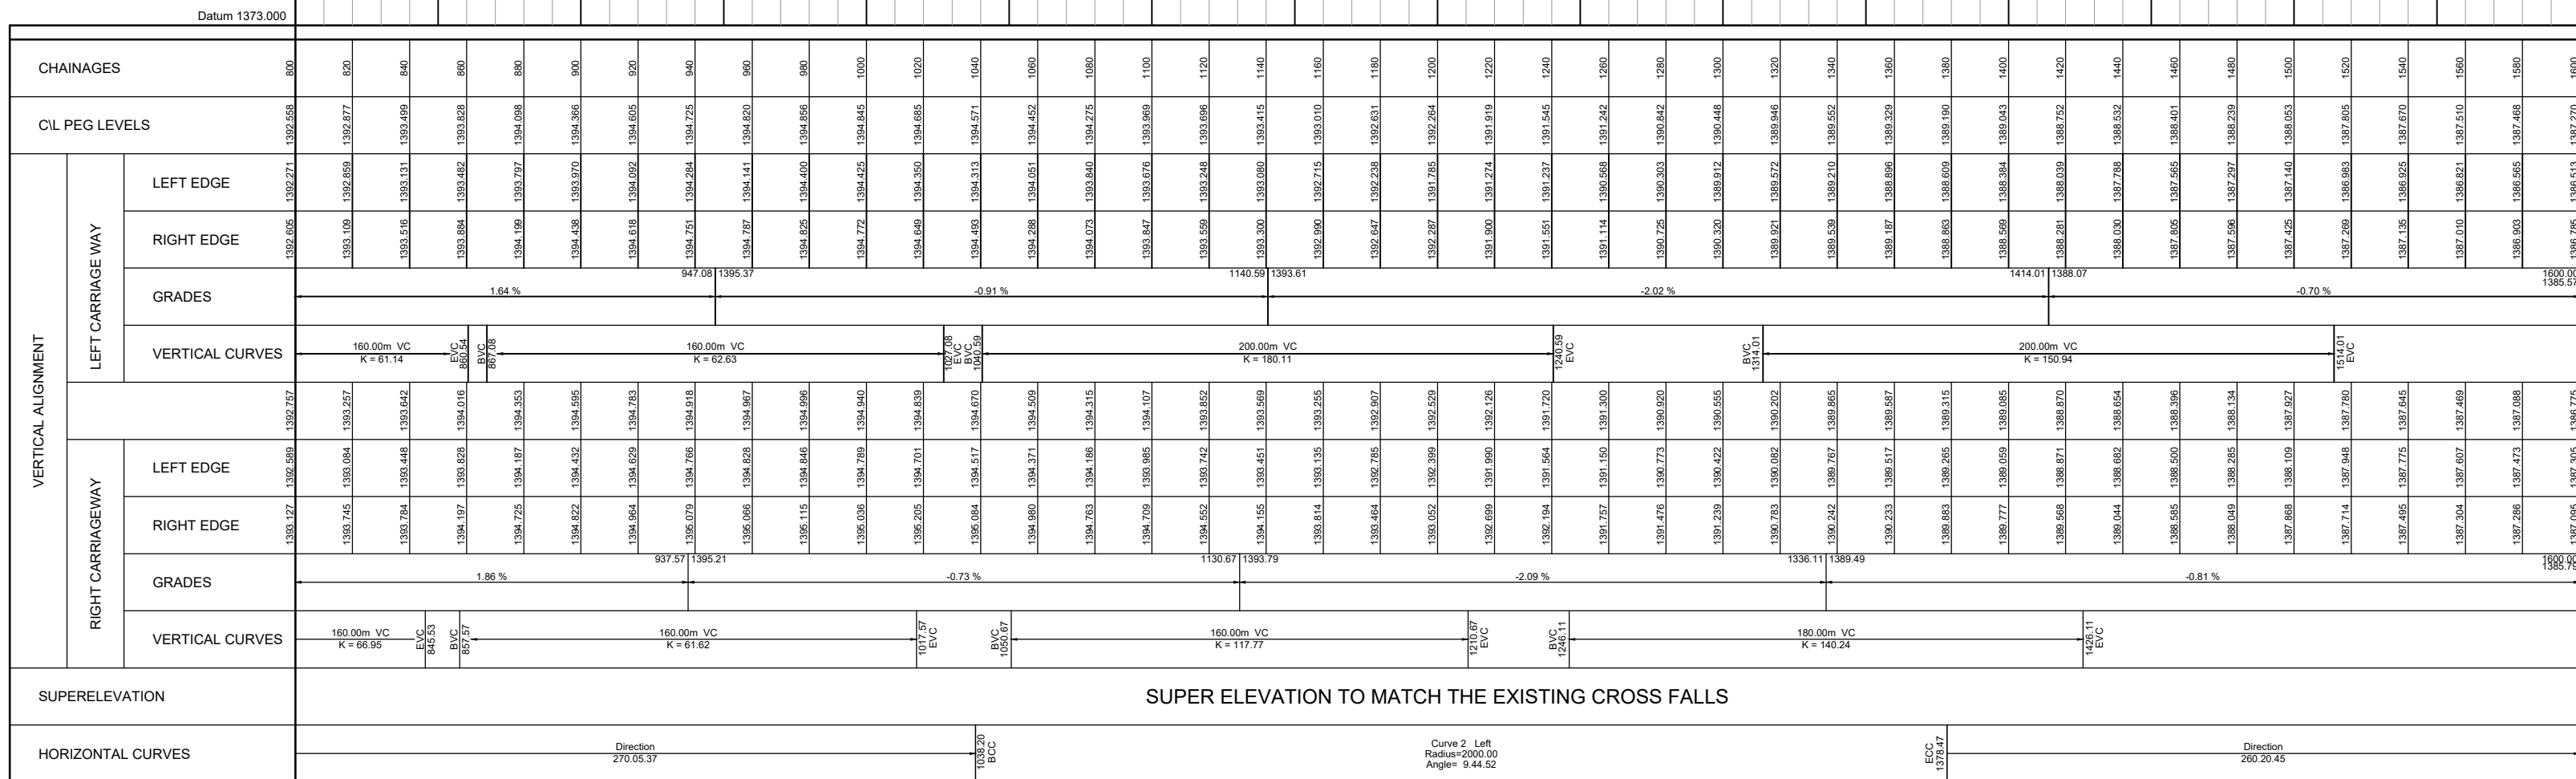

LONG SECTION 800 TO 1600

- GENERAL
1. ALL MATERIAL AND WORKMANSHIP MUST COMPLY WITH THE REQUIREMENTS OF THE LATEST RELEVANT SABS REQUIREMENTS.
 2. ALL DIMENSIONS ARE IN MILLIMETERS. (UNLESS OTHERWISE SPECIFIED)
 3. DO NOT SCALE FROM THESE DRAWINGS.
 4. ALL DIMENSIONS MUST BE CHECKED AND APPROVED ON SITE.
 5. ALL CONSTRUCTION TO BE DONE IN ACCORDANCE WITH THE STANDARD SPECIFICATIONS FOR MUNICIPAL CIVIL ENGINEERING WORKS, THIRD EDITION 2005 AND THE STANDARD CTMM DETAIL DRAWINGS
 6. THESE DRAWINGS MUST BE READ IN CONJUNCTION WITH THE ARCHITECTS DRAWINGS. (IF APPLICABLE)
 7. THIS DRAWING MUST BE READ IN CONJUNCTION WITH THE STANDARD SPECIFICATIONS FOR MUNICIPAL CIVIL ENGINEERING WORKS, SERIES 4.
 8. THE SIGNATURE OR INITIALS ON THIS DRAWING, OF ANY MANAGER OF THE TRANSPORT DEPARTMENT, IN NO WAY REMOVES ANY RESPONSIBILITY WHATSOEVER FROM THE CONSULTANT.
 9. THE CONSULTANT REMAINS RESPONSIBLE TO ENSURE THAT ALL THE GUIDELINES, STANDARD DRAWINGS, STANDARDS AND SPECIFICATIONS OF THE TRANSPORT DEPARTMENT HAVE BEEN MET AND ARE COMPLIED WITH.
 10. FINAL POSITION OF SERVICES TO BE DETERMINED ON SITE.

AMENDMENTS				
NO.	DATE	APPROVED	DESCRIPTION	BY
1	2024-05-24	OK	ISSUED FOR APPROVAL	
2	2024-05-24	OK	ISSUED FOR TENDER	

DESIGNED	JJ	DRAWN	JJ
CHECKED			
DESIGN CHECKED BY	CW	INFRASTRUCTURE TECHNICAL INFORMATION	MANAGEMENT

PROJECT STATUS			
☐	☒	☐	☐

PROJECT ENGINEER (CONSULTANT)	
DRAWING APPROVED BY	

DETAILS AND SIGNATURE	SIGNATURE AND P. NO.	DATE

DETAILS AND SIGNATURE	SIGNATURE AND P. NO.	DATE

BAHLAPHING CONSULTING



306 Lois Avenue
Newlands, Menlyn,
Pretoria, 0181

t: (012) 348 3038
e: info@bahlaphing.com
www.bahlaphing.com

CITY OF TSHWANE
ROADS AND TRANSPORT DEPARTMENT

Ms Imelda Tshwene
DIVISIONAL HEAD - RPTN DIVISION
P.O. BOX 1409
PRETORIA
0001

Mr P. I. Leluthane
EXECUTIVE DIRECTOR
P.O. BOX 1409
PRETORIA
0001

SIGNATURE:	DATE:


DESCRIPTION OF PROJECT

BRT LINE 2C:
LYNNWOOD ROAD FROM JANUARY
MASILELA TO SIMON VERMOOTEN


DESCRIPTION OF DRAWING

LYNNWOOD ROAD WP2
LONGITUDINAL SECTION
SHEET 2 OF 5

CONTRACT No. 1	PROJECT No. 1
DATE: 27/05/2022	SCALE: AS SHOWN
DRAWING NO. J 2145/02/LS/002	SHEET NO. 1

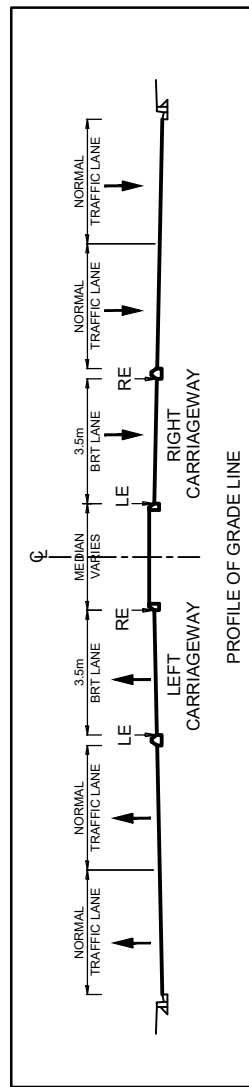

SCALE H: 1:1000
V: 1:100

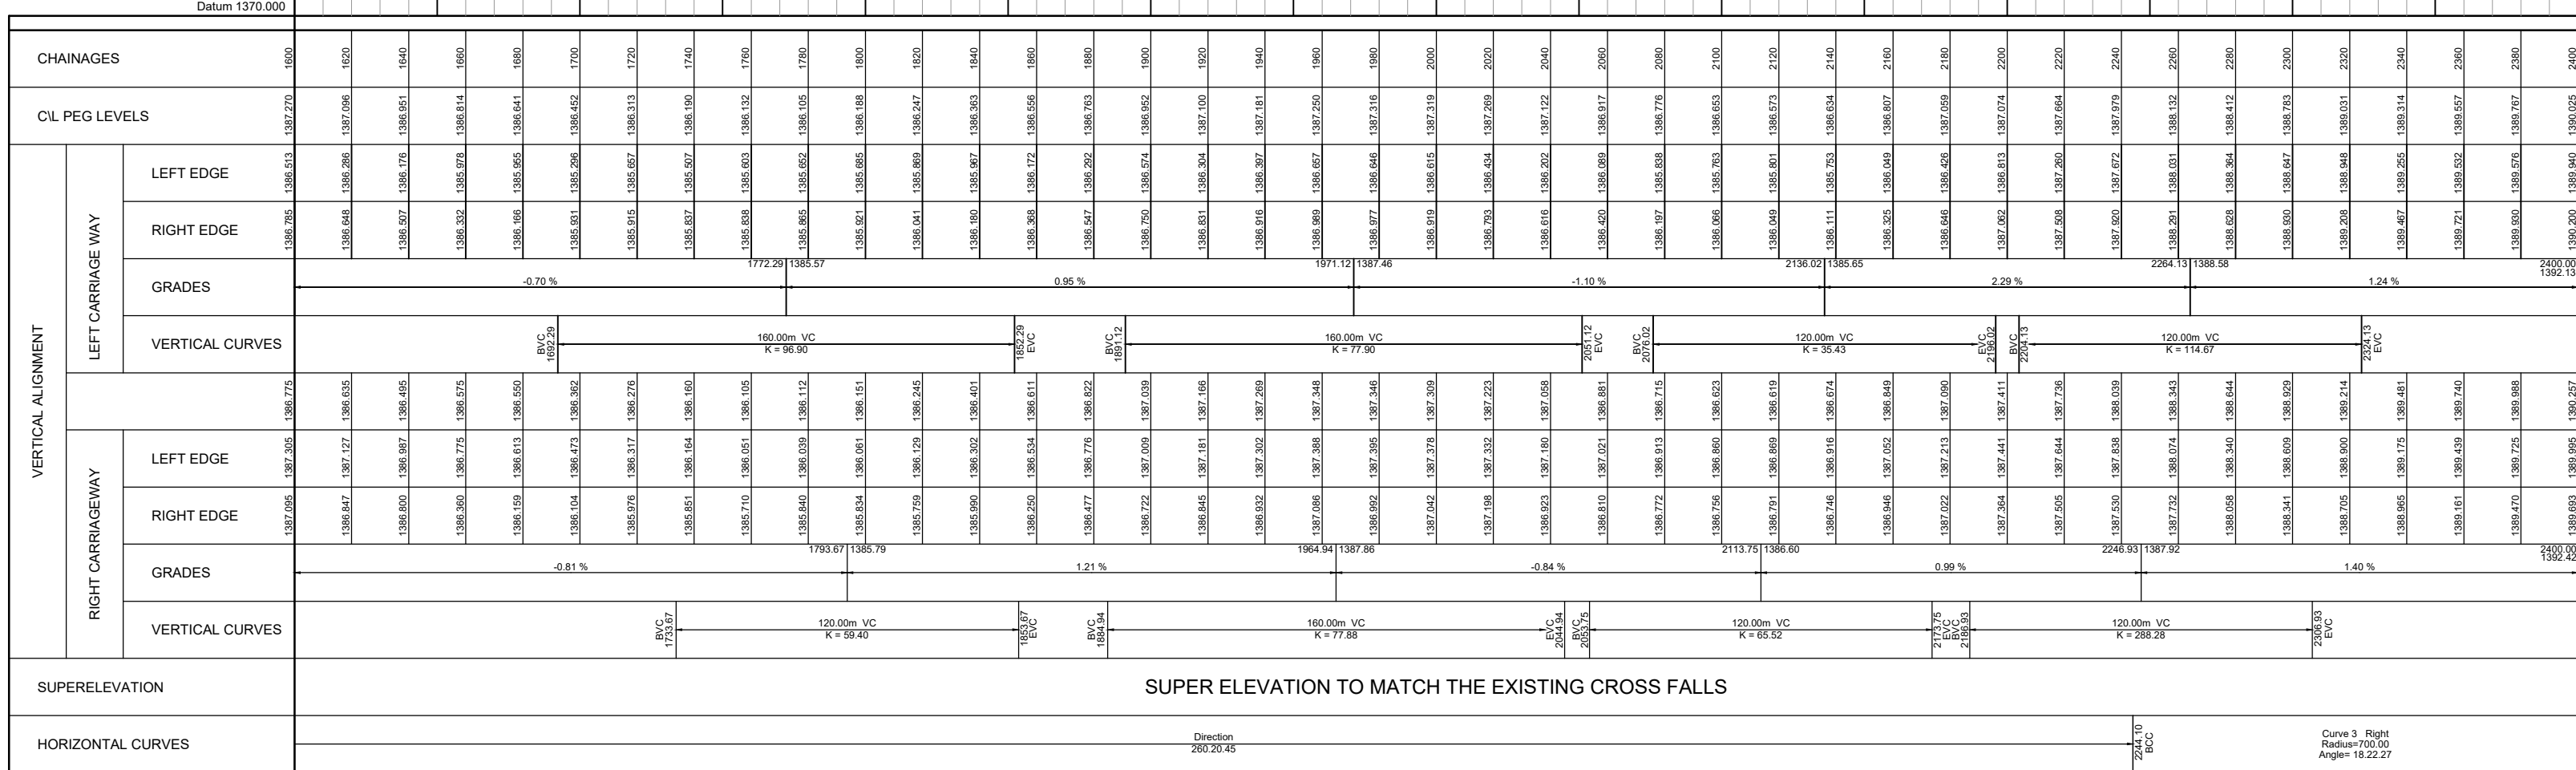

LONG SECTION 1600 TO 2400

- GENERAL
1. ALL MATERIAL AND WORKMANSHIP MUST COMPLY WITH THE REQUIREMENTS OF THE LATEST RELEVANT SABS REQUIREMENTS.
 2. ALL DIMENSIONS ARE IN MILLIMETERS. (UNLESS OTHERWISE SPECIFIED)
 3. DO NOT SCALE FROM THESE DRAWINGS.
 4. ALL DIMENSIONS MUST BE CHECKED AND APPROVED ON SITE.
 5. ALL CONSTRUCTION TO BE DONE IN ACCORDANCE WITH THE STANDARD SPECIFICATIONS FOR MUNICIPAL CIVIL ENGINEERING WORKS, THIRD EDITION 2005 AND THE STANDARD CTMM DETAIL DRAWINGS
 6. THESE DRAWINGS MUST BE READ IN CONJUNCTION WITH THE ARCHITECTS DRAWINGS. (IF APPLICABLE)
 7. THIS DRAWING MUST BE READ IN CONJUNCTION WITH THE STANDARD SPECIFICATIONS FOR MUNICIPAL CIVIL ENGINEERING WORKS, SERIES 4.
 8. THE SIGNATURE OR INITIALS ON THIS DRAWING, OF ANY MANAGER OF THE TRANSPORT DEPARTMENT, IN NO WAY REMOVES ANY RESPONSIBILITY WHATSOEVER FROM THE CONSULTANT.
 9. THE CONSULTANT REMAINS RESPONSIBLE TO ENSURE THAT ALL THE GUIDELINES, STANDARD DRAWINGS, STANDARDS AND SPECIFICATIONS OF THE TRANSPORT DEPARTMENT HAVE BEEN MET AND ARE COMPLIED WITH.
 10. FINAL POSITION OF SERVICES TO BE DETERMINED ON SITE.

AMENDMENTS				
NO.	DATE	APPROVED	DESCRIPTION	PAW
A	2024-02-24	OK	ISSUED FOR APPROVAL	
B	2024-02-24	OK	ISSUED FOR TENDER	

DESIGNED		DRAWN	
JJ		JJ	
DESIGN CHECKED BY: INFRASTRUCTURE TECHNICAL INFORMATION			
DRAWN BY: JH			

PROJECT STATUS			
O ● O O			
PROJECT ENGINEER (CONSULTANT)			
TITLE AND SURNAME: SIGNATURE AND P. No. DATE			
SUPERVISOR OF WORKS (CITY OF TSHWANE)			
TITLE AND SURNAME: SIGNATURE AND P. No. DATE			

BAHLAPHING CONSULTING

BC Bahlaphing consulting

306 Lois Avenue
Newlands, Menlyn,
Pretoria, 0181

t: (012) 348 3038
e: info@bahlaphing.com
www.bahlaphing.com

CITY OF TSHWANE
ROADS AND TRANSPORT DEPARTMENT

Ms Imelda Tshwene
DIVISIONAL HEAD - RPTN DIVISION
P.O. BOX 1409
PRETORIA, 0001

Mr P. I. Leloshane
EXECUTIVE DIRECTOR
P.O. BOX 1409
PRETORIA, 0001

DRAWING APPROVED BY DIVISIONAL HEAD
Ms Imelda Tshwene

DATE: 27/05/2022 SCALE: AS SHOWN ORIGINAL PAPER SIZE: A0


DESCRIPTION OF PROJECT: BRT LINE 2C: LYNNWOOD ROAD FROM JANUARY MASILELA TO SIMON VERMOOTEN

DESCRIPTION OF DRAWING: LYNNWOOD ROAD - WP2 LONGITUDINAL SECTION SHEET 3 OF 5


CONTRACT No. 1 PROJECT No. 1

DATE: 27/05/2022 SCALE: AS SHOWN ORIGINAL PAPER SIZE: A0

DRAWING NO. J 2145/02/LS/003 SHEET NO. 1

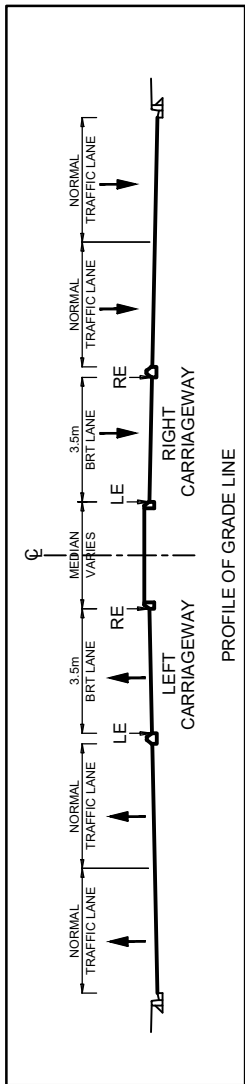

SCALE H: 1:1000
V: 1:100

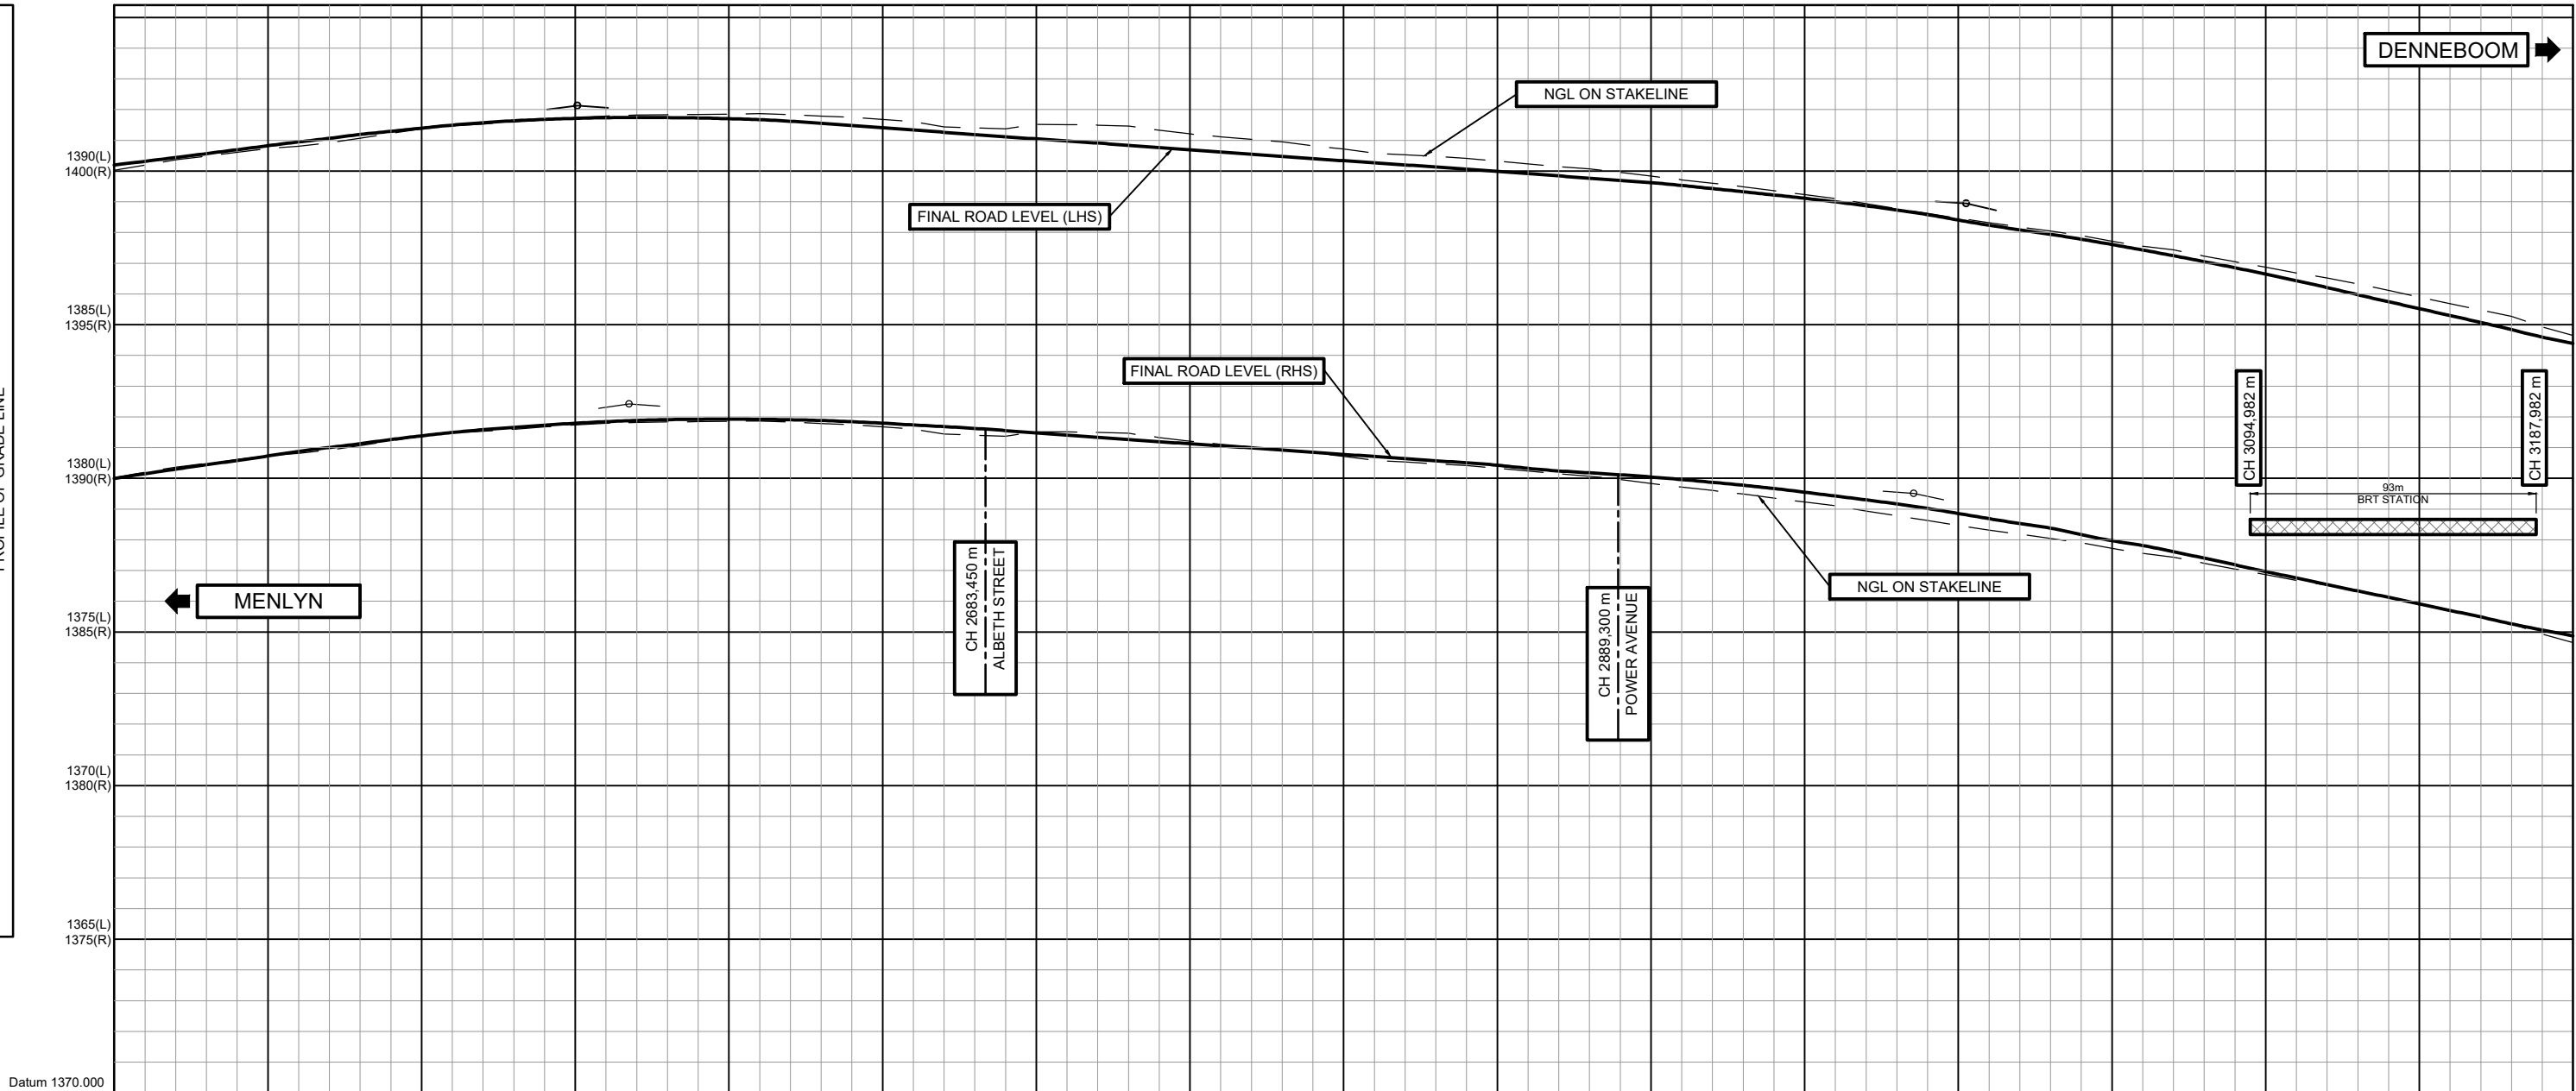

CHAINAGES		2400																		
C/L PEG LEVELS		1390.024																		
VERTICAL ALIGNMENT	LEFT CARRIAGEWAY	LEFT CARRIAGE WAY																		
		LEFT EDGE	RIGHT EDGE																	
		GRADES		1.24 %																
		VERTICAL CURVES		BVC 2407.53 160.00m VC K = 82.31																
	RIGHT CARRIAGEWAY	LEFT EDGE	1389.693	1389.695	1390.677															
		RIGHT EDGE																		
		GRADES	1.40 %																	
	VERTICAL CURVES	BVC 2407.53 200.00m VC K = 95.23																		
	SUPERELEVATION		SUPER ELEVATION TO MATCH THE EXISTING CROSS FALLS																	
	HORIZONTAL CURVES		Curve 3 Right Radius=700.00 Angles= 18.22 27 ECC 2408.38 Direction 278.43.12 Curve 4 Right Radius=500.00 Angles= 3.07 59 ECC 2772.06 Direction 281.51.08																	

LONG SECTION 2400 to 3200

- GENERAL
1. ALL MATERIAL AND WORKMANSHIP MUST COMPLY WITH THE REQUIREMENTS OF THE LATEST RELEVANT SABS REQUIREMENTS.
 2. ALL DIMENSIONS ARE IN MILLIMETERS. (UNLESS OTHERWISE SPECIFIED)
 3. DO NOT SCALE FROM THESE DRAWINGS.
 4. ALL DIMENSIONS MUST BE CHECKED AND APPROVED ON SITE.
 5. ALL CONSTRUCTION TO BE DONE IN ACCORDANCE WITH THE STANDARD SPECIFICATIONS FOR MUNICIPAL CIVIL ENGINEERING WORKS, THIRD EDITION 2005 AND THE STANDARD CTMM DETAIL DRAWINGS
 6. THESE DRAWINGS MUST BE READ IN CONJUNCTION WITH THE ARCHITECTS DRAWINGS. (IF APPLICABLE)
 7. THIS DRAWING MUST BE READ IN CONJUNCTION WITH THE STANDARD SPECIFICATIONS FOR MUNICIPAL CIVIL ENGINEERING WORKS, SERIES 4.
 8. THE SIGNATURE OR INITIALS ON THIS DRAWING, OF ANY MANAGER OF THE TRANSPORT DEPARTMENT, IN NO WAY REMOVES ANY RESPONSIBILITY WHATSOEVER FROM THE CONSULTANT.
 9. THE CONSULTANT REMAINS RESPONSIBLE TO ENSURE THAT ALL THE GUIDELINES, STANDARD DRAWINGS, STANDARDS AND SPECIFICATIONS OF THE TRANSPORT DEPARTMENT HAVE BEEN MET AND ARE COMPLIED WITH.
 10. FINAL POSITION OF SERVICES TO BE DETERMINED ON SITE.

AMENDMENTS

NO.	DATE	APPROVED	DESCRIPTION	PAW
A	2024-04-24	OK	REVIEW FOR APPROVAL	
B	2024-04-24	OK	REVIEW FOR APPROVAL	

PROJECT STATUS

DESIGNED

DRIVEN

DESIGN CHECKED BY

INFRASTRUCTURE TECHNICAL INFORMATION

DESIGNED

DRIVEN

DESIGN CHECKED BY

INFRASTRUCTURE TECHNICAL INFORMATION

PROJECT ENGINEER (CONSULTANT)

DETAILS AND SIGNATURE

SIGNATURE AND P. NO.

DATE

DETAILS AND SIGNATURE

SIGNATURE AND P. NO.

DATE

BAHLAPHING CONSULTING

BC

Bahlaphing consulting

306 Lois Avenue
Newlands, Menlyn,
Pretoria, 0181
t: (012) 348 3038
e: info@bahlaphing.com
www.bahlaphing.com

CITY OF TSHWANE

ROADS AND TRANSPORT DEPARTMENT

Mr Imelda Tshwane
DIVISIONAL HEAD - RPTN DIVISION
P.O. BOX 1409
PRETORIA, 0001

Mr P. I. Leloshane
EXECUTIVE DIRECTOR
P.O. BOX 1409
PRETORIA, 0001

DESCRIPTION OF PROJECT

CONTRACT No. 1

PROJECT No. 1

DATE 1

27/05/2022

SCALE 1

AS SHOWN

ORIGINAL PAPER SIZE

A0

DRAWING NO.

J 2145/02/LS/004


SHEET NO.

1

REVISION

DESCRIPTION OF DRAWING

LYNNWOOD ROAD - WP2
LONGITUDINAL SECTION
SHEET 4 OF 5

 LONG SECTION 3200 to 3350

- | | | |
|------------------|-----------|---|
| DRAWING NO. | SHEET NO: | |
| 12145/02/1 S/005 | | |



NOTE:
ASPHALT BASE TO BE CONSTRUCTED
CONFINED SPACES WERE A CRUSHED
STONE BASE CANNOT BE CONSTRUCTED
EFFICIENTLY

1. **GENERAL**
2. **ALL MATERIAL AND WORKMANSHIP MUST COMPLY WITH THE REQUIREMENTS OF THE LATEST RELEVANT SABS REQUIREMENTS.**
3. **ALL DIMENSIONS ARE IN MILLIMETERS. (UNLESS OTHERWISE SPECIFIED)**
4. **DO NOT SCALE FROM THESE DRAWINGS.**
5. **ALL DIMENSIONS MUST BE CHECKED AND APPROVED ON SITE.**
6. **ALL CONSTRUCTION TO BE DONE IN ACCORDANCE WITH THE STANDARD SPECIFICATIONS FOR MUNICIPAL CIVIL ENGINEERING WORKS, THIRD EDITION 2005 AND THE STANDARD CTMM DETAIL DRAWINGS**
7. **THESE DRAWINGS MUST BE READ IN CONJUNCTION WITH THE ARCHITECTS DRAWINGS (IF APPLICABLE)**
8. **THIS DRAWING MUST BE READ IN CONJUNCTION WITH THE STANDARD SPECIFICATIONS FOR MUNICIPAL CIVIL ENGINEERING WORKS, SERIES 4.**
9. **THE SIGNATURE OR INITIALS ON THIS DRAWING, OF ANY MANAGER OF THE TRANSPORT DEPARTMENT, IN NO WAY REMOVES ANY RESPONSIBILITY WHATSOEVER FROM THE CONSULTANT.**
10. **THE CONSULTANT REMAINS RESPONSIBLE TO ENSURE THAT ALL THE GUIDELINES, STANDARD DRAWINGS, SPECIFICATIONS AND DEVIATIONS OF THE TRANSPORT DEPARTMENT HAVE BEEN MET AND ARE COMPLIED WITH.**
11. **FINAL POSITION OF SERVICES TO BE DETERMINED ON SITE.**

DESIGNED	JJ	DRAWN	JJ
SIGNATURE: _____	DATE: _____	SIGNATURE: _____	DATE: _____
DESIGN CHECKED BY	CW	INFRASTRUCTURE TECHNICAL INFORMATION MANAGEMENT	
SIGNATURE: _____	DATE: _____	SIGNATURE: _____	DATE: _____

PROJECT ENGINEER (CONSULTANT)		
INITIALS AND SURNAME	SIGNATURE AND Pr. No.	DATE
INSPECTOR OF WORKS (CITY OF TSHIRANE):		

BC Bahlaphing consulting

306 Lois Avenue
Newlands, Menlyn,
Pretoria, 0181



t: (012) 348 3038
e: info@bahlaphing.com
w: www.bahlaphing.com


DRAWING APPROVED BY DIVISIONAL HEAD
 Ms Imelda Tshenye
 SIGNATURE: _____ DATE: _____

DESCRIPTION OF DRAWING:

LYNNWOOD ROAD - WP2
PAVEMENT DESIGN
SHEET 1 of 4

CONTRACT No. :		PROJECT No. :	
DATE :	SCALE :	ORIGINAL PAPER SIZE:	
20/04/2022	AS SHOWN	A0	
DRAWING NO.		SHEET NO:	 REVISION
J 2145/02/PD/001		1	

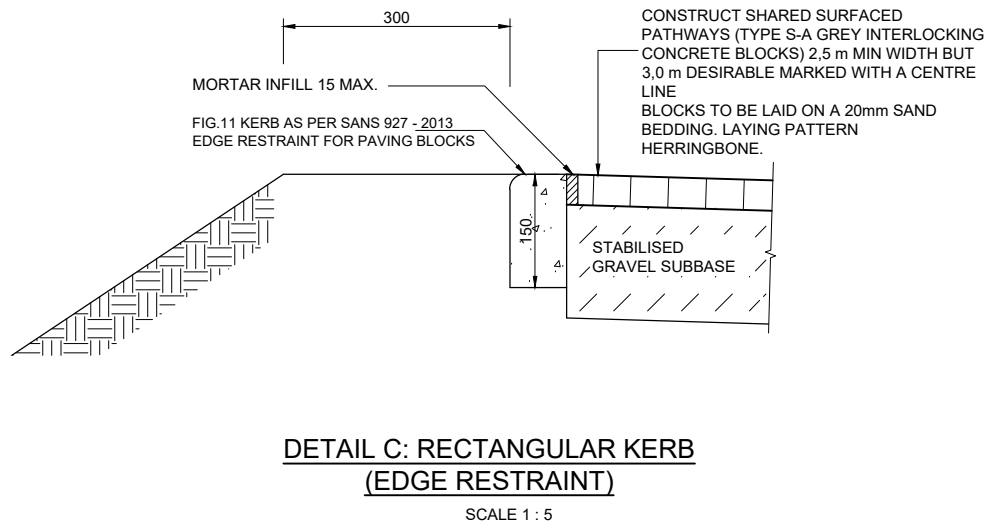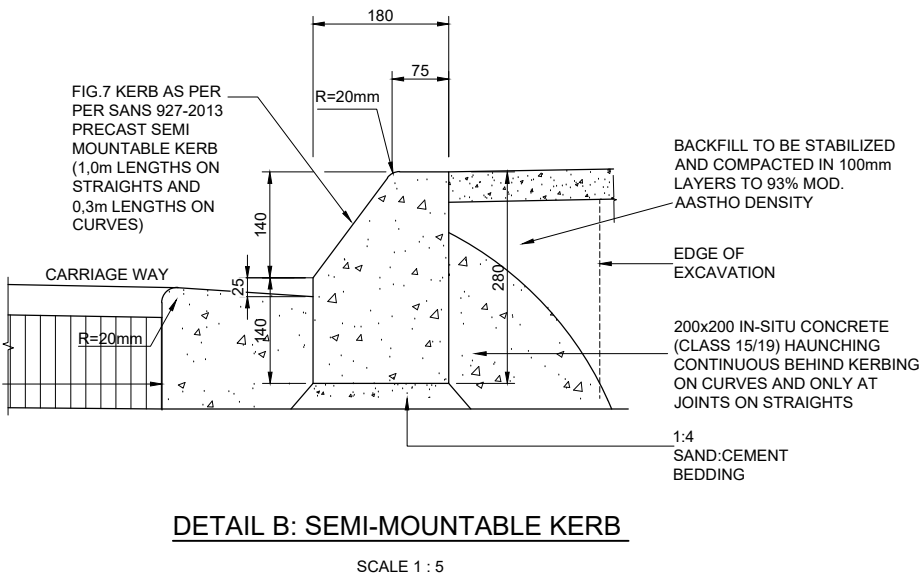

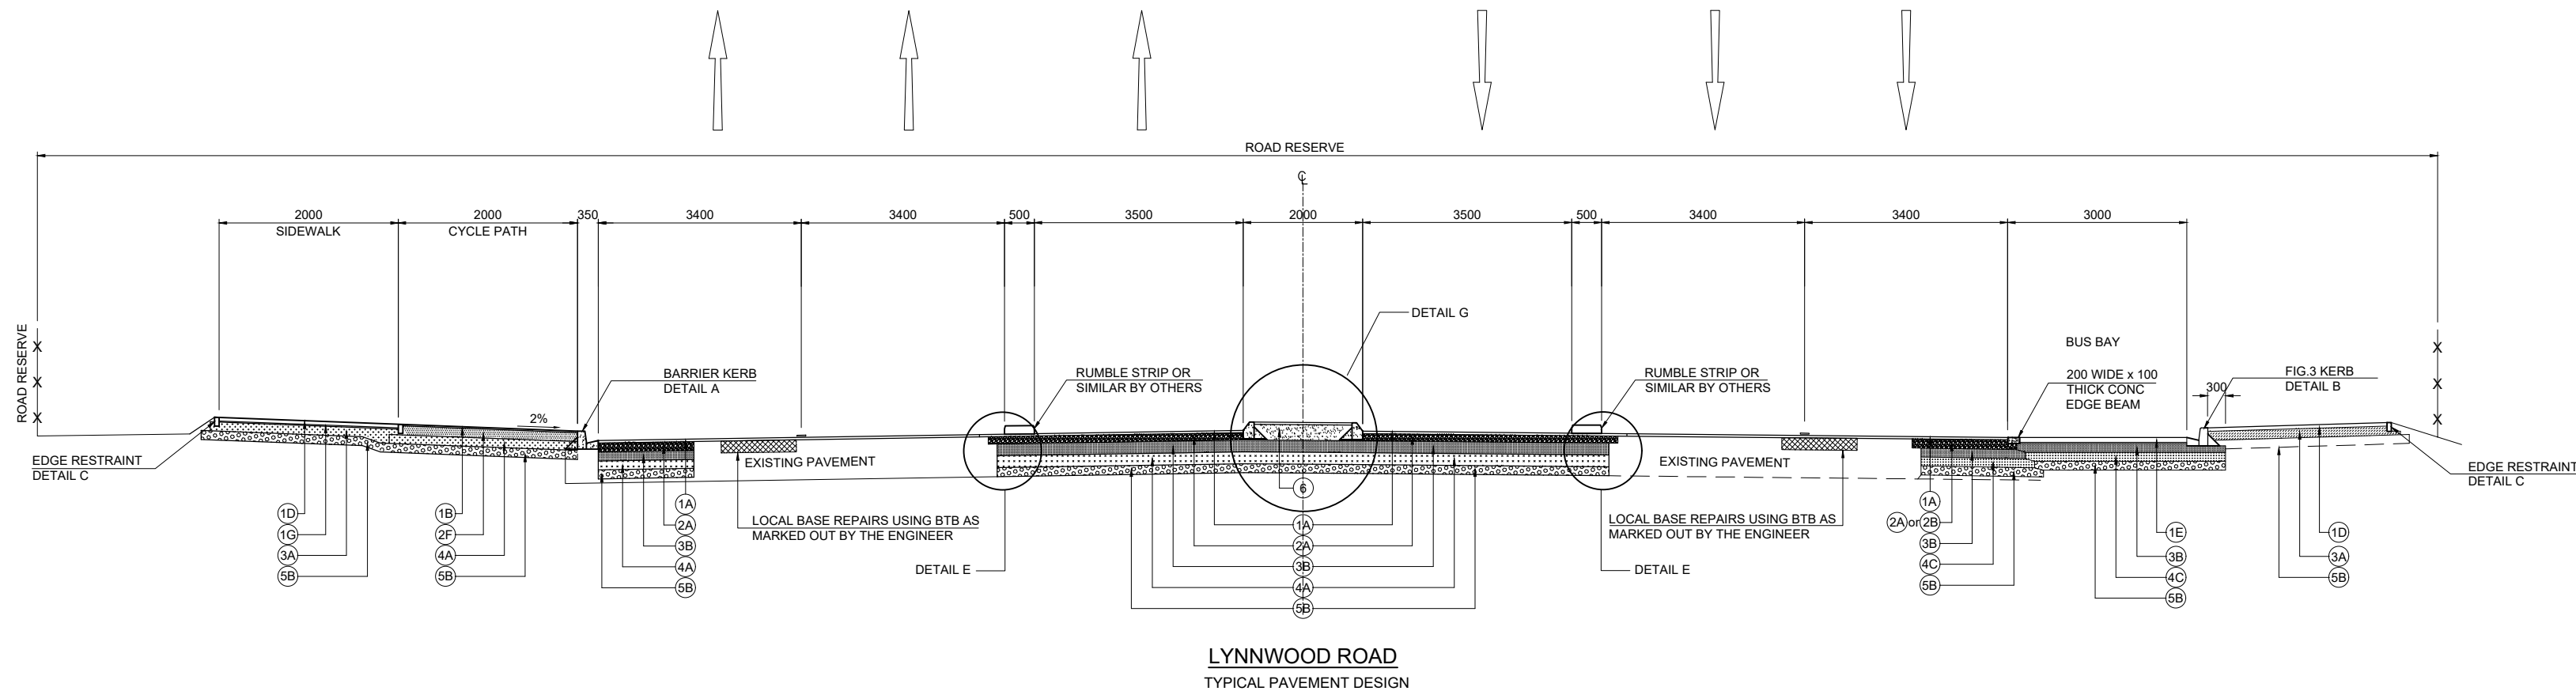

- GENERAL**
1. ALL MATERIAL AND WORKMANSHIP MUST COMPLY WITH THE REQUIREMENTS OF THE LATEST RELEVANT SABS REQUIREMENTS.
 2. ALL DIMENSIONS ARE IN MILLIMETERS. (UNLESS OTHERWISE SPECIFIED)
 3. DO NOT SCALE FROM THESE DRAWINGS.
 4. ALL DIMENSIONS MUST BE CHECKED AND APPROVED ON SITE.
 5. ALL CONSTRUCTION TO BE DONE IN ACCORDANCE WITH THE STANDARD SPECIFICATIONS FOR MUNICIPAL CIVIL ENGINEERING WORKS, THIRD EDITION 2005 AND THE STANDARD CTMM DETAIL DRAWINGS
 6. THESE DRAWINGS MUST BE READ IN CONJUNCTION WITH THE ARCHITECTS DRAWINGS. (IF APPLICABLE)
 7. THIS DRAWING MUST BE READ IN CONJUNCTION WITH THE STANDARD SPECIFICATIONS FOR MUNICIPAL CIVIL ENGINEERING WORKS, SERIES 4.
 8. THE SIGNATURE OR INITIALS ON THIS DRAWING, OF ANY MANAGER OF THE TRANSPORT DEPARTMENT, IN NO WAY REMOVES ANY RESPONSIBILITY WHATSOEVER FROM THE CONSULTANT.
 9. THE CONSULTANT REMAINS RESPONSIBLE TO ENSURE THAT ALL THE GUIDELINES, STANDARD DRAWINGS, STANDARDS AND SPECIFICATIONS OF THE TRANSPORT DEPARTMENT HAVE BEEN MET AND ARE COMPLIED WITH.
 10. FINAL POSITION OF SERVICES TO BE DETERMINED ON SITE.

AMENDMENTS			
NR.	DATE	APPROVED	DESCRIPTION
1	25-04-21	CW	ISSUED FOR APPROVAL
2	01-02-21	CW	ISSUED FOR TENDER

DESIGNED	JJ	DRAWN	JJ
DATE		DATE	
DESIGN CHECKED BY	CW	INFRASTRUCTURE TECHNICAL INFORMATION	WUWUWUWU
DATE		DATE	

PROJECT STATUS			

PROJECT ENGINEER (CONSULTANT)	
INITIALS AND SURNAME	SIGNATURE AND P. No.
INSPECTOR OF WORKS (CITY OF TSHWANE)	DATE
INITIALS AND SURNAME	SIGNATURE AND P. No.
	DATE

BAHLAPHING CONSULTING



306 Lois Avenue
Newlands, Menlyn,
Pretoria, 0181

t: (012) 348 3038
e: info@bahlaphing.com
www.bahlaphing.com

CITY OF TSHWANE
ROADS AND TRANSPORT DEPARTMENT

Ms Imelda Tabonye
DIVISIONAL HEAD - IPTN DIVISION
P.O. BOX 1409
PRETORIA
0001

Mr P. J. Lelwani
EXECUTIVE DIRECTOR
P.O. BOX 1409
PRETORIA
0001

SIGNATURE:	DATE:


DESCRIPTION OF PROJECT:

**BRT LINE 2C:
LYNNWOOD ROAD FROM JANUARY
MASILELA TO SIMON VERMOOTEN**

DESCRIPTION OF DRAWING:

**LYNNWOOD ROAD - WP2
PAVEMENT DESIGN
SHEET 2 of 4**


CONTRACT No. :	PROJECT No. :
DATE : 27/05/2022	SCALE : AS SHOWN
DRAWING NO. J 2145/02/PD/002	SHEET NO. 2

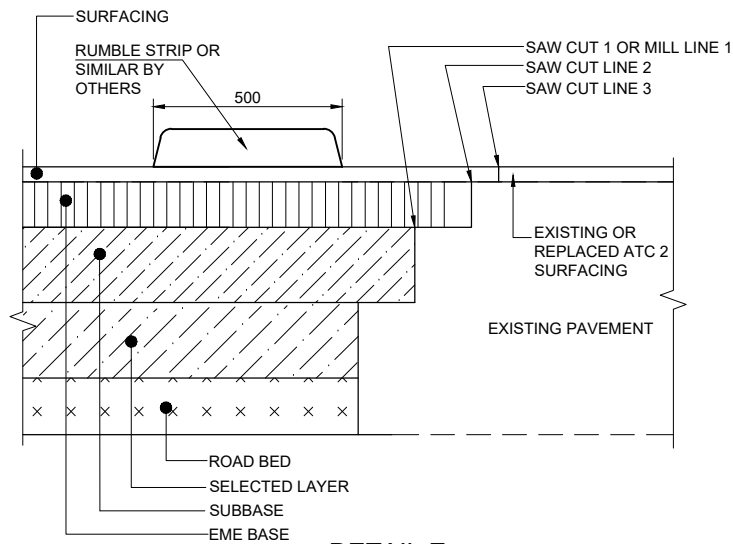

DETAIL E
SCALE 1 : 10

NOTE 1:


- THE CONSTRUCTION SEQUENCE FOR BOX CUT PAVEMENT SHALL BE AS FOLLOWS:
1. MILL BOX CUT UP TO SAW CUT LINE 1 OR MILL LINE 1 OR SAW CUT AT LEAST 100mm DEEP AND EXCAVATE PAVEMENT UP TO TOP OF SELECTED.
 2. CONSTRUCT SELECTED/ROAD BED AS PER INSTRUCTION BY ENGINEER.
 3. CONSTRUCT BOX UP TO TOP OF SUBBASE WITH STEP BETWEEN SELECTED AND SUBBASE.
 4. SAW CUT AT LINE 2 100mm DEEP AND BENCH.
 5. CONSTRUCT BASE.
 6. SAW CUT AT LINE 3 40mm DEEP AND EXCAVATE BENCH.
 7. TREAT EDGE WITH TACK COAT AND CONSTRUCT SURFACING.

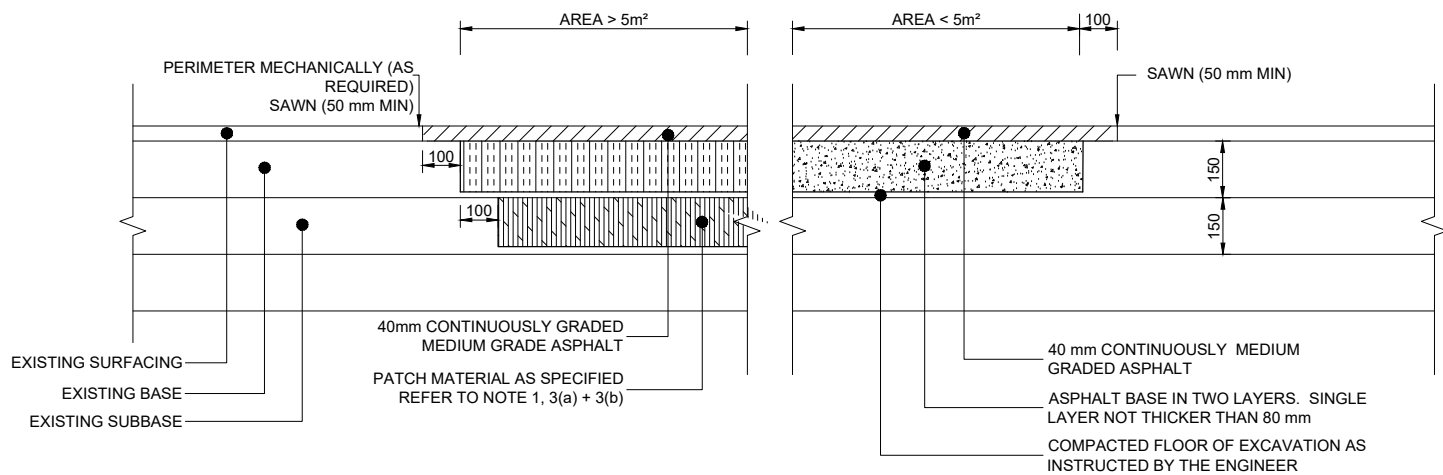

DETAIL F
SCALE 1 : 10

NOTE 1:

1. SAW CUT PERIMETER
2. EXCAVATE SURFACING AND BASE BY HAND AND SPOIL
3. COMPACT FLOOR AS INSTRUCTED BY THE ENGINEER AND BACKFILL TO TOP OF SURFACING WITH:
 - a. BASE G1 MATERIAL STABILISED WITH BITUMEN EMULSION (2% NET BITUMEN) AND 1% CEMENT COMPACTED TO 100% OF MOD. AASHTO DENSITY
 - b. SUBBASE: G5 MATERIAL STABILISED WITH 2% CEMENT COMPACTED TO 97% OF MOD AASHTO DENSITY
4. APPLY DILUTED EMULSION AT 0,5 l / m² TO TOP OF BASE PATCHES AND SIDES OF EXCAVATIONS
5. PLACE ASPHALT SURFACING

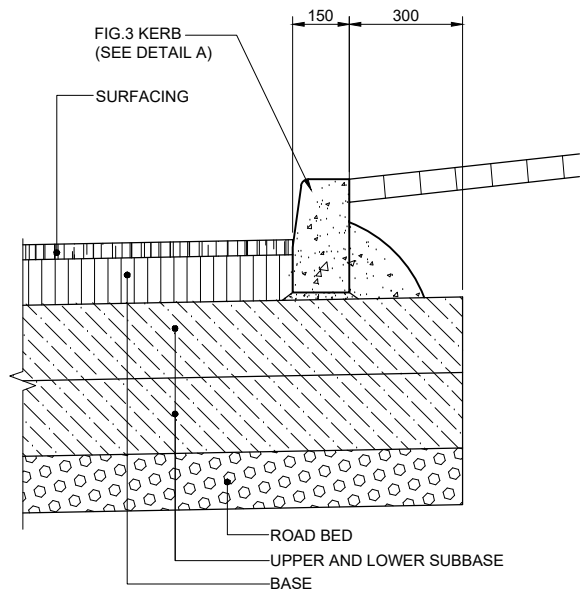

GENERAL

1. ALL MATERIAL AND WORKMANSHIP MUST COMPLY WITH THE REQUIREMENTS OF THE LATEST RELEVANT SABS REQUIREMENTS.
2. ALL DIMENSIONS ARE IN MILLIMETERS. (UNLESS OTHERWISE SPECIFIED)
3. DO NOT SCALE FROM THESE DRAWINGS.
4. ALL DIMENSIONS MUST BE CHECKED AND APPROVED ON SITE.
5. ALL CONSTRUCTION TO BE DONE IN ACCORDANCE WITH THE STANDARD SPECIFICATIONS FOR MUNICIPAL CIVIL ENGINEERING WORKS, THIRD EDITION 2005 AND THE STANDARD CTMM DETAIL DRAWINGS
6. THESE DRAWINGS MUST BE READ IN CONJUNCTION WITH THE ARCHITECTS DRAWINGS. (IF APPLICABLE)
7. THIS DRAWING MUST BE READ IN CONJUNCTION WITH THE STANDARD SPECIFICATIONS FOR MUNICIPAL CIVIL ENGINEERING WORKS, SERIES 4.
8. THE SIGNATURE OR INITIALS ON THIS DRAWING, OF ANY MANAGER OF THE TRANSPORT DEPARTMENT, IN NO WAY REMOVES ANY RESPONSIBILITY WHATSOEVER FROM THE CONSULTANT.
9. THE CONSULTANT REMAINS RESPONSIBLE TO ENSURE THAT ALL THE GUIDELINES, STANDARD DRAWINGS, STANDARDS AND SPECIFICATIONS OF THE TRANSPORT DEPARTMENT HAVE BEEN MET AND ARE COMPLIED WITH.
10. FINAL POSITION OF SERVICES TO BE DETERMINED ON SITE.

AMENDMENTS			
NR.	DATE	APPROVED	DESCRIPTION
1	2024-24-24	ON	ISSUED FOR TENDER
2	01-02-24	ON	ISSUED FOR TENDER

DESIGNED	JJ	DRAWN	JJ
DATE		DATE	
DESIGN CHECKED BY	CW	INFRASTRUCTURE TECHNICAL INFORMATION	MANAGEMENT
DATE		DATE	

PROJECT STATUS	
PROJECT ENGINEER (CONSULTANT)	
INITIALS AND SURNAME	SIGNATURE AND P. NO.
INSPECTOR OF WORKS (CITY OF TSHWANE)	DATE
INITIALS AND SURNAME	SIGNATURE AND P. NO.
DATE	

BAHLAPHING CONSULTING	
	
306 Lois Avenue Newlands, Menlyn, Pretoria, 0181	
t: (012) 348 3038 e: info@bahlaphing.com www.bahlaphing.com	


CITY OF TSHWANE ROADS AND TRANSPORT DEPARTMENT	
Ms Imelda Tabenye DIVISIONAL HEAD - IPTN DIVISION P.O. BOX 1409 PRETORIA 0001	Ms P. I. Letsoana EXECUTIVE DIRECTOR P.O. BOX 1409 PRETORIA 0001

SIGNATURE:	DATE:
DESCRIPTION OF PROJECT:	


BRT LINE 2C:
LYNNWOOD ROAD FROM JANUARY
MASILELA TO SIMON VERMOOTEN

DESCRIPTION OF DRAWING:
LYNNWOOD ROAD - WP2
PAVEMENT DESIGN
SHEET 3 of 3

CONTRACT No. :	PROJECT No. :
DATE : 27/05/2022	SCALE : AS SHOWN
DRAWING NO. J 2145/02/PD/003	SHEET NO: 3
ORIGINAL PAPER SIZE: A0	REVISION 

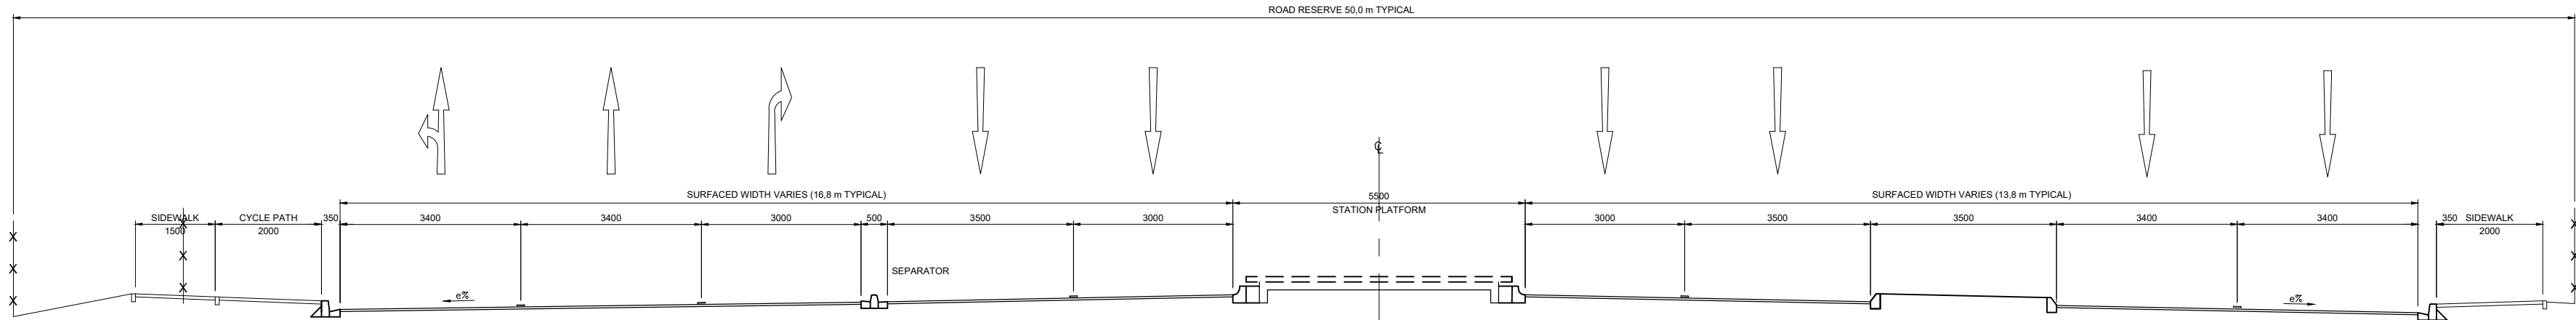

LYNNWOOD ROAD
INDICATING STATION PLATFORM 1

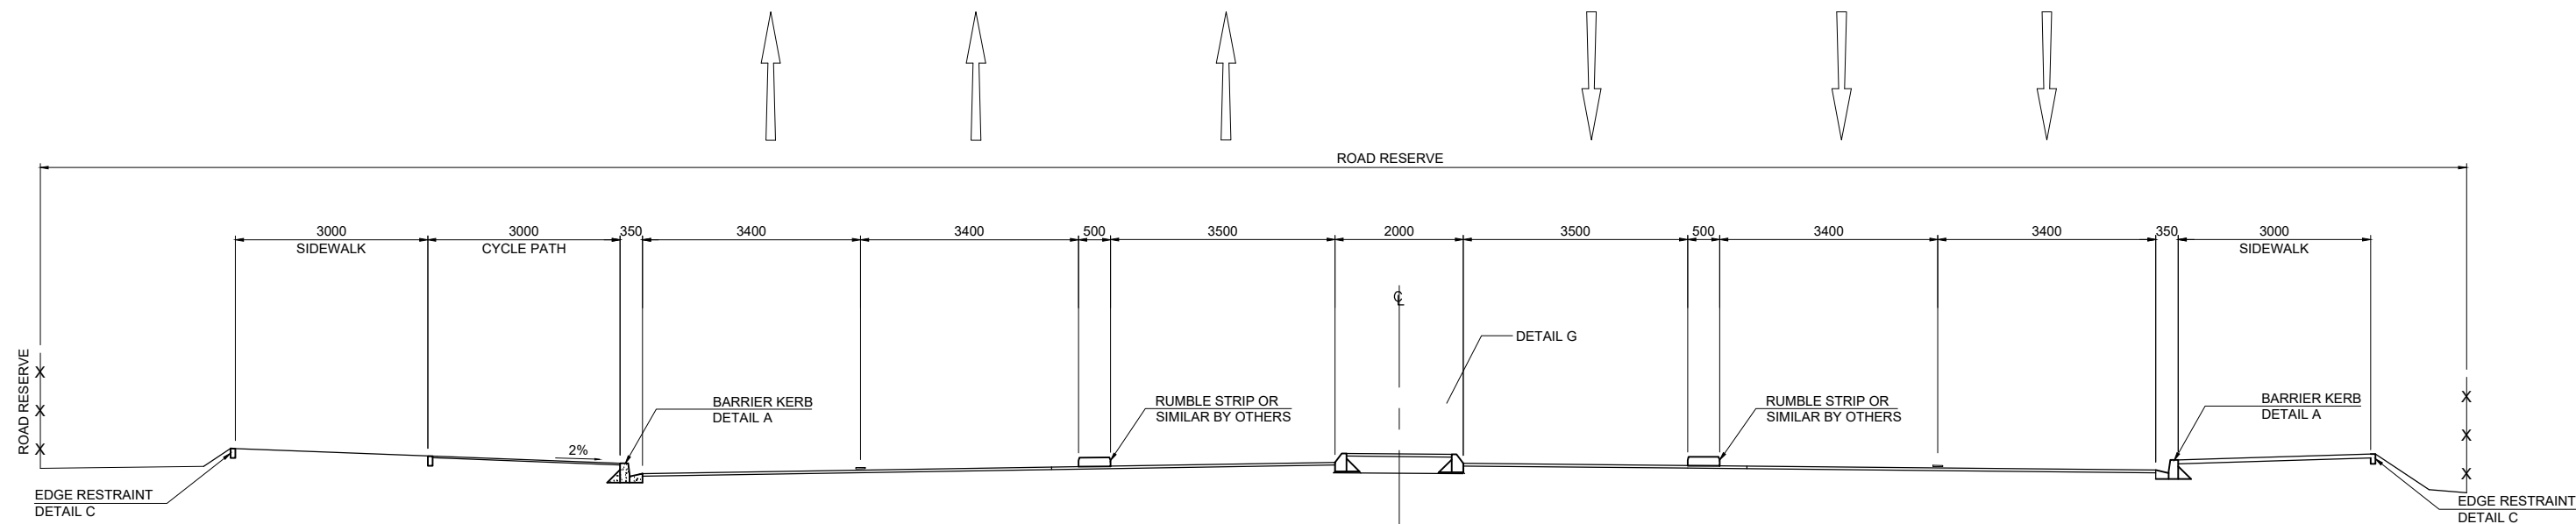

- GENERAL**
1. ALL MATERIAL AND WORKMANSHIP MUST COMPLY WITH THE REQUIREMENTS OF THE LATEST RELEVANT SABS REQUIREMENTS.
 2. ALL DIMENSIONS ARE IN MILLIMETERS. (UNLESS OTHERWISE SPECIFIED)
 3. DO NOT SCALE FROM THESE DRAWINGS.
 4. ALL DIMENSIONS MUST BE CHECKED AND APPROVED ON SITE.
 5. ALL CONSTRUCTION TO BE DONE IN ACCORDANCE WITH THE STANDARD SPECIFICATIONS FOR MUNICIPAL CIVIL ENGINEERING WORKS, THIRD EDITION 2005 AND THE STANDARD CTMM DETAIL DRAWINGS
 6. THESE DRAWINGS MUST BE READ IN CONJUNCTION WITH THE ARCHITECTS DRAWINGS. (IF APPLICABLE)
 7. THIS DRAWING MUST BE READ IN CONJUNCTION WITH THE STANDARD SPECIFICATIONS FOR MUNICIPAL CIVIL ENGINEERING WORKS, SERIES 4.
 8. THE SIGNATURE OR INITIALS ON THIS DRAWING, OF ANY MANAGER OF THE TRANSPORT DEPARTMENT, IN NO WAY REMOVES ANY RESPONSIBILITY WHATSOEVER FROM THE CONSULTANT.
 9. THE CONSULTANT REMAINS RESPONSIBLE TO ENSURE THAT ALL THE GUIDELINES, STANDARD DRAWINGS, STANDARDS AND SPECIFICATIONS OF THE TRANSPORT DEPARTMENT HAVE BEEN MET AND ARE COMPLIED WITH.
 10. FINAL POSITION OF SERVICES TO BE DETERMINED ON SITE.

AMENDMENTS			
NR.	DATE	APPROVED	DESCRIPTION
1	25-04-21	CW	ISSUED FOR APPROVAL
2	01-02-21	CW	ISSUED FOR TENDER

DESIGNED	DRAWN
JJ	JJ
DATE	DATE
DESIGN CHECKED BY	INFRASTRUCTURE TECHNICAL INFORMATION
CW	MANAGEMENT
DATE	DATE

PROJECT STATUS	
☐	☒
☐	☐

PROJECT ENGINEER (CONSULTANT)

INITIALS AND SURNAME SIGNATURE AND P. No. DATE

INSPECTOR OF WORKS (CITY OF TSHWANE)

INITIALS AND SURNAME SIGNATURE AND P. No. DATE

BAHLAPHING CONSULTING

BC Bahlaphing consulting

306 Lois Avenue
Newlands, Menlyn,
Pretoria, 0181

t: (012) 348 3038
e: info@bahlaphing.com
www.bahlaphing.com

CITY OF TSHWANE
ROADS AND TRANSPORT DEPARTMENT

Ms Imelda Tabonye
DIVISIONAL HEAD - IPTN DIVISION

P.O. BOX 1409
PRETORIA
0001

Mr P. J. Lelani
EXECUTIVE DIRECTOR


P.O. BOX 1409
PRETORIA
0001

DESCRIPTION OF PROJECT:

**BRT LINE 2C:
LYNNWOOD ROAD FROM JANUARY
MASILELA TO SIMON VERMOOTEN**

**LYNNWOOD ROAD - WP2
TYPICAL CROSS SECTION**

CONTRACT No. :	PROJECT No. :
DATE : 27/05/2022	SCALE : AS SHOWN
DRAWING NO. J2145/02/TCS/001	SHEET NO. 1
ORIGINAL PAPER SIZE: A0	REVISION 1

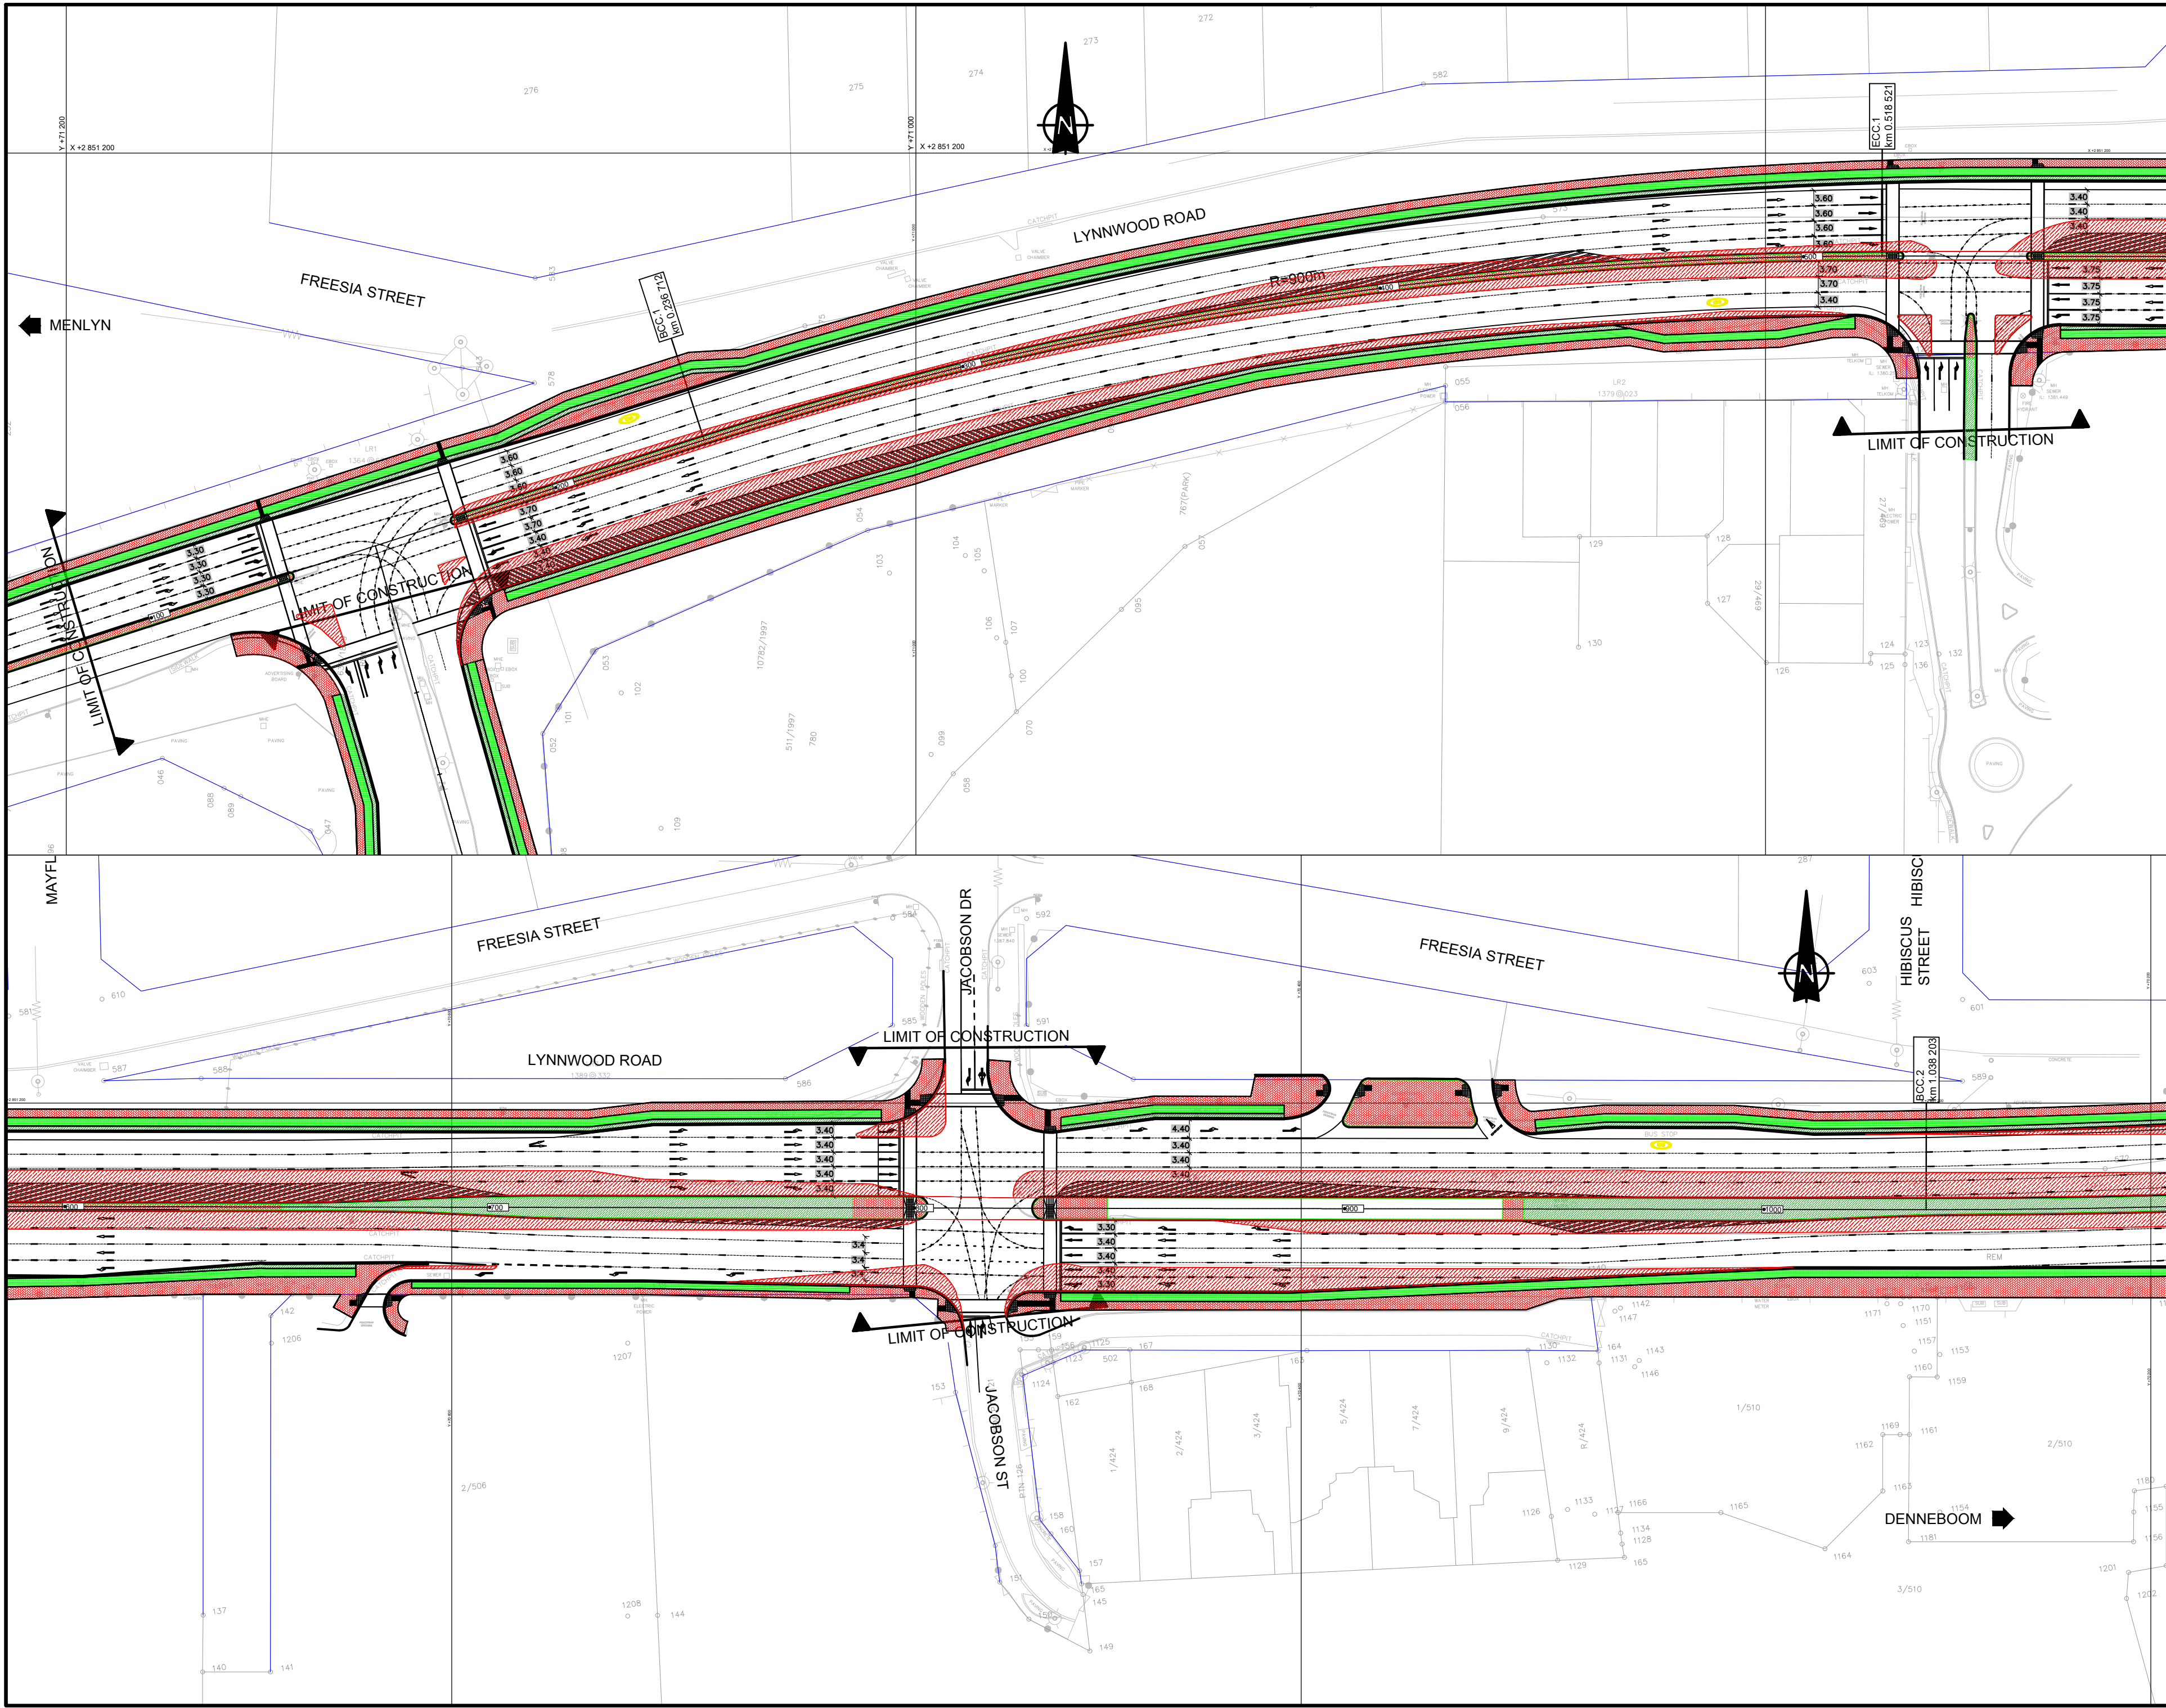

NOTES AND SPECIFICATIONS

GENERAL

1. ALL MATERIAL AND WORKMANSHIP MUST COMPLY WITH THE REQUIREMENTS OF THE LATEST RELEVANT SABS REQUIREMENTS.
2. ALL DIMENSIONS ARE IN MILLIMETERS. (UNLESS OTHERWISE SPECIFIED)
3. DO NOT SCALE FROM THESE DRAWINGS.
4. ALL DIMENSIONS MUST BE CHECKED AND APPROVED ON SITE.
5. ALL CONSTRUCTION TO BE DONE IN ACCORDANCE WITH THE STANDARD SPECIFICATIONS FOR MUNICIPAL CIVIL ENGINEERING WORKS, THIRD EDITION 2005 AND THE STANDARD CTMM DETAIL DRAWINGS
6. THESE DRAWINGS MUST BE READ IN CONJUNCTION WITH THE ARCHITECTS DRAWINGS. (IF APPLICABLE)
7. THIS DRAWING MUST BE READ IN CONJUNCTION WITH THE STANDARD SPECIFICATIONS FOR MUNICIPAL CIVIL ENGINEERING WORKS, SERIES 4.
8. THE SIGNATURE OR INITIALS ON THIS DRAWING, OF ANY MANAGER OF THE TRANSPORT DEPARTMENT, IN NO WAY REMOVES ANY RESPONSIBILITY WHATSOEVER FROM THE CONSULTANT.
9. THE CONSULTANT REMAINS RESPONSIBLE TO ENSURE THAT ALL THE GUIDELINES, STANDARD DRAWINGS, STANDARDS AND SPECIFICATIONS OF THE TRANSPORT DEPARTMENT HAVE BEEN MET AND ARE COMPLIED WITH.
10. FINAL POSITION OF SERVICES TO BE DETERMINED ON SITE.

LEGEND

- ROAD WIDENING
- PEDESTRIAN WALKWAY
- CYCLE LANE
- MEDIANS / ISLANDS
- TRT STATIONS
- TRT BARRIER KERB
- TRT LANE
- CADASTRAL BOUNDARY

AMENDMENTS			
NO.	DATE	APPROVED	DESCRIPTION
1	21-02-24	CK	ISSUED FOR APPROVAL
2	01-07-24	CK	ISSUED FOR TENDER

PROJECT STATUS	
DESIGNED	DRAWN
JJ	JJ
CHECKED <td>DESIGNED</td>	DESIGNED
CK	CK

PROJECT ENGINEER (CONSULTANT)	
INITIALS AND SURNAME	SIGNATURE AND P. NO.

INSPECTOR OF WORKS (CITY OF TSHWANE)	
INITIALS AND SURNAME	SIGNATURE AND P. NO.

BAHLAPHING CONSULTING

BC Bahlaphing consulting

306 Lois Avenue
Newlands, Menlyn,
Pretoria, 0181

t: (012) 348 3038
e: info@bahlaphing.com
www.bahlaphing.com

CITY OF TSHWANE
ROADS AND TRANSPORT DEPARTMENT

Ms Imelda Tshenye
DIVISIONAL HEAD - RPTN DIVISION

Ms P. I. Leluthane
EXECUTIVE DIRECTOR

P.O. BOX 1409
PRETORIA 0001

P.O. BOX 1409
PRETORIA 0001


DESCRIPTION OF PROJECT:
**BRT LINE 2C:
LYNNWOOD ROAD FROM JANUARY
MASILELA TO SIMON VERMOOTEN**

DESCRIPTION OF DRAWING:
**LYNNWOOD ROAD - WP2
ROAD MARKING LAYOUT
SHEET 1 OF 4**

CONTRACT NO. :	PROJECT NO. :

DATE :	SCALE :	ORIGINAL PAPER SIZE :
27/05/2022	1:500	A0

DRAWING NO. :	SHEET NO. :
J 2145/02/RM/001	1

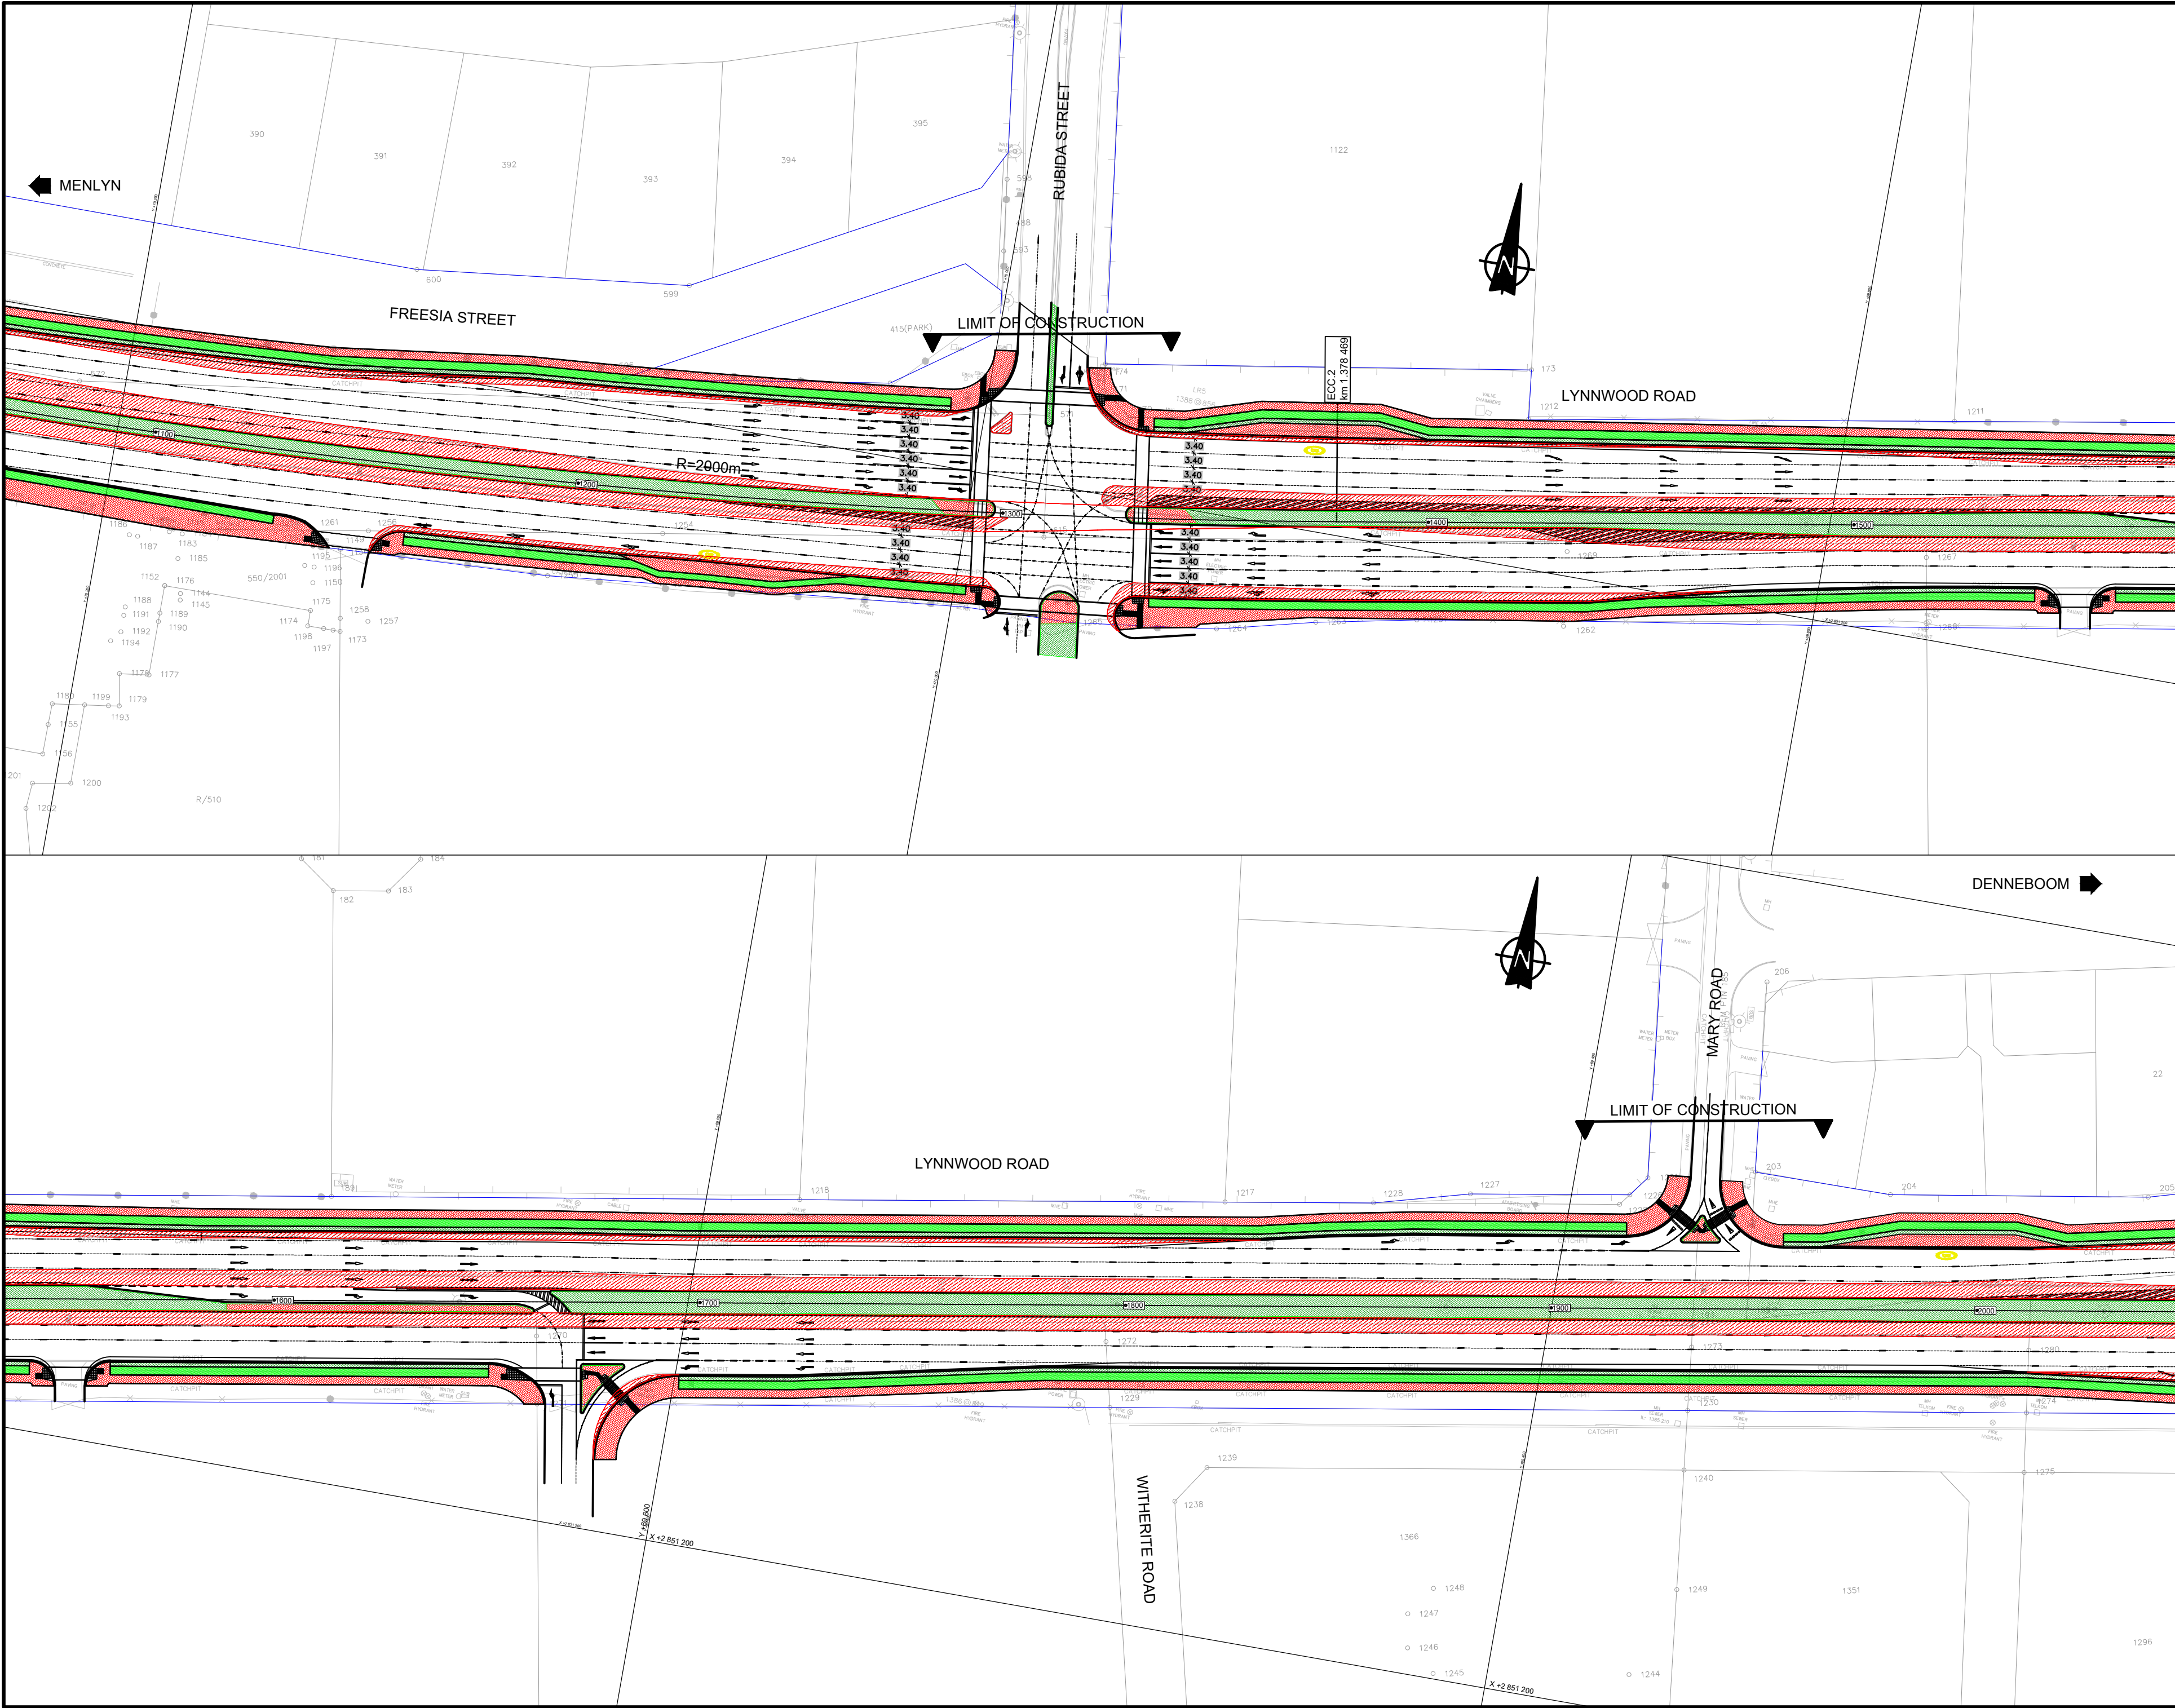

NOTES AND SPECIFICATIONS

GENERAL

1. ALL MATERIAL AND WORKMANSHIP MUST COMPLY WITH THE REQUIREMENTS OF THE LATEST RELEVANT SABS REQUIREMENTS.

2. ALL DIMENSIONS ARE IN MILLIMETERS. (UNLESS OTHERWISE SPECIFIED)

3. DO NOT SCALE FROM THESE DRAWINGS.

4. ALL DIMENSIONS MUST BE CHECKED AND APPROVED ON SITE.

5. ALL CONSTRUCTION TO BE DONE IN ACCORDANCE WITH THE STANDARD SPECIFICATIONS FOR MUNICIPAL CIVIL ENGINEERING WORKS, THIRD EDITION 2005 AND THE STANDARD CTMM DETAIL DRAWINGS

6. THESE DRAWINGS MUST BE READ IN CONJUNCTION WITH THE ARCHITECTS DRAWINGS. (IF APPLICABLE)

7. THIS DRAWING MUST BE READ IN CONJUNCTION WITH THE STANDARD SPECIFICATIONS FOR MUNICIPAL CIVIL ENGINEERING WORKS, SERIES 4.

8. THE SIGNATURE OR INITIALS ON THIS DRAWING, OF ANY MANAGER OF THE TRANSPORT DEPARTMENT, IN NO WAY REMOVES ANY RESPONSIBILITY WHATSOEVER FROM THE CONSULTANT.

9. THE CONSULTANT REMAINS RESPONSIBLE TO ENSURE THAT ALL THE GUIDELINES, STANDARD DRAWINGS, STANDARDS AND SPECIFICATIONS OF THE TRANSPORT DEPARTMENT HAVE BEEN MET AND ARE COMPLIED WITH.

10. FINAL POSITION OF SERVICES TO BE DETERMINED ON SITE.

LEGEND

ROAD WIDENING

PEDESTRIAN WALKWAY

CYCLE LANE

MEDIANS / ISLANDS

TRT STATIONS

TRT BARRIER KERB

TRT LANE

CADASTRAL BOUNDARY

AMENDMENTS

NO.	DATE	APPROVED	DESCRIPTION	FILE
1	21-02-21	CW	ISSUED FOR APPROVAL	
2	01-07-24	CW	ISSUED FOR TENDER	

DESIGNED BY

DESIGN CHECKED BY

INFRASTRUCTURE TECHNICAL INFORMATION MANAGER

D.J. CHAMBERS

PROJECT STATUS

ISSUED FOR APPROVAL

ISSUED FOR TENDER

ISSUED FOR CONSTRUCTION

ISSUED FOR AS-BUILT

INITIALS AND SURNAME

SIGNATURE AND P. NO.

DATE

INSPECTOR OF WORKS (CITY OF TSHWANE)

INITIALS AND SURNAME

SIGNATURE AND P. NO.

DATE

BHALAPHING CONSULTING

BC

Bahlaphing consulting

306 Lois Avenue
Newlands, Menlyn,
Pretoria, 0181
t: (012) 348 3038
e: info@bahlaphing.com
www.bahlaphing.com

CITY OF TSHWANE

ROADS AND TRANSPORT DEPARTMENT

Ms Imelda Tshenye
DIVISIONAL HEAD - RPTN DIVISION
P.O. BOX 1409
PRETORIA
0001

Mr P. L. Lelani
EXECUTIVE DIRECTOR
P.O. BOX 1409
PRETORIA
0001

DESCRIPTION OF PROJECT

BRT LINE 2C:
LYNNWOOD ROAD FROM JANUARY
MASILELA TO SIMON VERMOOTEN

DESCRIPTION OF DRAWING

LYNNWOOD ROAD - WP2
ROAD MARKING LAYOUT
SHEET 2 OF 4

CONTRACT NO. 1

PROJECT NO. 1

DATE: 27/05/2022



SCALE: 1:500

ORIGINAL PAPER SIZE: A0

DRAWING NO. J 2145/02/RM/002

SHEET NO. 3

REVISION

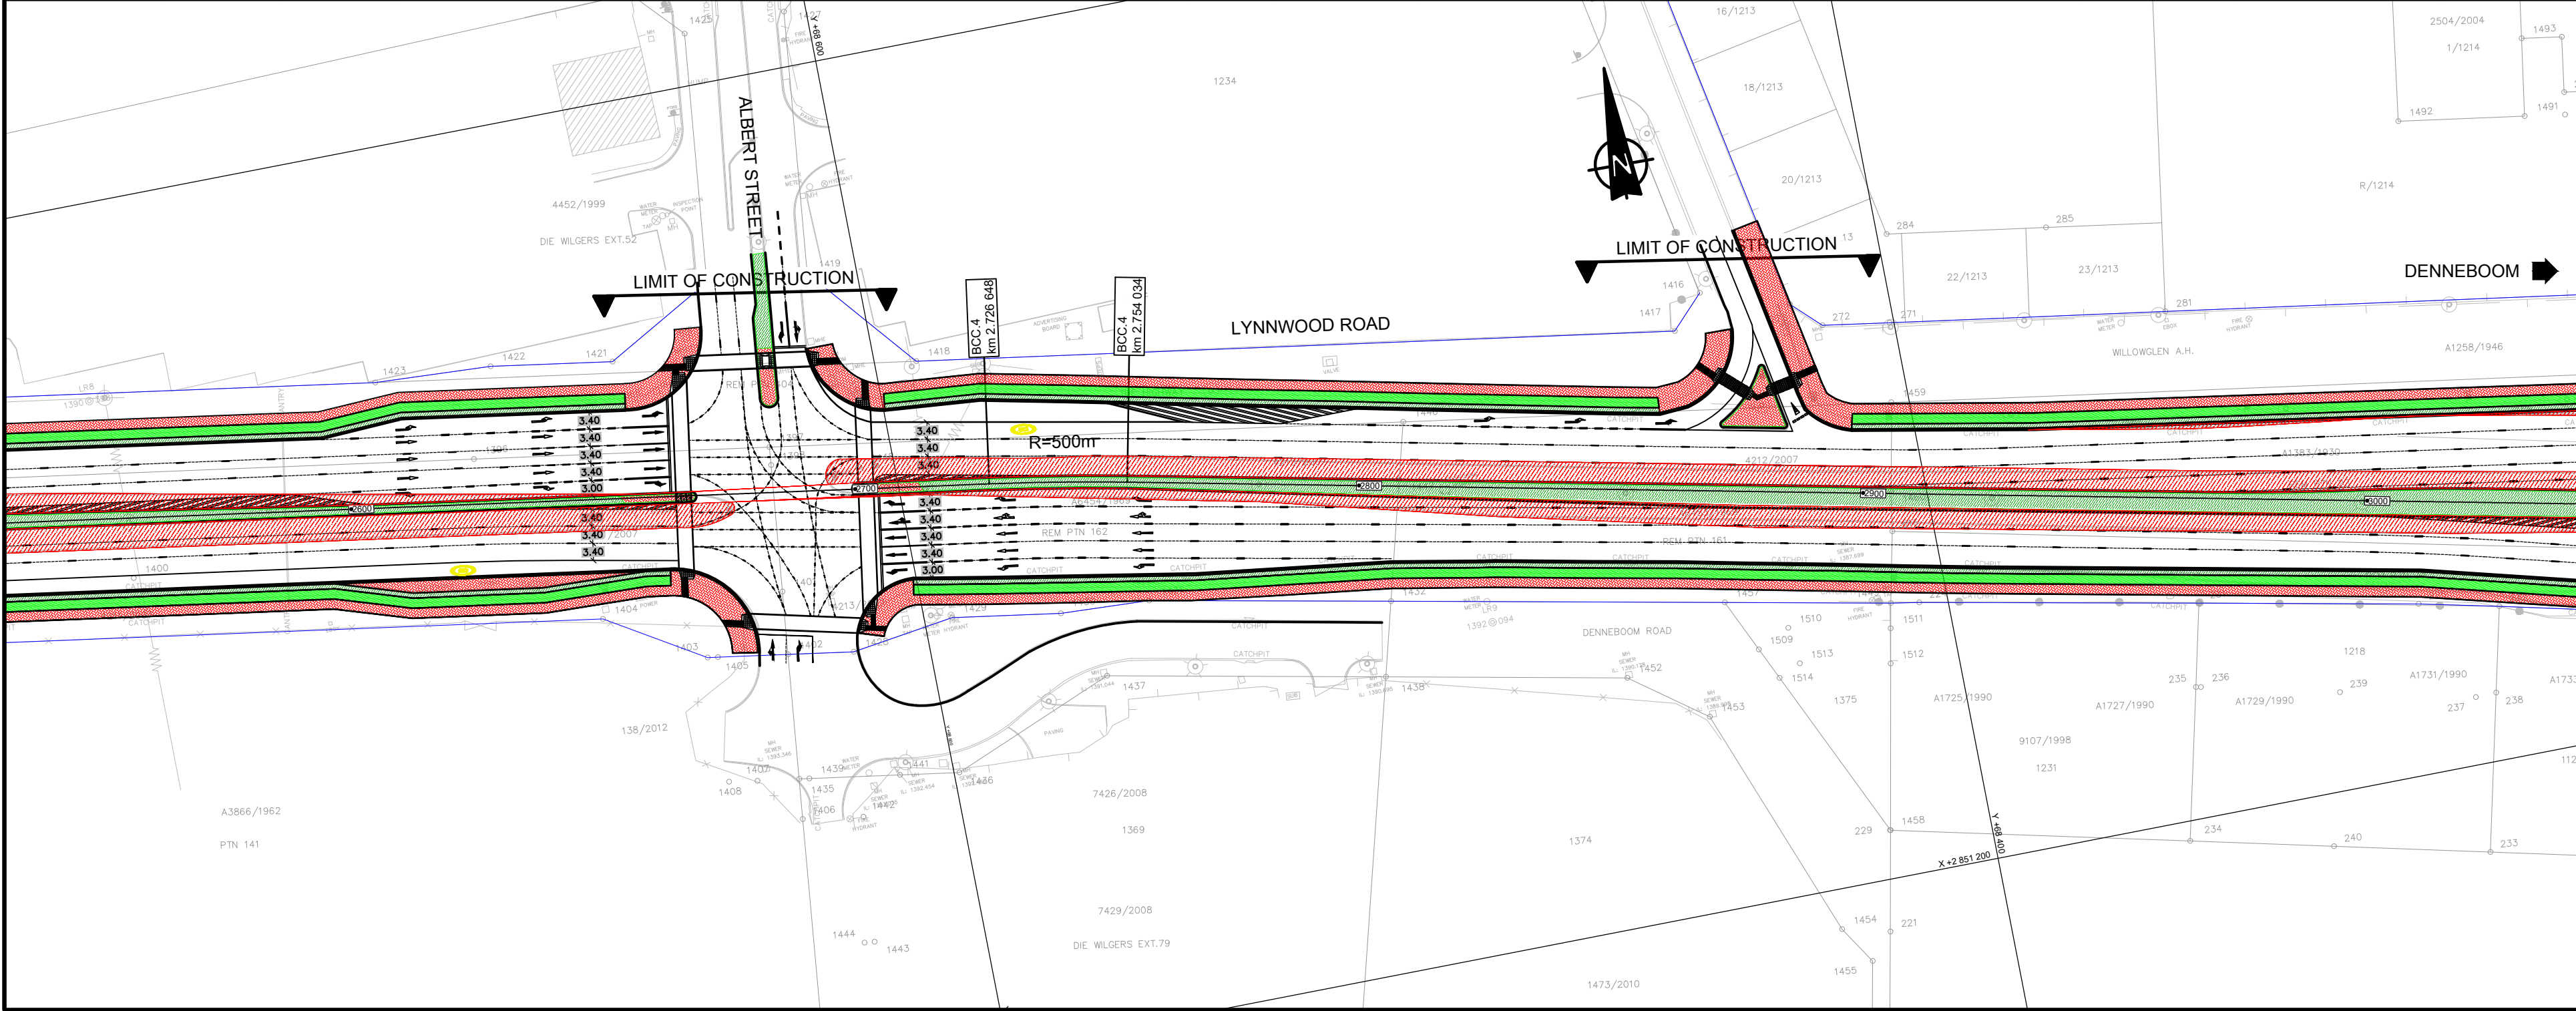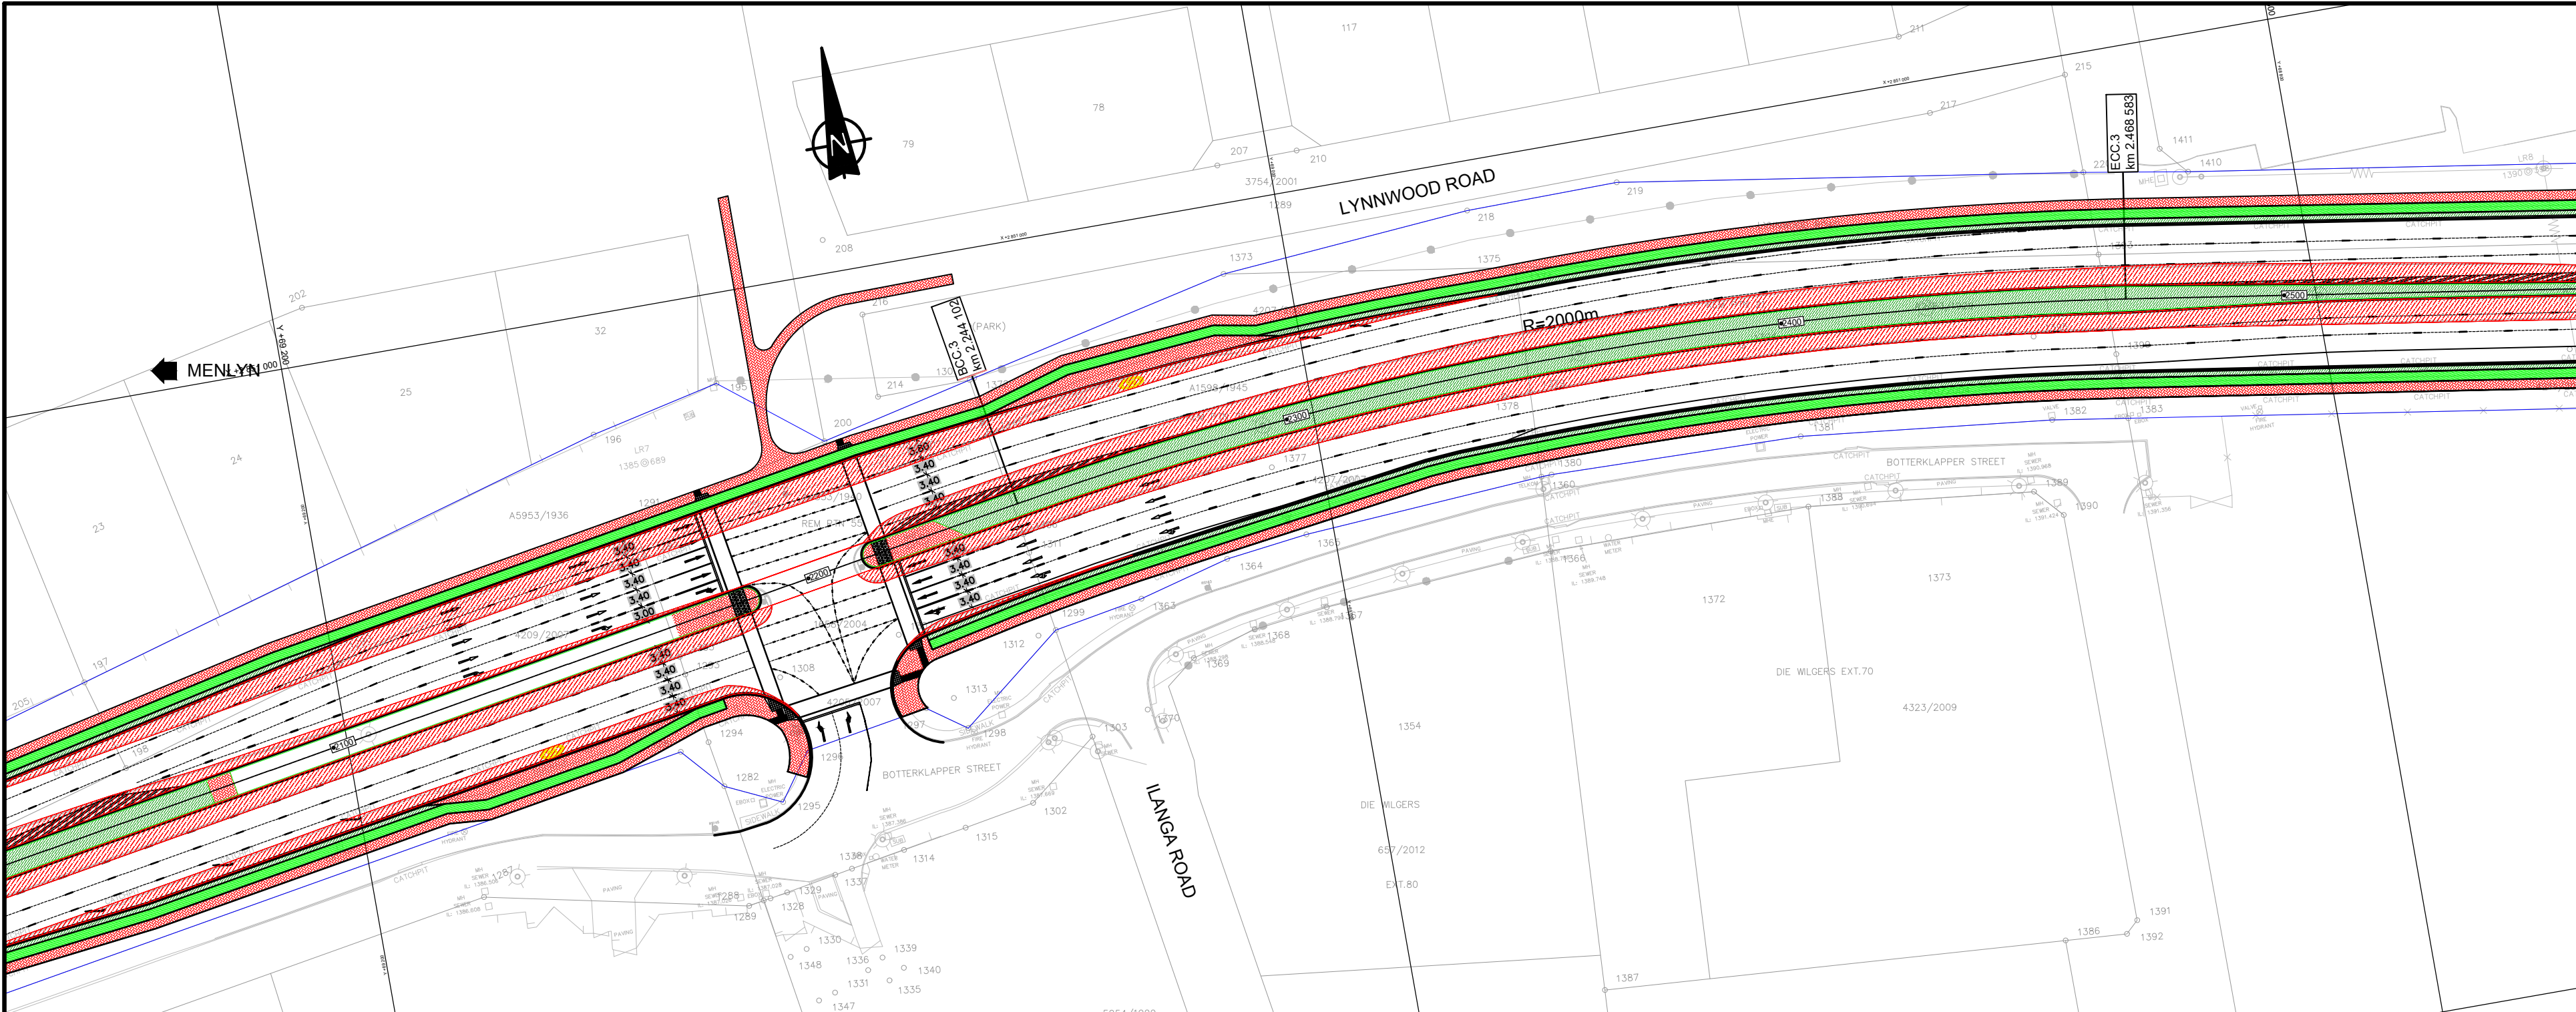

NOTES AND SPECIFICATIONS

GENERAL

1. ALL MATERIAL AND WORKMANSHIP MUST COMPLY WITH THE REQUIREMENTS OF THE LATEST RELEVANT SABS REQUIREMENTS.
2. ALL DIMENSIONS ARE IN MILLIMETERS. (UNLESS OTHERWISE SPECIFIED)
3. DO NOT SCALE FROM THESE DRAWINGS.
4. ALL DIMENSIONS MUST BE CHECKED AND APPROVED ON SITE.
5. ALL CONSTRUCTION TO BE DONE IN ACCORDANCE WITH THE STANDARD SPECIFICATIONS FOR MUNICIPAL CIVIL ENGINEERING WORKS, THIRD EDITION 2005 AND THE STANDARD CTMM DETAIL DRAWINGS
6. THESE DRAWINGS MUST BE READ IN CONJUNCTION WITH THE ARCHITECTS DRAWINGS. (IF APPLICABLE)
7. THIS DRAWING MUST BE READ IN CONJUNCTION WITH THE STANDARD SPECIFICATIONS FOR MUNICIPAL CIVIL ENGINEERING WORKS, SERIES 4.
8. THE SIGNATURE OR INITIALS ON THIS DRAWING, OF ANY MANAGER OF THE TRANSPORT DEPARTMENT, IN NO WAY REMOVES ANY RESPONSIBILITY WHATSOEVER FROM THE CONSULTANT.
9. THE CONSULTANT REMAINS RESPONSIBLE TO ENSURE THAT ALL THE GUIDELINES, STANDARD DRAWINGS, STANDARDS AND SPECIFICATIONS OF THE TRANSPORT DEPARTMENT HAVE BEEN MET AND ARE COMPLIED WITH.
10. FINAL POSITION OF SERVICES TO BE DETERMINED ON SITE.

LEGEND

- ROAD WIDENING
- PEDESTRIAN WALKWAY
- CYCLE LANE
- MEDIANS / ISLANDS
- TRT STATIONS
- TRT BARRIER KERB
- TRT LANE
- CADASTRAL BOUNDARY

AMENDMENTS				
NO.	DATE	APPROVED	DESCRIPTION	PAGE
1	01-07-21	CW	ISSUED FOR APPROVAL	1
2	01-07-21	CW	ISSUED FOR TENDER	1

DESIGNED		DRAWN	
AI	AI	AI	AI
DESIGN CHECKED BY		INFRASTRUCTURE TECHNICAL INFORMATION MANAGEMENT	
CW		D.J. CHAMBERS	

PROJECT STATUS

PROJECT ENGINEER (CONSULTANT)	PROJECT ENGINEER (CITY OF TSHWANE)
AI	AI

INITIALS AND SURNAME	SIGNATURE AND P. NO.	DATE
AI	AI	AI

BAHLAPHING CONSULTING

BC Bahlaphing consulting

306 Lois Avenue
Newlands, Menlyn,
Pretoria, 0181

t: (012) 348 3038
e: info@bahlaphing.com
www.bahlaphing.com

CITY OF TSHWANE
ROADS AND TRANSPORT DEPARTMENT

Ms Imelda Tshwene
DIVISIONAL HEAD - RPTN DIVISION
P.O. BOX 1409
PRETORIA 0001

Mr P. J. L. Lelani
EXECUTIVE DIRECTOR
P.O. BOX 1409
PRETORIA 0001


DESCRIPTION OF PROJECT:
**BRT LINE 2C:
LYNNWOOD ROAD FROM JANUARY
MASILELA TO SIMON VERMOOTEN**

DESCRIPTION OF DRAWING:
**LYNNWOOD ROAD - WP2
ROAD MARKING LAYOUT
SHEET 3 OF 4**

CONTRACT NO. :	PROJECT NO. :
2145/02RM/003	AI

DATE :	SCALE :	ORIGINAL PAPER SIZE :
27/05/2022	1:500	A0

DRAWING NO.	SHEET NO.	REVISION
J 2145/02RM/003	3	AI

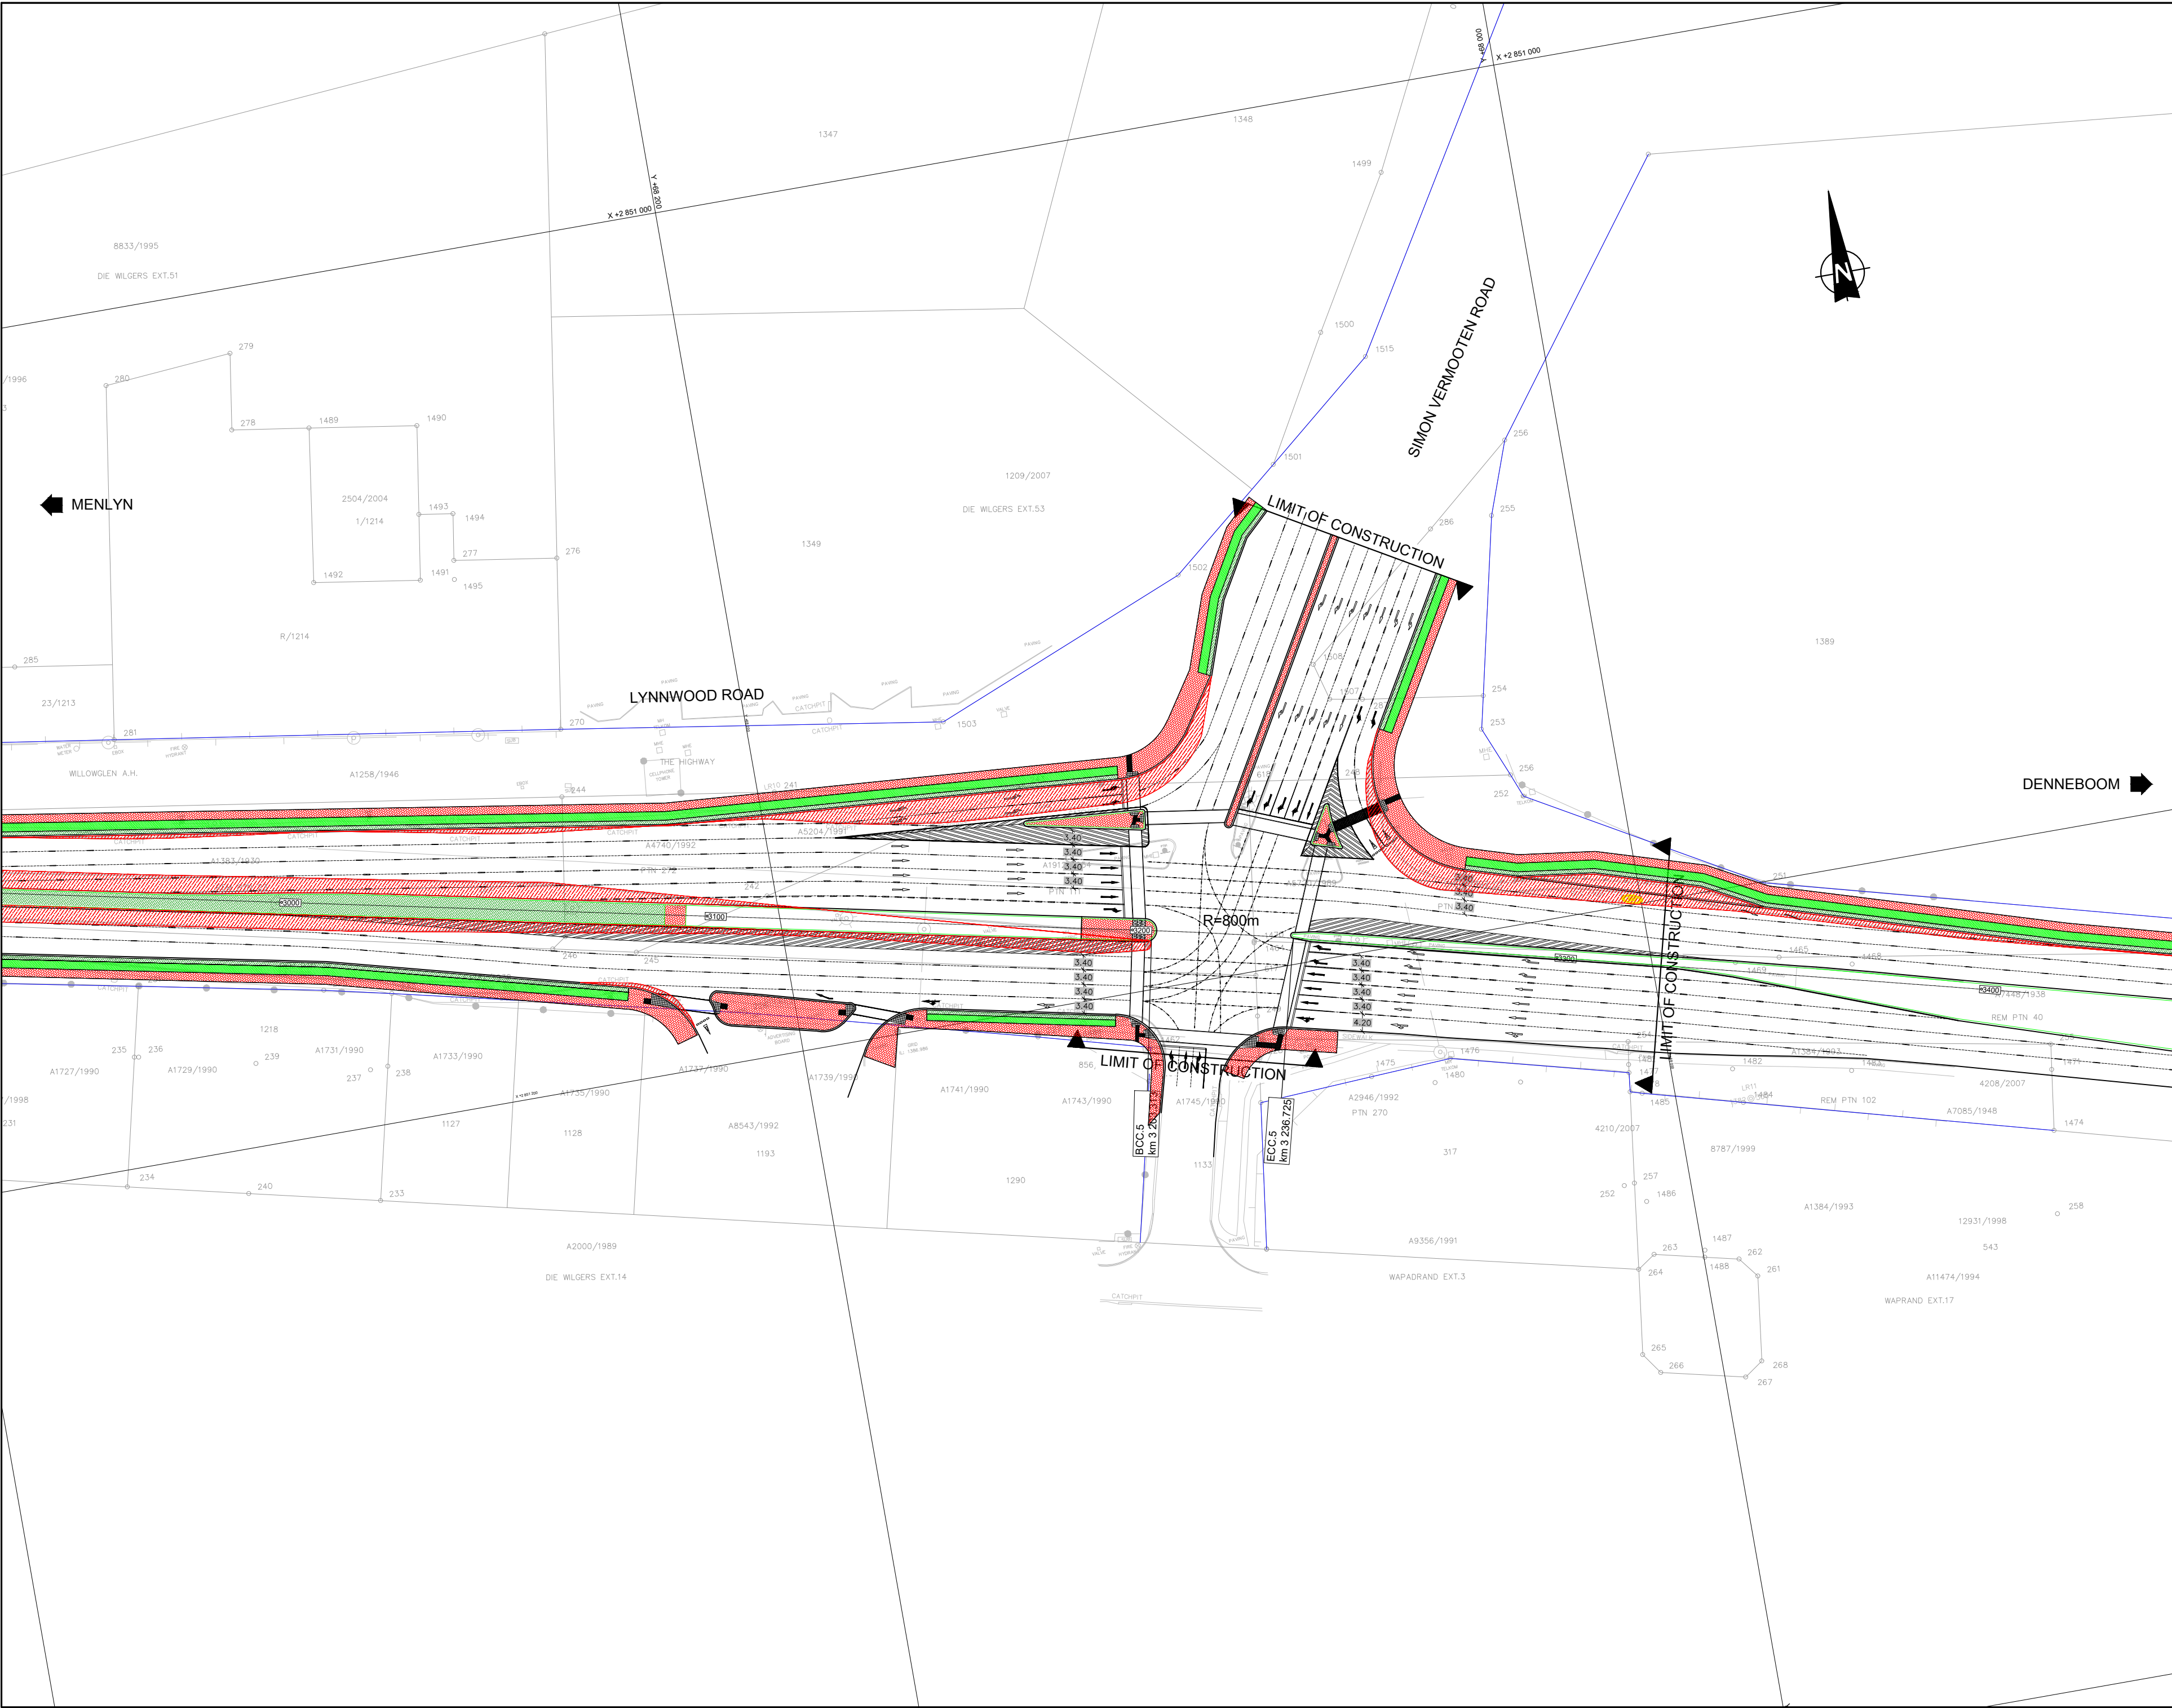

NOTES AND SPECIFICATIONS

GENERAL

1. ALL MATERIAL AND WORKMANSHIP MUST COMPLY WITH THE REQUIREMENTS OF THE LATEST RELEVANT SABS REQUIREMENTS.
2. ALL DIMENSIONS ARE IN MILLIMETERS. (UNLESS OTHERWISE SPECIFIED)
3. DO NOT SCALE FROM THESE DRAWINGS.
4. ALL DIMENSIONS MUST BE CHECKED AND APPROVED ON SITE.
5. ALL CONSTRUCTION TO BE DONE IN ACCORDANCE WITH THE STANDARD SPECIFICATIONS FOR MUNICIPAL CIVIL ENGINEERING WORKS, THIRD EDITION 2005 AND THE STANDARD CTMM DETAIL DRAWINGS
6. THESE DRAWINGS MUST BE READ IN CONJUNCTION WITH THE ARCHITECTS DRAWINGS. (IF APPLICABLE)
7. THIS DRAWING MUST BE READ IN CONJUNCTION WITH THE STANDARD SPECIFICATIONS FOR MUNICIPAL CIVIL ENGINEERING WORKS, SERIES 4.
8. THE SIGNATURE OR INITIALS ON THIS DRAWING, OF ANY MANAGER OF THE TRANSPORT DEPARTMENT, IN NO WAY REMOVES ANY RESPONSIBILITY WHATSOEVER FROM THE CONSULTANT.
9. THE CONSULTANT REMAINS RESPONSIBLE TO ENSURE THAT ALL THE GUIDELINES, STANDARD DRAWINGS, STANDARDS AND SPECIFICATIONS OF THE TRANSPORT DEPARTMENT HAVE BEEN MET AND ARE COMPLIED WITH.
10. FINAL POSITION OF SERVICES TO BE DETERMINED ON SITE.

LEGEND

- ROAD WIDENING
- PEDESTRIAN WALKWAY
- CYCLE LANE
- MEDIANS / ISLANDS
- TRT STATIONS
- TRT BARRIER KERB
- TRT LANE
- CADASTRAL BOUNDARY

AMENDMENTS		
NR.	DATE	DESCRIPTION
1	21-02-24	ISSUED FOR APPROVAL
2	01-02-24	ISSUED FOR TENDER

DESIGNED	JJ	DRAWN	JJ
CHECKED BY	DW	INFRASTRUCTURE TECHNICAL INFORMATION	D.J. CHALMERS

PROJECT STATUS	
☒ DESIGN	☒ APPROVED FOR CONSTRUCTION
☐ PROJECT ENGINEER (CONSULTANT)	☐ PROJECT ENGINEER (CITY OF TSHWANE)

INITIALS AND SURNAME	SIGNATURE AND P. No.	DATE
INSPECTOR OF WORKS (CITY OF TSHWANE)		
INITIALS AND SURNAME	SIGNATURE AND P. No.	DATE
BAHLAPHING CONSULTING		

Bahlaphing consulting

306 Lois Avenue
Newlands, Menlyn,
Pretoria, 0181

t: (012) 348 3038
e: info@bahlaphing.com
www.bahlaphing.com

CITY OF TSHWANE

ROADS AND TRANSPORT DEPARTMENT

Ms Imelda Tabonye
DIVISIONAL HEAD - IPTN DIVISION

Ms P. I. Leluthane
EXECUTIVE DIRECTOR

P.O. BOX 1409
PRETORIA 0001


P.O. BOX 1409
PRETORIA 0001

DRAWING APPROVED BY DIVISIONAL HEAD Ms Imelda Tabonye	
SIGNATURE:	DATE:

DESCRIPTION OF PROJECT:
**BRT LINE 2C:
LYNNWOOD ROAD FROM JANUARY
MASILELA TO SIMON VERMOOTEN**

DESCRIPTION OF DRAWING:
**LYNNWOOD ROAD - WP2
ROAD MARKING LAYOUT
SHEET 4 OF 4**

CONTRACT No. :	PROJECT No. :
DATE : 27/05/2022	SCALE : 1:500
DRAWING NO. J 2145/02/RM/004	SHEET NO. 3
	REVISION

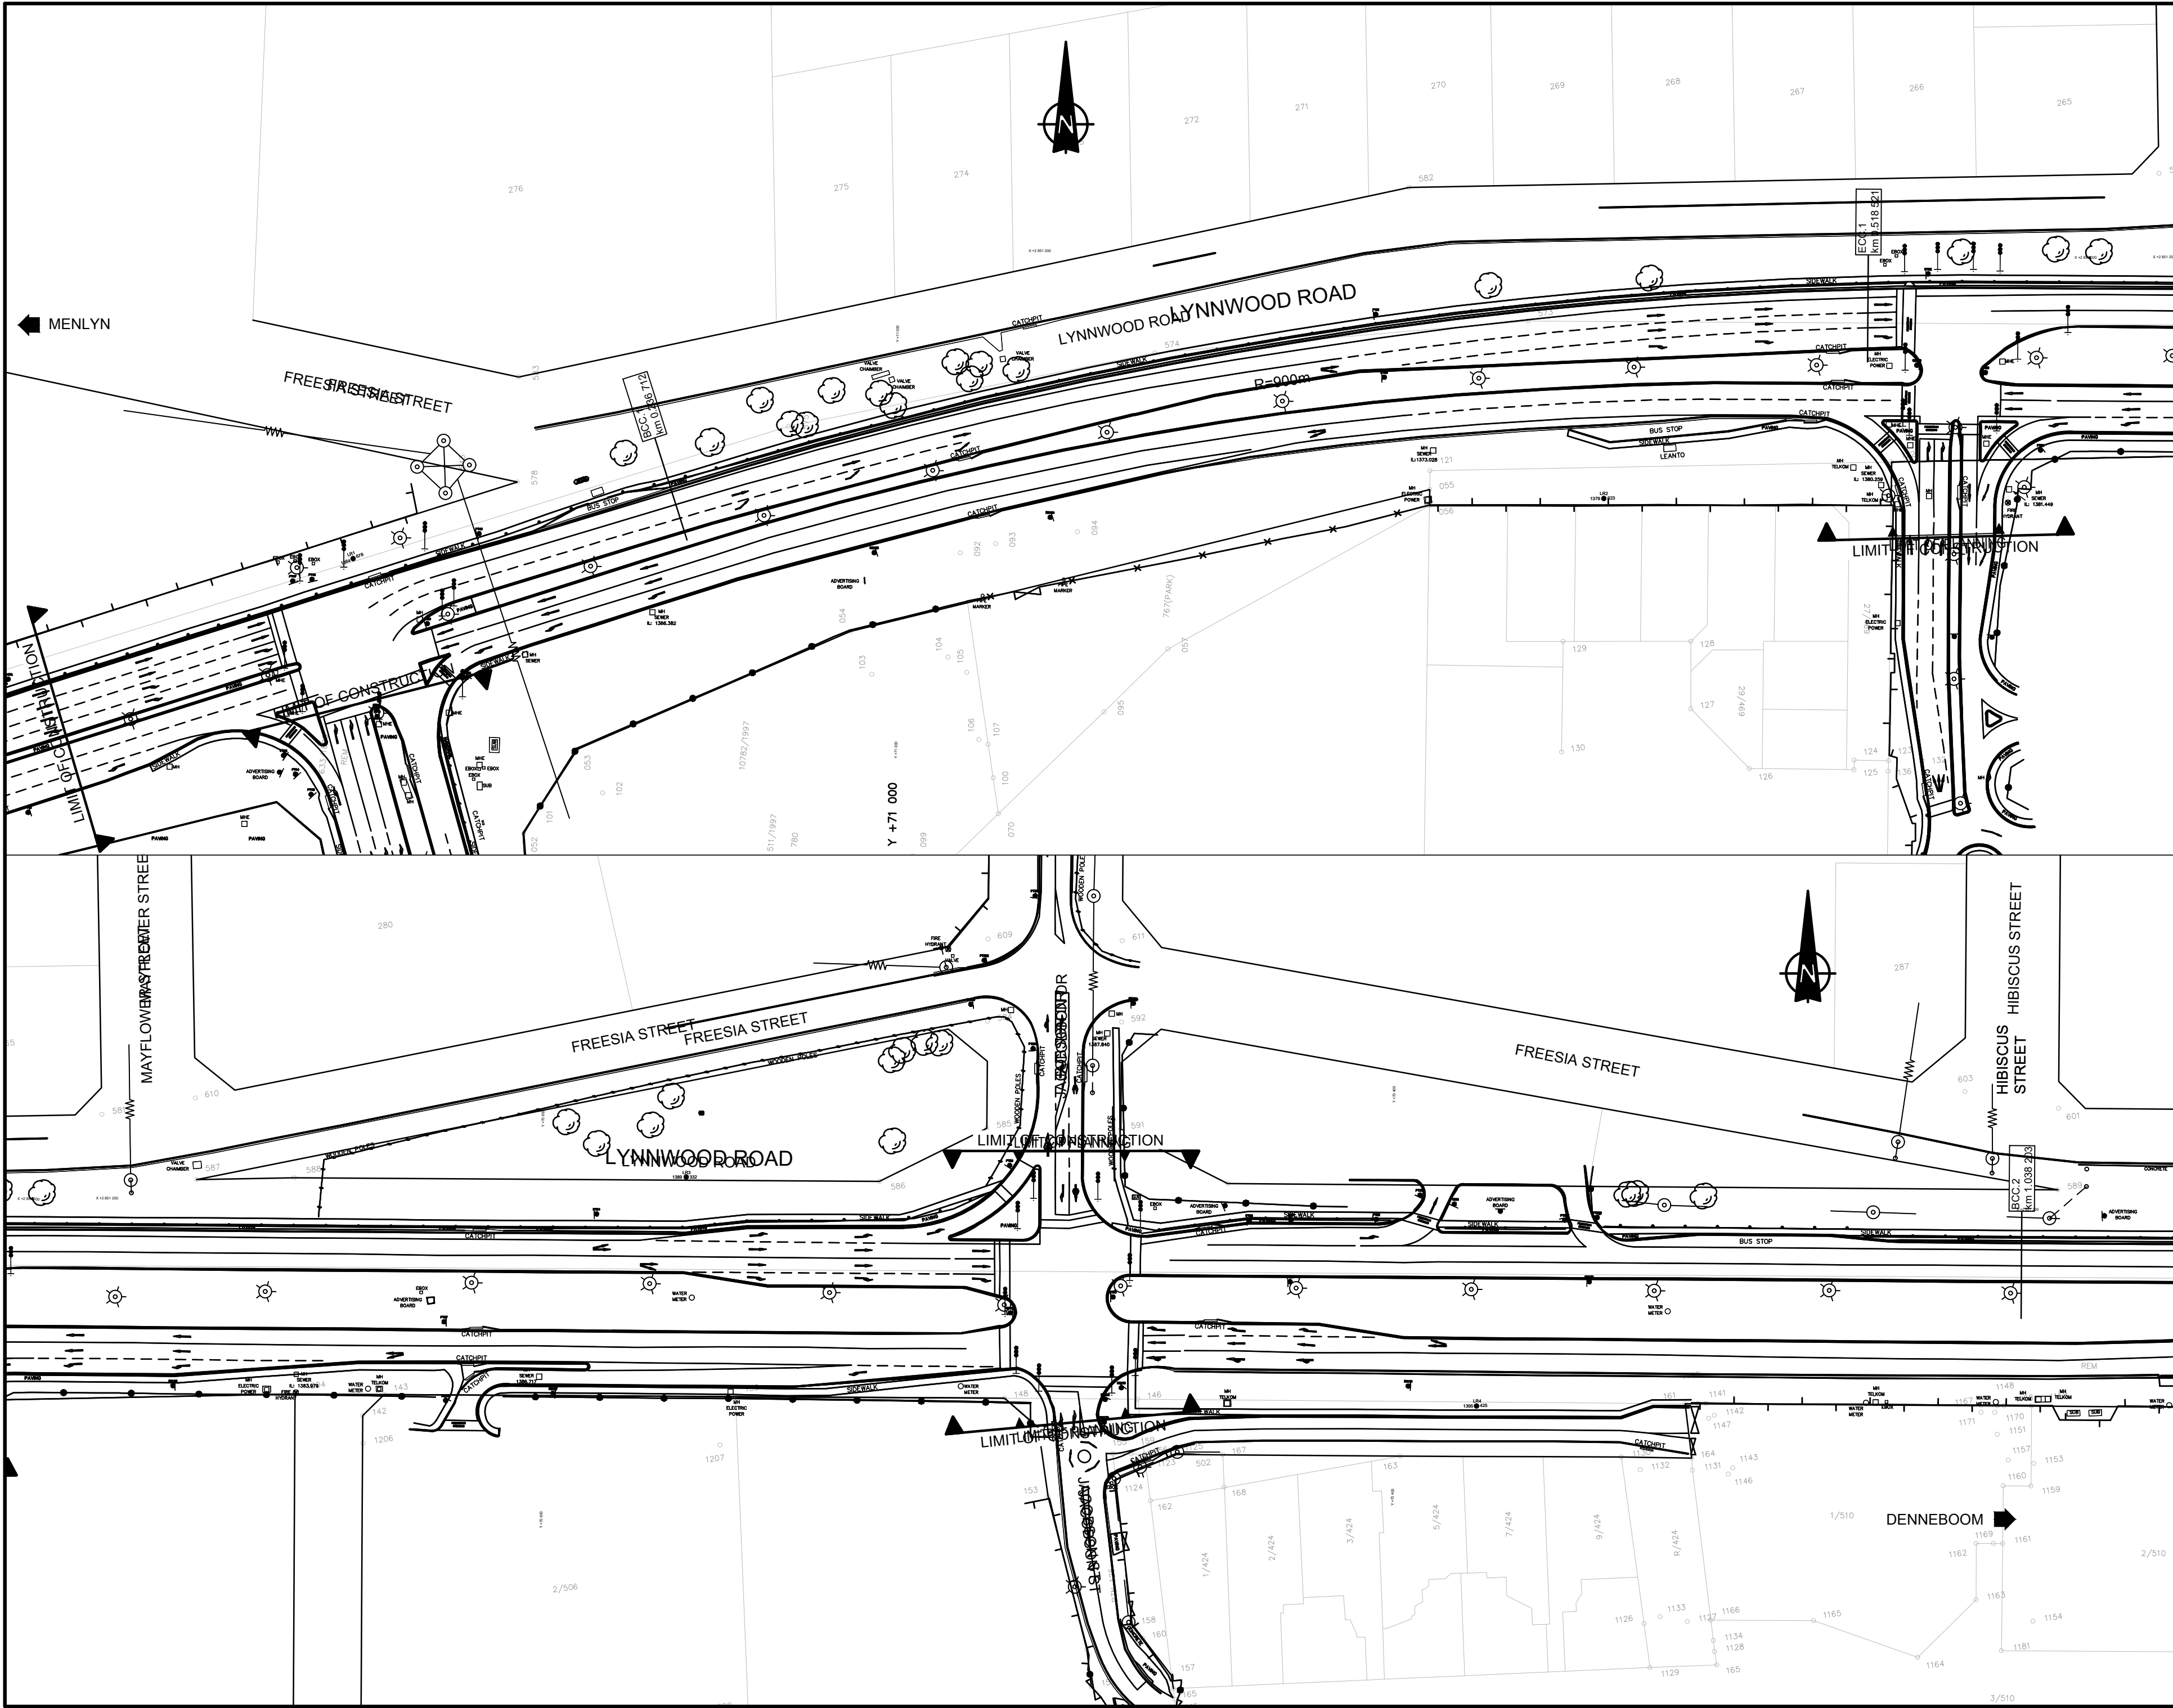

NOTES AND SPECIFICATIONS

GENERAL

1. ALL MATERIAL AND WORKMANSHIP MUST COMPLY WITH THE REQUIREMENTS OF THE LATEST RELEVANT SABS REQUIREMENTS.

2. ALL DIMENSIONS ARE IN MILLIMETERS. (UNLESS OTHERWISE SPECIFIED)

3. DO NOT SCALE FROM THESE DRAWINGS.

4. ALL DIMENSIONS MUST BE CHECKED AND APPROVED ON SITE.

5. ALL CONSTRUCTION TO BE DONE IN ACCORDANCE WITH THE STANDARD SPECIFICATIONS FOR MUNICIPAL CIVIL ENGINEERING WORKS, THIRD EDITION 2005 AND THE STANDARD CTMM DETAIL DRAWINGS

6. THESE DRAWINGS MUST BE READ IN CONJUNCTION WITH THE ARCHITECTS DRAWINGS. (IF APPLICABLE)

7. THIS DRAWING MUST BE READ IN CONJUNCTION WITH THE STANDARD SPECIFICATIONS FOR MUNICIPAL CIVIL ENGINEERING WORKS, SERIES 4.

8. THE SIGNATURE OR INITIALS ON THIS DRAWING, OF ANY MANAGER OF THE TRANSPORT DEPARTMENT, IN NO WAY REMOVES ANY RESPONSIBILITY WHATSOEVER FROM THE CONSULTANT.

9. THE CONSULTANT REMAINS RESPONSIBLE TO ENSURE THAT ALL THE GUIDELINES, STANDARD DRAWINGS, STANDARDS AND SPECIFICATIONS OF THE TRANSPORT DEPARTMENT HAVE BEEN MET AND ARE COMPLIED WITH.

10. FINAL POSITION OF SERVICES TO BE DETERMINED ON SITE.

AMENDMENTS

NO.	DATE	APPROVED	DESCRIPTION	FWG.
1	22-05-24	OK	ISSUED FOR TENDER	
2	01-07-24	OK	ISSUED FOR TENDER	

DESIGNED

BY

DATE

DESIGN CHECKED BY

DATE

PROJECT ENGINEER (CONSULTANT)

DATE

INITIALS AND SURNAME

DATE

INSPECTOR OF WORKS (CITY OF TSHWANE)

DATE

INITIALS AND SURNAME

DATE

BAHLAPHING CONSULTING

BC

Bahlaphing consulting

306 Lois Avenue
Newlands, Menlyn,
Pretoria, 0181

t: (012) 348 3038
e: info@bahlaphing.com
www.bahlaphing.com

CITY OF TSHWANE

ROADS AND TRANSPORT DEPARTMENT

Ms Imelda Tshenye
DIVISIONAL HEAD - RPTN DIVISION

Ms P. L. Leshomo
EXECUTIVE DIRECTOR

P.O. BOX 1409
PRETORIA 0001

P.O. BOX 1409
PRETORIA 0001

DESCRIPTION OF PROJECT:

BRT LINE 2C:
LYNNWOOD ROAD FROM JANUARY
MASILELA TO SIMON VERMOOTEN

DESCRIPTION OF DRAWING:

LYNNWOOD ROAD - WP2
SITE SURVEY

CONTRACT No.:

PROJECT No.:

DATE:

27/05/2022

SCALE:

1:500

ORIGINAL PAPER SIZE:

A0


DRAWING NO.:

J 2145/02/S/001

SHEET NO.:

1

REVISION

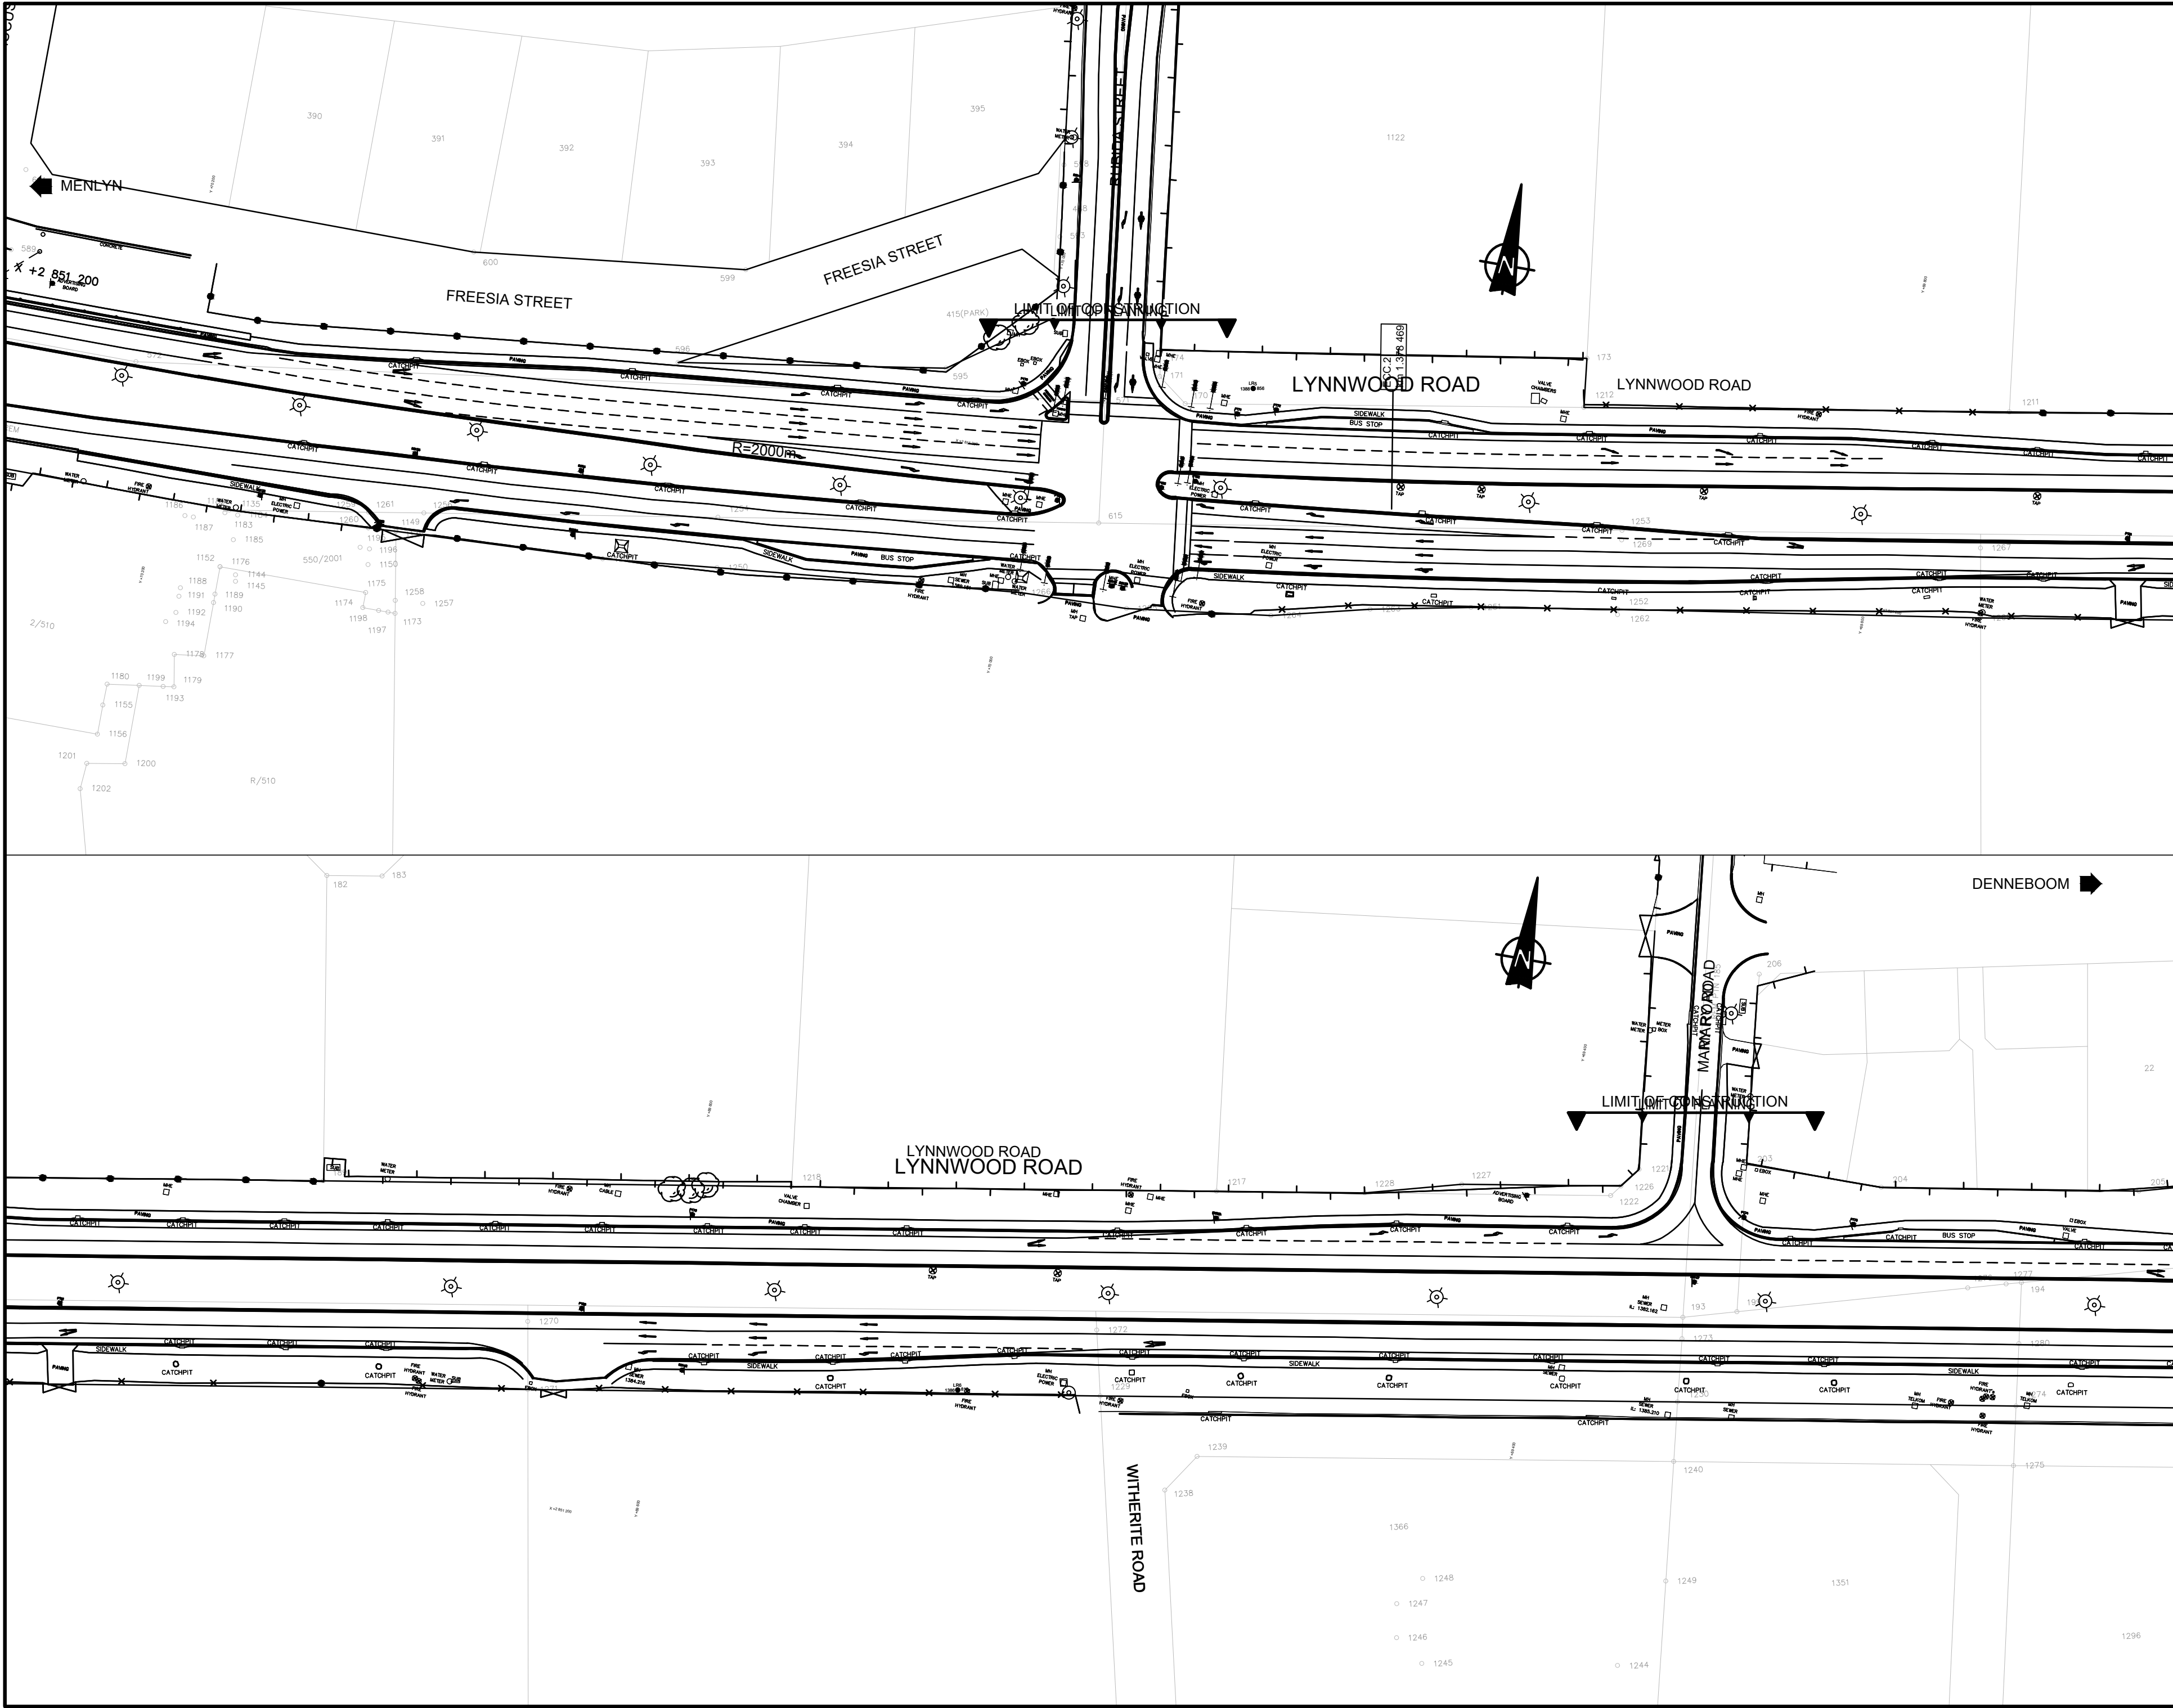

NOTES AND SPECIFICATIONS

GENERAL

1. ALL MATERIAL AND WORKMANSHIP MUST COMPLY WITH THE REQUIREMENTS OF THE LATEST RELEVANT SABS REQUIREMENTS.

2. ALL DIMENSIONS ARE IN MILLIMETERS. (UNLESS OTHERWISE SPECIFIED)

3. DO NOT SCALE FROM THESE DRAWINGS.

4. ALL DIMENSIONS MUST BE CHECKED AND APPROVED ON SITE.

5. ALL CONSTRUCTION TO BE DONE IN ACCORDANCE WITH THE STANDARD SPECIFICATIONS FOR MUNICIPAL CIVIL ENGINEERING WORKS, THIRD EDITION 2005 AND THE STANDARD CTMM DETAIL DRAWINGS

6. THESE DRAWINGS MUST BE READ IN CONJUNCTION WITH THE ARCHITECTS DRAWINGS. (IF APPLICABLE)

7. THIS DRAWING MUST BE READ IN CONJUNCTION WITH THE STANDARD SPECIFICATIONS FOR MUNICIPAL CIVIL ENGINEERING WORKS, SERIES 4.

8. THE SIGNATURE OR INITIALS ON THIS DRAWING, OF ANY MANAGER OF THE TRANSPORT DEPARTMENT, IN NO WAY REMOVES ANY RESPONSIBILITY WHATSOEVER FROM THE CONSULTANT.

9. THE CONSULTANT REMAINS RESPONSIBLE TO ENSURE THAT ALL THE GUIDELINES, STANDARD DRAWINGS, STANDARDS AND SPECIFICATIONS OF THE TRANSPORT DEPARTMENT HAVE BEEN MET AND ARE COMPLIED WITH.

10. FINAL POSITION OF SERVICES TO BE DETERMINED ON SITE.

AMENDMENTS

NO.	DATE	APPROVED	DESCRIPTION	FWG
A	25-05-22	OR	ISSUED FOR TENDERS	
B	01-07-22	OR	ISSUED FOR TENDERS	

DESIGNED

BY

DATE

DESIGN CHECKED BY

DATE

PROJECT ENGINEER (CONSULTANT)

DATE

INITIALS AND SURNAME

DATE

INITIALS AND SURNAME

DATE

PROJECT STATUS

ON

ON

ON

ON

PROJECT ENGINEER (CONSULTANT)

DATE

INITIALS AND SURNAME

DATE

INITIALS AND SURNAME

DATE

BAHLAPHING CONSULTING

BC

Bahlaphing consulting

306 Lois Avenue
Newlands, Menlyn,
Pretoria, 0181

t: (012) 348 3038
e: info@bahlaphing.com
www.bahlaphing.com

CITY OF TSHWANE

ROADS AND TRANSPORT DEPARTMENT

Ms Imelda Tshenye
DIVISIONAL HEAD - RPTN DIVISION

P.O. BOX 1409
PRETORIA 0001

Ms P. L. Lethabo
EXECUTIVE DIRECTOR

P.O. BOX 1409
PRETORIA 0001

DESCRIPTION OF PROJECT

BRT LINE 2C:
LYNNWOOD ROAD FROM JANUARY
MASILELA TO SIMON VERMOOTEN

DESCRIPTION OF DRAWING

LYNNWOOD ROAD - WP2
SITE SURVEY

CONTRACT No. :

PROJECT No. :

DATE :


SCALE :

ORIGINAL PAPER SIZE:

DRAWING NO.

SHEET NO.

REVISION

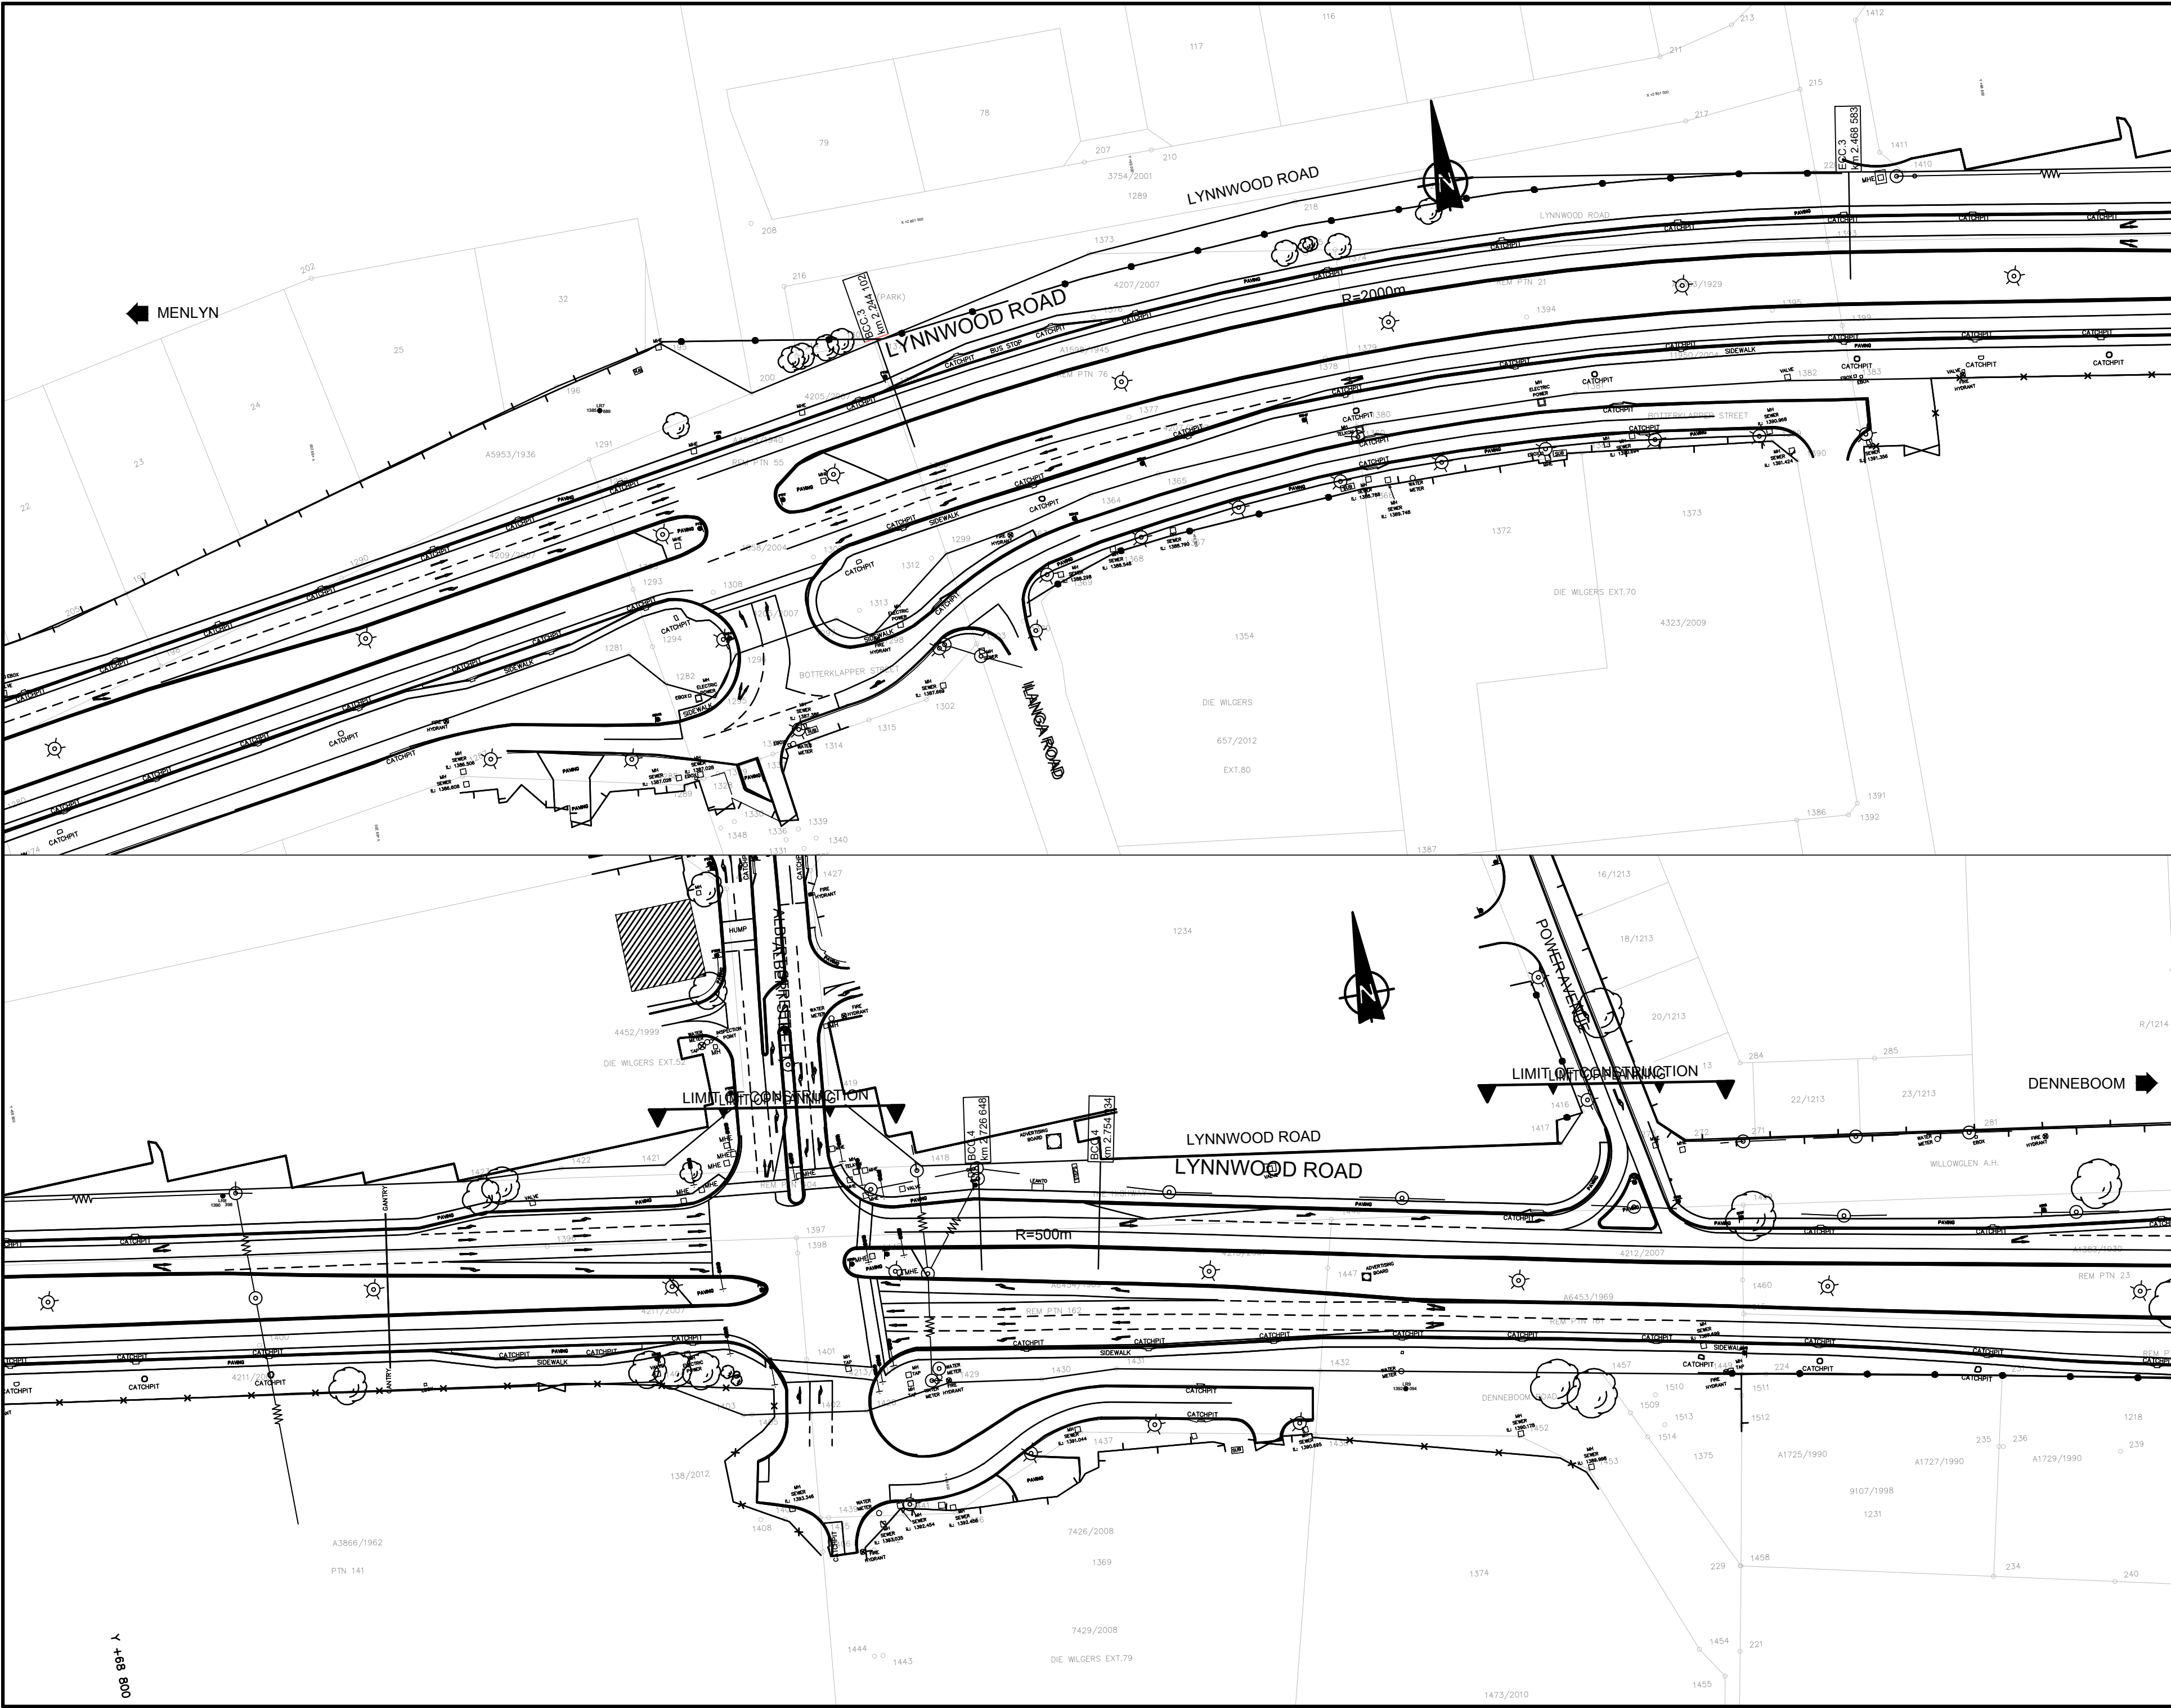

NOTES AND SPECIFICATIONS

GENERAL

1. ALL MATERIAL AND WORKMANSHIP MUST COMPLY WITH THE REQUIREMENTS OF THE LATEST RELEVANT SABS REQUIREMENTS.
2. ALL DIMENSIONS ARE IN MILLIMETERS. (UNLESS OTHERWISE SPECIFIED)
3. DO NOT SCALE FROM THESE DRAWINGS.
4. ALL DIMENSIONS MUST BE CHECKED AND APPROVED ON SITE.
5. ALL CONSTRUCTION TO BE DONE IN ACCORDANCE WITH THE STANDARD SPECIFICATIONS FOR MUNICIPAL CIVIL ENGINEERING WORKS, THIRD EDITION 2005 AND THE STANDARD CTMM DETAIL DRAWINGS
6. THESE DRAWINGS MUST BE READ IN CONJUNCTION WITH THE ARCHITECTS DRAWINGS. (IF APPLICABLE)
7. THIS DRAWING MUST BE READ IN CONJUNCTION WITH THE STANDARD SPECIFICATIONS FOR MUNICIPAL CIVIL ENGINEERING WORKS, SERIES 4.
8. THE SIGNATURE OR INITIALS ON THIS DRAWING, OF ANY MANAGER OF THE TRANSPORT DEPARTMENT, IN NO WAY REMOVES ANY RESPONSIBILITY WHATSOEVER FROM THE CONSULTANT.
9. THE CONSULTANT REMAINS RESPONSIBLE TO ENSURE THAT ALL THE GUIDELINES, STANDARD DRAWINGS, STANDARDS AND SPECIFICATIONS OF THE TRANSPORT DEPARTMENT HAVE BEEN MET AND ARE COMPLIED WITH.
10. FINAL POSITION OF SERVICES TO BE DETERMINED ON SITE.

AMENDMENTS

NO.	DATE	APPROVED	DESCRIPTION	FWG
A	25-05-24	OR	ISSUED FOR TENDER	
B	01-07-24	OR	ISSUED FOR TENDER	

DESIGNED BY

DESIGN CHECKED BY

PROJECT ENGINEER (CONSULTANT)

INITIALS AND SURNAME

INSPECTOR OF WORKS (CITY OF TSHWANE)

INITIALS AND SURNAME

PROJECT STATUS

PROJECT ENGINEER (CONSULTANT)

INITIALS AND SURNAME

INSPECTOR OF WORKS (CITY OF TSHWANE)

INITIALS AND SURNAME

BAHLAPHING CONSULTING

306 Lois Avenue
Newlands, Menlyn,
Pretoria, 0181

t: (012) 348 3038
e: info@bahlaphing.com
www.bahlaphing.com

CITY OF TSHWANE

ROADS AND TRANSPORT DEPARTMENT

Ms Imelda Tshenye
DIVISIONAL HEAD - RPTN DIVISION
P.O. BOX 1409
PRETORIA 0001

Ms P. I. Lethlamo
EXECUTIVE DIRECTOR
P.O. BOX 1409
PRETORIA 0001

DESCRIPTION OF PROJECT:

BRT LINE 2C:
LYNNWOOD ROAD FROM JANUARY
MASILELA TO SIMON VERMOOTEN

DESCRIPTION OF DRAWING:

LYNNWOOD ROAD - WP2
SITE SURVEY

CONTRACT No. :

PROJECT No. :

DATE :


SCALE :

ORIGINAL PAPER SIZE:

DRAWING NO. :

SHEET NO. :

REVISION

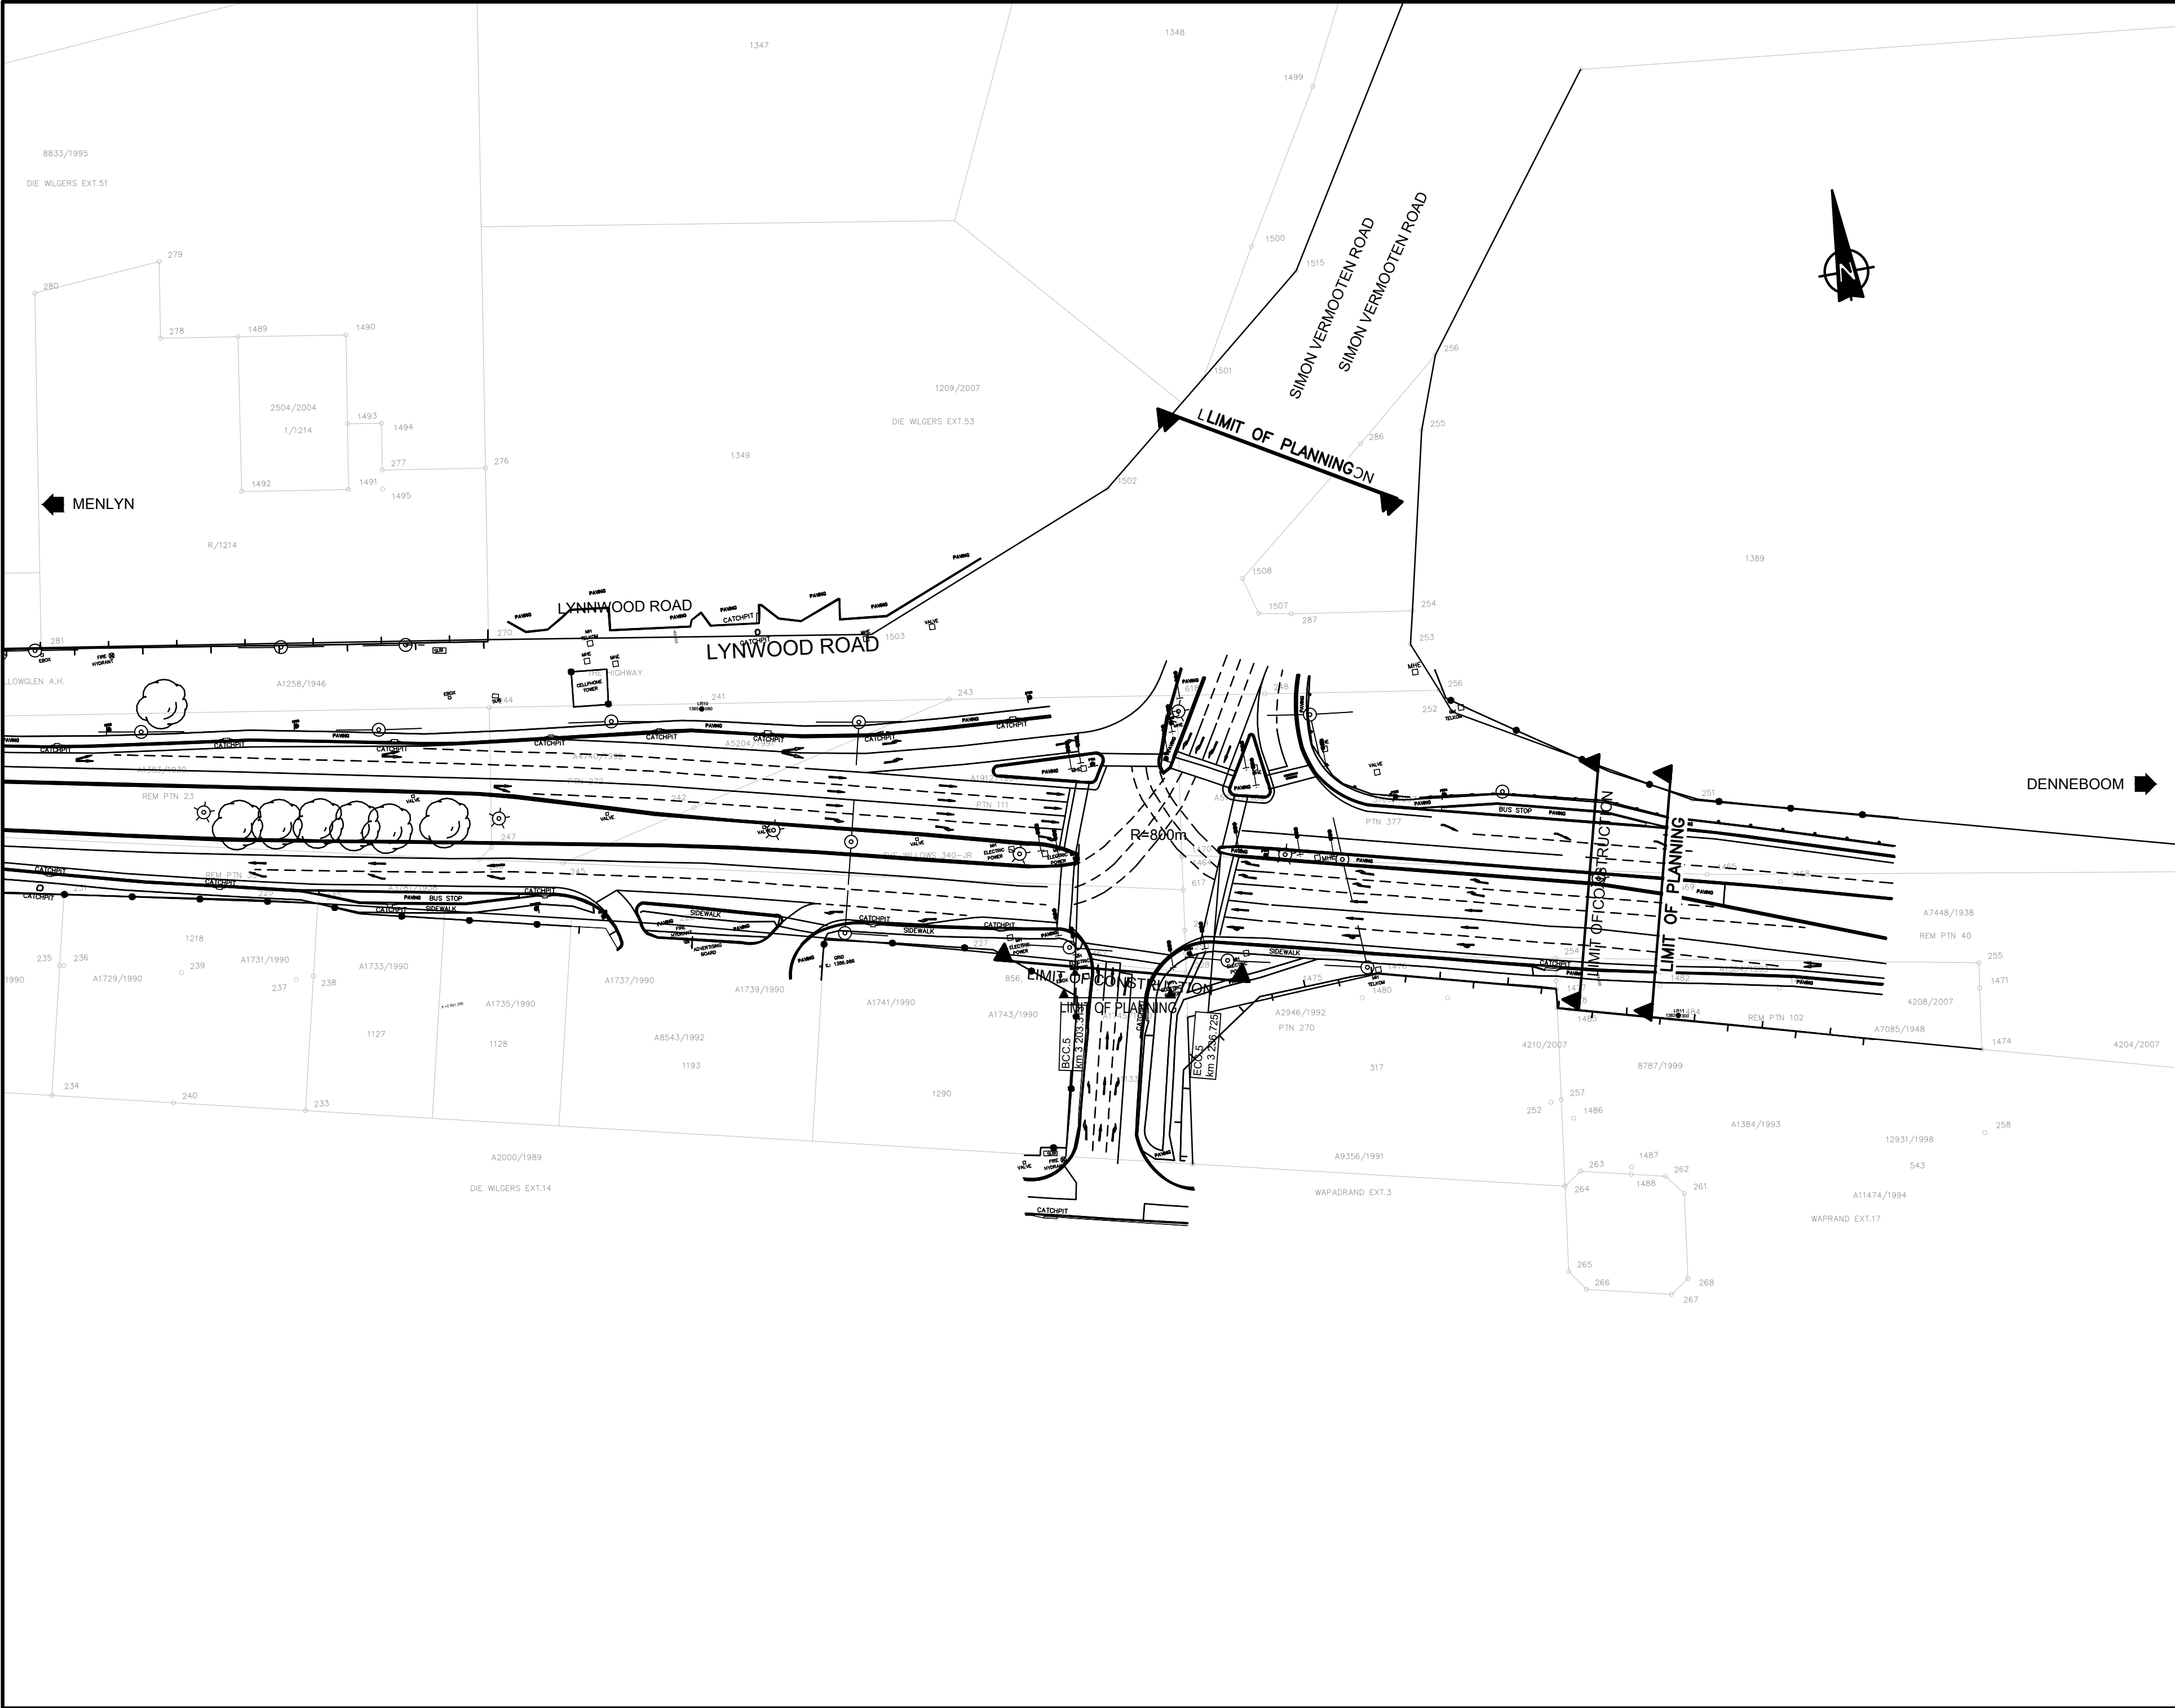

NOTES AND SPECIFICATIONS

GENERAL

1. ALL MATERIAL AND WORKMANSHIP MUST COMPLY WITH THE REQUIREMENTS OF THE LATEST RELEVANT SABS REQUIREMENTS.

2. ALL DIMENSIONS ARE IN MILLIMETERS. (UNLESS OTHERWISE SPECIFIED)

3. DO NOT SCALE FROM THESE DRAWINGS.

4. ALL DIMENSIONS MUST BE CHECKED AND APPROVED ON SITE.

5. ALL CONSTRUCTION TO BE DONE IN ACCORDANCE WITH THE STANDARD SPECIFICATIONS FOR MUNICIPAL CIVIL ENGINEERING WORKS, THIRD EDITION 2005 AND THE STANDARD CTMM DETAIL DRAWINGS

6. THESE DRAWINGS MUST BE READ IN CONJUNCTION WITH THE ARCHITECTS DRAWINGS. (IF APPLICABLE)

7. THIS DRAWING MUST BE READ IN CONJUNCTION WITH THE STANDARD SPECIFICATIONS FOR MUNICIPAL CIVIL ENGINEERING WORKS, SERIES 4.

8. THE SIGNATURE OR INITIALS ON THIS DRAWING, OF ANY MANAGER OF THE TRANSPORT DEPARTMENT, IN NO WAY REMOVES ANY RESPONSIBILITY WHATSOEVER FROM THE CONSULTANT.

9. THE CONSULTANT REMAINS RESPONSIBLE TO ENSURE THAT ALL THE GUIDELINES, STANDARD DRAWINGS, STANDARDS AND SPECIFICATIONS OF THE TRANSPORT DEPARTMENT HAVE BEEN MET AND ARE COMPLIED WITH.

10. FINAL POSITION OF SERVICES TO BE DETERMINED ON SITE.

AMENDMENTS

NO.	DATE	APPROVED	DESCRIPTION	FILE
1	22-02-20	OR	ISSUED FOR TENDERS	
2	01-02-20	OR	ISSUED FOR TENDERS	

DESIGNED

BY

DATE

DESIGN CHECKED BY

DATE

PROJECT STATUS

PROJECT ENGINEER (CONSULTANT)

INITIALS AND SURNAME

SIGNATURE AND P. NO.

DATE

INSPECTOR OF WORKS (CITY OF TSHWANE)

INITIALS AND SURNAME

SIGNATURE AND P. NO.

DATE

BAHLAPHING CONSULTING

BC

Bahlaphing consulting

306 Lois Avenue
Newlands, Menlyn,
Pretoria, 0181

t: (012) 348 3038
e: info@bahlaphing.com
www.bahlaphing.com

CITY OF TSHWANE

ROADS AND TRANSPORT DEPARTMENT

Ms Imelda Tshenye
DIVISIONAL HEAD - RPTN DIVISION

Ms P. L. Lethlamo
EXECUTIVE DIRECTOR

P.O. BOX 1409
PRETORIA 0001

P.O. BOX 1409
PRETORIA 0001

DESCRIPTION OF PROJECT:

BRT LINE 2C:
LYNNWOOD ROAD FROM JANUARY
MASILELA TO SIMON VERMOOTEN

DESCRIPTION OF DRAWING:

LYNNWOOD ROAD - WP2
SITE SURVEY

CONTRACT No. :

PROJECT No. :

DATE :

27/05/2022

SCALE :

1:500

ORIGINAL PAPER SIZE:

A0


DRAWING NO.

J 2145/02/S/004

SHEET NO.

1

REVISION

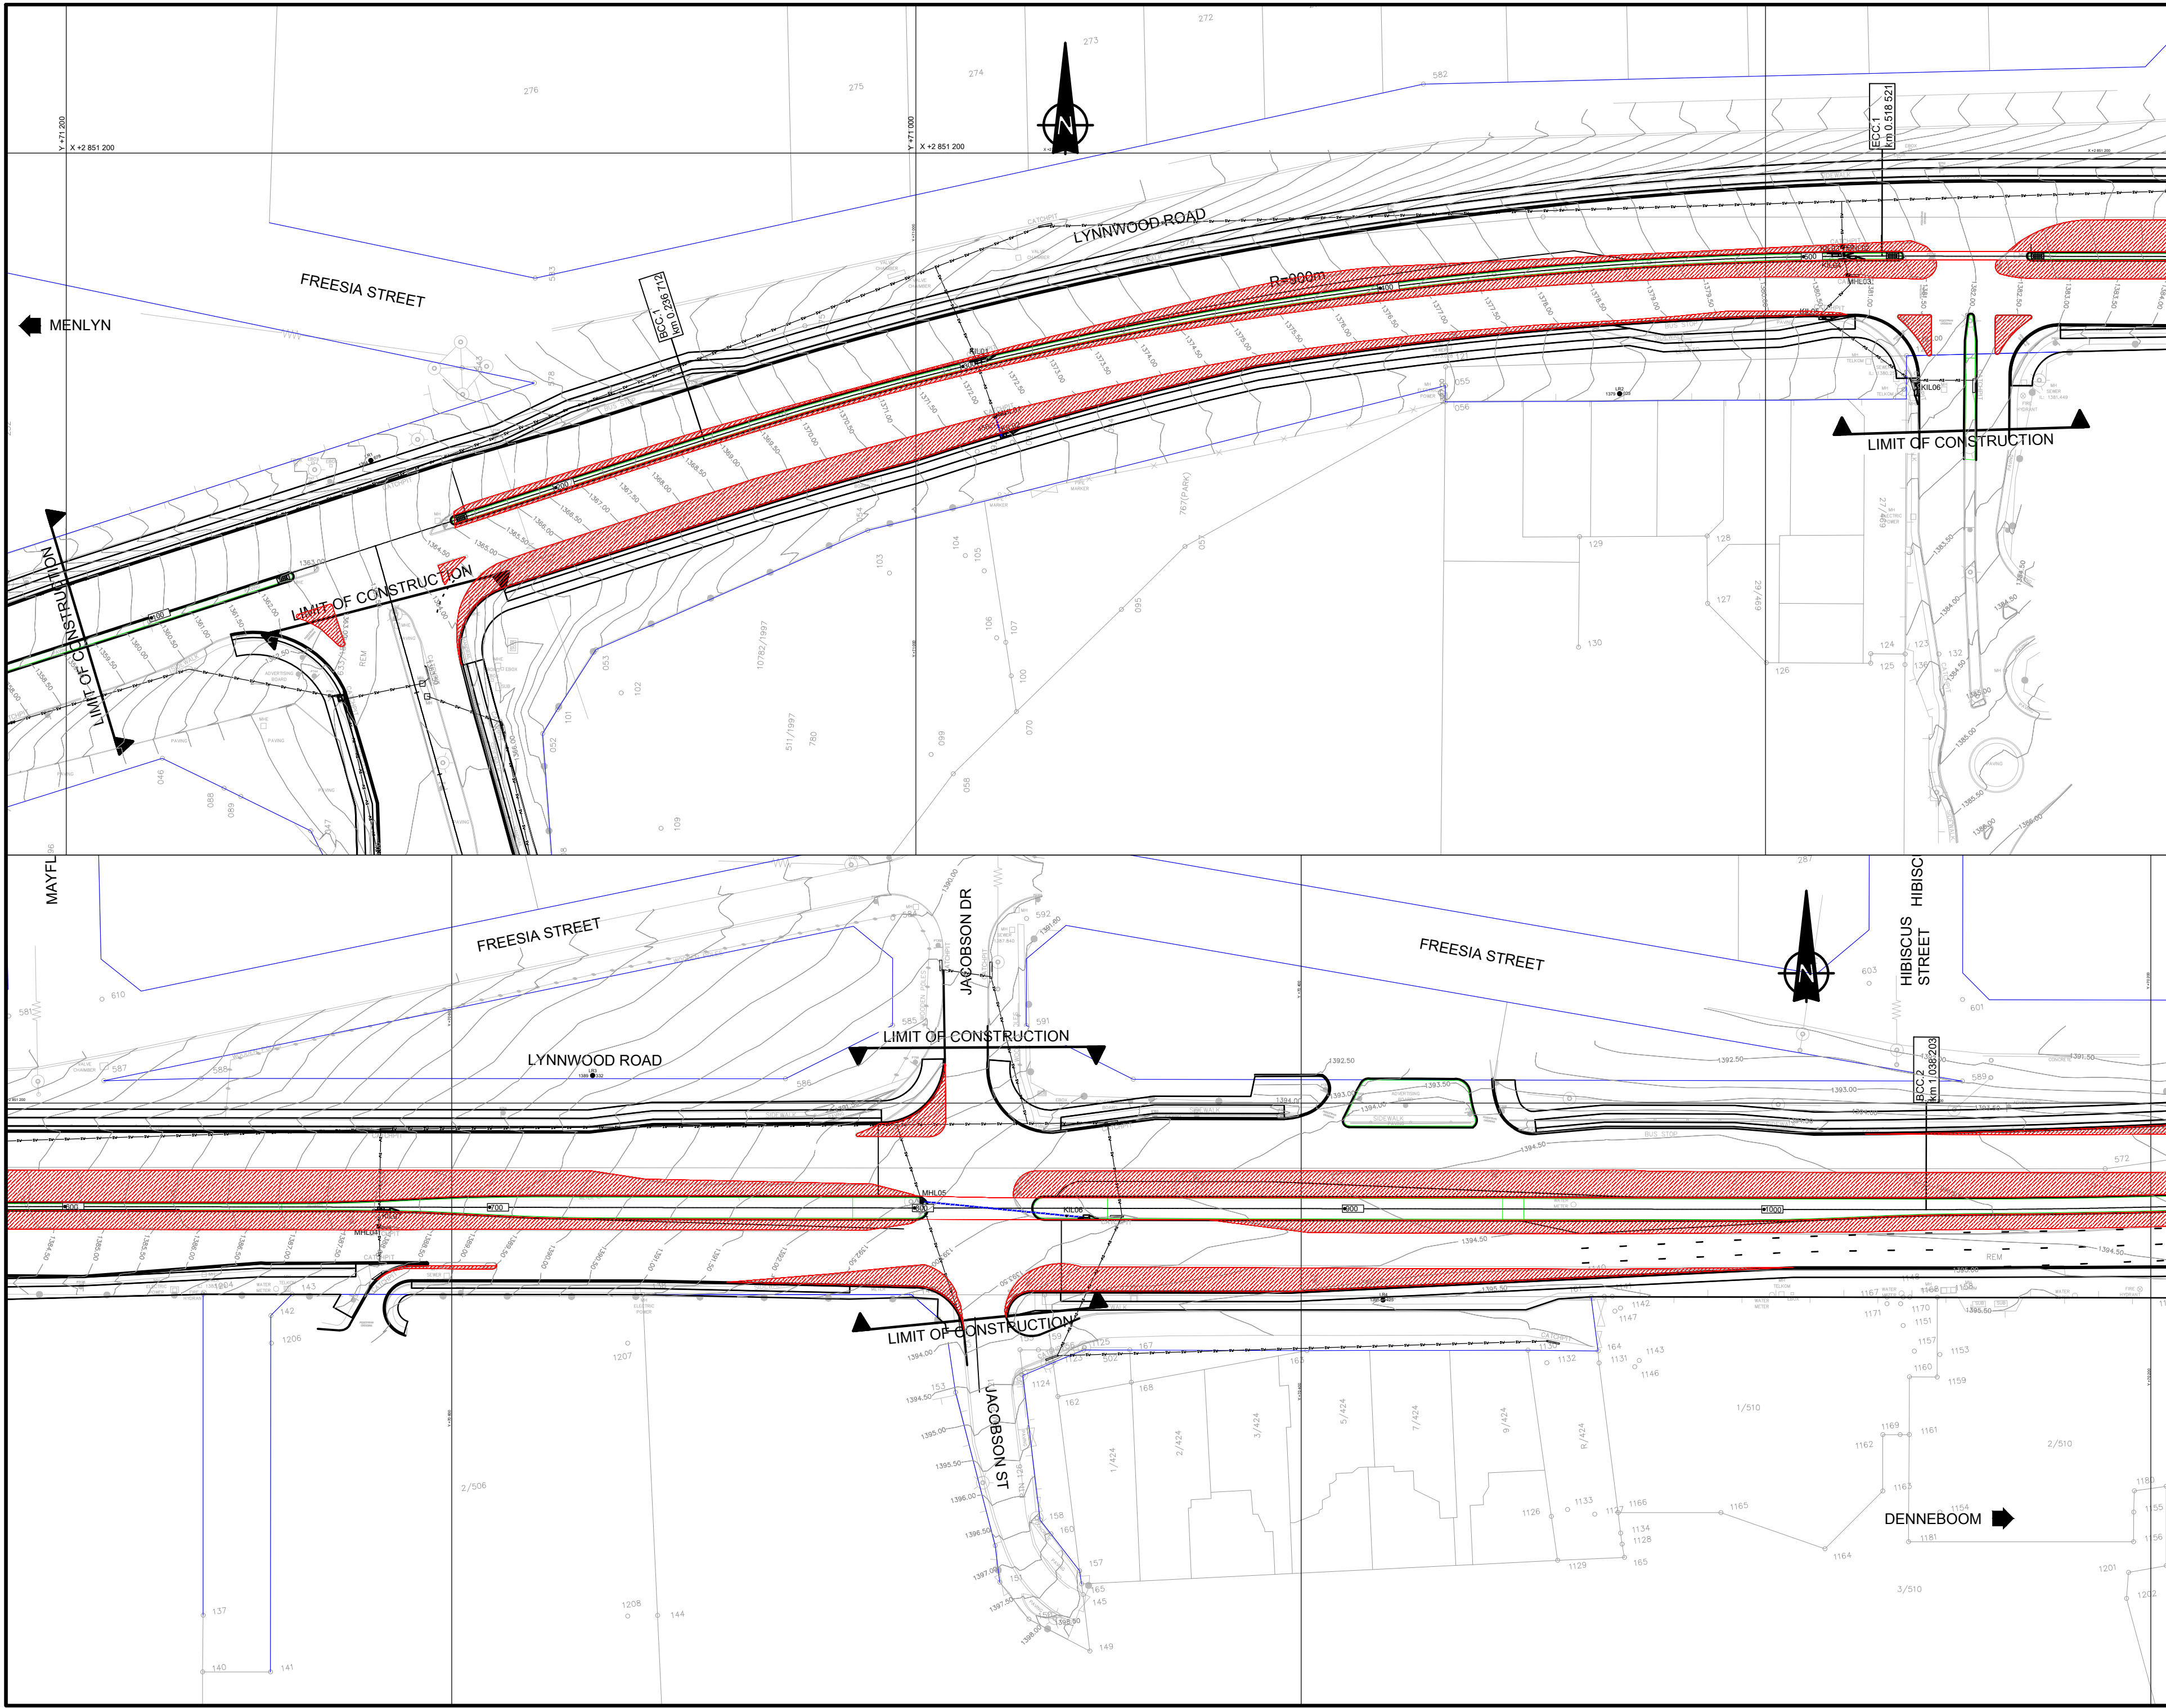

NOTES AND SPECIFICATIONS

GENERAL

1. ALL MATERIAL AND WORKMANSHIP MUST COMPLY WITH THE REQUIREMENTS OF THE LATEST RELEVANT SABS REQUIREMENTS.
2. ALL DIMENSIONS ARE IN MILLIMETERS. (UNLESS OTHERWISE SPECIFIED)
3. DO NOT SCALE FROM THESE DRAWINGS.
4. ALL DIMENSIONS MUST BE CHECKED AND APPROVED ON SITE.
5. ALL CONSTRUCTION TO BE DONE IN ACCORDANCE WITH THE STANDARD SPECIFICATIONS FOR MUNICIPAL CIVIL ENGINEERING WORKS, THIRD EDITION 2005 AND THE STANDARD CTMM DETAIL DRAWINGS
6. THESE DRAWINGS MUST BE READ IN CONJUNCTION WITH THE ARCHITECTS DRAWINGS. (IF APPLICABLE)
7. THIS DRAWING MUST BE READ IN CONJUNCTION WITH THE STANDARD SPECIFICATIONS FOR MUNICIPAL CIVIL ENGINEERING WORKS, SERIES 4 1991
8. THE SIGNATURE OR INITIALS ON THIS DRAWING, OF ANY MANAGER OF THE TRANSPORT DEPARTMENT, IN NO WAY REMOVES ANY RESPONSIBILITY WHATSOEVER FROM THE CONSULTANT.
9. THE CONSULTANT REMAINS RESPONSIBLE TO ENSURE THAT ALL THE GUIDELINES, STANDARD DRAWINGS, STANDARDS AND SPECIFICATIONS OF THE TRANSPORT DEPARTMENT HAVE BEEN MET AND ARE COMPLIED WITH.
10. FINAL POSITION OF SERVICES TO BE DETERMINED ON SITE.

LEGEND

- ROAD WIDENING
- PEDESTRIAN WALKWAY
- CYCLE LANE
- MEDIANS / ISLANDS
- EXISTING STORMWATER
- NEW STORMWATER
- EXISTING STORMWATER KERB INLET
- NEW STORMWATER KERB INLET

AMENDMENTS			
NO.	DATE	APPROVED	DESCRIPTION
1	2022-02-24	CW	ISSUED FOR APPROVAL
2	2022-02-24	CW	ISSUED FOR TENDER

PROJECT STATUS	
DESIGNED	DRAWN
AI	AI
DESIGN CHECKED BY	INFRASTRUCTURE TECHNICAL INFORMATION
CW	

PROJECT ENGINEER (CONSULTANT)	
INITIALS AND SURNAME	SIGNATURE AND P. No.
RESPECTOR OF WORKS (CITY OF TSHWANE) <td>DATE</td>	DATE

BAHLAPHING CONSULTING	
INITIALS AND SURNAME	SIGNATURE AND P. No.
	DATE

BC Bahlaphing consulting

306 Lois Avenue
Newlands, Menlyn,
Pretoria, 0181

t: (012) 348 3038
e: info@bahlaphing.com
www.bahlaphing.com

CITY OF TSHWANE
ROADS AND TRANSPORT DEPARTMENT

Ms Imelda Tshenye
DIVISIONAL HEAD - RPTN DIVISION

Mr P. J. Lelutha
EXECUTIVE DIRECTOR


P.O. BOX 1409
PRETORIA
0001

P.O. BOX 1409
PRETORIA
0001

DESCRIPTION OF PROJECT:
**BRT LINE 2C:
LYNNWOOD ROAD FROM JANUARY
MASILELA TO SIMON VERMOOTEN**

DESCRIPTION OF DRAWING:
**LYNNWOOD ROAD - WP2
STORMWATER LAYOUT
SHEET 1 OF 4**

CONTRACT No. :		PROJECT No. :	
DATE :	SCALE :	ORIGINAL PAPER SIZE :	
27/05/2022	1:500	A0	
DRAWING NO. :	SHEET NO. :	REVISION	
J 2145/02/SW/001	1		

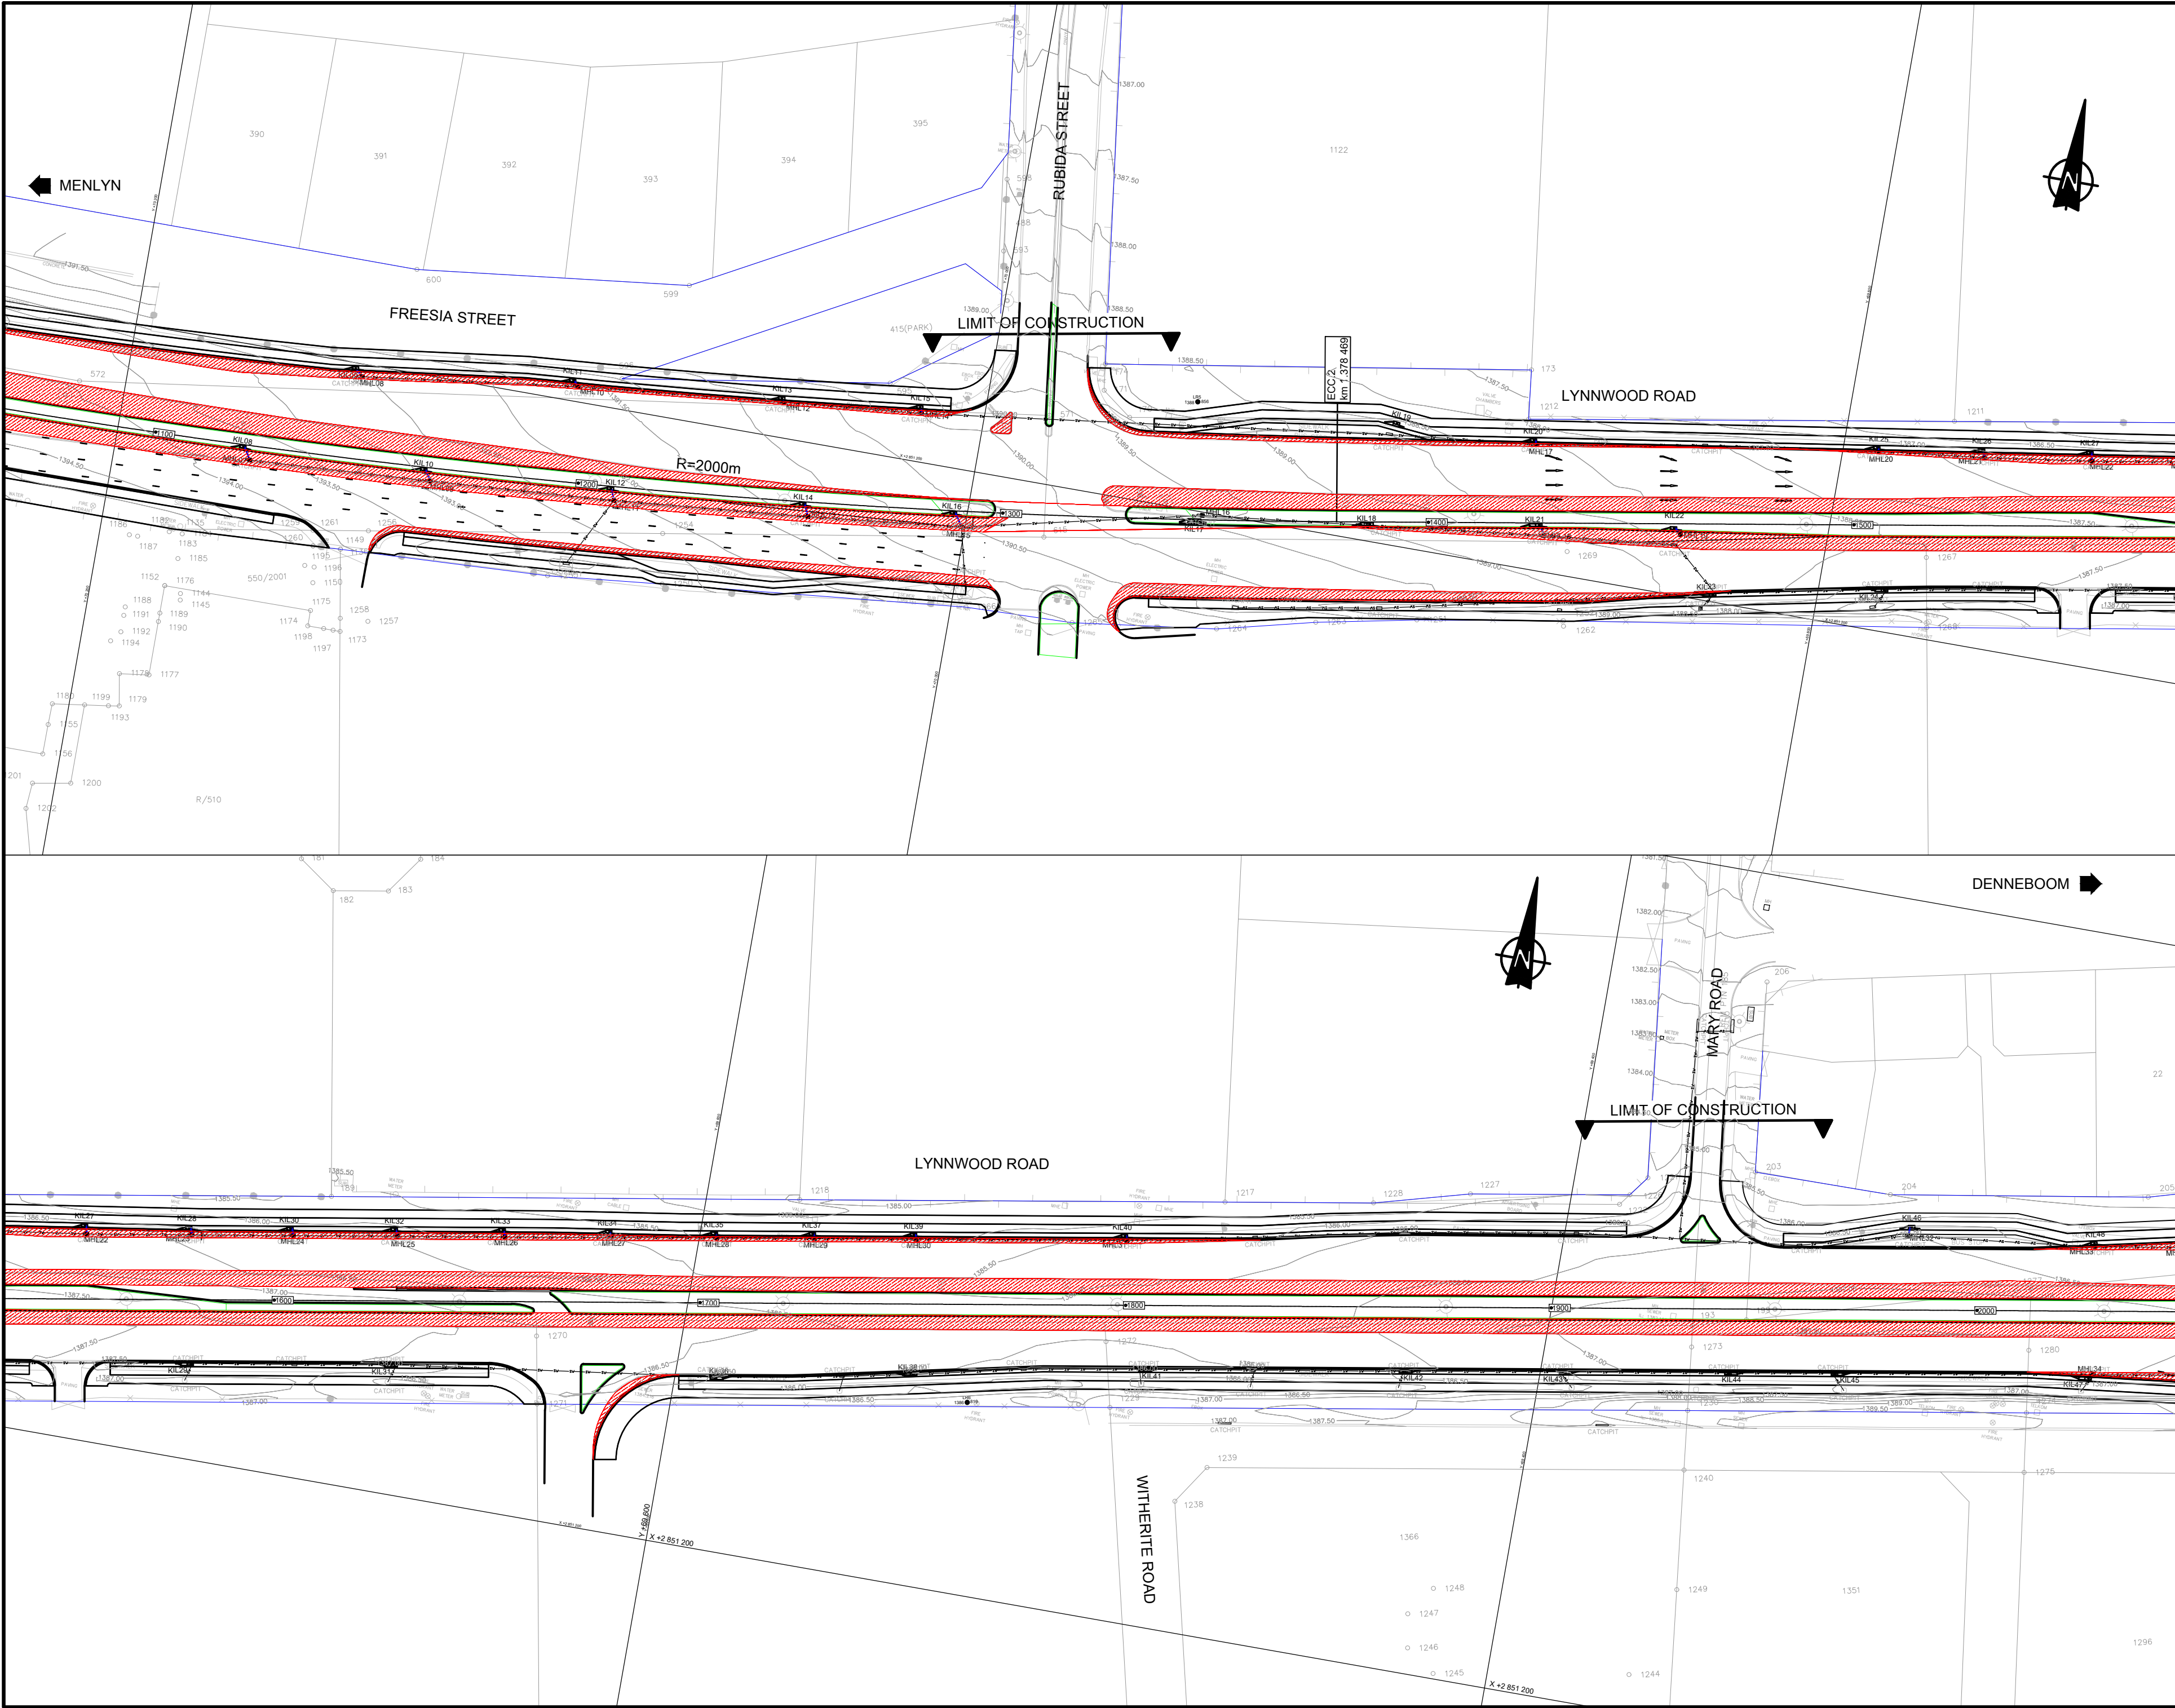

NOTES AND SPECIFICATIONS

GENERAL

1. ALL MATERIAL AND WORKMANSHIP MUST COMPLY WITH THE REQUIREMENTS OF THE LATEST RELEVANT SABS REQUIREMENTS.
2. ALL DIMENSIONS ARE IN MILLIMETERS. (UNLESS OTHERWISE SPECIFIED)
3. DO NOT SCALE FROM THESE DRAWINGS.
4. ALL DIMENSIONS MUST BE CHECKED AND APPROVED ON SITE.
5. ALL CONSTRUCTION TO BE DONE IN ACCORDANCE WITH THE STANDARD SPECIFICATIONS FOR MUNICIPAL CIVIL ENGINEERING WORKS, THIRD EDITION 2005 AND THE STANDARD CTMM DETAIL DRAWINGS
6. THESE DRAWINGS MUST BE READ IN CONJUNCTION WITH THE ARCHITECTS DRAWINGS. (IF APPLICABLE)
7. THIS DRAWING MUST BE READ IN CONJUNCTION WITH THE STANDARD SPECIFICATIONS FOR MUNICIPAL CIVIL ENGINEERING WORKS, SERIES 4 1991
8. THE SIGNATURE OR INITIALS ON THIS DRAWING, OF ANY MANAGER OF THE TRANSPORT DEPARTMENT, IN NO WAY REMOVES ANY RESPONSIBILITY WHATSOEVER FROM THE CONSULTANT.
9. THE CONSULTANT REMAINS RESPONSIBLE TO ENSURE THAT ALL THE GUIDELINES, STANDARD DRAWINGS, STANDARDS AND SPECIFICATIONS OF THE TRANSPORT DEPARTMENT HAVE BEEN MET AND ARE COMPLIED WITH.
10. FINAL POSITION OF SERVICES TO BE DETERMINED ON SITE.

LEGEND

- ROAD WIDENING
- PEDESTRIAN WALKWAY
- CYCLE LANE
- MEDIANS / ISLANDS
- EXISTING STORMWATER
- NEW STORMWATER
- EXISTING STORMWATER KERB INLET
- NEW STORMWATER KERB INLET

AMENDMENTS			
NO.	DATE	APPROVED	DESCRIPTION
1	25-05-24	CW	ISSUED FOR APPROVAL
2	01-07-24	CW	ISSUED FOR TENDER

DESIGNED BY	JJ	DRAWN BY	JJ
DESIGN CHECKED BY	CW	INFRASTRUCTURE TECHNICAL INFORMATION	MANAGEMENT

PROJECT STATUS

PROJECT ENGINEER (CONSULTANT)

INITIALS AND SURNAME

INSPECTOR OF WORKS (CITY OF TSHWANE)

INITIALS AND SURNAME

SIGNATURE AND P. NO.

DATE

BAHLAPHING CONSULTING

BC Bahlaphing consulting

306 Lois Avenue
Newlands, Menlyn,
Pretoria, 0181

t: (012) 348 3038
e: info@bahlaphing.com
www.bahlaphing.com

CITY OF TSHWANE
ROADS AND TRANSPORT DEPARTMENT

Ms Imelda Tshenye
DIVISIONAL HEAD - RPTN DIVISION
P.O. BOX 1409
PRETORIA
0001


Ms P. L. Lelani
EXECUTIVE DIRECTOR
P.O. BOX 1409
PRETORIA
0001

DRAWING APPROVED BY DIVISIONAL HEAD
Ms Imelda Tshenye
DATE

DESCRIPTION OF PROJECT
BRT LINE 2C:
LYNNWOOD ROAD FROM JANUARY
MASILELA TO SIMON VERMOOTEN

DESCRIPTION OF DRAWING
LYNNWOOD ROAD - WP2
STORMWATER LAYOUT
SHEET 2 OF 4

CONTRACT NO. 1	PROJECT NO. 1
DATE: 27/05/2022	SCALE: 1:500
DRAWING NO. J 2145/02/SW/002	SHEET NO. 2

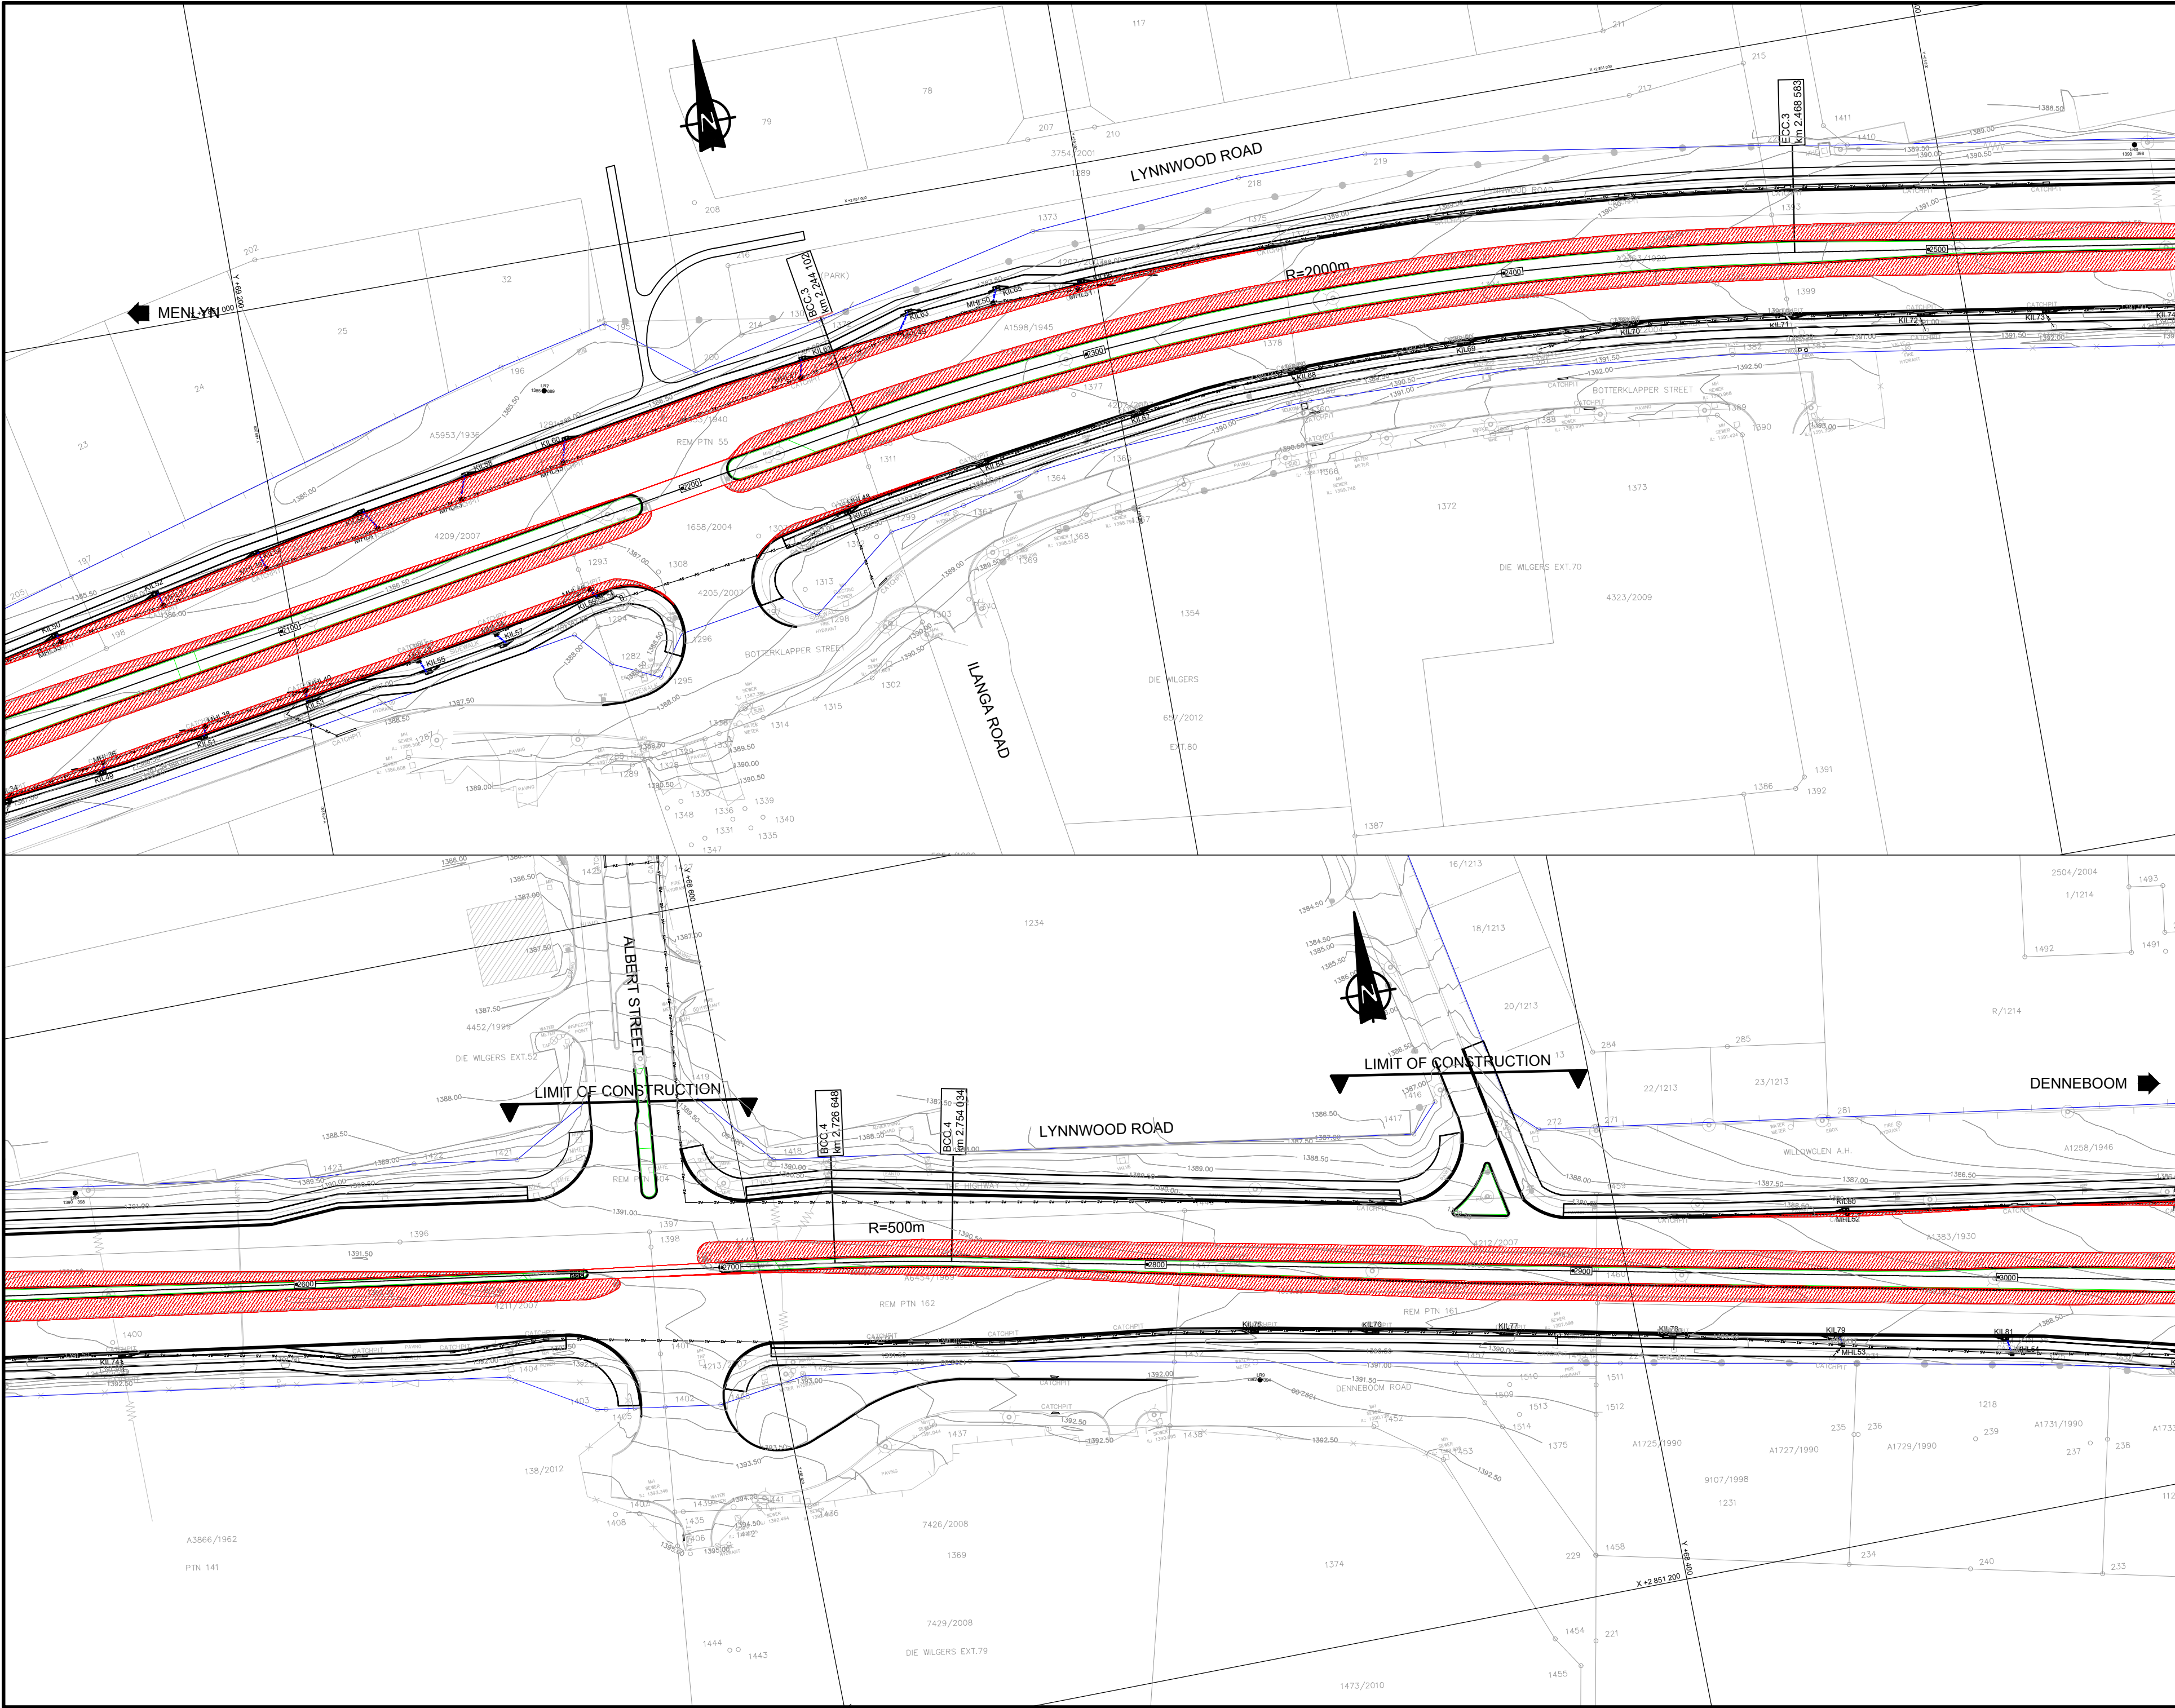

NOTES AND SPECIFICATIONS

GENERAL

1. ALL MATERIAL AND WORKMANSHIP MUST COMPLY WITH THE REQUIREMENTS OF THE LATEST RELEVANT SABS REQUIREMENTS.
2. ALL DIMENSIONS ARE IN MILLIMETERS. (UNLESS OTHERWISE SPECIFIED)
3. DO NOT SCALE FROM THESE DRAWINGS.
4. ALL DIMENSIONS MUST BE CHECKED AND APPROVED ON SITE.
5. ALL CONSTRUCTION TO BE DONE IN ACCORDANCE WITH THE STANDARD SPECIFICATIONS FOR MUNICIPAL CIVIL ENGINEERING WORKS, THIRD EDITION 2005 AND THE STANDARD CTMM DETAIL DRAWINGS
6. THESE DRAWINGS MUST BE READ IN CONJUNCTION WITH THE ARCHITECTS DRAWINGS. (IF APPLICABLE)
7. THIS DRAWING MUST BE READ IN CONJUNCTION WITH THE STANDARD SPECIFICATIONS FOR MUNICIPAL CIVIL ENGINEERING WORKS, SERIES 4 1991
8. THE SIGNATURE OR INITIALS ON THIS DRAWING, OF ANY MANAGER OF THE TRANSPORT DEPARTMENT, IN NO WAY REMOVES ANY RESPONSIBILITY WHATSOEVER FROM THE CONSULTANT.
9. THE CONSULTANT REMAINS RESPONSIBLE TO ENSURE THAT ALL THE GUIDELINES, STANDARD DRAWINGS, STANDARDS AND SPECIFICATIONS OF THE TRANSPORT DEPARTMENT HAVE BEEN MET AND ARE COMPLIED WITH.
10. FINAL POSITION OF SERVICES TO BE DETERMINED ON SITE.

LEGEND

- ROAD WIDENING
- PEDESTRIAN WALKWAY
- CYCLE LANE
- MEDIANS / ISLANDS
- EXISTING STORMWATER
- NEW STORMWATER
- EXISTING STORMWATER KERB INLET
- NEW STORMWATER KERB INLET

AMENDMENTS			
NO.	DATE	APPROVED	DESCRIPTION
1	25-05-24	CW	ISSUED FOR APPROVAL
2	01-07-24	CW	ISSUED FOR TENDER

DESIGNED		DRAWN	
AA	AA	AA	AA
DESIGN CHECKED BY		INFRASTRUCTURE TECHNICAL INFORMATION	
CW		CW	

PROJECT STATUS

PROJECT ENGINEER (CONSULTANT)	PROJECT ENGINEER (CITY OF TSHWANE)
AA	AA

INITIALS AND SURNAME	SIGNATURE AND P. NO.	DATE
AA	AA	AA

INITIALS AND SURNAME	SIGNATURE AND P. NO.	DATE
AA	AA	AA

BAHLAPHING CONSULTING

BC Bahlaphing consulting

306 Lois Avenue
Newlands, Menlyn,
Pretoria, 0181

t: (012) 348 3038
e: info@bahlaphing.com
www.bahlaphing.com

CITY OF TSHWANE
ROADS AND TRANSPORT DEPARTMENT

Ms Imelda Tshwene
DIVISIONAL HEAD - RPTN DIVISION
P.O. BOX 1409
PRETORIA 0001

Mr P. L. Lelani
EXECUTIVE DIRECTOR
P.O. BOX 1409
PRETORIA 0001

DESCRIPTION OF PROJECT:
**BRT LINE 2C:
LYNNWOOD ROAD FROM JANUARY
MASILELA TO SIMON VERMOOTEN**

DESCRIPTION OF DRAWING:
**LYNNWOOD ROAD - WP2
STORMWATER LAYOUT
SHEET 3 OF 4**

CONTRACT NO. :	PROJECT NO. :
2145/02/LP/003	

DATE :	SCALE :	ORIGINAL PAPER SIZE :
27/05/2022	1:500	A0

DRAWING NO. :	SHEET NO. :
J 2145/02/LP/003	3



NOTES AND SPECIFICATIONS

GENERAL

- ALL MATERIAL AND WORKMANSHIP MUST COMPLY WITH THE REQUIREMENTS OF THE LATEST RELEVANT SABS REQUIREMENTS.
- ALL DIMENSIONS ARE IN MILLIMETERS. (UNLESS OTHERWISE SPECIFIED)
- DO NOT SCALE FROM THESE DRAWINGS.
- ALL DIMENSIONS MUST BE CHECKED AND APPROVED ON SITE.
- ALL CONSTRUCTION TO BE DONE IN ACCORDANCE WITH THE STANDARD SPECIFICATIONS FOR MUNICIPAL CIVIL ENGINEERING WORKS, THIRD EDITION 2005 AND THE STANDARD CTMM DETAIL DRAWINGS
- THESE DRAWINGS MUST BE READ IN CONJUNCTION WITH THE ARCHITECTS DRAWINGS. (IF APPLICABLE)
- THIS DRAWING MUST BE READ IN CONJUNCTION WITH THE STANDARD SPECIFICATIONS FOR MUNICIPAL CIVIL ENGINEERING WORKS, SERIES 4 1991.
- THE SIGNATURE OR INITIALS ON THIS DRAWING, OF ANY MANAGER OF THE TRANSPORT DEPARTMENT, IN NO WAY REMOVES ANY RESPONSIBILITY WHATSOEVER FROM THE CONSULTANT.
- THE CONSULTANT REMAINS RESPONSIBLE TO ENSURE THAT ALL THE GUIDELINES, STANDARD DRAWINGS, STANDARDS AND SPECIFICATIONS OF THE TRANSPORT DEPARTMENT HAVE BEEN MET AND ARE COMPLIED WITH.
- FINAL POSITION OF SERVICES TO BE DETERMINED ON SITE.

LEGEND

ROAD WIDENING

PEDESTRIAN WALKWAY

CYCLE LANE

MEDIANS / ISLANDS

EXISTING STORMWATER

NEW STORMWATER

EXISTING STORMWATER KERB INLET

NEW STORMWATER KERB INLET

AMENDMENTS

NR.	DATE	APPROVED	DESCRIPTION	FW.
1	25-04-24	CH	ISSUED FOR APPROVAL	
2	01-07-24	CH	ISSUED FOR TENDER	

DESIGNED JJ

DATE

DRAWN JJ

DATE

DESIGN CHECKED BY CH

INFRASTRUCTURE TECHNICAL INFORMATION MANAGEMENT

SIGNATURE

DATE

PROJECT STATUS

DESIGN

ISSUED FOR APPROVAL

ISSUED FOR TENDER

BLANK

PROJECT ENGINEER (CONSULTANT)

SIGNATURE AND P. No.

DATE

INITIALS AND SURNAME

RESPECTOR OF WORKS (CITY OF TSHWANE)

SIGNATURE AND P. No.

DATE

INITIALS AND SURNAME

RESPECTOR OF WORKS (CITY OF TSHWANE)

SIGNATURE AND P. No.

DATE

BAHLAPHING CONSULTING

BC

Bahlaphing consulting

306 Lois Avenue
Newlands, Menlyn,
Pretoria, 0181
t: (012) 348 3038
e: info@bahlaphing.com
www.bahlaphing.com

CITY OF TSHWANE

ROADS AND TRANSPORT DEPARTMENT

Ms Imelda Tabonye
DIVISIONAL HEAD - IPTN DIVISION
P.O. BOX 1409
PRETORIA
0001

Mr P. I. Lelaniwane
EXECUTIVE DIRECTOR
P.O. BOX 1409
PRETORIA
0001

DESCRIPTION OF PROJECT:

BRT LINE 2C:
LYNNWOOD ROAD FROM JANUARY
MASILELA TO SIMON VERMOOTEN

DESCRIPTION OF DRAWING:

LYNNWOOD ROAD - WP2
STORMWATER LAYOUT
SHEET 4 OF 4

CONTRACT No. :

PROJECT No. :

DATE :
27/05/2022

SCALE :
1:500

ORIGINAL PAPER SIZE:
A0


DRAWING NO.
J 2145/02/SW/004

SHEET NO.
4

REVISION

NOTE:
1. THE BRT LANE WILL BE CONSTRUCTED OVER A WEEKEND.
2. THE BRT LANE WILL BE CONSTRUCTED IN 2 STAGES.
3. YELLOW PLASTIC NEW JERSEY BARRIERS AND DELINEATORS WILL BE USED TO LIMIT TRAFFIC TO THE MOVEMENTS AS INDICATED.


CONSTRUCTION AREA
YELLOW BARRIERS
DELINEATORS

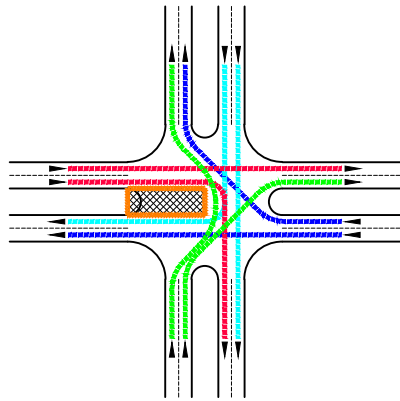





CONSTRUCTION OF BRT LANE AT INTERSECTION
STAGE 1

NOTE:
1. THE BRT LANE WILL BE CONSTRUCTED OVER A WEEKEND.
2. THE BRT LANE WILL BE CONSTRUCTED IN 2 STAGES.
3. YELLOW PLASTIC NEW JERSEY BARRIERS AND DELINEATORS WILL BE USED TO LIMIT TRAFFIC TO THE MOVEMENTS AS INDICATED.

CONSTRUCTION AREA
YELLOW BARRIERS
DELINEATORS

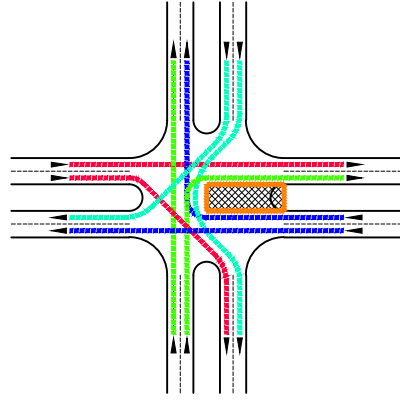

CONSTRUCTION OF BRT LANE AT INTERSECTION
STAGE 2

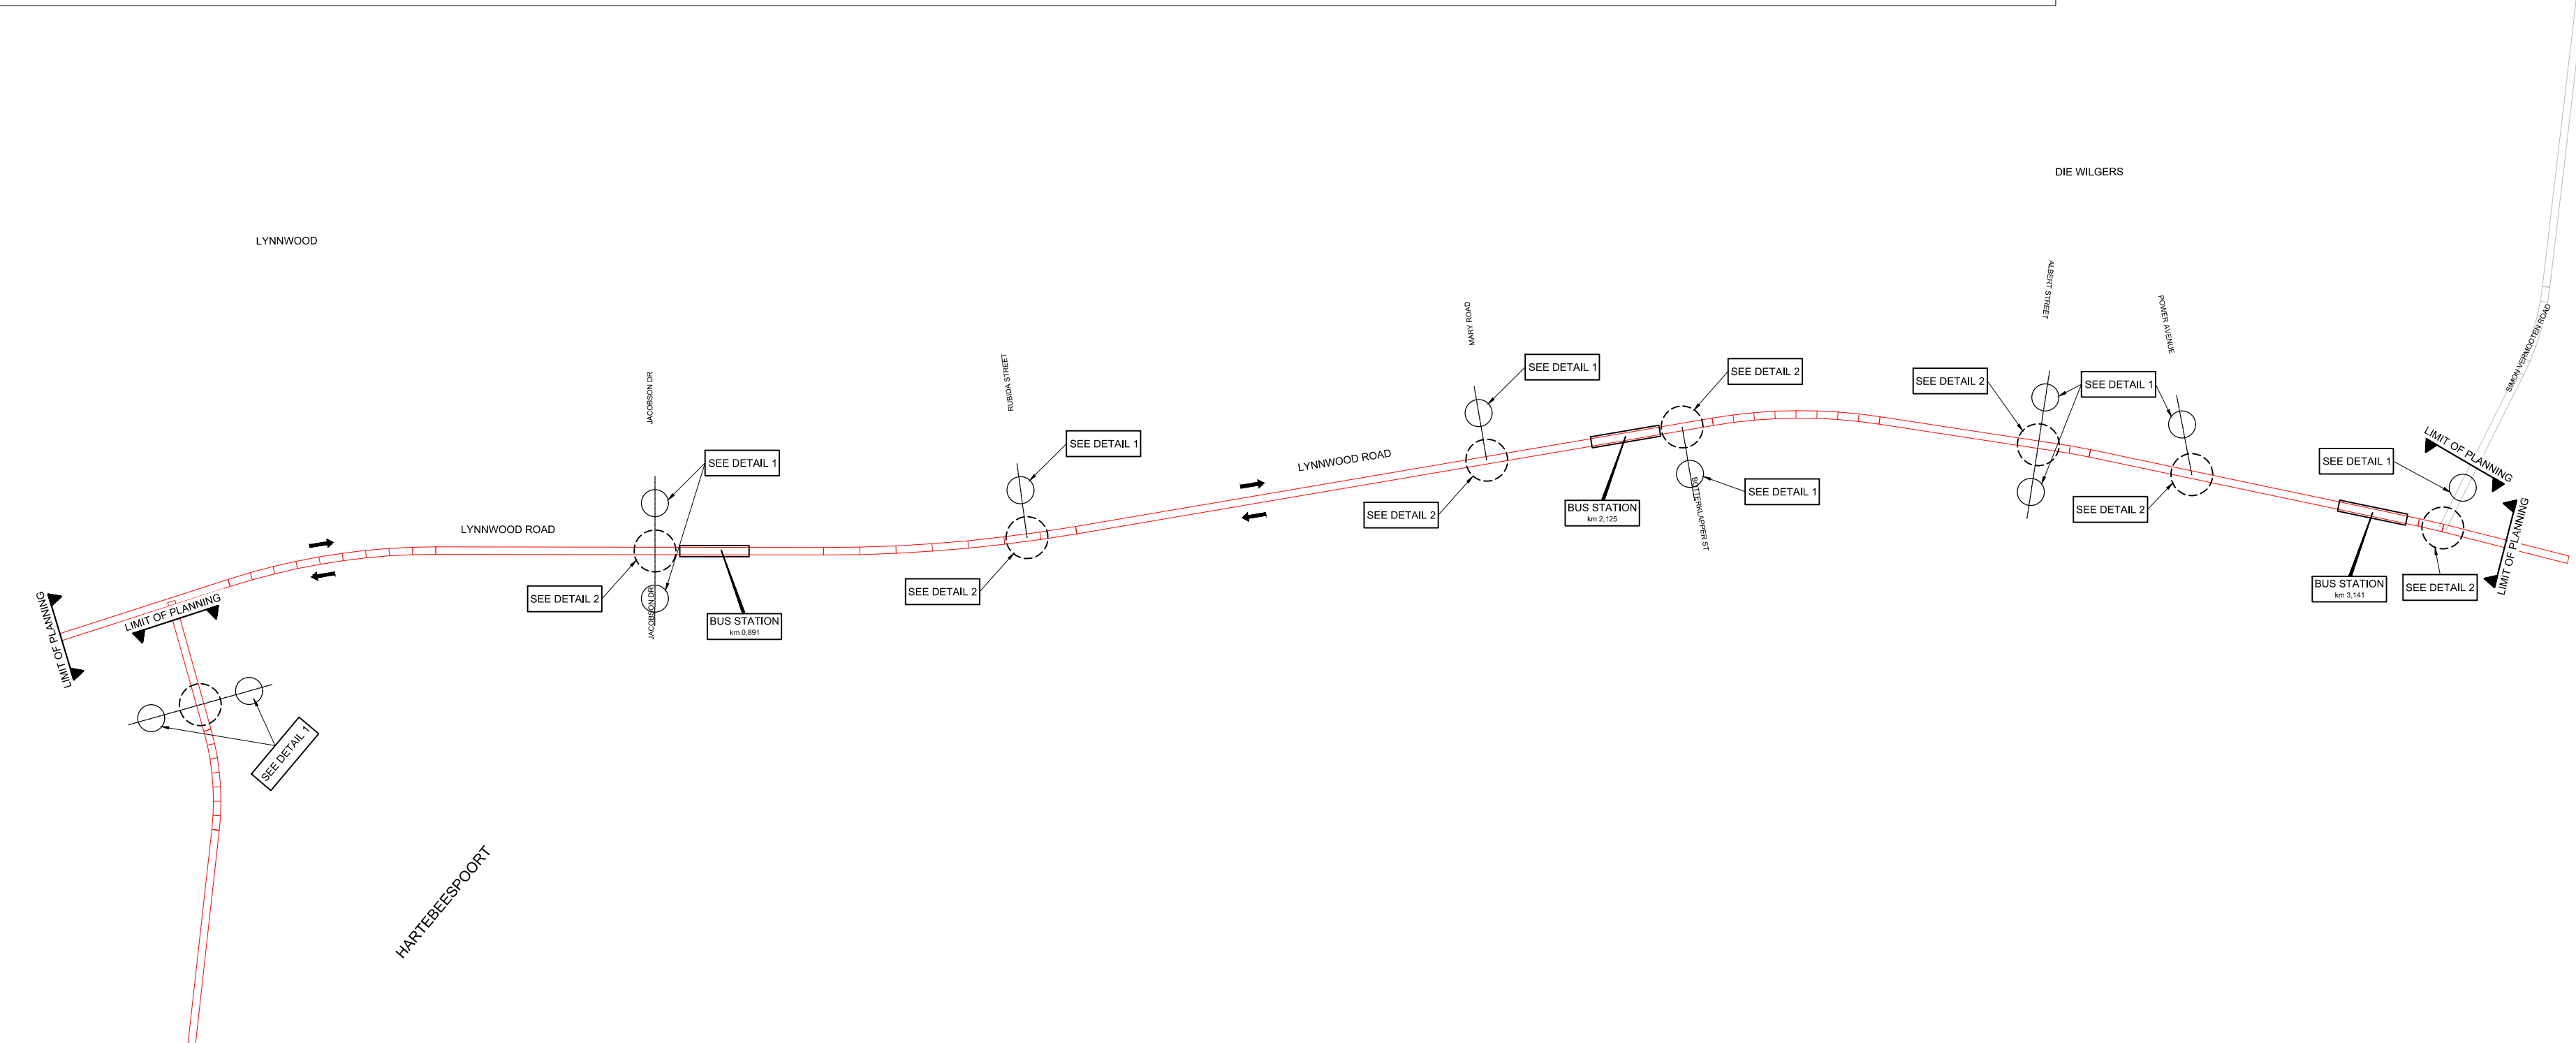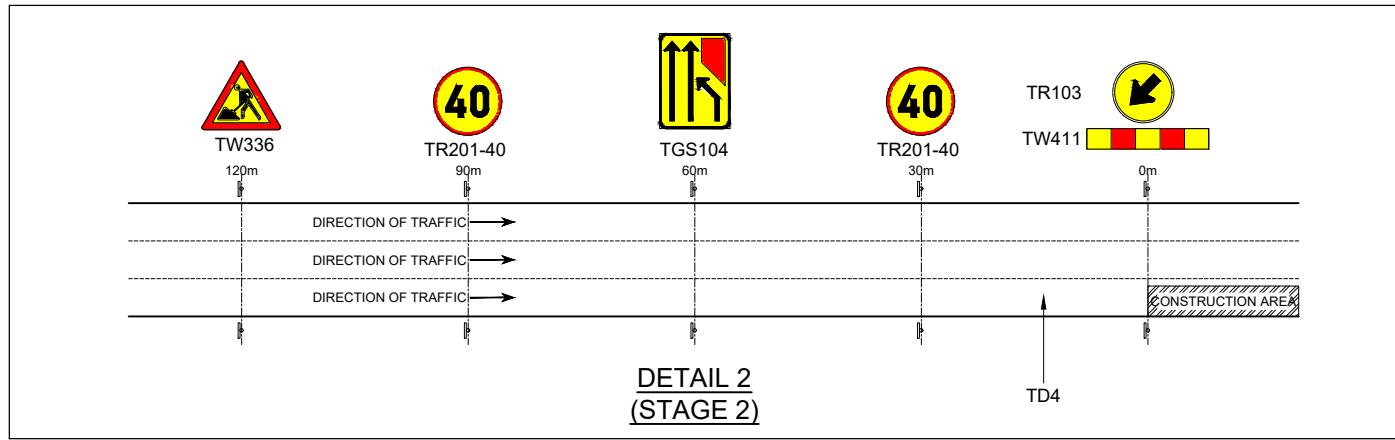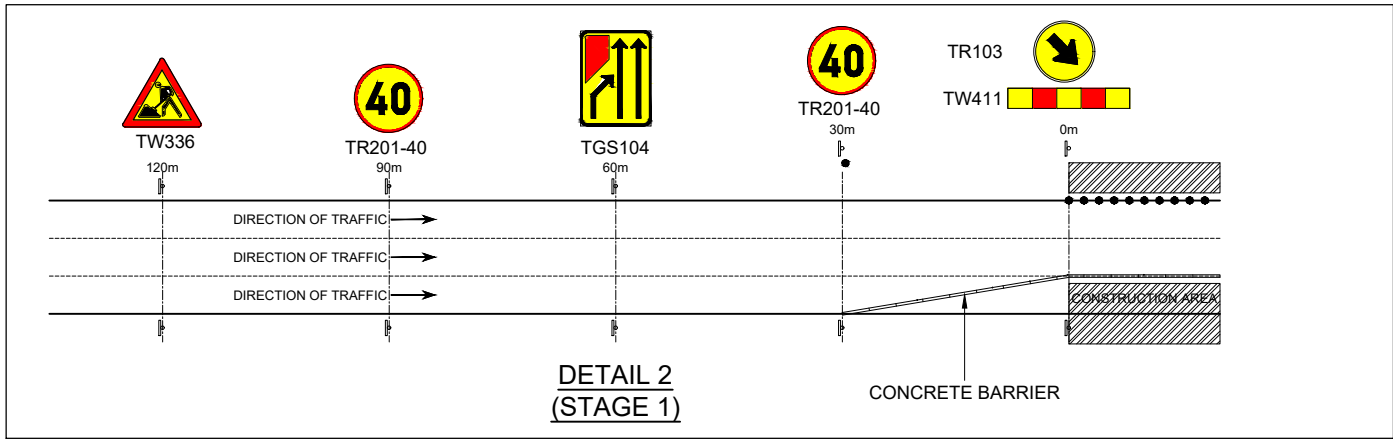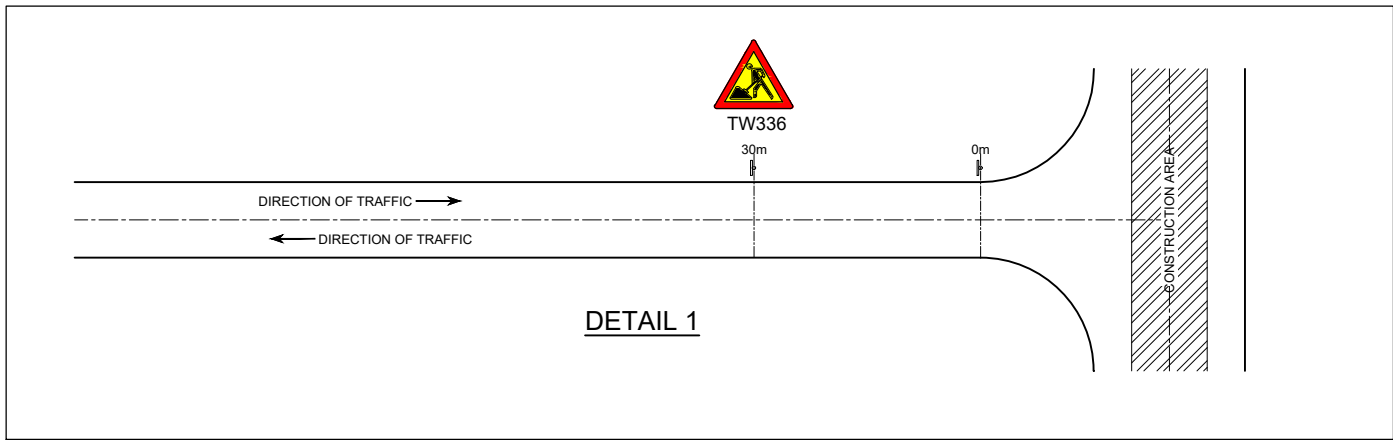

NOTES AND SPECIFICATIONS

- GENERAL
1. ALL MATERIAL AND WORKMANSHIP MUST COMPLY WITH THE REQUIREMENTS OF THE LATEST RELEVANT SABS REQUIREMENTS.
 2. ALL DIMENSIONS ARE IN MILLIMETERS. (UNLESS OTHERWISE SPECIFIED)
 3. DO NOT SCALE FROM THESE DRAWINGS.
 4. ALL DIMENSIONS MUST BE CHECKED AND APPROVED ON SITE.
 5. ALL CONSTRUCTION TO BE DONE IN ACCORDANCE WITH THE STANDARD SPECIFICATIONS FOR MUNICIPAL CIVIL ENGINEERING WORKS, THIRD EDITION 2005 AND THE STANDARD CTMM DETAIL DRAWINGS
 6. THESE DRAWINGS MUST BE READ IN CONJUNCTION WITH THE ARCHITECTS DRAWINGS. (IF APPLICABLE)
 7. THIS DRAWING MUST BE READ IN CONJUNCTION WITH THE STANDARD SPECIFICATIONS FOR MUNICIPAL CIVIL ENGINEERING WORKS, SERIES 4.
 8. THE SIGNATURE OR INITIALS ON THIS DRAWING, OF ANY MANAGER OF THE TRANSPORT DEPARTMENT IN NO WAY REMOVES ANY RESPONSIBILITY WHATSOEVER FROM THE CONSULTANT.
 9. THE CONSULTANT REMAINS RESPONSIBLE TO ENSURE THAT ALL THE GUIDELINES, STANDARD DRAWINGS, STANDARDS AND SPECIFICATIONS OF THE TRANSPORT DEPARTMENT HAVE BEEN MET AND ARE COMPLIED WITH.
 10. FINAL POSITION OF SERVICES TO BE DETERMINED ON SITE.

AMENDMENTS			
NR.	DATE	APPROVED	DESCRIPTION
1	25-04-22	CW	ISSUED FOR APPROVAL
2	01-02-24	CW	ISSUED FOR TENDER

DESIGNED	DATE	BY	DATE	BY
DESIGN CHECKED BY	DATE	INFRASTRUCTURE TECHNICAL INFORMATION	MANAGEMENT	

PROJECT STATUS			
PROJECT ENGINEER (CONSULTANT)			

INITIALS AND SURNAME	SIGNATURE AND P. NO.	DATE
INSPECTOR OF WORKS (CITY OF TSHWANE)		

INITIALS AND SURNAME	SIGNATURE AND P. NO.	DATE

BAHLAPHING CONSULTING

BC Bahlaphing consulting

306 Lois Avenue
Newlands, Menlyn,
Pretoria, 0181

t: (012) 348 3038
e: info@bahlaphing.com
www.bahlaphing.com

CITY OF TSHWANE
ROADS AND TRANSPORT DEPARTMENT

Ms Imelda Tabenye
DIVISIONAL HEAD - IPTN DIVISION
P.O. BOX 1409
PRETORIA
0001

Mr P. J. Lelontane
EXECUTIVE DIRECTOR
P.O. BOX 1409
PRETORIA
0001

SIGNATURE:	DATE:

DESCRIPTION OF PROJECT:
**BRT LINE 2C:
LYNNWOOD ROAD FROM JANUARY
MASILELA TO SIMON VERMOOTEN**

DESCRIPTION OF DRAWING:
**LYNNWOOD ROAD - WP2
TRAFFIC ACCOMMODATION
SHEET 1 OF 2**

CONTRACT No. :	PROJECT No. :
DATE : 27/05/2022	SCALE : 1:1250
DRAWING NO. J 2145/02/TA/001	SHEET NO. 1

TRT LANE CONSTRUCTION
WITH NO ROAD WIDENING

STAGE 1


- 1.1 BARRICADE AREA FOR TRT CONSTRUCTION USING NEW JERSEY CONCRETE BARRIERS.
1.2 ACCOMMODATE TRAFFIC ON THE EXISTING ROAD.
1.3 RELOCATE SERVICES IN MEDIAN WHERE TRT LANE WILL BE CONSTRUCTED.

STAGE 2


- 2.1 CONSTRUCT TRT LANE.
2.2 TRAFFIC IS STILL ACCOMMODATED ON THE EXISTING ROAD.

STAGE 3


- 3.1 CONSTRUCT SIDEWALKS..
3.2 FINISH ROAD.

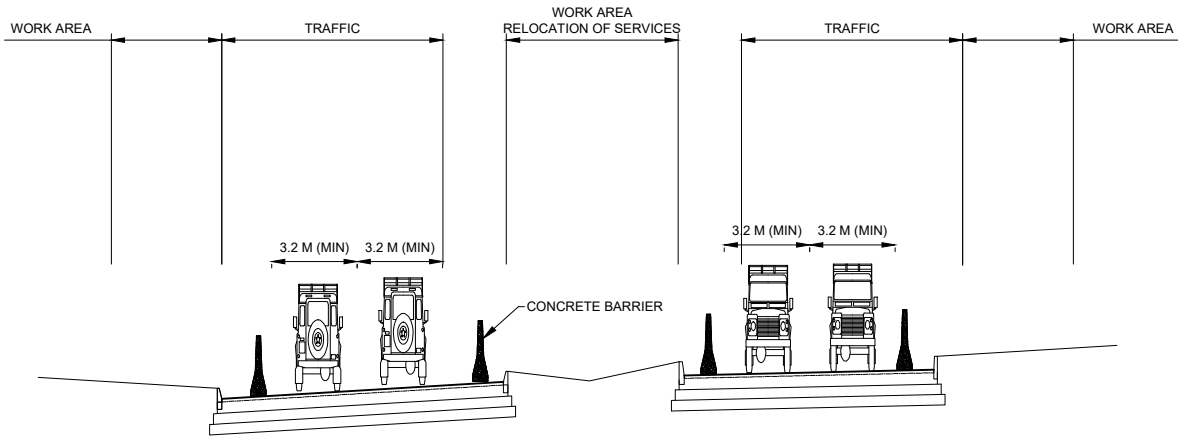

ACCOMODATION OF TRAFFIC STAGE 1 OF 3 (A-A)

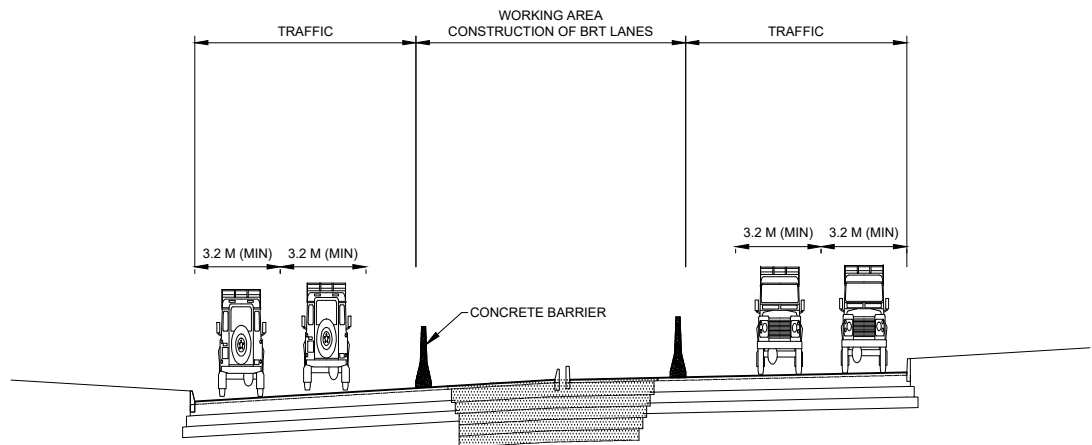


ACCOMODATION OF TRAFFIC STAGE 2 OF 3 (A-A)

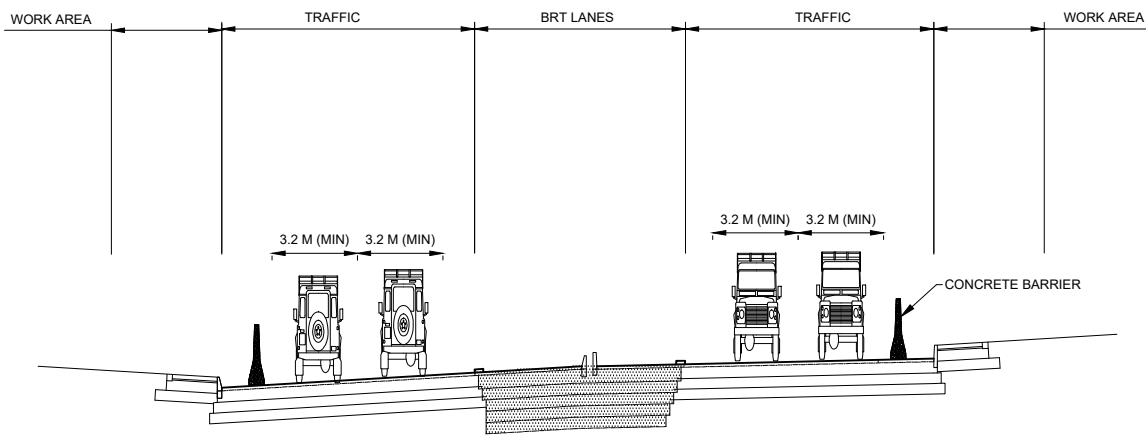


ACCOMODATION OF TRAFFIC STAGE 3 OF 3 (A-A)


BRT LANE CONSTRUCTION WITH NEW KERBING
AND SIDEWALKS, BUT NO ROAD WIDENING

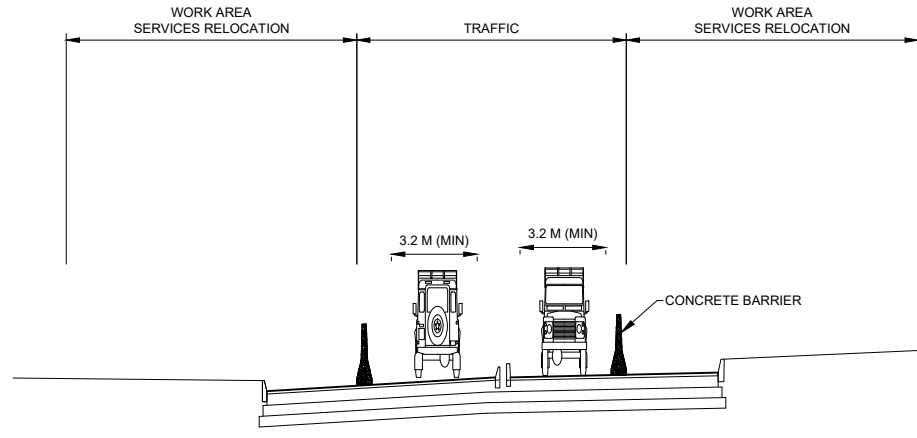

ACCOMODATION OF TRAFFIC STAGE 1 OF 3 (B-B)

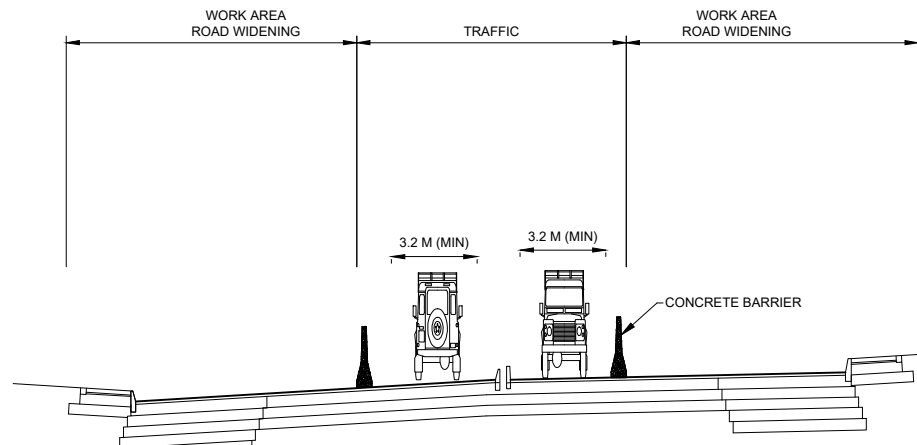

ACCOMODATION OF TRAFFIC STAGE 2 OF 3 (B-B)

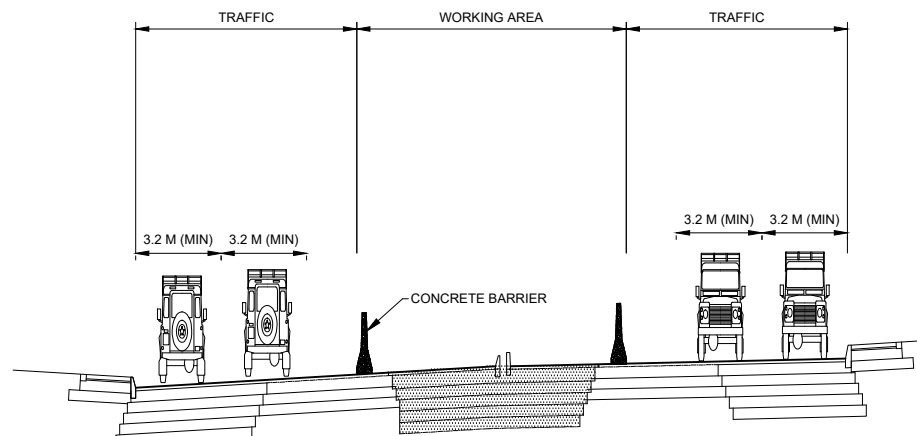

ACCOMODATION OF TRAFFIC STAGE 3 OF 3 (B-B)

BRT LANE CONSTRUCTION WITH NEW KERBING
AND SIDEWALKS, AND WITH ROAD WIDENING

BRT LAND CONSTRUCTION
INCLUDING ROAD WIDENING

STAGE 1

- 1.1 BARRICADE AREA FOR BRT CONSTRUCTION USING NEW JERSEY CONCRETE BARRIERS.
1.2 ACCOMMODATE TRAFFIC ON THE EXISTING ROAD.
1.3 RELOCATE SERVICES IN VERGE WHERE ROAD WIDENING IS REQUIRED.

STAGE 2

- 2.1 CONSTRUCT ROAD WIDENING.
2.2 TRAFFIC IS STILL ACCOMMODATED ON THE EXISTING ROAD.

STAGE 3

- 3.1 ACCOMMODATE TRAFFIC ON THE NEW ROAD WIDENING.
3.2 CONSTRUCT BRT LANE.
3.3 CONSTRUCT SIDEWALKS AND FINISH ROAD.

NOTES AND SPECIFICATIONS

GENERAL

1. ALL MATERIAL AND WORKMANSHIP MUST COMPLY WITH THE REQUIREMENTS OF THE LATEST RELEVANT SABS REQUIREMENTS.
2. ALL DIMENSIONS ARE IN MILLIMETERS. (UNLESS OTHERWISE SPECIFIED)
3. DO NOT SCALE FROM THESE DRAWINGS.
4. ALL DIMENSIONS MUST BE CHECKED AND APPROVED ON SITE.
5. ALL CONSTRUCTION TO BE DONE IN ACCORDANCE WITH THE STANDARD SPECIFICATIONS FOR MUNICIPAL CIVIL ENGINEERING WORKS, THIRD EDITION 2005 AND THE STANDARD CTMM DETAIL DRAWINGS
6. THESE DRAWINGS MUST BE READ IN CONJUNCTION WITH THE ARCHITECTS DRAWINGS. (IF APPLICABLE)
7. THIS DRAWING MUST BE READ IN CONJUNCTION WITH THE STANDARD SPECIFICATIONS FOR MUNICIPAL CIVIL ENGINEERING WORKS, SERIES 4.
8. THE SIGNATURE OR INITIALS ON THIS DRAWING, OF ANY MANAGER OF THE TRANSPORT DEPARTMENT, IN NO WAY REMOVES ANY RESPONSIBILITY WHATSOEVER FROM THE CONSULTANT.
9. THE CONSULTANT REMAINS RESPONSIBLE TO ENSURE THAT ALL THE GUIDELINES, STANDARD DRAWINGS, STANDARDS AND SPECIFICATIONS OF THE TRANSPORT DEPARTMENT HAVE BEEN MET AND ARE COMPLIED WITH.
10. FINAL POSITION OF SERVICES TO BE DETERMINED ON SITE.

AMENDMENTS			
NR.	DATE	APPROVED	DESCRIPTION
1	25-04-21	CW	ISSUED FOR APPROVAL
2	01-07-21	CW	ISSUED FOR TENDER

DESIGNED	JJ	DRAWN	JJ
DATE		DATE	
DESIGN CHECKED BY	CW	INFRASTRUCTURE TECHNICAL INFORMATION	MANAGEMENT
DATE		DATE	

PROJECT STATUS			
☒ DESIGN	☒ APPROVED FOR TENDER	☐ APPROVED FOR CONSTRUCTION	☐ AS BUILT
PROJECT ENGINEER (CONSULTANT)			

INITIALS AND SURNAME	SIGNATURE AND P. No.	DATE
INSPECTOR OF WORKS (CITY OF TSHWANE):		
INITIALS AND SURNAME	SIGNATURE AND P. No.	DATE

BAHLAPHING CONSULTING

BC Bahlaphing consulting

306 Lois Avenue
Newlands, Menlyn,
Pretoria, 0181

t: (012) 348 3038
e: info@bahlaphing.com
www.bahlaphing.com

CITY OF TSHWANE
ROADS AND TRANSPORT DEPARTMENT

Ms Imelda Tabonye
DIVISIONAL HEAD - IPTN DIVISION

P.O. BOX 1409
PRETORIA
0001

Ms P. I. Lelwani
EXECUTIVE DIRECTOR

P.O. BOX 1409
PRETORIA
0001

SIGNATURE:	DATE:
------------	-------



DESCRIPTION OF PROJECT:

**BRT LINE 2C:
LYNNWOOD ROAD FROM JANUARY
MASILELA TO SIMON VERMOOTEN**

DESCRIPTION OF DRAWING:

**LYNNWOOD ROAD - WP2
TRAFFIC ACCOMMODATION
SHEET 2 OF 2**

CONTRACT No. :	PROJECT No. :
DATE : 27/05/2022	SCALE : 1:1250
DRAWING NO. J 2145/02/TA/002	SHEET NO. 1
ORIGINAL PAPER SIZE: A0	REVISION

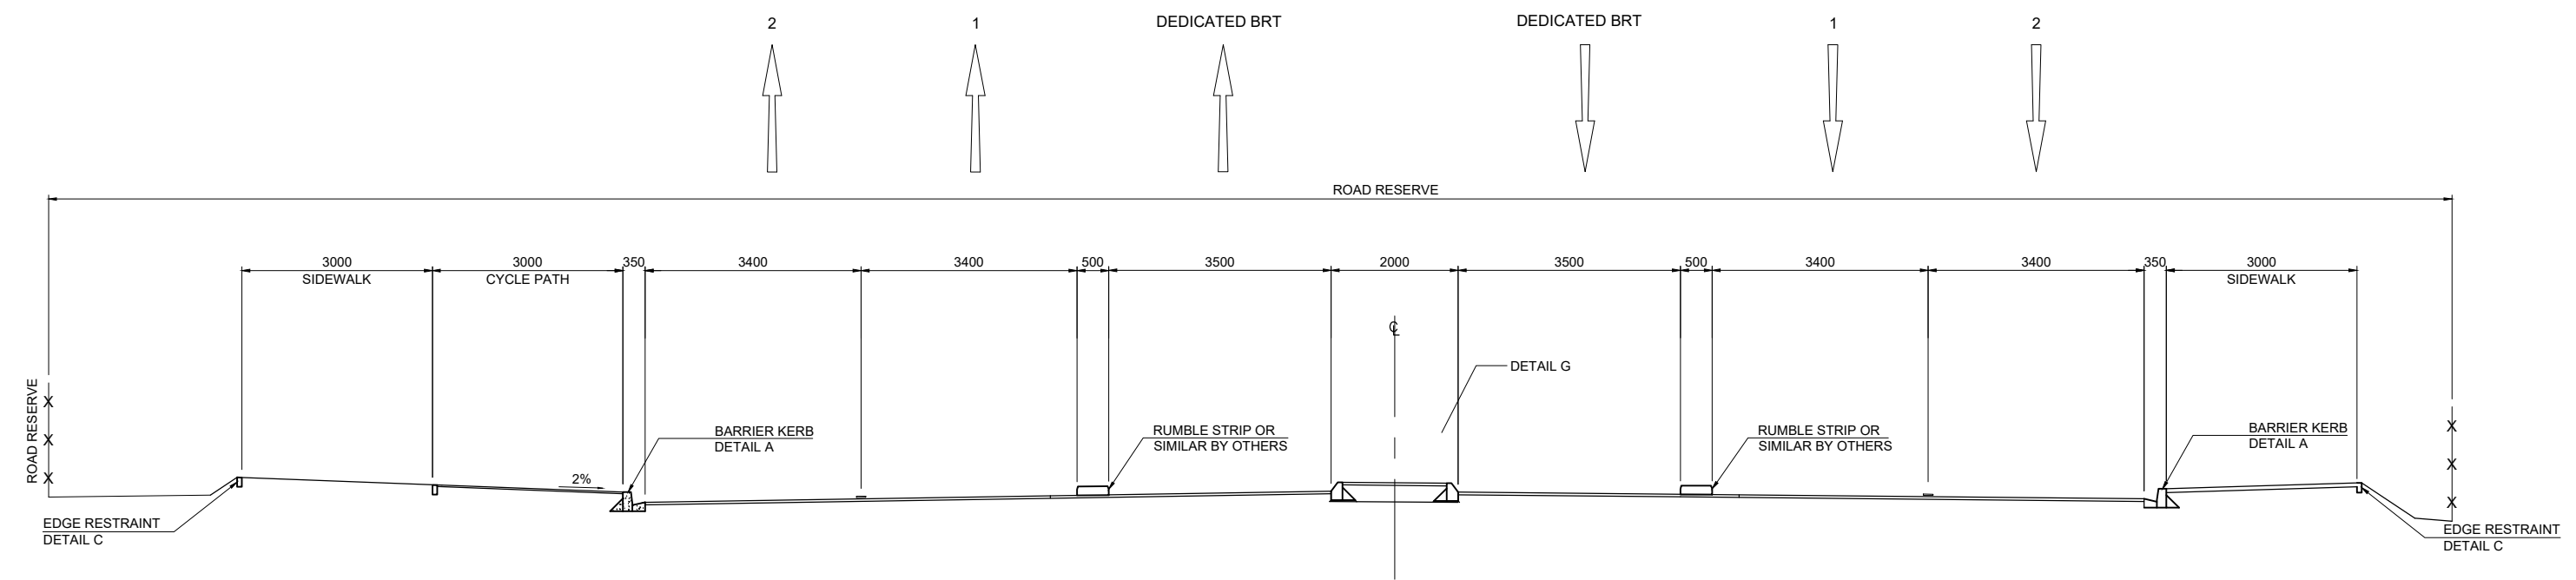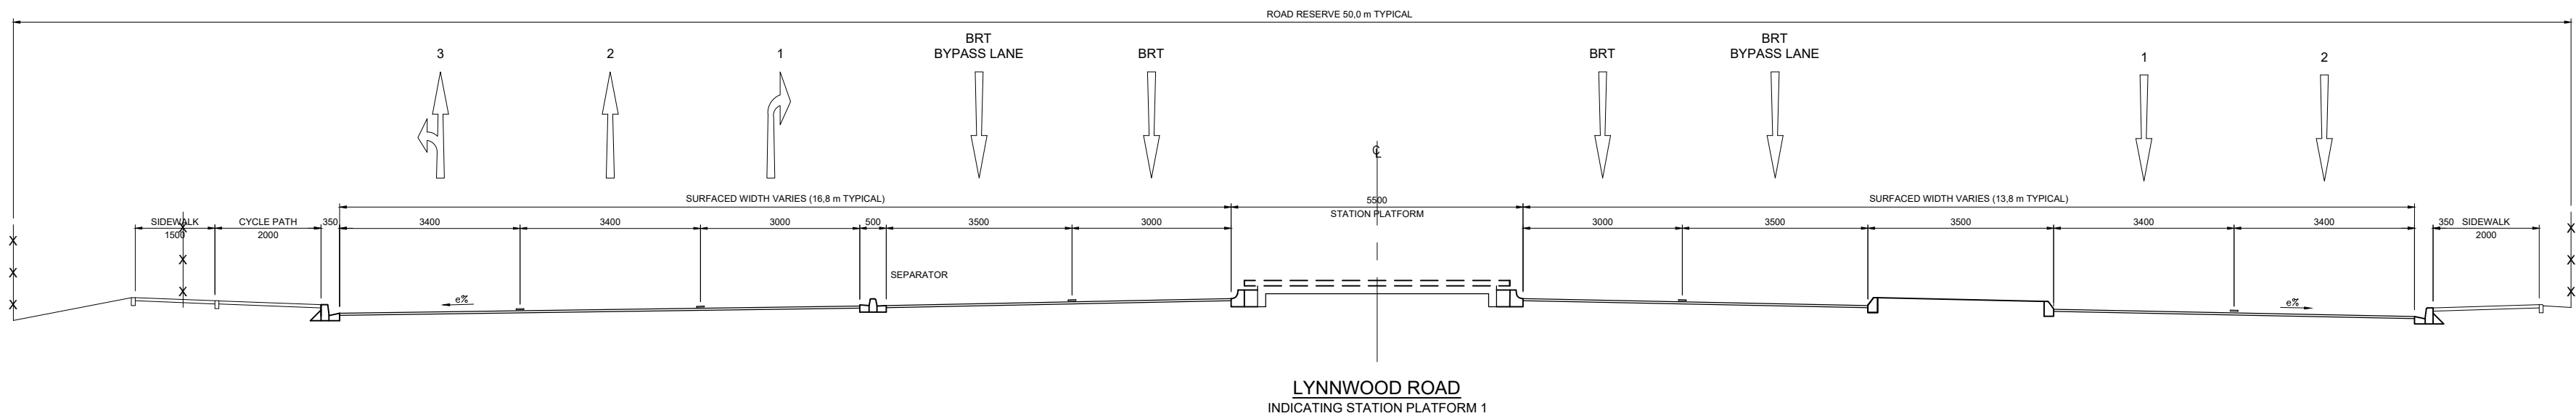

- GENERAL**
1. ALL MATERIAL AND WORKMANSHIP MUST COMPLY WITH THE REQUIREMENTS OF THE LATEST RELEVANT SABS REQUIREMENTS.
 2. ALL DIMENSIONS ARE IN MILLIMETERS. (UNLESS OTHERWISE SPECIFIED)
 3. DO NOT SCALE FROM THESE DRAWINGS.
 4. ALL DIMENSIONS MUST BE CHECKED AND APPROVED ON SITE.
 5. ALL CONSTRUCTION TO BE DONE IN ACCORDANCE WITH THE STANDARD SPECIFICATIONS FOR MUNICIPAL CIVIL ENGINEERING WORKS, THIRD EDITION 2005 AND THE STANDARD CTMM DETAIL DRAWINGS
 6. THESE DRAWINGS MUST BE READ IN CONJUNCTION WITH THE ARCHITECTS DRAWINGS. (IF APPLICABLE)
 7. THIS DRAWING MUST BE READ IN CONJUNCTION WITH THE STANDARD SPECIFICATIONS FOR MUNICIPAL CIVIL ENGINEERING WORKS, SERIES 4.
 8. THE SIGNATURE OR INITIALS ON THIS DRAWING, OF ANY MANAGER OF THE TRANSPORT DEPARTMENT, IN NO WAY REMOVES ANY RESPONSIBILITY WHATSOEVER FROM THE CONSULTANT.
 9. THE CONSULTANT REMAINS RESPONSIBLE TO ENSURE THAT ALL THE GUIDELINES, STANDARD DRAWINGS, STANDARDS AND SPECIFICATIONS OF THE TRANSPORT DEPARTMENT HAVE BEEN MET AND ARE COMPLIED WITH.
 10. FINAL POSITION OF SERVICES TO BE DETERMINED ON SITE.

AMENDMENTS			
NR.	DATE	APPROVED	DESCRIPTION
1	25-04-20	OK	ISSUED FOR APPROVAL

DESIGNED		DRAWN	
DATE	BY	DATE	BY

DESIGN CHECKED BY		INFRASTRUCTURE TECHNICAL INFORMATION	
DATE	BY	DATE	BY

PROJECT STATUS	
DATE	STATUS

PROJECT ENGINEER (CONSULTANT)	
DATE	SIGNATURE AND P. No.

INSPECTOR OF WORKS (CITY OF TSHWANE)	
DATE	SIGNATURE AND P. No.



INITIALS AND SURNAME	
DATE	SIGNATURE AND P. No.

BAHLAPHING CONSULTING	
306 Lois Avenue Newlands, Menlyn, Pretoria, 0181	
t: (012) 348 3038 e: info@bahlaphing.com www.bahlaphing.com	

CITY OF TSHWANE ROADS AND TRANSPORT DEPARTMENT	
Ms Imelda Tabonye DIVISIONAL HEAD - RPTN DIVISION P.O. BOX 1409 PRETORIA 0001	Mr P. J. Lelwani EXECUTIVE DIRECTOR P.O. BOX 1409 PRETORIA 0001
DRAWING APPROVED BY DIVISIONAL HEAD Ms Imelda Tabonye	

DESCRIPTION OF PROJECT:	
BRT LINE 2C: LYNNWOOD ROAD FROM JANUARY MASILELA TO SIMON VERMOOTEN	
DESCRIPTION OF DRAWING: LYNNWOOD ROAD - WP2 TYPICAL CROSS SECTION	

CONTRACT No. :		PROJECT No. :	
DATE :	SCALE :	ORIGINAL PAPER SIZE:	
27/05/2022	AS SHOWN	A0	
DRAWING NO. J 2145/02/TCS/001		SHEET NO. 1	

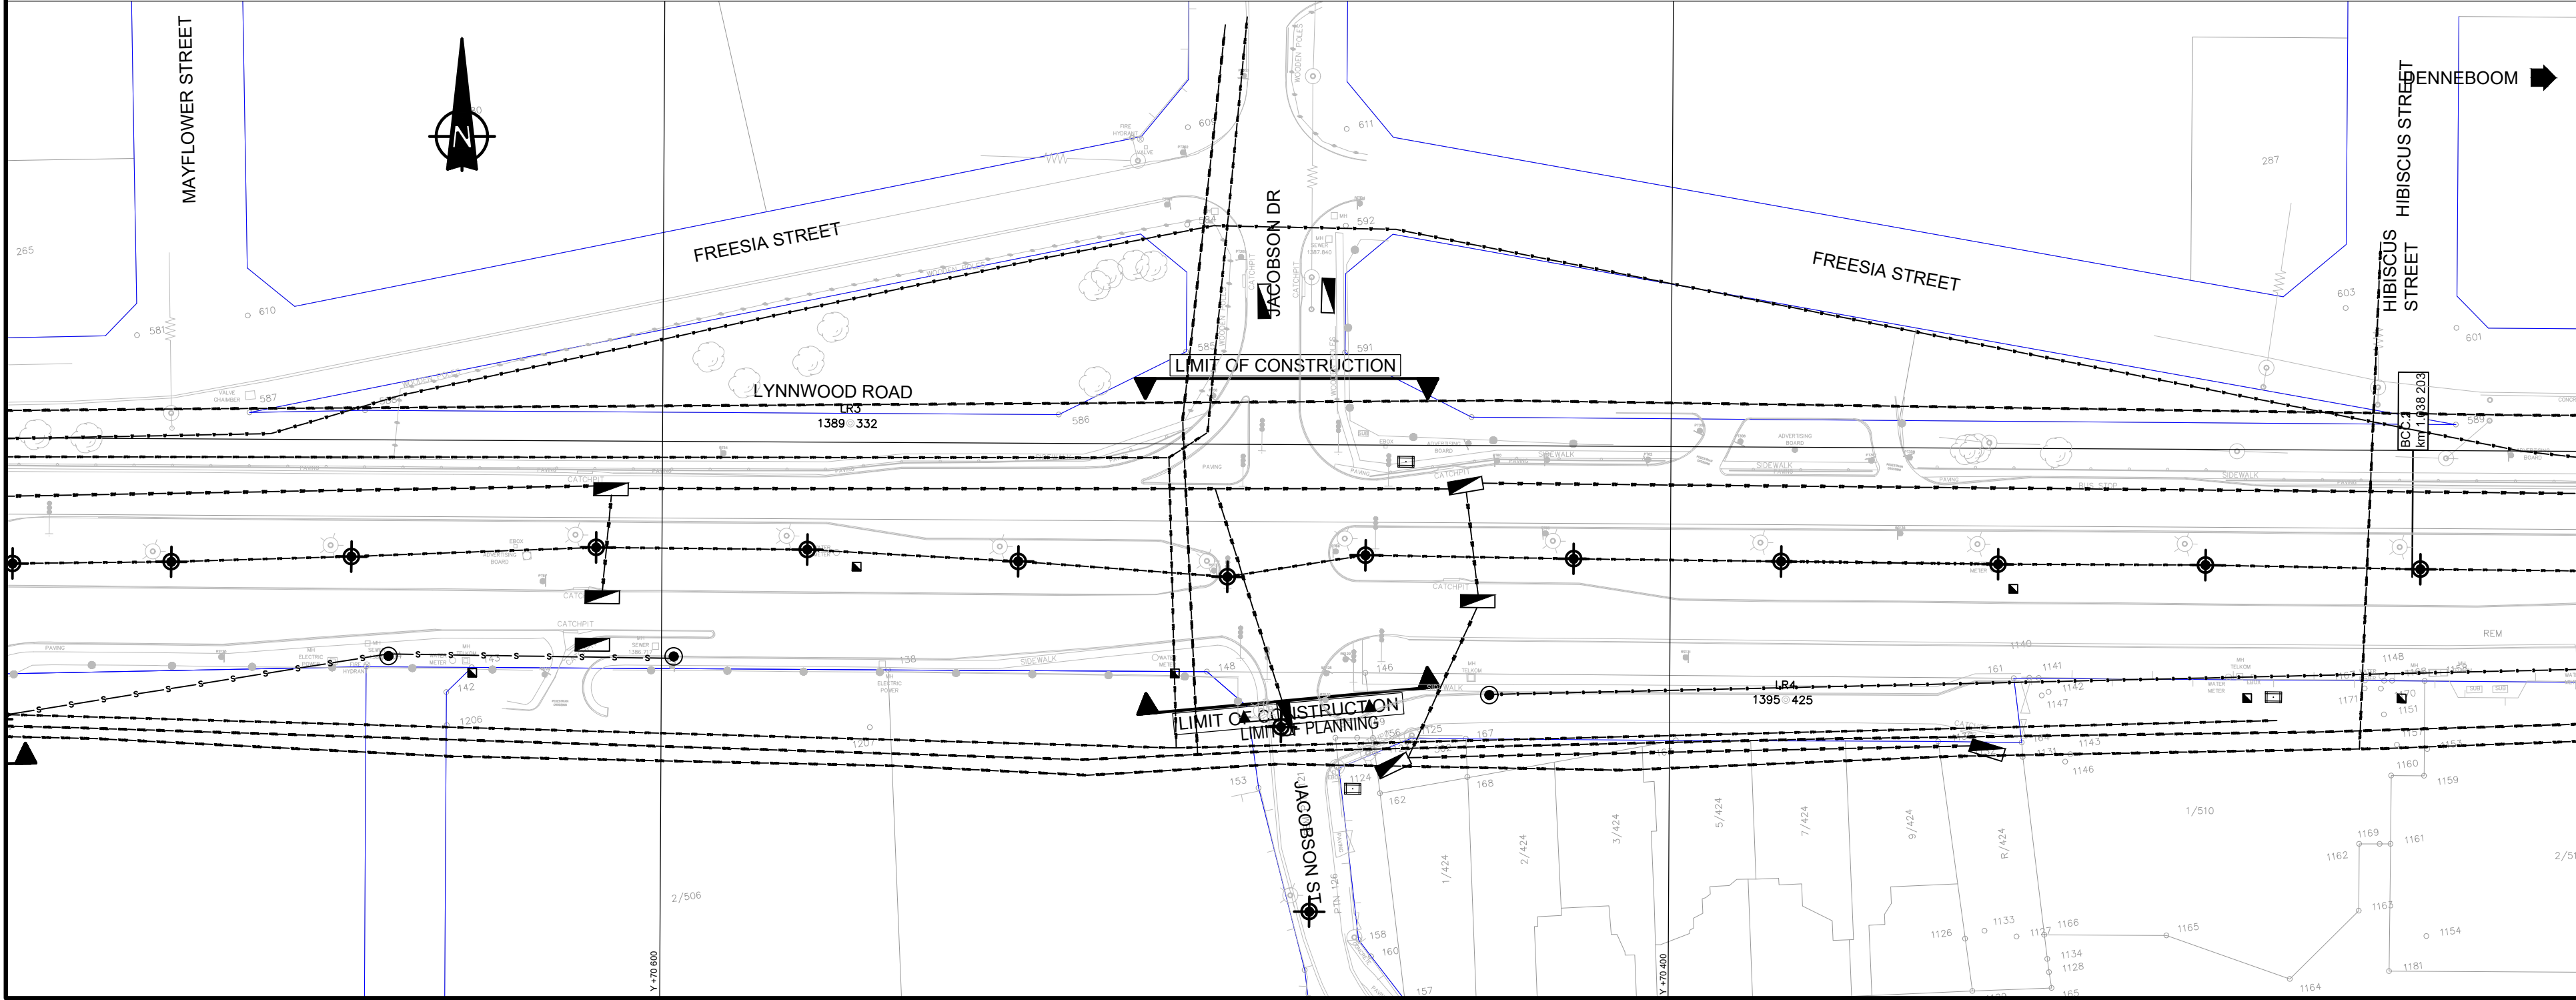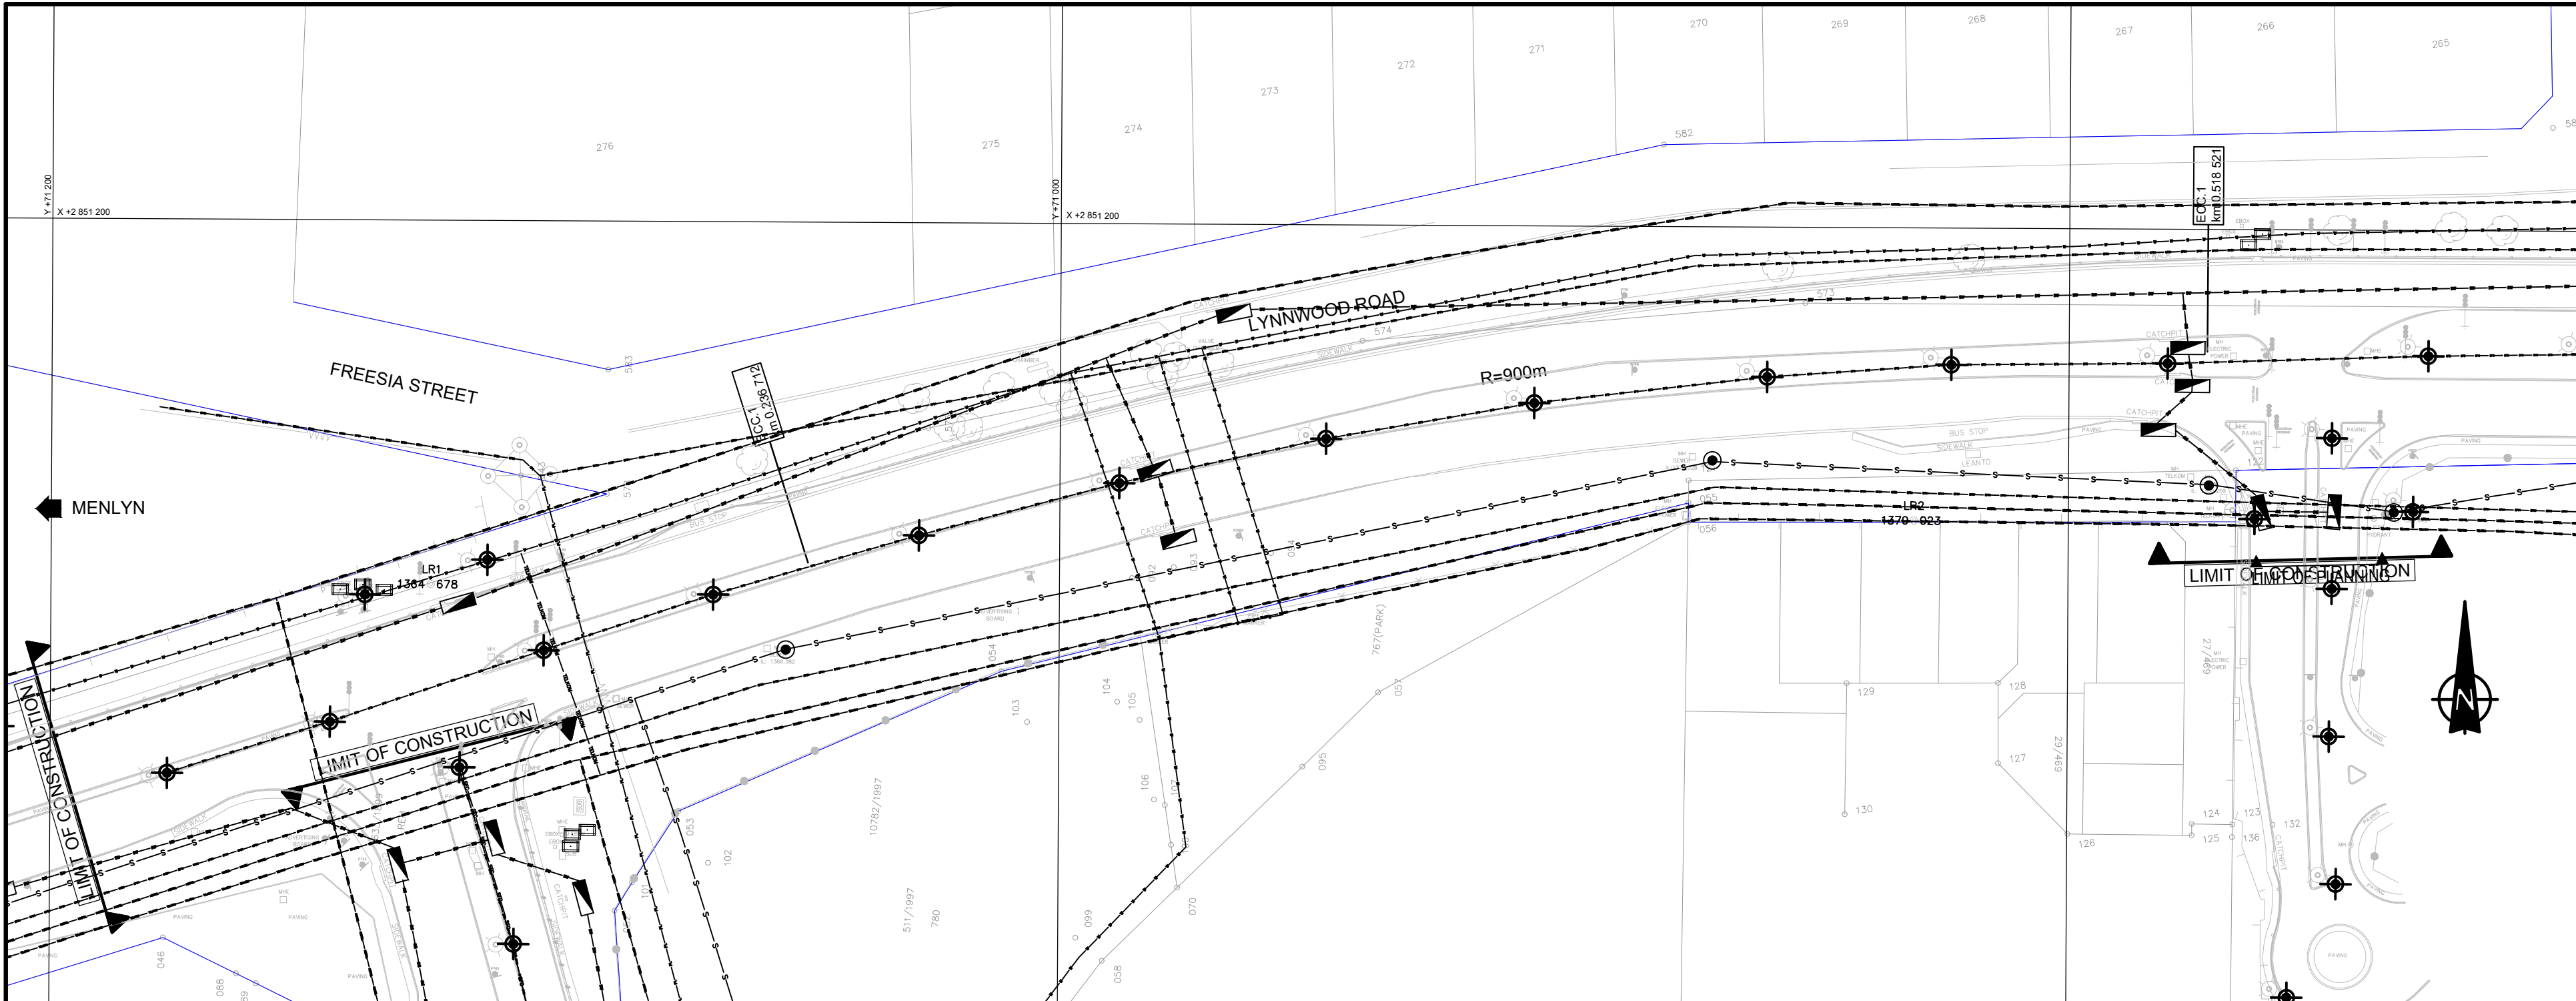

NOTES AND SPECIFICATIONS

GENERAL EXISTING SERVICES LEGEND

	WATER
	SEWER
	STORMWATER
	ESKOM CABLE
	TELKOM LINE
	DFA / CELL C
	CELL C CABLE
	POWERLINE
	HIGH VOLTAGE CABLES
	LOW VOLTAGE CABLES
	ELECTRICAL CABLE 1
	ELECTRICAL CABLE 2
	WIRE FENCE
	PALISADE FENCE
	ELECTRICAL FENCE
	SERVICE FEEDER CABLE (LIGHTING)
	TELKOM
	SERVICE FEEDER CABLE (MAINS)
	TRANSNET
	MTN
	NEOTEL
	MV CABLE, RF LOCATION
	MV CABLE, MF LOCATION

SYMBOL

	SEWER MANHOLE
	STORMWATER MANHOLE
	WATER METER
	MANHOLE (UNIDENTIFIED)
	TELKOM JP
	FIRE HYDRANT
	LAMP POST
	ELECTRIC BOX
	SPRINKLER
	WATER VALVE
	ROAD SIGN
	BENCH MARK
	KERB INLET

AMENDMENTS

NO.	DATE	APPROVED	DESCRIPTION	PAGE
1	2020/04	CW	ISSUED FOR TENDER	1
2	2020/04	CW	ISSUED FOR TENDER	1

PROJECT STATUS

☒ DESIGN	☐ APPROVED FOR CONSTRUCTION
☐ PROJECT ENGINEER (CONSULTANT)	☐ APPROVED FOR CONSTRUCTION

INITIALS AND SURNAME

SIGNATURE AND P.L. No.

DATE

INITIALS AND SURNAME

SIGNATURE AND P.L. No.

DATE

BAHLAPHING CONSULTING

306 Lois Avenue
Newlands, Menlyn,
Pretoria, 0181
t: (012) 348 3038
e: info@bahlaphing.com
www.bahlaphing.com

CITY OF TSHWANE

ROADS AND TRANSPORT DEPARTMENT

Ms Imelda Tshwene
DIVISIONAL HEAD - RPTN DIVISION
P.O. BOX 1409
PRETORIA 0001

Mr P. I. Leshwene
EXECUTIVE DIRECTOR
P.O. BOX 1409
PRETORIA 0001

DESCRIPTION OF PROJECT:

BRT LINE 2C:
LYNNWOOD ROAD FROM JANUARY
MASILELA TO SIMON VERMOOTEN

DESCRIPTION OF DRAWING:

LYNNWOOD ROAD - WP2
WAYLEAVE SERVICES
SHEET 1 OF 3

CONTRACT No.:

PROJECT No.:

DATE:

SCALE:


ORIGINAL PAPER SIZE:

DRAWING NO.:

SHEET NO.:

REVISION

J 2145/02/WLS/001

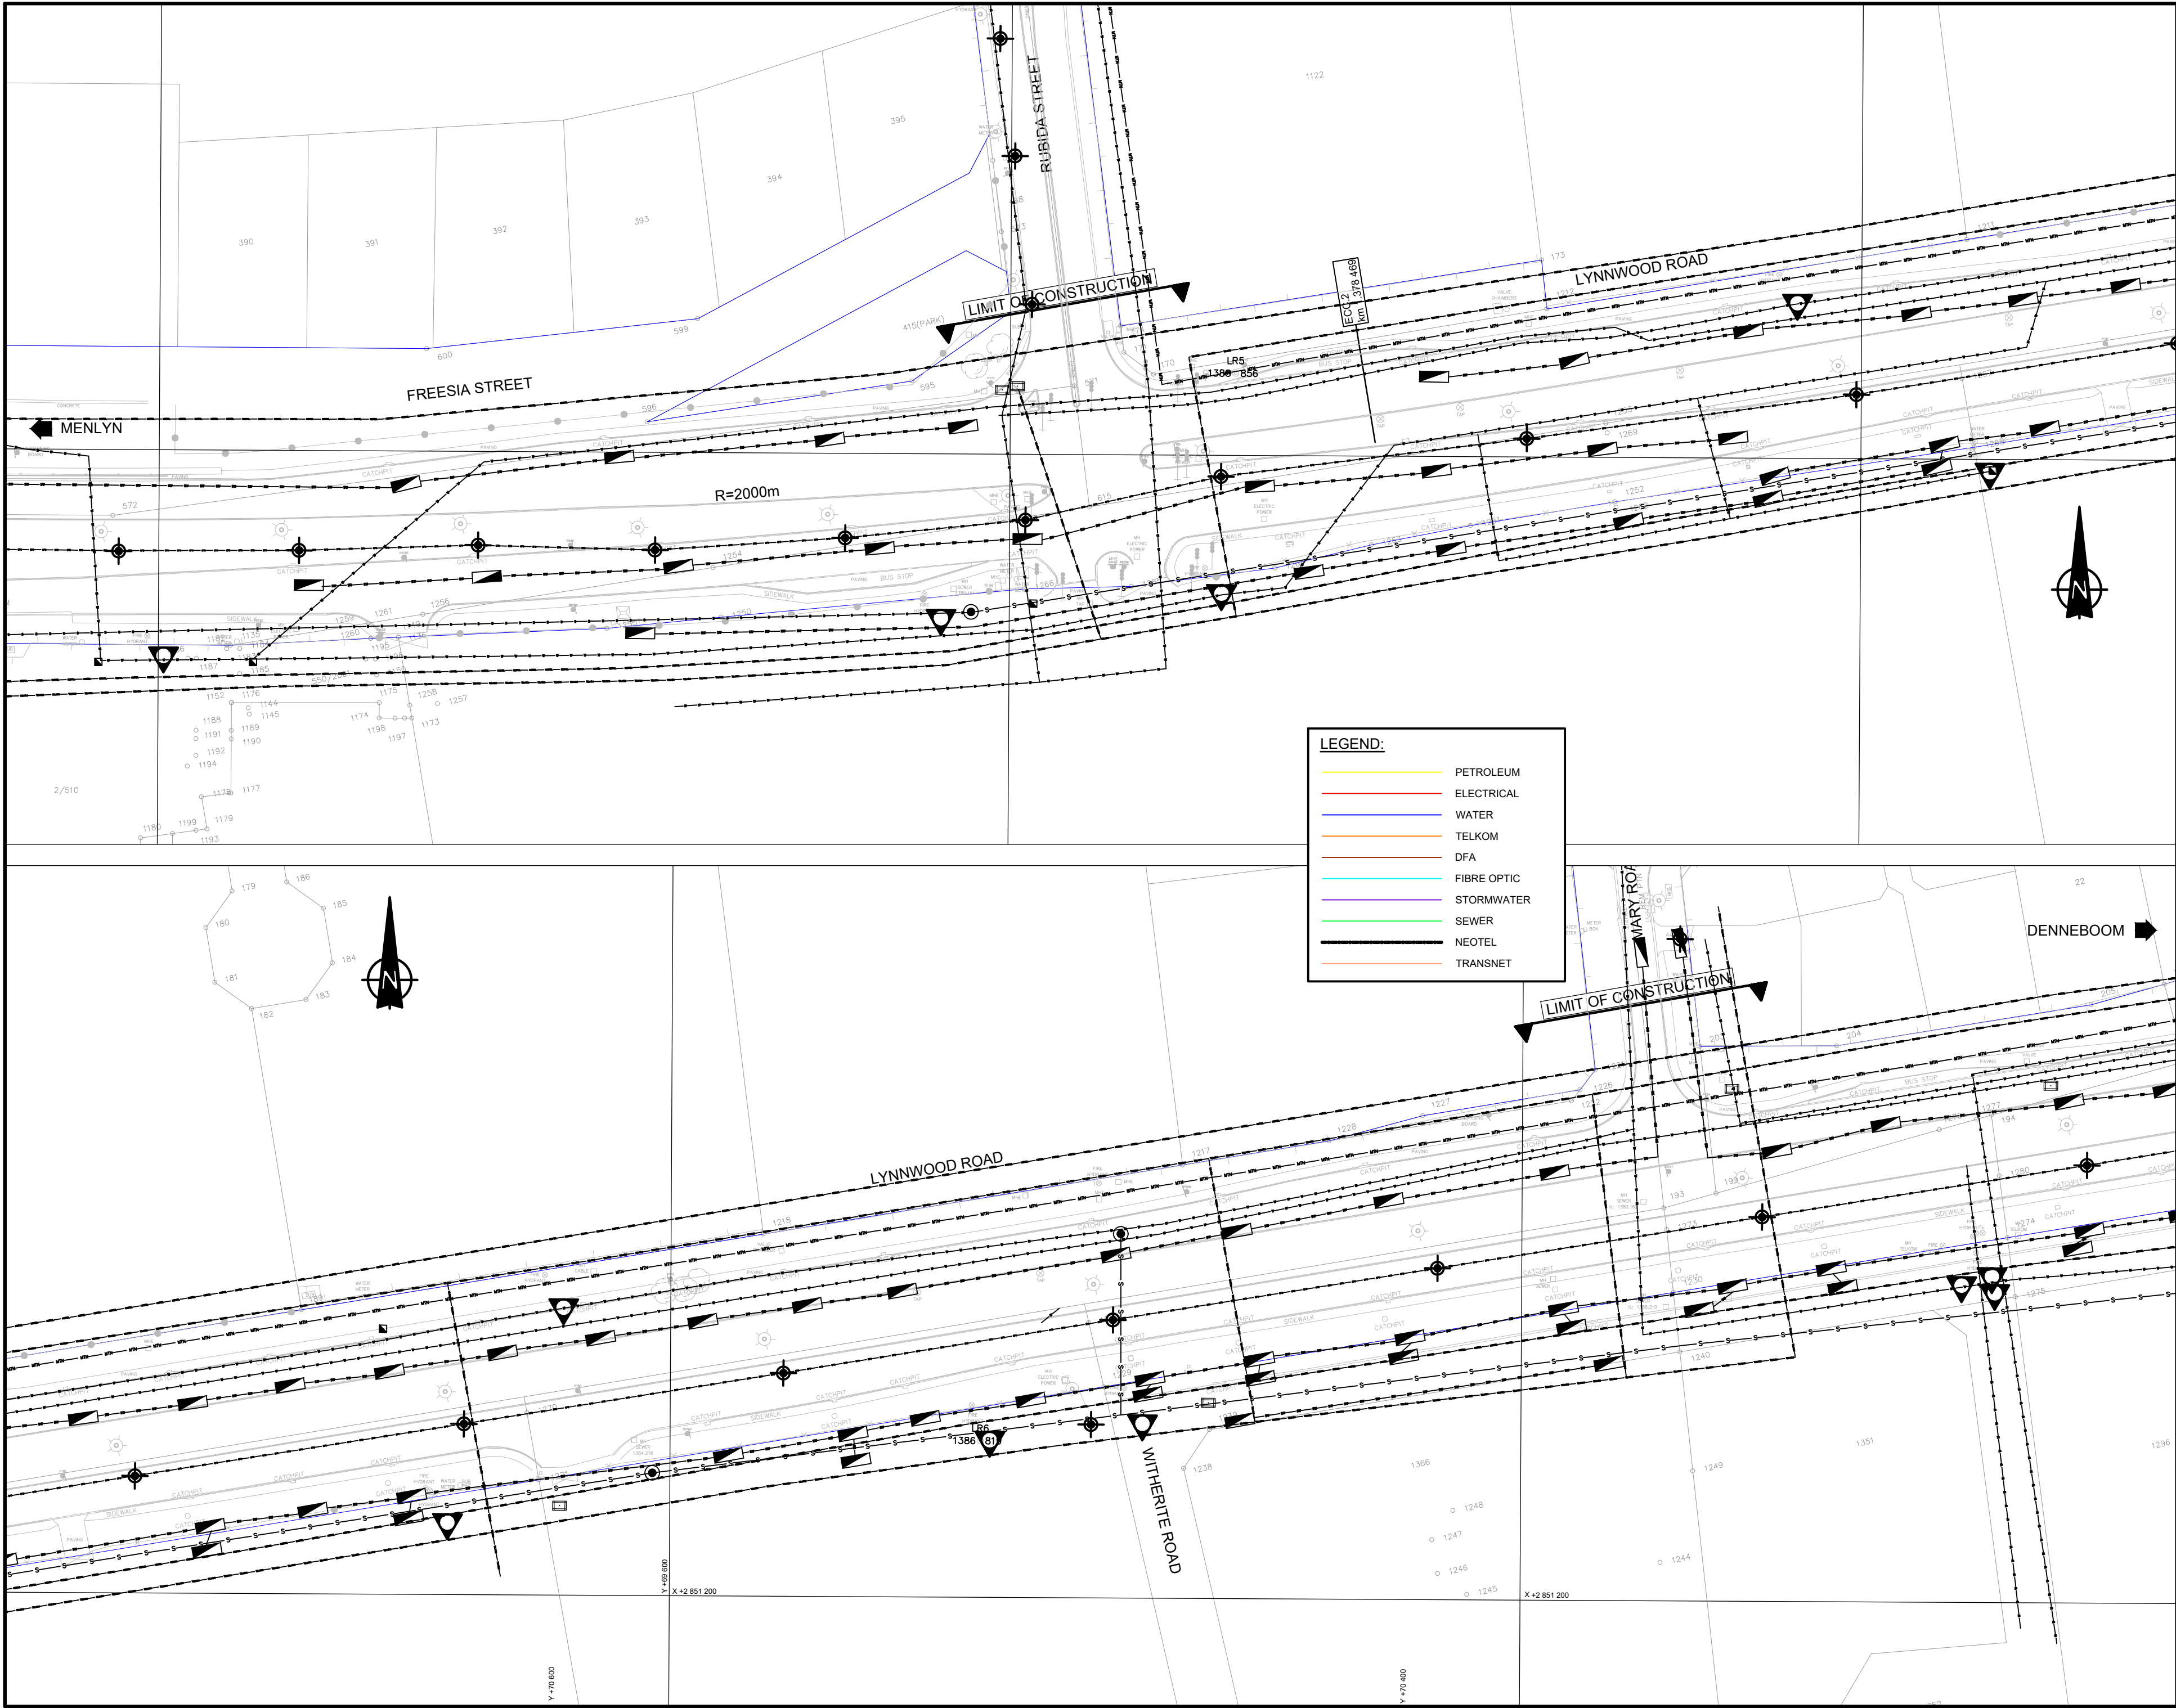

NOTES AND SPECIFICATIONS

GENERAL

AMENDMENTS				
NO.	DATE	APPROVED	DESCRIPTION	PAGE
1	27/05/2022	CW	ISSUED FOR TENDER	1
2	01/01/2023	CW	ISSUED FOR TENDER	1

DESIGNED		DRAWN	
CW	MS	CW	MS
DESIGN CHECKED BY: CW		NO. OF STRUCTURES: TECHNICAL INFORMATION MANAGEMENT	

PROJECT STATUS			
DESIGN	APPROVED	APPROVED	APPROVED
☒	☒	☒	☒
PROJECT ENGINEER (CONSULTANT)			

INITIALS AND SURNAME	SIGNATURE AND P.L. NO.	DATE
INSPECTOR OF WORKS (CITY OF TSHWANE)		
INITIALS AND SURNAME	SIGNATURE AND P.L. NO.	DATE

BAHLAPHING CONSULTING

BC Bahlaphing consulting

306 Lois Avenue
Newlands, Menlyn,
Pretoria, 0181

t: (012) 348 3038
e: info@bahlaphing.com
www.bahlaphing.com

CITY OF TSHWANE
ROADS AND TRANSPORT DEPARTMENT

Ms Imelda Tshame
DIVISIONAL HEAD - RPTN DIVISION

Ms P. L. Lethemane
EXECUTIVE DIRECTOR

P.O. BOX 1409
PRETORIA 0001

P.O. BOX 1409
PRETORIA 0001

DRAWING APPROVED BY DIVISIONAL HEAD
Ms Imelda Tshame

SIGNATURE: DATE:



DESCRIPTION OF PROJECT:
**BRT LINE 2C:
LYNNWOOD ROAD FROM JANUARY
MASILELA TO SIMON VERMOOTEN**

DESCRIPTION OF DRAWING:
**LYNNWOOD ROAD - WP2
WAYLEAVE SERVICES
SHEET 2 OF 3**

CONTRACT NO.:	PROJECT NO.:
DATE: 27/05/2022	SCALE: 1:500
DRAWING NO. J 2145/02/WLS/002	SHEET NO. A0

ORIGINAL PAPER SIZE:
A0

REVISION

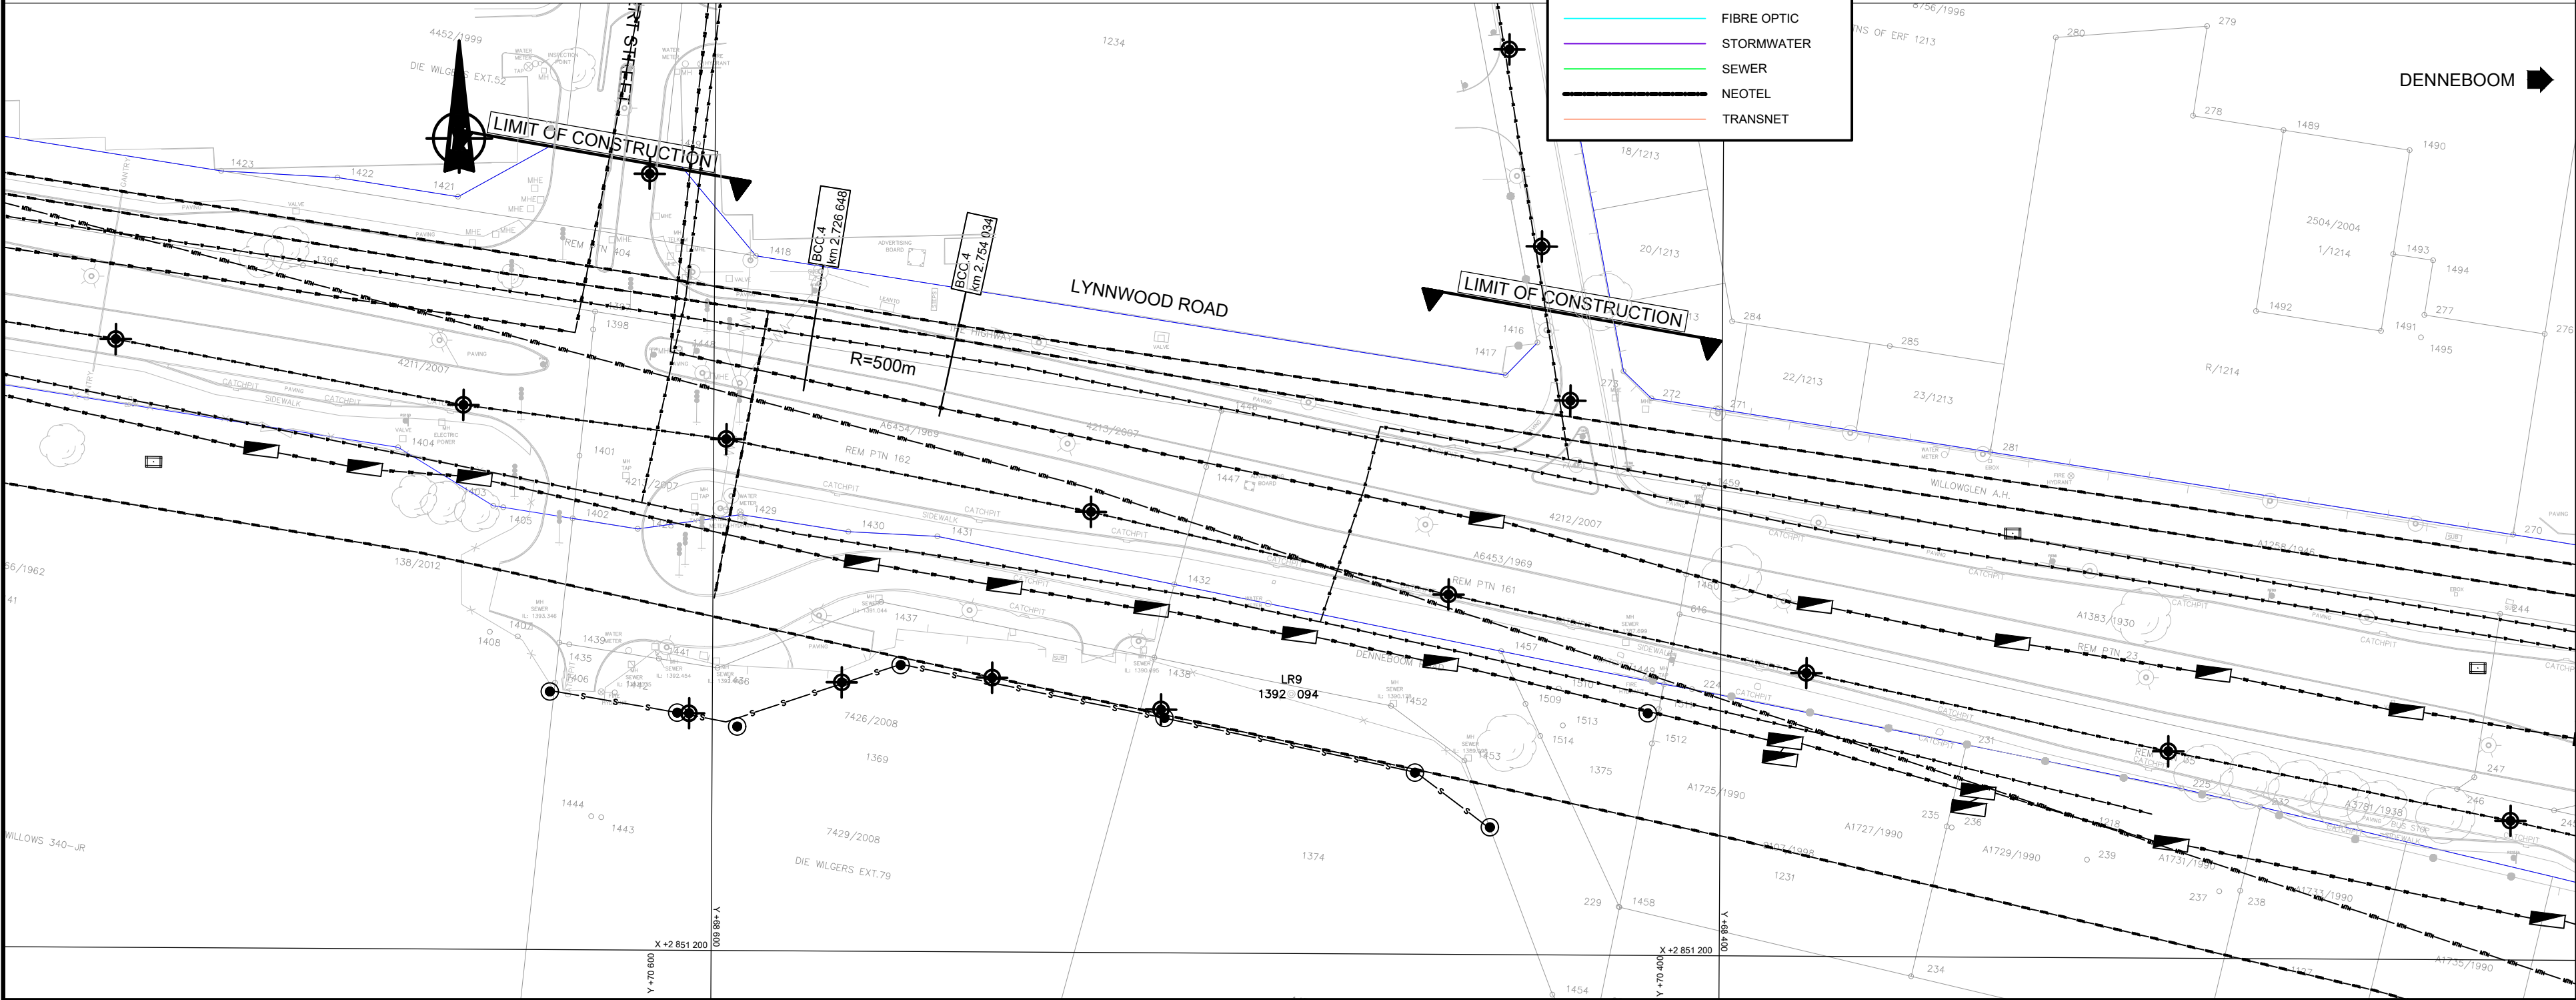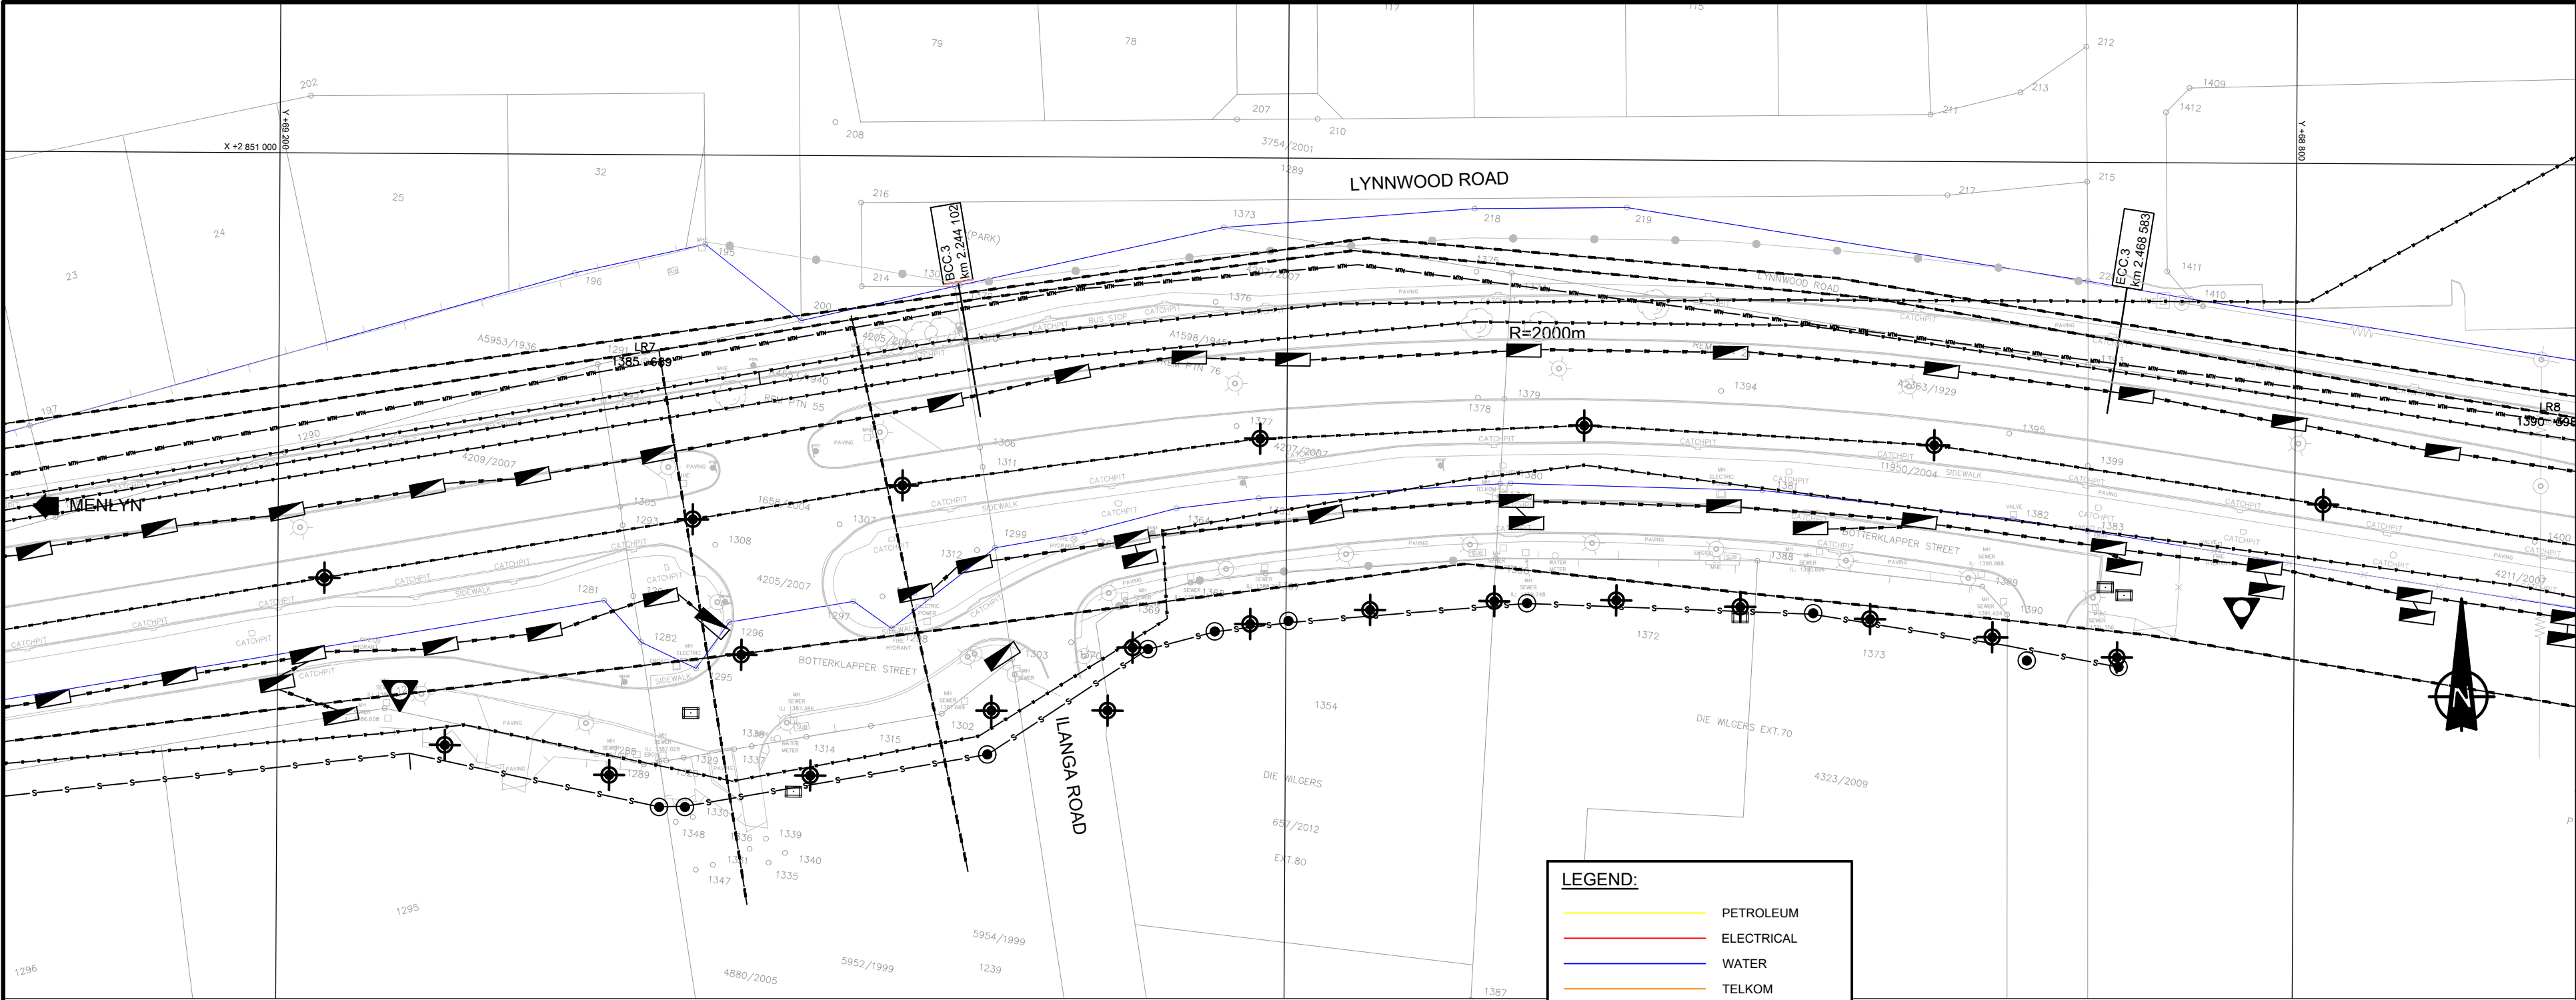

LEGEND:

- PETROLEUM
- ELECTRICAL
- WATER
- TELKOM
- DFA
- FIBRE OPTIC
- STORMWATER
- SEWER
- NEOTEL
- TRANSNET

NOTES AND SPECIFICATIONS

GENERAL

AMENDMENTS			
NO.	DATE	APPROVED	DESCRIPTION
1	2022/05	OW	ISSUED FOR TENDER
2	2022/05	OW	ISSUED FOR TENDER
DESIGNED BY: CW
CHECKED BY: CW
PROJECT ENGINEER (CONSULTANT): CW
INSPECTOR OF WORKS (CITY OF TSHWANE): CW
INITIALS AND SURNAME: _____
SIGNATURE AND P.L. No.: _____
DATE: _____

PROJECT STATUS

PROJECT ENGINEER (CONSULTANT): CW
INSPECTOR OF WORKS (CITY OF TSHWANE): CW
INITIALS AND SURNAME: _____
SIGNATURE AND P.L. No.: _____
DATE: _____

BAHLAPHING CONSULTING

BC Bahlaphing consulting

306 Lois Avenue
Newlands, Meritlyn,
Pretoria, 0181
t: (012) 348 3038
e: info@bahlaphing.com
www.bahlaphing.com

CITY OF TSHWANE
ROADS AND TRANSPORT DEPARTMENT


Ms Imelda Tshenye
DIVISIONAL HEAD - RPTN DIVISION
P.O. BOX 1409
PRETORIA
0001

Ms P. L. Leshane
EXECUTIVE DIRECTOR
P.O. BOX 1409
PRETORIA
0001

DESCRIPTION OF PROJECT:
BRT LINE 2C:
LYNNWOOD ROAD FROM JANUARY
MASILELA TO SIMON VERMOOTEN


DESCRIPTION OF DRAWING:
LYNNWOOD ROAD - WP2
WAYLEAVE SERVICES
SHEET 3 OF 4

CONTRACT No.: _____ PROJECT No.: _____
DATE: 27/05/2022 SCALE: 1:500 ORIGINAL PAPER SIZE: A0
DRAWING NO.: J 2145/02/WLS/003 SHEET NO.: _____ REVISION: _____

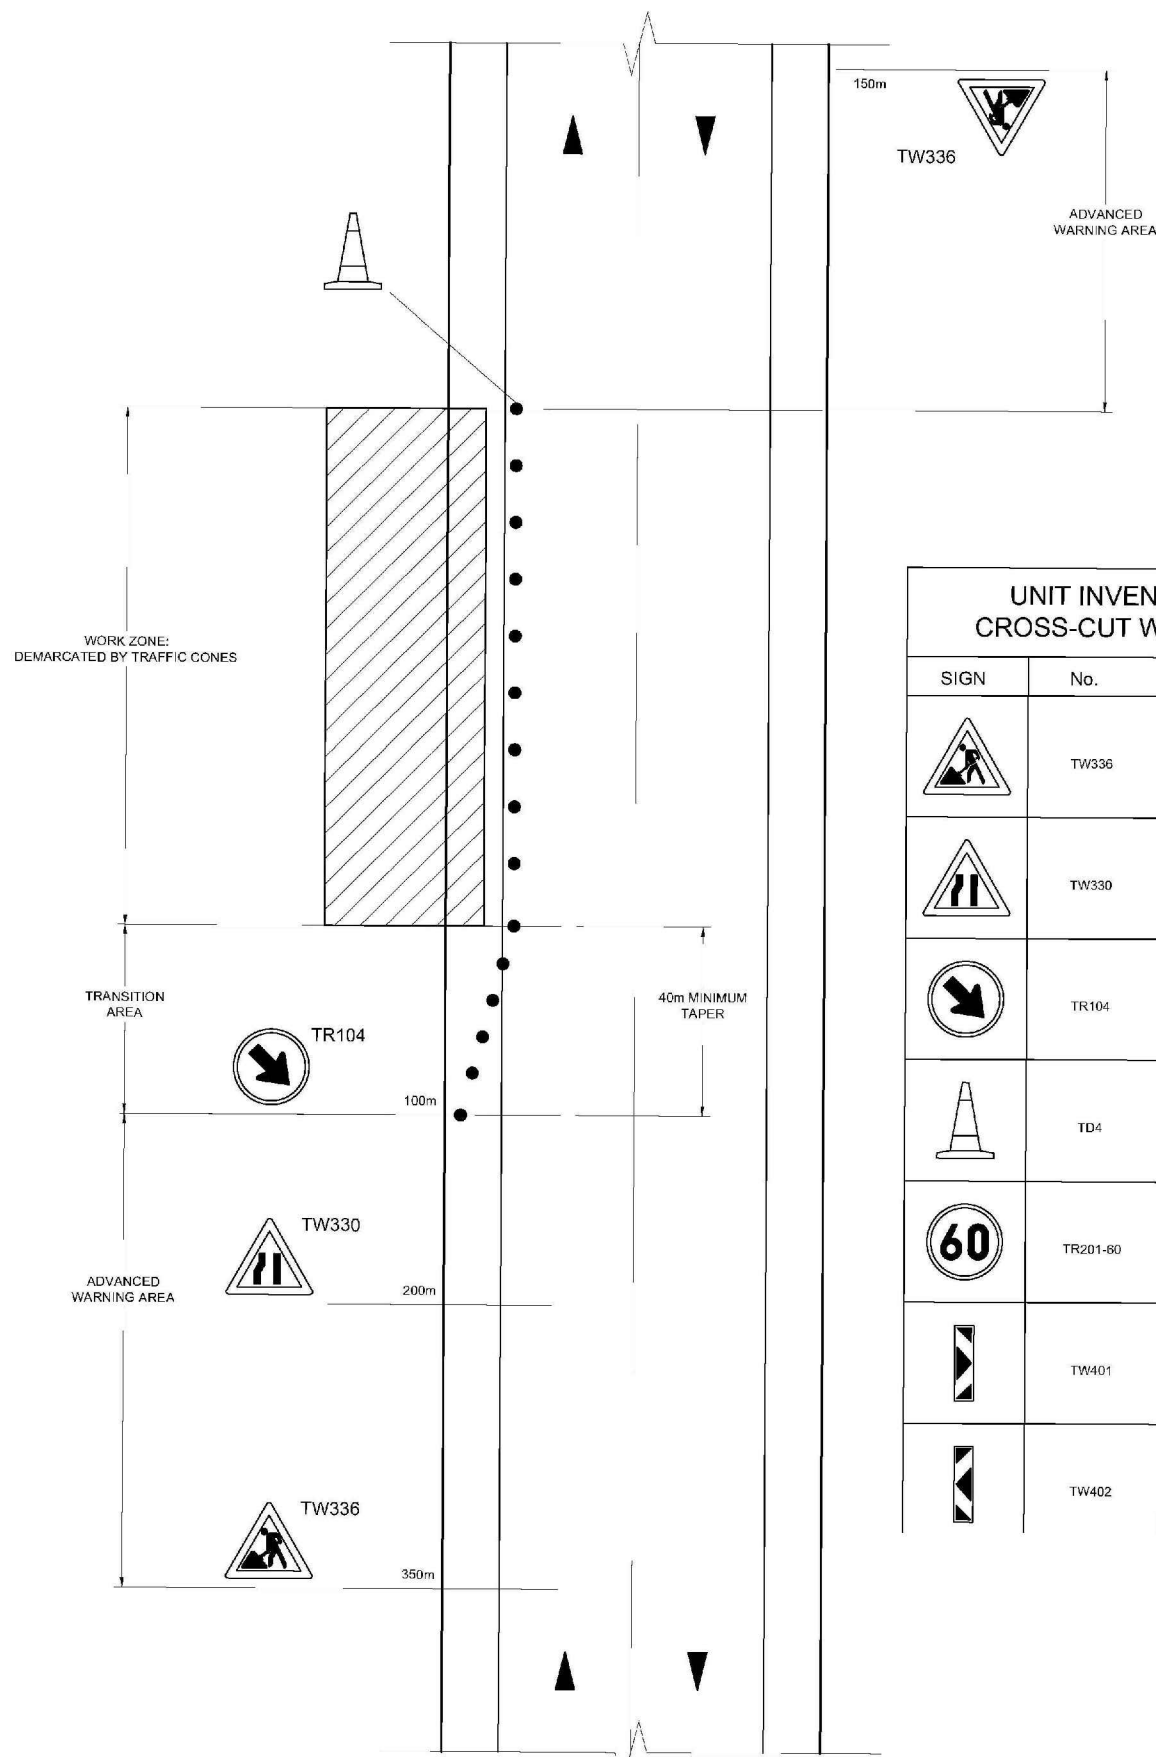


SCHEMATIC LAYOUT FOR SHORT TERM WORKS ON THE SHOULDER
SCALE: NTS

SIGN	No.	SIZE (mm)	QTY
	TW336	1200	2
	TW330	1200	1
	TR104	1200 Ø	1
	TD4	450	15
	TR201-80	1200 Ø	2
	TW401	600	
	TW402	600	

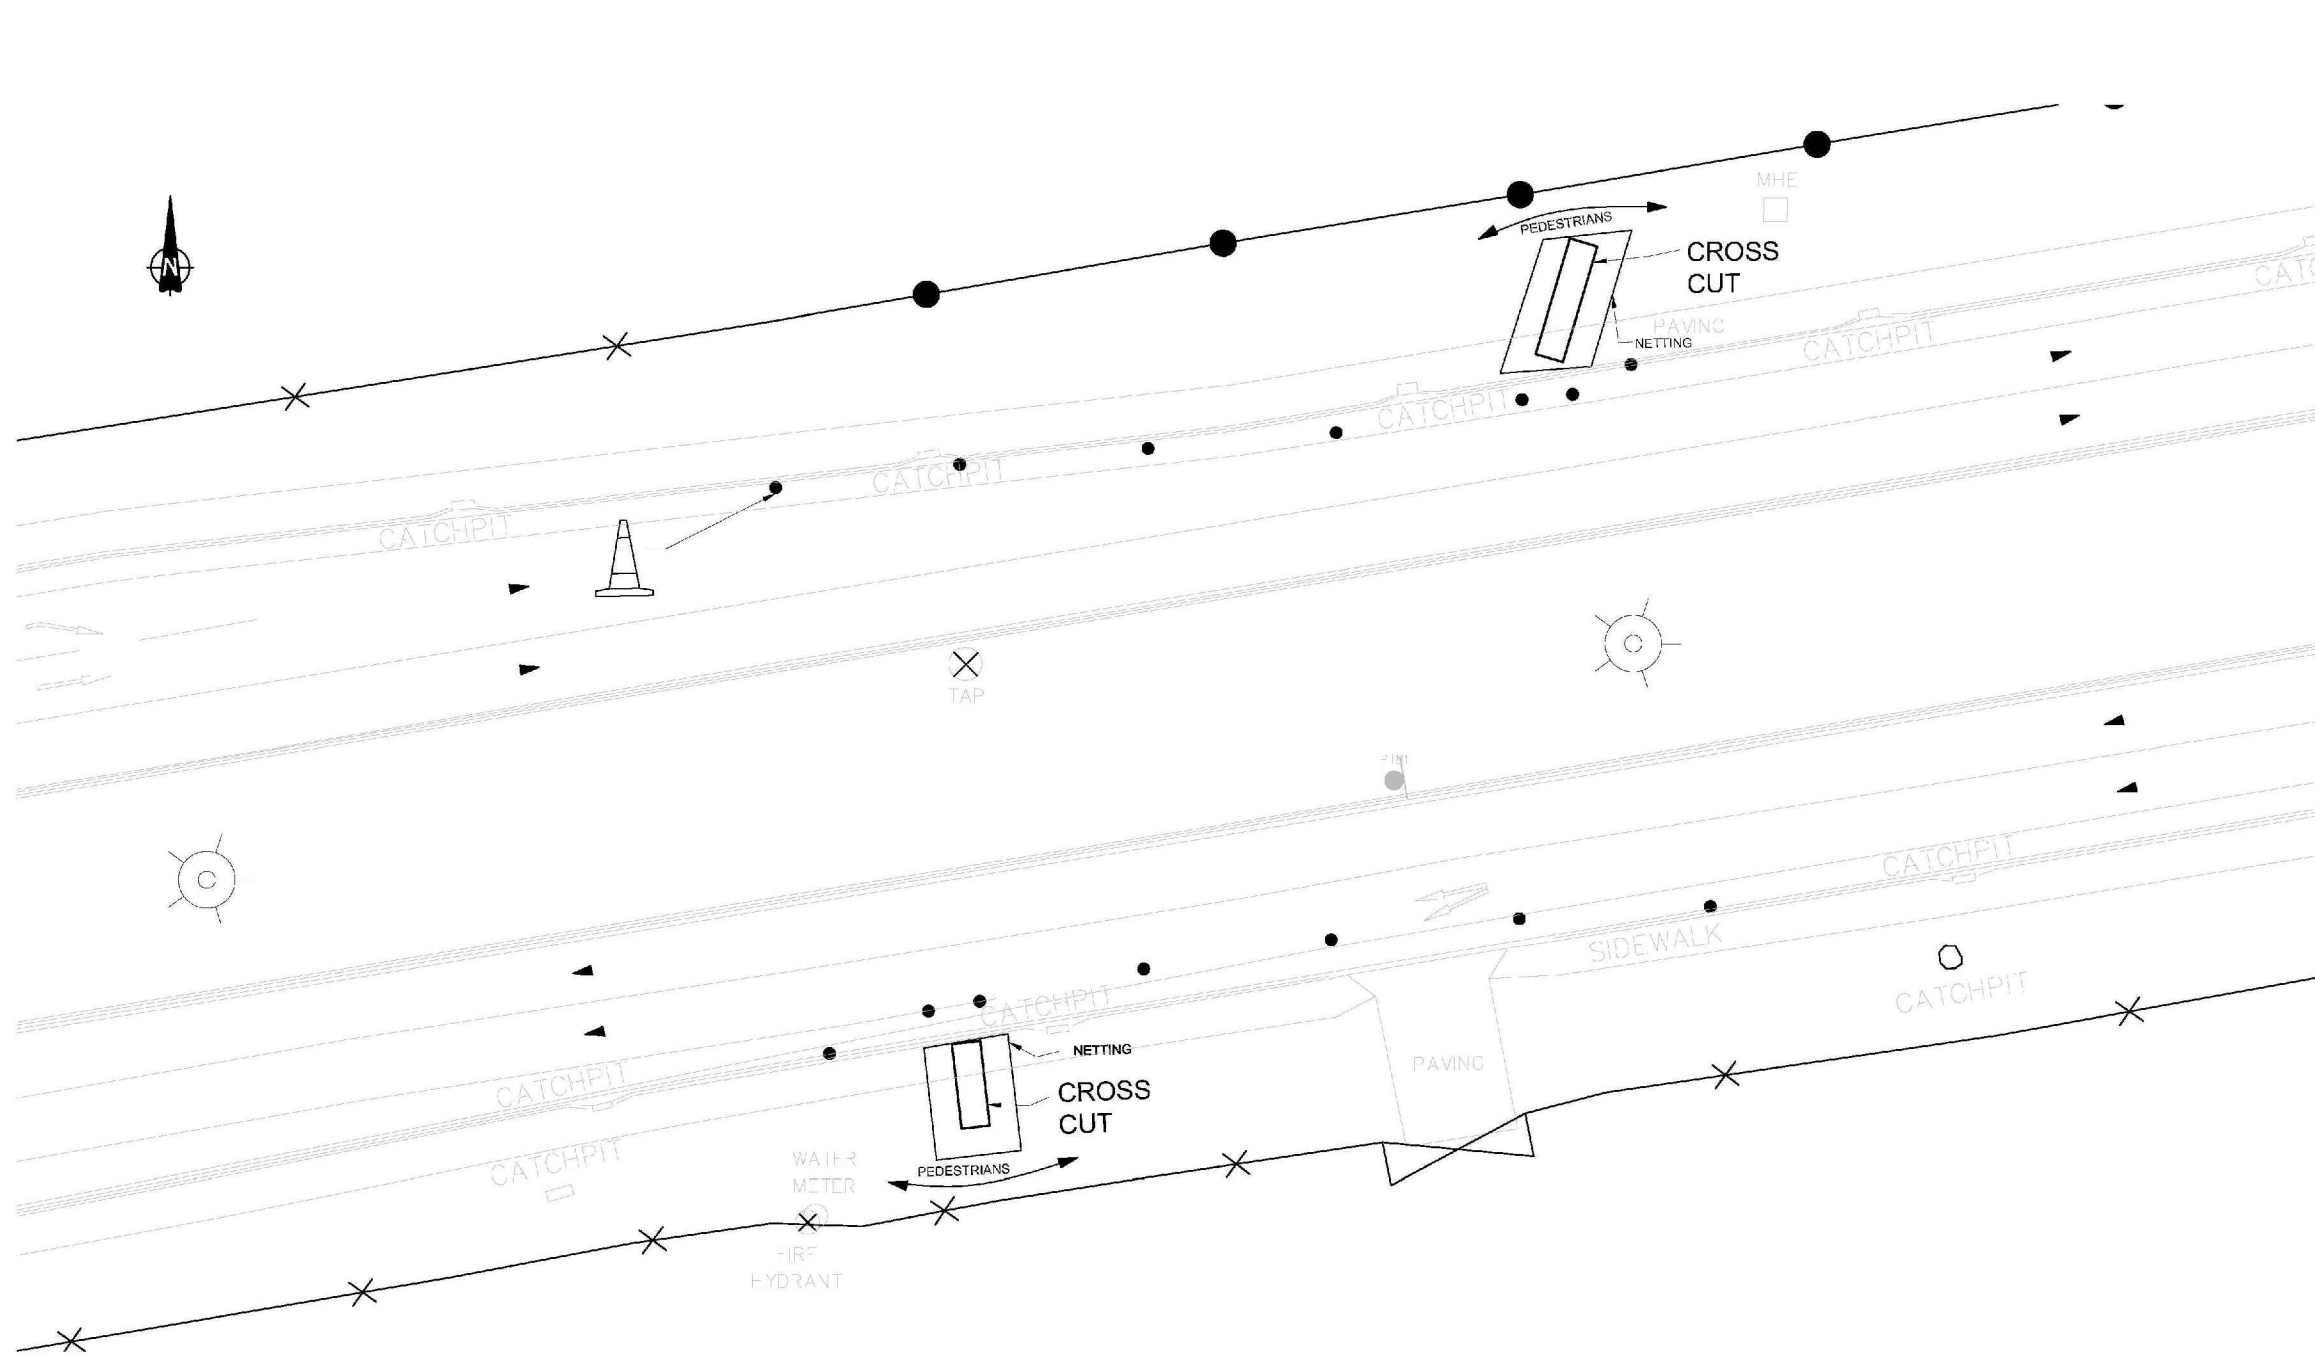


SITE-SPECIFIC PLAN OF CROSS CUT
SCALE: 1:200


BASIC MINIMUM CLEARANCE	POINT	DISTANCE (mm)
A		1200
B		750

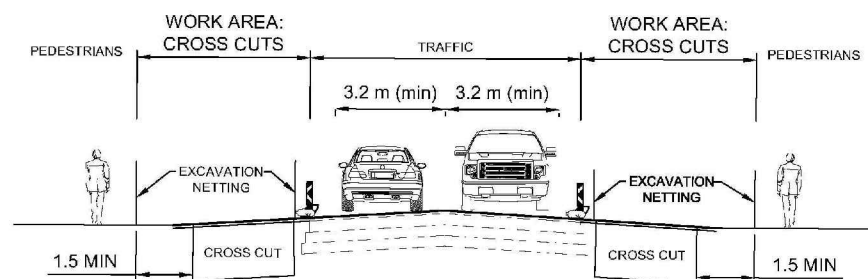


TYPICAL CROSS SECTION OF TRAFFIC ACCOMMODATION
SCALE: NTS

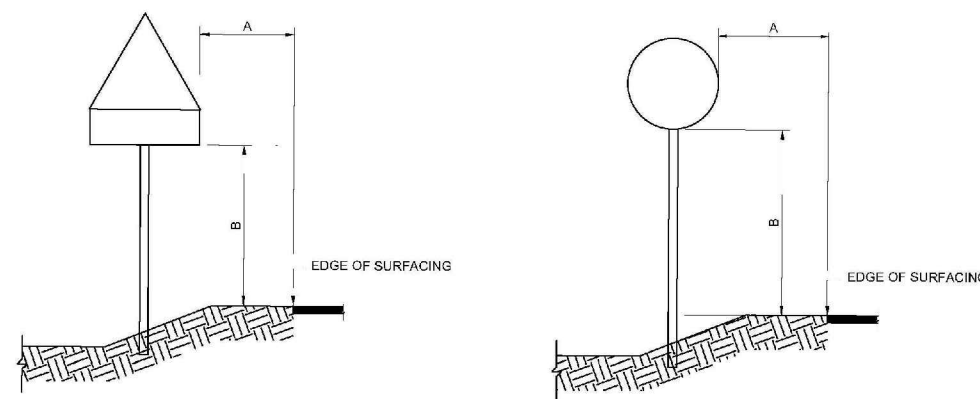


MINIMUM CLEARANCES FOR SIGNS ON POLES
SCALE: NTS

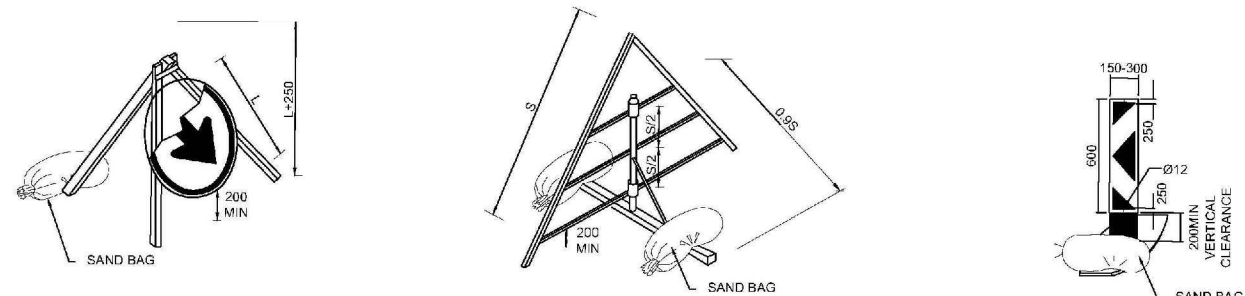

MOVABLE SIGN SUPPORT DETAILS
SCALE: NTS

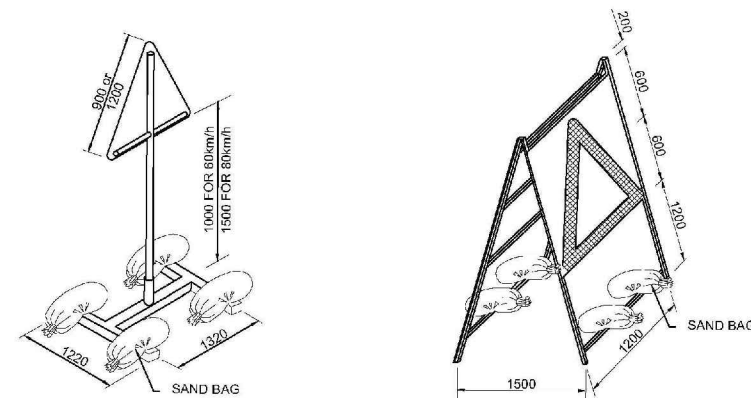

LARGER MOVABLE SIGN SUPPORT DETAILS
SCALE: NTS

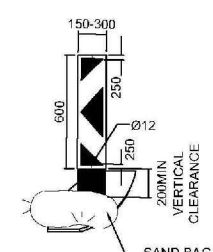

DELINEATOR
SCALE: NTS

NOTES AND SPECIFICATIONS

- ALL MATERIAL AND WORKMANSHIP MUST COMPLY WITH THE REQUIREMENTS OF THE LATEST RELEVANT SABS REQUIREMENTS.
- ALL DIMENSIONS ARE IN MILLIMETERS. (UNLESS OTHERWISE SPECIFIED)
- DO NOT SCALE FROM THESE DRAWINGS.
- ALL DIMENSIONS MUST BE CHECKED AND APPROVED ON SITE.
- ALL CONSTRUCTION TO BE DONE IN ACCORDANCE WITH THE STANDARD SPECIFICATIONS FOR MUNICIPAL CIVIL ENGINEERING WORKS, THIRD EDITION 2005 AND THE STANDARD CTMM DETAIL DRAWINGS
- THESE DRAWINGS MUST BE READ IN CONJUNCTION WITH THE ARCHITECTS DRAWINGS. (IF APPLICABLE)
- THIS DRAWING MUST BE READ IN CONJUNCTION WITH THE STANDARD SPECIFICATIONS FOR MUNICIPAL CIVIL ENGINEERING WORKS, SERIES 4.
- THE SIGNATURE OR INITIALS ON THIS DRAWING, OF ANY MANAGER OF THE TRANSPORT DEPARTMENT, IN NO WAY REMOVES ANY RESPONSIBILITY WHATSOEVER FROM THE CONSULTANT.
- THE CONSULTANT REMAINS RESPONSIBLE TO ENSURE THAT ALL THE GUIDELINES, STANDARD DRAWINGS, STANDARDS AND SPECIFICATIONS OF THE TRANSPORT DEPARTMENT HAVE BEEN MET AND ARE COMPLIED WITH.
- FINAL POSITION OF SERVICES TO BE DETERMINED ON SITE.

AMENDMENTS		
NO.	DATE	DESCRIPTION
1	2022-05-24	ISSUED FOR TENDER
2	2022-05-24	ISSUED FOR TENDER

DESIGNED	APPROVED
JJ	JJ
DESIGN CHECKED BY	INFRASTRUCTURE TECHNICAL INFORMATION
CM	MANAGEMENT

PROJECT STATUS	
DESIGN	CONSTRUCTION
OPERATION	MAINTENANCE

INITIALS AND SURNAME	SIGNATURE AND P. NO.	DATE

INITIALS AND SURNAME	SIGNATURE AND P. NO.	DATE

BAHLAPHING CONSULTING

BC Bahlaphing consulting

306 Lois Avenue
Newlands, Menlyn,
Pretoria, 0181

t: (012) 348 3038
e: info@bahlaphing.com
www.bahlaphing.com

CITY OF TSHWANE
ROADS AND TRANSPORT DEPARTMENT

Ms Imelda Tshenye
DIVISIONAL HEAD – RPTN DIVISION

Mr P. L. Letsohane
EXECUTIVE DIRECTOR

P.O. BOX 1409
PRETORIA 0001


P.O. BOX 1409
PRETORIA 0001

DATE	DATE
27/05/2022	

DESCRIPTION OF PROJECT:
**BRT LINE 2C:
LYNNWOOD ROAD FROM JANUARY
MASILELA TO SIMON VERMOOTEN**


DESCRIPTION OF DRAWING:
**LYNNWOOD ROAD – WP2
CROSS-CUT
TRAFFIC MANAGEMENT PLAN**

CONTRACT No. :	PROJECT No. :
DATE :	SCALE :
27/05/2022	AS SHOWN
DRAWING NO. :	SHEET NO. :
J 2145/02/TM/001	AD

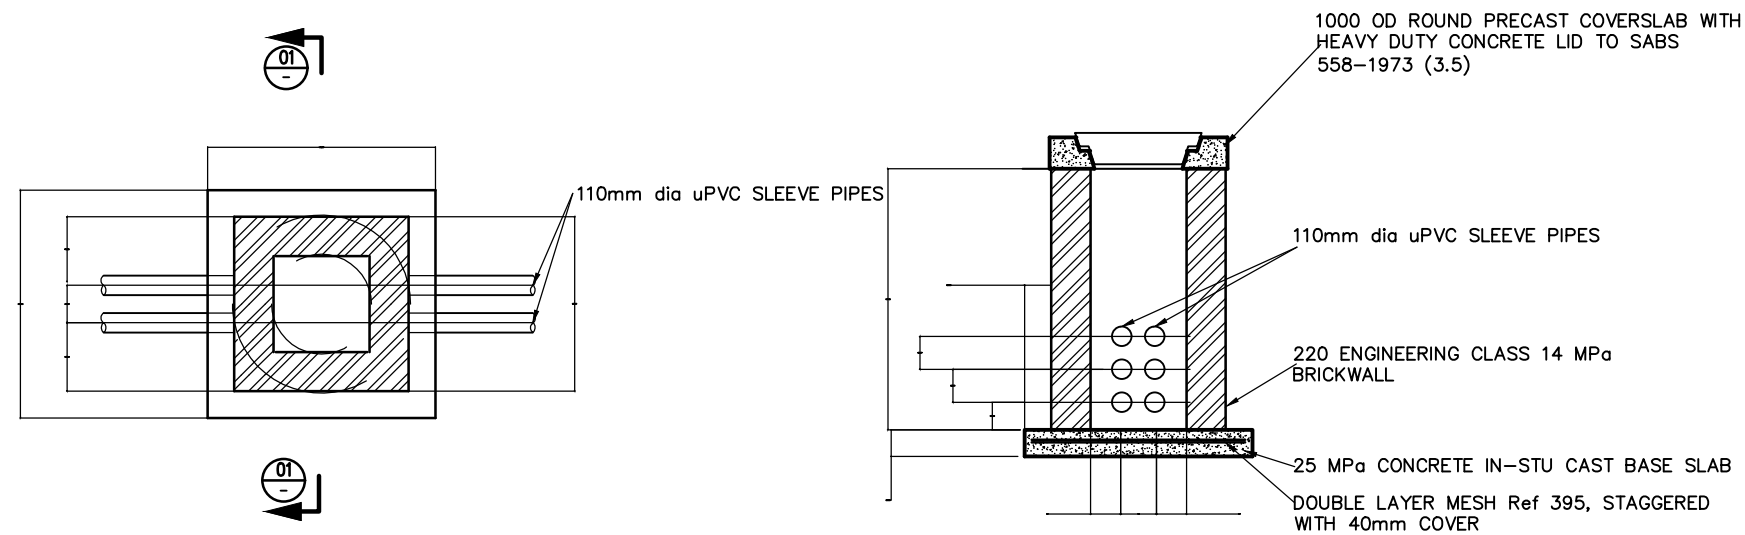


PLAN ON CABLE MANHOLE
SCALE : 1:20

SECTION 01-01
SCALE : 1:20

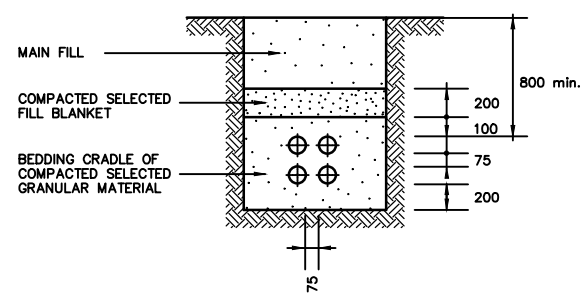

SLEEVE DETAIL
CLASS 'B' BEDDING (FLEXIBLE PIPES).
SCALE 1:50

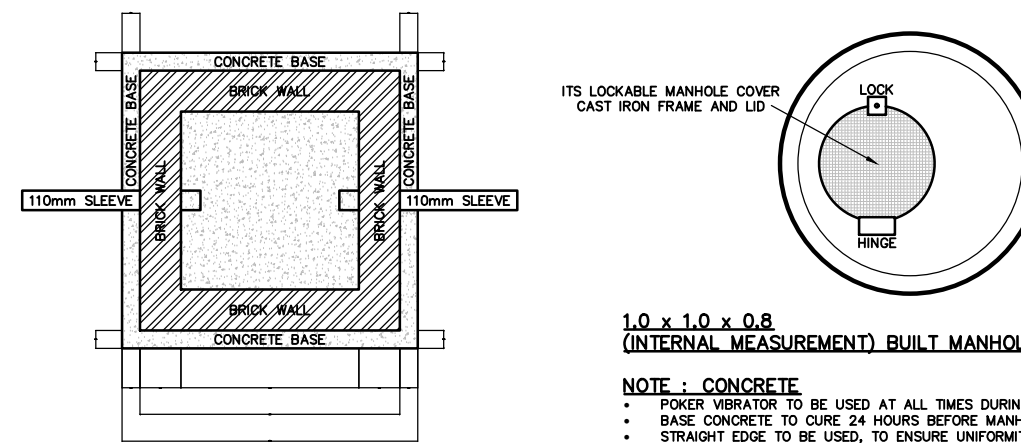

1.0 x 1.0 x 0.8 (INTERNAL MEASUREMENT) BUILT MANHOLE

NOTE : CONCRETE


- POKER VIBRATOR TO BE USED AT ALL TIMES DURING POURING CONCRETE.
- BASE CONCRETE TO CURE 24 HOURS BEFORE MANHOLE TOP CAN BE PLACED
- STRAIGHT EDGE TO BE USED, TO ENSURE UNIFORMITY.
- MANHOLE TO BE CLEANED AFTER COMPLETION.
- MANHOLE TO BE BUILT WITH FACE BRICKS.

GROUT FILL


- FILL AROUND CONDUIT, AND TRIM.
- SEAL COVER SLAB TO CHAMBER.
- CURRENT BASED QUARRY GROUT WITH BONDING LIQUID, NOT WATER

SISTA FOAM PU


- FILL CONDUIT AROUND INNER-DUCT 100mm DEEP, AND TRIM
- 100mm DEEP

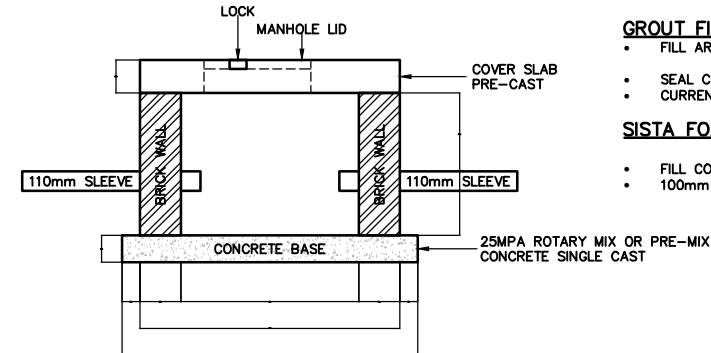

ITS SLEEVE MANHOLE
SCALE : 1:20

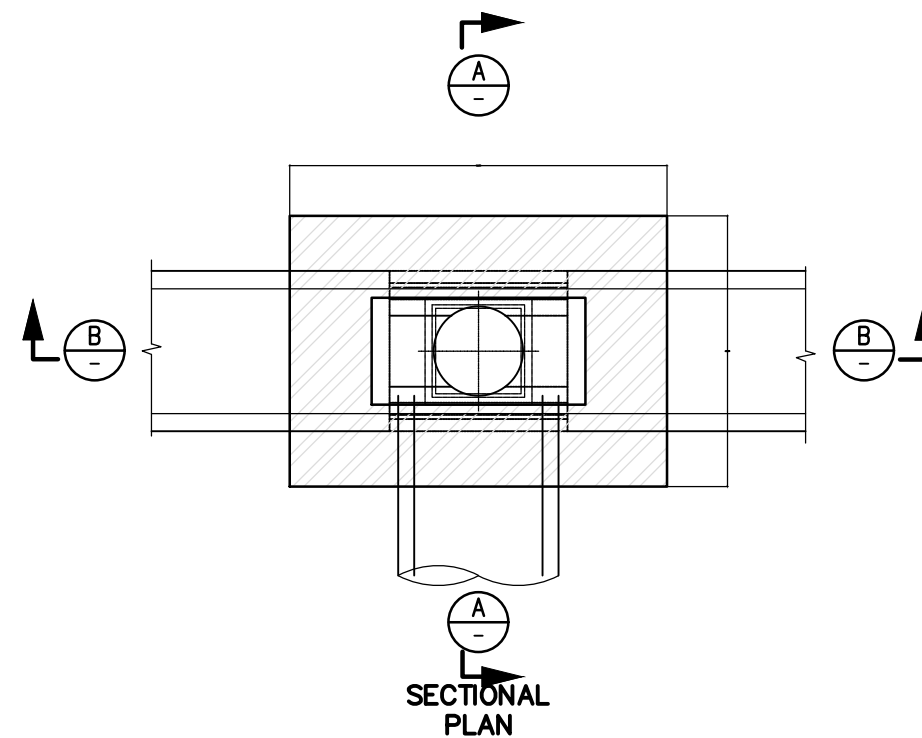

SECTION A-A SLOTTED DRAIN ON LEES STREET
SCALE 1:10

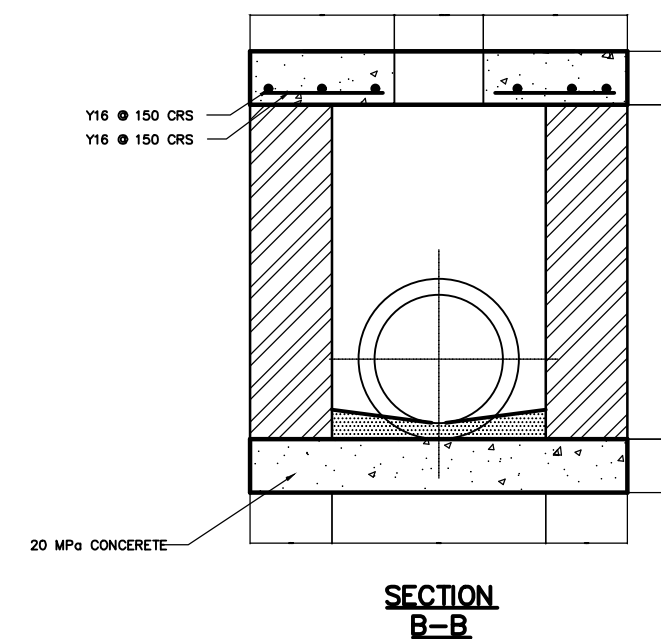

SECTION B-B

NOTES AND SPECIFICATIONS

GENERAL

- ALL MATERIAL AND WORKMANSHIP MUST COMPLY WITH THE REQUIREMENTS OF THE LATEST RELEVANT SABS REQUIREMENTS.
- ALL DIMENSIONS ARE IN MILLIMETERS. (UNLESS OTHERWISE SPECIFIED)
- DO NOT SCALE FROM THESE DRAWINGS.
- ALL DIMENSIONS MUST BE CHECKED AND APPROVED ON SITE.
- ALL CONSTRUCTION TO BE DONE IN ACCORDANCE WITH THE STANDARD SPECIFICATIONS FOR MUNICIPAL CIVIL ENGINEERING WORKS, THIRD EDITION 2005 AND THE STANDARD CTMM DETAIL DRAWINGS
- THESE DRAWINGS MUST BE READ IN CONJUNCTION WITH THE ARCHITECTS DRAWINGS. (IF APPLICABLE)
- THIS DRAWING MUST BE READ IN CONJUNCTION WITH THE STANDARD SPECIFICATIONS FOR MUNICIPAL CIVIL ENGINEERING WORKS, SERIES 4.
- THE SIGNATURE OR INITIALS ON THIS DRAWING, OF ANY MANAGER OF THE TRANSPORT DEPARTMENT, IN NO WAY REMOVES ANY RESPONSIBILITY WHATSOEVER FROM THE CONSULTANT.
- THE CONSULTANT REMAINS RESPONSIBLE TO ENSURE THAT ALL THE GUIDELINES, STANDARD DRAWINGS, STANDARDS AND SPECIFICATIONS OF THE TRANSPORT DEPARTMENT HAVE BEEN MET AND ARE COMPLIED WITH.
- FINAL POSITION OF SERVICES TO BE DETERMINED ON SITE.

AMENDMENTS				
NO.	DATE	APPROVED	DESCRIPTION	FILE
1.	2022-05-27	CW	ISSUED FOR APPROVAL	
2.	2022-05-27	CW	ISSUED FOR TENDER	

DESIGNED	JJ	DRAWN	JJ
CHECKED BY	CW	INFRASTRUCTURE TECHNICAL INFORMATION	MANAGEMENT
APPROVED			

PROJECT STATUS	
DESIGNED	ISSUED FOR APPROVAL
ISSUED FOR TENDER	ISSUED FOR CONSTRUCTION

PROJECT ENGINEER (CONSULTANT)	
DETAILS AND SURNAME	SIGNATURE AND P. NO.
PROFESSOR OF WORKS CITY OF TSHWANE	DATE
DETAILS AND SURNAME	SIGNATURE AND P. NO.
	DATE

BAHLAPHING CONSULTING

BC Bahlaphing consulting

306 Lois Avenue
Newlands, Menlyn,
Pretoria, 0181

t: (012) 348 3038
e: info@bahlaphing.com
www.bahlaphing.com

CITY OF TSHWANE
ROADS AND TRANSPORT DEPARTMENT

Mr. Imvula Tshwene
REGIONAL HEAD - RPTN DIVISION

Mr. P. L. Letlamo
EXECUTIVE DIRECTOR

P.O. BOX 1409
PRETORIA 0001


P.O. BOX 1409
PRETORIA 0001

DRAWING APPROVED BY DIVISIONAL HEAD
Mr. Imvula Tshwene

DESCRIPTION OF PROJECT
**BRT LINE 2C:
LYNNWOOD ROAD FROM JANUARY
MASILELA TO SIMON VERMOOTEN**


DESCRIPTION OF DRAWING
**LYNNWOOD ROAD - WP2
TYPICAL STANDARD DETAILS
FOR STORMWATER**

CONTRACT No. 1	PROJECT No. 1
DATE : 27/05/2022	SCALE : AS SHOWN
DRAWING NO. J 2145/01/SD/001	SHEET NO. 1
	ORIGINAL PAPER SIZE: A0

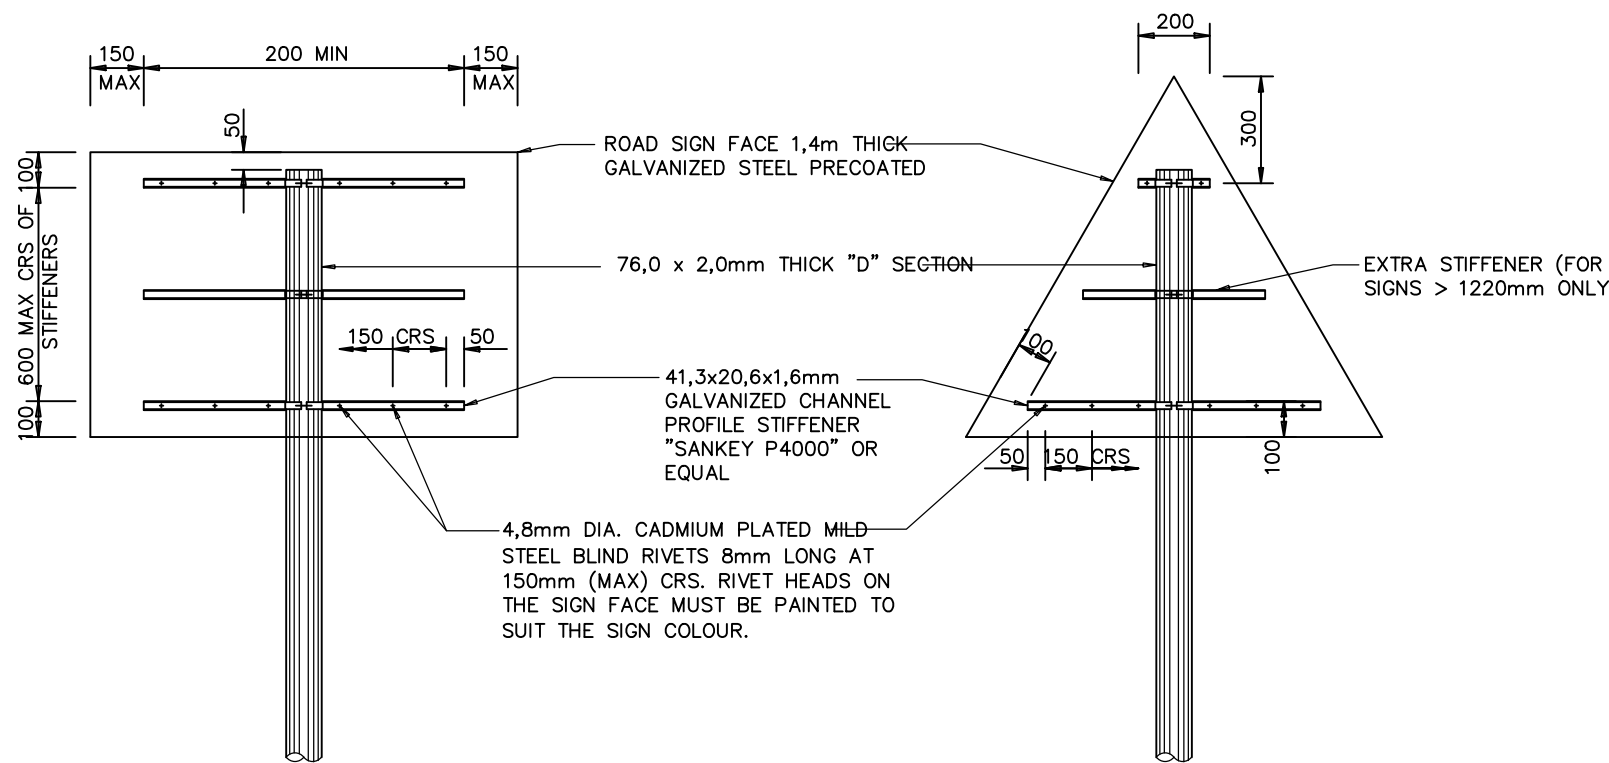


REAR ELEVATION

REAR ELEVATION

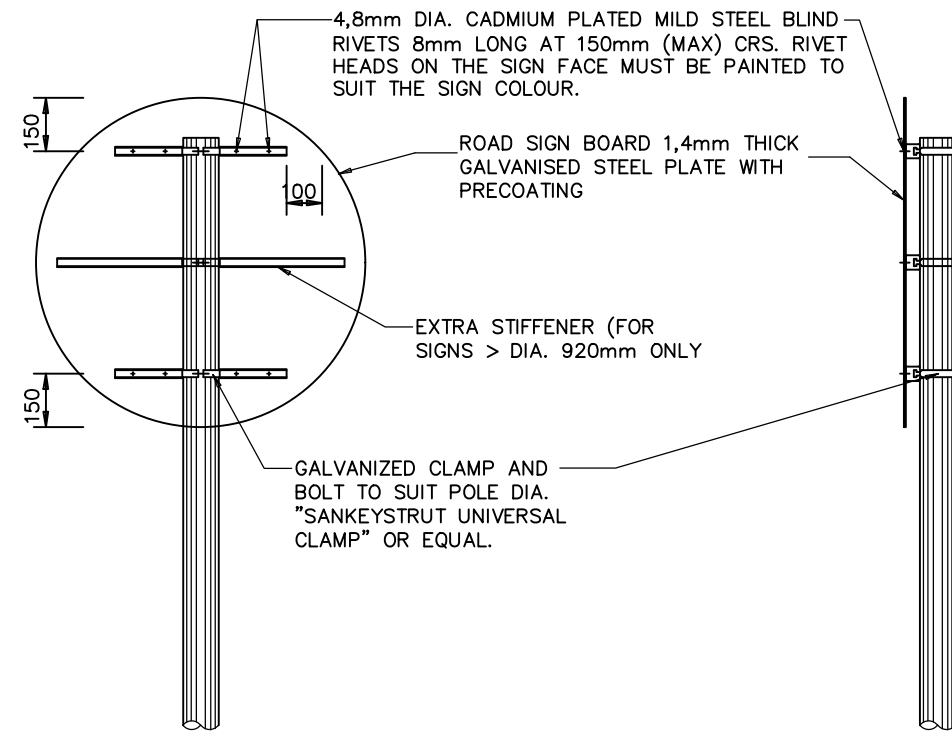


REAR ELEVATION


TYPICAL SIDE ELEVATION

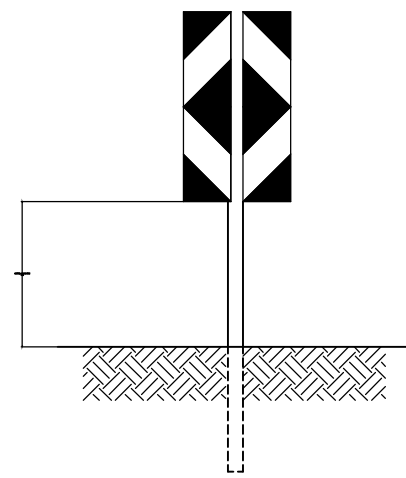


W413 SIGN PLACEMENT
N.T.S.

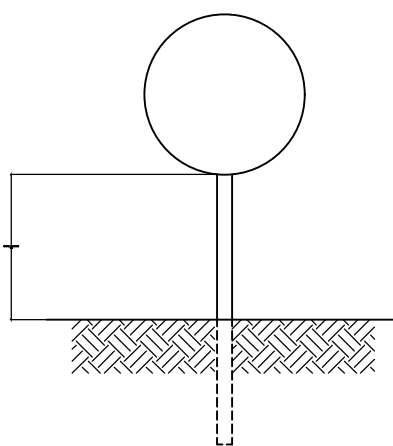

R103, R104 & R213 SIGN PLACEMENT
N.T.S.

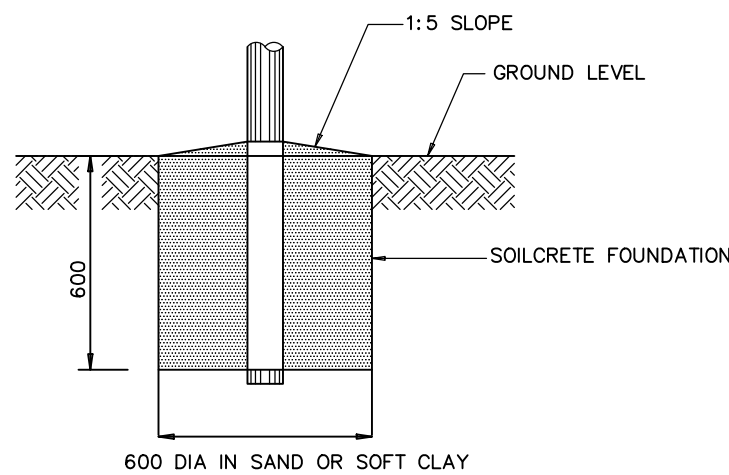

TYPICAL FOUNDATION

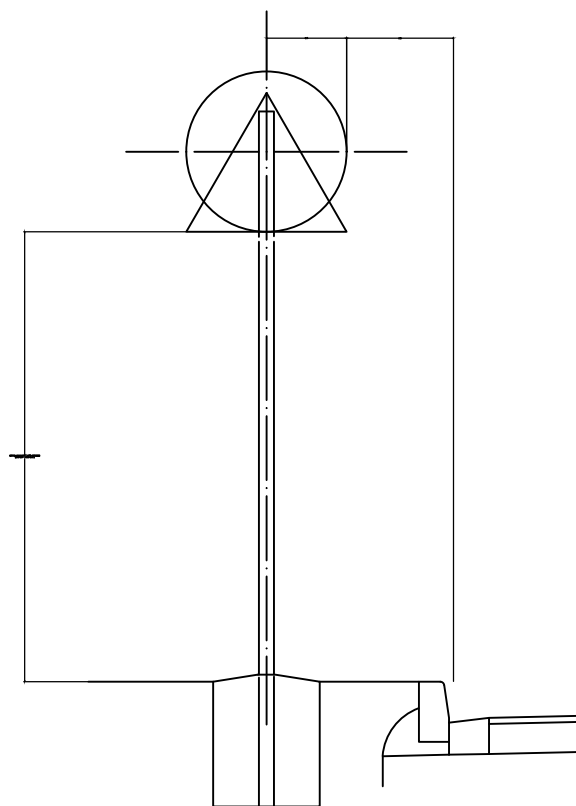

SIGN PLACEMENT
N.T.S.

NOTES:

1. DETAILS ON THIS DRAWING ARE APPLICABLE TO ROAD SIGNS SMALLER THAN 1,5m REQUIRING A SINGLE SUPPORT.
2. MANUFACTURING, TRANSPORTATION, ERECTION AND MAINTENANCE OF ROAD SIGNS SHALL CONFORM TO RELEVANT CLAUSES OF SECTION 5600 OF COLTO STANDARD SPECIFICATIONS.
3. MANUFACTURE'S IDENTIFICATION CODE (MANUFACTURE'S NAME, MONTH AND YEAR OF SIGN'S MANUFACTURING) SHALL BE DISPLAYED ON THE REVERSE (LOWER CORNER NEAREST TO ROAD SURFACE) OF COMPLETED SIGN BOARD, THE LETTERS SHALL BE PAINTED IN WHITE AND THEY SHALL NOT BE LARGER THAN 50mm IN HEIGHT.
3. STRUCTURAL STEEL SECTIONS SHALL BE OF MILD STEEL CONFORMING TO THE REQUIREMENTS OF SECTION 6700 OF COLTO STANDARD SPECIFICATIONS.
4. BOLTS, WASHERS AND NUTS SHALL COMPLY WITH THE REQUIREMENTS OF CLAUSE 5602(b) OF COLTO STANDARD SPECIFICATIONS.
5. BLIND RIVETS SHALL BE 4,8mm DIA CADMIUM PLATED MILD STEEL.
6. SOILCRETE FOUNDATIONS SHALL CONSIST OF 12 PARTS APPROVED GRANULAR SOIL OR GRAVEL MIXED WITH 1 PART PORTLAND CEMENT AND ONLY SUFFICIENT WATER TO GIVE IT A CONSISTENCY THAT WILL PERMIT THE SOILCRETE TO BE TAMPED TO EXCLUDE VOIDS. THE SURFACE OF THE SOILCRETE SHALL BE NEATLY FINISHED AS INDICATED.
7. THIS DRAWING IS TO BE READ IN CONJUNCTION WITH DRG. NO. 16463/00/04/406/(001-005)

NOTES AND SPECIFICATIONS

GENERAL

1. ALL MATERIAL AND WORKMANSHIP MUST COMPLY WITH THE REQUIREMENTS OF THE LATEST RELEVANT SABS REQUIREMENTS.
2. ALL DIMENSIONS ARE IN MILLIMETERS. (UNLESS OTHERWISE SPECIFIED)
3. DO NOT SCALE FROM THESE DRAWINGS.
4. ALL DIMENSIONS MUST BE CHECKED AND APPROVED ON SITE.
5. ALL CONSTRUCTION TO BE DONE IN ACCORDANCE WITH THE STANDARD SPECIFICATIONS FOR MUNICIPAL CIVIL ENGINEERING WORKS, THIRD EDITION 2005 AND THE STANDARD CTMM DETAIL DRAWINGS
6. THESE DRAWINGS MUST BE READ IN CONJUNCTION WITH THE ARCHITECTS DRAWINGS. (IF APPLICABLE)
7. THIS DRAWING MUST BE READ IN CONJUNCTION WITH THE STANDARD SPECIFICATIONS FOR MUNICIPAL CIVIL ENGINEERING WORKS, SERIES 4.
8. THE SIGNATURE OR INITIALS ON THIS DRAWING, OF ANY MANAGER OF THE TRANSPORT DEPARTMENT, IN NO WAY REMOVES ANY RESPONSIBILITY WHATSOEVER FROM THE CONSULTANT.
9. THE CONSULTANT REMAINS RESPONSIBLE TO ENSURE THAT ALL THE GUIDELINES, STANDARD DRAWINGS, STANDARDS AND SPECIFICATIONS OF THE TRANSPORT DEPARTMENT HAVE BEEN MET AND ARE COMPLIED WITH.
10. FINAL POSITION OF SERVICES TO BE DETERMINED ON SITE.

AMENDMENTS				
NO.	DATE	APPROVED	DESCRIPTION	FILE
1.	2022-05-27	CW	ISSUED FOR APPROVAL	
2.	2022-05-27	CW	ISSUED FOR TENDER	

DESIGNED	JJ	DRAWN	JJ
DESIGN CHECKED BY	CW	INFRASTRUCTURE TECHNICAL INFORMATION	MANAGEMENT

PROJECT STATUS	
PROJECT ENGINEER (CONSULTANT)	PROJECT ENGINEER (CITY OF TSHWANE)

INITIALS AND SIGNATURE	SIGNATURE AND P. NO.	DATE
INITIALS AND SIGNATURE	SIGNATURE AND P. NO.	DATE

BAHLAPHING CONSULTING

BC Bahlaphing consulting

306 Lois Avenue
Newlands, Menlyn,
Pretoria, 0181

t: (012) 348 3038
e: info@bahlaphing.com
www.bahlaphing.com

CITY OF TSHWANE
ROADS AND TRANSPORT DEPARTMENT


Mr. Imvula Tshenye
DEPUTY HEAD - BRPN DIVISION
P.O. BOX 1409
PRETORIA 0001

Mr. P. L. Letsohane
EXECUTIVE DIRECTOR
P.O. BOX 1409
PRETORIA 0001

DESCRIPTION OF PROJECT: **BRT LINE 2C: LYNNWOOD ROAD FROM JANUARY MASILELA TO SIMON VERMOOTEN**

CONTRACT No. 1: **LYNNWOOD ROAD - WP2 TYPICAL STANDARD DETAILS FOR SIGN BOARDS**

DATE: 27/05/2022	SCALE: AS SHOWN	ORIGINAL PAPER SIZE: A0
DRAWING NO. J 2145/01/SD/002	SHEET NO. 2	REVISION

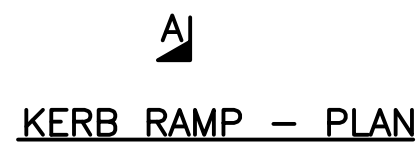

- | AMENDMENTS | | | | |
|------------|----------|----------|---------------------|------|
| MR. | DATE | APPROVED | DESCRIPTION | PAR. |
| A | 05-04-22 | OW | ISSUED FOR APPROVAL | |
| 0 | 01-07-22 | OW | ISSUED FOR TENDER | |
| | | | | |
| | | | | |
| 01 | 05-01 | OW | ISSUED FOR APPROVAL | |
| | | | | |
| | | | | |

STATUS	DATE	STATUS	DATE
PROJECT STATUS			
☐ ON HOLD	☒ IN PROGRESS	☐ COMPLETED	☐ ON PAUSE

PROJECT ENGINEER (CONSULTANT)	
INITIALS AND SURNAME	SIGNATURE AND PR. No. DATE
INSPECTOR OF WORKS (CITY OF TIRANNE):	
INITIALS AND SURNAME	SIGNATURE AND PR. No. DATE

BAHLAPHING CONSULTING

 **Bahlaphing consulting**

306 Lois Avenue
Newlands, Menlyn,
Pretoria, 0181

t: (012) 348 3038
e: info@bahlaphing.com
www.bahlaphing.com



DRAWING APPROVED BY DIVISIONAL HEAD
Ms Imelda Tshenye

SIGNATURE: _____ DATE: _____
DESCRIPTION OF PROJECT: **BRT LINE 2C:
LYNNWOOD ROAD FROM JANUARY
MASILELA TO SIMON VERMOOTEN**

DESCRIPTION OF DRAWING:

LYNNWOOD ROAD - WP2
TYPICAL STANDARD DETAILS
FOR NMT

CONTRACT NO. :		PROJECT NO. :	
DATE : 27/05/2022		SCALE : AS SHOWN	
DRAWING NO. J 2145/02/SD/003		SHEET NO. 3	
		 DIVISION	

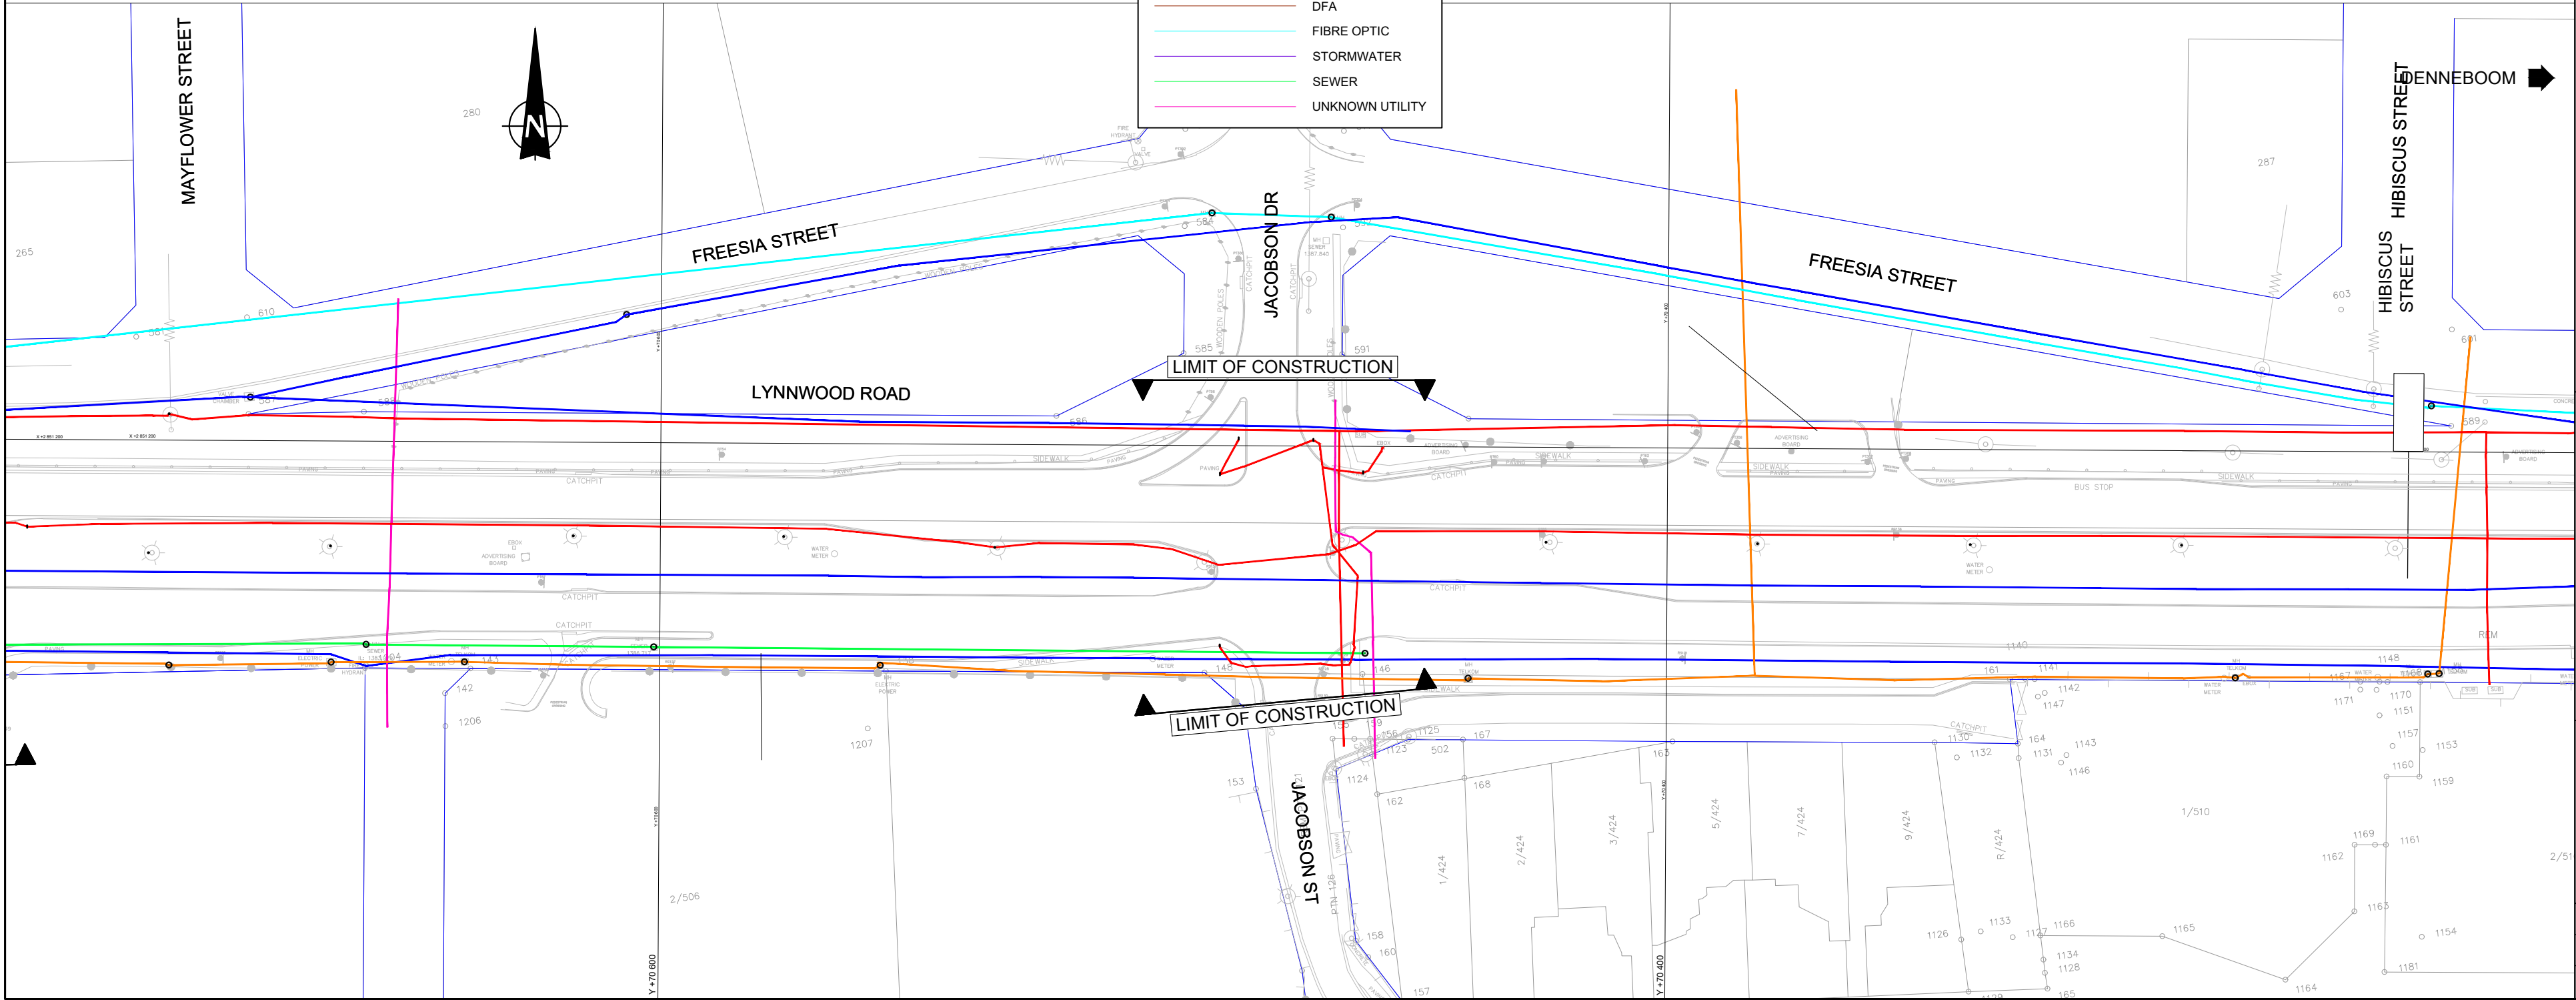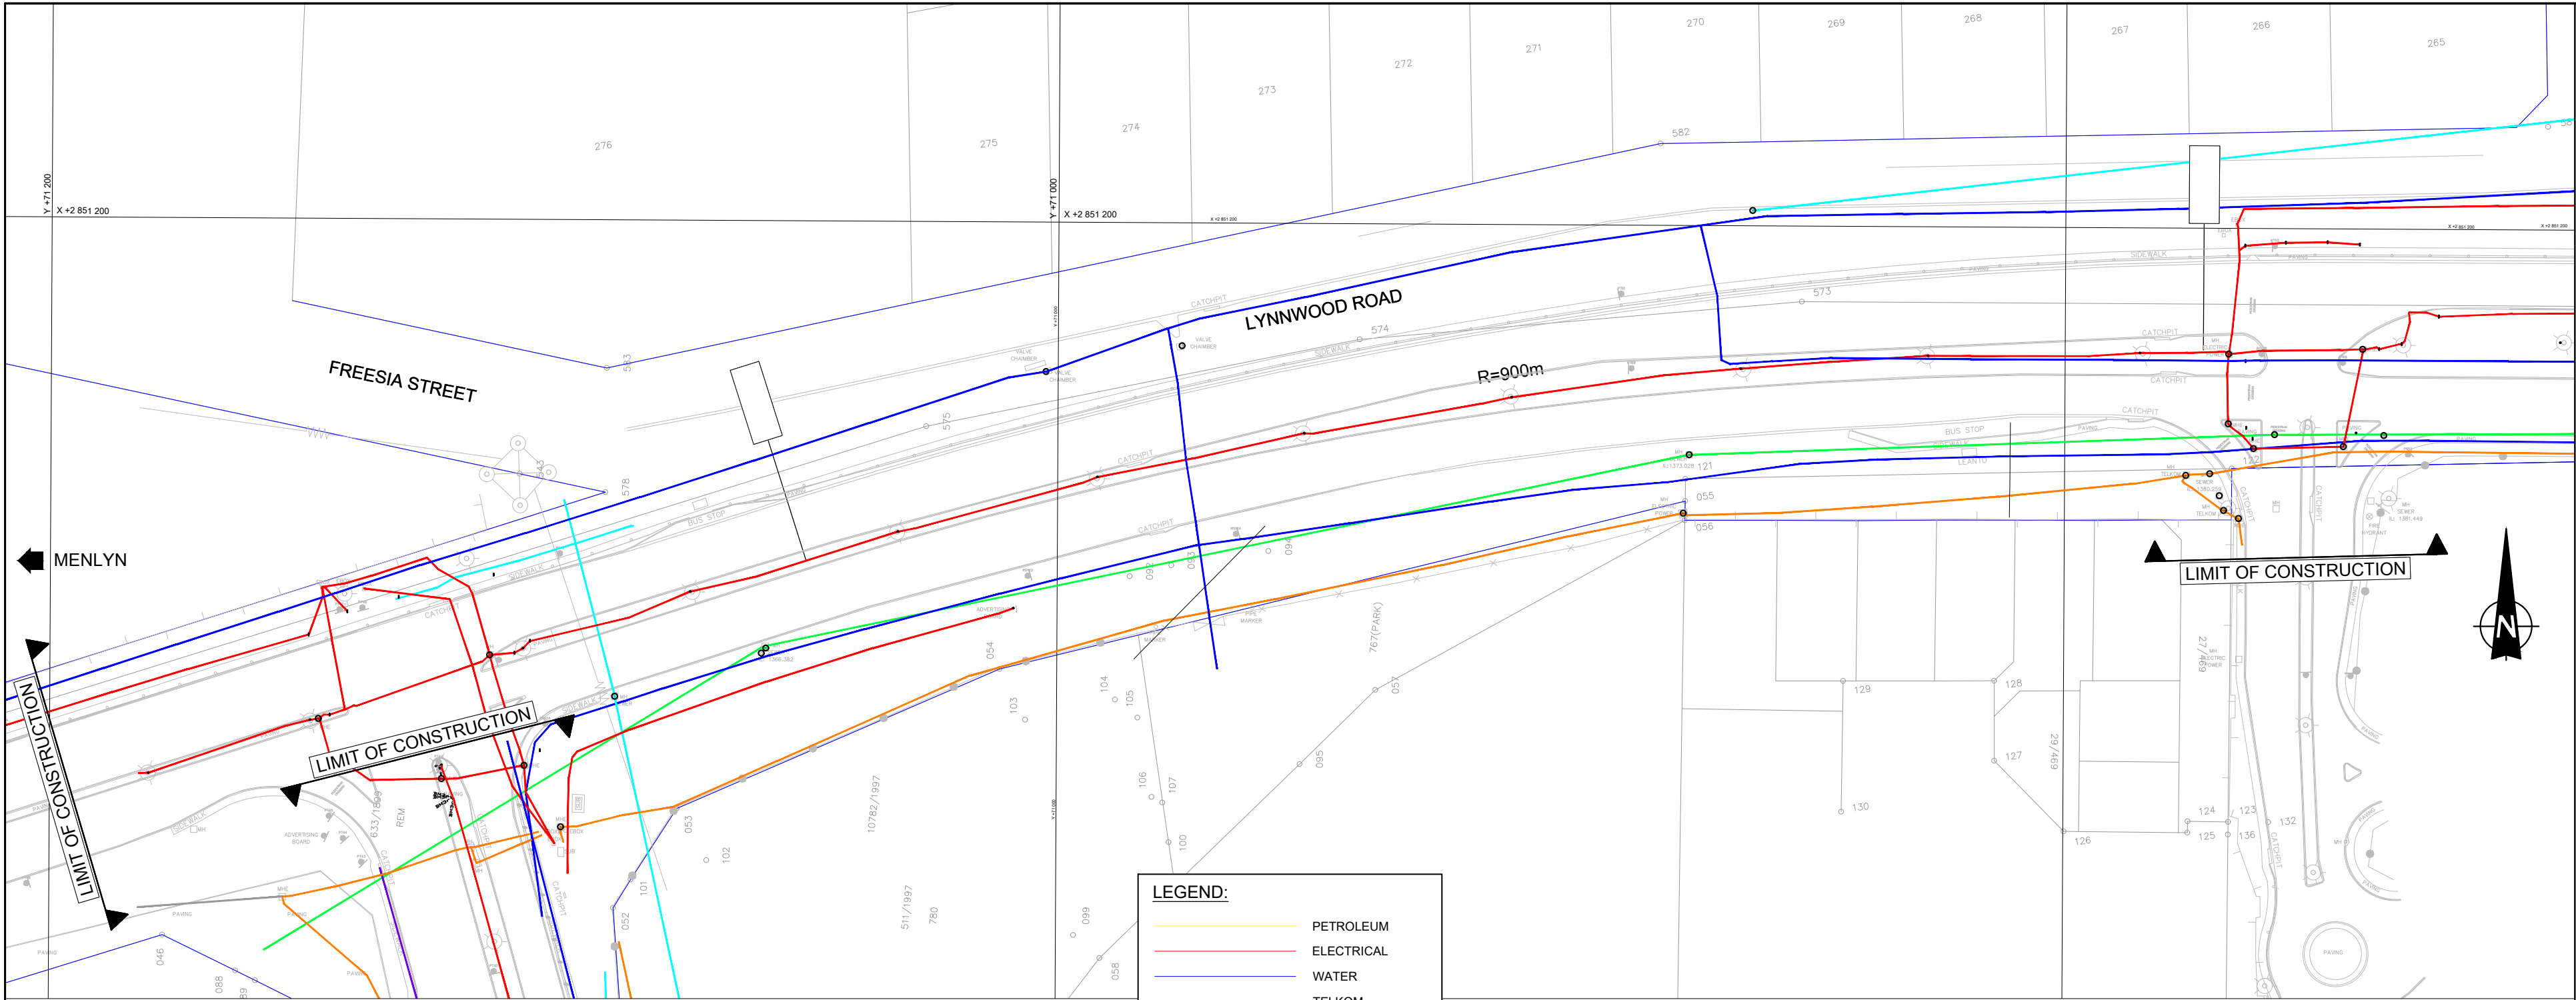

EXISTING SERVICES LEGEND

AMENDMENTS				
NO.	DATE	APPROVED	DESCRIPTION	PAGE
1	27/05/2022	CW	ISSUED FOR APPROVAL	1
2	11/02/22	CW	ISSUED FOR TENDER	1

DESIGNED	JJ	DRAWN	JJ
CHECKED BY	CW	INFRASTRUCTURE TECHNICAL INFORMATION	MANAGEMENT

PROJECT STATUS			
☒ PROJECT DESIGN	☒ APPROVED FOR CONSTRUCTION	☐ AS BUILT DRAWING	

INITIALS AND SURNAME	SIGNATURE AND P. NO.	DATE
INSPECTOR OF WORKS CITY OF TSHWANE		

INITIALS AND SURNAME	SIGNATURE AND P. NO.	DATE
BAHLAPHING CONSULTING		

BC Bahlaphing consulting

306 Lois Avenue
Newlands, Menlyn,
Pretoria, 0181

t: (012) 348 3038
e: info@bahlaphing.com
www.bahlaphing.com

CITY OF TSHWANE
ROADS AND TRANSPORT DEPARTMENT



Ms Imelda Tabenye DIVISIONAL HEAD - IPTN DIVISION	Ms P. I. Lelani EXECUTIVE DIRECTOR
--	---------------------------------------

P.O. BOX 1409 PRETORIA 0001	P.O. BOX 1409 PRETORIA 0001
-----------------------------------	-----------------------------------

DESCRIPTION OF PROJECT
BRT LINE 2C:
LYNNWOOD ROAD FROM JANUARY
MASILELA TO SIMON VERMOOTEN

DESCRIPTION OF DRAWING:
LYNNWOOD ROAD - WP2
SERVICES DETECTION
SHEET 1 OF 4

CONTRACT NO.:	PROJECT NO.:
DATE: 27/05/2022	SCALE: 1:500
DRAWING NO: J 2145/02/DET/001	SHEET NO: 2

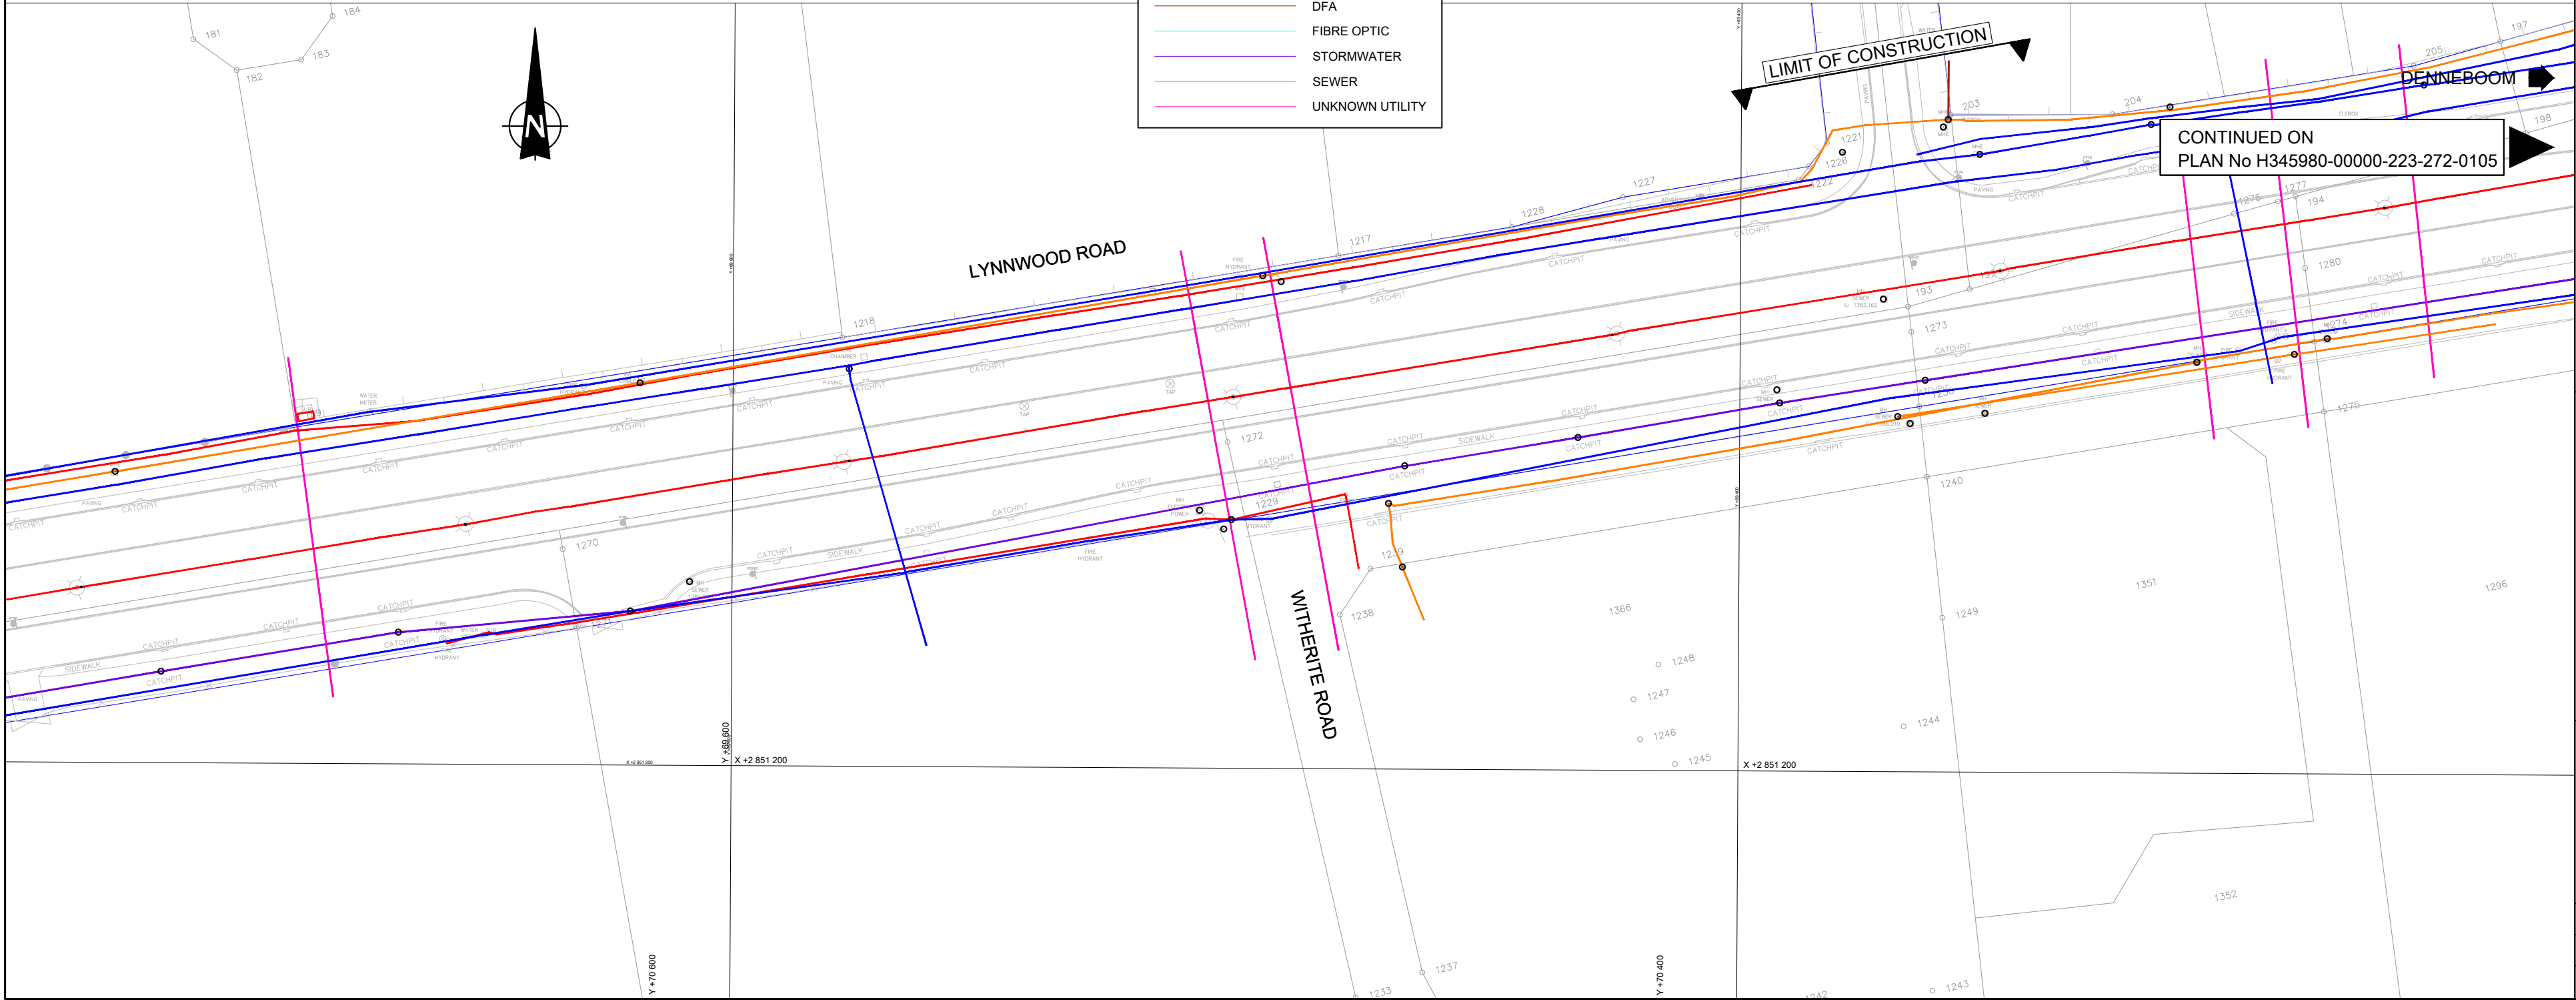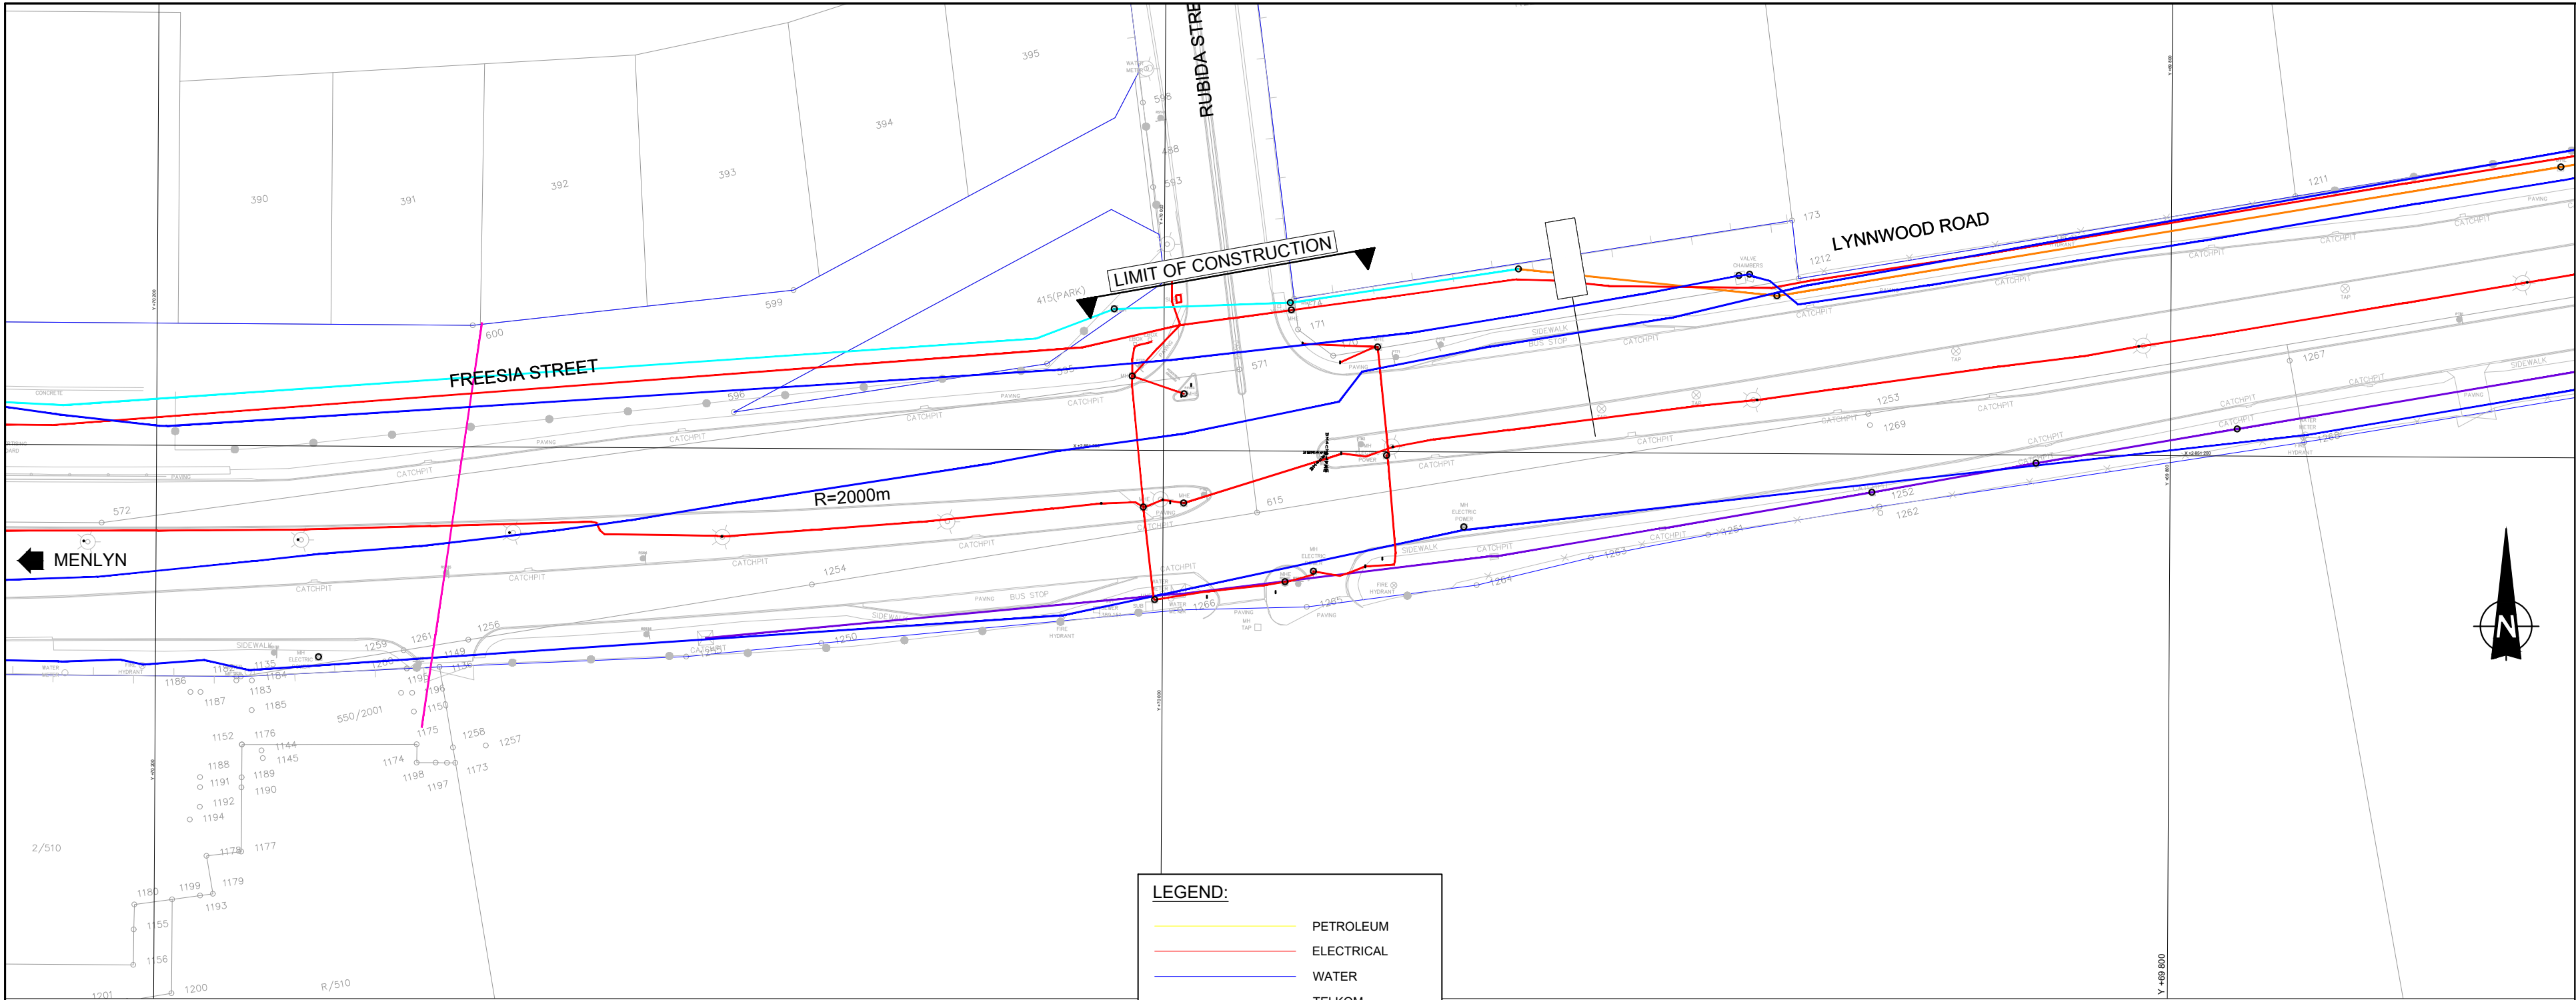

EXISTING SERVICES LEGEND

AMENDMENTS			
NO.	DATE	APPROVED	DESCRIPTION
1	27/05/2022	OW	ISSUED FOR TENDER
2	11/02/22	OW	ISSUED FOR TENDER

DESIGNED	JJ	DRAWN	JJ
DESIGN CHECKED BY	OW	INFRASTRUCTURE TECHNICAL INFORMATION	MANAGEMENT
PROJECT ENGINEER (CONSULTANT)			

PROJECT STATUS			
☐ COMPLETE	☒ IN PROGRESS	☐ APPROVED FOR CONSTRUCTION	☐ AS-BUILT
INITIALS AND SURNAME	SIGNATURE AND P. NO.	DATE	
INSPECTOR OF WORKS (CITY OF TSHWANE)			
INITIALS AND SURNAME	SIGNATURE AND P. NO.	DATE	

BAHLAPHING CONSULTING

BC Bahlaphing consulting

306 Lois Avenue
Newlands, Menlyn,
Pretoria, 0181

t: (012) 348 3038
e: info@bahlaphing.com
www.bahlaphing.com

CITY OF TSHWANE
ROADS AND TRANSPORT DEPARTMENT

Ms Imelda Tshenye
DIVISIONAL HEAD - IPTIN DIVISION

Ms P. J. Lelwana
EXECUTIVE DIRECTOR

P.O. BOX 1409
PRETORIA
0001

P.O. BOX 1409
PRETORIA
0001

DRAWING APPROVED BY DIVISIONAL HEAD
Ms Imelda Tshenye



DESCRIPTION OF PROJECT

**BRT LINE 2C:
LYNNWOOD ROAD FROM JANUARY
MASILELA TO SIMON VERMOOTEN**

DESCRIPTION OF DRAWING:

**LYNNWOOD ROAD - WP2
SERVICES DETECTION
SHEET 2 OF 4**

CONTRACT NO.:	PROJECT NO.:
DATE: 27/05/2022	SCALE: 1:500
DRAWING NO. J 2145/02/DET/002	SHEET NO. 2
	REVISION

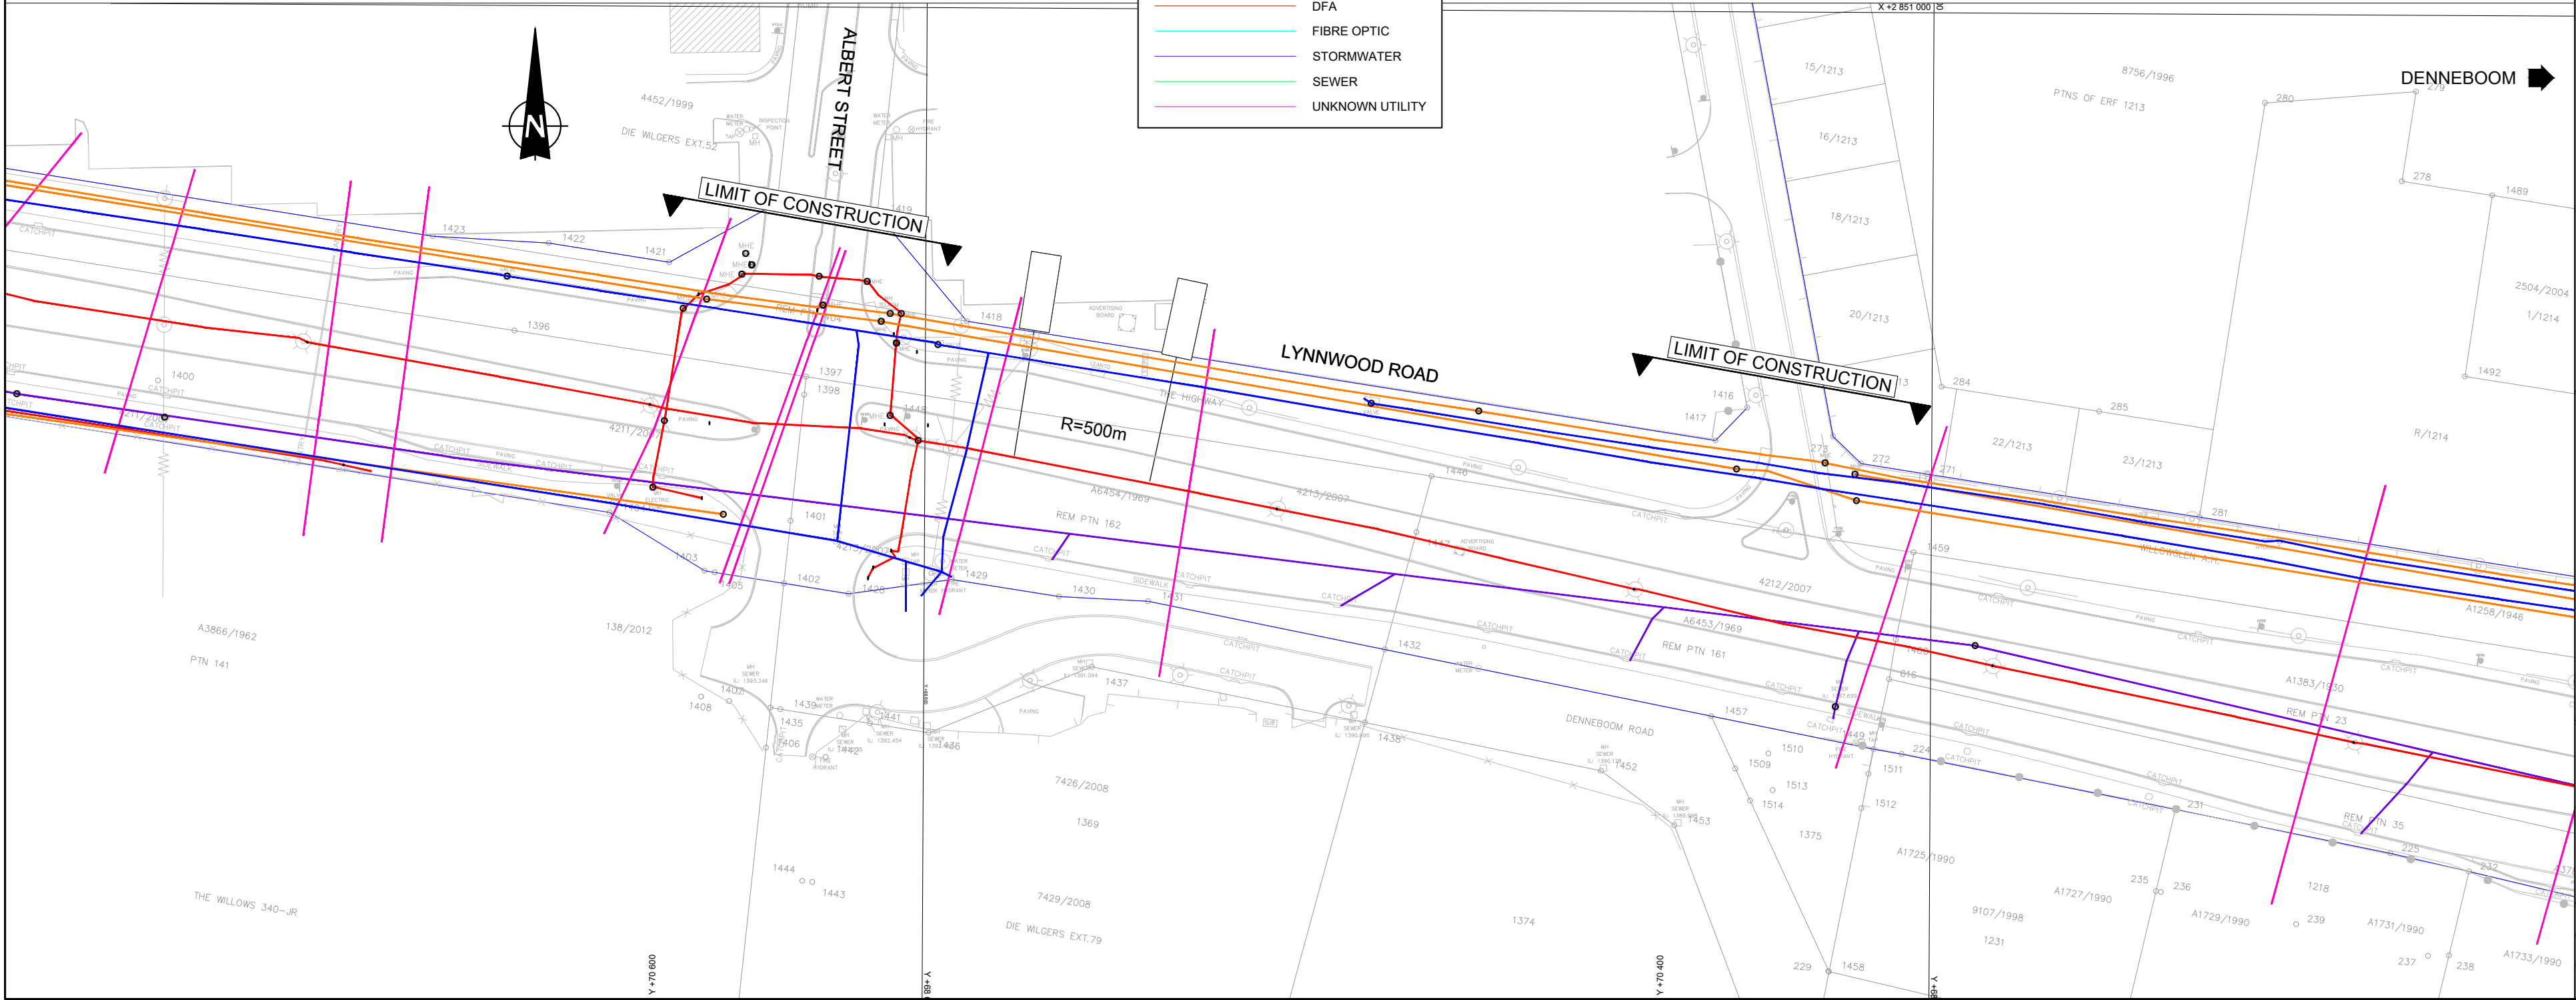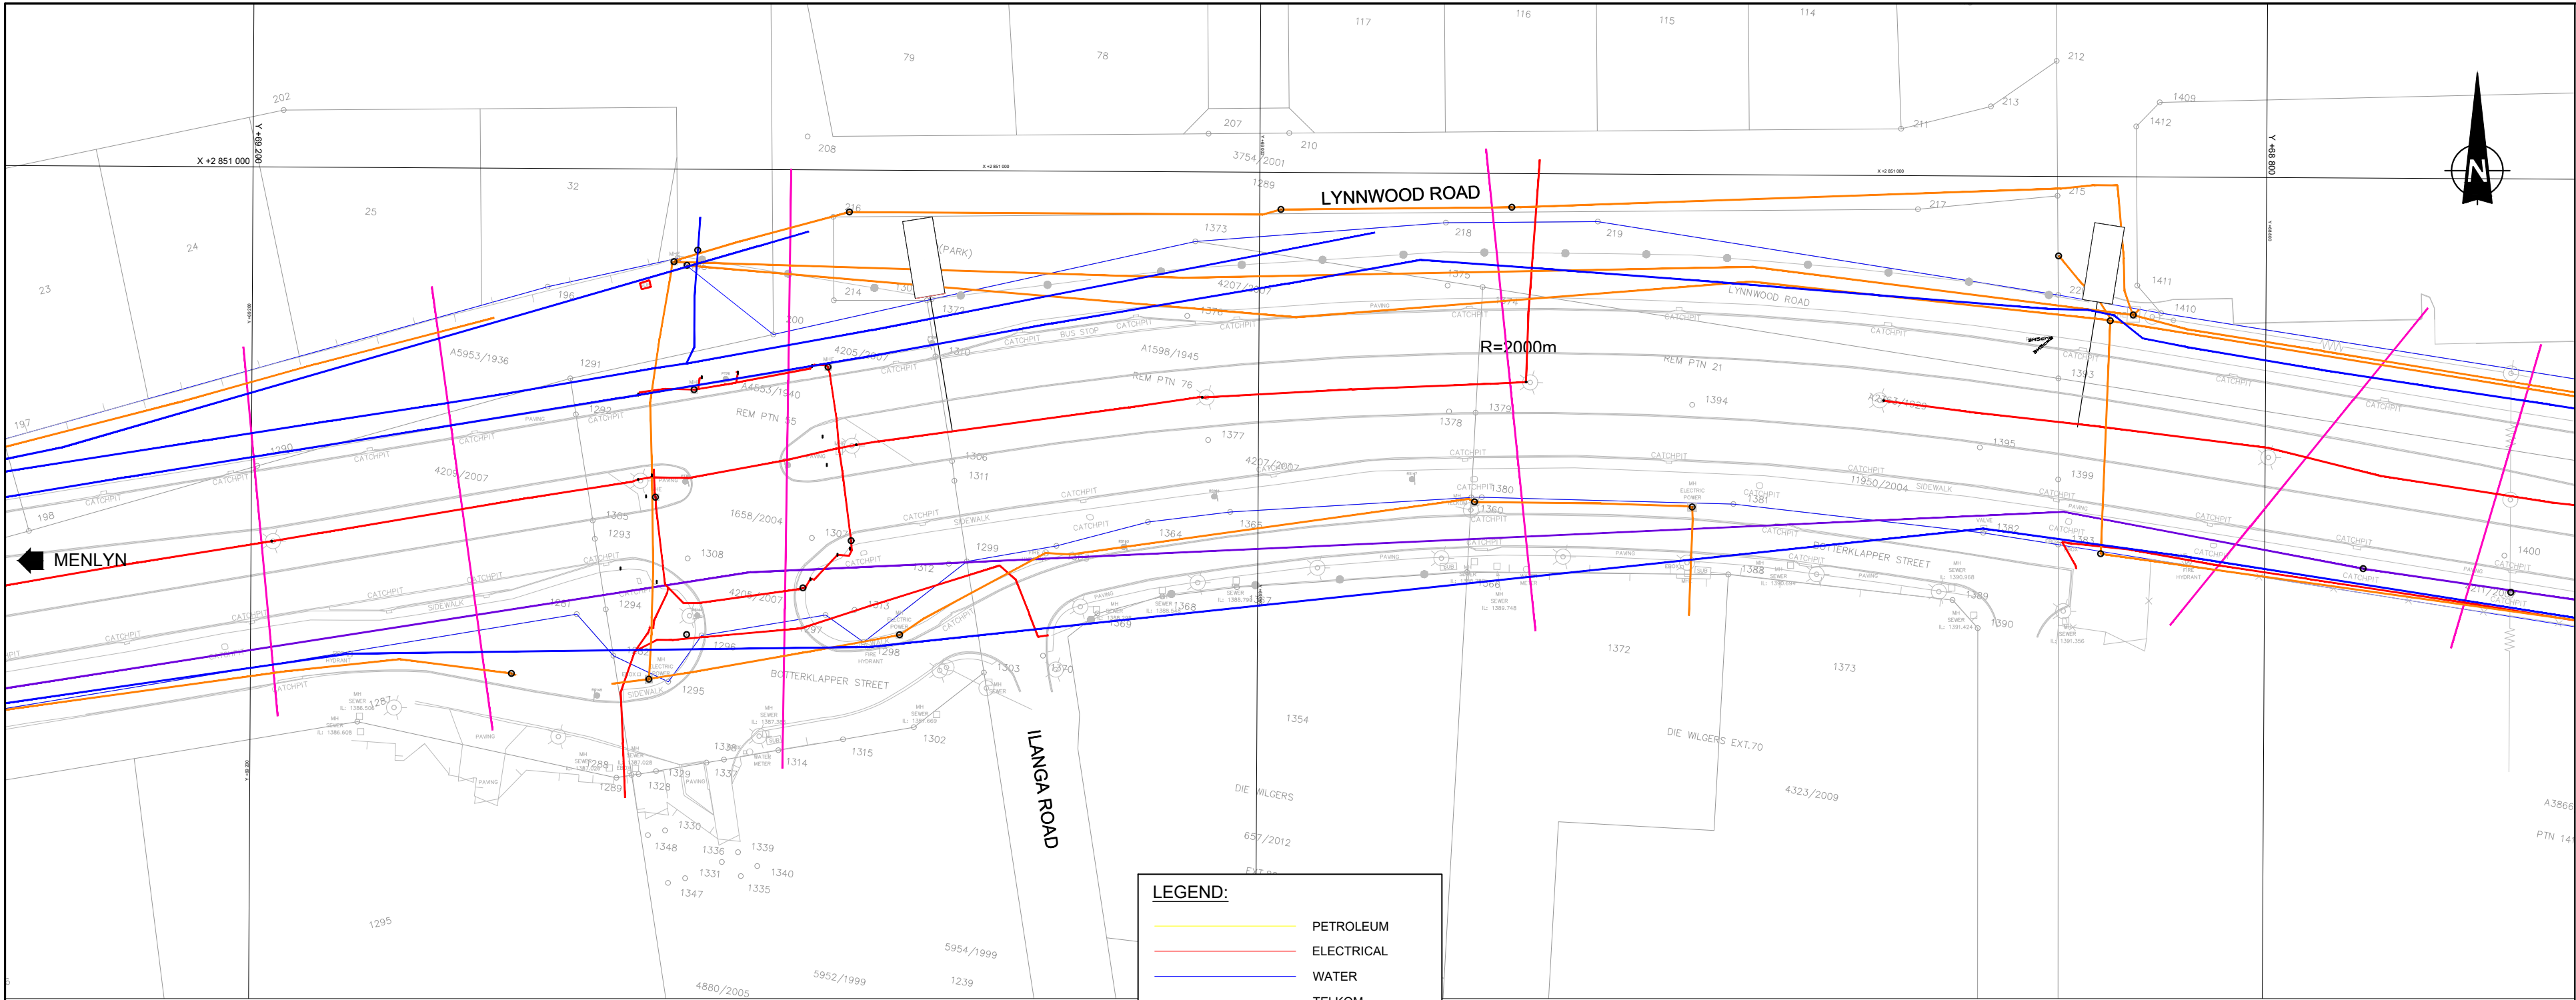

EXISTING SERVICES LEGEND

AMENDMENTS				
NO.	DATE	APPROVED	DESCRIPTION	FILE
1	27/05/2022	CH	ISSUED FOR APPROVAL	
2	11/02/22	CH	ISSUED FOR TENDER	

DESIGNED	JJ	DRAWN	JJ
CHECKED BY	CW	APPROVED FOR CONSTRUCTION	
PROJECT ENGINEER (CONSULTANT)		APPROVED FOR CONSTRUCTION	

PROJECT STATUS			
☒ DESIGN	☒ APPROVED FOR CONSTRUCTION	☐ AS-BUILT	☐ ISSUED FOR TENDER
PROJECT ENGINEER (CONSULTANT)			

INITIALS AND SURNAME	SIGNATURE AND P. NO.	DATE
INSPECTOR OF WORKS (CITY OF TSHWANE)		
INITIALS AND SURNAME	SIGNATURE AND P. NO.	DATE

BAHLAPHING CONSULTING

BC Bahlaphing consulting

306 Lois Avenue
Newlands, Menlyn,
Pretoria, 0181

t: (012) 348 3038
e: info@bahlaphing.com
www.bahlaphing.com

CITY OF TSHWANE
ROADS AND TRANSPORT DEPARTMENT

Ms Imelda Tabonye
DIVISIONAL HEAD - IPTN DIVISION

Ms P. J. Lelwani
EXECUTIVE DIRECTOR

P.O. BOX 1409
PRETORIA
0001

P.O. BOX 1409
PRETORIA
0001

CONTRACT NO.:	PROJECT NO.:
DATE:	SCALE:
27/05/2022	1:500
DRAWING NO.:	ORIGINAL PAPER SIZE:
J 2145/02/DET/003	A0


DESCRIPTION OF PROJECT

BRT LINE 2C:
LYNNWOOD ROAD FROM JANUARY
MASILELA TO SIMON VERMOOTEN

DESCRIPTION OF DRAWING:

LYNNWOOD ROAD - WP2
SERVICES DETECTION
SHEET 3 OF 4

CONTRACT NO.:	PROJECT NO.:
DATE:	SCALE:
27/05/2022	1:500
DRAWING NO.:	ORIGINAL PAPER SIZE:
J 2145/02/DET/003	A0

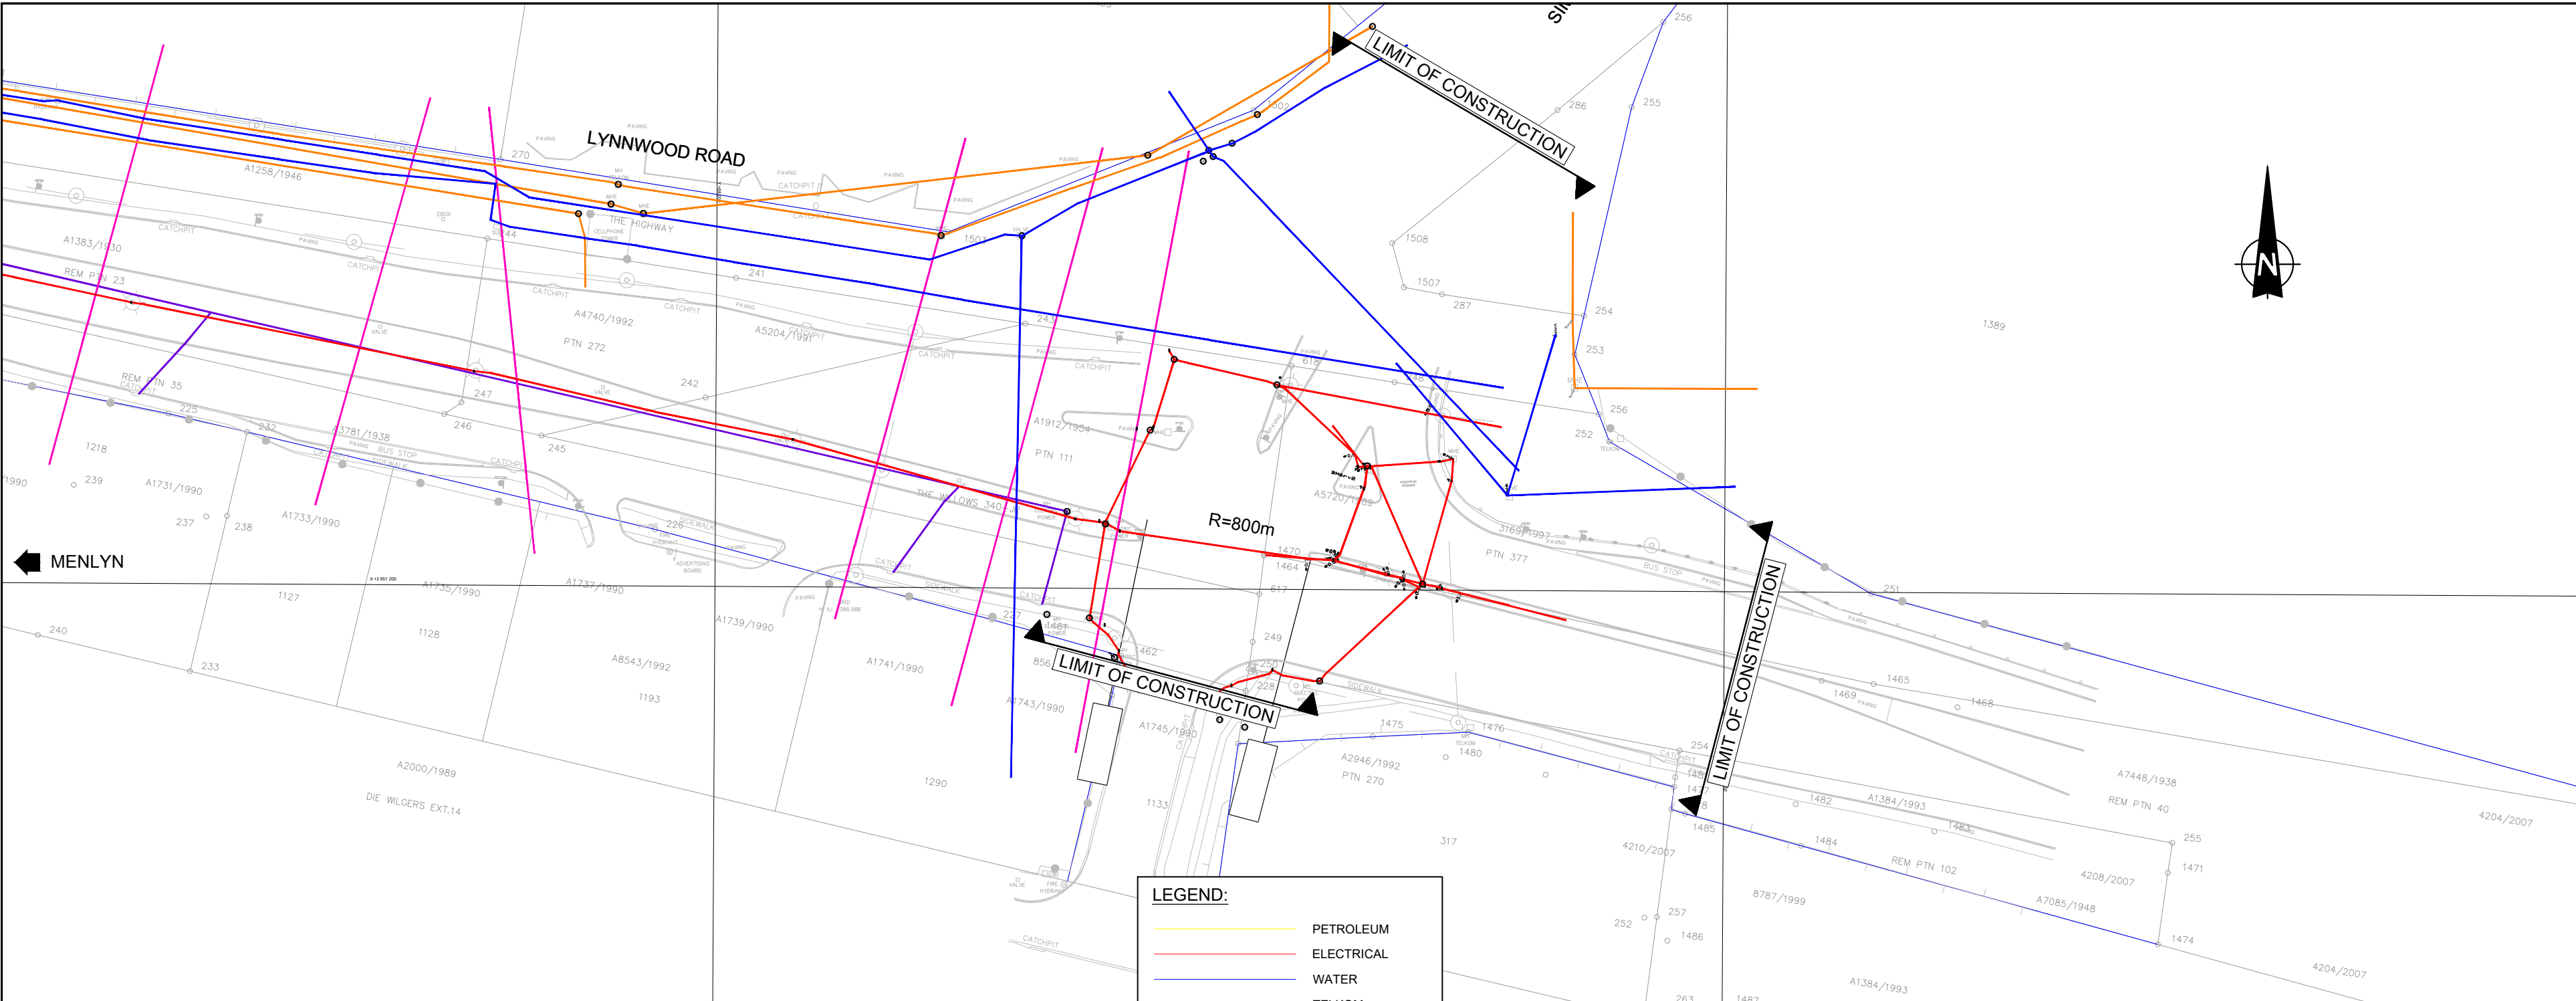

LEGEND:

- PETROLEUM
- ELECTRICAL
- WATER
- TELKOM
- DFA
- FIBRE OPTIC
- STORMWATER
- SEWER
- UNKNOWN UTILITY

EXISTING SERVICES LEGEND

AMENDMENTS				
NR.	DATE	APPROVED	DESCRIPTION	PAGE
1	27/05/22	JJ	ISSUED FOR TENDER	1
2	11/02/22	CW	ISSUED FOR TENDER	1

DESIGNED		DRAWN	
	JJ		JJ
SIGNATURE	DATE	SIGNATURE	DATE

DESIGN CHECKED BY		INFRASTRUCTURE TECHNICAL INFORMATION	
	CW		MANAGEMENT
SIGNATURE	DATE	SIGNATURE	DATE

PROJECT STATUS			
☐ PROJECT COMPLETED	☒ PROJECT IN PROGRESS	☐ PROJECT ON HOLD	☐ PROJECT ON PAUSE

INITIALS AND SURNAME		SIGNATURE AND P. No.		DATE	
INSPECTOR OF WORKS (CITY OF TSHWANE)					
INITIALS AND SURNAME		SIGNATURE AND P. No.		DATE	

BAHLAPHING CONSULTING



306 Lois Avenue
Newlands, Menlyn,
Pretoria, 0181
t: (012) 348 3038
e: info@bahlaphing.com
www.bahlaphing.com

CITY OF TSHWANE ROADS AND TRANSPORT DEPARTMENT	
Ms Imelda Tabenye DIVISIONAL HEAD - IPTN DIVISION P.O. BOX 1409 PRETORIA 0001	Ms P. I. Letlamo EXECUTIVE DIRECTOR P.O. BOX 1409 PRETORIA 0001

SIGNATURE		DATE	

DESCRIPTION OF PROJECT

**BRT LINE 2C:
LYNNWOOD ROAD FROM JANUARY
MASILELA TO SIMON VERMOOTEN**



DESCRIPTION OF DRAWING:

**LYNNWOOD ROAD - WP2
SERVICES DETECTION
SHEET 4 OF 4**

CONTRACT No.:		PROJECT No.:	

DATE:	SCALE:	ORIGINAL PAPER SIZE:
27/05/2022	1:500	A0

DRAWING NO.	SHEET NO.	REVISION
J 2145/02/DET/004	2	

 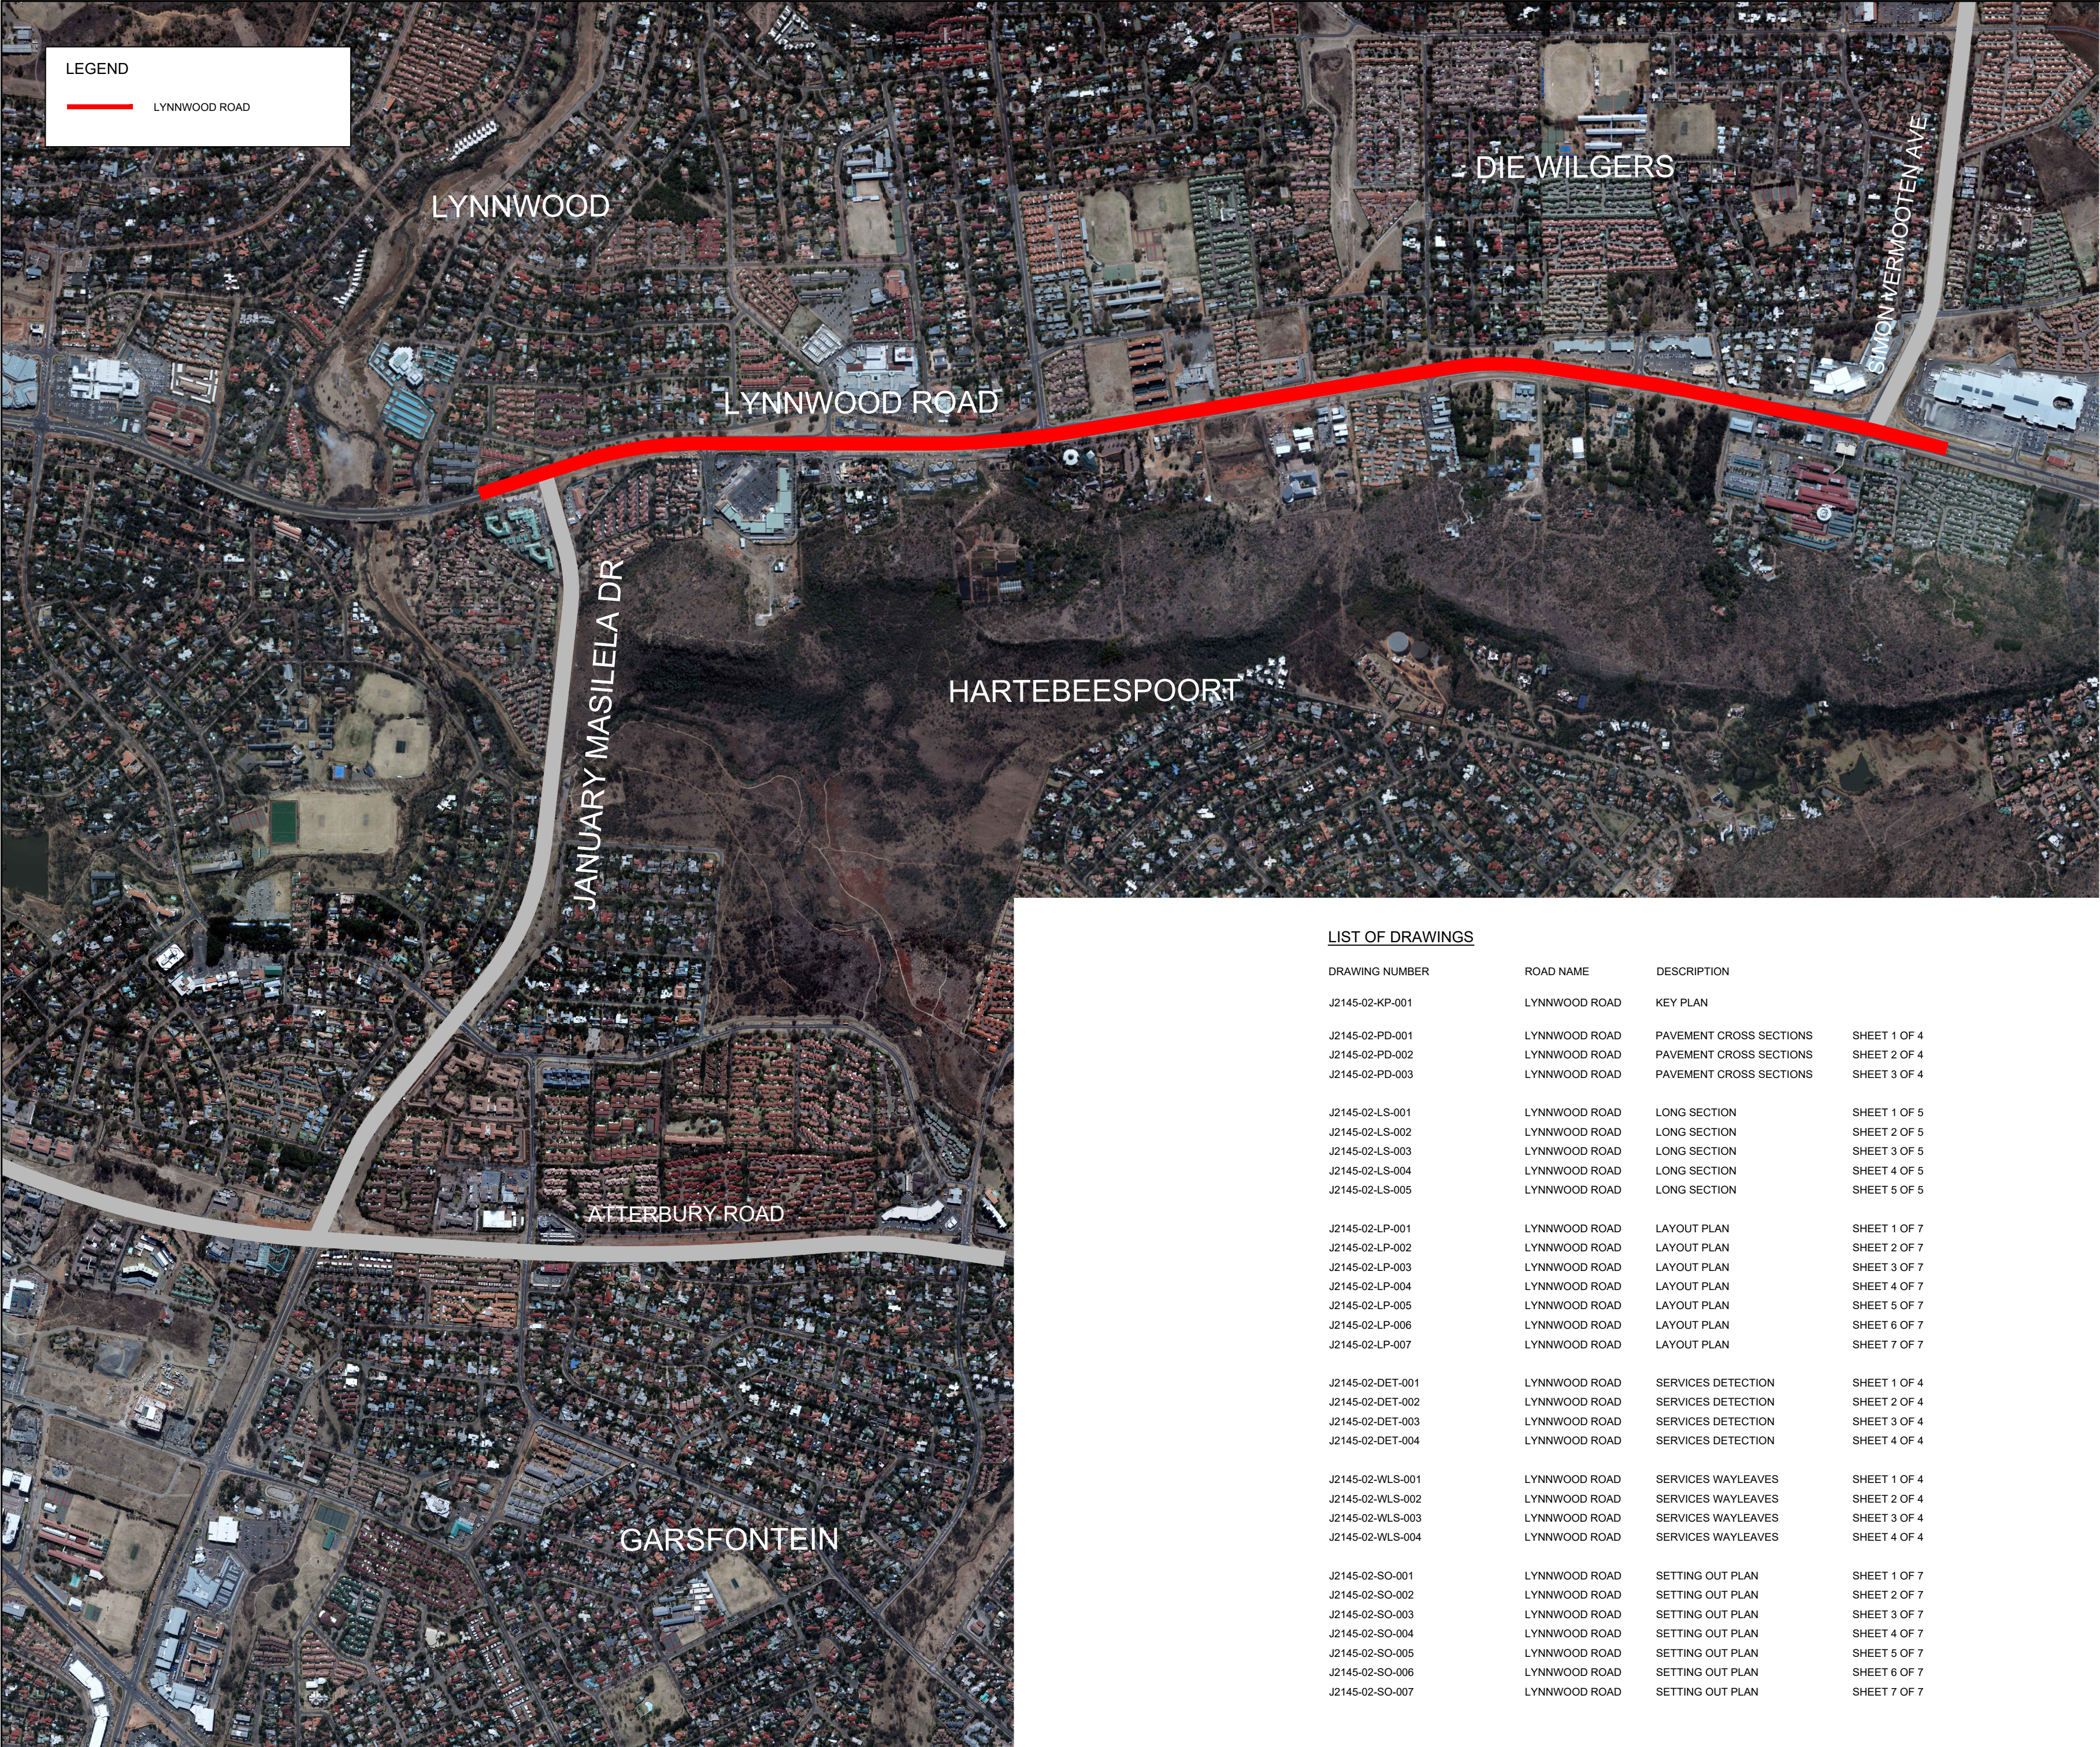

NOTES AND SPECIFICATIONS

GENERAL

AMENDMENTS			
NR	DATE	APPROVED	DESCRIPTION
1	25/05/22	CW	REVISION FOR TENDER
2	11/07/22	CW	ISSUED FOR TENDER

DESIGNED	CW	DRAWN	CW

DESIGN CHECKED BY	CW	INFRASTRUCTURE TECHNICAL INFORMATION	MANAGEMENT

PROJECT STATUS			
DESIGNED	APPROVED	CONSTRUCTION	AS-BUILT

INITIALS AND SURNAME	SIGNATURE AND P. No.	DATE

INITIALS AND SURNAME	SIGNATURE AND P. No.	DATE



306 Lois Avenue
Newlands, Menlyn,
Pretoria, 0181

T: (012) 348 3038
E: info@bahaphing.com
www.bahaphing.com

CITY OF TSHWANE
ROADS AND TRANSPORT DEPARTMENT

Ms Imelda Tabenye
DIVISIONAL HEAD - RPTN DIVISION
P.O. BOX 1409
PRETORIA
0001

Ms P. I. Lelani
EXECUTIVE DIRECTOR
P.O. BOX 1409
PRETORIA
0001


DRAWING APPROVED BY DIVISIONAL HEAD	
INITIALS AND SURNAME	DATE

DESCRIPTION OF PROJECT	
BRT LINE 2C: LYNNWOOD ROAD FROM JANUARY MASILELA TO SIMON VERMOOTEN	

DESCRIPTION OF DRAWING	
LYNNWOOD ROAD - WP2 KEY PLAN	


CONTRACT NO.:	
PROJECT NO.:	
DATE: 27/05/2022	SCALE: 1:500
DRAWING NO: J 2145/02/KP/001	SHEET NO: 1

ORIGINAL PAPER SIZE:	
A0	
REVISION	

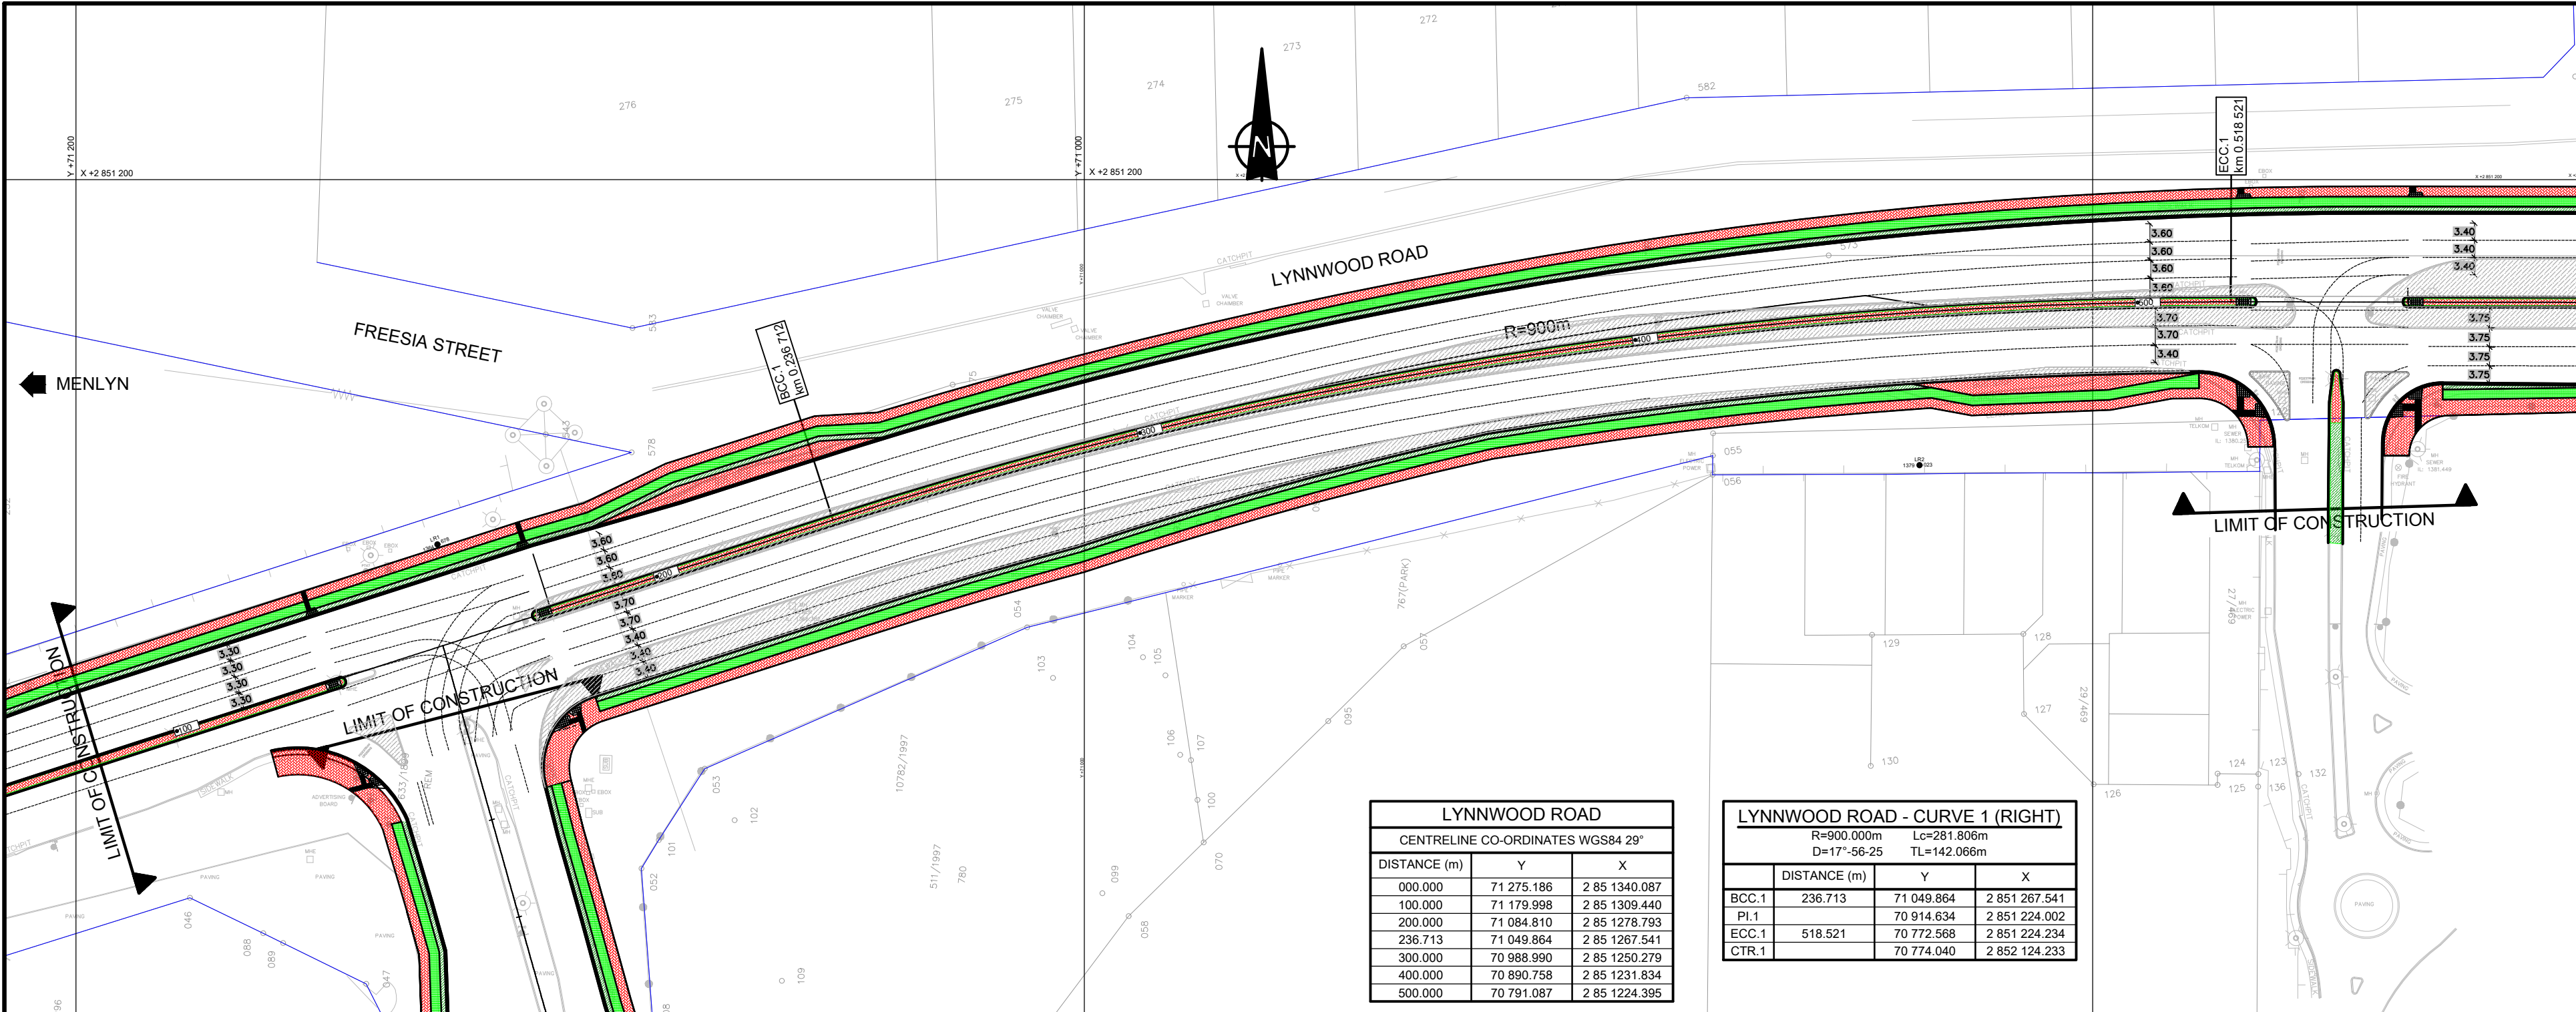

- NOTES AND SPECIFICATIONS**
- GENERAL**
1. ALL MATERIAL AND WORKMANSHIP MUST COMPLY WITH THE REQUIREMENTS OF THE LATEST RELEVANT SABS REQUIREMENTS.
 2. ALL DIMENSIONS ARE IN MILLIMETERS. (UNLESS OTHERWISE SPECIFIED)
 3. DO NOT SCALE FROM THESE DRAWINGS.
 4. ALL DIMENSIONS MUST BE CHECKED AND APPROVED ON SITE.
 5. ALL CONSTRUCTION TO BE DONE IN ACCORDANCE WITH THE STANDARD SPECIFICATIONS FOR MUNICIPAL CIVIL ENGINEERING WORKS, THIRD EDITION 2005 AND THE STANDARD CTMM DETAIL DRAWINGS
 6. THESE DRAWINGS MUST BE READ IN CONJUNCTION WITH THE ARCHITECTS DRAWINGS. (IF APPLICABLE)
 7. THIS DRAWING MUST BE READ IN CONJUNCTION WITH THE STANDARD SPECIFICATIONS FOR MUNICIPAL CIVIL ENGINEERING WORKS, SERIES 4.
 8. THE SIGNATURE OR INITIALS ON THIS DRAWING, OF ANY MANAGER OF THE TRANSPORT DEPARTMENT, IN NO WAY REMOVES ANY RESPONSIBILITY WHATSOEVER FROM THE CONSULTANT.
 9. THE CONSULTANT REMAINS RESPONSIBLE TO ENSURE THAT ALL THE GUIDELINES, STANDARD DRAWINGS, STANDARDS AND SPECIFICATIONS OF THE TRANSPORT DEPARTMENT HAVE BEEN MET AND ARE COMPLIED WITH.
 10. FINAL POSITION OF SERVICES TO BE DETERMINED ON SITE.

- LEGEND**
- ROAD WIDENING
 - PEDESTRIAN WALKWAY
 - CYCLE LANE
 - MEDIANS / ISLANDS
 - TRT STATIONS
 - TRT BARRIER KERB
 - TRT LANE
 - CADASTRAL BOUNDARY

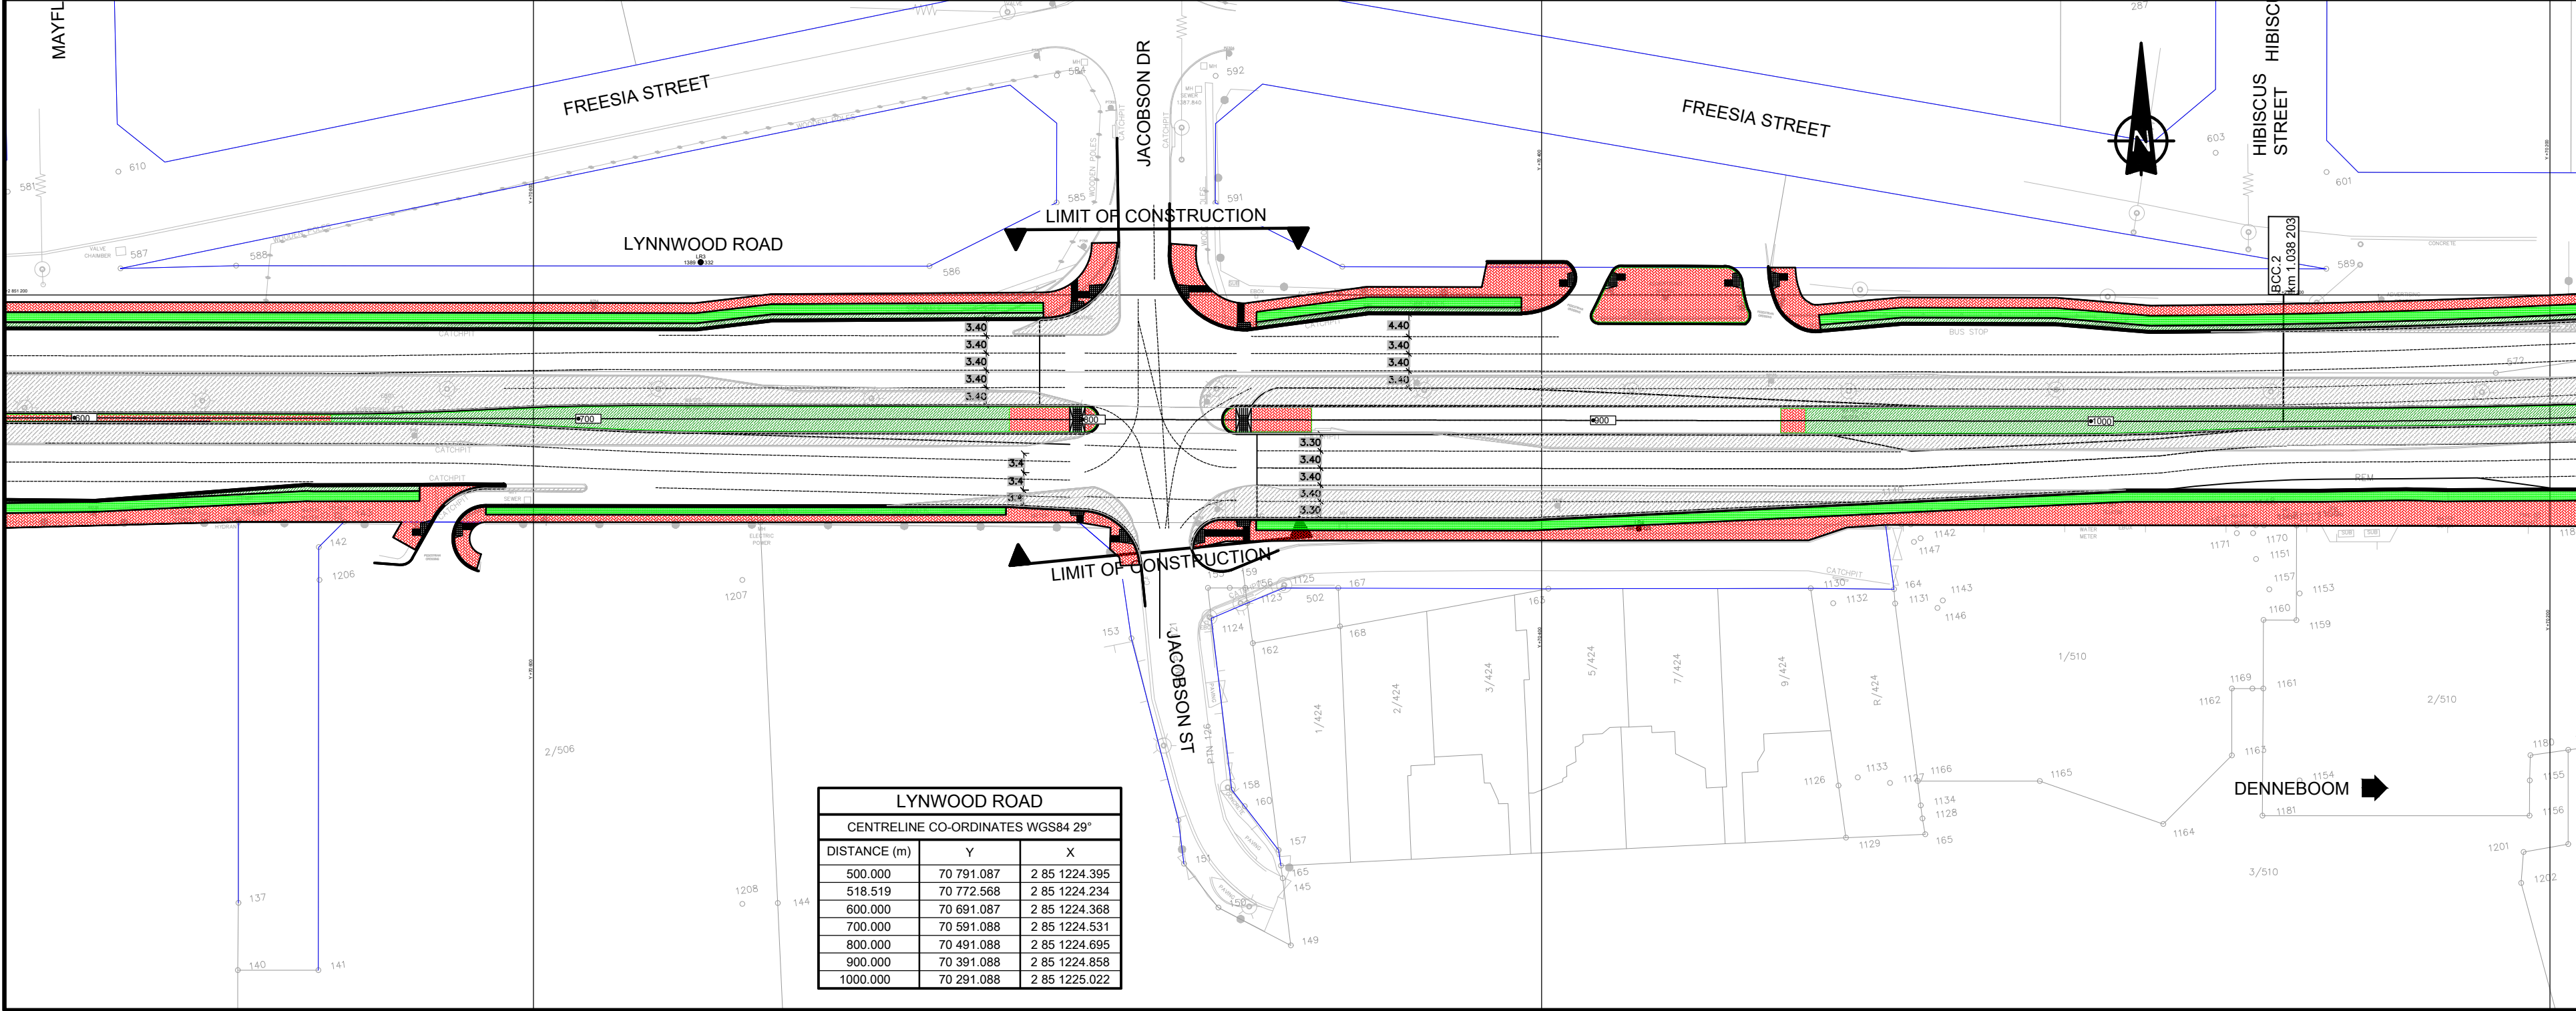

AMENDMENTS

NO.	DATE	APPROVED	DESCRIPTION	FILE
1	01-12-24	OK	ISSUED FOR APPROVAL	
2	01-02-24	OK	ISSUED FOR TENDER	

PROJECT STATUS

PROJECT ENGINEER (CONSULTANT): ☐ ☐ ☐ ☐

INSPECTOR OF WORKS (CITY OF TSHWANE): ☐ ☐ ☐ ☐

BAHLAPHING CONSULTING

CITY OF TSHWANE
ROADS AND TRANSPORT DEPARTMENT

Ms Imelda Tshenye
DIVISIONAL HEAD - RPTN DIVISION
P.O. BOX 1409
PRETORIA 0001

M P L Luthlana
EXECUTIVE DIRECTOR
P.O. BOX 1409
PRETORIA 0001


BRT LINE 2C:
LYNNWOOD ROAD FROM JANUARY MASILELA TO SIMON VERMOOTEN

LYNNWOOD ROAD - WP2
LAYOUT PLAN
SHEET 1 OF 4

CONTRACT NO.: **PROJECT NO.:**


DATE: 27/05/2022 **SCALE:** 1:500 **ORIGINAL PAPER SIZE:** A0

DRAWING NO.: J 2145/02/LP/001 **SHEET NO.:** 3 **REVISION:**

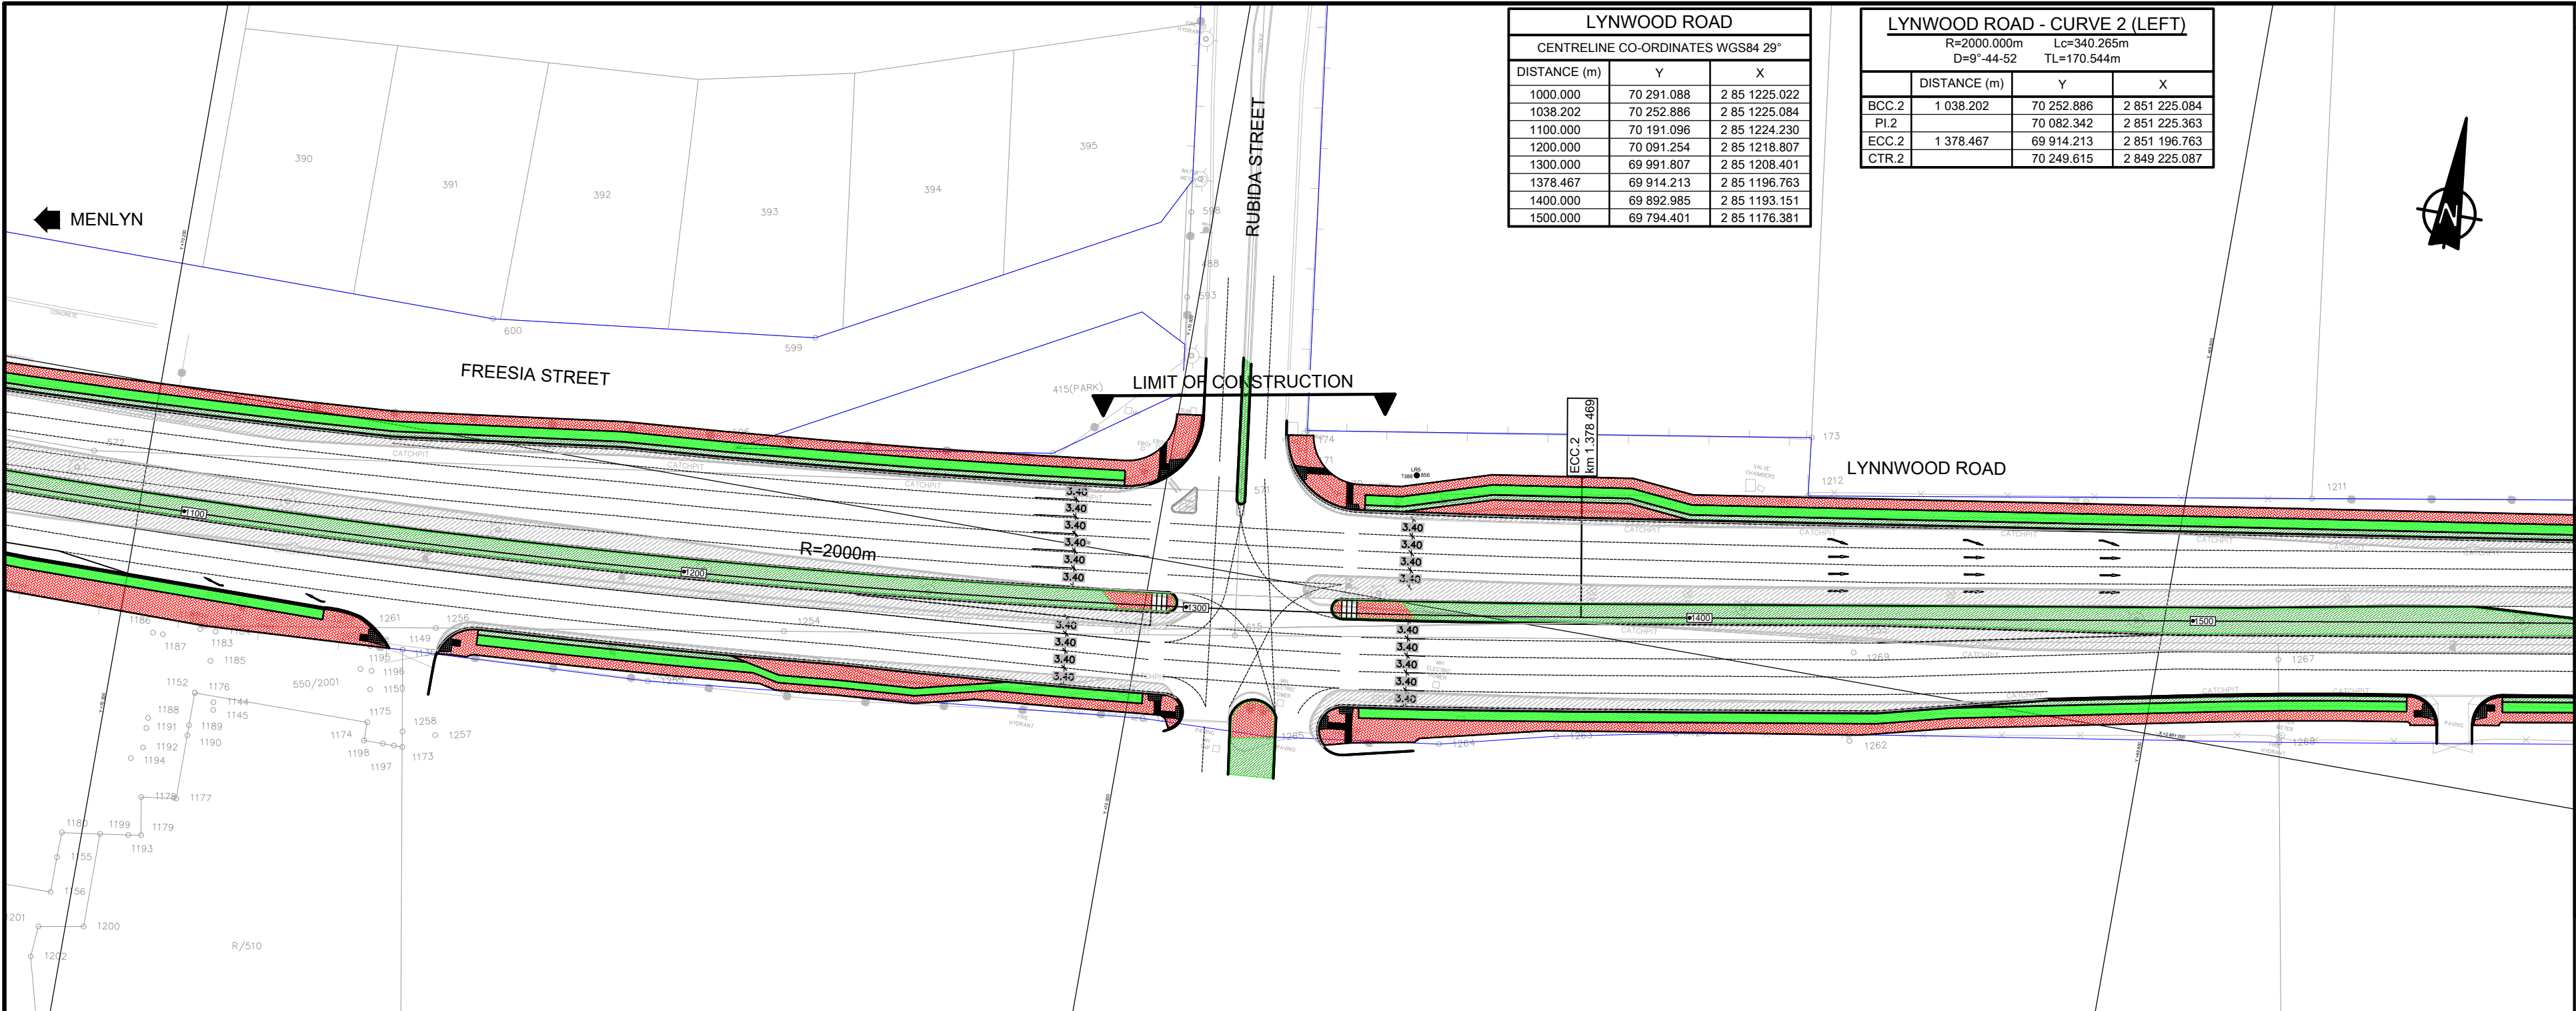

- NOTES AND SPECIFICATIONS**
- GENERAL**
1. ALL MATERIAL AND WORKMANSHIP MUST COMPLY WITH THE REQUIREMENTS OF THE LATEST RELEVANT SABS REQUIREMENTS.
 2. ALL DIMENSIONS ARE IN MILLIMETERS. (UNLESS OTHERWISE SPECIFIED)
 3. DO NOT SCALE FROM THESE DRAWINGS.
 4. ALL DIMENSIONS MUST BE CHECKED AND APPROVED ON SITE.
 5. ALL CONSTRUCTION TO BE DONE IN ACCORDANCE WITH THE STANDARD SPECIFICATIONS FOR MUNICIPAL CIVIL ENGINEERING WORKS, THIRD EDITION 2005 AND THE STANDARD CTMM DETAIL DRAWINGS
 6. THESE DRAWINGS MUST BE READ IN CONJUNCTION WITH THE ARCHITECTS DRAWINGS. (IF APPLICABLE)
 7. THIS DRAWING MUST BE READ IN CONJUNCTION WITH THE STANDARD SPECIFICATIONS FOR MUNICIPAL CIVIL ENGINEERING WORKS, SERIES 4.
 8. THE SIGNATURE OR INITIALS ON THIS DRAWING, OF ANY MANAGER OF THE TRANSPORT DEPARTMENT, IN NO WAY REMOVES ANY RESPONSIBILITY WHATSOEVER FROM THE CONSULTANT.
 9. THE CONSULTANT REMAINS RESPONSIBLE TO ENSURE THAT ALL THE GUIDELINES, STANDARD DRAWINGS, STANDARDS AND SPECIFICATIONS OF THE TRANSPORT DEPARTMENT HAVE BEEN MET AND ARE COMPLIED WITH.
 10. FINAL POSITION OF SERVICES TO BE DETERMINED ON SITE.

- LEGEND**
- ROAD WIDENING
 - PEDESTRIAN WALKWAY
 - CYCLE LANE
 - MEDIANS / ISLANDS
 - TRT STATIONS
 - TRT BARRIER KERB
 - TRT LANE
 - CADASTRAL BOUNDARY

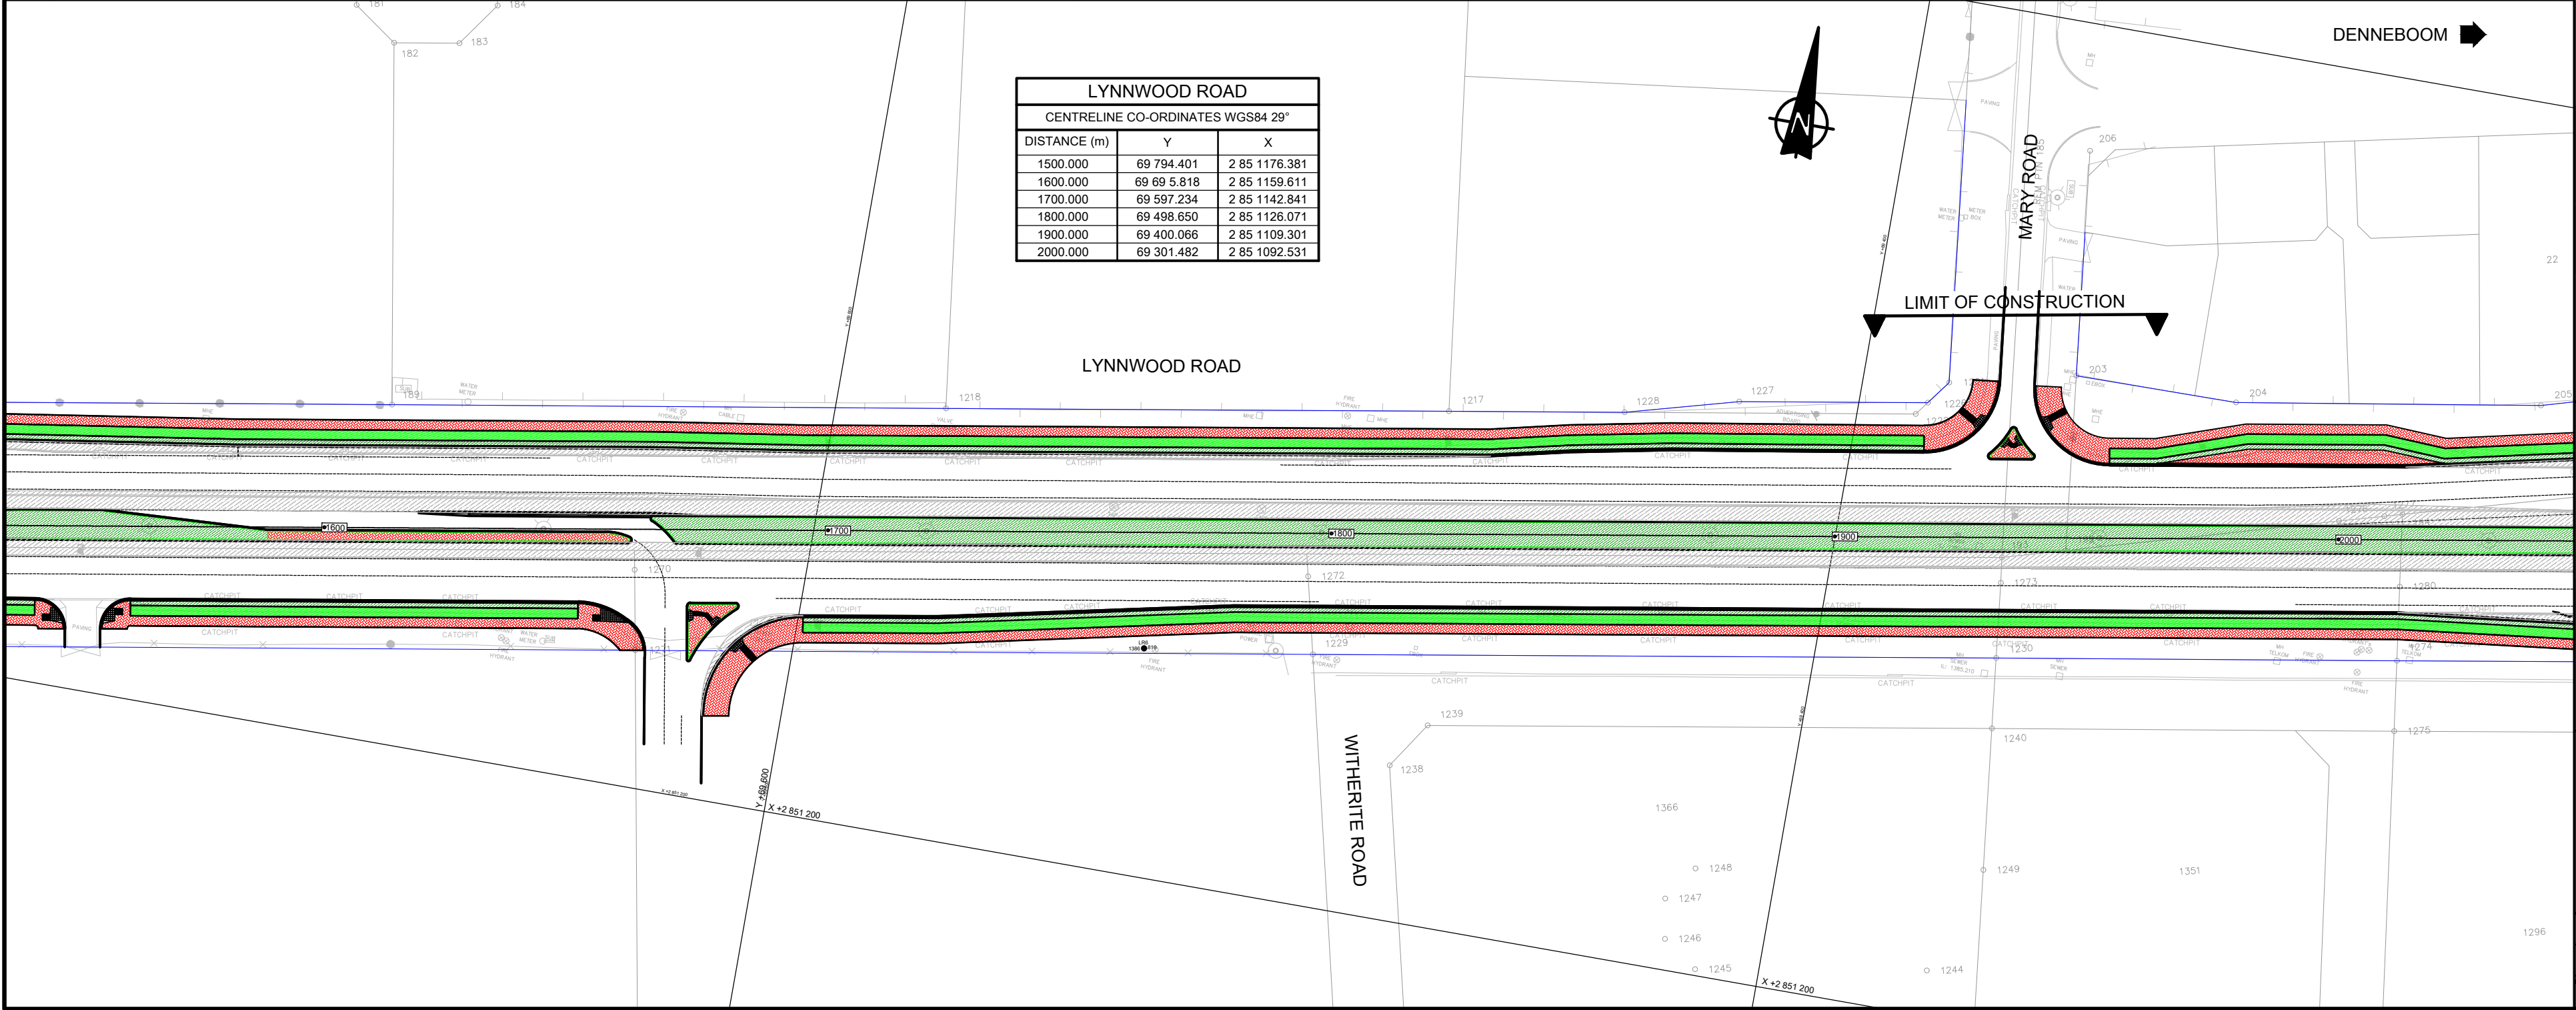

AMENDMENTS			
NO.	DATE	APPROVED	DESCRIPTION
1	01-12-21	CW	ISSUED FOR APPROVAL
2	01-07-24	CW	ISSUED FOR TENDER

PROJECT STATUS	
DESIGNED BY	AA
DESIGN CHECKED BY	CW
PROJECT ENGINEER (CONSULTANT)	AA
INFRASTRUCTURE TECHNICAL INFORMATION	D.J. CHAMBERS

BAHLAPHING CONSULTING

BC Bahlaphing consulting

306 Lois Avenue
Newlands, Menlyn,
Pretoria, 0181

t: (012) 348 3038
e: info@bahlaphing.com
www.bahlaphing.com

CITY OF TSHWANE
ROADS AND TRANSPORT DEPARTMENT

Ms Imelda Tshenye
DIVISIONAL HEAD - RPTN DIVISION
P.O. BOX 1409
PRETORIA
0001

Mr P. L. Lethlamo
EXECUTIVE DIRECTOR
P.O. BOX 1409
PRETORIA
0001

BRT LINE 2C:
LYNNWOOD ROAD FROM JANUARY
MASILELA TO SIMON VERMOOTEN

LYNNWOOD ROAD - WP2
LAYOUT PLAN
SHEET 2 OF 4


CONTRACT No. 1 PROJECT No. 1

DATE: 27/05/2022 SCALE: 1:500 ORIGINAL PAPER SIZE: A0

DRAWING NO. J 2145/02/LP/002 SHEET NO. 3 REVISION


LYNNWOOD ROAD		
CENTRELINE CO-ORDINATES WGS84 29°		
DISTANCE (m)	Y	X
2000.000	69 301.482	2 85 1092.531
2100.000	69 202.899	2 85 1075.761
2200.000	69 104.315	2 85 1058.991
2244.101	69 060.839	2 85 1051.595
2300.000	69 005.416	2 85 1044.430
2400.000	68 905.516	2 85 1042.710
2468.583	68 837.325	2 85 1049.773
2500.000	68 806.271	2 85 1054.536

LYNNWOOD ROAD - CURVE 3 (RIGHT)			
R=700.000m		Lc=224.482m	
D=18°-22-27		TL=113.213m	
	DISTANCE (m)	Y	X
BCC.3	2 244.101	69 060.839	2 851 051.595
PI.3		68 949.229	2 851 032.609
ECC.3	2 468.583	68 837.325	2 851 049.773
CTR.3		68 943.448	2 851 741.681

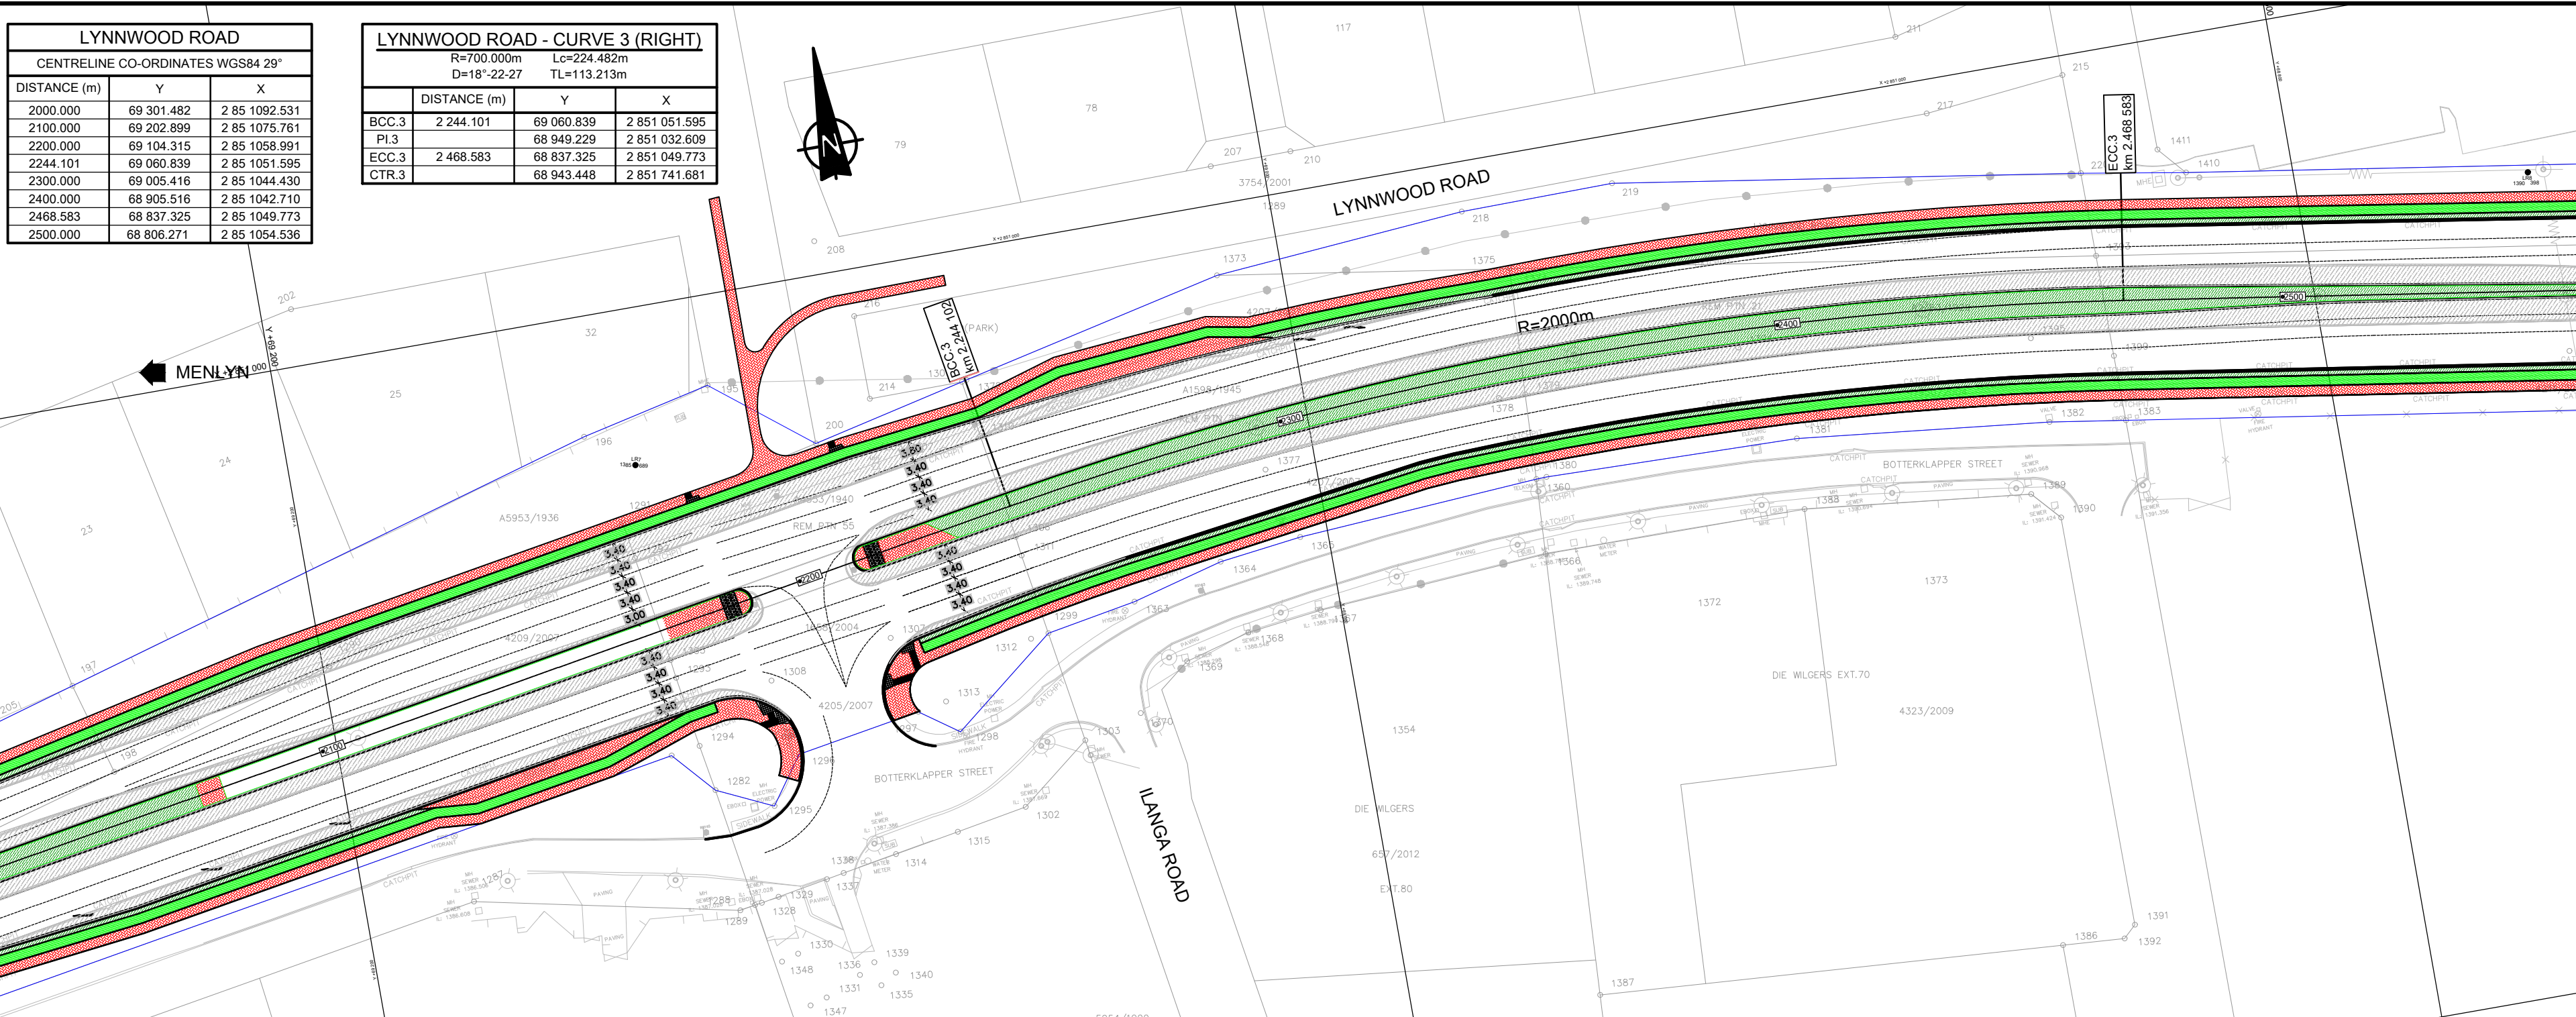

- NOTES AND SPECIFICATIONS**
- GENERAL**
1. ALL MATERIAL AND WORKMANSHIP MUST COMPLY WITH THE REQUIREMENTS OF THE LATEST RELEVANT SABS REQUIREMENTS.
 2. ALL DIMENSIONS ARE IN MILLIMETERS. (UNLESS OTHERWISE SPECIFIED)
 3. DO NOT SCALE FROM THESE DRAWINGS.
 4. ALL DIMENSIONS MUST BE CHECKED AND APPROVED ON SITE.
 5. ALL CONSTRUCTION TO BE DONE IN ACCORDANCE WITH THE STANDARD SPECIFICATIONS FOR MUNICIPAL CIVIL ENGINEERING WORKS, THIRD EDITION 2005 AND THE STANDARD CTMM DETAIL DRAWINGS
 6. THESE DRAWINGS MUST BE READ IN CONJUNCTION WITH THE ARCHITECTS DRAWINGS. (IF APPLICABLE)
 7. THIS DRAWING MUST BE READ IN CONJUNCTION WITH THE STANDARD SPECIFICATIONS FOR MUNICIPAL CIVIL ENGINEERING WORKS, SERIES 4.
 8. THE SIGNATURE OR INITIALS ON THIS DRAWING, OF ANY MANAGER OF THE TRANSPORT DEPARTMENT, IN NO WAY REMOVES ANY RESPONSIBILITY WHATSOEVER FROM THE CONSULTANT.
 9. THE CONSULTANT REMAINS RESPONSIBLE TO ENSURE THAT ALL THE GUIDELINES, STANDARD DRAWINGS, STANDARDS AND SPECIFICATIONS OF THE TRANSPORT DEPARTMENT HAVE BEEN MET AND ARE COMPLIED WITH.
 10. FINAL POSITION OF SERVICES TO BE DETERMINED ON SITE.

- LEGEND**
- ROAD WIDENING
 - PEDESTRIAN WALKWAY
 - CYCLE LANE
 - MEDIANS / ISLANDS
 - TRT STATIONS
 - TRT BARRIER KERB
 - TRT LANE
 - CADASTRAL BOUNDARY

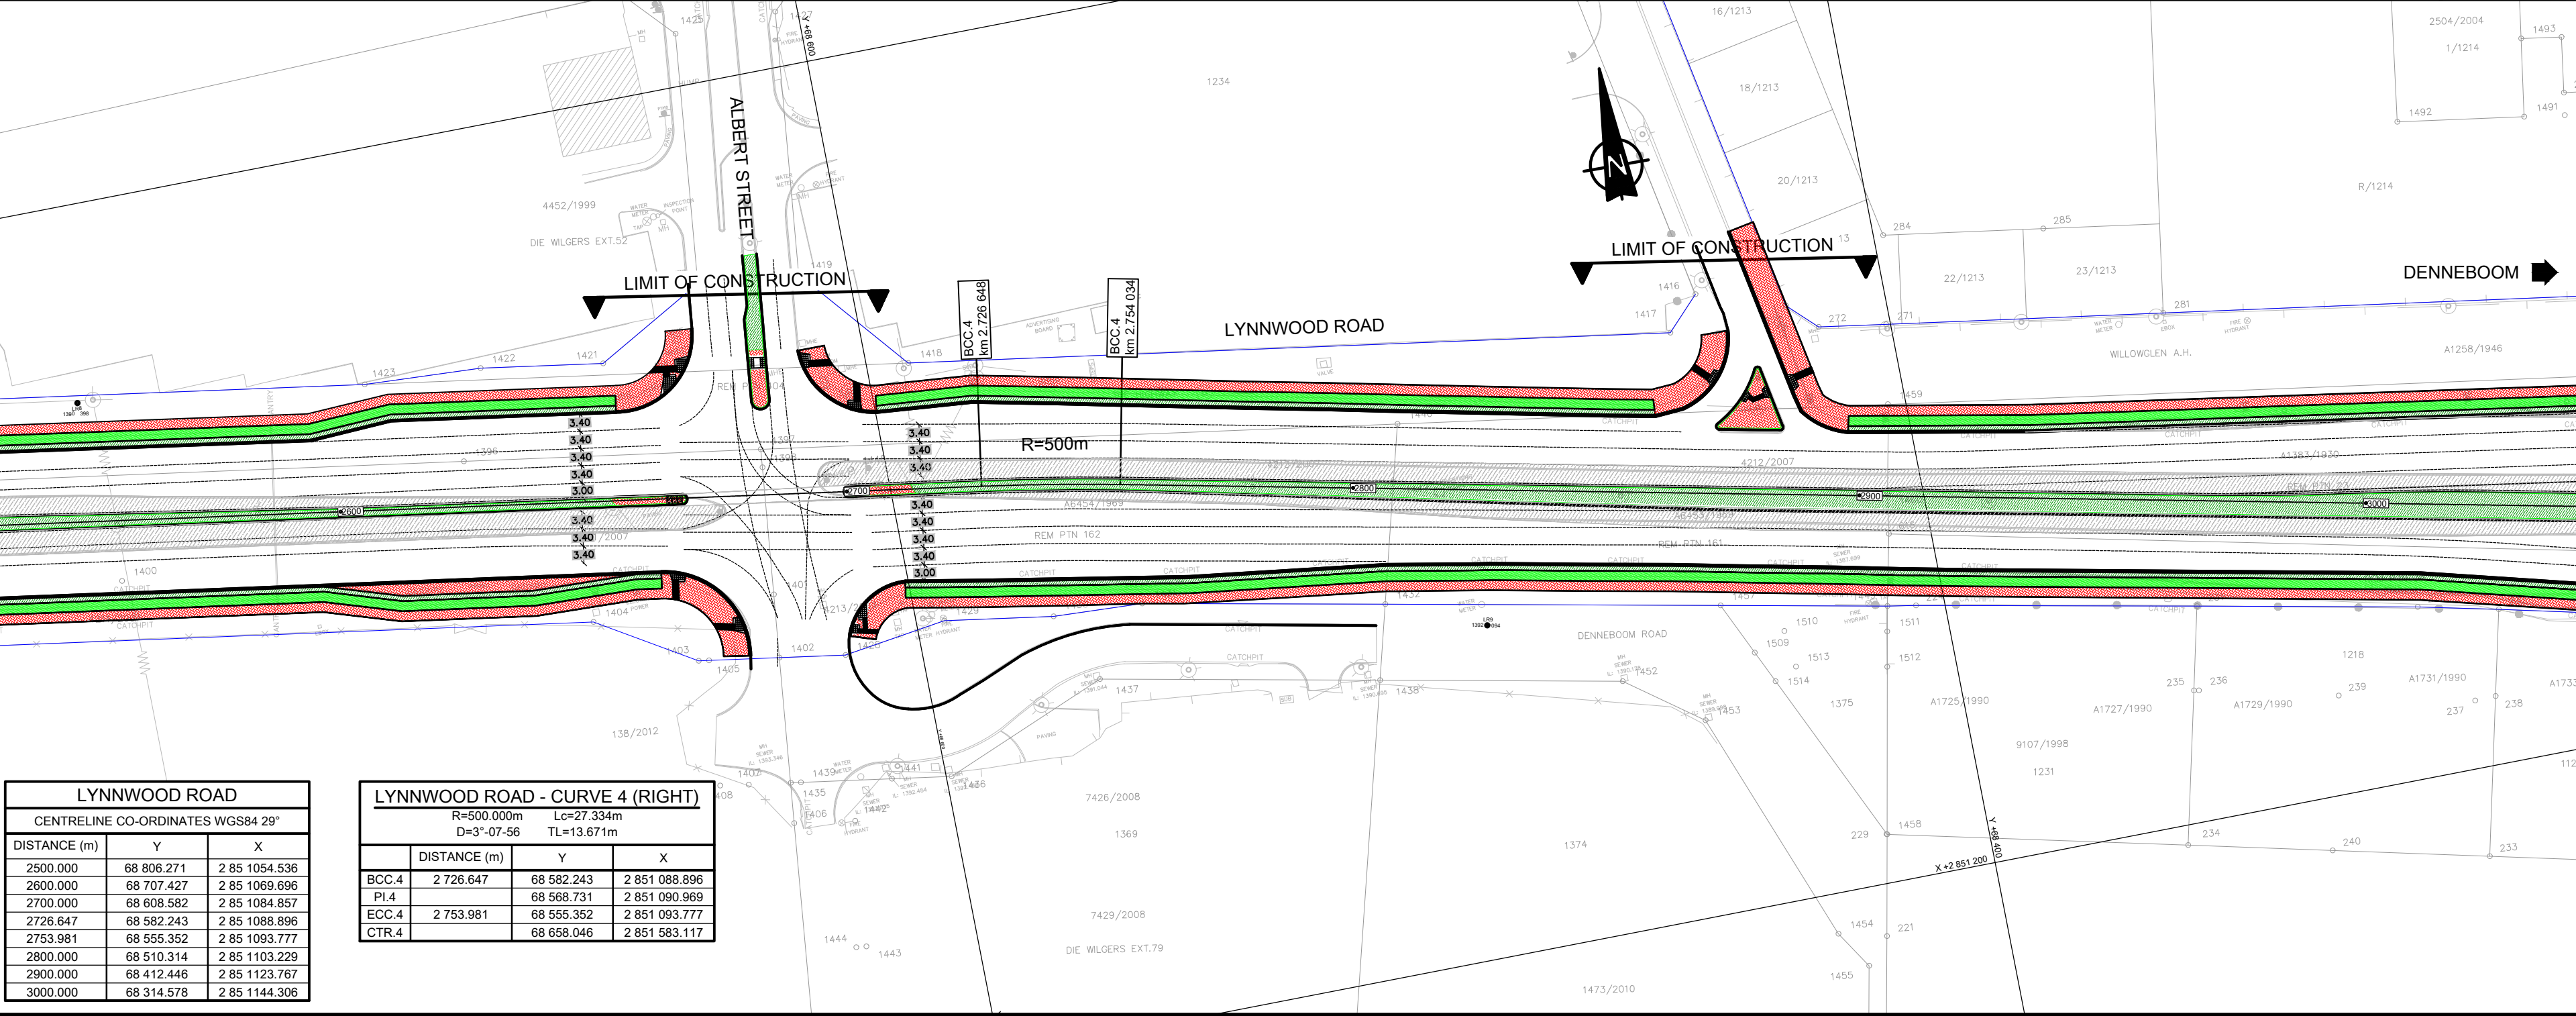

LYNNWOOD ROAD		
CENTRELINE CO-ORDINATES WGS84 29°		
DISTANCE (m)	Y	X
2500.000	68 806.271	2 85 1054.536
2600.000	68 707.427	2 85 1069.696
2700.000	68 608.582	2 85 1084.857
2726.647	68 582.243	2 85 1088.896
2753.981	68 555.352	2 85 1093.777
2800.000	68 510.314	2 85 1103.229
2900.000	68 412.446	2 85 1123.767
3000.000	68 314.578	2 85 1144.306

LYNNWOOD ROAD - CURVE 4 (RIGHT)			
R=500.000m		Lc=27.334m	
D=3°-07-56		TL=13.671m	
	DISTANCE (m)	Y	X
BCC.4	2 726.647	68 582.243	2 851 088.896
PI.4		68 568.731	2 851 090.969
ECC.4	2 753.981	68 555.352	2 851 093.777
CTR.4		68 658.046	2 851 583.117

AMENDMENTS			
NO.	DATE	APPROVED	DESCRIPTION
1	01-07-24	CW	ISSUED FOR APPROVAL
2	01-07-24	CW	ISSUED FOR TENDER

PROJECT STATUS	
DESIGNED	BY: AJ
DESIGN CHECKED BY	INFRASTRUCTURE TECHNICAL INFORMATION
INSPECTOR OF WORKS (CITY OF TSHWANE)	D.J. CHAMBERS

BAHLAPHING CONSULTING

BC Bahlaphing consulting

306 Lois Avenue
Newlands, Menlyn,
Pretoria, 0181

t: (012) 348 3038
e: info@bahlaphing.com
www.bahlaphing.com

CITY OF TSHWANE
ROADS AND TRANSPORT DEPARTMENT

Ms Imelda Tshenye
DIVISIONAL HEAD - IPTN DIVISION

Ms P. L. Lelani
EXECUTIVE DIRECTOR

P.O. BOX 1409
PRETORIA 0001


P.O. BOX 1409
PRETORIA 0001

DRAWING APPROVED BY DIVISIONAL HEAD
Ms Imelda Tshenye

DATE:

BRT LINE 2C:
LYNNWOOD ROAD FROM JANUARY
MASILELA TO SIMON VERMOOTEN

CONTRACT NO. :		PROJECT NO. :	
DATE :		SCALE :	
27/05/2022		1:500	
DRAWING NO.		SHEET NO.	
J 2145/02LP/003		3	
ORIGINAL PAPER SIZE:		A4	
REVISION			

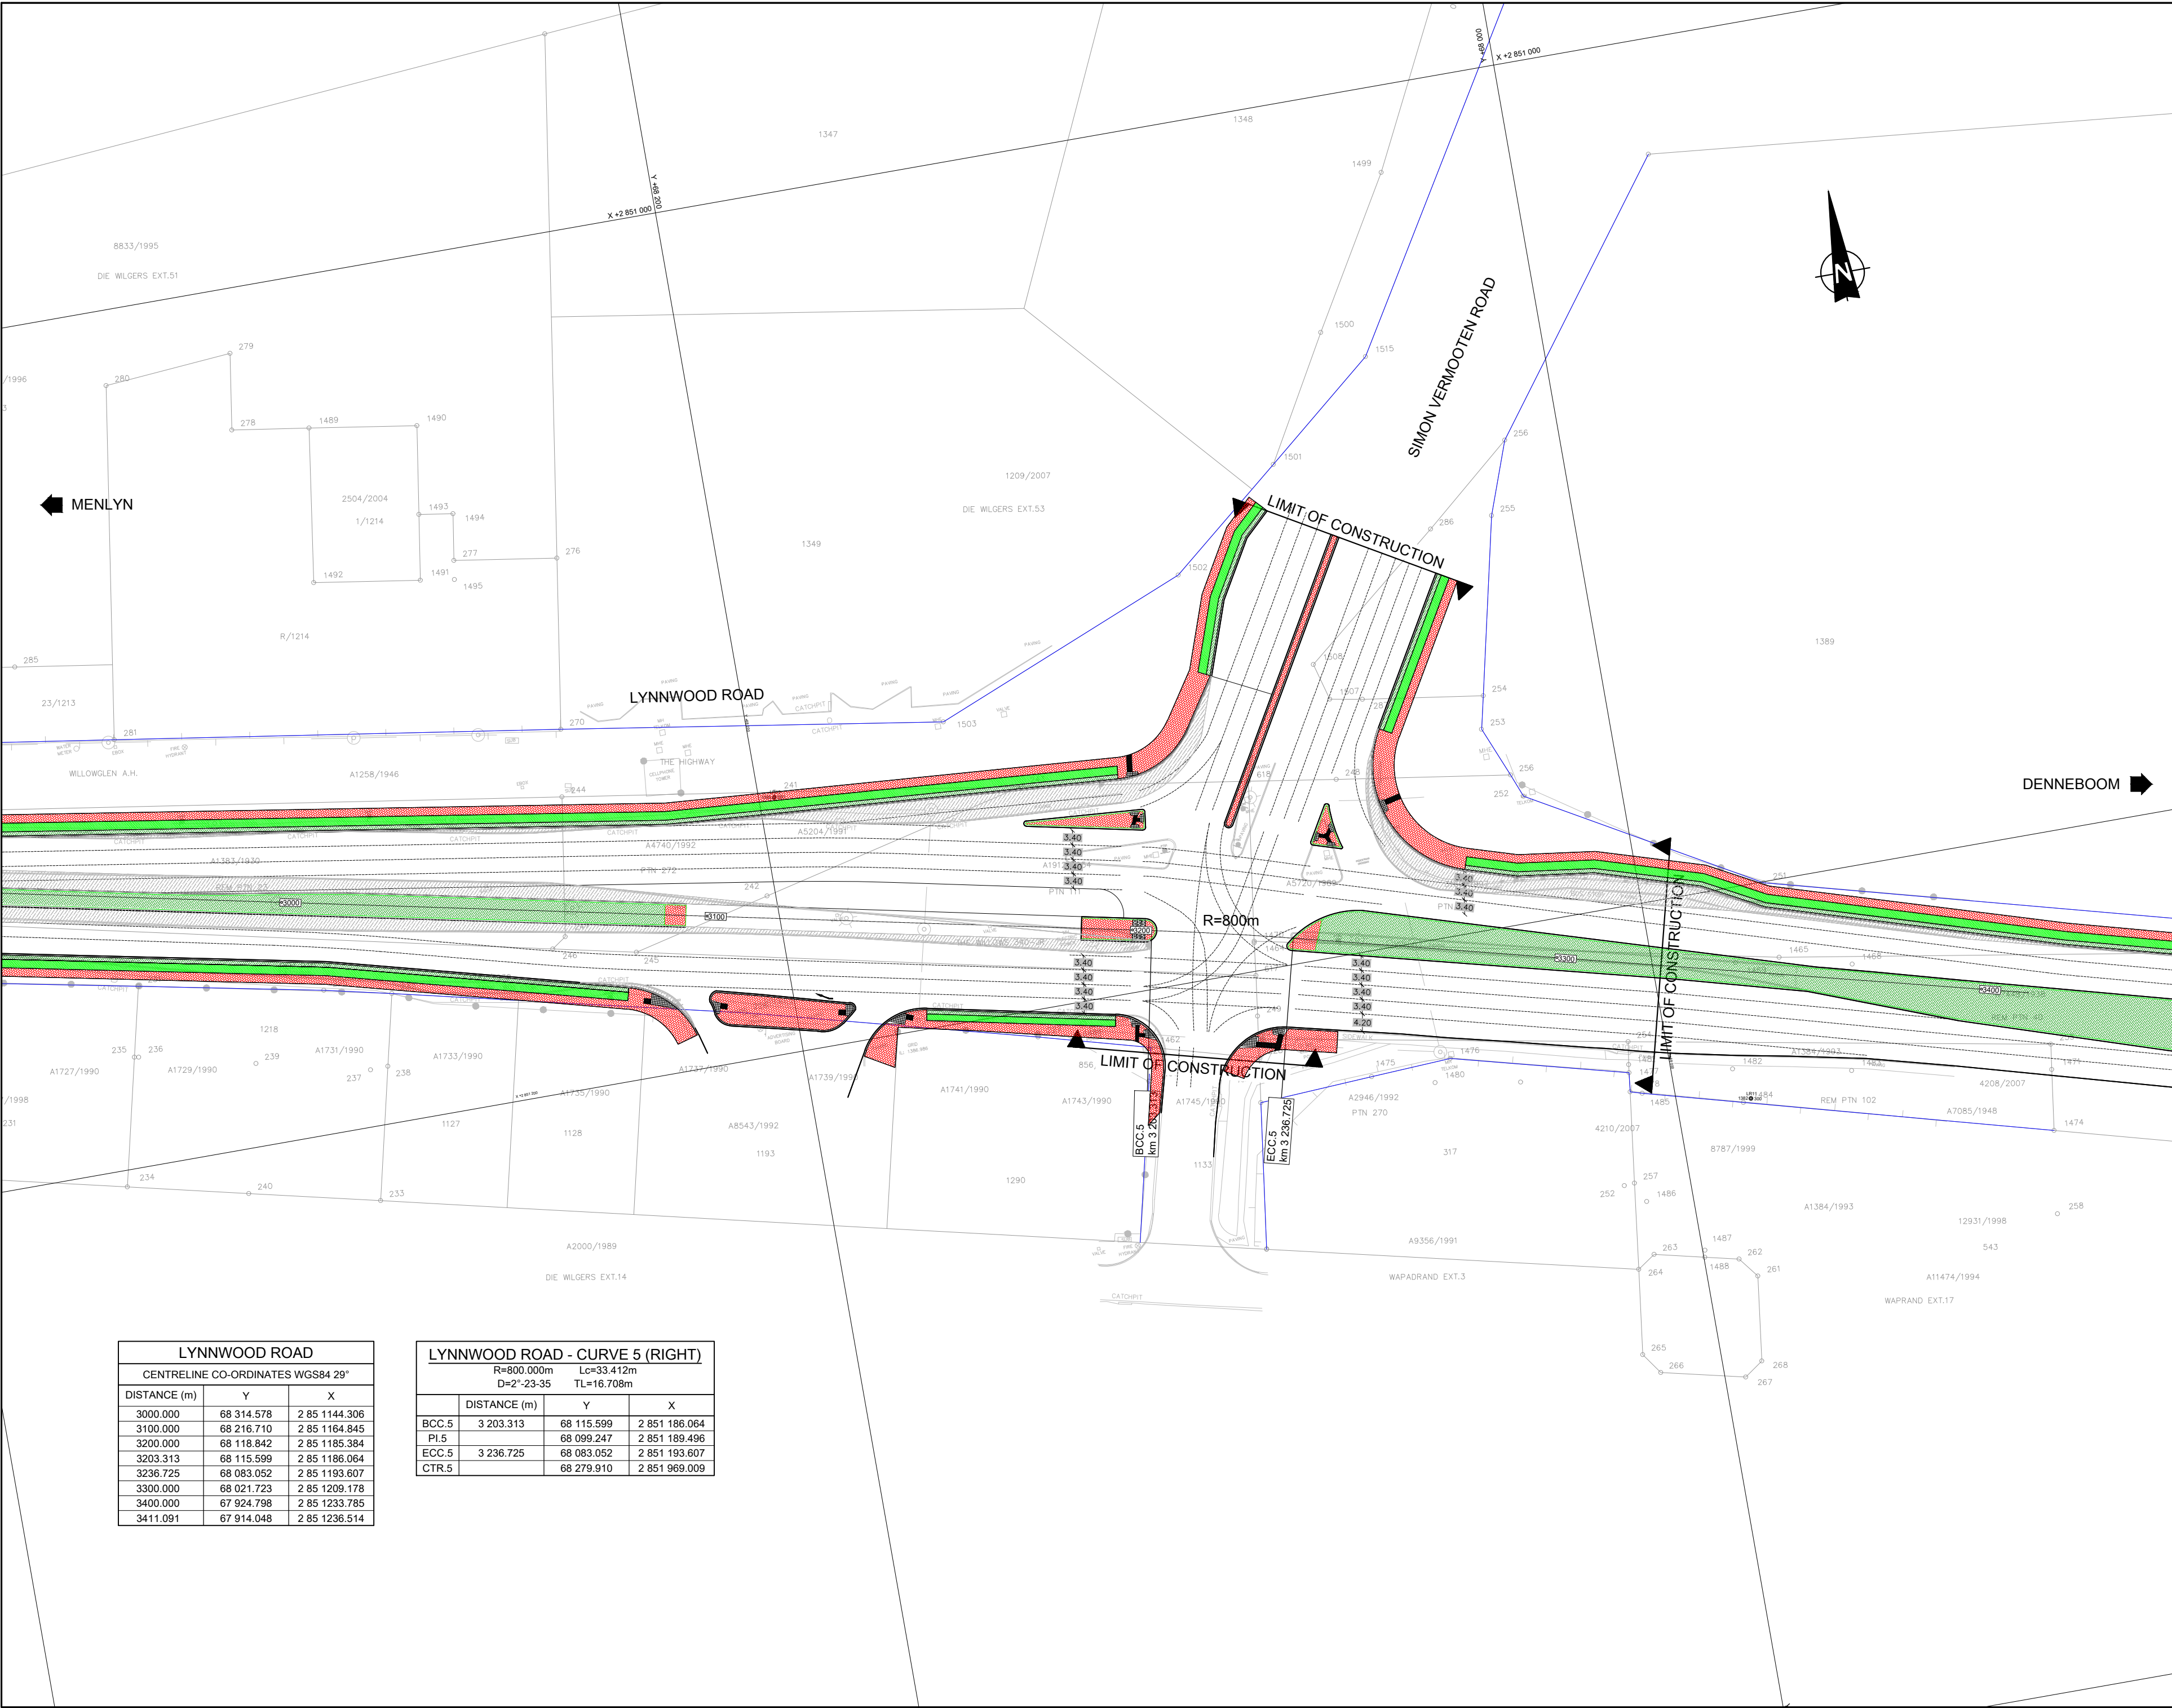

NOTES AND SPECIFICATIONS

GENERAL

- ALL MATERIAL AND WORKMANSHIP MUST COMPLY WITH THE REQUIREMENTS OF THE LATEST RELEVANT SABS REQUIREMENTS.
- ALL DIMENSIONS ARE IN MILLIMETERS. (UNLESS OTHERWISE SPECIFIED)
- DO NOT SCALE FROM THESE DRAWINGS.
- ALL DIMENSIONS MUST BE CHECKED AND APPROVED ON SITE.
- ALL CONSTRUCTION TO BE DONE IN ACCORDANCE WITH THE STANDARD SPECIFICATIONS FOR MUNICIPAL CIVIL ENGINEERING WORKS, THIRD EDITION 2005 AND THE STANDARD CTMM DETAIL DRAWINGS
- THESE DRAWINGS MUST BE READ IN CONJUNCTION WITH THE ARCHITECTS DRAWINGS. (IF APPLICABLE)
- THIS DRAWING MUST BE READ IN CONJUNCTION WITH THE STANDARD SPECIFICATIONS FOR MUNICIPAL CIVIL ENGINEERING WORKS, SERIES 4.
- THE SIGNATURE OR INITIALS ON THIS DRAWING, OF ANY MANAGER OF THE TRANSPORT DEPARTMENT, IN NO WAY REMOVES ANY RESPONSIBILITY WHATSOEVER FROM THE CONSULTANT.
- THE CONSULTANT REMAINS RESPONSIBLE TO ENSURE THAT ALL THE GUIDELINES, STANDARD DRAWINGS, STANDARDS AND SPECIFICATIONS OF THE TRANSPORT DEPARTMENT HAVE BEEN MET AND ARE COMPLIED WITH.
- FINAL POSITION OF SERVICES TO BE DETERMINED ON SITE.

LEGEND

- ROAD WIDENING
- PEDESTRIAN WALKWAY
- CYCLE LANE
- MEDIANS / ISLANDS
- TRT STATIONS
- TRT BARRIER KERB
- TRT LANE
- CADASTRAL BOUNDARY

AMENDMENTS			
NR.	DATE	APPROVED	DESCRIPTION
1	21-05-2022	JJ	ISSUED FOR APPROVAL
2	01-07-24	CW	ISSUED FOR TENDER

DESIGNED	JJ	DRAWN	JJ
DATE		DATE	
DESIGN CHECKED BY	CW	INFRASTRUCTURE TECHNICAL INFORMATION	D.J. CHALMERS
SIGNATURE		SIGNATURE	

PROJECT STATUS			
DESIGN	APPROVED FOR TENDER	APPROVED FOR CONSTRUCTION	AS BUILT

INITIALS AND SURNAME	SIGNATURE AND P. No.	DATE
INSPECTOR OF WORKS (CITY OF TSHWANE)		
INITIALS AND SURNAME	SIGNATURE AND P. No.	DATE

BAHLAPHING CONSULTING

306 Lois Avenue
Newlands, Menlyn,
Pretoria, 0181
t: (012) 348 3038
e: info@bahlaphing.com
www.bahlaphing.com

CITY OF TSHWANE

ROADS AND TRANSPORT DEPARTMENT

Ms Imelda Taberpe
DIVISIONAL HEAD - RPTN DIVISION

Ms P. I. Luthlazi
EXECUTIVE DIRECTOR

P.O. BOX 1409
PRETORIA 0001

P.O. BOX 1409
PRETORIA 0001

DRAWING APPROVED BY DIVISIONAL HEAD
Ms Imelda Taberpe

DESCRIPTION OF PROJECT:	
BRT LINE 2C: LYNNWOOD ROAD FROM JANUARY MASILELA TO SIMON VERMOOTEN	


DESCRIPTION OF DRAWING:	
LYNNWOOD ROAD - WP2 LAYOUT PLAN SHEET 4 OF 4	

CONTRACT No. :	
PROJECT No. :	

DATE :	SCALE :	ORIGINAL PAPER SIZE:
27/05/2022	1:500	A0

DRAWING NO.	SHEET NO.	REVISION
J 2145/02/LP/004	3	

SCALE H: 1:1000
V: 1:100

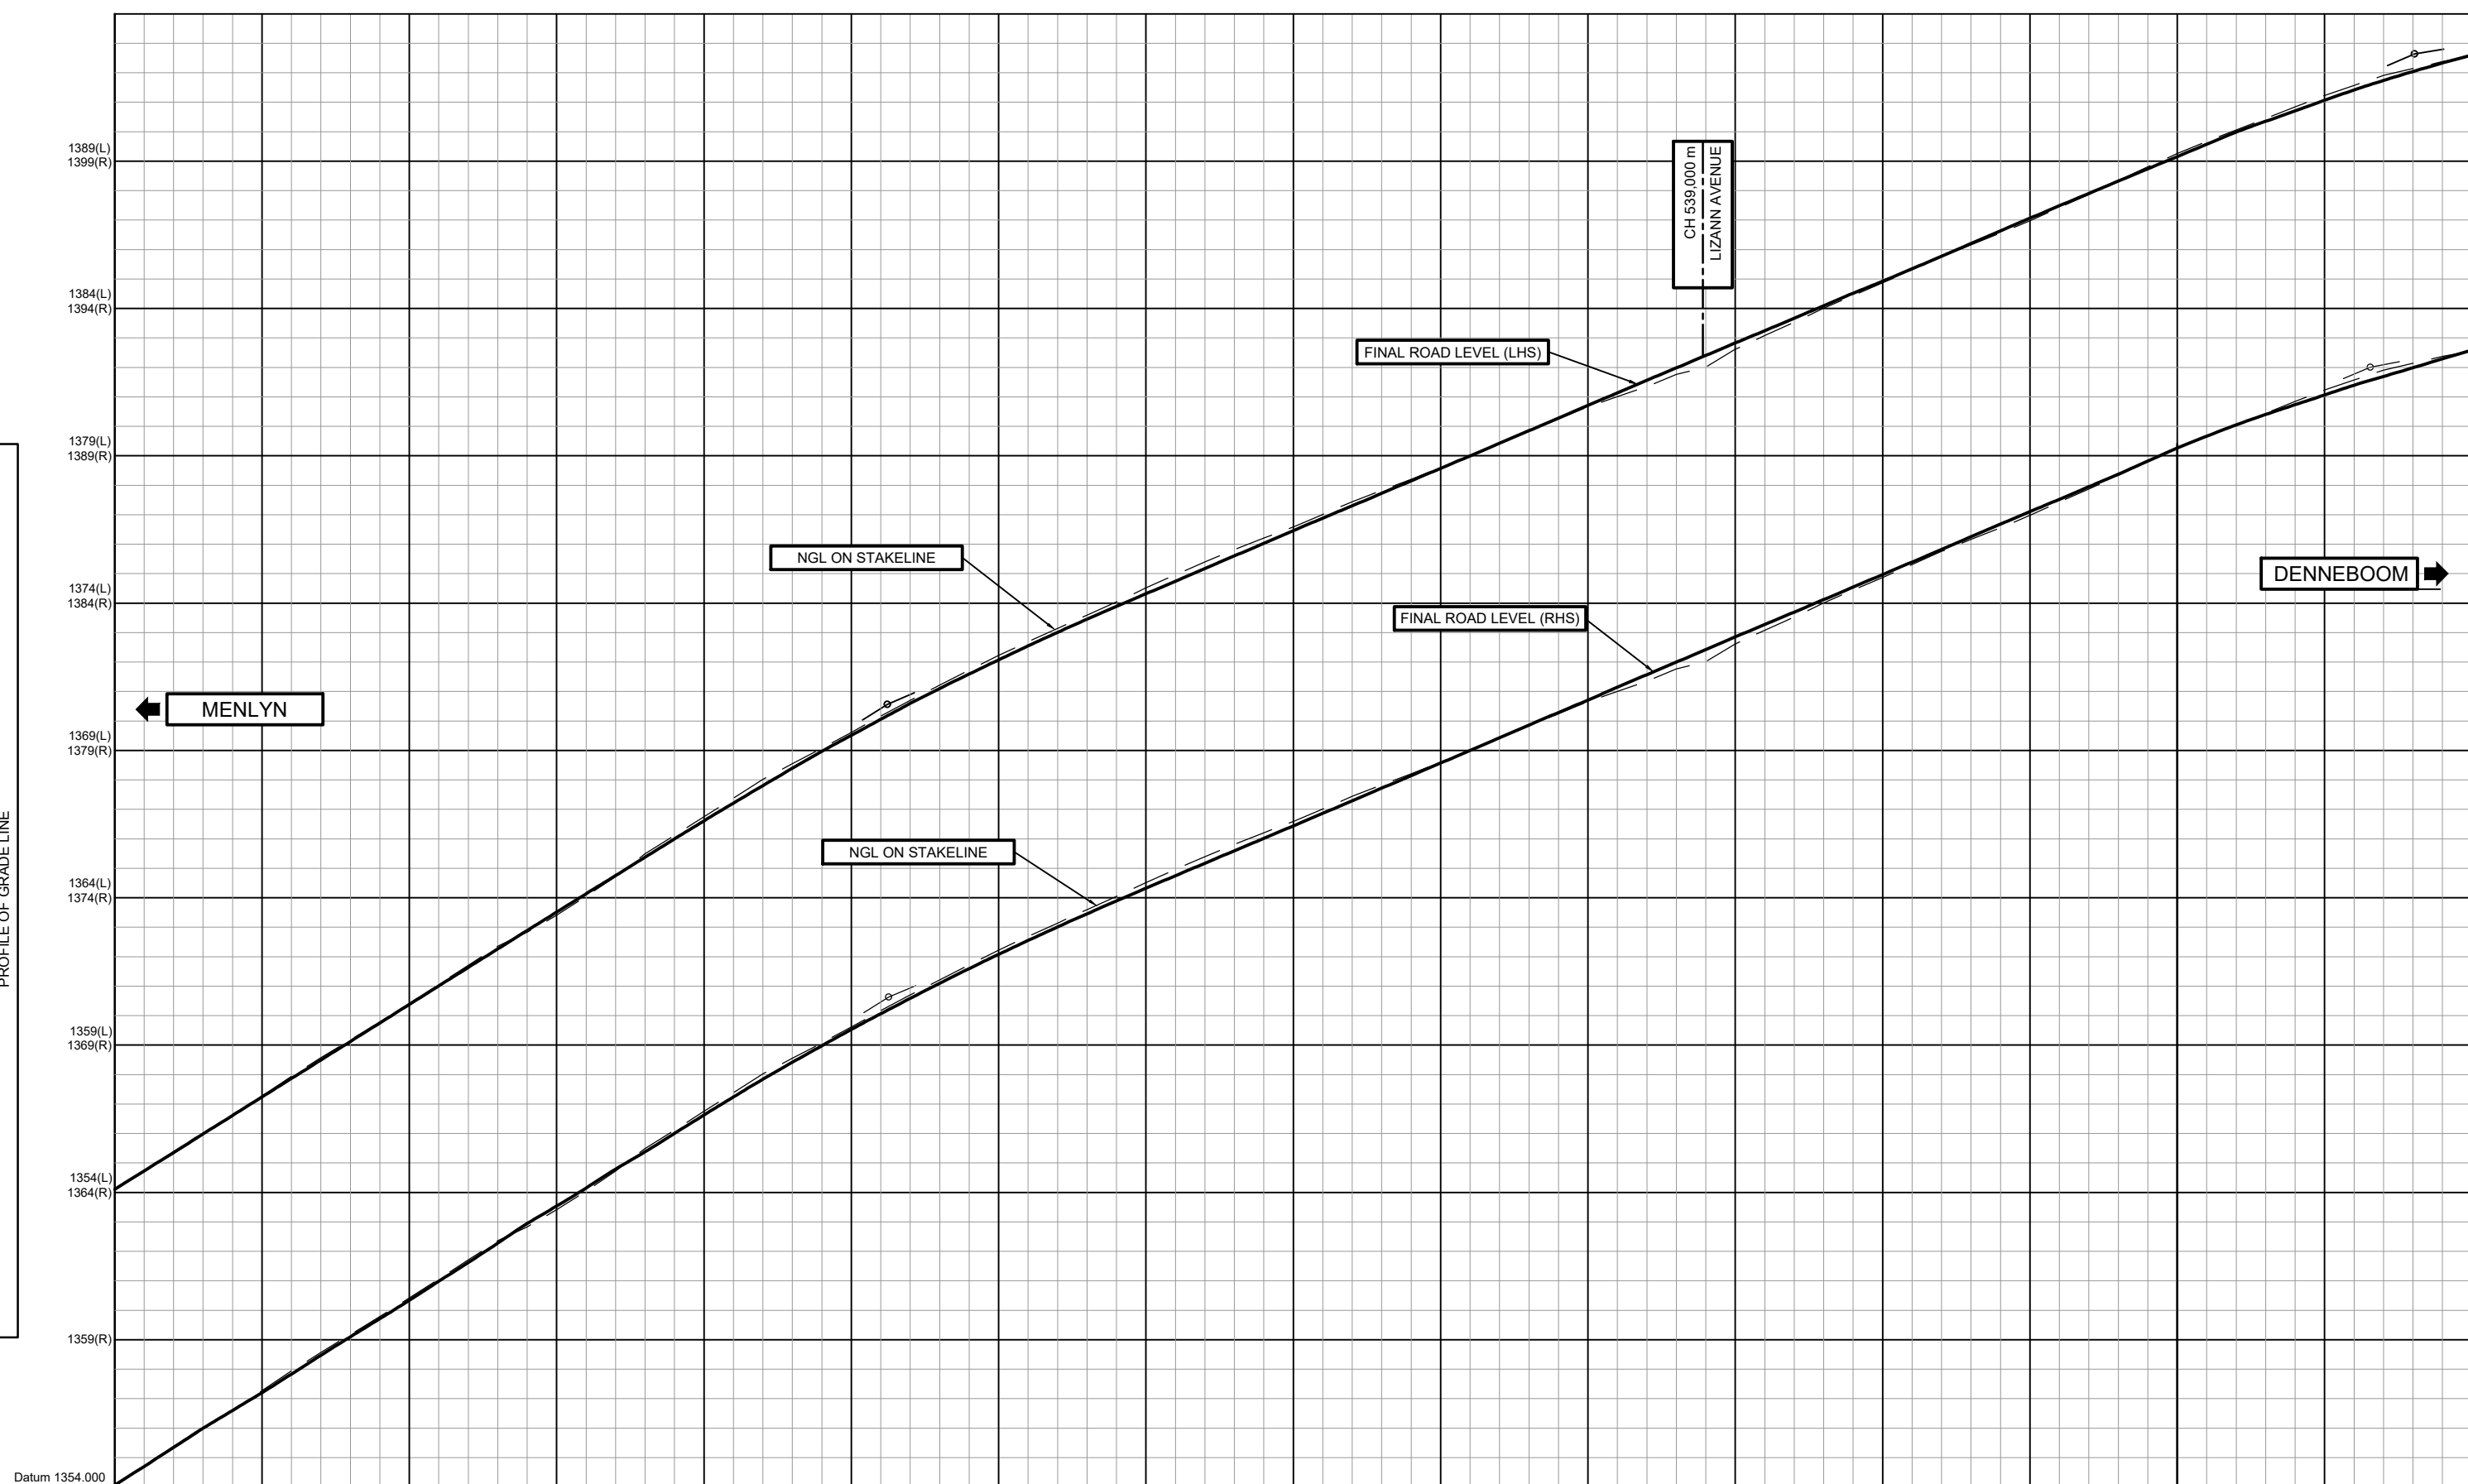

CHAINAGES		CIL PEG LEVELS	
0		1354.10	1354.545
20		1355.35	1355.813
40		1356.611	1356.992
60		1357.866	1357.612
80		1359.121	1358.829
100		1360.375	1360.016
120		1361.635	1361.635
140		1364.136	1363.697
160		1365.376	1365.030
180		1366.612	1366.287
200		1367.884	1367.577
220		1368.970	1368.110
240		1368.970	1368.071
260		1370.060	1370.211
280		1371.106	1371.407
300		1372.076	1372.216
320		1373.011	1373.142
340		1373.893	1374.053
360		1375.603	1375.658
380		1374.741	1374.893
400		1376.457	1376.745
420		1377.302	1377.618
440		1378.152	1378.347
460		1378.996	1378.982
480		1379.653	1380.033
500		1380.708	1380.656
520		1381.566	1381.888
540		1382.405	1382.537
560		1383.244	1383.178
580		1384.094	1383.994
600		1384.922	1384.423
620		1385.757	1385.240
640		1386.637	1386.338
660		1387.486	1387.190
680		1388.322	1388.005
700		1389.156	1388.858
720		1390.003	1389.655
740		1390.704	1390.203
760		1391.421	1391.084
780		1392.046	1391.706
800		1392.544	1392.264
820		1393.000	1392.675
840		1393.413	1393.053
860		1393.786	1393.397
880		1394.119	1393.707
900		1394.414	1393.984
920		1394.678	1394.228
940		1394.910	1394.440
960		1395.111	1394.621
980		1395.282	1394.772
1000		1395.423	1394.893
1020		1395.534	1394.984
1040		1395.615	1395.045
1060		1395.666	1395.076
1080		1395.697	1395.087
1100		1395.708	1395.088
1120		1395.709	1395.079
1140		1395.699	1395.060
1160		1395.669	1395.031
1180		1395.619	1394.982
1200		1395.549	1394.913
1220		1395.459	1394.824
1240		1395.349	1394.714
1260		1395.219	1394.584
1280		1395.069	1394.434
1300		1394.899	1394.264
1320		1394.709	1394.074
1340		1394.499	1393.864
1360		1394.269	1393.634
1380		1393.999	1393.384
1400		1393.699	1393.114
1420		1393.369	1392.824
1440		1392.999	1392.514
1460		1392.599	1392.184
1480		1392.169	1391.834
1500		1391.709	1391.464
1520		1391.219	1391.074
1540		1390.699	1390.664
1560		1390.149	1390.234
1580		1389.569	1389.784
1600		1388.959	1389.314
1620		1388.319	1388.824
1640		1387.649	1388.314
1660		1386.949	1387.784
1680		1386.219	1387.234
1700		1385.469	1386.664
1720		1384.699	1386.034
1740		1383.909	1385.344
1760		1383.099	1384.594
1780		1382.269	1383.784
1800		1381.419	1382.914
1820		1380.549	1382.004
1840		1379.659	1381.054
1860		1378.749	1380.064
1880		1377.819	1379.034
1900		1376.869	1377.964
1920		1375.899	1376.854
1940		1374.909	1375.694
1960		1373.899	1374.494
1980		1372.869	1373.254
2000		1371.819	1371.984
2020		1370.749	1370.684
2040		1369.659	1369.344
2060		1368.549	1367.964
2080		1367.419	1366.544
2100		1366.269	1365.084
2120		1365.099	1363.594
2140		1363.909	1362.074
2160		1362.699	1360.524
2180		1361.469	1358.944
2200		1360.219	1357.334
2220		1358.949	1355.694
2240		1357.659	1354.024
2260		1356.349	1352.334
2280		1355.019	1350.624
2300		1353.669	1348.894
2320		1352.299	1347.144
2340		1350.909	1345.374
2360		1349.499	1343.584
2380		1348.069	1341.774
2400		1346.619	1339.944
2420		1345.149	1338.084
2440		1343.659	1336.204
2460		1342.149	1334.304
2480		1340.619	1332.384
2500		1339.069	1330.444
2520		1337.499	1328.484
2540		1335.909	1326.504
2560		1334.299	1324.504
2580		1332.669	1322.484
2600		1331.019	1320.444
2620		1329.349	1318.384
2640		1327.659	1316.304
2660		1325.949	1314.204
2680		1324.219	1312.084
2700		1322.469	1309.944
2720		1320.699	1307.784
2740		1318.909	1305.604
2760		1317.099	1303.404
2780		1315.269	1301.184
2800		1313.419	1298.944
2820		1311.549	1296.684
2840		1309.659	1294.404
2860		1307.749	1292.104
2880		1305.819	1289.784
2900		1303.869	1287.444
2920		1301.899	1285.084
2940		1299.909	1282.704
2960		1297.899	1280.304
2980		1295.869	1277.884
3000		1293.819	1275.444
3020		1291.749	1272.984
3040		1289.659	1270.504
3060		1287.549	1268.004
3080		1285.419	1265.484
3100		1283.269	1262.944
3120		1281.099	1260.384
3140		1278.909	1257.804
3160		1276.699	1255.204
3180		1274.469	1252.584
3200		1272.219	1250.044
3220		1269.949	1247.484
3240		1267.659	1244.904
3260		1265.349	1242.304
3280		1263.019	1239.684
3300		1260.669	1237.044
3320		1258.299	1234.384
3340		1255.909	1231.704
3360		1253.499	1229.004
3380		1251.069	1226.284
3400		1248.619	1223.544
3420		1246.149	1220.784
3440		1243.659	1218.004
3460		1241.149	1215.204
3480		1238.619	1212.384
3500		1236.069	1209.544
3520		1233.499	1206.684
3540		1230.909	1203.804
3560		1228.299	1200.904
3580		1225.669	1197.984
3600		1223.019	1195.044
3620		1220.349	1192.084
3640		1217.659	1189.104
3660		1214.949	1186.104
3680		1212.219	1183.084
3700		1209.469	1180.044
3720		1206.699	1176.984
3740		1203.909	1173.904
3760		1201.099	1170.804
3780		1198.269	1167.684
3800		1195.419	1164.544
3820		1192.549	1161.384
3840		1189.659	1158.204
3860		1186.749	1155.004
3880		1183.819	1151.784
3900		1180.869	1148.544
3920		1177.899	1145.284
3940		1174.909	1142.004
3960		1171.899	1138.704
3980		1168.869	1135.384
4000		1165.819	1132.044
4020		1162.749	1128.684
4040		1159.659	1125.304
4060		1156.549	1121.904
4080		1153.419	1118.484
4100		1150.269	1115.044
4120		1147.099	1111.584
4140		1143.909	1108.104
4160		1140.699	1104.604
4180		1137.469	1101.084
4200		1134.219	1097.544
4220		1130.949	1093.984
4240		1127.659	1090.404
4260		1124.349	1086.804
4280		1120.999	1083.184
4300		1117.619	1079.544
4320		1114.219	1075.884
4340		1110.799	1072.204
4360		1107.349	1068.504
4380		1103.869	1064.784
4400		1100.349	1061.044
4420		1096.799	1057.284
4440		1093.219	1053.504
4460		1089.619	1049.704
4480		1085.999	1045.884
4500		1082.349	1042.044
4520		1078.669	1038.184
4540		1074.959	1034.304
4560		1071.219	1030.404
4580		1067.449	1026.484
4600		1063.649	1022.544
4620		1059.819	1018.584
4640		1055.959	1014.604
4660		1052.069	1010.604
4680		1048.149	1006.584
4700		1044.199	1002.544
4720		1040.219	998.484
4740		1036.219	994.404
4760		1032.199	990.304
4780		1028.149	986.184
4800		1024.069	982.044
4820		1019.959	977.884
4840		1015.819	973.704
4860		1011.649	969.504
4880		1007.449	965.284
4900		1003.219	961.044
4920		998.959	956.784
4940		994.669	952.504
4960		990.349	948.204
4980		985.999	943.884
5000		981.619	939.544
5020		977.199	935.184
5040		972.749	930.804
5060		968.269	926.404
5080		963.749	921.984
5100		959.199	917.544
5120		954.619	913.084
5140		949.999	908.604
5160		945.349	904.104
5180		940.669	899.584
5200		935.949	895.044
5220		931.189	890.484
5240		926.399	885.904
5260		921.569	881.304
5280		916.699	876.684
5300		911.799	872.044
5320		906.869	867.384
5340		901.909	862.704
5360		896.919	858.004
5380		891.899	853.284
5400		886.849	848.544
5420		881.769	843.784
5440		876.659	839.004
5460		871.519	834.204
5480		866.349	829.384
5500		861.149	824.544
5520		855.919	819.684
5540		850.659	814.804
5560		845.369	809.904
5580		840.049	804.984
5600		834.699	800.044
5620		829.319	795.084
5640		823.909	790.104
5660		818.469	785.104
5680		812.999	780.084
5700		807.499	775.044
5720		801.969	769.984
5740		796.409	764.904
5760		790.819	759.804
5780		785.199	754.684
5800		779.549	749.544
5820		773.869	744.384
5840		768.149	739.204
5860		762.389	733.984
5880		756.589	728.744
5900		750.749	723.484
5920		744.869	718.204
5940		738.949	712.904
5960			

1. ALL MATERIAL AND WORKMANSHIP MUST COMPLY WITH THE REQUIREMENTS OF THE LATEST RELEVANT SABS REQUIREMENTS.
2. ALL DIMENSIONS ARE IN MILLIMETERS. (UNLESS OTHERWISE SPECIFIED)
3. DO NOT SCALE FROM THESE DRAWINGS.
4. ALL DIMENSIONS MUST BE CHECKED AND APPROVED ON SITE.
5. ALL CONSTRUCTION TO BE DONE IN ACCORDANCE WITH THE STANDARD SPECIFICATIONS FOR MUNICIPAL CIVIL ENGINEERING WORKS, THIRD EDITION 2008 AND THE STANDARD CTM DETAIL DRAWINGS.
6. THESE DRAWINGS MUST BE READ IN CONJUNCTION WITH THE ARCHITECTS DRAWINGS. (IF APPLICABLE)
7. THIS DRAWING MUST BE READ IN CONJUNCTION WITH THE STANDARD SPECIFICATIONS FOR MUNICIPAL CIVIL ENGINEERING WORKS, SERIES 4.
8. THE SIGNATURE OR INITIALS ON THIS DRAWING, OF ANY MANAGER OF THE TRANSPORT DEPARTMENT, IN NO WAY IMPLIES RESPONSIBILITY WHATSOEVER FROM THE CONSULTANT.
9. THE CONSULTANT REMAINS RESPONSIBLE TO ENSURE THAT THE OBTAINED STANDARD DRAWINGS, STANDARDS AND SPECIFICATIONS OF THE TRANSPORT DEPARTMENT HAVE BEEN MET AND ARE COMPLIED WITH. SITE.
10. FINAL POSITION OF SERVICES TO BE DETERMINED ON SITE.

[illegible]

DESIGNED	DRAWN
JJ	JJ
DESIGNED BY	DRAWN BY
DESIGN CHECKED BY	INFRASTRUCTURE TECHNICAL INFORMATION MANAGEMENT
CW	

PROJECT STATUS			
☐	☒	☐	☐

PROJECT ENGINEER (CONSULTANT)	
-------------------------------	--

INITIALS AND SURNAME	SIGNATURE AND Pr. No.	DATE
INSPECTOR OF WORKS (CITY OF TSHIRANE):		

INITIALS AND SURNAME	SIGNATURE AND Pr. No.	DATE
BAHLAPHING CONSULTING		

BC | Bahalaphing consulting

306 Lois Avenue
Newlands, Menlyn,
Pretoria, 0181

t: (012) 348 3038
e: info@bahalaphing.com
www.bahalaphing.com

CITY OF TSHWANE

ROADS AND TRANSPORT DEPARTMENT

DRAWING APPROVED BY DIVISIONAL HEAD
Ms Imelda Tshenye

SIGNATURE: _____ DATE: _____


DESCRIPTION OF PROJECT: BRT LINE 2C:
LYNNWOOD ROAD FROM JANUARY
MASILELA TO SIMON VERMOOTEN

DESCRIPTION OF DRAWING:


LYNNWOOD ROAD - WP2
LONGITUDINAL SECTION

SHEET 1 OF 5

CONTRACT No. :		PROJECT No. :	
DATE :	SCALE :	ORIGINAL PAPER SIZE:	

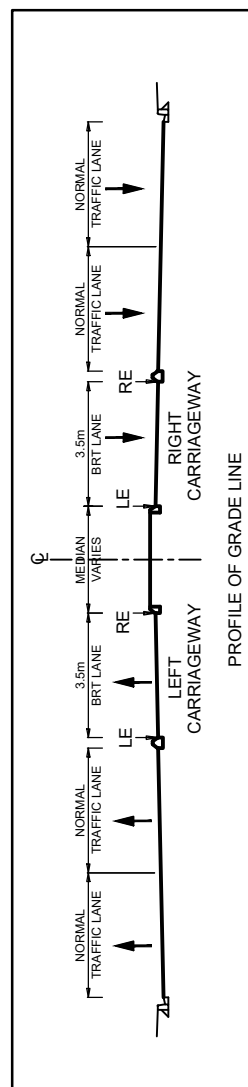

SCALE H: 1:1000
V: 1:100

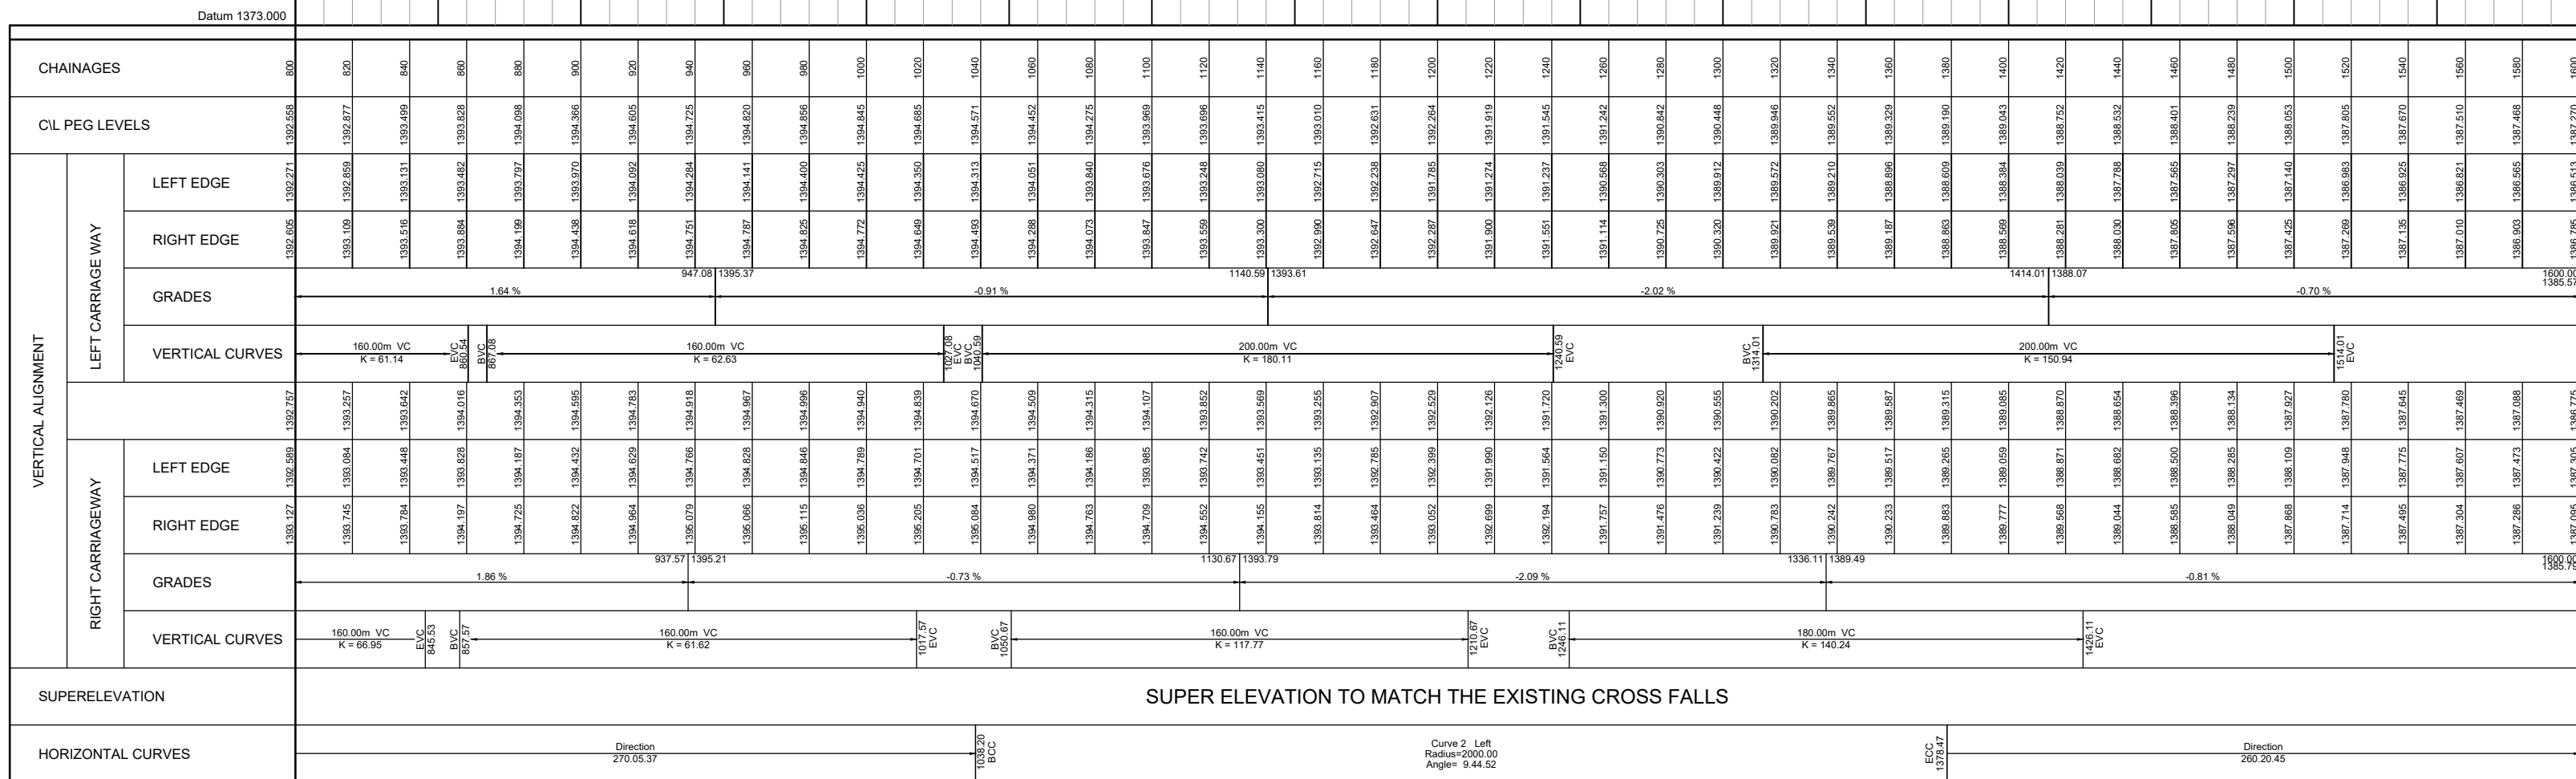

LONG SECTION 800 TO 1600

- GENERAL
1. ALL MATERIAL AND WORKMANSHIP MUST COMPLY WITH THE REQUIREMENTS OF THE LATEST RELEVANT SABS REQUIREMENTS.
 2. ALL DIMENSIONS ARE IN MILLIMETERS. (UNLESS OTHERWISE SPECIFIED)
 3. DO NOT SCALE FROM THESE DRAWINGS.
 4. ALL DIMENSIONS MUST BE CHECKED AND APPROVED ON SITE.
 5. ALL CONSTRUCTION TO BE DONE IN ACCORDANCE WITH THE STANDARD SPECIFICATIONS FOR MUNICIPAL CIVIL ENGINEERING WORKS, THIRD EDITION 2005 AND THE STANDARD CTMM DETAIL DRAWINGS
 6. THESE DRAWINGS MUST BE READ IN CONJUNCTION WITH THE ARCHITECTS DRAWINGS. (IF APPLICABLE)
 7. THIS DRAWING MUST BE READ IN CONJUNCTION WITH THE STANDARD SPECIFICATIONS FOR MUNICIPAL CIVIL ENGINEERING WORKS, SERIES 4.
 8. THE SIGNATURE OR INITIALS ON THIS DRAWING, OF ANY MANAGER OF THE TRANSPORT DEPARTMENT, IN NO WAY REMOVES ANY RESPONSIBILITY WHATSOEVER FROM THE CONSULTANT.
 9. THE CONSULTANT REMAINS RESPONSIBLE TO ENSURE THAT ALL THE GUIDELINES, STANDARD DRAWINGS, STANDARDS AND SPECIFICATIONS OF THE TRANSPORT DEPARTMENT HAVE BEEN MET AND ARE COMPLIED WITH.
 10. FINAL POSITION OF SERVICES TO BE DETERMINED ON SITE.

AMENDMENTS				
NO.	DATE	APPROVED	DESCRIPTION	BY
1	2024-05-24	OK	ISSUED FOR APPROVAL	
2	2024-05-24	OK	ISSUED FOR TENDER	

DESIGNED	JJ	DRAWN	JJ
CHECKED			
DESIGN CHECKED BY			

PROJECT STATUS			

PROJECT ENGINEER (CONSULTANT)	
DRAWING APPROVED BY	

DETAILS AND SIGNATURE	SIGNATURE AND P. NO.	DATE

DETAILS AND SIGNATURE	SIGNATURE AND P. NO.	DATE

BAHLAPHING CONSULTING



306 Lois Avenue
Newlands, Menlyn,
Pretoria, 0181

t: (012) 348 3038
e: info@bahlaphing.com
www.bahlaphing.com

CITY OF TSHWANE
ROADS AND TRANSPORT DEPARTMENT

Ms Imelda Tshwane
DIVISIONAL HEAD - RPTN DIVISION
P.O. BOX 1409
PRETORIA
0001

Mr P. I. Leluthane
EXECUTIVE DIRECTOR
P.O. BOX 1409
PRETORIA
0001

SIGNATURE:	DATE:


DESCRIPTION OF PROJECT

BRT LINE 2C:
LYNNWOOD ROAD FROM JANUARY
MASILELA TO SIMON VERMOOTEN


DESCRIPTION OF DRAWING

LYNNWOOD ROAD WP2
LONGITUDINAL SECTION
SHEET 2 OF 5

CONTRACT No. 1	PROJECT No. 1
DATE: 27/05/2022	SCALE: AS SHOWN
DRAWING NO. J 2145/02/LS/002	SHEET NO. 1

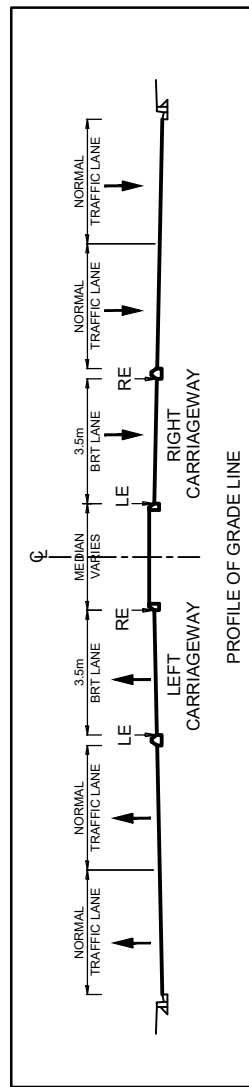

SCALE H: 1:1000
V: 1:100

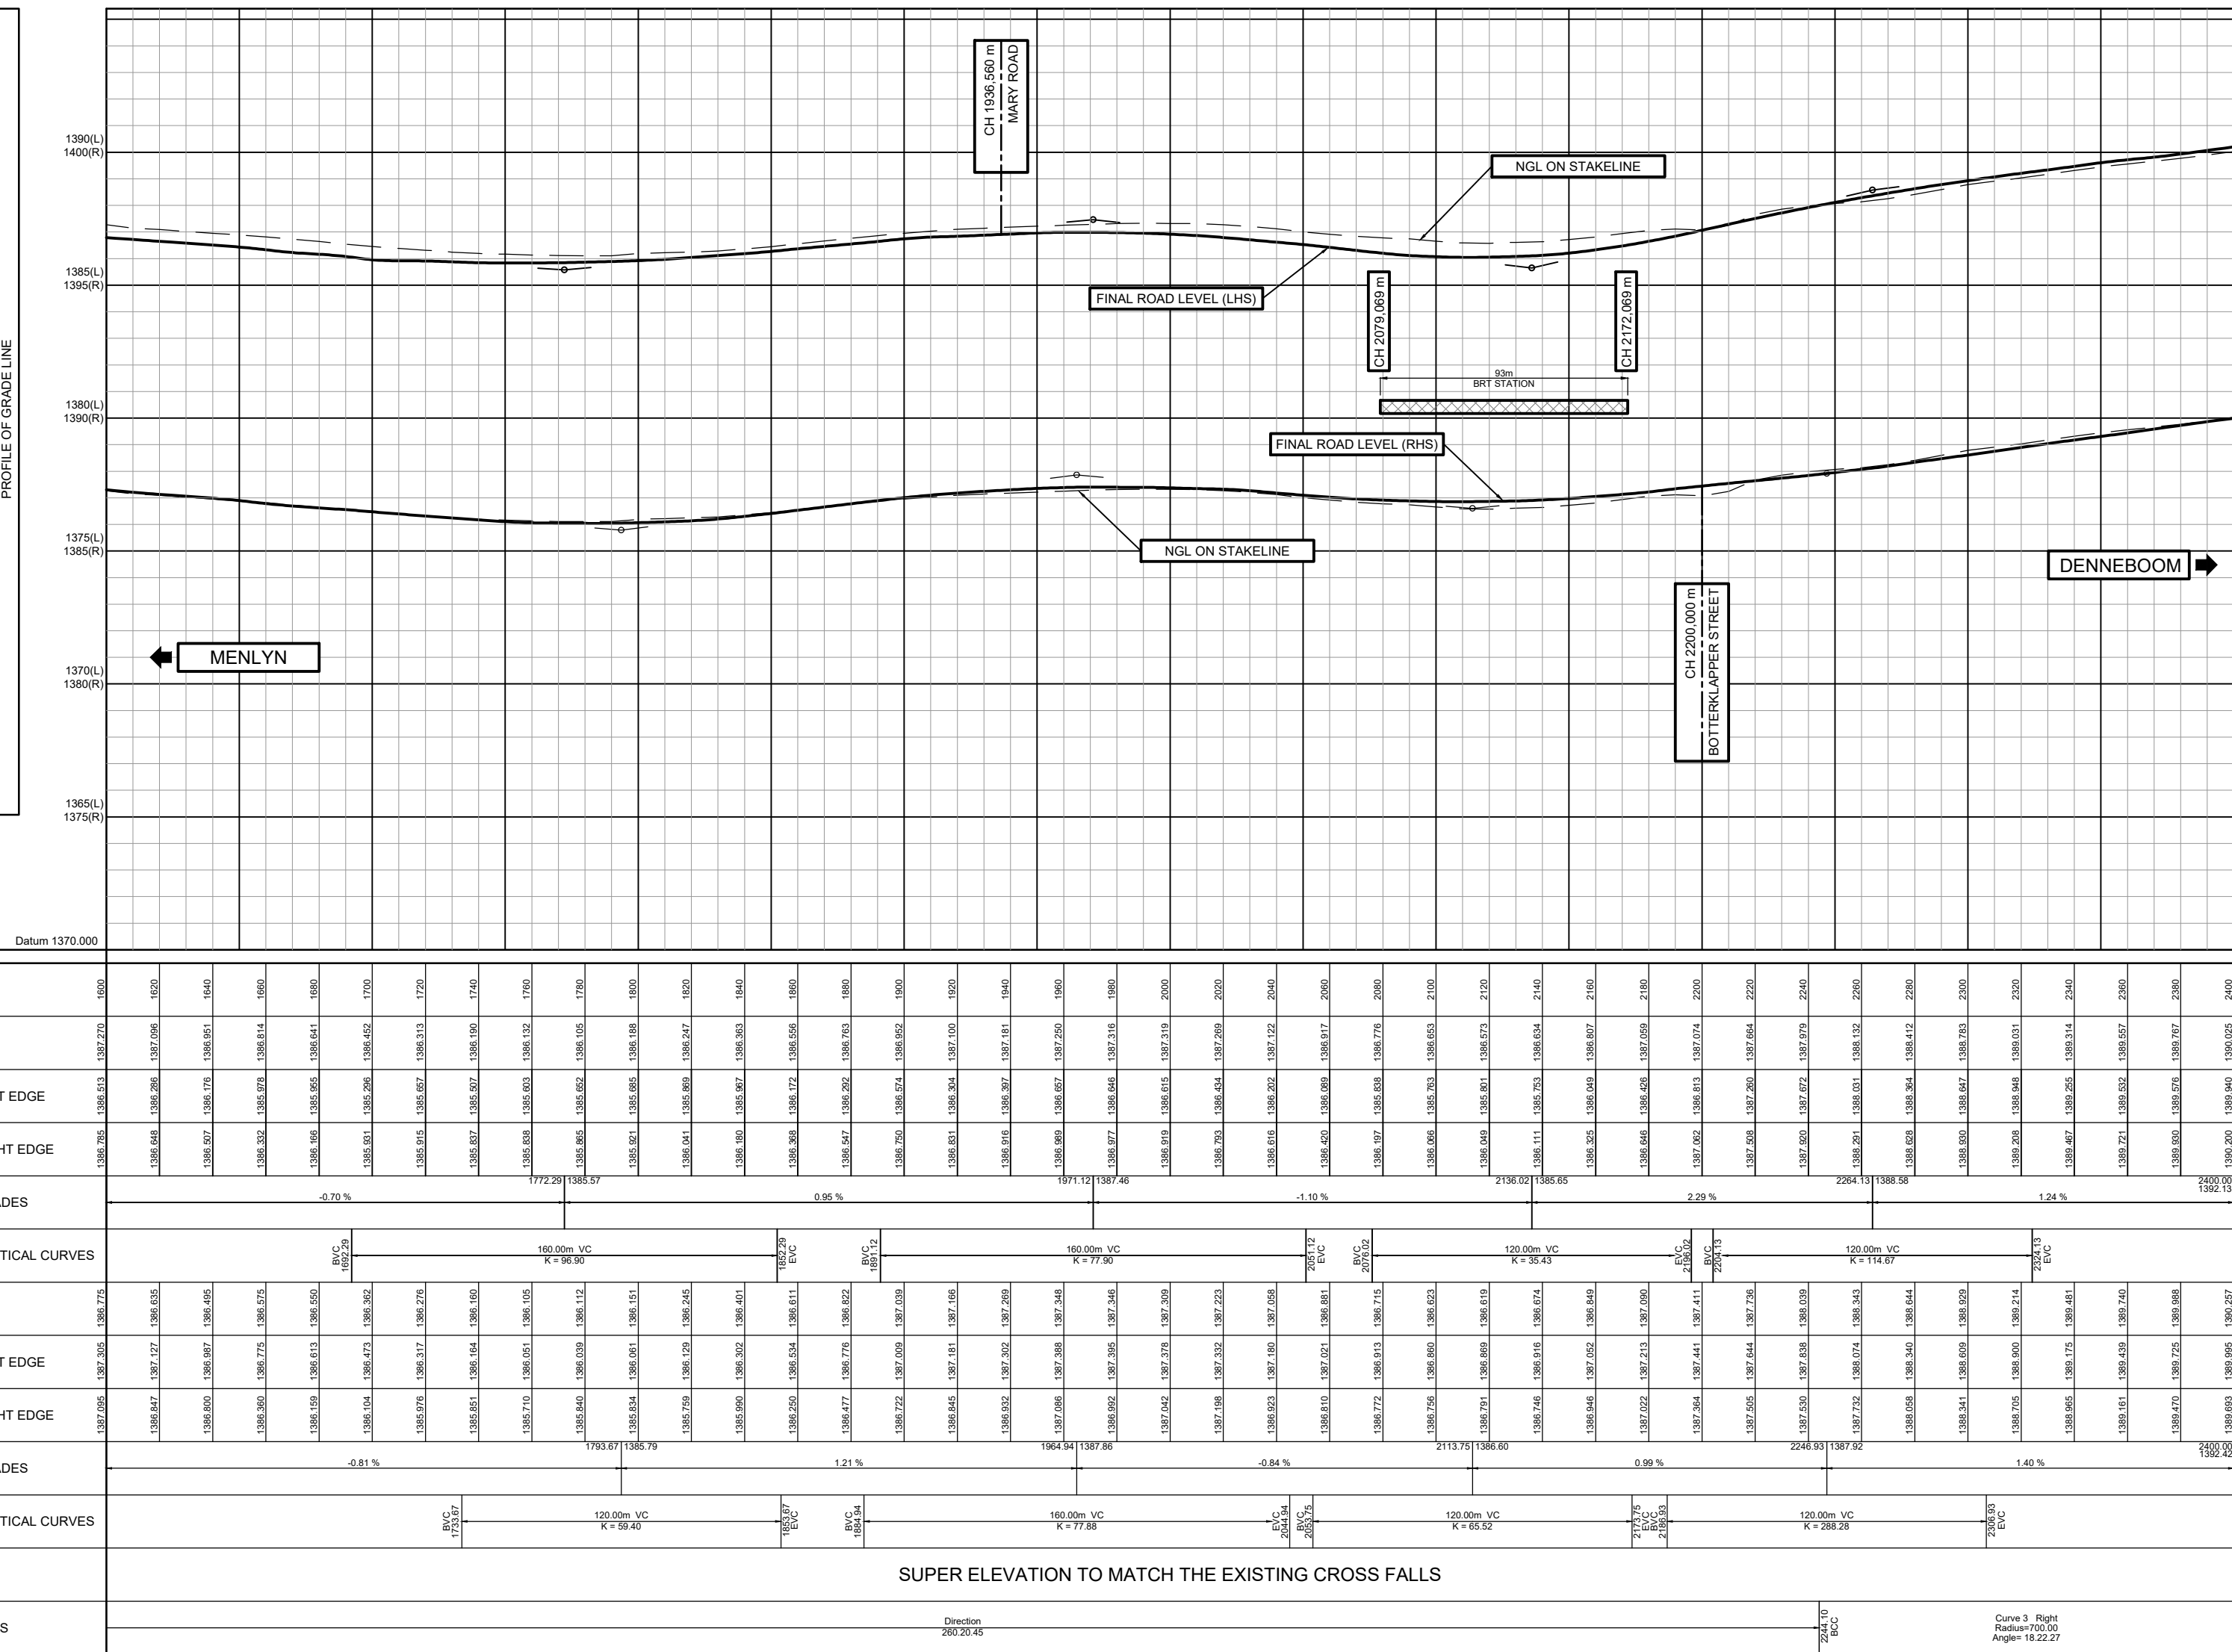

LONG SECTION 1600 TO 2400

- GENERAL
1. ALL MATERIAL AND WORKMANSHIP MUST COMPLY WITH THE REQUIREMENTS OF THE LATEST RELEVANT SABS REQUIREMENTS.
 2. ALL DIMENSIONS ARE IN MILLIMETERS. (UNLESS OTHERWISE SPECIFIED)
 3. DO NOT SCALE FROM THESE DRAWINGS.
 4. ALL DIMENSIONS MUST BE CHECKED AND APPROVED ON SITE.
 5. ALL CONSTRUCTION TO BE DONE IN ACCORDANCE WITH THE STANDARD SPECIFICATIONS FOR MUNICIPAL CIVIL ENGINEERING WORKS, THIRD EDITION 2005 AND THE STANDARD CTMM DETAIL DRAWINGS
 6. THESE DRAWINGS MUST BE READ IN CONJUNCTION WITH THE ARCHITECTS DRAWINGS. (IF APPLICABLE)
 7. THIS DRAWING MUST BE READ IN CONJUNCTION WITH THE STANDARD SPECIFICATIONS FOR MUNICIPAL CIVIL ENGINEERING WORKS, SERIES 4.
 8. THE SIGNATURE OR INITIALS ON THIS DRAWING, OF ANY MANAGER OF THE TRANSPORT DEPARTMENT, IN NO WAY REMOVES ANY RESPONSIBILITY WHATSOEVER FROM THE CONSULTANT.
 9. THE CONSULTANT REMAINS RESPONSIBLE TO ENSURE THAT ALL THE GUIDELINES, STANDARD DRAWINGS, STANDARDS AND SPECIFICATIONS OF THE TRANSPORT DEPARTMENT HAVE BEEN MET AND ARE COMPLIED WITH.
 10. FINAL POSITION OF SERVICES TO BE DETERMINED ON SITE.

AMENDMENTS				
NO.	DATE	APPROVED	DESCRIPTION	PAW
1	2024-02-24	OK	ISSUED FOR APPROVAL	
2	2024-02-24	OK	ISSUED FOR TENDER	

DESIGNED	JJ	DRAWN	JJ
CHECKED		CHECKED	
DESIGN CHECKED BY		INFRASTRUCTURE TECHNICAL INFORMATION	
		MANAGEMENT	

PROJECT STATUS			

PROJECT ENGINEER (CONSULTANT)			

INITIALS AND SIGNATURE	SIGNATURE AND P. NO.	DATE

BAHLAPHING CONSULTING

BC Bahlaphing consulting

306 Lois Avenue
Newlands, Menlyn,
Pretoria, 0181

t: (012) 348 3038
e: info@bahlaphing.com
www.bahlaphing.com

CITY OF TSHWANE
ROADS AND TRANSPORT DEPARTMENT

Mr Imelda Tshwene
DIVISIONAL HEAD - RPTN DIVISION
P.O. BOX 1409
PRETORIA
0001

Mr P. I. Lelashane
EXECUTIVE DIRECTOR
P.O. BOX 1409
PRETORIA
0001

SIGNATURE:	DATE:

DESCRIPTION OF PROJECT:


BRT LINE 2C:
LYNNWOOD ROAD FROM JANUARY
MASILELA TO SIMON VERMOOTEN

DESCRIPTION OF DRAWING:


LYNNWOOD ROAD - WP2
LONGITUDINAL SECTION
SHEET 3 OF 5

CONTRACT No. 1	PROJECT No. 1
DATE 1	SCALE 1
27/05/2022	AS SHOWN
DRAWING NO.	SHEET NO.
J 2145/02/LS/003	1



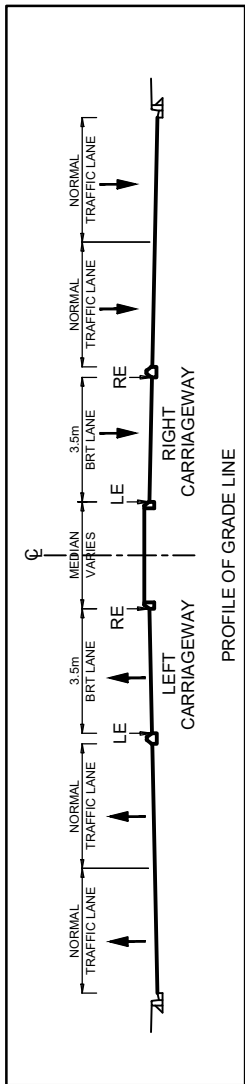

SCALE H: 1:1000
V: 1:100

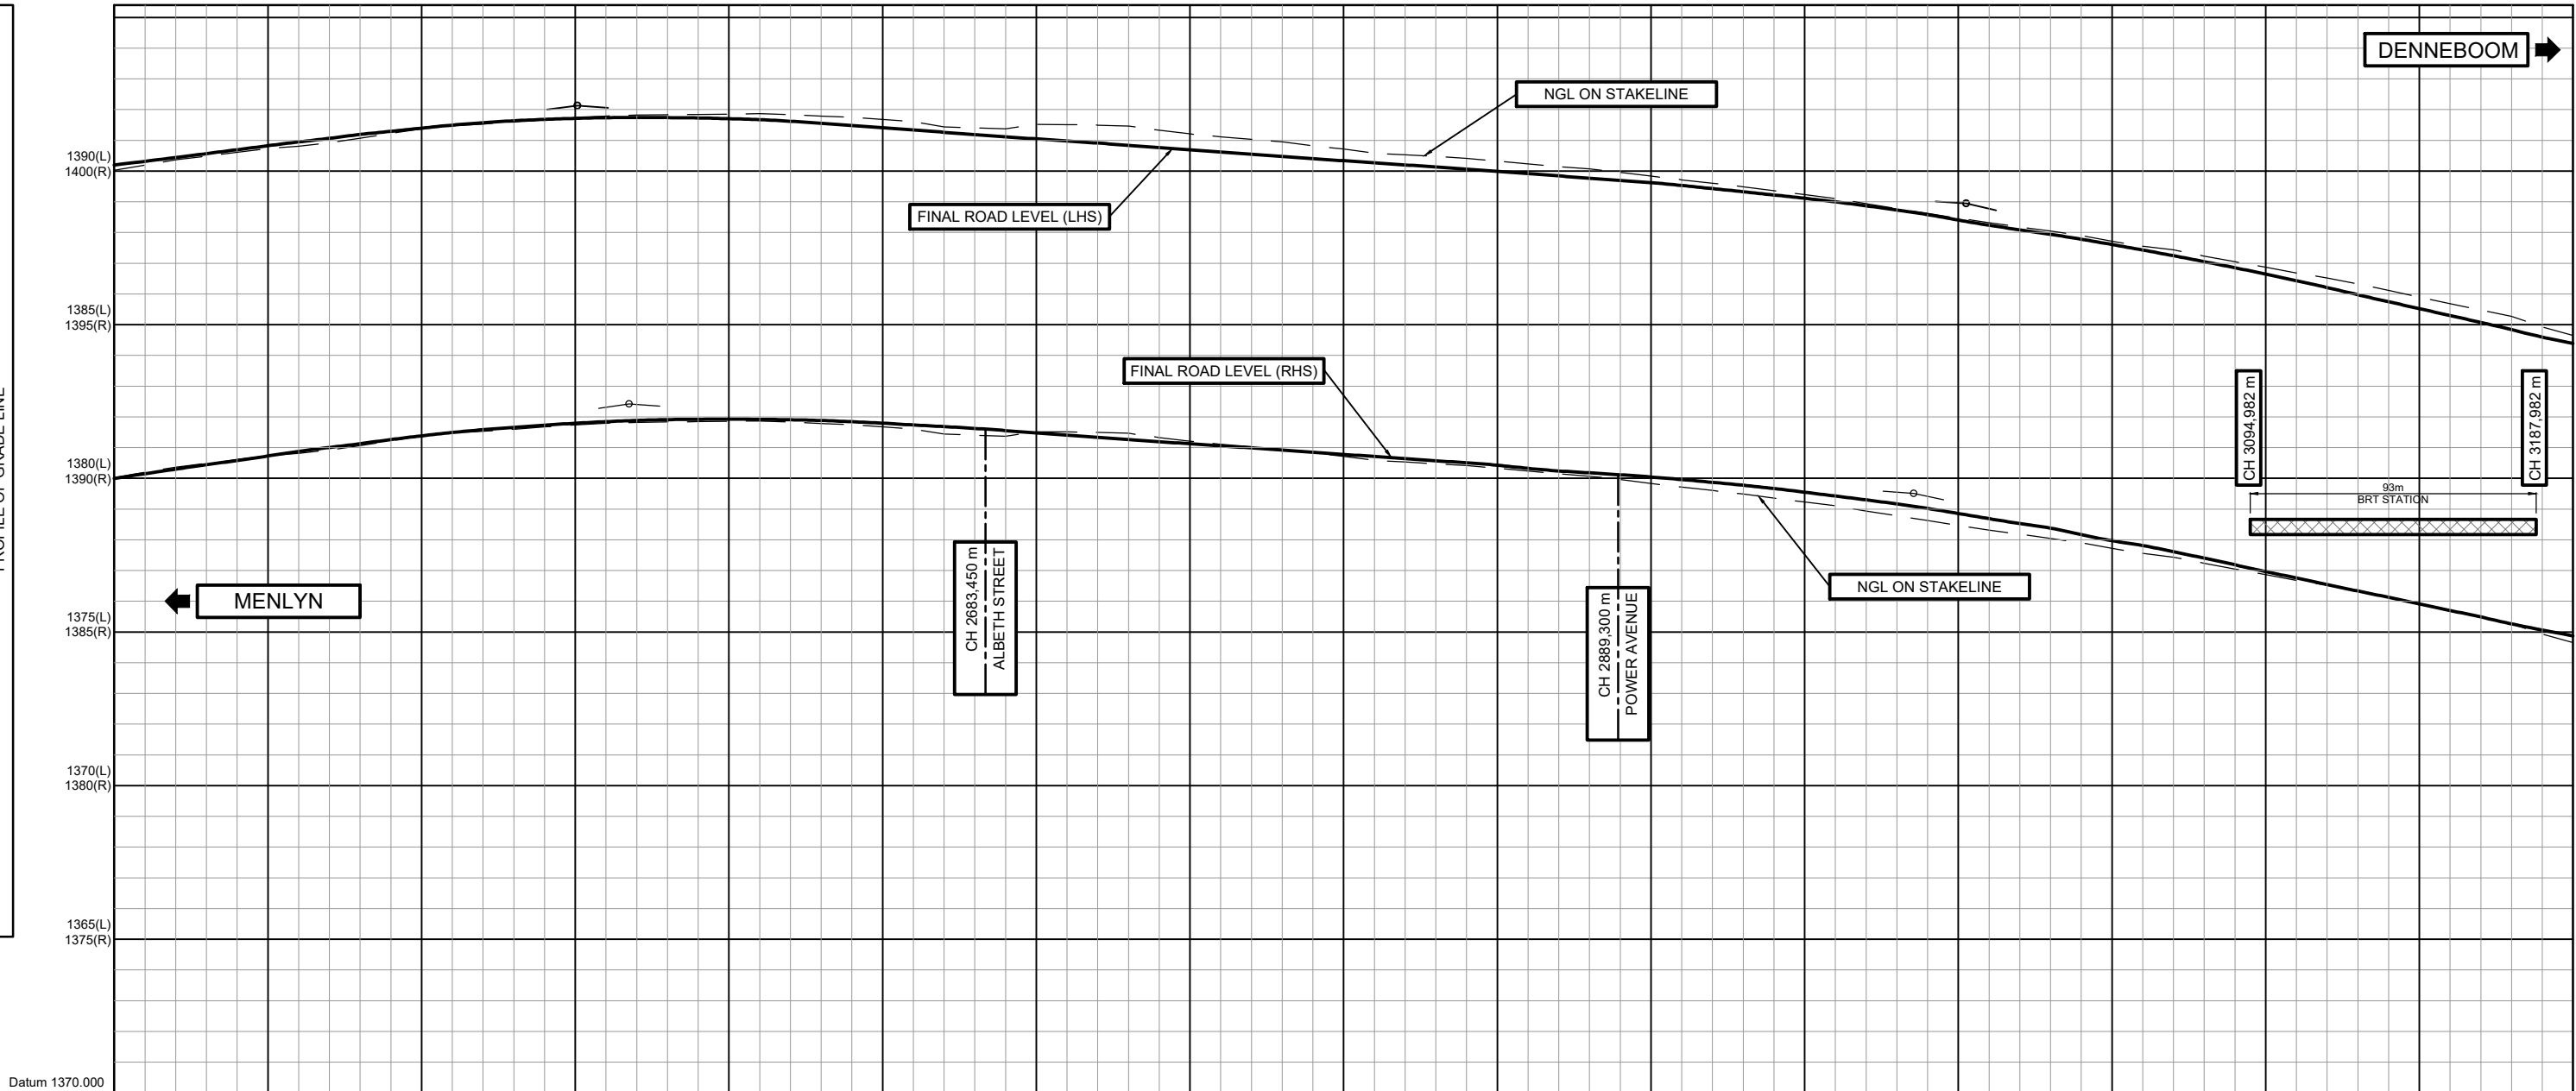

CHAINAGES		2400	
C/L PEG LEVELS		1390.024 1390.046 1390.065 1390.081 1390.096 1390.111 1391.986 1391.001 1391.016 1391.031 1407.516 1407.	

LONG SECTION 2400 to 3200

- GENERAL
1. ALL MATERIAL AND WORKMANSHIP MUST COMPLY WITH THE REQUIREMENTS OF THE LATEST RELEVANT SABS REQUIREMENTS.
 2. ALL DIMENSIONS ARE IN MILLIMETERS. (UNLESS OTHERWISE SPECIFIED)
 3. DO NOT SCALE FROM THESE DRAWINGS.
 4. ALL DIMENSIONS MUST BE CHECKED AND APPROVED ON SITE.
 5. ALL CONSTRUCTION TO BE DONE IN ACCORDANCE WITH THE STANDARD SPECIFICATIONS FOR MUNICIPAL CIVIL ENGINEERING WORKS, THIRD EDITION 2005 AND THE STANDARD CTMM DETAIL DRAWINGS.
 6. THESE DRAWINGS MUST BE READ IN CONJUNCTION WITH THE ARCHITECTS DRAWINGS. (IF APPLICABLE)
 7. THIS DRAWING MUST BE READ IN CONJUNCTION WITH THE STANDARD SPECIFICATIONS FOR MUNICIPAL CIVIL ENGINEERING WORKS, SERIES 4.
 8. THE SIGNATURE OR INITIALS ON THIS DRAWING, OF ANY MANAGER OF THE TRANSPORT DEPARTMENT, IN NO WAY REMOVES ANY RESPONSIBILITY WHATSOEVER FROM THE CONSULTANT.
 9. THE CONSULTANT REMAINS RESPONSIBLE TO ENSURE THAT ALL THE GUIDELINES, STANDARD DRAWINGS, STANDARDS AND SPECIFICATIONS OF THE TRANSPORT DEPARTMENT HAVE BEEN MET AND ARE COMPLIED WITH.
 10. FINAL POSITION OF SERVICES TO BE DETERMINED ON SITE.

AMENDMENTS

NO.	DATE	APPROVED	DESCRIPTION	PAW
1	2024-05-24	OK	REVIEW FOR APPROVAL	
2	2024-05-24	OK	REVIEW FOR APPROVAL	

PROJECT STATUS

DESIGNED

DRWN

DESIGN CHECKED BY

INFRASTRUCTURE TECHNICAL INFORMATION

PROJECT ENGINEER (CONSULTANT)

MANAGER

DETAILS AND SIGNATURE

SIGNATURE AND P. NO.

DATE

BAHLAPHING CONSULTING

BC

Bahlaphing consulting

306 Lois Avenue
Newlands, Menlyn,
Pretoria, 0181
t: (012) 348 3038
e: info@bahlaphing.com
www.bahlaphing.com

CITY OF TSHWANE

ROADS AND TRANSPORT DEPARTMENT

Mr Imelda Tshwane
DIVISIONAL HEAD - RPTN DIVISION
P.O. BOX 1409
PRETORIA
0001

Mr P. I. Leloshane
EXECUTIVE DIRECTOR
P.O. BOX 1409
PRETORIA
0001

DESCRIPTION OF PROJECT

CONTRACT No. 1

PROJECT No. 1

DATE 1

27/05/2022

SCALE 1

AS SHOWN

ORIGINAL PAPER SIZE

A0

DRAWING NO.

J 2145/02/LS/004


SHEET NO.

1

REVISION

DESCRIPTION OF DRAWING

LYNNWOOD ROAD - WP2
LONGITUDINAL SECTION
SHEET 4 OF 5

 LONG SECTION 3200 to 3350

- | | | |
|------------------|-----------|---|
| DRAWING NO. | SHEET NO: | |
| 12145/03/1 S/005 | 4 | |



NOTE:
ASPHALT BASE TO BE CONSTRUCTED
CONFINED SPACES WHERE A CRUSHED
STONE BASE CANNOT BE CONSTRUCTED
EFFICIENTLY

1. **GENERAL**
2. **ALL MATERIAL AND WORKMANSHIP MUST COMPLY WITH THE REQUIREMENTS OF THE LATEST RELEVANT SABS REQUIREMENTS.**
3. **ALL DIMENSIONS ARE IN MILLIMETERS. (UNLESS OTHERWISE SPECIFIED)**
4. **DO NOT SCALE FROM THESE DRAWINGS.**
5. **ALL DIMENSIONS MUST BE CHECKED AND APPROVED ON SITE.**
6. **ALL CONSTRUCTION TO BE DONE IN ACCORDANCE WITH THE STANDARD SPECIFICATIONS FOR MUNICIPAL CIVIL ENGINEERING WORKS, THIRD EDITION 2005 AND THE STANDARD CTMM DETAIL DRAWINGS**
7. **THESE DRAWINGS MUST BE READ IN CONJUNCTION WITH THE ARCHITECTS DRAWINGS (IF APPLICABLE)**
8. **THIS DRAWING MUST BE READ IN CONJUNCTION WITH THE STANDARD SPECIFICATIONS FOR MUNICIPAL CIVIL ENGINEERING WORKS, SERIES 4.**
9. **THE SIGNATURE OR INITIALS ON THIS DRAWING, OF ANY MANAGER OF THE TRANSPORT DEPARTMENT, IN NO WAY REMOVES ANY RESPONSIBILITY WHATSOEVER FROM THE CONSULTANT.**
10. **THE CONSULTANT REMAINS RESPONSIBLE TO ENSURE THAT ALL THE GUIDELINES, STANDARD DRAWINGS, SPECIFICATIONS AND DEVIATIONS OF THE TRANSPORT DEPARTMENT HAVE BEEN MET AND ARE COMPLIED WITH.**
11. **FINAL POSITION OF SERVICES TO BE DETERMINED ON SITE.**

DESIGNED	JJ	DRAWN	JJ
SIGNATURE: _____	DATE: _____	SIGNATURE: _____	DATE: _____
DESIGN CHECKED BY	CW	INFRASTRUCTURE TECHNICAL INFORMATION MANAGEMENT	
SIGNATURE: _____	DATE: _____	SIGNATURE: _____	DATE: _____

PROJECT ENGINEER (CONSULTANT)		
INITIALS AND SURNAME	SIGNATURE AND Pr. No.	DATE
INSPECTOR OF WORKS (CITY OF TSHIRANE):		

BC Bahlaphing consulting

306 Lois Avenue
Newlands, Menlyn,
Pretoria, 0181



t: (012) 348 3038
e: info@bahlaphing.com
w: www.bahlaphing.com


DRAWING APPROVED BY DIVISIONAL HEAD
 Ms Imelda Tshenye
 SIGNATURE: _____ DATE: _____

DESCRIPTION OF DRAWING:

LYNNWOOD ROAD - WP2
PAVEMENT DESIGN
SHEET 1 of 4

CONTRACT No. :		PROJECT No. :	
DATE :	SCALE :	ORIGINAL PAPER SIZE:	
20/04/2022	AS SHOWN	A0	
DRAWING NO.		SHEET NO:	 REVISION
J 2145/02/PD/001		1	

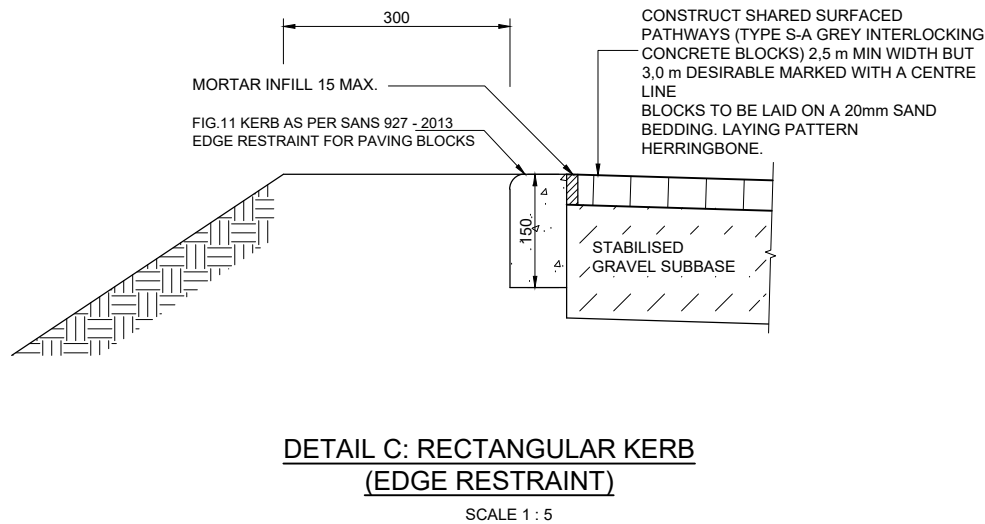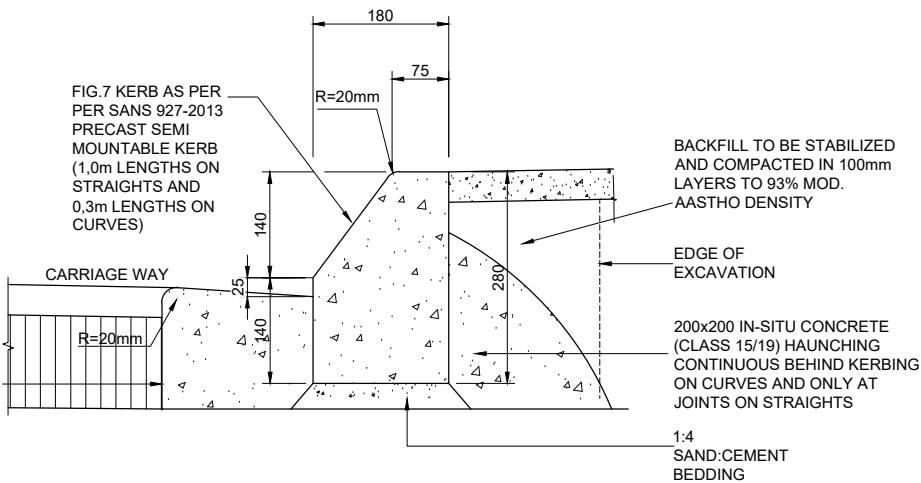

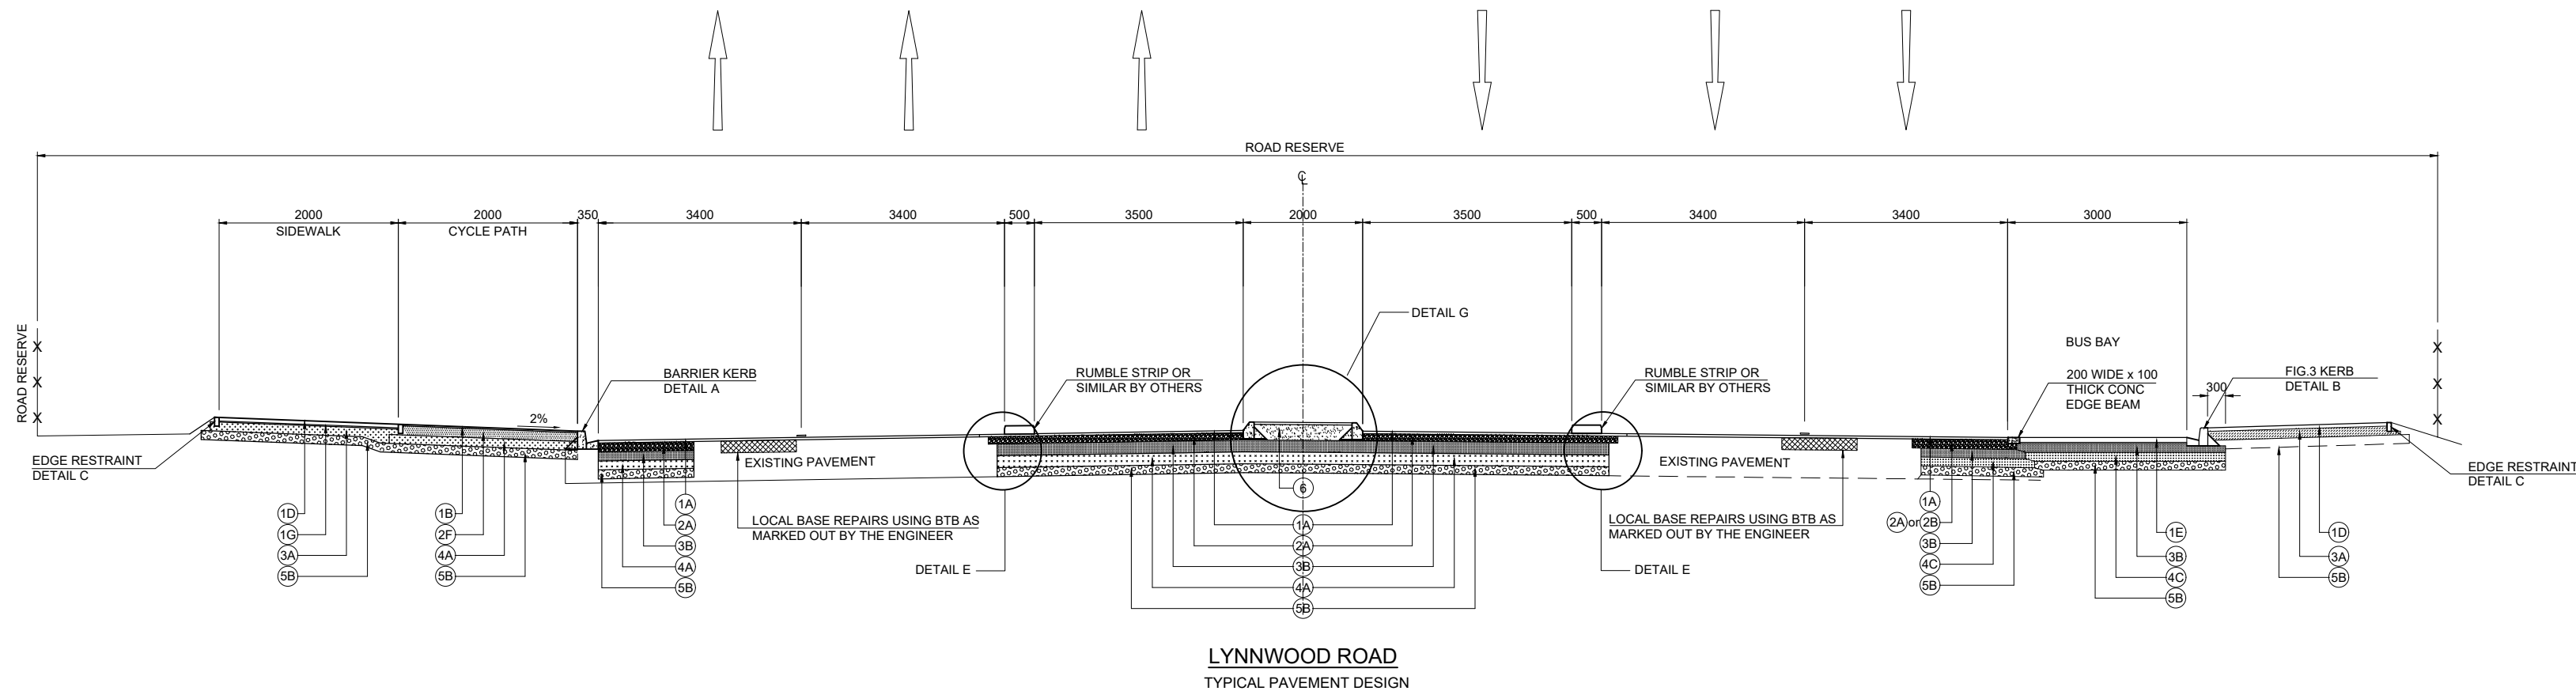

- GENERAL**
1. ALL MATERIAL AND WORKMANSHIP MUST COMPLY WITH THE REQUIREMENTS OF THE LATEST RELEVANT SABS REQUIREMENTS.
 2. ALL DIMENSIONS ARE IN MILLIMETERS. (UNLESS OTHERWISE SPECIFIED)
 3. DO NOT SCALE FROM THESE DRAWINGS.
 4. ALL DIMENSIONS MUST BE CHECKED AND APPROVED ON SITE.
 5. ALL CONSTRUCTION TO BE DONE IN ACCORDANCE WITH THE STANDARD SPECIFICATIONS FOR MUNICIPAL CIVIL ENGINEERING WORKS, THIRD EDITION 2005 AND THE STANDARD CTMM DETAIL DRAWINGS
 6. THESE DRAWINGS MUST BE READ IN CONJUNCTION WITH THE ARCHITECTS DRAWINGS. (IF APPLICABLE)
 7. THIS DRAWING MUST BE READ IN CONJUNCTION WITH THE STANDARD SPECIFICATIONS FOR MUNICIPAL CIVIL ENGINEERING WORKS, SERIES 4.
 8. THE SIGNATURE OR INITIALS ON THIS DRAWING, OF ANY MANAGER OF THE TRANSPORT DEPARTMENT, IN NO WAY REMOVES ANY RESPONSIBILITY WHATSOEVER FROM THE CONSULTANT.
 9. THE CONSULTANT REMAINS RESPONSIBLE TO ENSURE THAT ALL THE GUIDELINES, STANDARD DRAWINGS, STANDARDS AND SPECIFICATIONS OF THE TRANSPORT DEPARTMENT HAVE BEEN MET AND ARE COMPLIED WITH.
 10. FINAL POSITION OF SERVICES TO BE DETERMINED ON SITE.

AMENDMENTS				
NR.	DATE	APPROVED	DESCRIPTION	FWG.
1	25-04-21	CW	ISSUED FOR APPROVAL	
2	01-02-24	CW	ISSUED FOR TENDER	

DESIGNED	JJ	DRAWN	JJ
DATE		DATE	
DESIGN CHECKED BY	CW	INFRASTRUCTURE TECHNICAL INFORMATION	WUWUWUWU
DATE		DATE	
SIGNATURE		SIGNATURE	

PROJECT STATUS	
☐	☒
☐	☐

PROJECT ENGINEER (CONSULTANT)

INITIALS AND SURNAME _____ SIGNATURE AND P. No. _____ DATE _____
INSPECTOR OF WORKS (CITY OF TSHWANE):

INITIALS AND SURNAME _____ SIGNATURE AND P. No. _____ DATE _____

BAHLAPHING CONSULTING



306 Lois Avenue
Newlands, Menlyn,
Pretoria, 0181

t: (012) 348 3038
e: info@bahlaphing.com
www.bahlaphing.com

CITY OF TSHWANE
ROADS AND TRANSPORT DEPARTMENT

Ms Imelda Tabenye
DIVISIONAL HEAD - RPTN DIVISION
P.O. BOX 1409
PRETORIA
0001




Mr P. J. Lelwani
EXECUTIVE DIRECTOR
P.O. BOX 1409
PRETORIA
0001

DRAWING APPROVED BY DIVISIONAL HEAD
Ms Imelda Tabenye
DATE: _____

DESCRIPTION OF PROJECT:
**BRT LINE 2C:
LYNNWOOD ROAD FROM JANUARY
MASILELA TO SIMON VERMOOTEN**

DESCRIPTION OF DRAWING:
**LYNNWOOD ROAD - WP2
PAVEMENT DESIGN
SHEET 2 of 4**


CONTRACT No. :	PROJECT No. :
DATE : 27/05/2022	SCALE : AS SHOWN
DRAWING NO. J 2145/02/PD/002	SHEET NO. 2
	ORIGINAL PAPER SIZE: A0
	REVISION 

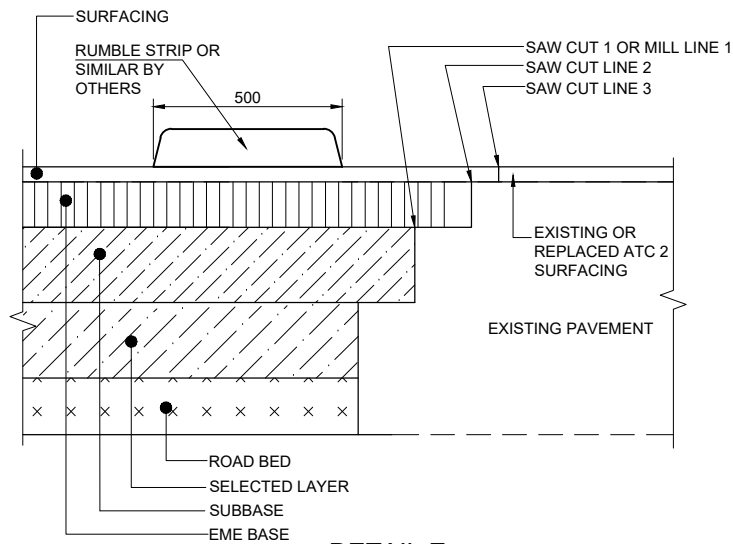

DETAIL E
SCALE 1 : 10

NOTE 1:


- THE CONSTRUCTION SEQUENCE FOR BOX CUT PAVEMENT SHALL BE AS FOLLOWS:
1. MILL BOX CUT UP TO SAW CUT LINE 1 OR MILL LINE 1 OR SAW CUT AT LEAST 100mm DEEP AND EXCAVATE PAVEMENT UP TO TOP OF SELECTED.
 2. CONSTRUCT SELECTED/ROAD BED AS PER INSTRUCTION BY ENGINEER.
 3. CONSTRUCT BOX UP TO TOP OF SUBBASE WITH STEP BETWEEN SELECTED AND SUBBASE.
 4. SAW CUT AT LINE 2 100mm DEEP AND BENCH.
 5. CONSTRUCT BASE.
 6. SAW CUT AT LINE 3 40mm DEEP AND EXCAVATE BENCH.
 7. TREAT EDGE WITH TACK COAT AND CONSTRUCT SURFACING.

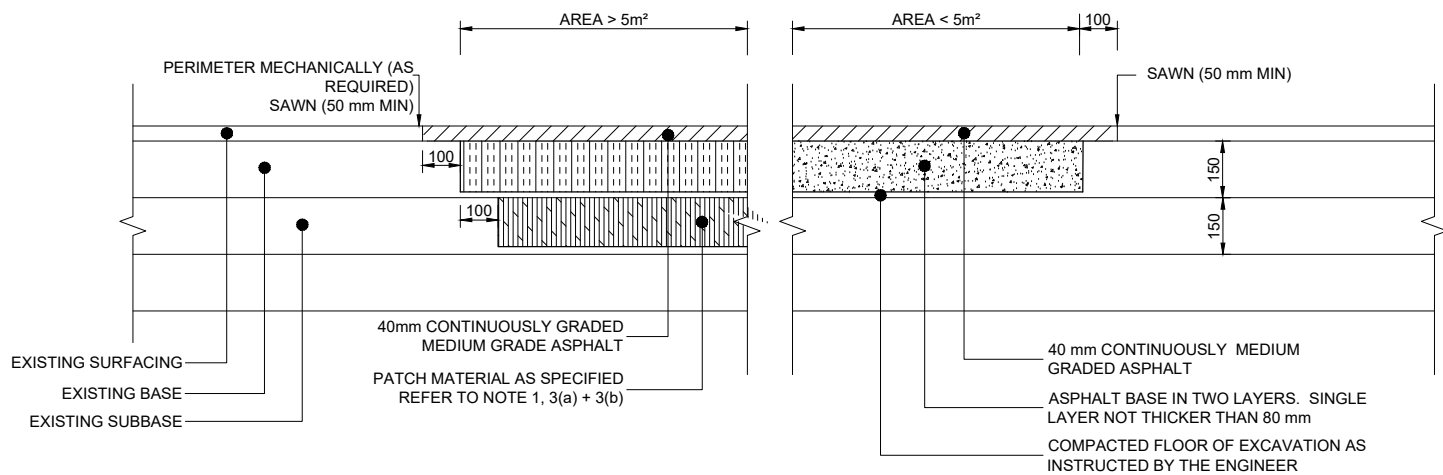

DETAIL F
SCALE 1 : 10

NOTE 1:

1. SAW CUT PERIMETER
2. EXCAVATE SURFACING AND BASE BY HAND AND SPOIL
3. COMPACT FLOOR AS INSTRUCTED BY THE ENGINEER AND BACKFILL TO TOP OF SURFACING WITH:
 - a. BASE G1 MATERIAL STABILISED WITH BITUMEN EMULSION (2% NET BITUMEN) AND 1% CEMENT COMPACTED TO 100% OF MOD. AASHTO DENSITY
 - b. SUBBASE: G5 MATERIAL STABILISED WITH 2% CEMENT COMPACTED TO 97% OF MOD AASHTO DENSITY
4. APPLY DILUTED EMULSION AT 0,5 l / m² TO TOP OF BASE PATCHES AND SIDES OF EXCAVATIONS
5. PLACE ASPHALT SURFACING

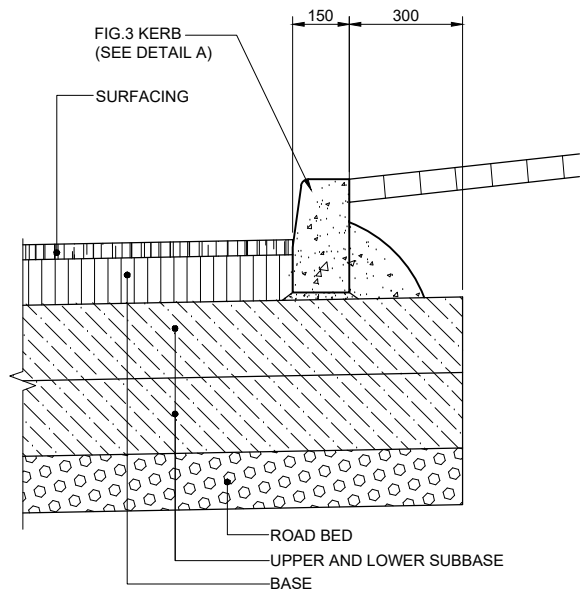

GENERAL

1. ALL MATERIAL AND WORKMANSHIP MUST COMPLY WITH THE REQUIREMENTS OF THE LATEST RELEVANT SABS REQUIREMENTS.
2. ALL DIMENSIONS ARE IN MILLIMETERS. (UNLESS OTHERWISE SPECIFIED)
3. DO NOT SCALE FROM THESE DRAWINGS.
4. ALL DIMENSIONS MUST BE CHECKED AND APPROVED ON SITE.
5. ALL CONSTRUCTION TO BE DONE IN ACCORDANCE WITH THE STANDARD SPECIFICATIONS FOR MUNICIPAL CIVIL ENGINEERING WORKS, THIRD EDITION 2005 AND THE STANDARD CTMM DETAIL DRAWINGS
6. THESE DRAWINGS MUST BE READ IN CONJUNCTION WITH THE ARCHITECTS DRAWINGS. (IF APPLICABLE)
7. THIS DRAWING MUST BE READ IN CONJUNCTION WITH THE STANDARD SPECIFICATIONS FOR MUNICIPAL CIVIL ENGINEERING WORKS, SERIES 4.
8. THE SIGNATURE OR INITIALS ON THIS DRAWING, OF ANY MANAGER OF THE TRANSPORT DEPARTMENT, IN NO WAY REMOVES ANY RESPONSIBILITY WHATSOEVER FROM THE CONSULTANT.
9. THE CONSULTANT REMAINS RESPONSIBLE TO ENSURE THAT ALL THE GUIDELINES, STANDARD DRAWINGS, STANDARDS AND SPECIFICATIONS OF THE TRANSPORT DEPARTMENT HAVE BEEN MET AND ARE COMPLIED WITH.
10. FINAL POSITION OF SERVICES TO BE DETERMINED ON SITE.

AMENDMENTS			
NR.	DATE	APPROVED	DESCRIPTION
1	2024-24-24	ON	ISSUED FOR TENDER
2	01-02-24	ON	ISSUED FOR TENDER

DESIGNED	JJ	DRAWN	JJ
DATE		DATE	
DESIGN CHECKED BY	CW	INFRASTRUCTURE TECHNICAL INFORMATION	MANAGEMENT
DATE		DATE	

PROJECT STATUS	
PROJECT ENGINEER (CONSULTANT)	
INITIALS AND SURNAME	SIGNATURE AND P. NO.
INSPECTOR OF WORKS (CITY OF TSHWANE)	DATE
INITIALS AND SURNAME	SIGNATURE AND P. NO.
DATE	

BAHLAPHING CONSULTING

BC Bahlaphing consulting

306 Lois Avenue
Newlands, Menlyn,
Pretoria, 0181

t: (012) 348 3038
e: info@bahlaphing.com
www.bahlaphing.com

CITY OF TSHWANE
ROADS AND TRANSPORT DEPARTMENT

Ms Imelda Tabenye
DIVISIONAL HEAD - IPTN DIVISION

Ms P. I. Letsoana
EXECUTIVE DIRECTOR

P.O. BOX 1409
PRETORIA
0001

P.O. BOX 1409
PRETORIA
0001

DRAWING APPROVED BY DIVISIONAL HEAD
Ms Imelda Tabenye

SIGNATURE: _____ DATE: _____


DESCRIPTION OF PROJECT:

**BRT LINE 2C:
LYNNWOOD ROAD FROM JANUARY
MASILELA TO SIMON VERMOOTEN**


DESCRIPTION OF DRAWING:

**LYNNWOOD ROAD - WP2
PAVEMENT DESIGN
SHEET 3 of 3**

CONTRACT No. :	PROJECT No. :
DATE : 27/05/2022	SCALE : AS SHOWN
DRAWING NO. J 2145/02/PD/003	SHEET NO: 3
ORIGINAL PAPER SIZE: A0	REVISION

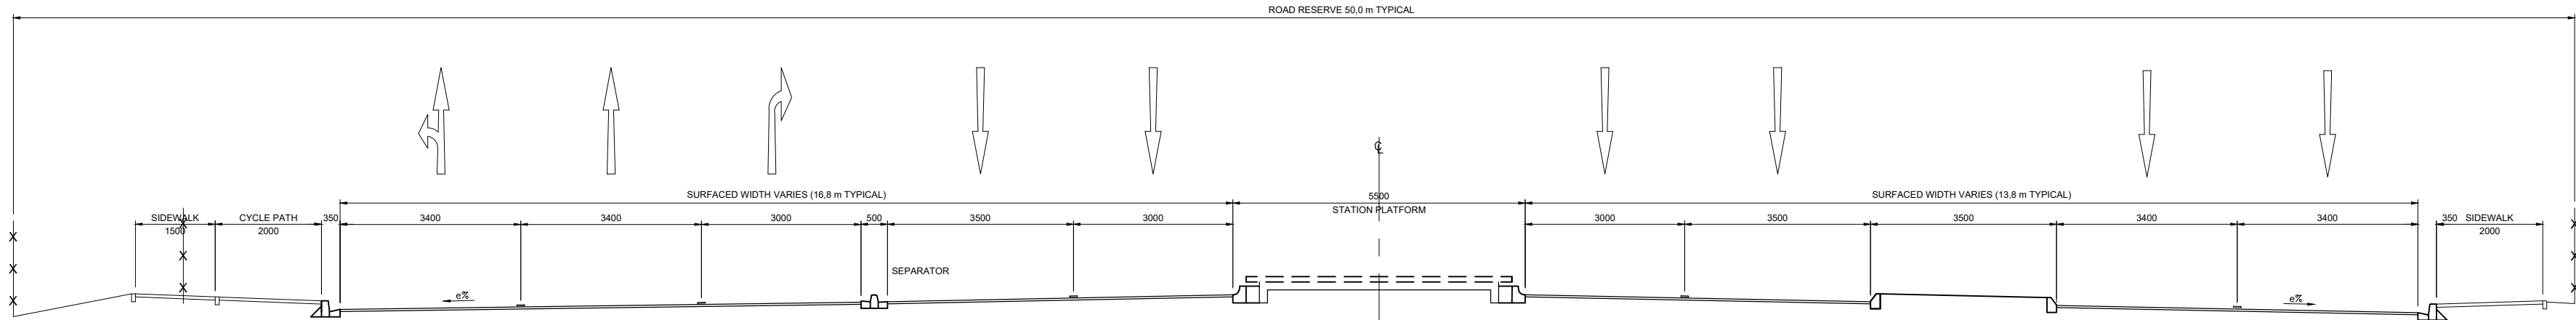

LYNNWOOD ROAD
INDICATING STATION PLATFORM 1

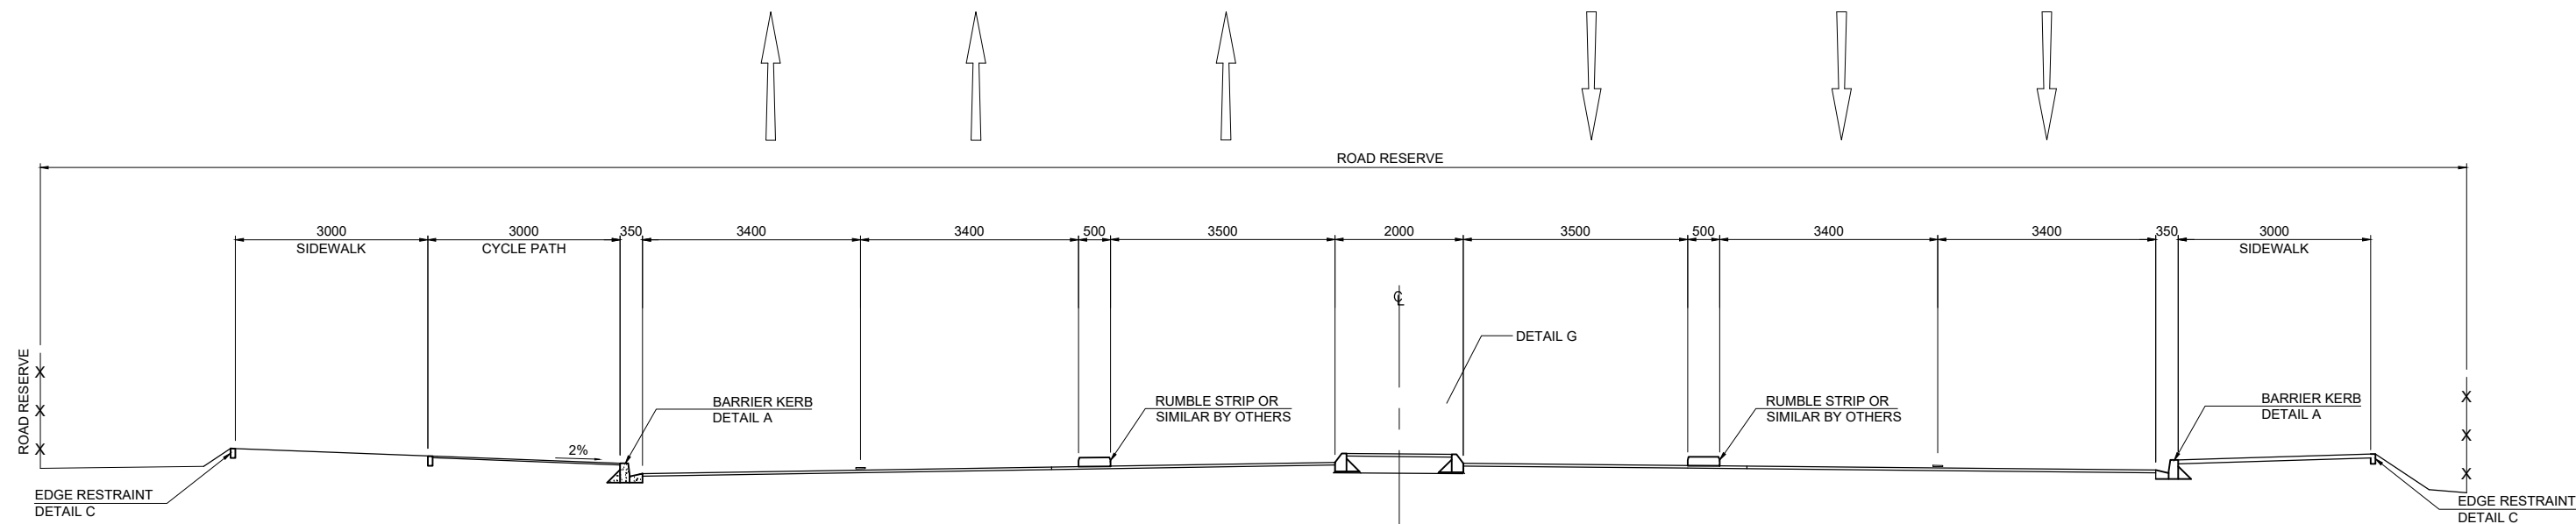

- GENERAL**
1. ALL MATERIAL AND WORKMANSHIP MUST COMPLY WITH THE REQUIREMENTS OF THE LATEST RELEVANT SABS REQUIREMENTS.
 2. ALL DIMENSIONS ARE IN MILLIMETERS. (UNLESS OTHERWISE SPECIFIED)
 3. DO NOT SCALE FROM THESE DRAWINGS.
 4. ALL DIMENSIONS MUST BE CHECKED AND APPROVED ON SITE.
 5. ALL CONSTRUCTION TO BE DONE IN ACCORDANCE WITH THE STANDARD SPECIFICATIONS FOR MUNICIPAL CIVIL ENGINEERING WORKS, THIRD EDITION 2005 AND THE STANDARD CTMM DETAIL DRAWINGS
 6. THESE DRAWINGS MUST BE READ IN CONJUNCTION WITH THE ARCHITECTS DRAWINGS. (IF APPLICABLE)
 7. THIS DRAWING MUST BE READ IN CONJUNCTION WITH THE STANDARD SPECIFICATIONS FOR MUNICIPAL CIVIL ENGINEERING WORKS, SERIES 4.
 8. THE SIGNATURE OR INITIALS ON THIS DRAWING, OF ANY MANAGER OF THE TRANSPORT DEPARTMENT, IN NO WAY REMOVES ANY RESPONSIBILITY WHATSOEVER FROM THE CONSULTANT.
 9. THE CONSULTANT REMAINS RESPONSIBLE TO ENSURE THAT ALL THE GUIDELINES, STANDARD DRAWINGS, STANDARDS AND SPECIFICATIONS OF THE TRANSPORT DEPARTMENT HAVE BEEN MET AND ARE COMPLIED WITH.
 10. FINAL POSITION OF SERVICES TO BE DETERMINED ON SITE.

AMENDMENTS			
NR.	DATE	APPROVED	DESCRIPTION
1	25-04-21	CW	ISSUED FOR APPROVAL
2	01-02-24	CW	ISSUED FOR TENDER

DESIGNED		DRAWN	
	JJ		JJ
DATE		DATE	
DESIGN CHECKED BY	CW	INFRASTRUCTURE TECHNICAL INFORMATION	MANAGEMENT
DATE		DATE	

PROJECT STATUS			

PROJECT ENGINEER (CONSULTANT)

INITIALS AND SURNAME SIGNATURE AND P. No. DATE

INSPECTOR OF WORKS (CITY OF TSHWANE)

INITIALS AND SURNAME SIGNATURE AND P. No. DATE

BAHLAPHING CONSULTING

BC Bahlaphing consulting

306 Lois Avenue
Newlands, Menlyn,
Pretoria, 0181

t: (012) 348 3038
e: info@bahlaphing.com
www.bahlaphing.com

CITY OF TSHWANE
ROADS AND TRANSPORT DEPARTMENT

Ms Imelda Tabonye
DIVISIONAL HEAD - IPTN DIVISION

P.O. BOX 1409
PRETORIA
0001

Mr P. J. Lelake
EXECUTIVE DIRECTOR


P.O. BOX 1409
PRETORIA
0001

DRAWING APPROVED BY DIVISIONAL HEAD
Ms Imelda Tabonye

DESCRIPTION OF PROJECT:
**BRT LINE 2C:
LYNNWOOD ROAD FROM JANUARY
MASILELA TO SIMON VERMOOTEN**

DESCRIPTION OF DRAWING:
**LYNNWOOD ROAD - WP2
TYPICAL CROSS SECTION**

CONTRACT No. :	PROJECT No. :
DATE : 27/05/2022	SCALE : AS SHOWN
DRAWING NO. J 2145/02/TCS/001	SHEET NO. 1
ORIGINAL PAPER SIZE: A0	REVISION 1

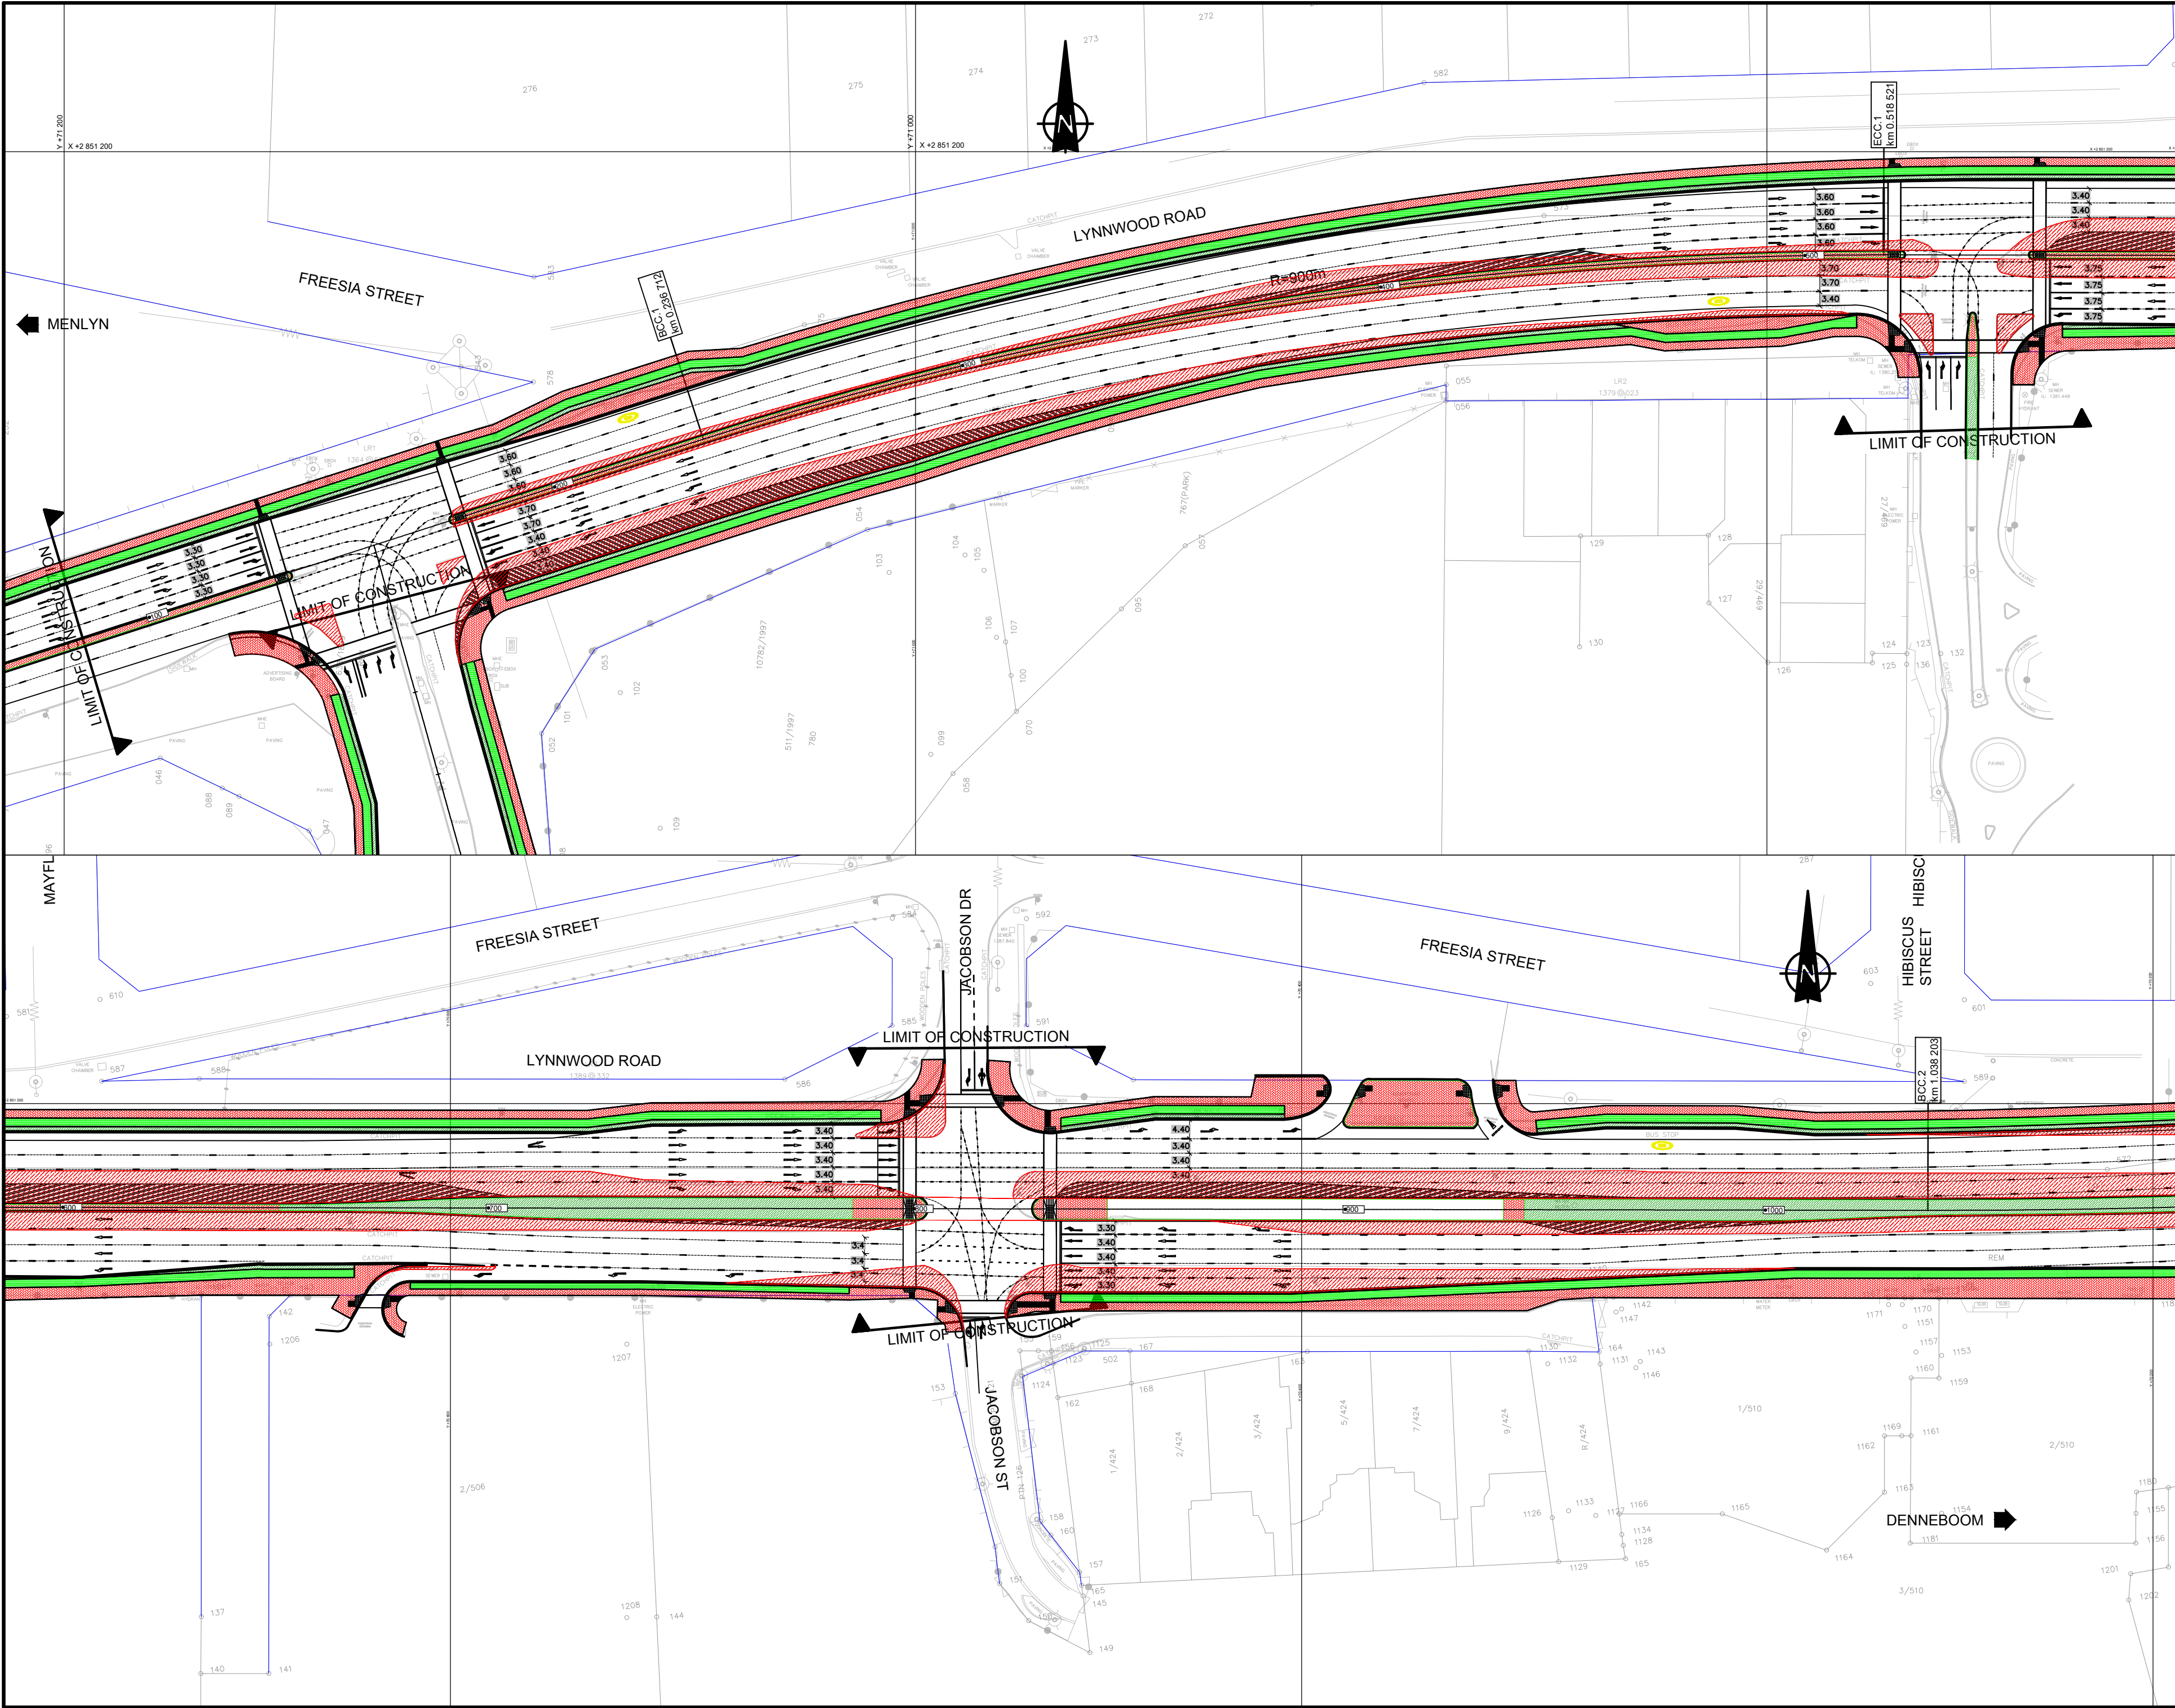

NOTES AND SPECIFICATIONS

GENERAL

1. ALL MATERIAL AND WORKMANSHIP MUST COMPLY WITH THE REQUIREMENTS OF THE LATEST RELEVANT SABS REQUIREMENTS.
2. ALL DIMENSIONS ARE IN MILLIMETERS. (UNLESS OTHERWISE SPECIFIED)
3. DO NOT SCALE FROM THESE DRAWINGS.
4. ALL DIMENSIONS MUST BE CHECKED AND APPROVED ON SITE.
5. ALL CONSTRUCTION TO BE DONE IN ACCORDANCE WITH THE STANDARD SPECIFICATIONS FOR MUNICIPAL CIVIL ENGINEERING WORKS, THIRD EDITION 2005 AND THE STANDARD CTMM DETAIL DRAWINGS
6. THESE DRAWINGS MUST BE READ IN CONJUNCTION WITH THE ARCHITECTS DRAWINGS. (IF APPLICABLE)
7. THIS DRAWING MUST BE READ IN CONJUNCTION WITH THE STANDARD SPECIFICATIONS FOR MUNICIPAL CIVIL ENGINEERING WORKS, SERIES 4.
8. THE SIGNATURE OR INITIALS ON THIS DRAWING, OF ANY MANAGER OF THE TRANSPORT DEPARTMENT, IN NO WAY REMOVES ANY RESPONSIBILITY WHATSOEVER FROM THE CONSULTANT.
9. THE CONSULTANT REMAINS RESPONSIBLE TO ENSURE THAT ALL THE GUIDELINES, STANDARD DRAWINGS, STANDARDS AND SPECIFICATIONS OF THE TRANSPORT DEPARTMENT HAVE BEEN MET AND ARE COMPLIED WITH.
10. FINAL POSITION OF SERVICES TO BE DETERMINED ON SITE.

LEGEND

- ROAD WIDENING
- PEDESTRIAN WALKWAY
- CYCLE LANE
- MEDIANS / ISLANDS
- TRT STATIONS
- TRT BARRIER KERB
- TRT LANE
- CADASTRAL BOUNDARY

AMENDMENTS			
NO.	DATE	APPROVED	DESCRIPTION
1	21-02-24	OK	ISSUED FOR APPROVAL
2	01-07-24	OK	ISSUED FOR TENDER

PROJECT STATUS	
DESIGNED	DRAWN
OK	OK

PROJECT ENGINEER (CONSULTANT)	
INITIALS AND SURNAME	SIGNATURE AND P. NO.

INSPECTOR OF WORKS (CITY OF TSHWANE)	
INITIALS AND SURNAME	SIGNATURE AND P. NO.

BAHLAPHING CONSULTING

BC Bahlaphing consulting

306 Lois Avenue
Newlands, Menlyn,
Pretoria, 0181

t: (012) 348 3038
e: info@bahlaphing.com
www.bahlaphing.com

CITY OF TSHWANE
ROADS AND TRANSPORT DEPARTMENT

Ms Imelda Tshenye
DIVISIONAL HEAD - RPTN DIVISION

P.O. BOX 1409
PRETORIA
0001

Mr P. J. Leshwani
EXECUTIVE DIRECTOR


P.O. BOX 1409
PRETORIA
0001

DRAWING APPROVED BY DIVISIONAL HEAD
Ms Imelda Tshenye

DESCRIPTION OF PROJECT:
BRT LINE 2C:
LYNNWOOD ROAD FROM JANUARY
MASILELA TO SIMON VERMOOTEN

DESCRIPTION OF DRAWING:
LYNNWOOD ROAD - WP2
ROAD MARKING LAYOUT
SHEET 1 OF 4

CONTRACT NO. :		PROJECT NO. :	
DATE :	27/05/2022	SCALE :	1:500
DRAWING NO. :	J 2145/02/RM/001	ORIGINAL PAPER SIZE :	A0
SHEET NO. :	3	REVISION :	

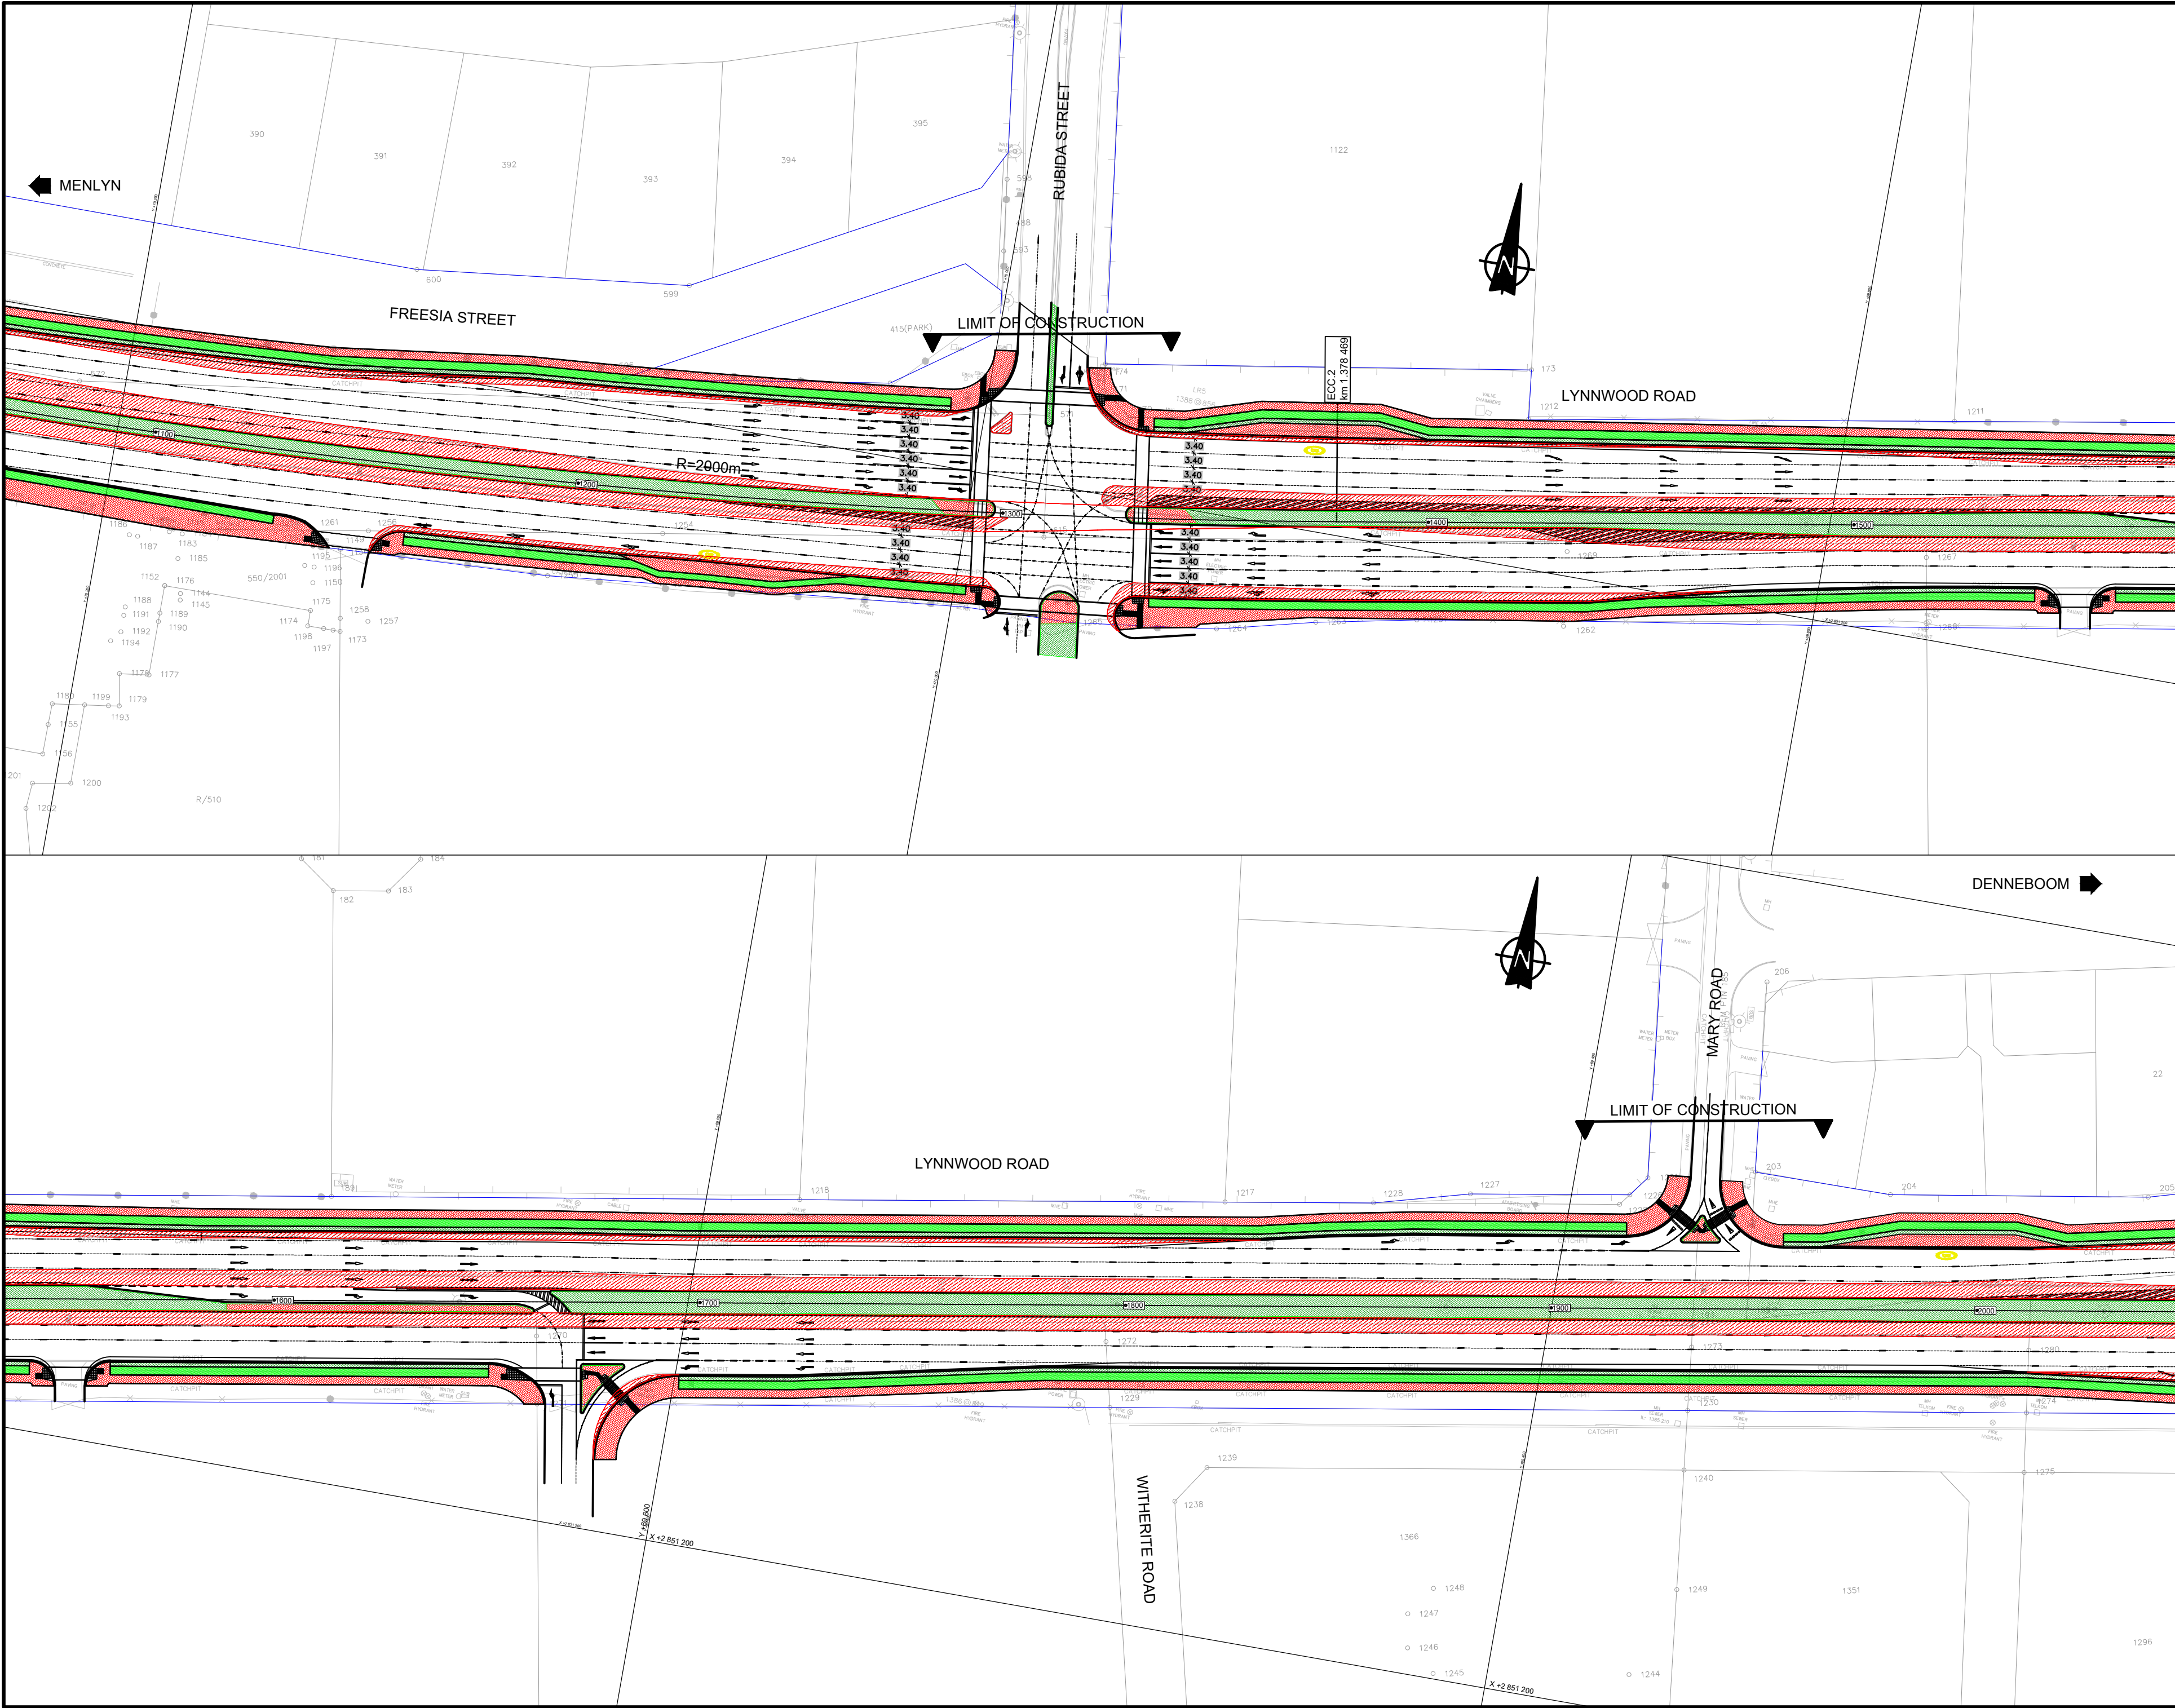

NOTES AND SPECIFICATIONS

GENERAL

1. ALL MATERIAL AND WORKMANSHIP MUST COMPLY WITH THE REQUIREMENTS OF THE LATEST RELEVANT SABS REQUIREMENTS.
2. ALL DIMENSIONS ARE IN MILLIMETERS. (UNLESS OTHERWISE SPECIFIED)
3. DO NOT SCALE FROM THESE DRAWINGS.
4. ALL DIMENSIONS MUST BE CHECKED AND APPROVED ON SITE.
5. ALL CONSTRUCTION TO BE DONE IN ACCORDANCE WITH THE STANDARD SPECIFICATIONS FOR MUNICIPAL CIVIL ENGINEERING WORKS, THIRD EDITION 2005 AND THE STANDARD CTMM DETAIL DRAWINGS
6. THESE DRAWINGS MUST BE READ IN CONJUNCTION WITH THE ARCHITECTS DRAWINGS. (IF APPLICABLE)
7. THIS DRAWING MUST BE READ IN CONJUNCTION WITH THE STANDARD SPECIFICATIONS FOR MUNICIPAL CIVIL ENGINEERING WORKS, SERIES 4.
8. THE SIGNATURE OR INITIALS ON THIS DRAWING, OF ANY MANAGER OF THE TRANSPORT DEPARTMENT, IN NO WAY REMOVES ANY RESPONSIBILITY WHATSOEVER FROM THE CONSULTANT.
9. THE CONSULTANT REMAINS RESPONSIBLE TO ENSURE THAT ALL THE GUIDELINES, STANDARD DRAWINGS, STANDARDS AND SPECIFICATIONS OF THE TRANSPORT DEPARTMENT HAVE BEEN MET AND ARE COMPLIED WITH.
10. FINAL POSITION OF SERVICES TO BE DETERMINED ON SITE.

LEGEND

- ROAD WIDENING
- PEDESTRIAN WALKWAY
- CYCLE LANE
- MEDIANS / ISLANDS
- TRT STATIONS
- TRT BARRIER KERB
- TRT LANE
- CADASTRAL BOUNDARY

AMENDMENTS			
NO.	DATE	APPROVED	DESCRIPTION
1	01-02-24	CW	ISSUED FOR APPROVAL
2	01-02-24	CW	ISSUED FOR TENDER

DESIGNED BY	AA	DRAWN BY	AA
DESIGN CHECKED BY	CW	INFRASTRUCTURE TECHNICAL INFORMATION MANAGER	D.J. CHAMBERS

PROJECT STATUS

PROJECT ENGINEER (CONSULTANT): **Bahlaphing Consulting**

INITIALS AND SURNAME: _____ DATE: _____

INSPECTOR OF WORKS (CITY OF TSHWANE): _____ DATE: _____

BHLAPHING CONSULTING

Bahlaphing Consulting

306 Lois Avenue
Newlands, Menlyn,
Pretoria, 0181

t: (012) 348 3038
e: info@bahlaphing.com
www.bahlaphing.com

CITY OF TSHWANE
ROADS AND TRANSPORT DEPARTMENT

Ms Imelda Tshenye
DIVISIONAL HEAD - RPTN DIVISION
P.O. BOX 1409
PRETORIA
0001

Mr P. L. Lelani
EXECUTIVE DIRECTOR
P.O. BOX 1409
PRETORIA
0001

DRAWING APPROVED BY DIVISIONAL HEAD
Ms Imelda Tshenye

SIGNATURE: _____ DATE: _____



DESCRIPTION OF PROJECT:
**BRT LINE 2C:
LYNNWOOD ROAD FROM JANUARY
MASILELA TO SIMON VERMOOTEN**

DESCRIPTION OF DRAWING:
**LYNNWOOD ROAD - WP2
ROAD MARKING LAYOUT
SHEET 2 OF 4**

CONTRACT NO. 1	PROJECT NO. 1
DATE: 27/05/2022	SCALE: 1:500
DRAWING NO. J 2145/02/RM/002	SHEET NO. 3

ORIGINAL PAPER SIZE: A0

REVISION:

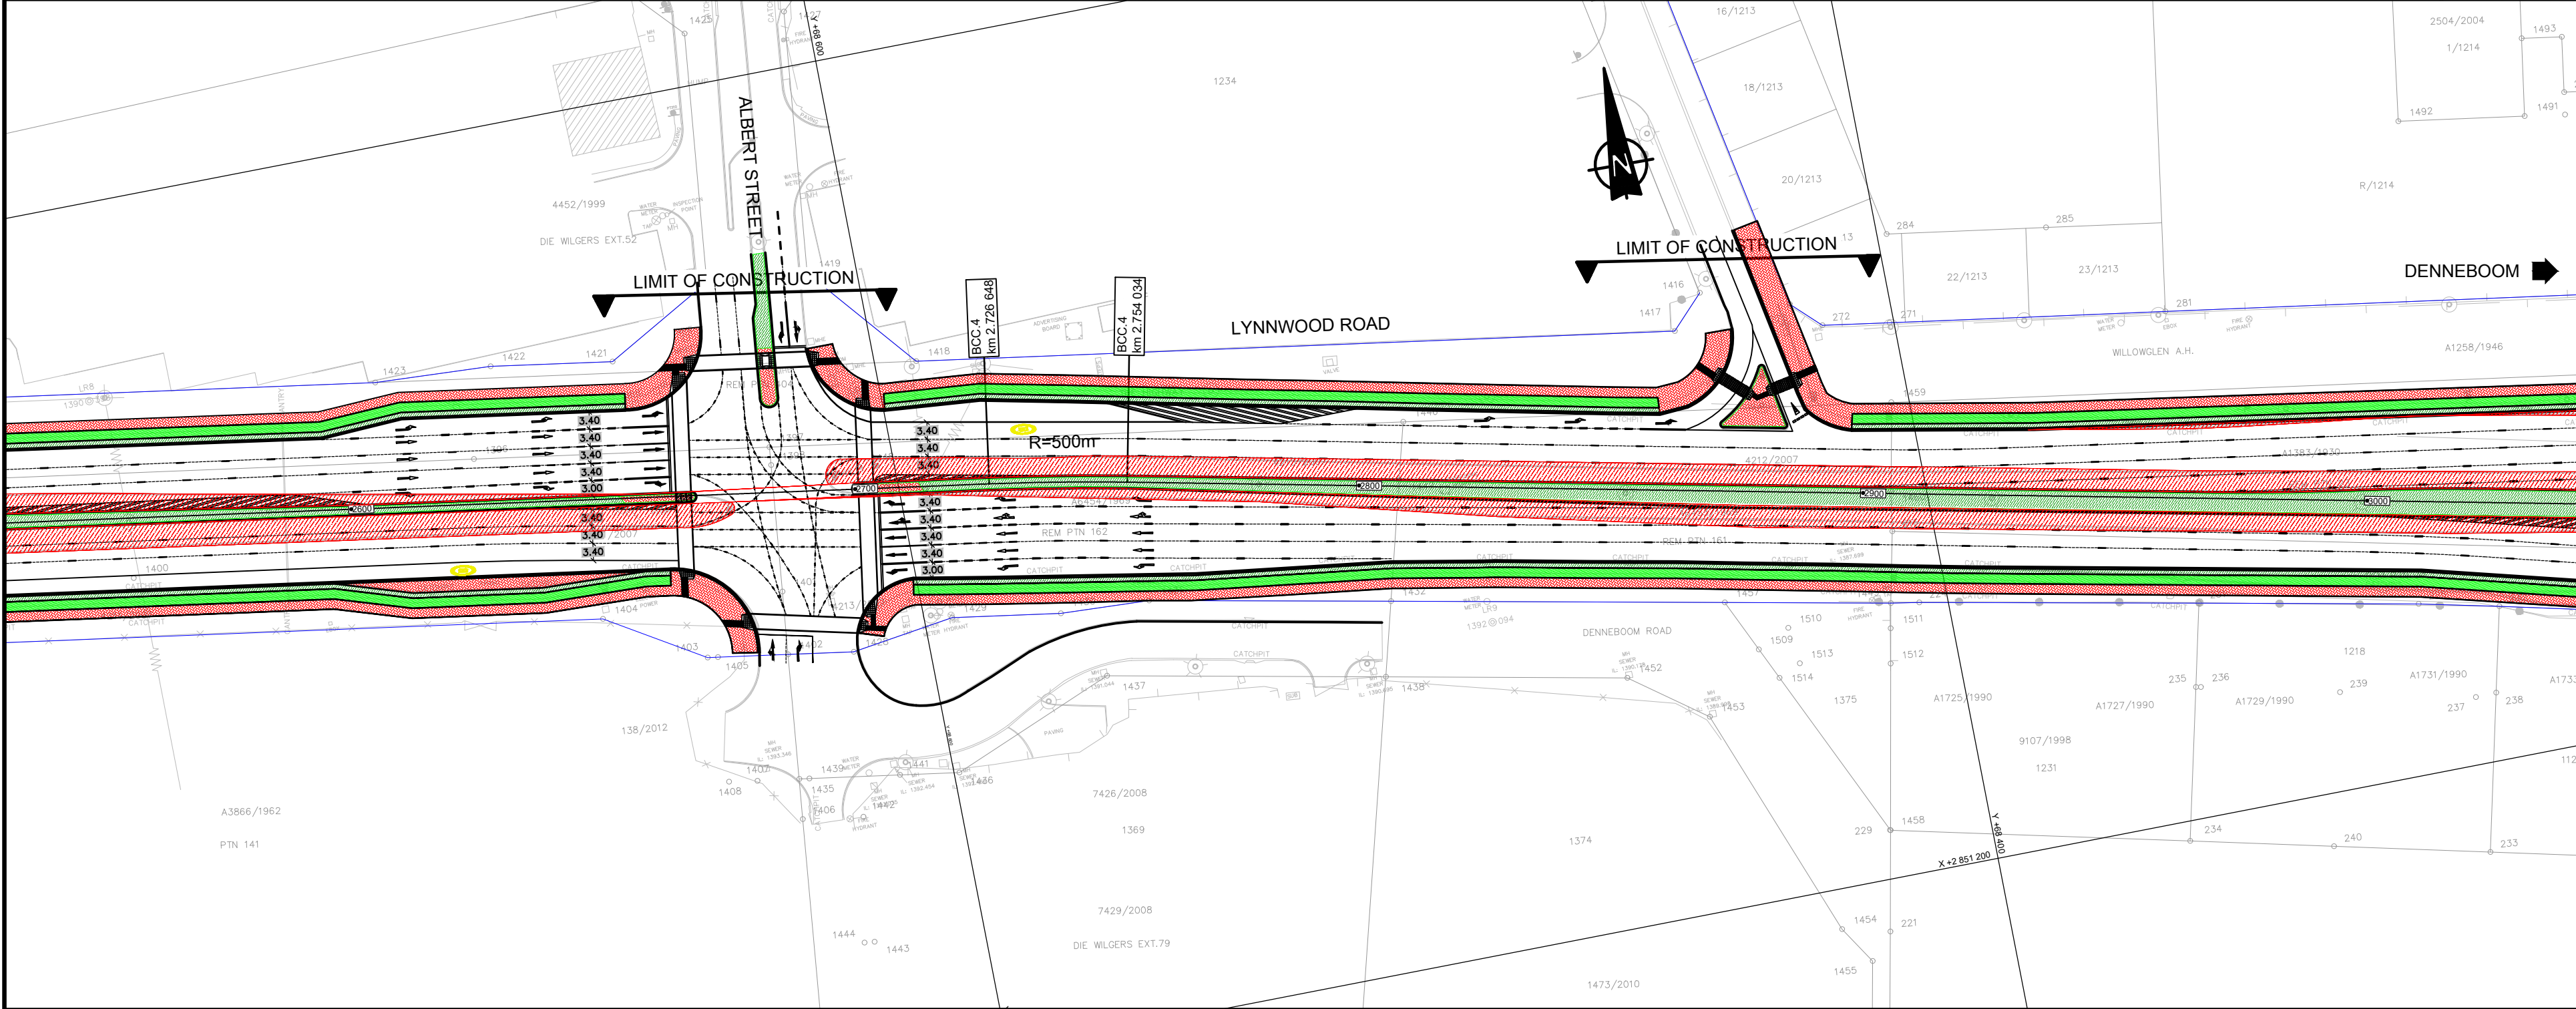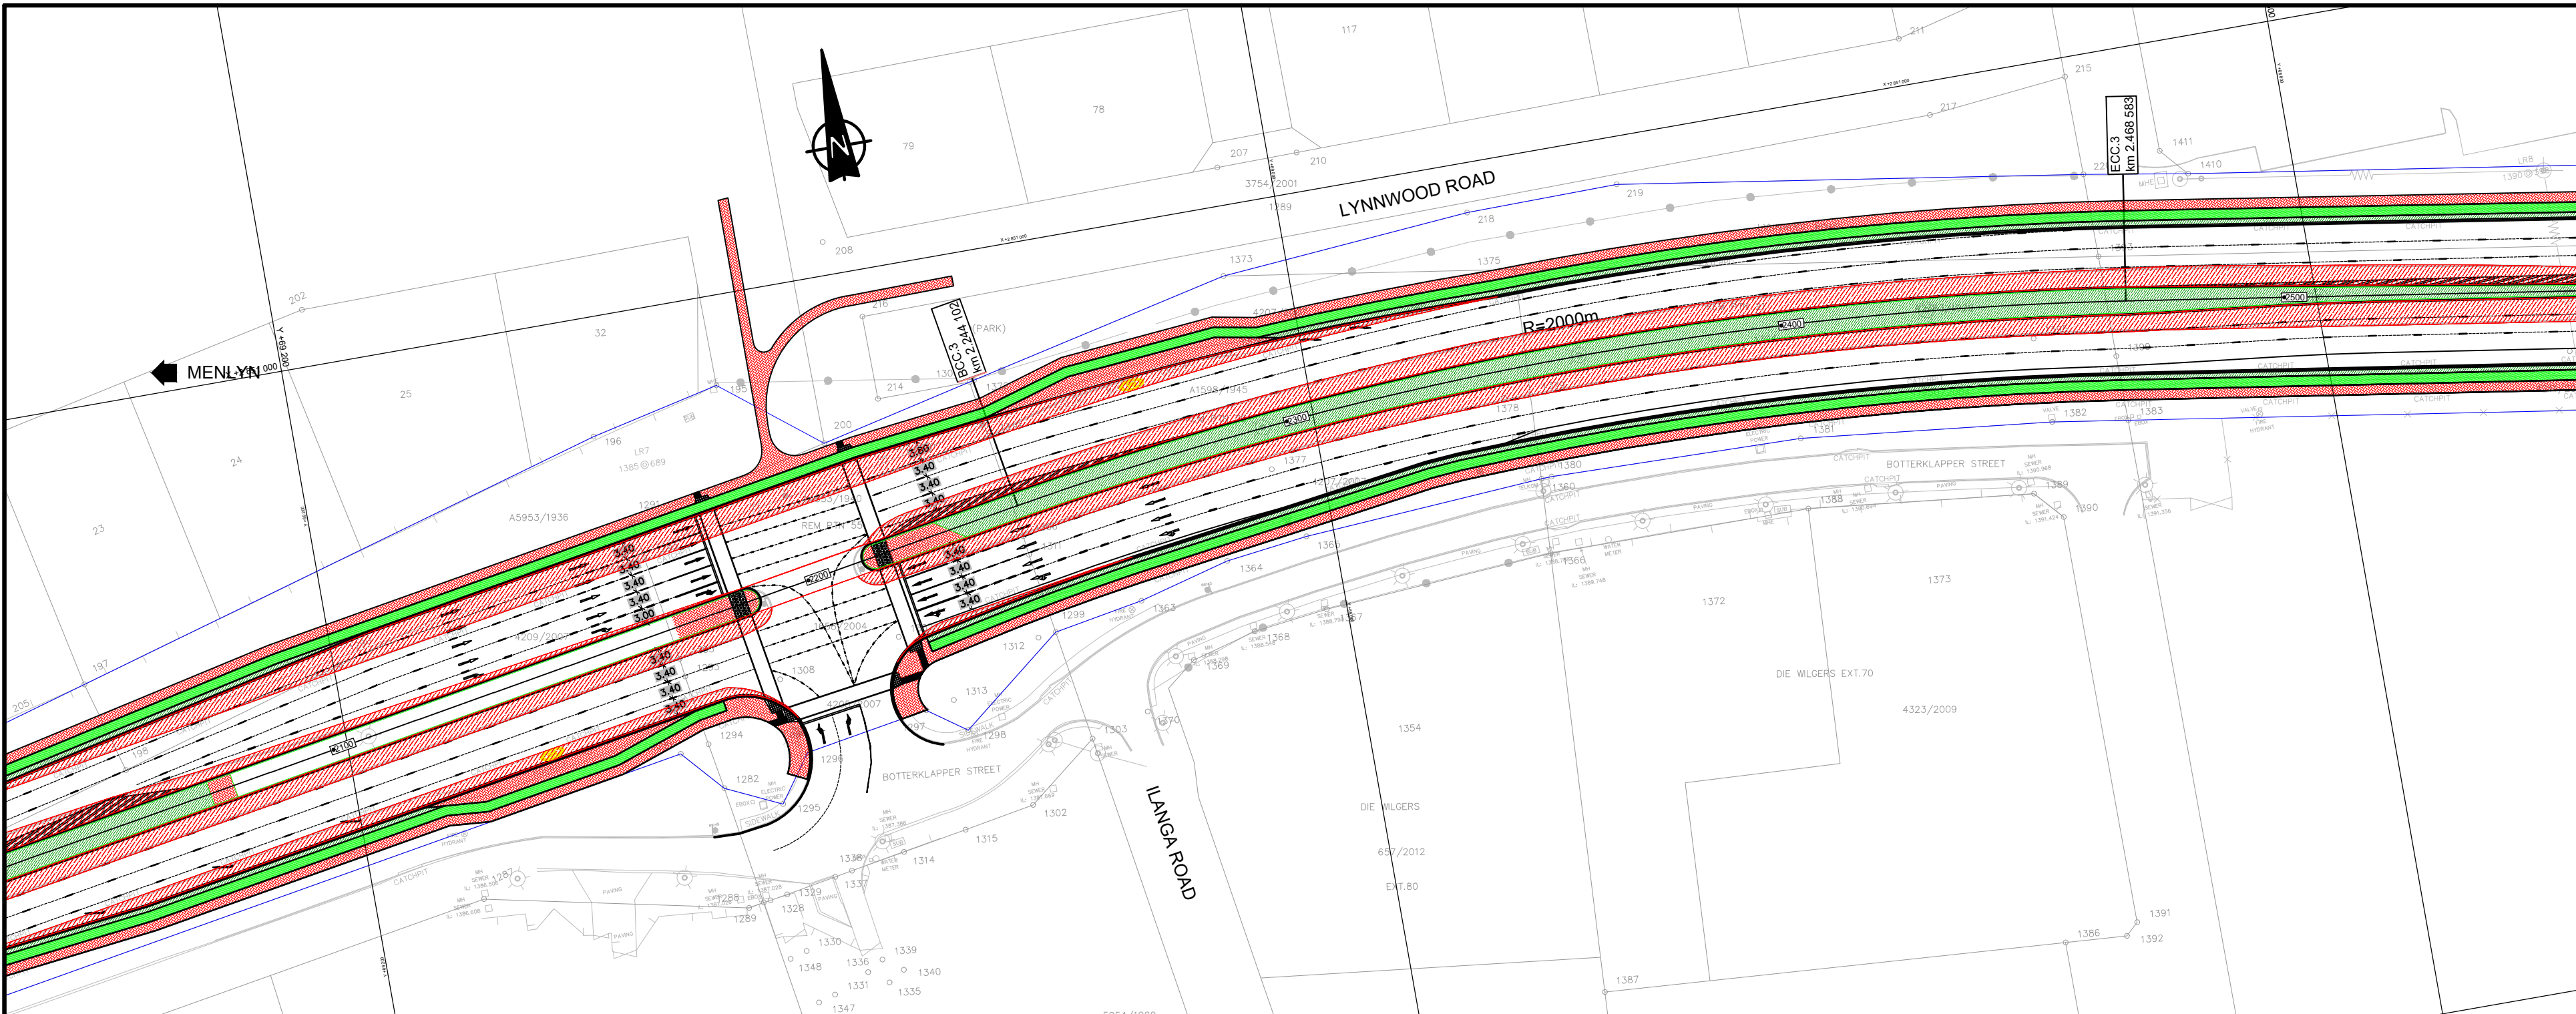

NOTES AND SPECIFICATIONS

GENERAL

1. ALL MATERIAL AND WORKMANSHIP MUST COMPLY WITH THE REQUIREMENTS OF THE LATEST RELEVANT SABS REQUIREMENTS.
2. ALL DIMENSIONS ARE IN MILLIMETERS. (UNLESS OTHERWISE SPECIFIED)
3. DO NOT SCALE FROM THESE DRAWINGS.
4. ALL DIMENSIONS MUST BE CHECKED AND APPROVED ON SITE.
5. ALL CONSTRUCTION TO BE DONE IN ACCORDANCE WITH THE STANDARD SPECIFICATIONS FOR MUNICIPAL CIVIL ENGINEERING WORKS, THIRD EDITION 2005 AND THE STANDARD CTMM DETAIL DRAWINGS
6. THESE DRAWINGS MUST BE READ IN CONJUNCTION WITH THE ARCHITECTS DRAWINGS. (IF APPLICABLE)
7. THIS DRAWING MUST BE READ IN CONJUNCTION WITH THE STANDARD SPECIFICATIONS FOR MUNICIPAL CIVIL ENGINEERING WORKS, SERIES 4.
8. THE SIGNATURE OR INITIALS ON THIS DRAWING, OF ANY MANAGER OF THE TRANSPORT DEPARTMENT, IN NO WAY REMOVES ANY RESPONSIBILITY WHATSOEVER FROM THE CONSULTANT.
9. THE CONSULTANT REMAINS RESPONSIBLE TO ENSURE THAT ALL THE GUIDELINES, STANDARD DRAWINGS, STANDARDS AND SPECIFICATIONS OF THE TRANSPORT DEPARTMENT HAVE BEEN MET AND ARE COMPLIED WITH.
10. FINAL POSITION OF SERVICES TO BE DETERMINED ON SITE.

LEGEND

- ROAD WIDENING
- PEDESTRIAN WALKWAY
- CYCLE LANE
- MEDIANS / ISLANDS
- TRT STATIONS
- TRT BARRIER KERB
- TRT LANE
- CADASTRAL BOUNDARY

AMENDMENTS				
NO.	DATE	APPROVED	DESCRIPTION	PAGE
1	01-07-24	CW	ISSUED FOR APPROVAL	1
2	01-07-24	CW	ISSUED FOR TENDER	1

DESIGNED		DRAWN	
AI	AI	AI	AI
DESIGN CHECKED BY		INFRASTRUCTURE TECHNICAL INFORMATION MANAGEMENT	
CW		D.J. CHAMBERS	

PROJECT STATUS

PROJECT ENGINEER (CONSULTANT)	PROJECT ENGINEER (CITY OF TSHWANE)
AI	AI

INITIALS AND SURNAME	SIGNATURE AND P. NO.	DATE
AI	AI	AI

INITIALS AND SURNAME	SIGNATURE AND P. NO.	DATE
AI	AI	AI

BAHLAPHING CONSULTING

BC Bahlaphing consulting

306 Lois Avenue
Newlands, Menlyn,
Pretoria, 0181

t: (012) 348 3038
e: info@bahlaphing.com
www.bahlaphing.com

CITY OF TSHWANE
ROADS AND TRANSPORT DEPARTMENT

Ms Imelda Tshwene
DIVISIONAL HEAD - RPTN DIVISION
P.O. BOX 1409
PRETORIA 0001

Mr P. J. L. Lelani
EXECUTIVE DIRECTOR
P.O. BOX 1409
PRETORIA 0001


DESCRIPTION OF PROJECT:
**BRT LINE 2C:
LYNNWOOD ROAD FROM JANUARY
MASILELA TO SIMON VERMOOTEN**

DESCRIPTION OF DRAWING:
**LYNNWOOD ROAD - WP2
ROAD MARKING LAYOUT
SHEET 3 OF 4**

CONTRACT NO. :	PROJECT NO. :
2145/02RM/003	AI

DATE :	SCALE :	ORIGINAL PAPER SIZE :
27/05/2022	1:500	A0

DRAWING NO.	SHEET NO.	REVISION
J 2145/02RM/003	3	AI

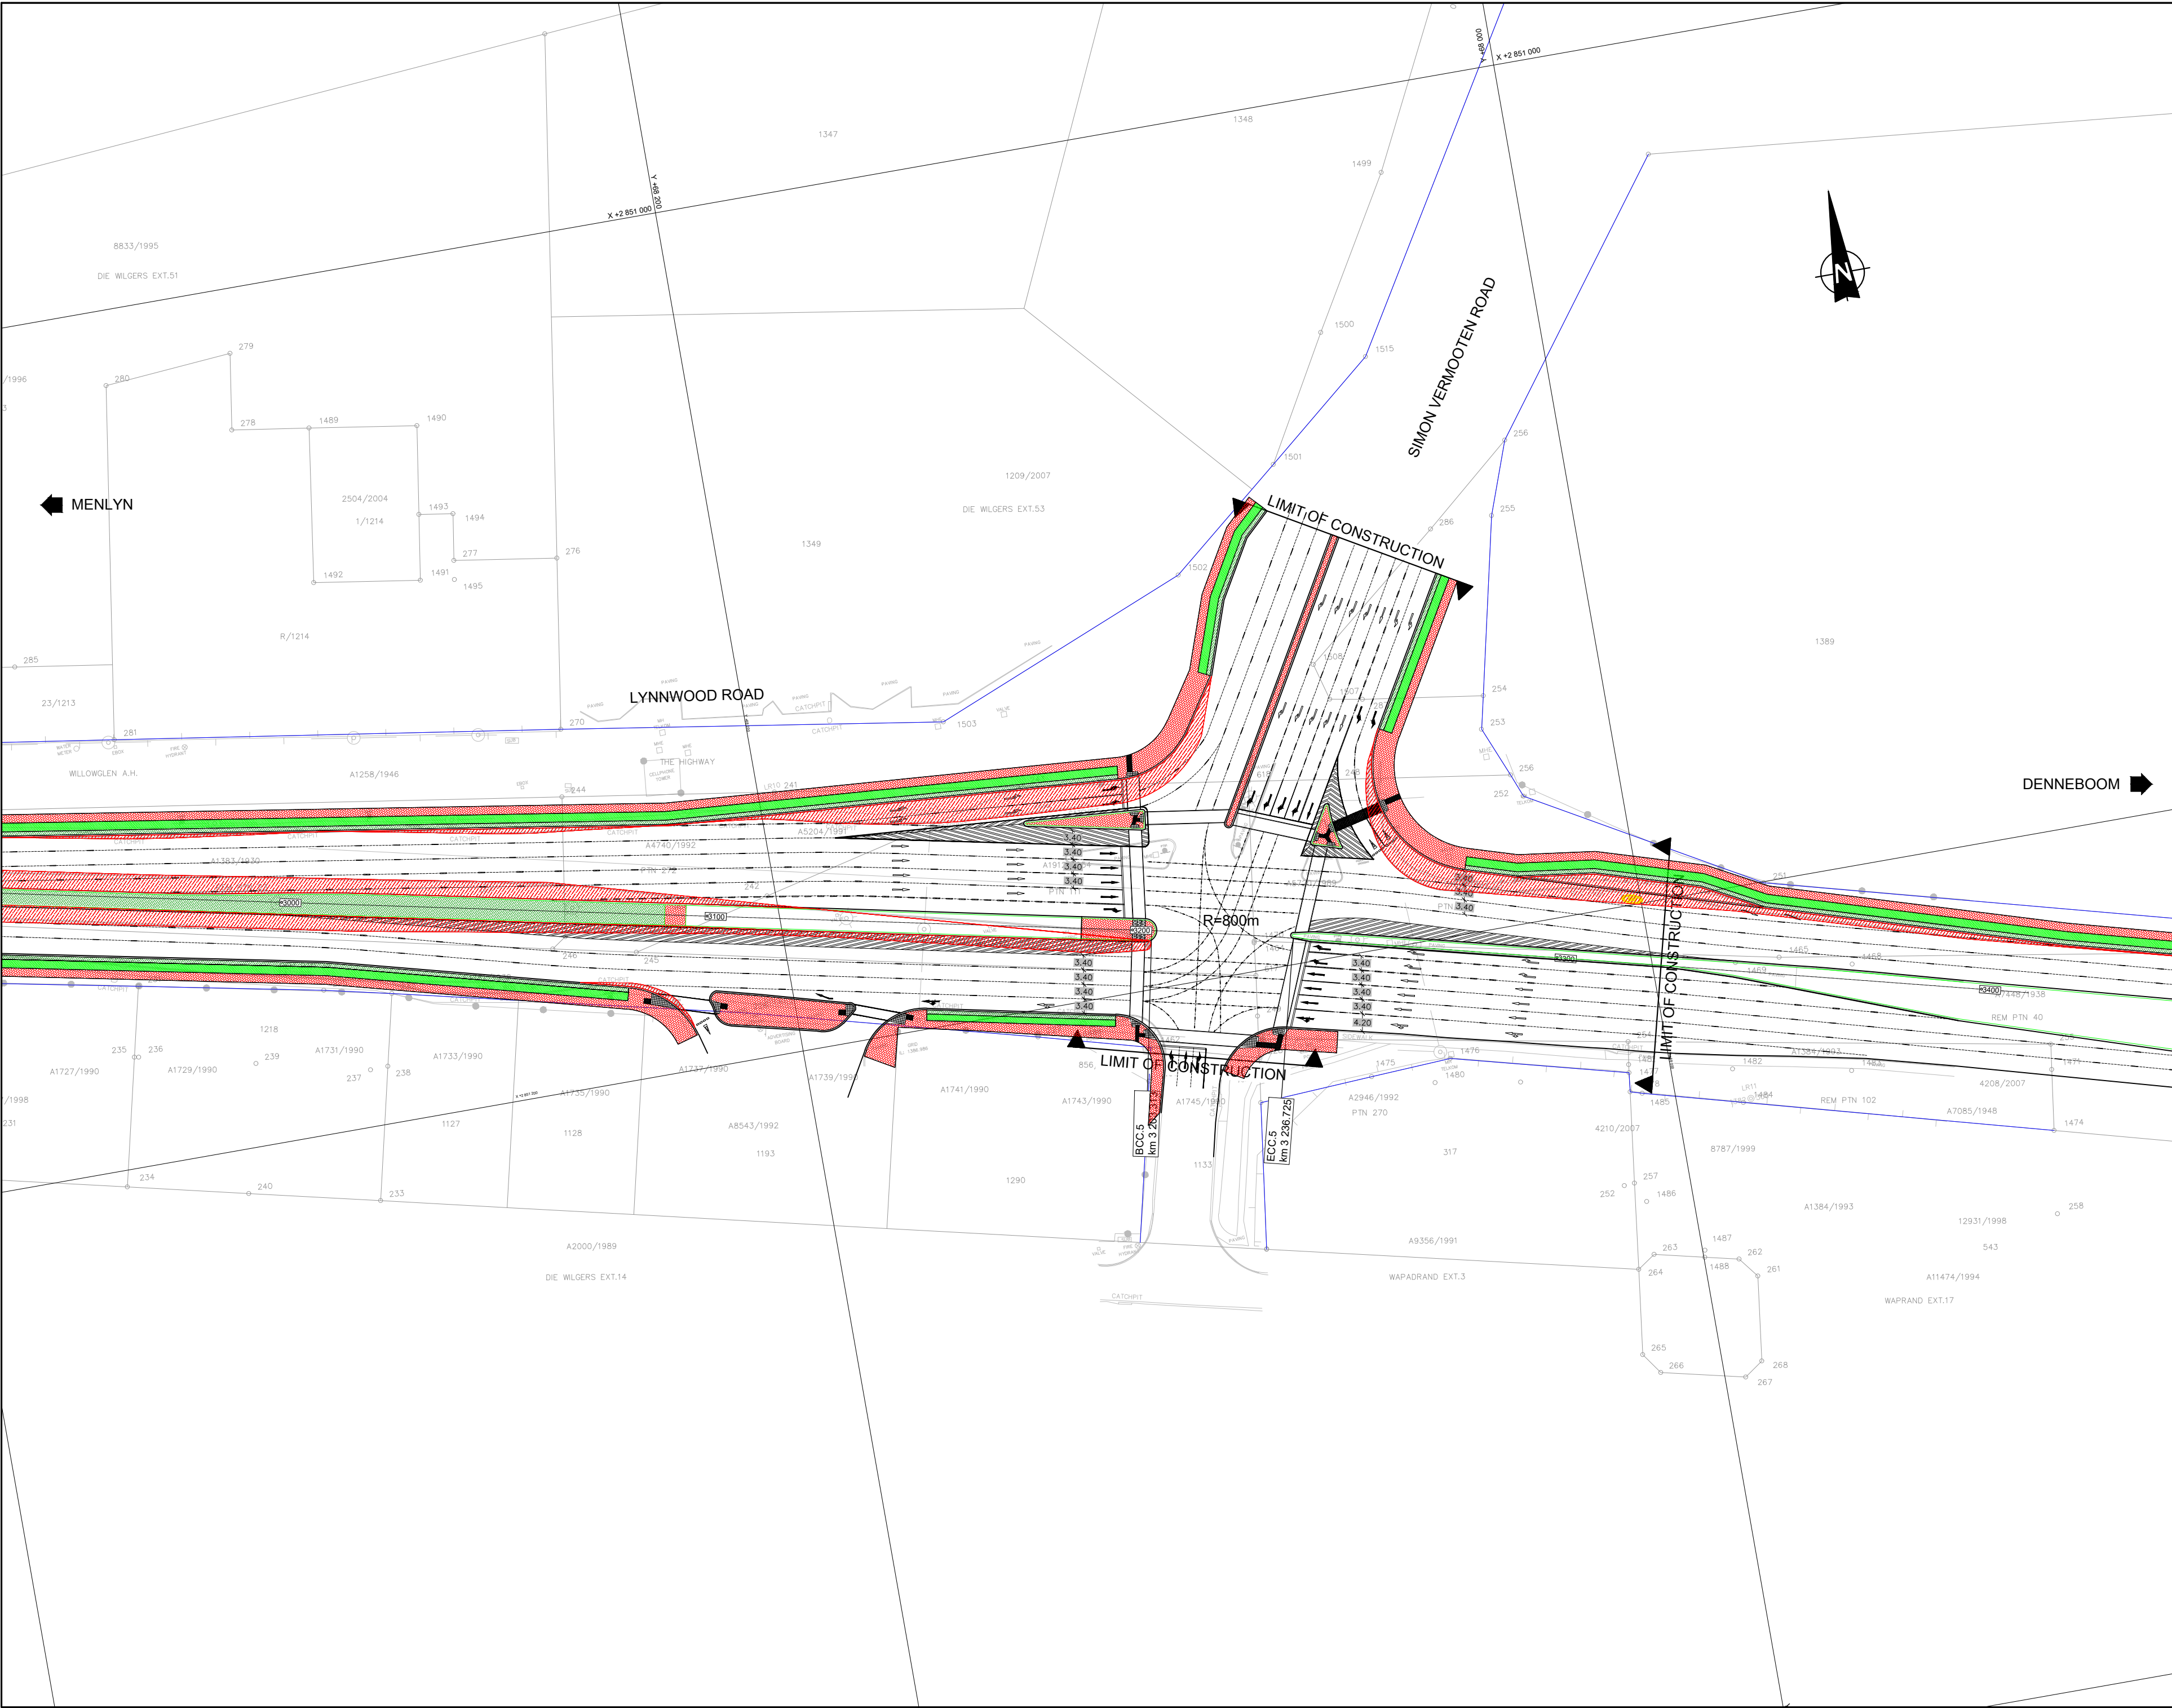

NOTES AND SPECIFICATIONS

GENERAL

1. ALL MATERIAL AND WORKMANSHIP MUST COMPLY WITH THE REQUIREMENTS OF THE LATEST RELEVANT SABS REQUIREMENTS.
2. ALL DIMENSIONS ARE IN MILLIMETERS. (UNLESS OTHERWISE SPECIFIED)
3. DO NOT SCALE FROM THESE DRAWINGS.
4. ALL DIMENSIONS MUST BE CHECKED AND APPROVED ON SITE.
5. ALL CONSTRUCTION TO BE DONE IN ACCORDANCE WITH THE STANDARD SPECIFICATIONS FOR MUNICIPAL CIVIL ENGINEERING WORKS, THIRD EDITION 2005 AND THE STANDARD CTMM DETAIL DRAWINGS
6. THESE DRAWINGS MUST BE READ IN CONJUNCTION WITH THE ARCHITECTS DRAWINGS. (IF APPLICABLE)
7. THIS DRAWING MUST BE READ IN CONJUNCTION WITH THE STANDARD SPECIFICATIONS FOR MUNICIPAL CIVIL ENGINEERING WORKS, SERIES 4.
8. THE SIGNATURE OR INITIALS ON THIS DRAWING, OF ANY MANAGER OF THE TRANSPORT DEPARTMENT, IN NO WAY REMOVES ANY RESPONSIBILITY WHATSOEVER FROM THE CONSULTANT.
9. THE CONSULTANT REMAINS RESPONSIBLE TO ENSURE THAT ALL THE GUIDELINES, STANDARD DRAWINGS, STANDARDS AND SPECIFICATIONS OF THE TRANSPORT DEPARTMENT HAVE BEEN MET AND ARE COMPLIED WITH.
10. FINAL POSITION OF SERVICES TO BE DETERMINED ON SITE.

LEGEND

- ROAD WIDENING
- PEDESTRIAN WALKWAY
- CYCLE LANE
- MEDIANS / ISLANDS
- TRT STATIONS
- TRT BARRIER KERB
- TRT LANE
- CADASTRAL BOUNDARY

AMENDMENTS		
NR.	DATE	DESCRIPTION
1	21-02-24	ISSUED FOR APPROVAL
2	01-02-24	ISSUED FOR TENDER

DESIGNED	DATE	BY	DATE	BY
JJ		JJ		

DESIGN CHECKED BY	DATE	INFRASTRUCTURE TECHNICAL INFORMATION
CW		D.J. CHALMERS

PROJECT STATUS	
☒ DESIGN	☐ APPROVED FOR CONSTRUCTION
☐ PROJECT ENGINEER (CONSULTANT)	☐ PROJECT ENGINEER (CITY OF TSHWANE)

INITIALS AND SURNAME	SIGNATURE AND P. No.	DATE
RESPECTOR OF WORKS (CITY OF TSHWANE)		
INITIALS AND SURNAME	SIGNATURE AND P. No.	DATE

BAHLAPHING CONSULTING

Bahlaphing consulting

306 Lois Avenue
Newlands, Menlyn,
Pretoria, 0181

t: (012) 348 3038
e: info@bahlaphing.com
www.bahlaphing.com

CITY OF TSHWANE

ROADS AND TRANSPORT DEPARTMENT

Ms Imelda Tabonye
DIVISIONAL HEAD - IPTN DIVISION
P.O. BOX 1409
PRETORIA 0001

Mr P. I. Lelani
EXECUTIVE DIRECTOR
P.O. BOX 1409
PRETORIA 0001


DRAWING APPROVED BY DIVISIONAL HEAD
Ms Imelda Tabonye

DESCRIPTION OF PROJECT:
**BRT LINE 2C:
LYNNWOOD ROAD FROM JANUARY
MASILELA TO SIMON VERMOOTEN**

DESCRIPTION OF DRAWING:
**LYNNWOOD ROAD - WP2
ROAD MARKING LAYOUT
SHEET 4 OF 4**

CONTRACT No. :	PROJECT No. :
DATE : 27/05/2022	SCALE : 1:500

DRAWING No.	SHEET No.	REVISION
J 2145/02/RM/004	3	

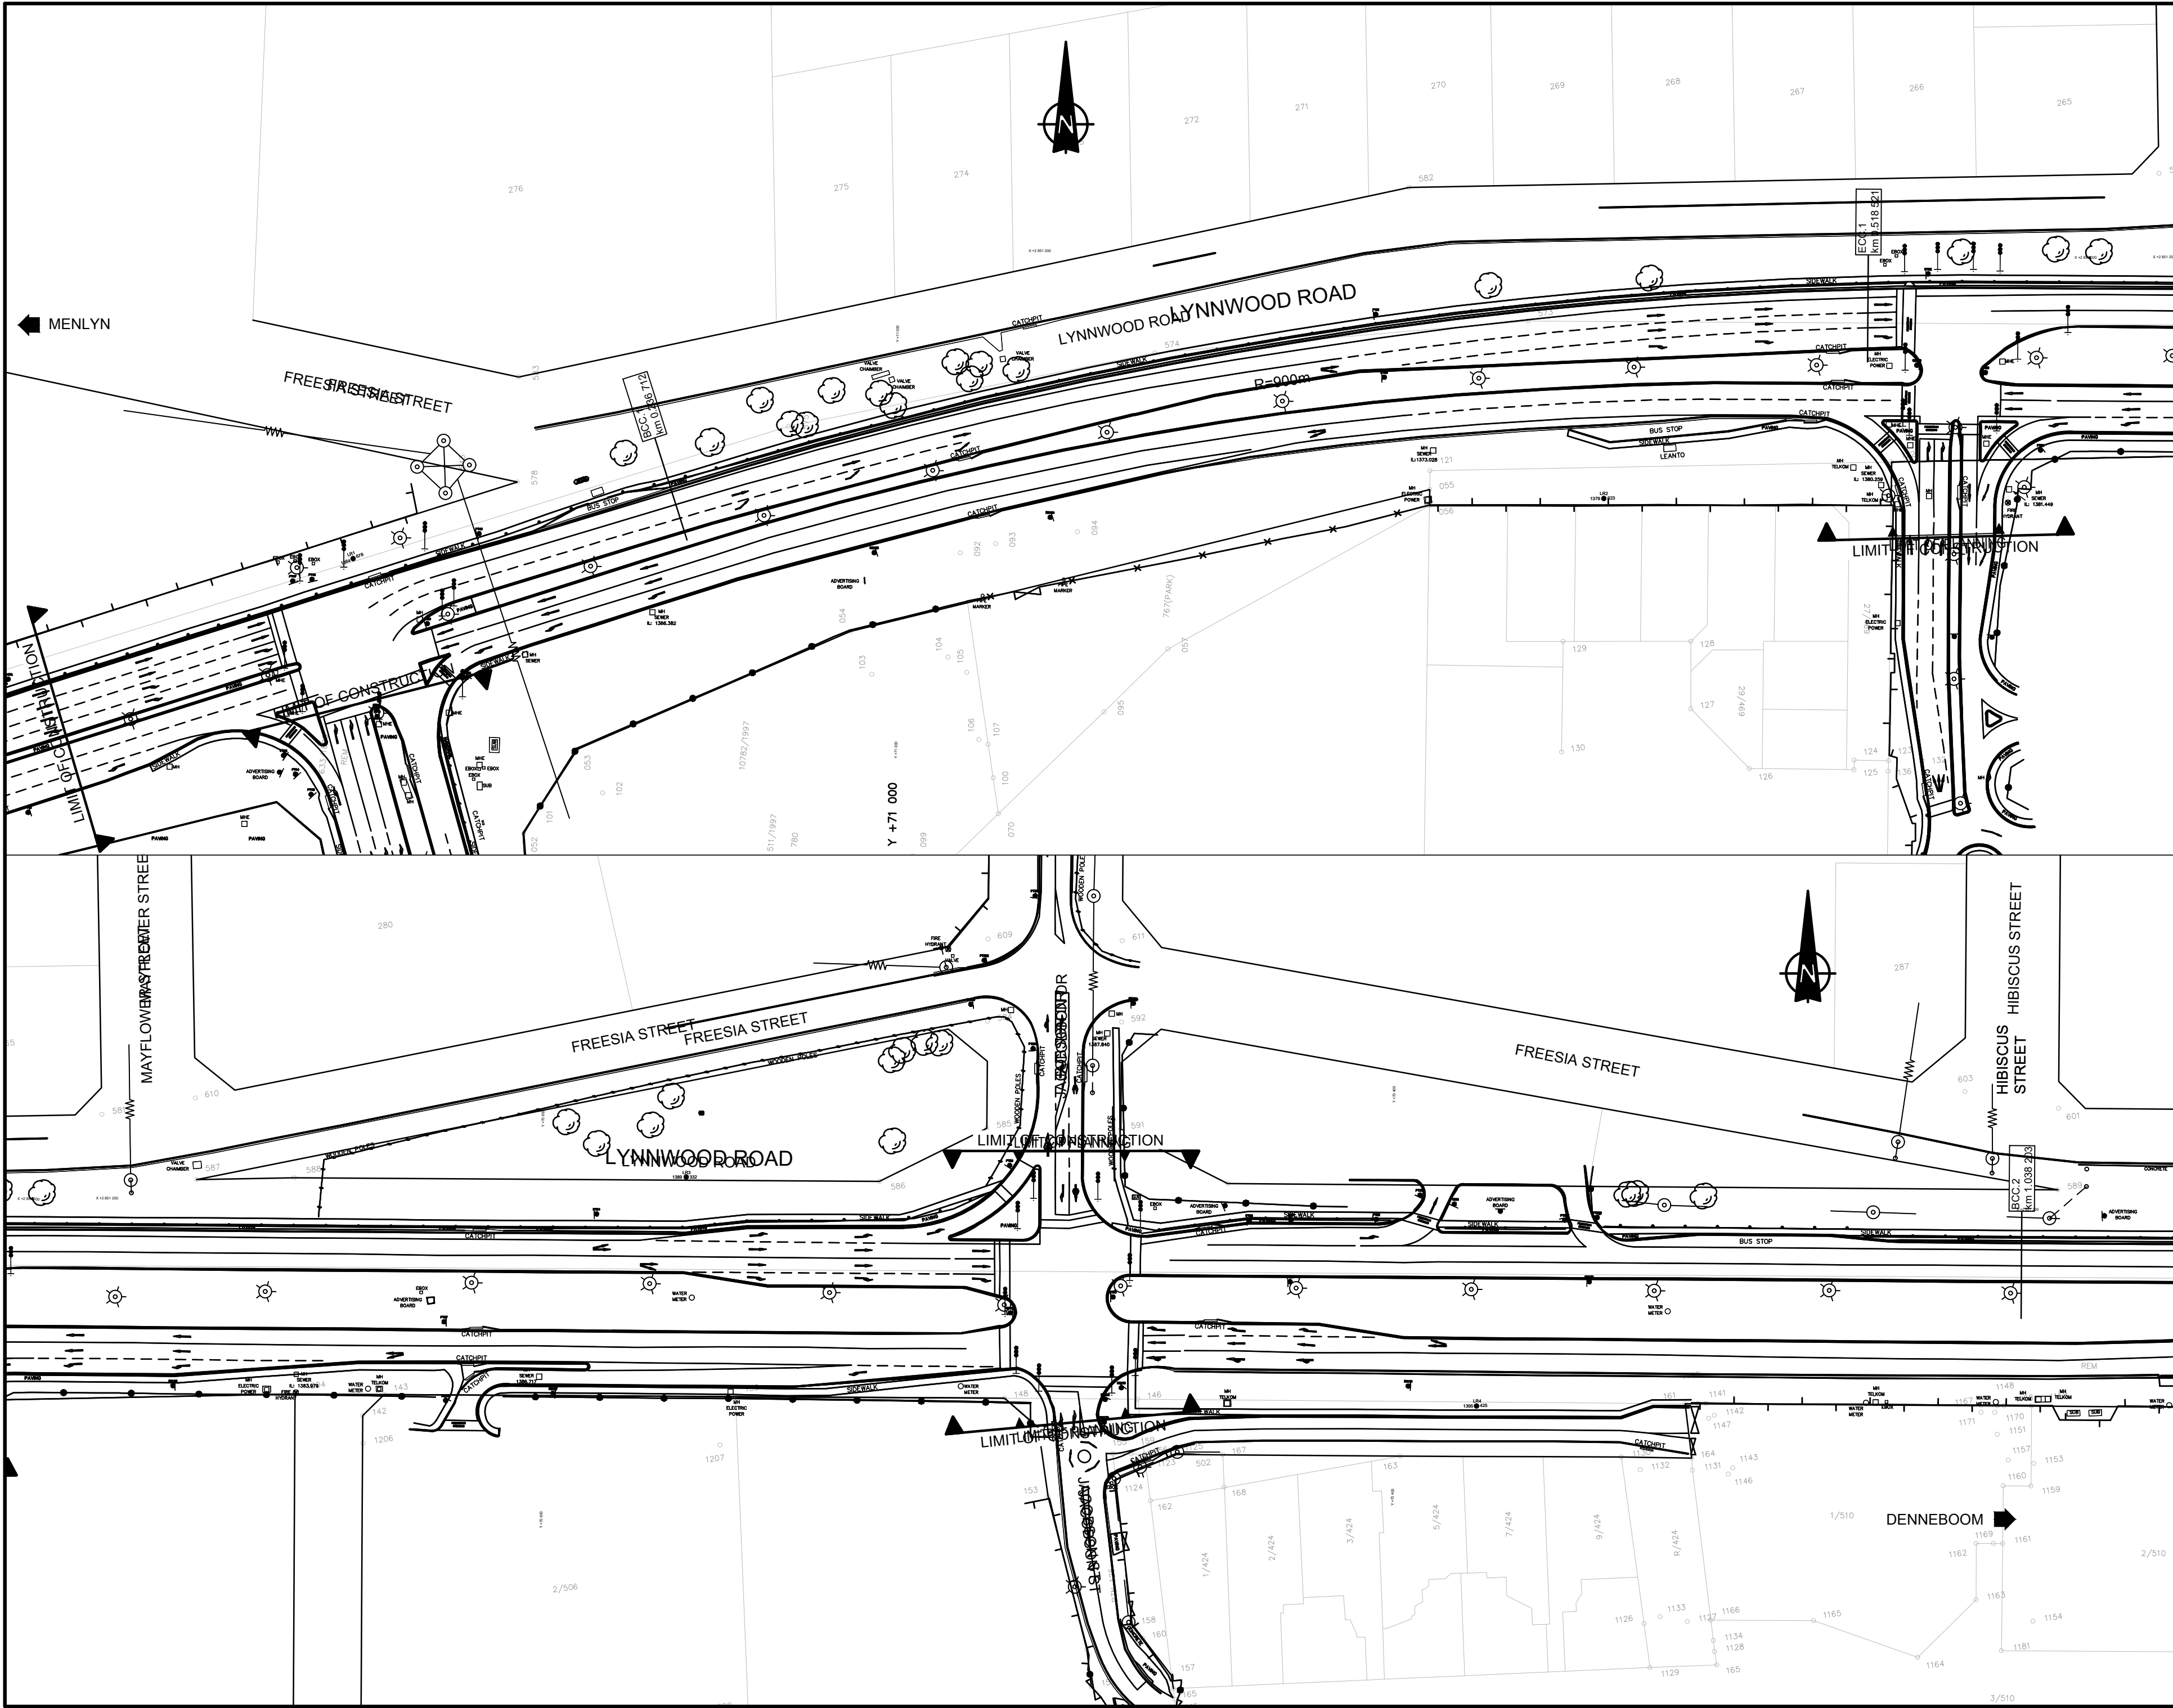

NOTES AND SPECIFICATIONS

GENERAL

1. ALL MATERIAL AND WORKMANSHIP MUST COMPLY WITH THE REQUIREMENTS OF THE LATEST RELEVANT SABS REQUIREMENTS.
2. ALL DIMENSIONS ARE IN MILLIMETERS. (UNLESS OTHERWISE SPECIFIED)
3. DO NOT SCALE FROM THESE DRAWINGS.
4. ALL DIMENSIONS MUST BE CHECKED AND APPROVED ON SITE.
5. ALL CONSTRUCTION TO BE DONE IN ACCORDANCE WITH THE STANDARD SPECIFICATIONS FOR MUNICIPAL CIVIL ENGINEERING WORKS, THIRD EDITION 2005 AND THE STANDARD CTMM DETAIL DRAWINGS
6. THESE DRAWINGS MUST BE READ IN CONJUNCTION WITH THE ARCHITECTS DRAWINGS. (IF APPLICABLE)
7. THIS DRAWING MUST BE READ IN CONJUNCTION WITH THE STANDARD SPECIFICATIONS FOR MUNICIPAL CIVIL ENGINEERING WORKS, SERIES 4.
8. THE SIGNATURE OR INITIALS ON THIS DRAWING, OF ANY MANAGER OF THE TRANSPORT DEPARTMENT, IN NO WAY REMOVES ANY RESPONSIBILITY WHATSOEVER FROM THE CONSULTANT.
9. THE CONSULTANT REMAINS RESPONSIBLE TO ENSURE THAT ALL THE GUIDELINES, STANDARD DRAWINGS, STANDARDS AND SPECIFICATIONS OF THE TRANSPORT DEPARTMENT HAVE BEEN MET AND ARE COMPLIED WITH.
10. FINAL POSITION OF SERVICES TO BE DETERMINED ON SITE.

AMENDMENTS				
NO.	DATE	APPROVED	DESCRIPTION	FWG
1	22-05-24	ON	ISSUED FOR TENDER	
2	01-07-24	ON	ISSUED FOR TENDER	

DESIGNED BY: JJ

DESIGN CHECKED BY: CFW

PROJECT ENGINEER (CONSULTANT):

INITIALS AND SURNAME: SIGNATURE AND P. NO. DATE

INSPECTOR OF WORKS (CITY OF TSHWANE):

INITIALS AND SURNAME: SIGNATURE AND P. NO. DATE

PROJECT STATUS

PROJECT ENGINEER (CONSULTANT):

INITIALS AND SURNAME: SIGNATURE AND P. NO. DATE

INSPECTOR OF WORKS (CITY OF TSHWANE):

INITIALS AND SURNAME: SIGNATURE AND P. NO. DATE

BAHLAPHING CONSULTING

BC Bahlaphing consulting

306 Lois Avenue
Newlands, Menlyn,
Pretoria, 0181

t: (012) 348 3038
e: info@bahlaphing.com
www.bahlaphing.com

CITY OF TSHWANE
ROADS AND TRANSPORT DEPARTMENT

Ms Imelda Tshenye
DIVISIONAL HEAD - RPTN DIVISION

Ms P. I. Leshana
EXECUTIVE DIRECTOR

P.O. BOX 1409
PRETORIA 0001

P.O. BOX 1409
PRETORIA 0001

BRT LINE 2C:
LYNNWOOD ROAD FROM JANUARY
MASILELA TO SIMON VERMOOTEN

LYNNWOOD ROAD - WP2
SITE SURVEY

CONTRACT No. 1

PROJECT No. 1

DATE: 27/05/2022


SCALE: 1:500

ORIGINAL PAPER SIZE: A0

DRAWING NO. J 2145/02/S/001

SHEET NO. 1

REVISION

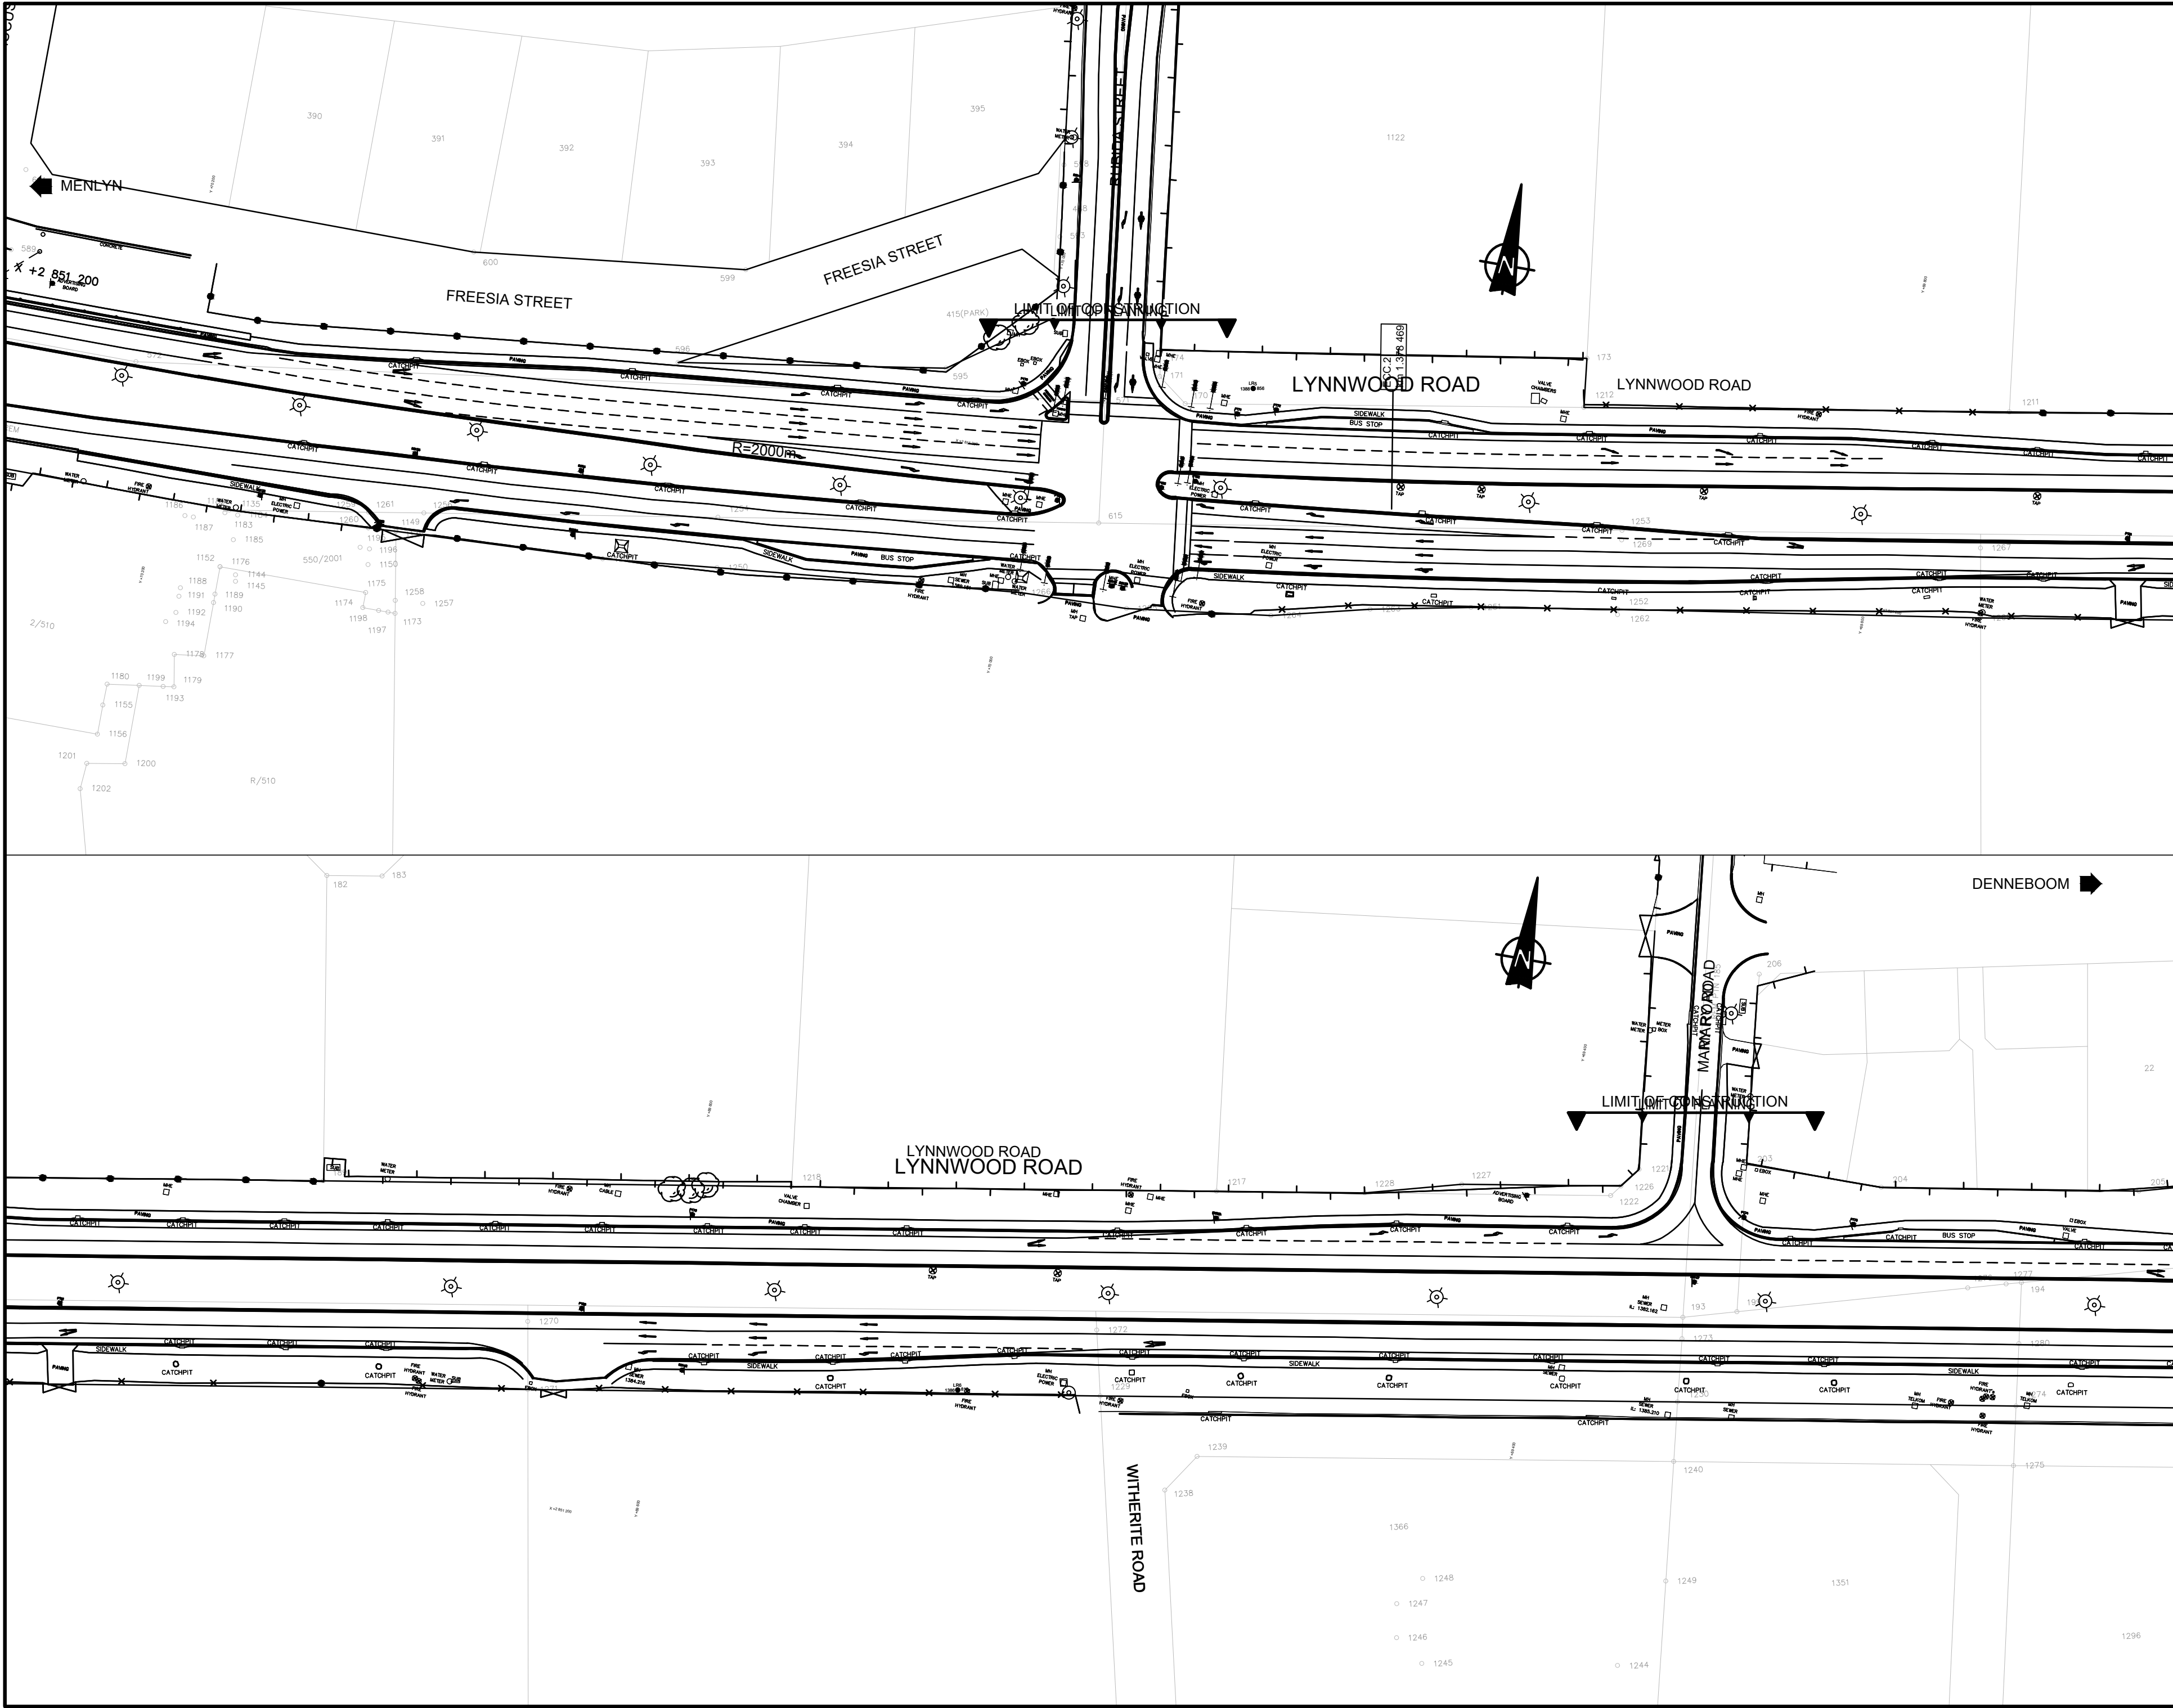

NOTES AND SPECIFICATIONS

GENERAL

1. ALL MATERIAL AND WORKMANSHIP MUST COMPLY WITH THE REQUIREMENTS OF THE LATEST RELEVANT SABS REQUIREMENTS.

2. ALL DIMENSIONS ARE IN MILLIMETERS. (UNLESS OTHERWISE SPECIFIED)

3. DO NOT SCALE FROM THESE DRAWINGS.

4. ALL DIMENSIONS MUST BE CHECKED AND APPROVED ON SITE.

5. ALL CONSTRUCTION TO BE DONE IN ACCORDANCE WITH THE STANDARD SPECIFICATIONS FOR MUNICIPAL CIVIL ENGINEERING WORKS, THIRD EDITION 2005 AND THE STANDARD CTMM DETAIL DRAWINGS

6. THESE DRAWINGS MUST BE READ IN CONJUNCTION WITH THE ARCHITECTS DRAWINGS. (IF APPLICABLE)

7. THIS DRAWING MUST BE READ IN CONJUNCTION WITH THE STANDARD SPECIFICATIONS FOR MUNICIPAL CIVIL ENGINEERING WORKS, SERIES 4.

8. THE SIGNATURE OR INITIALS ON THIS DRAWING, OF ANY MANAGER OF THE TRANSPORT DEPARTMENT, IN NO WAY REMOVES ANY RESPONSIBILITY WHATSOEVER FROM THE CONSULTANT.

9. THE CONSULTANT REMAINS RESPONSIBLE TO ENSURE THAT ALL THE GUIDELINES, STANDARD DRAWINGS, STANDARDS AND SPECIFICATIONS OF THE TRANSPORT DEPARTMENT HAVE BEEN MET AND ARE COMPLIED WITH.

10. FINAL POSITION OF SERVICES TO BE DETERMINED ON SITE.

AMENDMENTS

NO.	DATE	APPROVED	DESCRIPTION	FWG
A	25-05-22	OR	ISSUED FOR TENDERS	
B	01-07-22	OR	ISSUED FOR TENDERS	

DESIGNED

JJ

DESIGN CHECKED BY

CW

PROJECT ENGINEER (CONSULTANT)

INITIALS AND SURNAME

SIGNATURE AND P. NO.

DATE

INSPECTOR OF WORKS (CITY OF TSHWANE)

INITIALS AND SURNAME

SIGNATURE AND P. NO.

DATE

BAHLAPHING CONSULTING

BC

Bahlaphing consulting

306 Lois Avenue
Newlands, Menlyn,
Pretoria, 0181

t: (012) 348 3038
e: info@bahlaphing.com
www.bahlaphing.com

CITY OF TSHWANE

ROADS AND TRANSPORT DEPARTMENT

Ms Imelda Tshenye
DIVISIONAL HEAD - RPTN DIVISION

P.O. BOX 1409
PRETORIA 0001

Ms P. L. Lubiano
EXECUTIVE DIRECTOR

P.O. BOX 1409
PRETORIA 0001

DRAWING APPROVED BY DIVISIONAL HEAD
Ms Imelda Tshenye

SIGNATURE

DATE

DESCRIPTION OF PROJECT

BRT LINE 2C:
LYNNWOOD ROAD FROM JANUARY
MASILELA TO SIMON VERMOOTEN

DESCRIPTION OF DRAWING

LYNNWOOD ROAD - WP2
SITE SURVEY

CONTRACT No. :

PROJECT No. :

DATE :

27/05/2022

SCALE :

1:500

ORIGINAL PAPER SIZE:

A0


DRAWING NO.

J 2145/02/S/002

SHEET NO.

1

REVISION

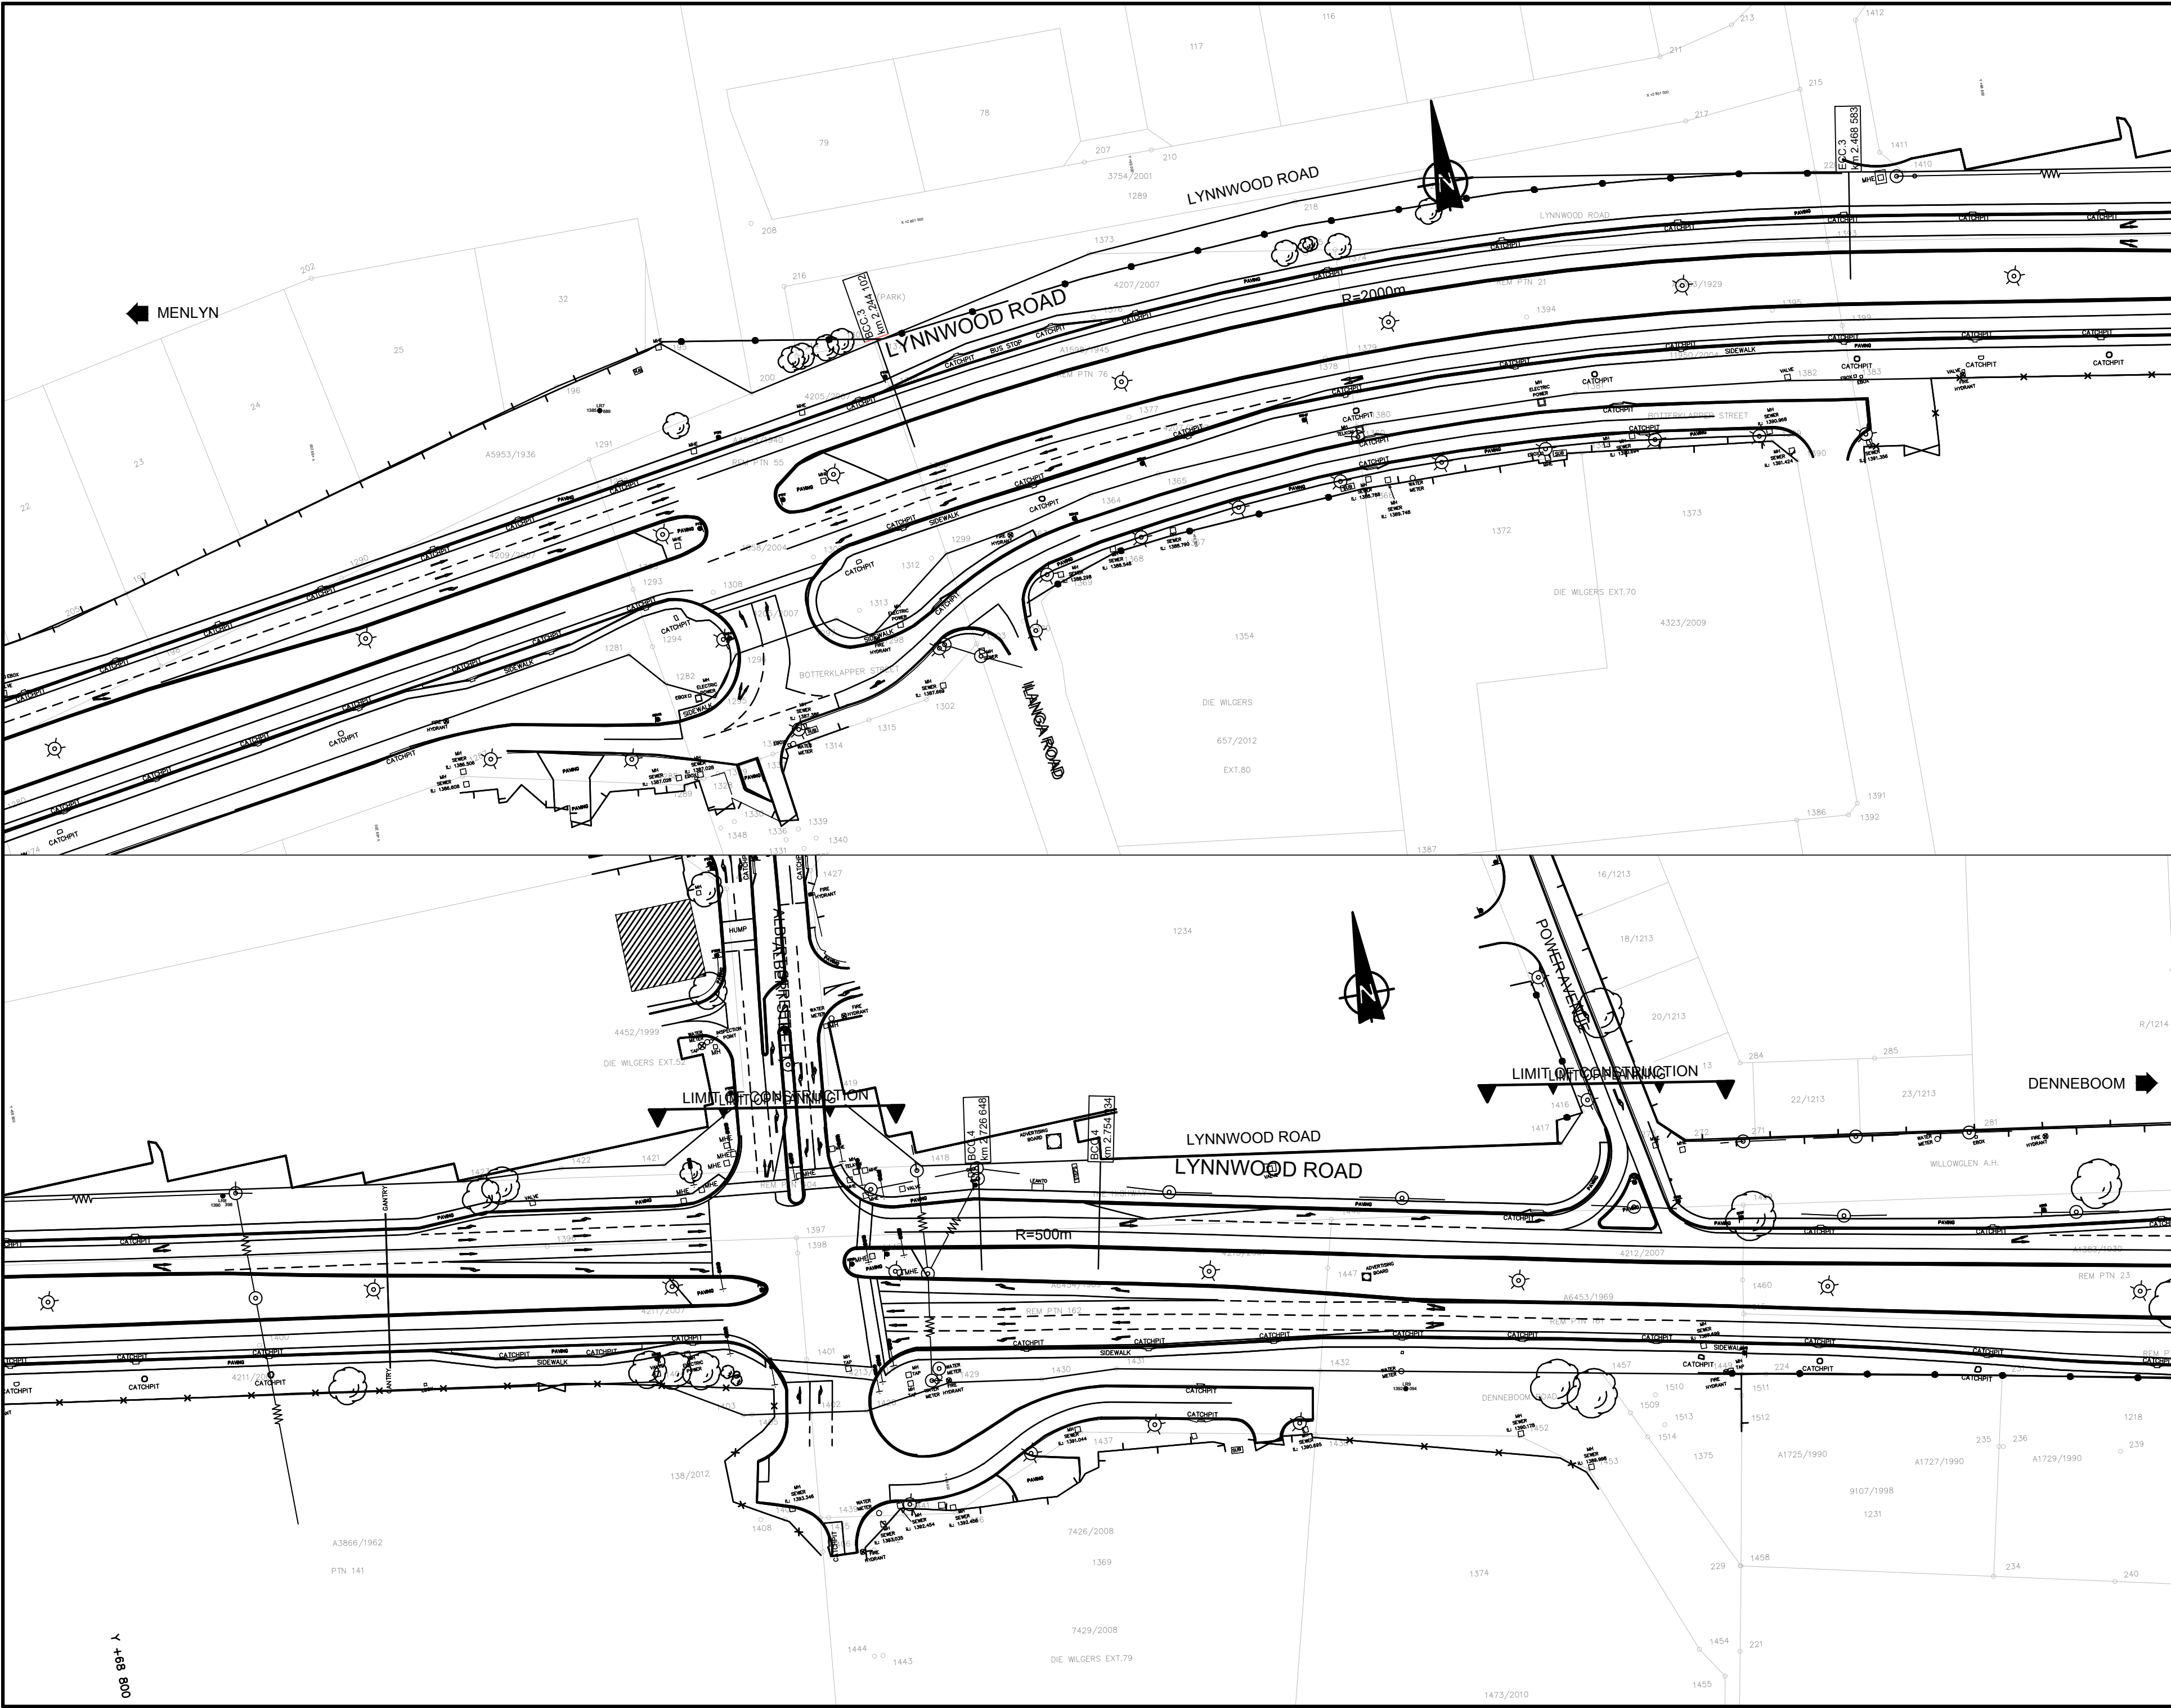

NOTES AND SPECIFICATIONS

GENERAL

1. ALL MATERIAL AND WORKMANSHIP MUST COMPLY WITH THE REQUIREMENTS OF THE LATEST RELEVANT SABS REQUIREMENTS.
2. ALL DIMENSIONS ARE IN MILLIMETERS. (UNLESS OTHERWISE SPECIFIED)
3. DO NOT SCALE FROM THESE DRAWINGS.
4. ALL DIMENSIONS MUST BE CHECKED AND APPROVED ON SITE.
5. ALL CONSTRUCTION TO BE DONE IN ACCORDANCE WITH THE STANDARD SPECIFICATIONS FOR MUNICIPAL CIVIL ENGINEERING WORKS, THIRD EDITION 2005 AND THE STANDARD CTMM DETAIL DRAWINGS
6. THESE DRAWINGS MUST BE READ IN CONJUNCTION WITH THE ARCHITECTS DRAWINGS. (IF APPLICABLE)
7. THIS DRAWING MUST BE READ IN CONJUNCTION WITH THE STANDARD SPECIFICATIONS FOR MUNICIPAL CIVIL ENGINEERING WORKS, SERIES 4.
8. THE SIGNATURE OR INITIALS ON THIS DRAWING, OF ANY MANAGER OF THE TRANSPORT DEPARTMENT, IN NO WAY REMOVES ANY RESPONSIBILITY WHATSOEVER FROM THE CONSULTANT.
9. THE CONSULTANT REMAINS RESPONSIBLE TO ENSURE THAT ALL THE GUIDELINES, STANDARD DRAWINGS, STANDARDS AND SPECIFICATIONS OF THE TRANSPORT DEPARTMENT HAVE BEEN MET AND ARE COMPLIED WITH.
10. FINAL POSITION OF SERVICES TO BE DETERMINED ON SITE.

AMENDMENTS

NO.	DATE	APPROVED	DESCRIPTION	FWG
A	28-05-24	OR	ISSUED FOR TENDER	
B	01-07-24	OR	ISSUED FOR TENDER	

DESIGNED BY

DESIGN CHECKED BY

PROJECT ENGINEER (CONSULTANT)

INITIALS AND SURNAME

INSPECTOR OF WORKS (CITY OF TSHWANE)

INITIALS AND SURNAME

PROJECT STATUS

PROPOSED

APPROVED

BLANK

BAHLAPHING CONSULTING

306 Lois Avenue
Newlands, Menlyn,
Pretoria, 0181

t: (012) 348 3038
e: info@bahlaphing.com
www.bahlaphing.com

CITY OF TSHWANE

ROADS AND TRANSPORT DEPARTMENT

Ms Imelda Tshenye
DIVISIONAL HEAD - RPTN DIVISION
P.O. BOX 1409
PRETORIA 0001

Ms P. I. Lethlamo
EXECUTIVE DIRECTOR
P.O. BOX 1409
PRETORIA 0001

DESCRIPTION OF PROJECT:

BRT LINE 2C:
LYNNWOOD ROAD FROM JANUARY
MASILELA TO SIMON VERMOOTEN

DESCRIPTION OF DRAWING:

LYNNWOOD ROAD - WP2
SITE SURVEY

CONTRACT No. :

PROJECT No. :

DATE :

27/05/2022

SCALE :

1:500

ORIGINAL PAPER SIZE:

A0


DRAWING NO.


J 2145/02/S/003

SHEET NO.

1

REVISION

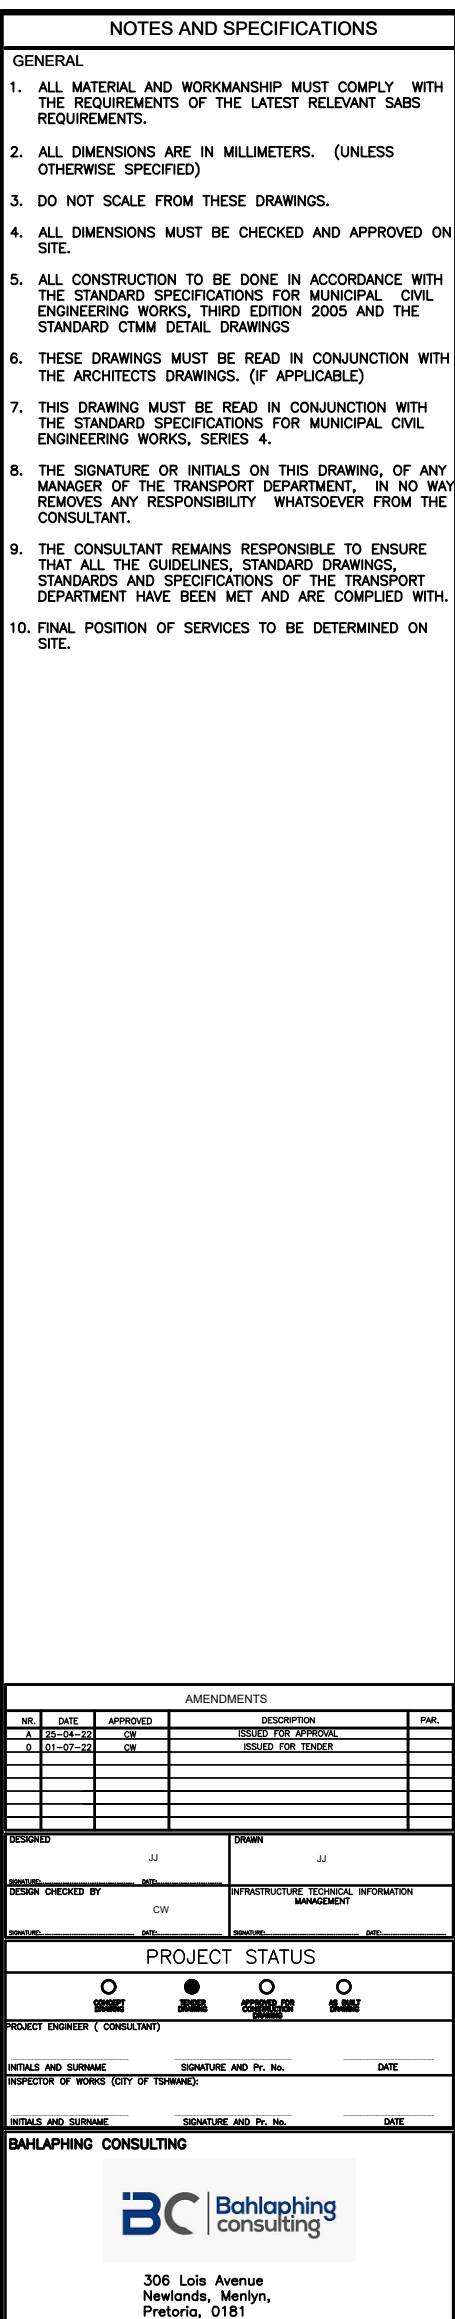[illegible]

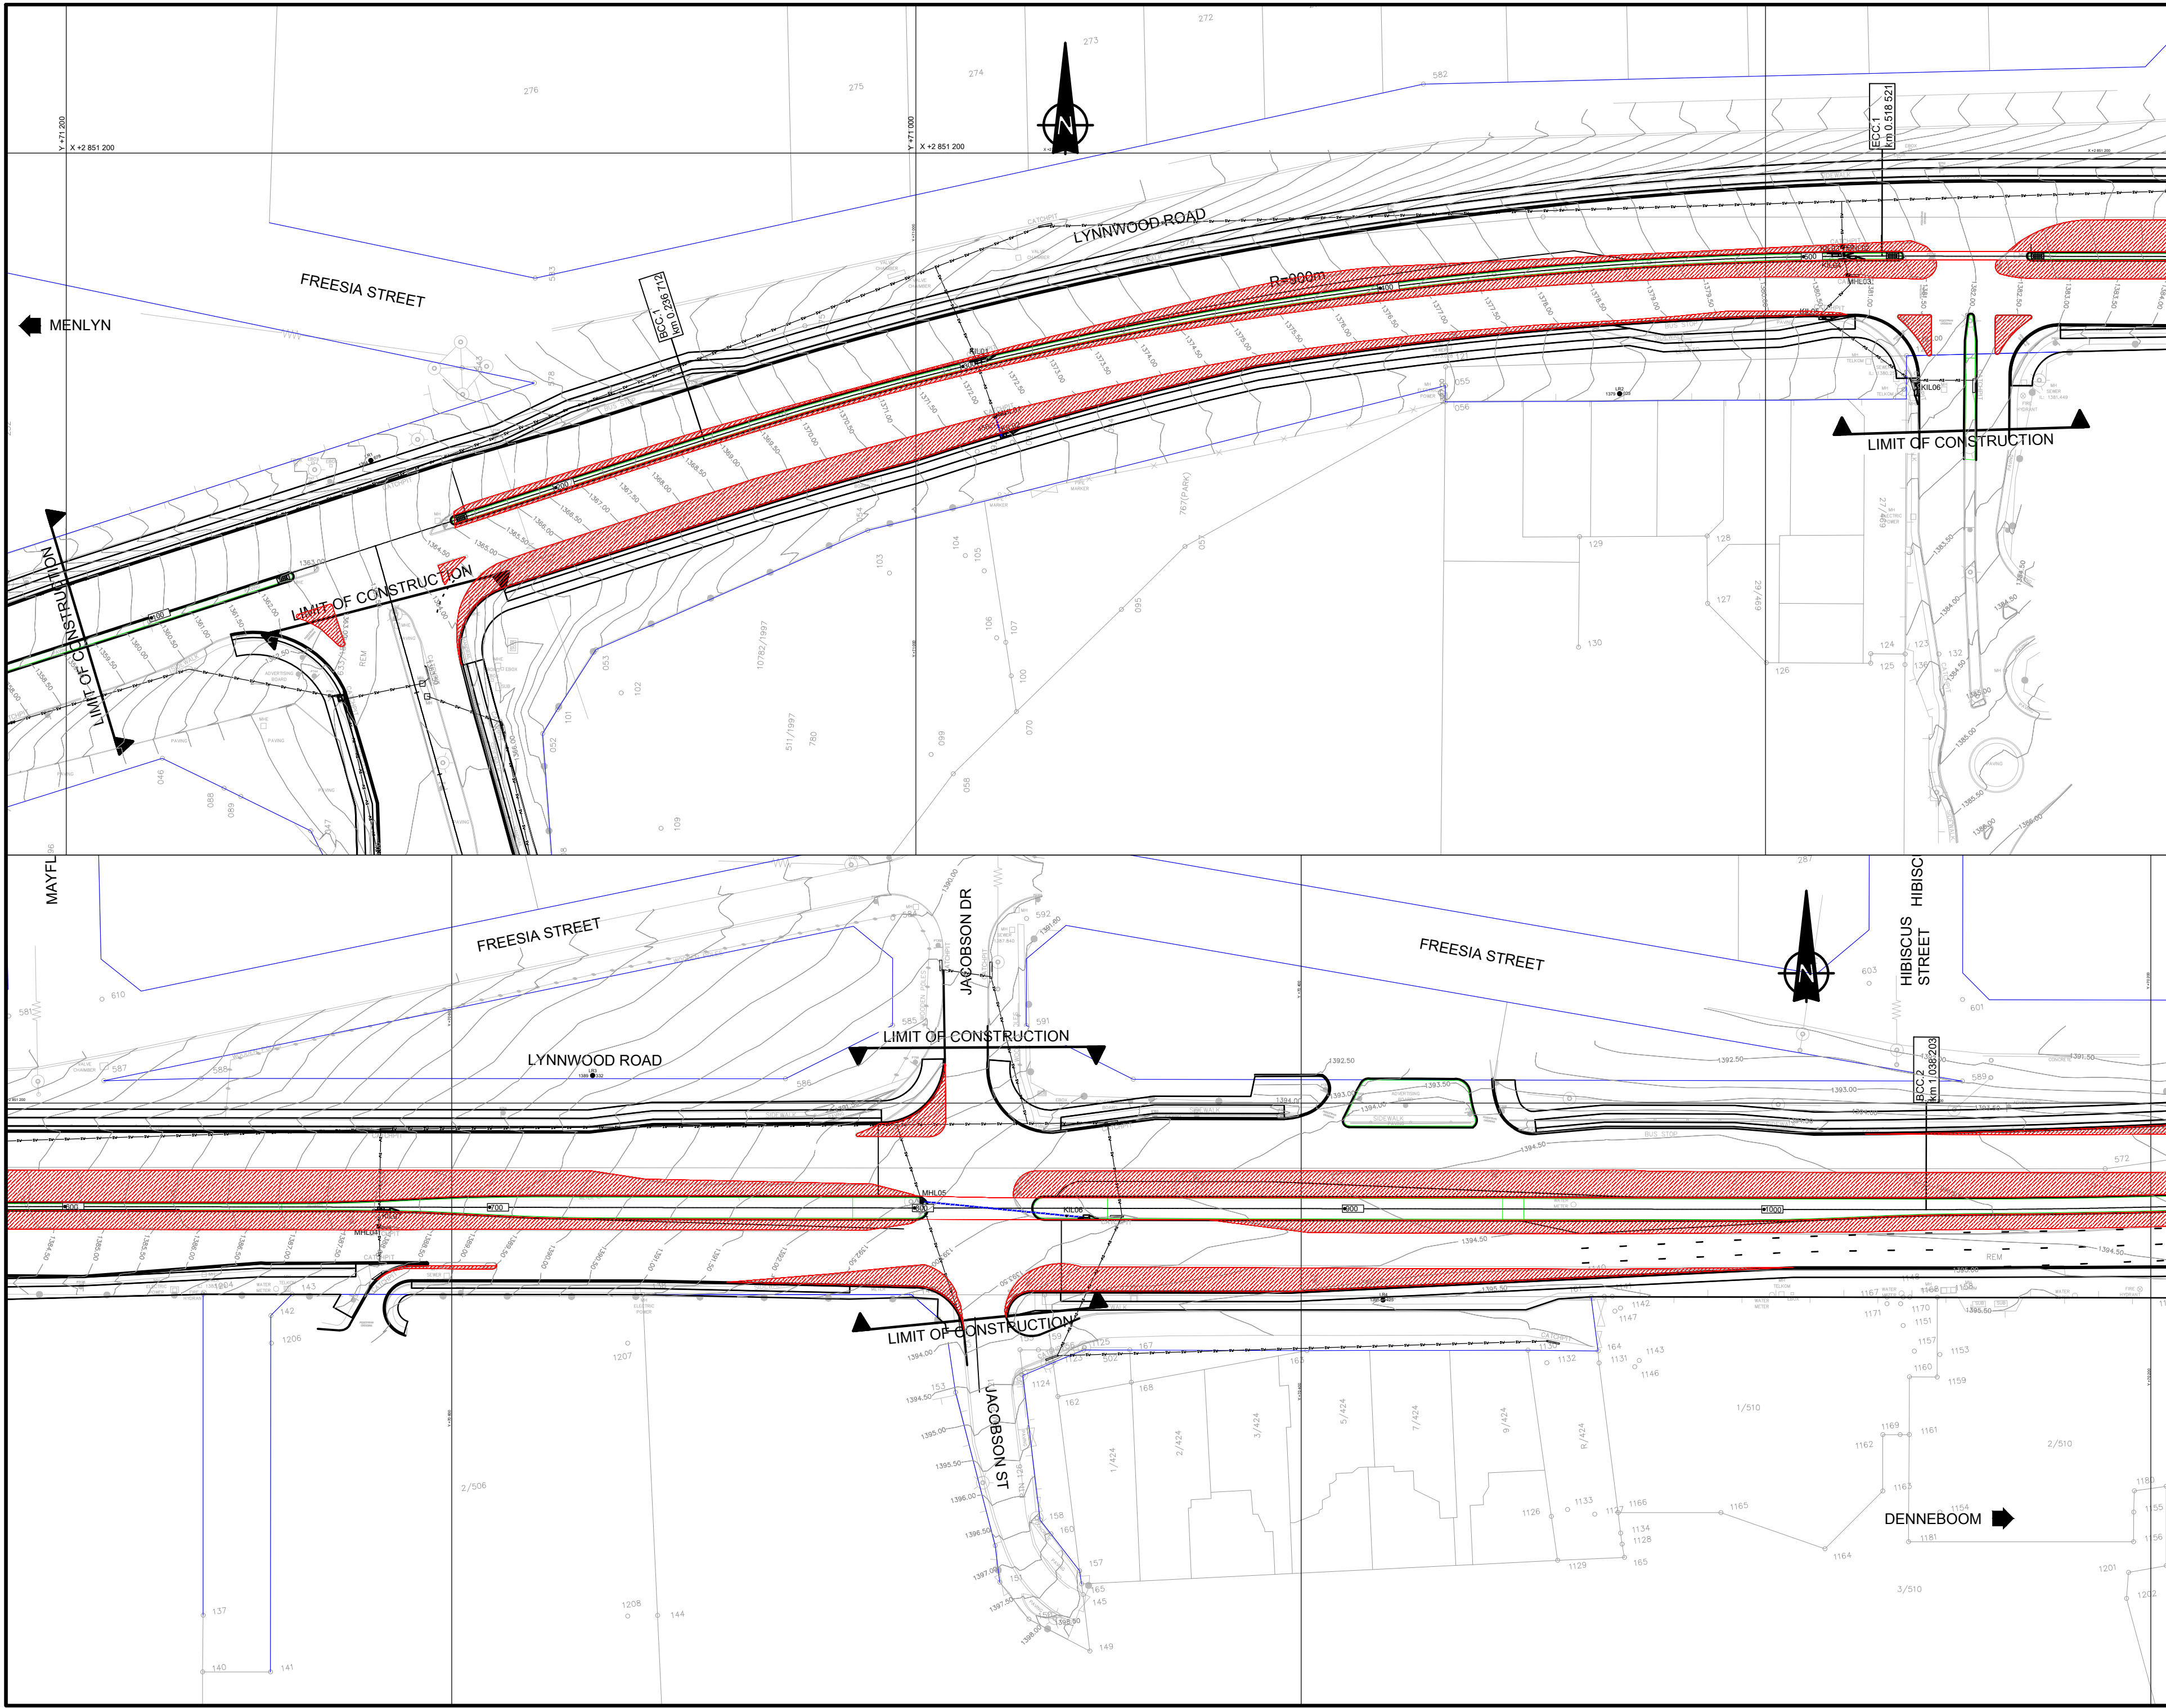

NOTES AND SPECIFICATIONS

GENERAL

1. ALL MATERIAL AND WORKMANSHIP MUST COMPLY WITH THE REQUIREMENTS OF THE LATEST RELEVANT SABS REQUIREMENTS.
2. ALL DIMENSIONS ARE IN MILLIMETERS. (UNLESS OTHERWISE SPECIFIED)
3. DO NOT SCALE FROM THESE DRAWINGS.
4. ALL DIMENSIONS MUST BE CHECKED AND APPROVED ON SITE.
5. ALL CONSTRUCTION TO BE DONE IN ACCORDANCE WITH THE STANDARD SPECIFICATIONS FOR MUNICIPAL CIVIL ENGINEERING WORKS, THIRD EDITION 2005 AND THE STANDARD CTMM DETAIL DRAWINGS
6. THESE DRAWINGS MUST BE READ IN CONJUNCTION WITH THE ARCHITECTS DRAWINGS. (IF APPLICABLE)
7. THIS DRAWING MUST BE READ IN CONJUNCTION WITH THE STANDARD SPECIFICATIONS FOR MUNICIPAL CIVIL ENGINEERING WORKS, SERIES 4 1991
8. THE SIGNATURE OR INITIALS ON THIS DRAWING, OF ANY MANAGER OF THE TRANSPORT DEPARTMENT, IN NO WAY REMOVES ANY RESPONSIBILITY WHATSOEVER FROM THE CONSULTANT.
9. THE CONSULTANT REMAINS RESPONSIBLE TO ENSURE THAT ALL THE GUIDELINES, STANDARD DRAWINGS, STANDARDS AND SPECIFICATIONS OF THE TRANSPORT DEPARTMENT HAVE BEEN MET AND ARE COMPLIED WITH.
10. FINAL POSITION OF SERVICES TO BE DETERMINED ON SITE.

LEGEND

- ROAD WIDENING
- PEDESTRIAN WALKWAY
- CYCLE LANE
- MEDIANS / ISLANDS
- EXISTING STORMWATER
- NEW STORMWATER
- EXISTING STORMWATER KERB INLET
- NEW STORMWATER KERB INLET

AMENDMENTS			
NO.	DATE	APPROVED	DESCRIPTION
1	2025-02-24	CW	ISSUED FOR APPROVAL
2	2025-02-24	CW	ISSUED FOR TENDER

PROJECT STATUS	
DESIGNED	DRAWN
AI	AI
DESIGN CHECKED BY	
CW	INFRASTRUCTURE TECHNICAL INFORMATION

PROJECT ENGINEER (CONSULTANT)	
INITIALS AND SURNAME	SIGNATURE AND P. NO.
RESPECTOR OF WORKS (CITY OF TSHWANE) <td>DATE</td>	DATE


BAHLAPHING CONSULTING	
306 Lois Avenue Newlands, Menlyn, Pretoria, 0181	
t: (012) 348 3038 e: info@bahlaphing.com www.bahlaphing.com	

CITY OF TSHWANE ROADS AND TRANSPORT DEPARTMENT	
Ms Imelda Tshenye DIVISIONAL HEAD - RPTN DIVISION P.O. BOX 1409 PRETORIA 0001	Mr P. J. Leluthani EXECUTIVE DIRECTOR P.O. BOX 1409 PRETORIA 0001

DESCRIPTION OF PROJECT	
BRT LINE 2C: LYNNWOOD ROAD FROM JANUARY MASILELA TO SIMON VERMOOTEN	

DESCRIPTION OF DRAWING	
LYNNWOOD ROAD - WP2 STORMWATER LAYOUT SHEET 1 OF 4	

CONTRACT NO. :		
PROJECT NO. :		
DATE :	SCALE :	ORIGINAL PAPER SIZE :
27/05/2022	1:500	A0
DRAWING NO.	SHEET NO.	REVISION
J 2145/02/SW/001	1	

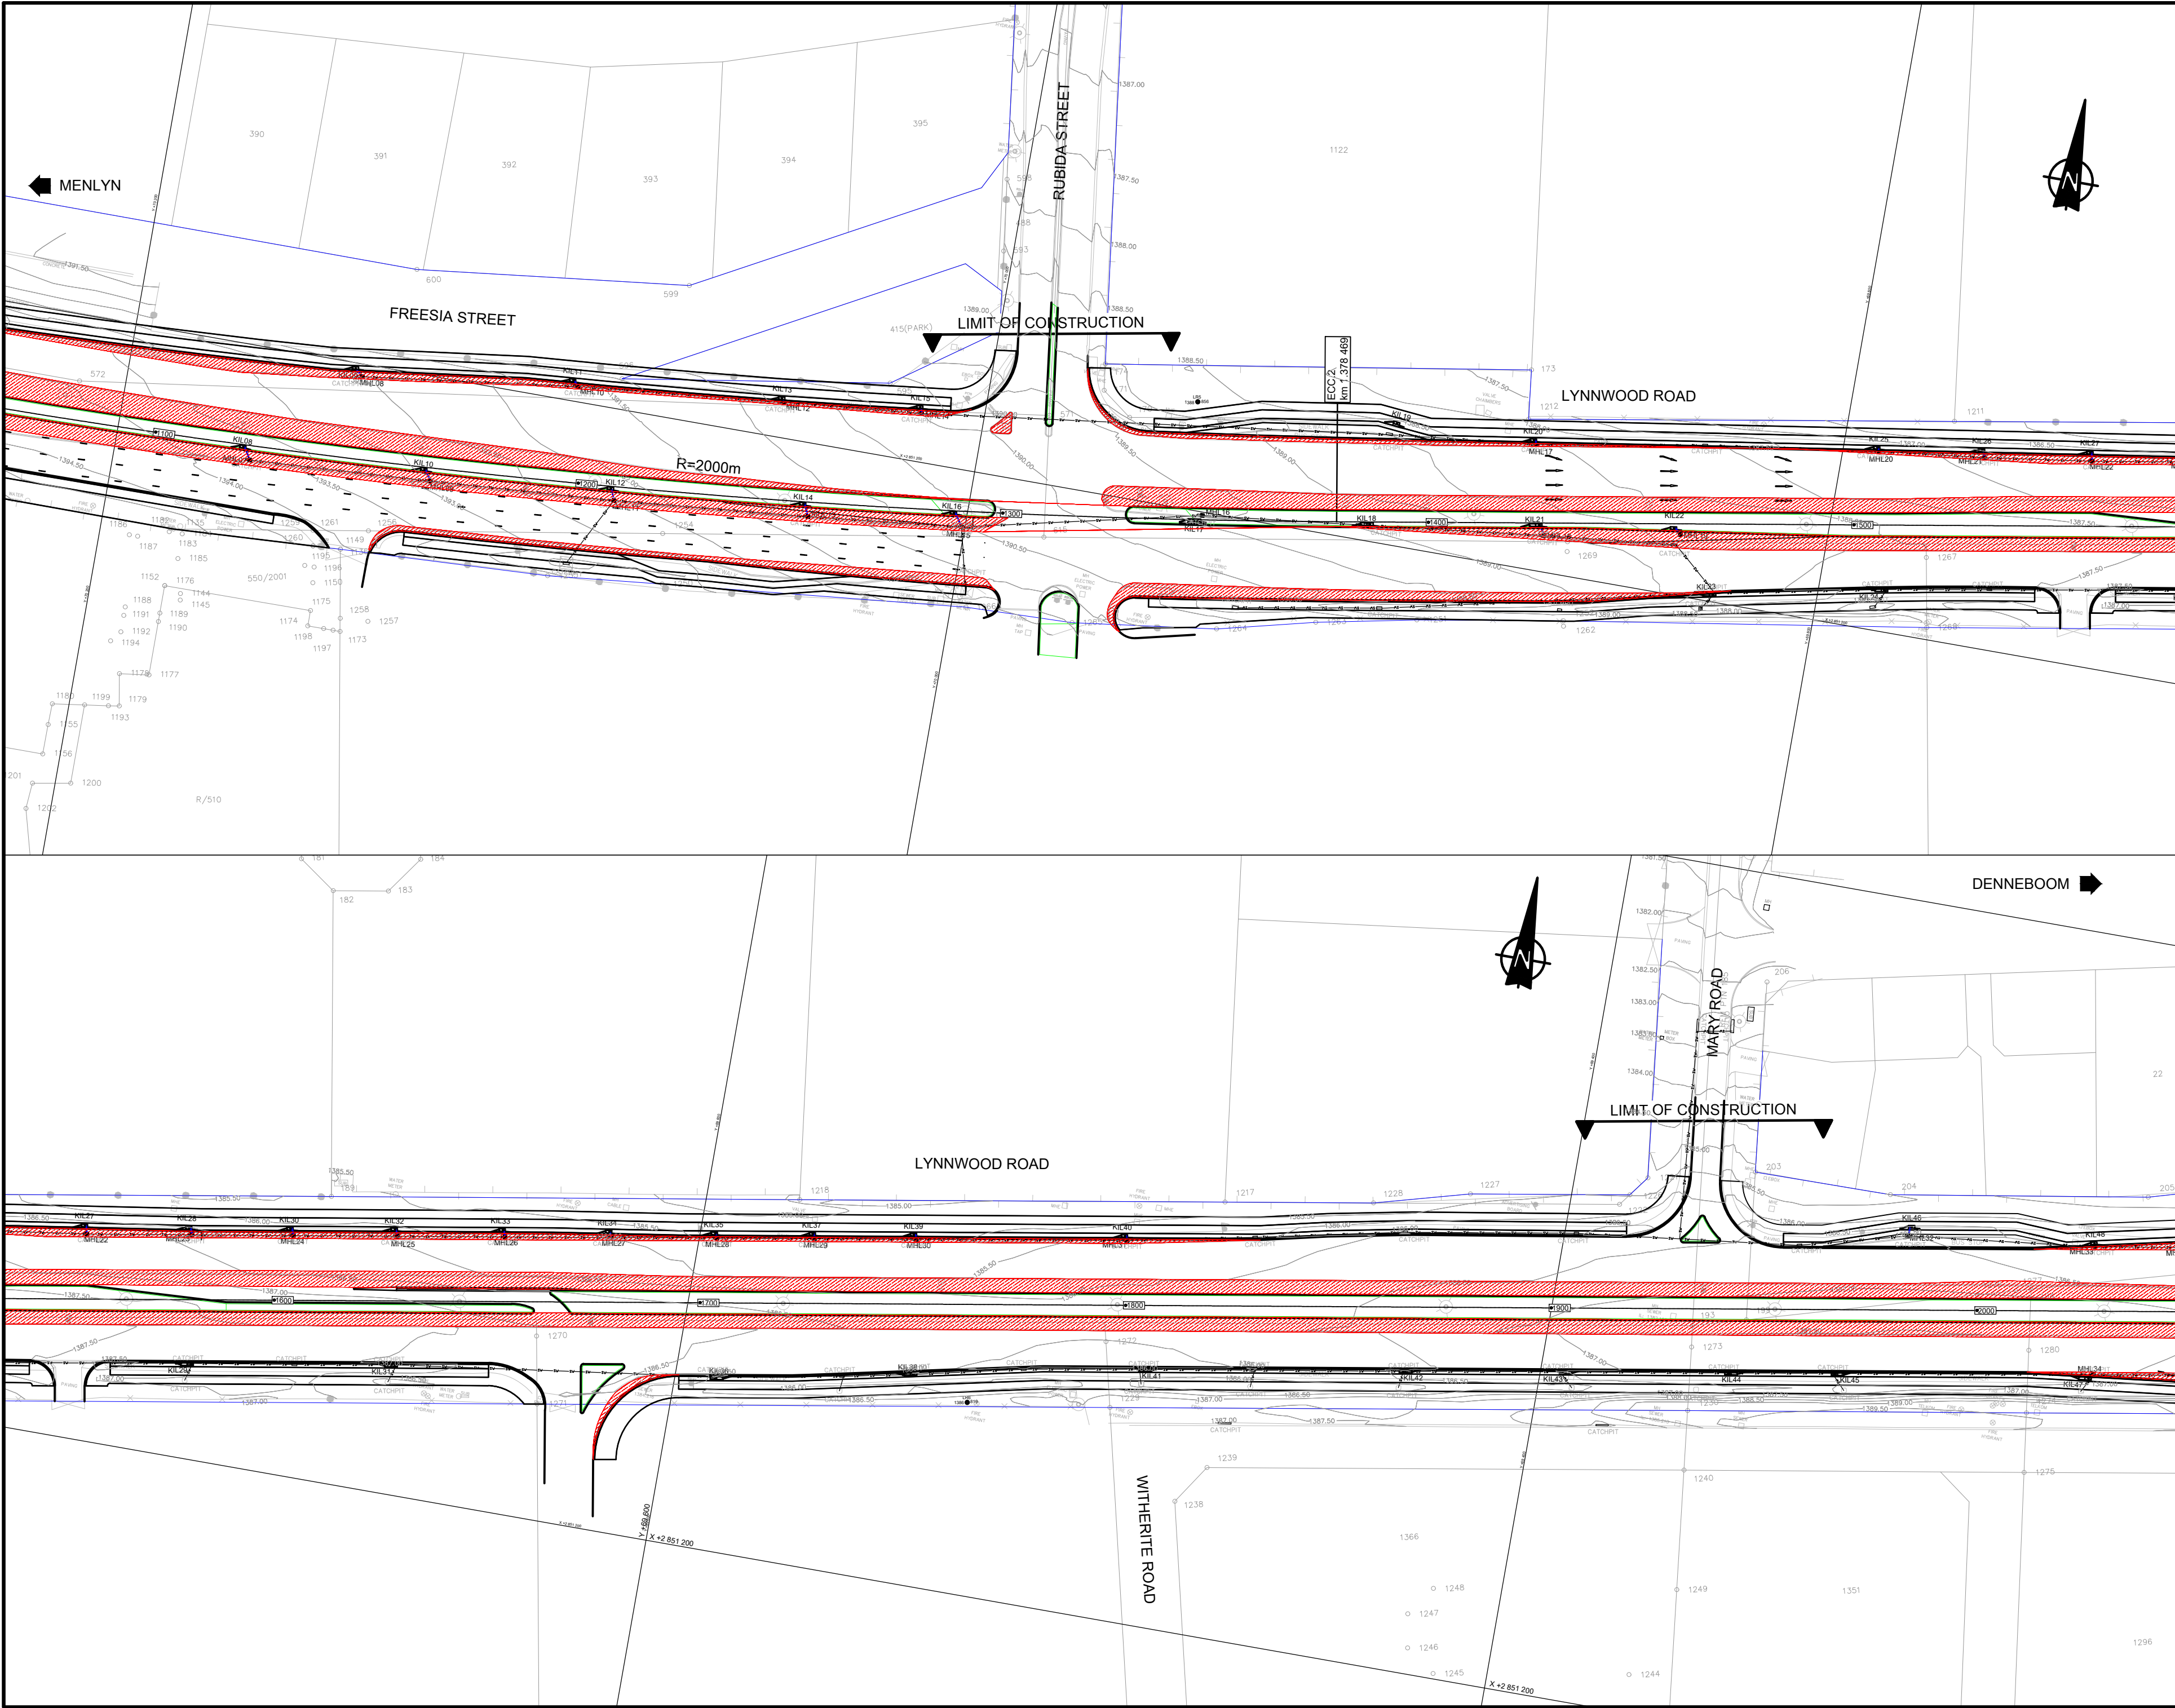

NOTES AND SPECIFICATIONS

GENERAL

1. ALL MATERIAL AND WORKMANSHIP MUST COMPLY WITH THE REQUIREMENTS OF THE LATEST RELEVANT SABS REQUIREMENTS.
2. ALL DIMENSIONS ARE IN MILLIMETERS. (UNLESS OTHERWISE SPECIFIED)
3. DO NOT SCALE FROM THESE DRAWINGS.
4. ALL DIMENSIONS MUST BE CHECKED AND APPROVED ON SITE.
5. ALL CONSTRUCTION TO BE DONE IN ACCORDANCE WITH THE STANDARD SPECIFICATIONS FOR MUNICIPAL CIVIL ENGINEERING WORKS, THIRD EDITION 2005 AND THE STANDARD CTMM DETAIL DRAWINGS
6. THESE DRAWINGS MUST BE READ IN CONJUNCTION WITH THE ARCHITECTS DRAWINGS. (IF APPLICABLE)
7. THIS DRAWING MUST BE READ IN CONJUNCTION WITH THE STANDARD SPECIFICATIONS FOR MUNICIPAL CIVIL ENGINEERING WORKS, SERIES 4 1991
8. THE SIGNATURE OR INITIALS ON THIS DRAWING, OF ANY MANAGER OF THE TRANSPORT DEPARTMENT, IN NO WAY REMOVES ANY RESPONSIBILITY WHATSOEVER FROM THE CONSULTANT.
9. THE CONSULTANT REMAINS RESPONSIBLE TO ENSURE THAT ALL THE GUIDELINES, STANDARD DRAWINGS, STANDARDS AND SPECIFICATIONS OF THE TRANSPORT DEPARTMENT HAVE BEEN MET AND ARE COMPLIED WITH.
10. FINAL POSITION OF SERVICES TO BE DETERMINED ON SITE.

LEGEND

- ROAD WIDENING
- PEDESTRIAN WALKWAY
- CYCLE LANE
- MEDIANS / ISLANDS
- EXISTING STORMWATER
- NEW STORMWATER
- EXISTING STORMWATER KERB INLET
- NEW STORMWATER KERB INLET

AMENDMENTS			
NO.	DATE	APPROVED	DESCRIPTION
1	25-05-24	CW	ISSUED FOR APPROVAL
2	01-07-24	CW	ISSUED FOR TENDER

DESIGNED BY	JJ	DRAWN BY	JJ
DESIGN CHECKED BY	CW	INFRASTRUCTURE TECHNICAL INFORMATION	MANAGEMENT

PROJECT STATUS

PROJECT ENGINEER (CONSULTANT)

INITIALS AND SURNAME

INSPECTOR OF WORKS (CITY OF TSHWANE)

INITIALS AND SURNAME

SIGNATURE AND P. NO.

DATE

BAHLAPHING CONSULTING

BC Bahlaphing consulting

306 Lois Avenue
Newlands, Menlyn,
Pretoria, 0181

t: (012) 348 3038
e: info@bahlaphing.com
www.bahlaphing.com

CITY OF TSHWANE
ROADS AND TRANSPORT DEPARTMENT

Ms Imelda Tshenye
DIVISIONAL HEAD - RPTN DIVISION
P.O. BOX 1409
PRETORIA
0001


Mr P. J. Lelani
EXECUTIVE DIRECTOR
P.O. BOX 1409
PRETORIA
0001

DRAWING APPROVED BY DIVISIONAL HEAD
Ms Imelda Tshenye
DATE

DESCRIPTION OF PROJECT
BRT LINE 2C:
LYNNWOOD ROAD FROM JANUARY
MASILELA TO SIMON VERMOOTEN

DESCRIPTION OF DRAWING
LYNNWOOD ROAD - WP2
STORMWATER LAYOUT
SHEET 2 OF 4

CONTRACT NO. 1	PROJECT NO. 1
DATE: 27/05/2022	SCALE: 1:500
DRAWING NO. J 2145/02/SW/002	SHEET NO. 2
ORIGINAL PAPER SIZE: A0	REVISION

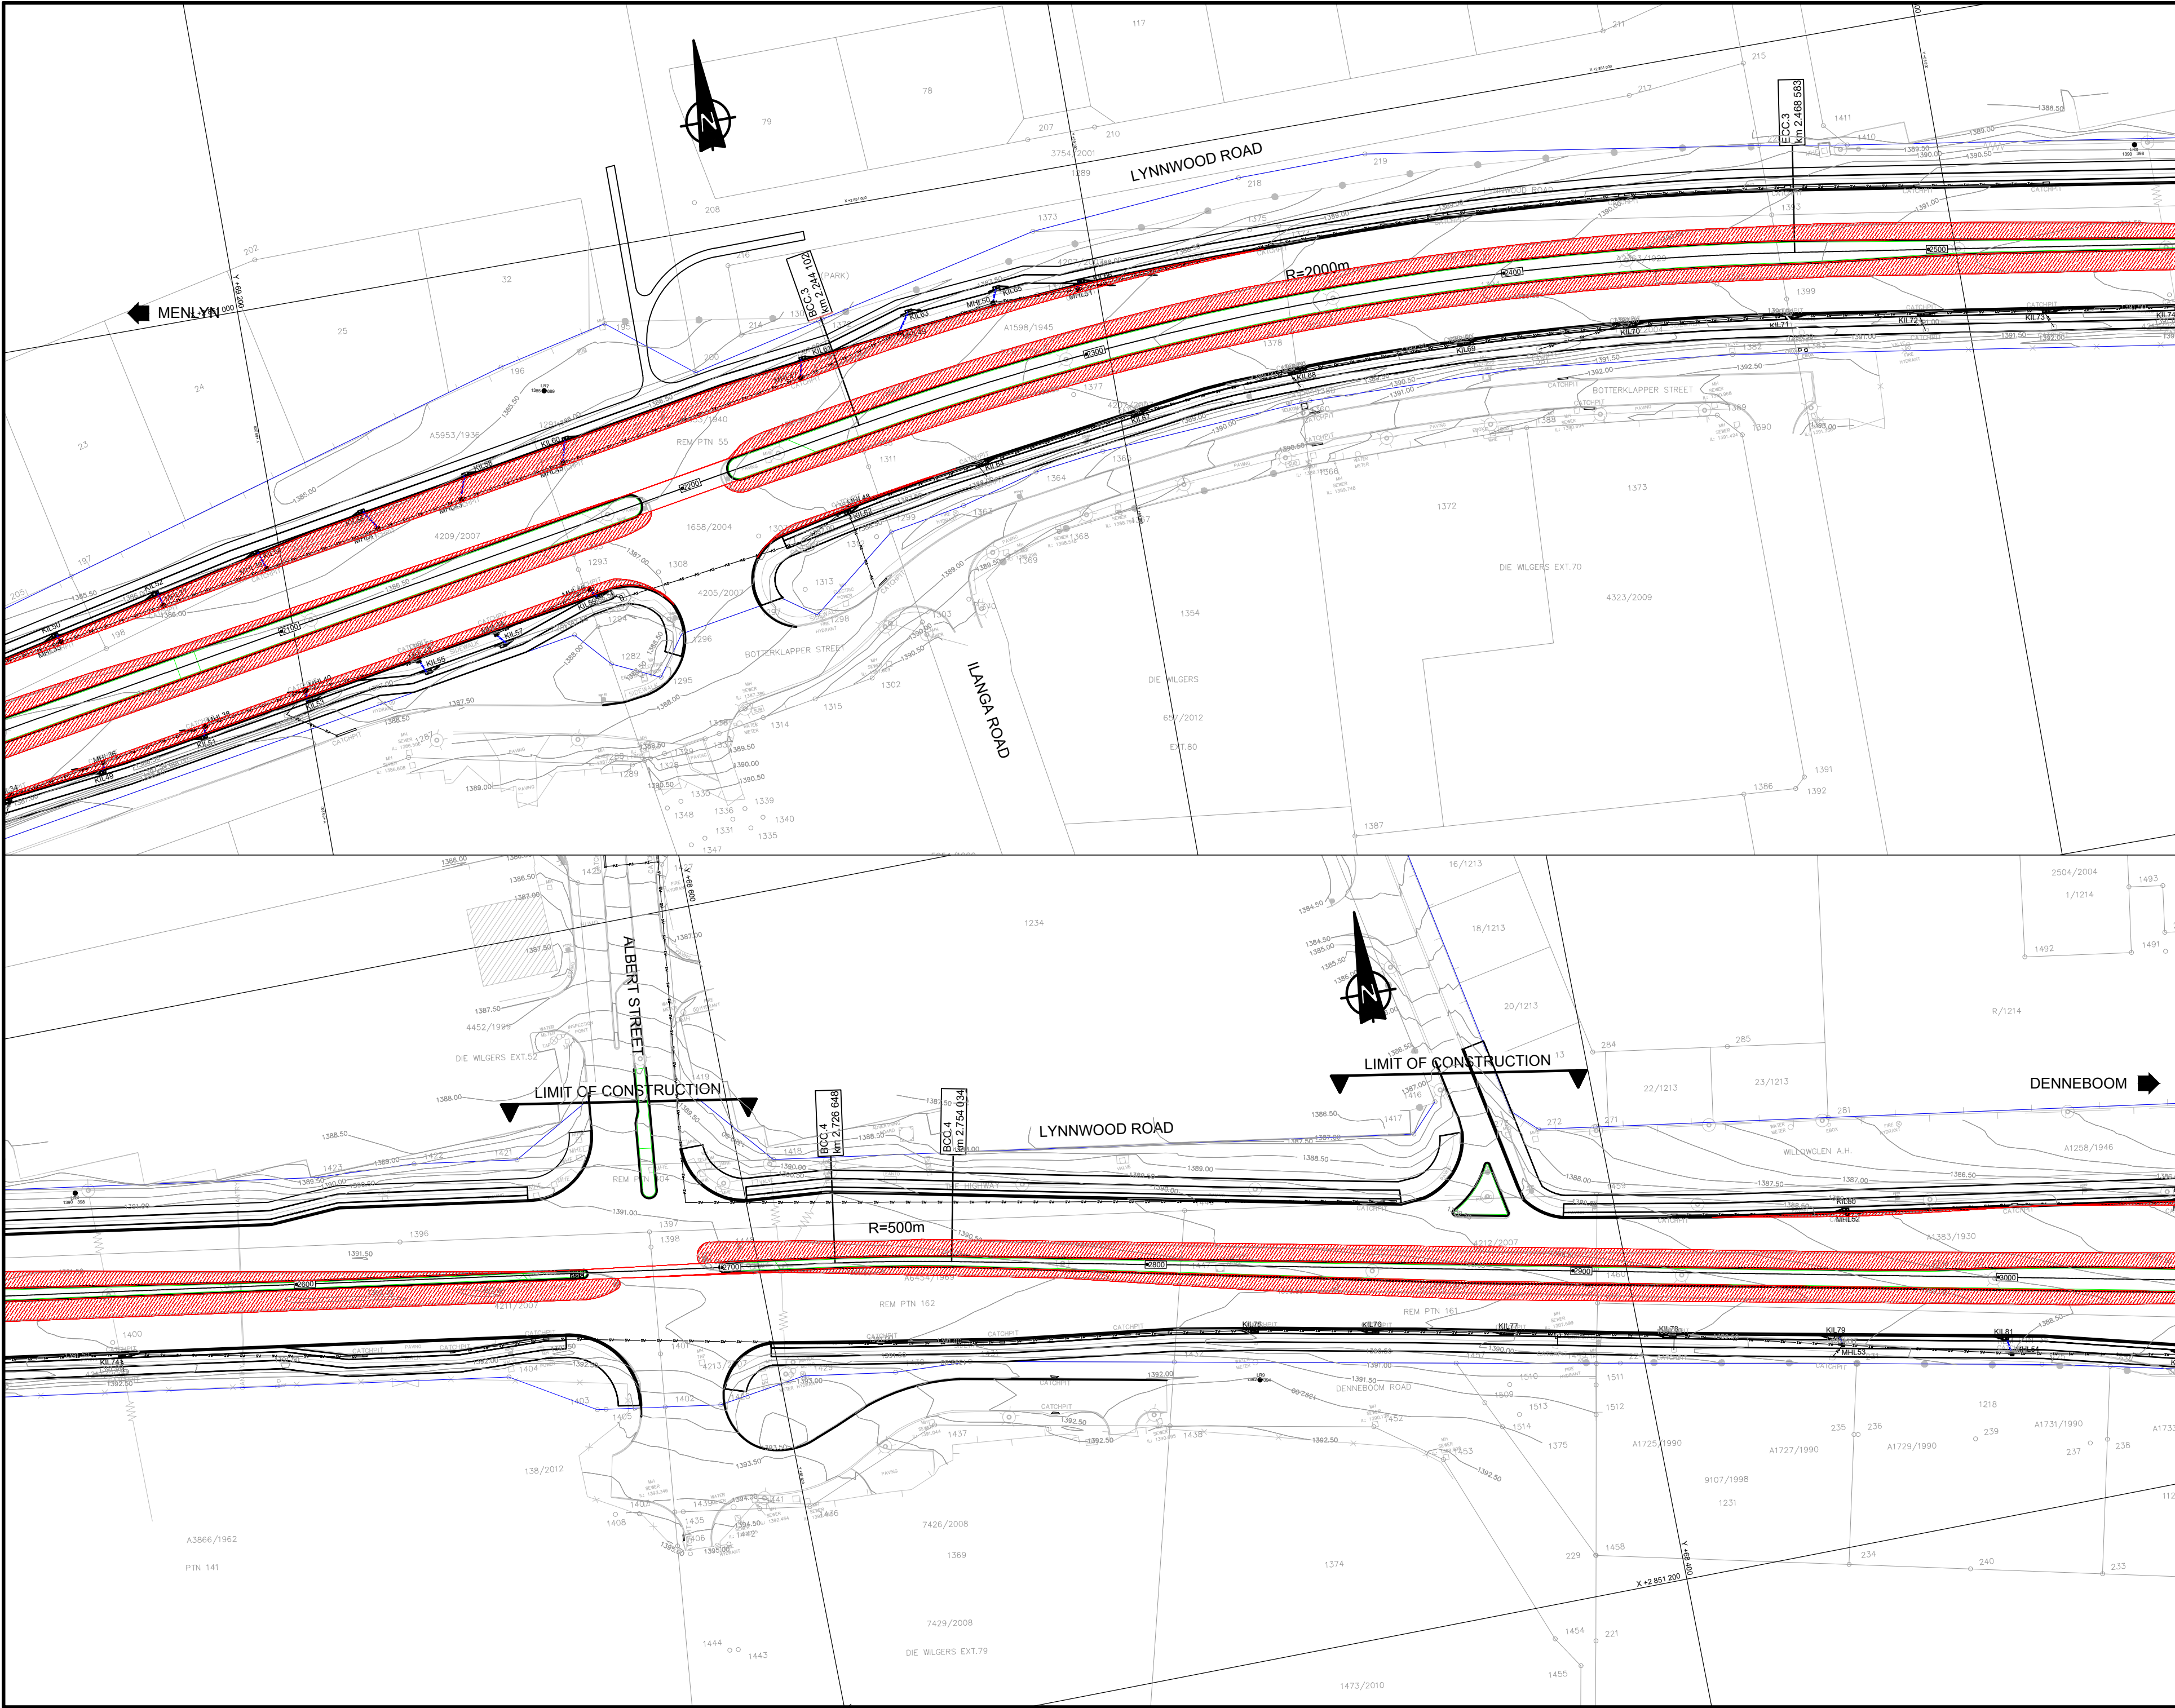

NOTES AND SPECIFICATIONS

GENERAL

1. ALL MATERIAL AND WORKMANSHIP MUST COMPLY WITH THE REQUIREMENTS OF THE LATEST RELEVANT SABS REQUIREMENTS.

2. ALL DIMENSIONS ARE IN MILLIMETERS. (UNLESS OTHERWISE SPECIFIED)

3. DO NOT SCALE FROM THESE DRAWINGS.

4. ALL DIMENSIONS MUST BE CHECKED AND APPROVED ON SITE.

5. ALL CONSTRUCTION TO BE DONE IN ACCORDANCE WITH THE STANDARD SPECIFICATIONS FOR MUNICIPAL CIVIL ENGINEERING WORKS, THIRD EDITION 2005 AND THE STANDARD CTMM DETAIL DRAWINGS

6. THESE DRAWINGS MUST BE READ IN CONJUNCTION WITH THE ARCHITECTS DRAWINGS. (IF APPLICABLE)

7. THIS DRAWING MUST BE READ IN CONJUNCTION WITH THE STANDARD SPECIFICATIONS FOR MUNICIPAL CIVIL ENGINEERING WORKS, SERIES 4 1991

8. THE SIGNATURE OR INITIALS ON THIS DRAWING, OF ANY MANAGER OF THE TRANSPORT DEPARTMENT, IN NO WAY REMOVES ANY RESPONSIBILITY WHATSOEVER FROM THE CONSULTANT.

9. THE CONSULTANT REMAINS RESPONSIBLE TO ENSURE THAT ALL THE GUIDELINES, STANDARD DRAWINGS, STANDARDS AND SPECIFICATIONS OF THE TRANSPORT DEPARTMENT HAVE BEEN MET AND ARE COMPLIED WITH.

10. FINAL POSITION OF SERVICES TO BE DETERMINED ON SITE.

LEGEND

ROAD WIDENING

PEDESTRIAN WALKWAY

CYCLE LANE

MEDIANS / ISLANDS

EXISTING STORMWATER

NEW STORMWATER

EXISTING STORMWATER KERB INLET

NEW STORMWATER KERB INLET

AMENDMENTS

NO.	DATE	APPROVED	DESCRIPTION	FILE
1	25-05-24	CW	ISSUED FOR APPROVAL	
2	01-07-24	CW	ISSUED FOR TENDER	

DESIGNED

BY

AI

DATE

AI

DESIGN CHECKED BY

CW

INFRASTRUCTURE TECHNICAL INFORMATION

MANAGEMENT

PROJECT STATUS

PROJECT ENGINEER (CONSULTANT)

INITIALS AND SURNAME

SIGNATURE AND P. NO.

DATE

INSPECTOR OF WORKS (CITY OF TSHWANE)

INITIALS AND SURNAME

SIGNATURE AND P. NO.

DATE

BAHLAPHING CONSULTING

BC

Bahlaphing consulting

306 Lois Avenue
Newlands, Menlyn,
Pretoria, 0181
t: (012) 348 3038
e: info@bahlaphing.com
www.bahlaphing.com

CITY OF TSHWANE

ROADS AND TRANSPORT DEPARTMENT

Ms Imelda Tshwene
DIVISIONAL HEAD - RPTN DIVISION
P.O. BOX 1409
PRETORIA 0201

Ms P. L. Lelani
EXECUTIVE DIRECTOR
P.O. BOX 1409
PRETORIA 0201

DESCRIPTION OF PROJECT:

BRT LINE 2C:
LYNNWOOD ROAD FROM JANUARY
MASILELA TO SIMON VERMOOTEN

DESCRIPTION OF DRAWING:

LYNNWOOD ROAD - WP2
STORMWATER LAYOUT
SHEET 3 OF 4

CONTRACT NO. :

PROJECT NO. :

DATE :

27/05/2022

SCALE :

1:500

ORIGINAL PAPER SIZE:

A0

DRAWING NO.

J 2145/02/LP/003

SHEET NO.

3

REVISION



NOTES AND SPECIFICATIONS

GENERAL

1.

ALL MATERIAL AND WORKMANSHIP MUST COMPLY WITH THE REQUIREMENTS OF THE LATEST RELEVANT SABS REQUIREMENTS.

2.

ALL DIMENSIONS ARE IN MILLIMETERS. (UNLESS OTHERWISE SPECIFIED)

3.

DO NOT SCALE FROM THESE DRAWINGS.

4.

ALL DIMENSIONS MUST BE CHECKED AND APPROVED ON SITE.

5.

ALL CONSTRUCTION TO BE DONE IN ACCORDANCE WITH THE STANDARD SPECIFICATIONS FOR MUNICIPAL CIVIL ENGINEERING WORKS, THIRD EDITION 2005 AND THE STANDARD CTMM DETAIL DRAWINGS

6.

THESE DRAWINGS MUST BE READ IN CONJUNCTION WITH THE ARCHITECTS DRAWINGS. (IF APPLICABLE)

7.

THIS DRAWING MUST BE READ IN CONJUNCTION WITH THE STANDARD SPECIFICATIONS FOR MUNICIPAL CIVIL ENGINEERING WORKS, SERIES 4 1991.

8.

THE SIGNATURE OR INITIALS ON THIS DRAWING, OF ANY MANAGER OF THE TRANSPORT DEPARTMENT, IN NO WAY REMOVES ANY RESPONSIBILITY WHATSOEVER FROM THE CONSULTANT.

9.

THE CONSULTANT REMAINS RESPONSIBLE TO ENSURE THAT ALL THE GUIDELINES, STANDARD DRAWINGS, STANDARDS AND SPECIFICATIONS OF THE TRANSPORT DEPARTMENT HAVE BEEN MET AND ARE COMPLIED WITH.

10.

FINAL POSITION OF SERVICES TO BE DETERMINED ON SITE.

LEGEND

ROAD WIDENING

PEDESTRIAN WALKWAY

CYCLE LANE

MEDIANS / ISLANDS

EXISTING STORMWATER

NEW STORMWATER

EXISTING STORMWATER KERB INLET

NEW STORMWATER KERB INLET

AMENDMENTS

NR.	DATE	APPROVED	DESCRIPTION	FW.
1.	25-04-24	CH	ISSUED FOR APPROVAL	
2.	01-07-24	CH	ISSUED FOR TENDER	

DESIGNED

JJ

DATE

DRAWN

JJ

DATE

DESIGN CHECKED BY

CH

DATE

INFRASTRUCTURE TECHNICAL INFORMATION MANAGEMENT

PROJECT STATUS

DESIGN

ISSUED FOR APPROVAL

ISSUED FOR TENDER

BLANK

PROJECT ENGINEER (CONSULTANT)

INITIALS AND SURNAME

SIGNATURE AND P. No.

DATE

INSPECTOR OF WORKS (CITY OF TSHWANE)

INITIALS AND SURNAME

SIGNATURE AND P. No.

DATE

BAHLAPHING CONSULTING

BC

Bahlaphing consulting

306 Lois Avenue
Newlands, Menlyn,
Pretoria, 0181

t: (012) 348 3038
e: info@bahlaphing.com
www.bahlaphing.com

CITY OF TSHWANE

ROADS AND TRANSPORT DEPARTMENT

Ms Imelda Tabonye
DIVISIONAL HEAD - IPTN DIVISION

CITY OF TSHWANE

Ms P. I. Lelaniwane
EXECUTIVE DIRECTOR

CITY OF TSHWANE

P.O. BOX 1409
PRETORIA
0001

P.O. BOX 1409
PRETORIA
0001

DESCRIPTION OF PROJECT:

BRT LINE 2C:
LYNNWOOD ROAD FROM JANUARY
MASILELA TO SIMON VERMOOTEN

DESCRIPTION OF DRAWING:

LYNNWOOD ROAD - WP2
STORMWATER LAYOUT
SHEET 4 OF 4

CONTRACT No. :

PROJECT No. :

DATE :

27/05/2022

SCALE :

1:500

ORIGINAL PAPER SIZE:

A0

DRAWING NO.

J 2145/02/SW/004


SHEET NO.

4

REVISION

NOTE:
1. THE BRT LANE WILL BE CONSTRUCTED OVER A WEEKEND.
2. THE BRT LANE WILL BE CONSTRUCTED IN 2 STAGES.
3. YELLOW PLASTIC NEW JERSEY BARRIERS AND DELINEATORS WILL BE USED TO LIMIT TRAFFIC TO THE MOVEMENTS AS INDICATED.


CONSTRUCTION AREA
YELLOW BARRIERS
DELINEATORS

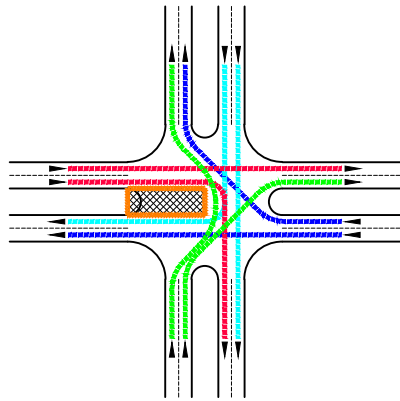


CONSTRUCTION OF BRT LANE AT INTERSECTION
STAGE 1

NOTE:
1. THE BRT LANE WILL BE CONSTRUCTED OVER A WEEKEND.
2. THE BRT LANE WILL BE CONSTRUCTED IN 2 STAGES.
3. YELLOW PLASTIC NEW JERSEY BARRIERS AND DELINEATORS WILL BE USED TO LIMIT TRAFFIC TO THE MOVEMENTS AS INDICATED.


CONSTRUCTION AREA
YELLOW BARRIERS
DELINEATORS

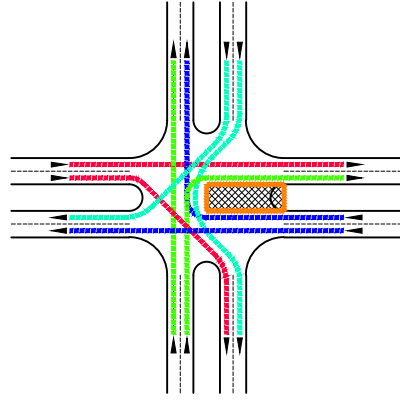


CONSTRUCTION OF BRT LANE AT INTERSECTION
STAGE 2

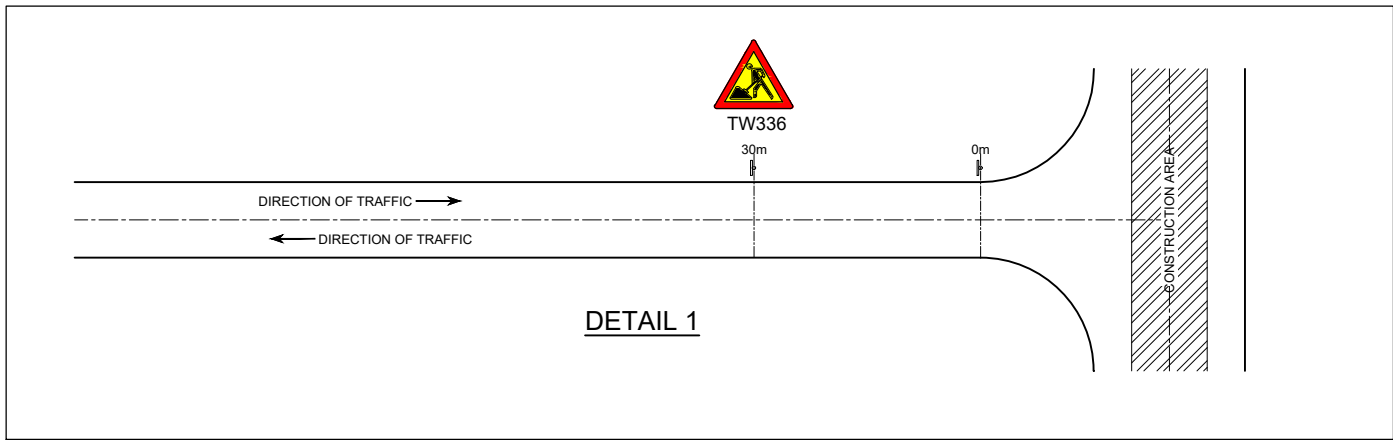


DETAIL 1

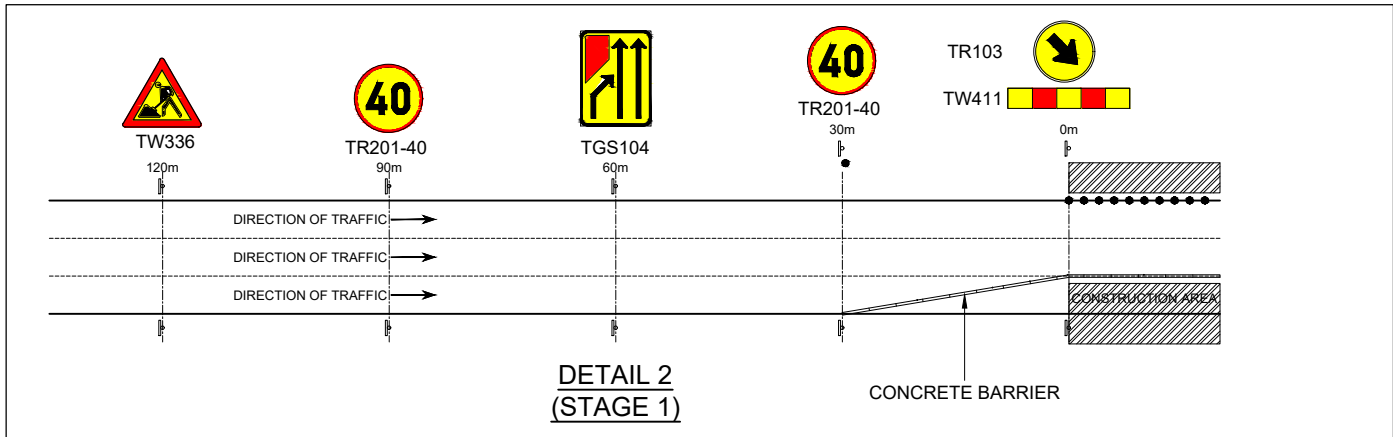

DETAIL 2
(STAGE 1)

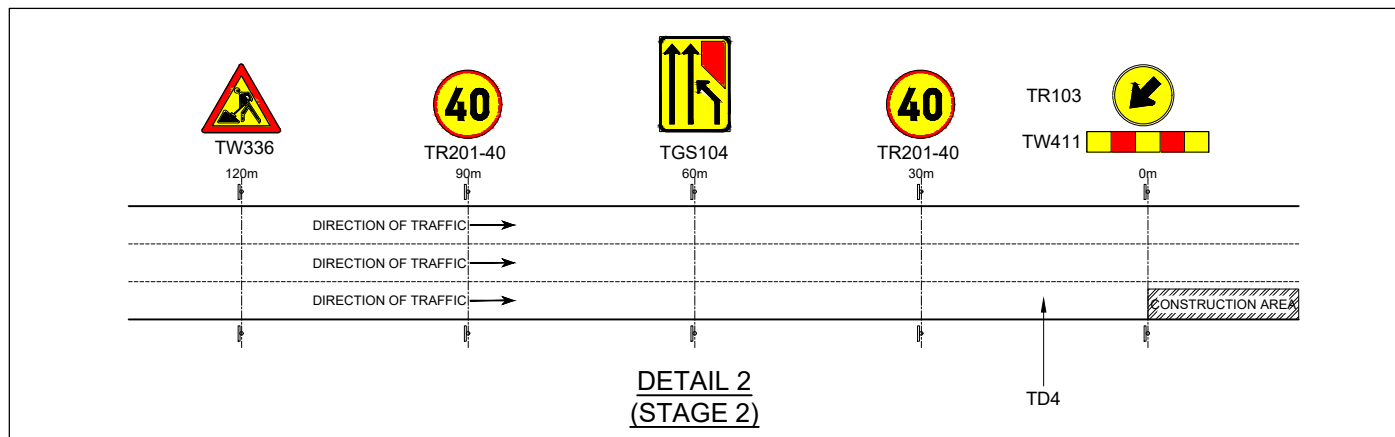

DETAIL 2
(STAGE 2)

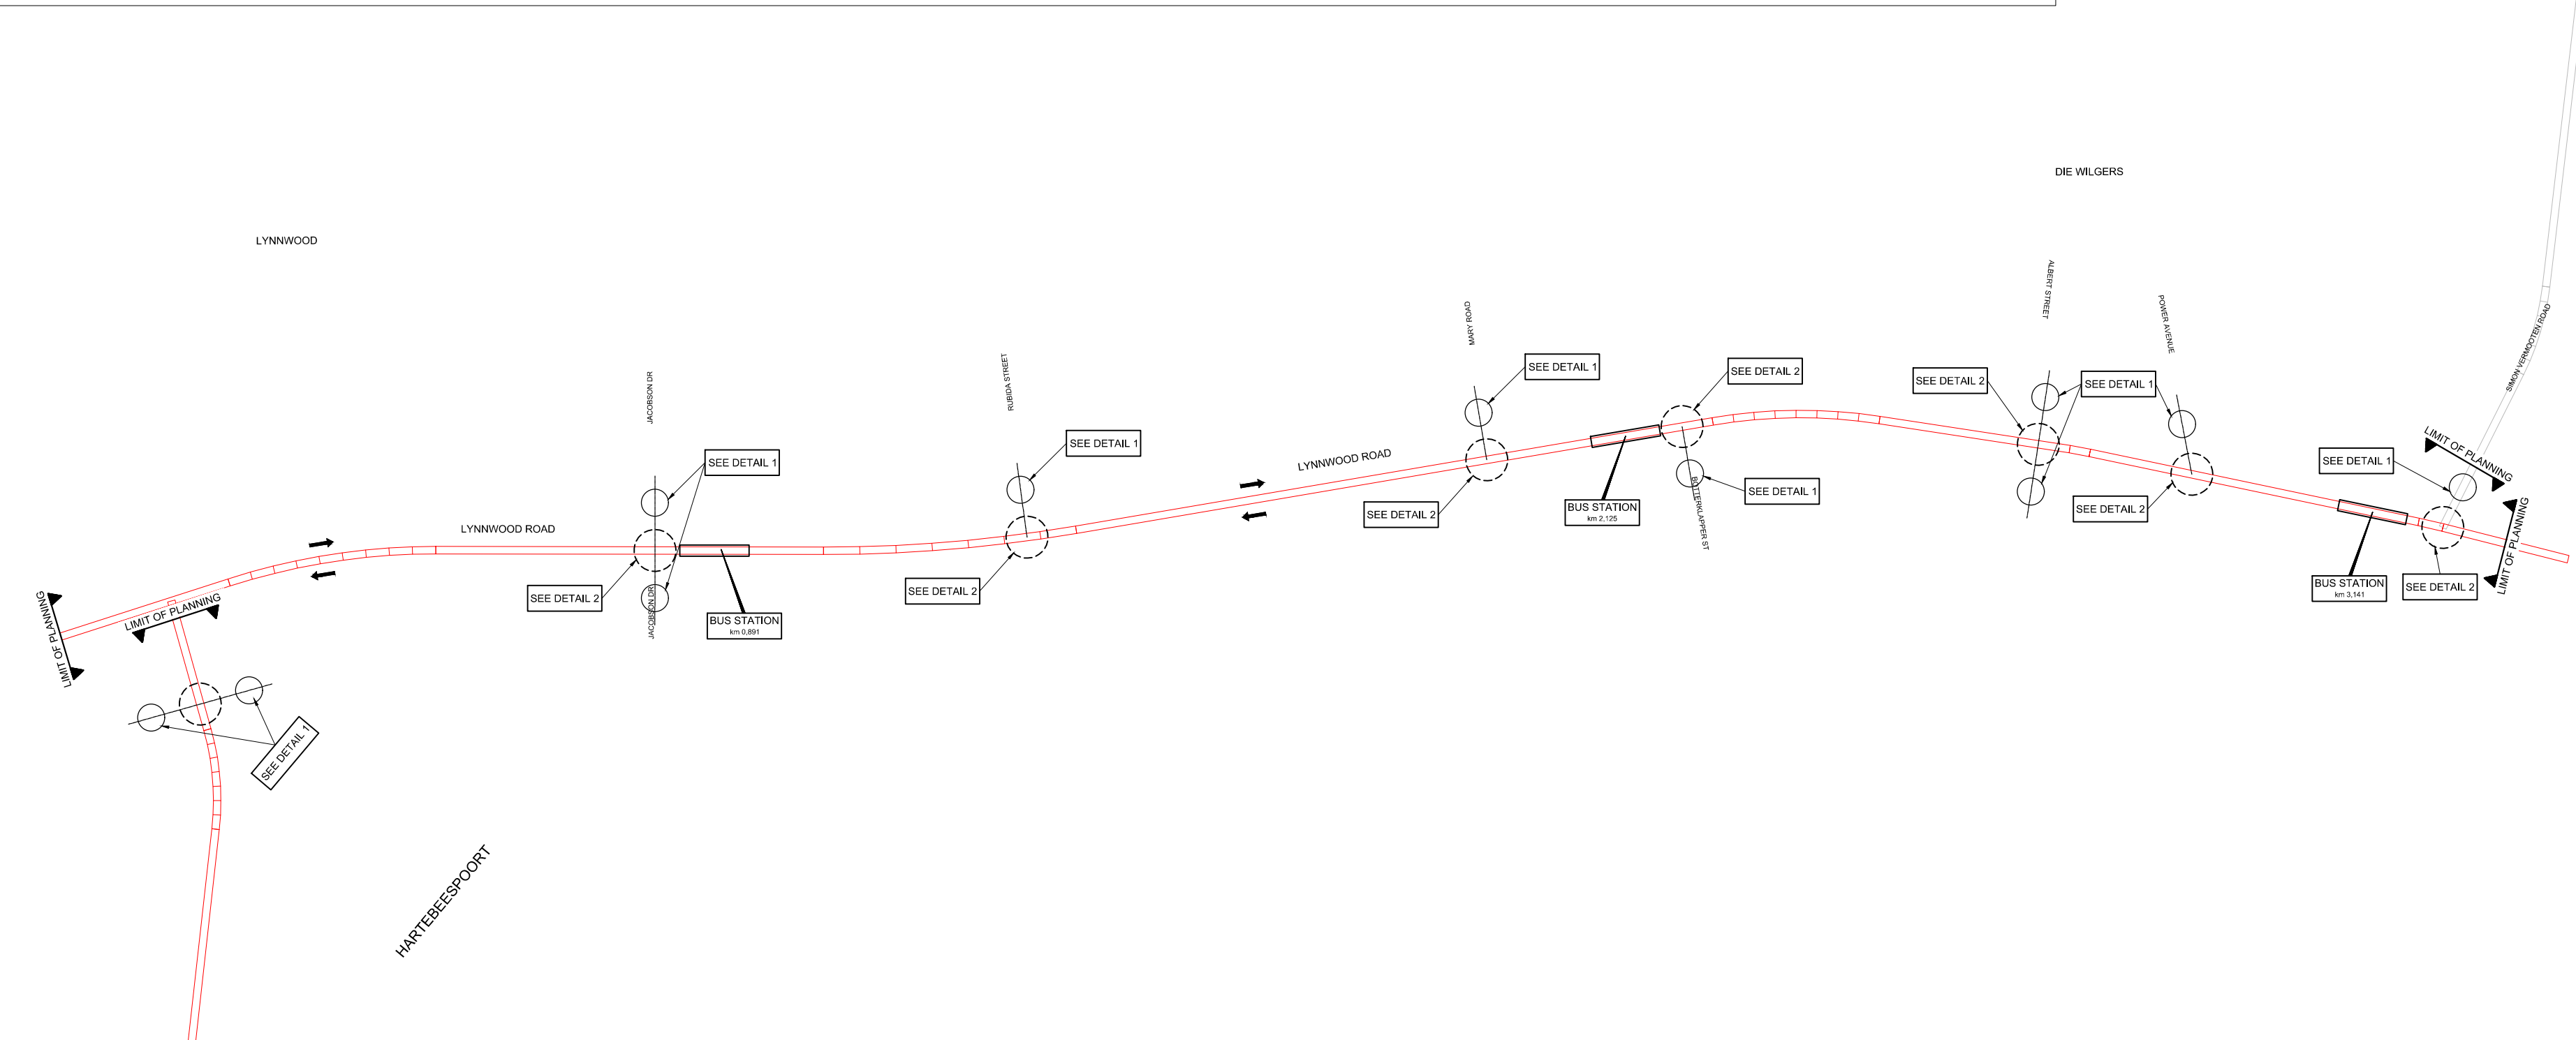

NOTES AND SPECIFICATIONS

- GENERAL
1. ALL MATERIAL AND WORKMANSHIP MUST COMPLY WITH THE REQUIREMENTS OF THE LATEST RELEVANT SABS REQUIREMENTS.
 2. ALL DIMENSIONS ARE IN MILLIMETERS. (UNLESS OTHERWISE SPECIFIED)
 3. DO NOT SCALE FROM THESE DRAWINGS.
 4. ALL DIMENSIONS MUST BE CHECKED AND APPROVED ON SITE.
 5. ALL CONSTRUCTION TO BE DONE IN ACCORDANCE WITH THE STANDARD SPECIFICATIONS FOR MUNICIPAL CIVIL ENGINEERING WORKS, THIRD EDITION 2005 AND THE STANDARD CTMM DETAIL DRAWINGS
 6. THESE DRAWINGS MUST BE READ IN CONJUNCTION WITH THE ARCHITECTS DRAWINGS. (IF APPLICABLE)
 7. THIS DRAWING MUST BE READ IN CONJUNCTION WITH THE STANDARD SPECIFICATIONS FOR MUNICIPAL CIVIL ENGINEERING WORKS, SERIES 4.
 8. THE SIGNATURE OR INITIALS ON THIS DRAWING, OF ANY MANAGER OF THE TRANSPORT DEPARTMENT IN NO WAY REMOVES ANY RESPONSIBILITY WHATSOEVER FROM THE CONSULTANT.
 9. THE CONSULTANT REMAINS RESPONSIBLE TO ENSURE THAT ALL THE GUIDELINES, STANDARD DRAWINGS, STANDARDS AND SPECIFICATIONS OF THE TRANSPORT DEPARTMENT HAVE BEEN MET AND ARE COMPLIED WITH.
 10. FINAL POSITION OF SERVICES TO BE DETERMINED ON SITE.

AMENDMENTS			
NR.	DATE	APPROVED	DESCRIPTION
1	25-04-22	CW	ISSUED FOR APPROVAL
2	01-02-24	CW	ISSUED FOR TENDER

DESIGNED	DATE	BY	DATE	BY
DESIGN CHECKED BY	DATE	INFRASTRUCTURE TECHNICAL INFORMATION	MANAGEMENT	

PROJECT STATUS			
PROJECT ENGINEER (CONSULTANT)			

INITIALS AND SURNAME	SIGNATURE AND P. NO.	DATE
INSPECTOR OF WORKS (CITY OF TSHWANE)		

INITIALS AND SURNAME	SIGNATURE AND P. NO.	DATE

BAHLAPHING CONSULTING

BC Bahlaphing consulting

306 Lois Avenue
Newlands, Menlyn,
Pretoria, 0181

t: (012) 348 3038
e: info@bahlaphing.com
www.bahlaphing.com

CITY OF TSHWANE
ROADS AND TRANSPORT DEPARTMENT

Ms Imelda Tabenye
DIVISIONAL HEAD - IPTN DIVISION
P.O. BOX 1409
PRETORIA
0001

Mr P. J. Lelani
EXECUTIVE DIRECTOR
P.O. BOX 1409
PRETORIA
0001

SIGNATURE	DATE

DESCRIPTION OF PROJECT:
**BRT LINE 2C:
LYNNWOOD ROAD FROM JANUARY
MASILELA TO SIMON VERMOOTEN**

DESCRIPTION OF DRAWING:
**LYNNWOOD ROAD - WP2
TRAFFIC ACCOMMODATION
SHEET 1 OF 2**

CONTRACT No. :		PROJECT No. :	
DATE :		SCALE :	
27/05/2022		1:1250	
		ORIGINAL PAPER SIZE:	
		A0	
DRAWING NO.		SHEET NO:	
J 2145/02/TA/001		1	
		 REVISION	

TRT LANE CONSTRUCTION
WITH NO ROAD WIDENING

STAGE 1


- 1.1 BARRICADE AREA FOR TRT CONSTRUCTION USING NEW JERSEY CONCRETE BARRIERS.
1.2 ACCOMMODATE TRAFFIC ON THE EXISTING ROAD.
1.3 RELOCATE SERVICES IN MEDIAN WHERE TRT LANE WILL BE CONSTRUCTED.

STAGE 2


- 2.1 CONSTRUCT TRT LANE.
2.2 TRAFFIC IS STILL ACCOMMODATED ON THE EXISTING ROAD.

STAGE 3


- 3.1 CONSTRUCT SIDEWALKS..
3.2 FINISH ROAD.

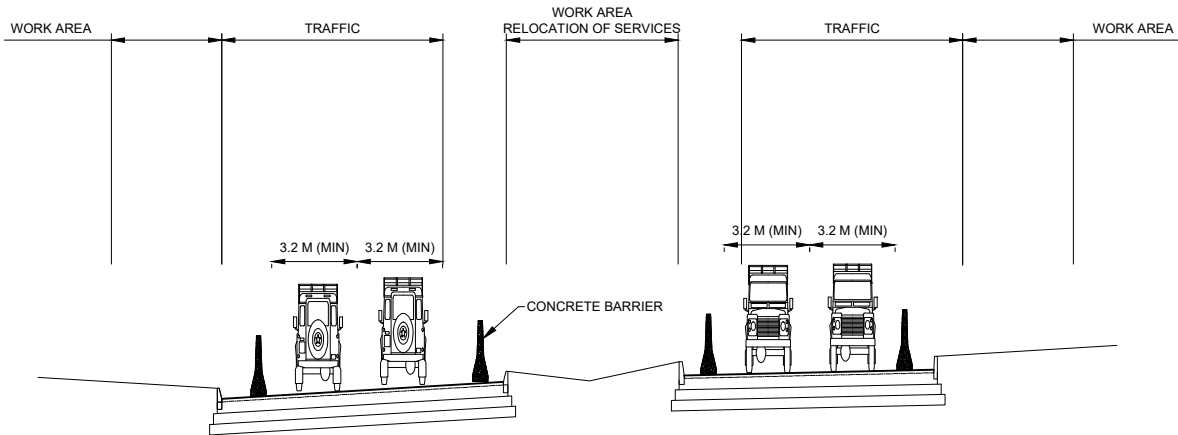

ACCOMODATION OF TRAFFIC STAGE 1 OF 3 (A-A)

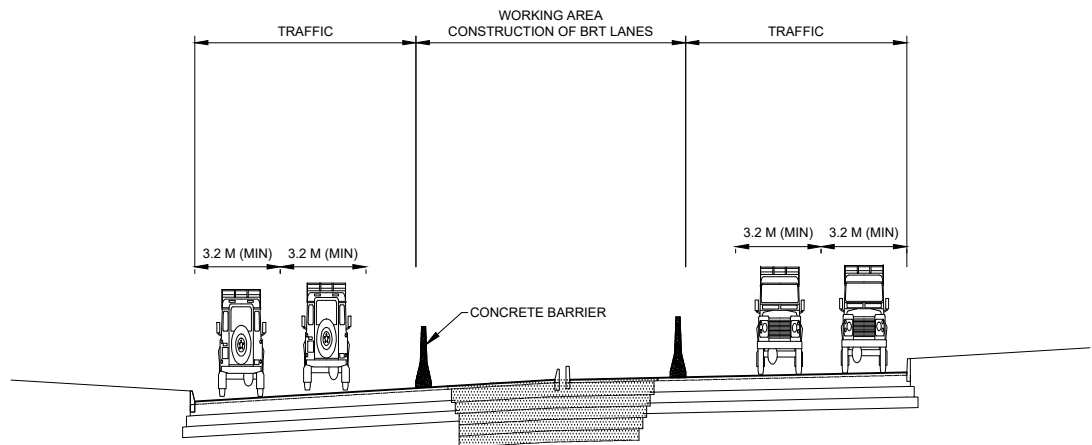


ACCOMODATION OF TRAFFIC STAGE 2 OF 3 (A-A)

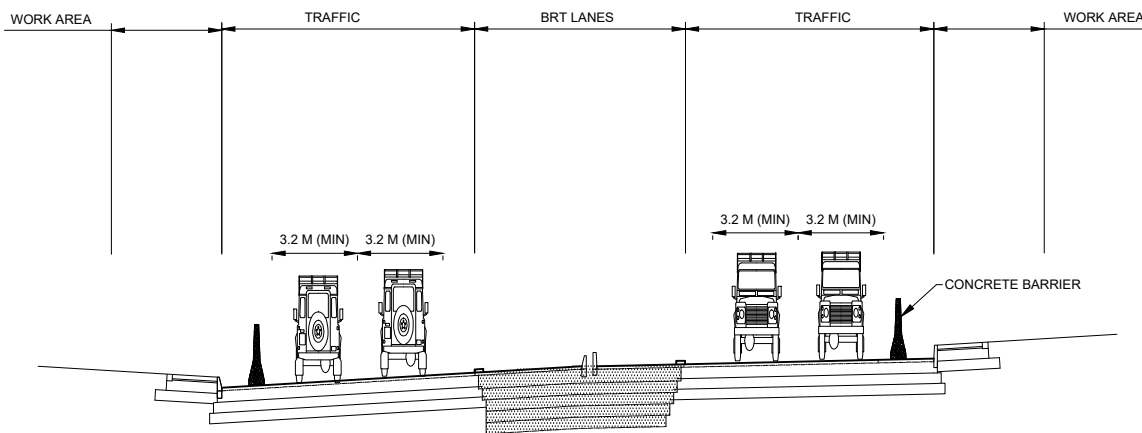


ACCOMODATION OF TRAFFIC STAGE 3 OF 3 (A-A)


BRT LANE CONSTRUCTION WITH NEW KERBING
AND SIDEWALKS, BUT NO ROAD WIDENING

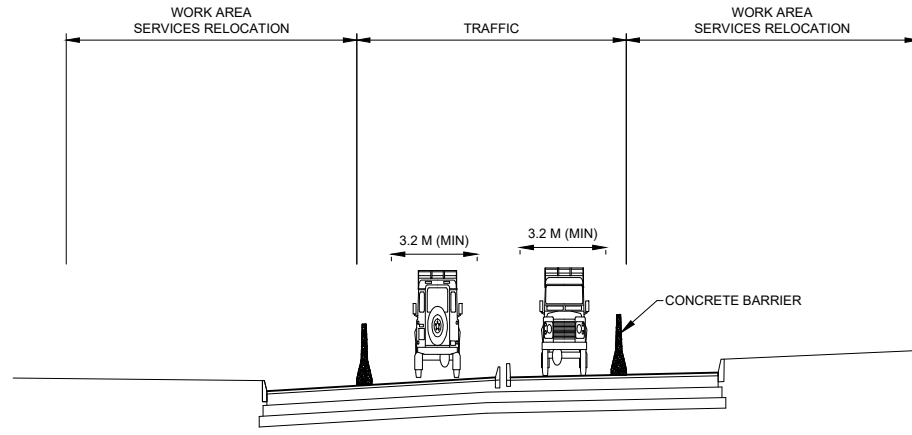

ACCOMODATION OF TRAFFIC STAGE 1 OF 3 (B-B)

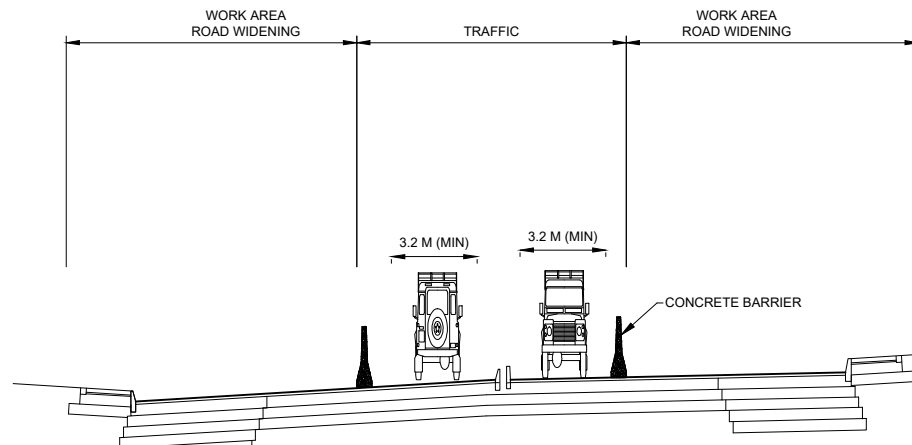

ACCOMODATION OF TRAFFIC STAGE 2 OF 3 (B-B)

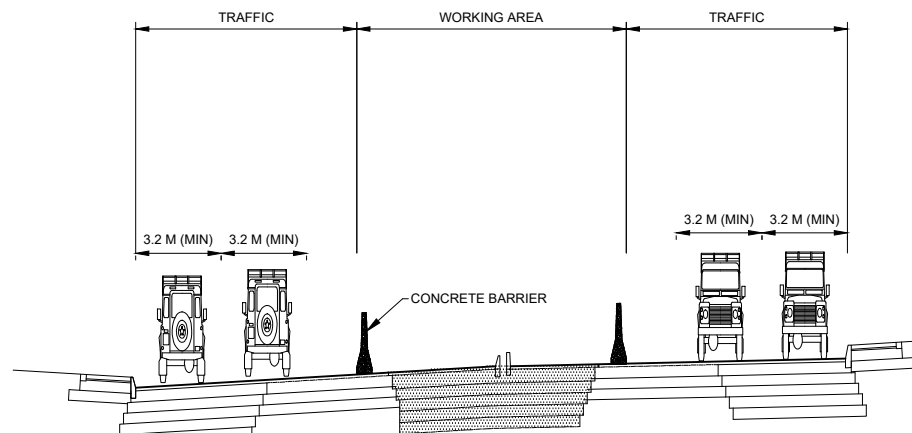

ACCOMODATION OF TRAFFIC STAGE 3 OF 3 (B-B)

BRT LANE CONSTRUCTION WITH NEW KERBING
AND SIDEWALKS, AND WITH ROAD WIDENING

BRT LAND CONSTRUCTION
INCLUDING ROAD WIDENING

STAGE 1

- 1.1 BARRICADE AREA FOR BRT CONSTRUCTION USING NEW JERSEY CONCRETE BARRIERS.
1.2 ACCOMMODATE TRAFFIC ON THE EXISTING ROAD.
1.3 RELOCATE SERVICES IN VERGE WHERE ROAD WIDENING IS REQUIRED.

STAGE 2

- 2.1 CONSTRUCT ROAD WIDENING.
2.2 TRAFFIC IS STILL ACCOMMODATED ON THE EXISTING ROAD.

STAGE 3

- 3.1 ACCOMMODATE TRAFFIC ON THE NEW ROAD WIDENING.
3.2 CONSTRUCT BRT LANE.
3.3 CONSTRUCT SIDEWALKS AND FINISH ROAD.

NOTES AND SPECIFICATIONS

GENERAL

1. ALL MATERIAL AND WORKMANSHIP MUST COMPLY WITH THE REQUIREMENTS OF THE LATEST RELEVANT SABS REQUIREMENTS.
2. ALL DIMENSIONS ARE IN MILLIMETERS. (UNLESS OTHERWISE SPECIFIED)
3. DO NOT SCALE FROM THESE DRAWINGS.
4. ALL DIMENSIONS MUST BE CHECKED AND APPROVED ON SITE.
5. ALL CONSTRUCTION TO BE DONE IN ACCORDANCE WITH THE STANDARD SPECIFICATIONS FOR MUNICIPAL CIVIL ENGINEERING WORKS, THIRD EDITION 2005 AND THE STANDARD CTMM DETAIL DRAWINGS
6. THESE DRAWINGS MUST BE READ IN CONJUNCTION WITH THE ARCHITECTS DRAWINGS. (IF APPLICABLE)
7. THIS DRAWING MUST BE READ IN CONJUNCTION WITH THE STANDARD SPECIFICATIONS FOR MUNICIPAL CIVIL ENGINEERING WORKS, SERIES 4.
8. THE SIGNATURE OR INITIALS ON THIS DRAWING, OF ANY MANAGER OF THE TRANSPORT DEPARTMENT, IN NO WAY REMOVES ANY RESPONSIBILITY WHATSOEVER FROM THE CONSULTANT.
9. THE CONSULTANT REMAINS RESPONSIBLE TO ENSURE THAT ALL THE GUIDELINES, STANDARD DRAWINGS, STANDARDS AND SPECIFICATIONS OF THE TRANSPORT DEPARTMENT HAVE BEEN MET AND ARE COMPLIED WITH.
10. FINAL POSITION OF SERVICES TO BE DETERMINED ON SITE.

AMENDMENTS			
NR.	DATE	APPROVED	DESCRIPTION
1	25-04-21	CW	ISSUED FOR APPROVAL
2	01-07-21	CW	ISSUED FOR TENDER

DESIGNED	JJ	DRAWN	JJ
DATE		DATE	
DESIGN CHECKED BY	CW	INFRASTRUCTURE TECHNICAL INFORMATION	MANAGEMENT
DATE		DATE	

PROJECT STATUS			
☒ DESIGN	☒ ISSUE	☐ APPROVED FOR CONSTRUCTION	☐ AS-BUILT
PROJECT ENGINEER (CONSULTANT)			

INITIALS AND SURNAME	SIGNATURE AND P. No.	DATE
INSPECTOR OF WORKS (CITY OF TSHWANE):		

INITIALS AND SURNAME	SIGNATURE AND P. No.	DATE
BAHLAPHING CONSULTING		
		
306 Lois Avenue Newlands, Menlyn, Pretoria, 0181		
t: (012) 348 3038 e: info@bahlaphing.com www.bahlaphing.com		



CITY OF TSHWANE ROADS AND TRANSPORT DEPARTMENT	
Ms Imelda Tabonye DIVISIONAL HEAD - IPTN DIVISION P.O. BOX 1409 PRETORIA 0001	Mr P. I. Lelwani EXECUTIVE DIRECTOR P.O. BOX 1409 PRETORIA 0001

SIGNATURE:	DATE:
DESCRIPTION OF PROJECT:	

BRT LINE 2C: LYNNWOOD ROAD FROM JANUARY MASILELA TO SIMON VERMOOTEN	
---	--

DESCRIPTION OF DRAWING:	
LYNNWOOD ROAD - WP2 TRAFFIC ACCOMMODATION SHEET 2 OF 2	

CONTRACT No. :	PROJECT No. :
DATE : 27/05/2022	SCALE : 1:1250
DRAWING NO. J 2145/02/TA/002	SHEET NO. 1
ORIGINAL PAPER SIZE: A0	REVISION 

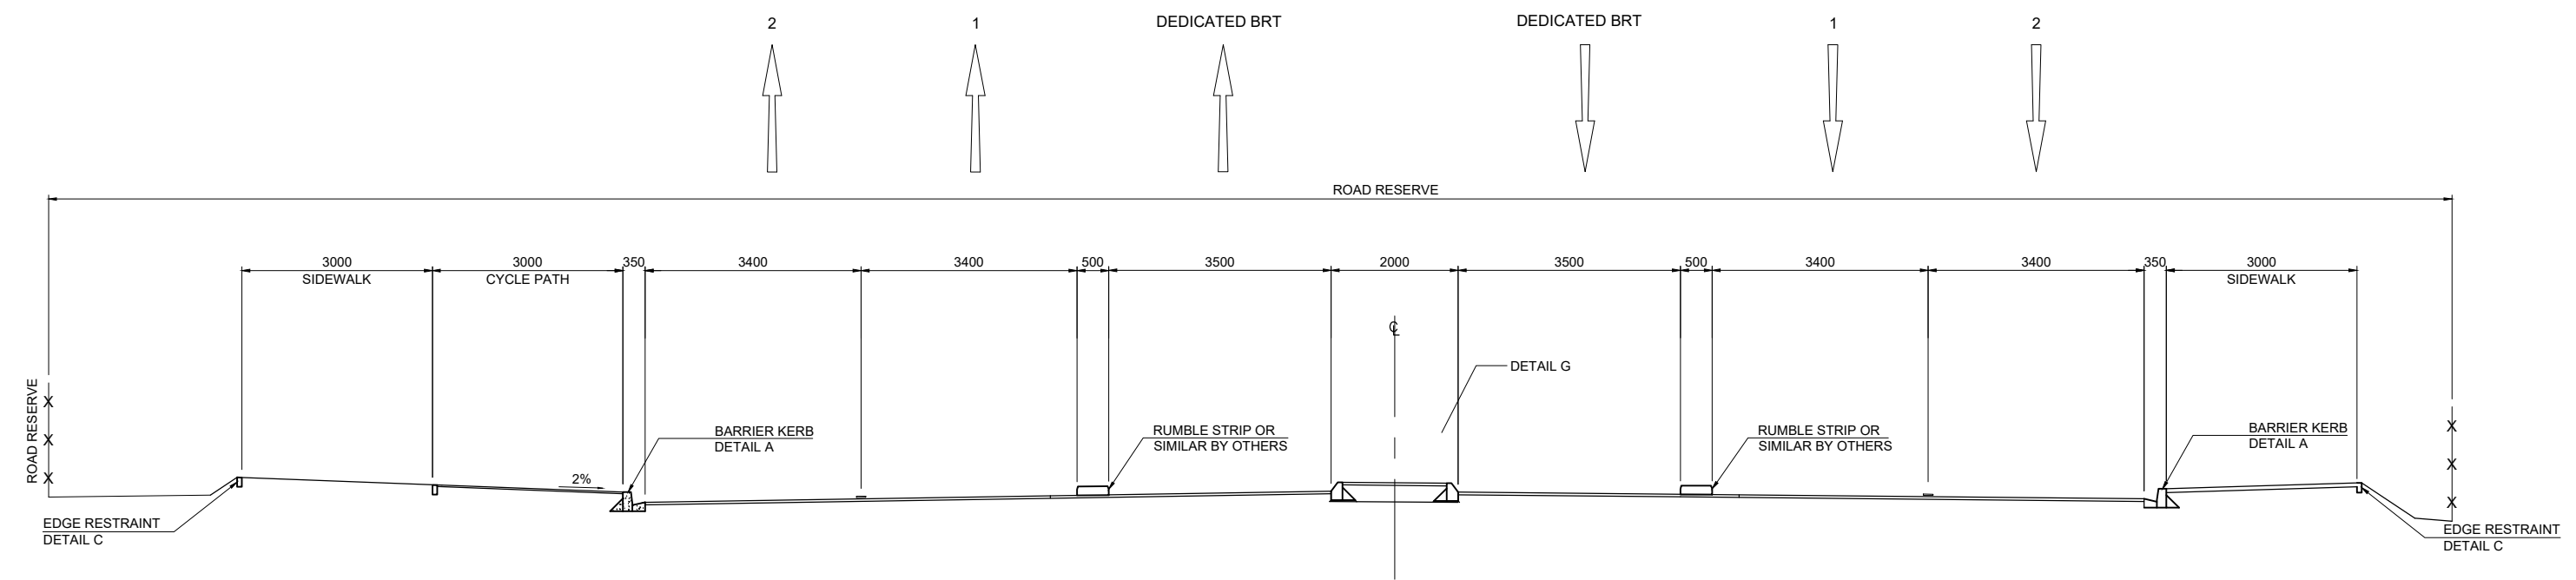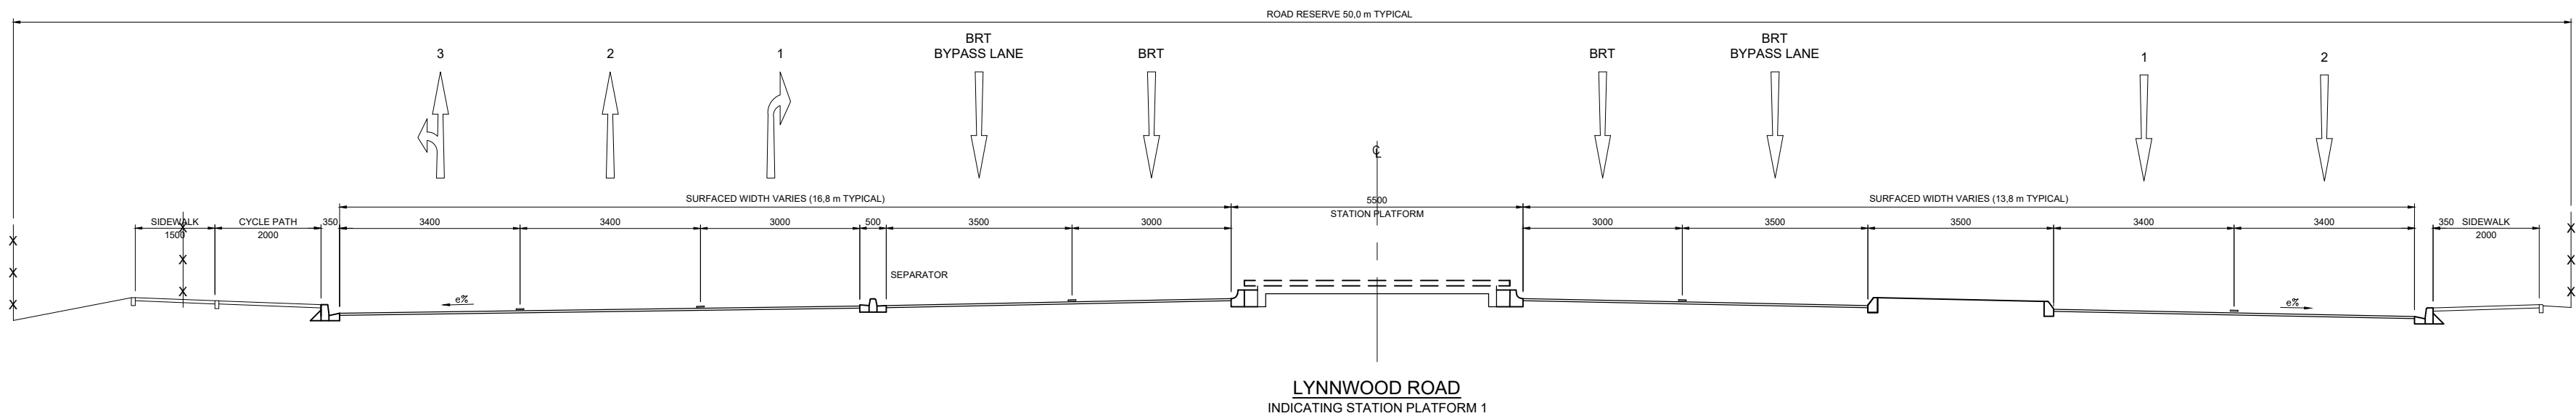

- GENERAL**
1. ALL MATERIAL AND WORKMANSHIP MUST COMPLY WITH THE REQUIREMENTS OF THE LATEST RELEVANT SABS REQUIREMENTS.
 2. ALL DIMENSIONS ARE IN MILLIMETERS. (UNLESS OTHERWISE SPECIFIED)
 3. DO NOT SCALE FROM THESE DRAWINGS.
 4. ALL DIMENSIONS MUST BE CHECKED AND APPROVED ON SITE.
 5. ALL CONSTRUCTION TO BE DONE IN ACCORDANCE WITH THE STANDARD SPECIFICATIONS FOR MUNICIPAL CIVIL ENGINEERING WORKS, THIRD EDITION 2005 AND THE STANDARD CTMM DETAIL DRAWINGS
 6. THESE DRAWINGS MUST BE READ IN CONJUNCTION WITH THE ARCHITECTS DRAWINGS. (IF APPLICABLE)
 7. THIS DRAWING MUST BE READ IN CONJUNCTION WITH THE STANDARD SPECIFICATIONS FOR MUNICIPAL CIVIL ENGINEERING WORKS, SERIES 4.
 8. THE SIGNATURE OR INITIALS ON THIS DRAWING, OF ANY MANAGER OF THE TRANSPORT DEPARTMENT, IN NO WAY REMOVES ANY RESPONSIBILITY WHATSOEVER FROM THE CONSULTANT.
 9. THE CONSULTANT REMAINS RESPONSIBLE TO ENSURE THAT ALL THE GUIDELINES, STANDARD DRAWINGS, STANDARDS AND SPECIFICATIONS OF THE TRANSPORT DEPARTMENT HAVE BEEN MET AND ARE COMPLIED WITH.
 10. FINAL POSITION OF SERVICES TO BE DETERMINED ON SITE.

AMENDMENTS			
NR.	DATE	APPROVED	DESCRIPTION
1	25-04-21	OK	ISSUED FOR APPROVAL

DESIGNED		DRAWN	
DATE	DESIGNER	DATE	DRAWER

DESIGN CHECKED BY		INFRASTRUCTURE TECHNICAL INFORMATION	
DATE	CHECKER	DATE	REVISION

PROJECT STATUS	
PROJECT ENGINEER (CONSULTANT)	PROJECT NO.

INITIALS AND SURNAME		SIGNATURE AND P. No.		DATE	

INITIALS AND SURNAME		SIGNATURE AND P. No.		DATE	

BAHLAPHING CONSULTING

BC Bahlaphing consulting

306 Lois Avenue
Newlands, Menlyn,
Pretoria, 0181

t: (012) 348 3038
e: info@bahlaphing.com
www.bahlaphing.com

CITY OF TSHWANE
ROADS AND TRANSPORT DEPARTMENT

Ms Imelda Tabonye
DIVISIONAL HEAD - IPTN DIVISION
P.O. BOX 1409
PRETORIA
0001

Mr P. J. Lelwani
EXECUTIVE DIRECTOR
P.O. BOX 1409
PRETORIA
0001



DESCRIPTION OF PROJECT:
**BRT LINE 2C:
LYNNWOOD ROAD FROM JANUARY
MASILELA TO SIMON VERMOOTEN**

DESCRIPTION OF DRAWING:
**LYNNWOOD ROAD - WP2
TYPICAL CROSS SECTION**

CONTRACT No. :		PROJECT No. :	

DATE :		SCALE :		ORIGINAL PAPER SIZE:	
27/05/2022		AS SHOWN		A0	

DRAWING NO.		SHEET NO.		REVISION	
J 2145/02/TCS/001		1			

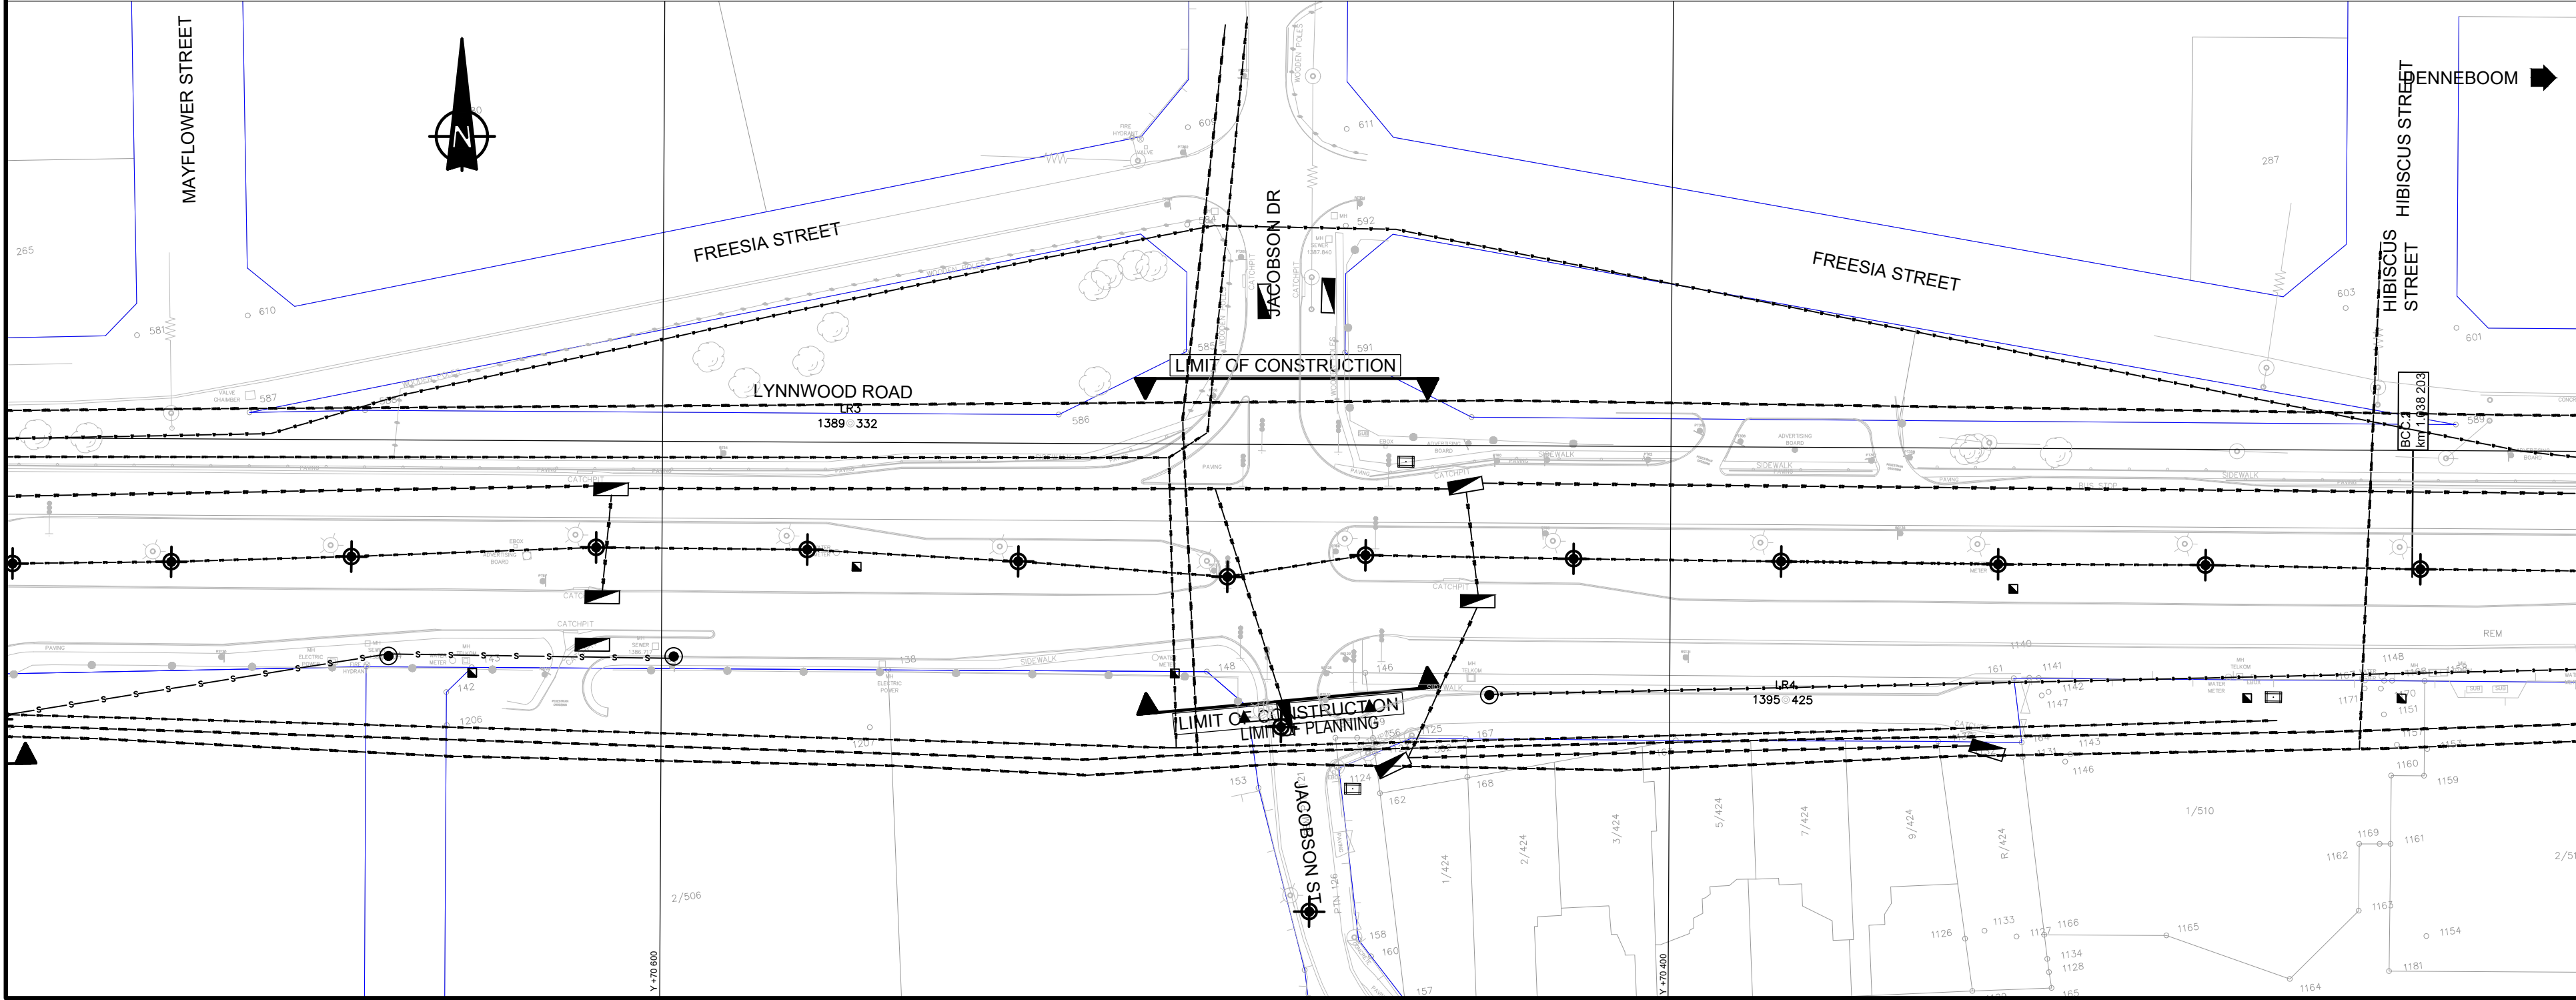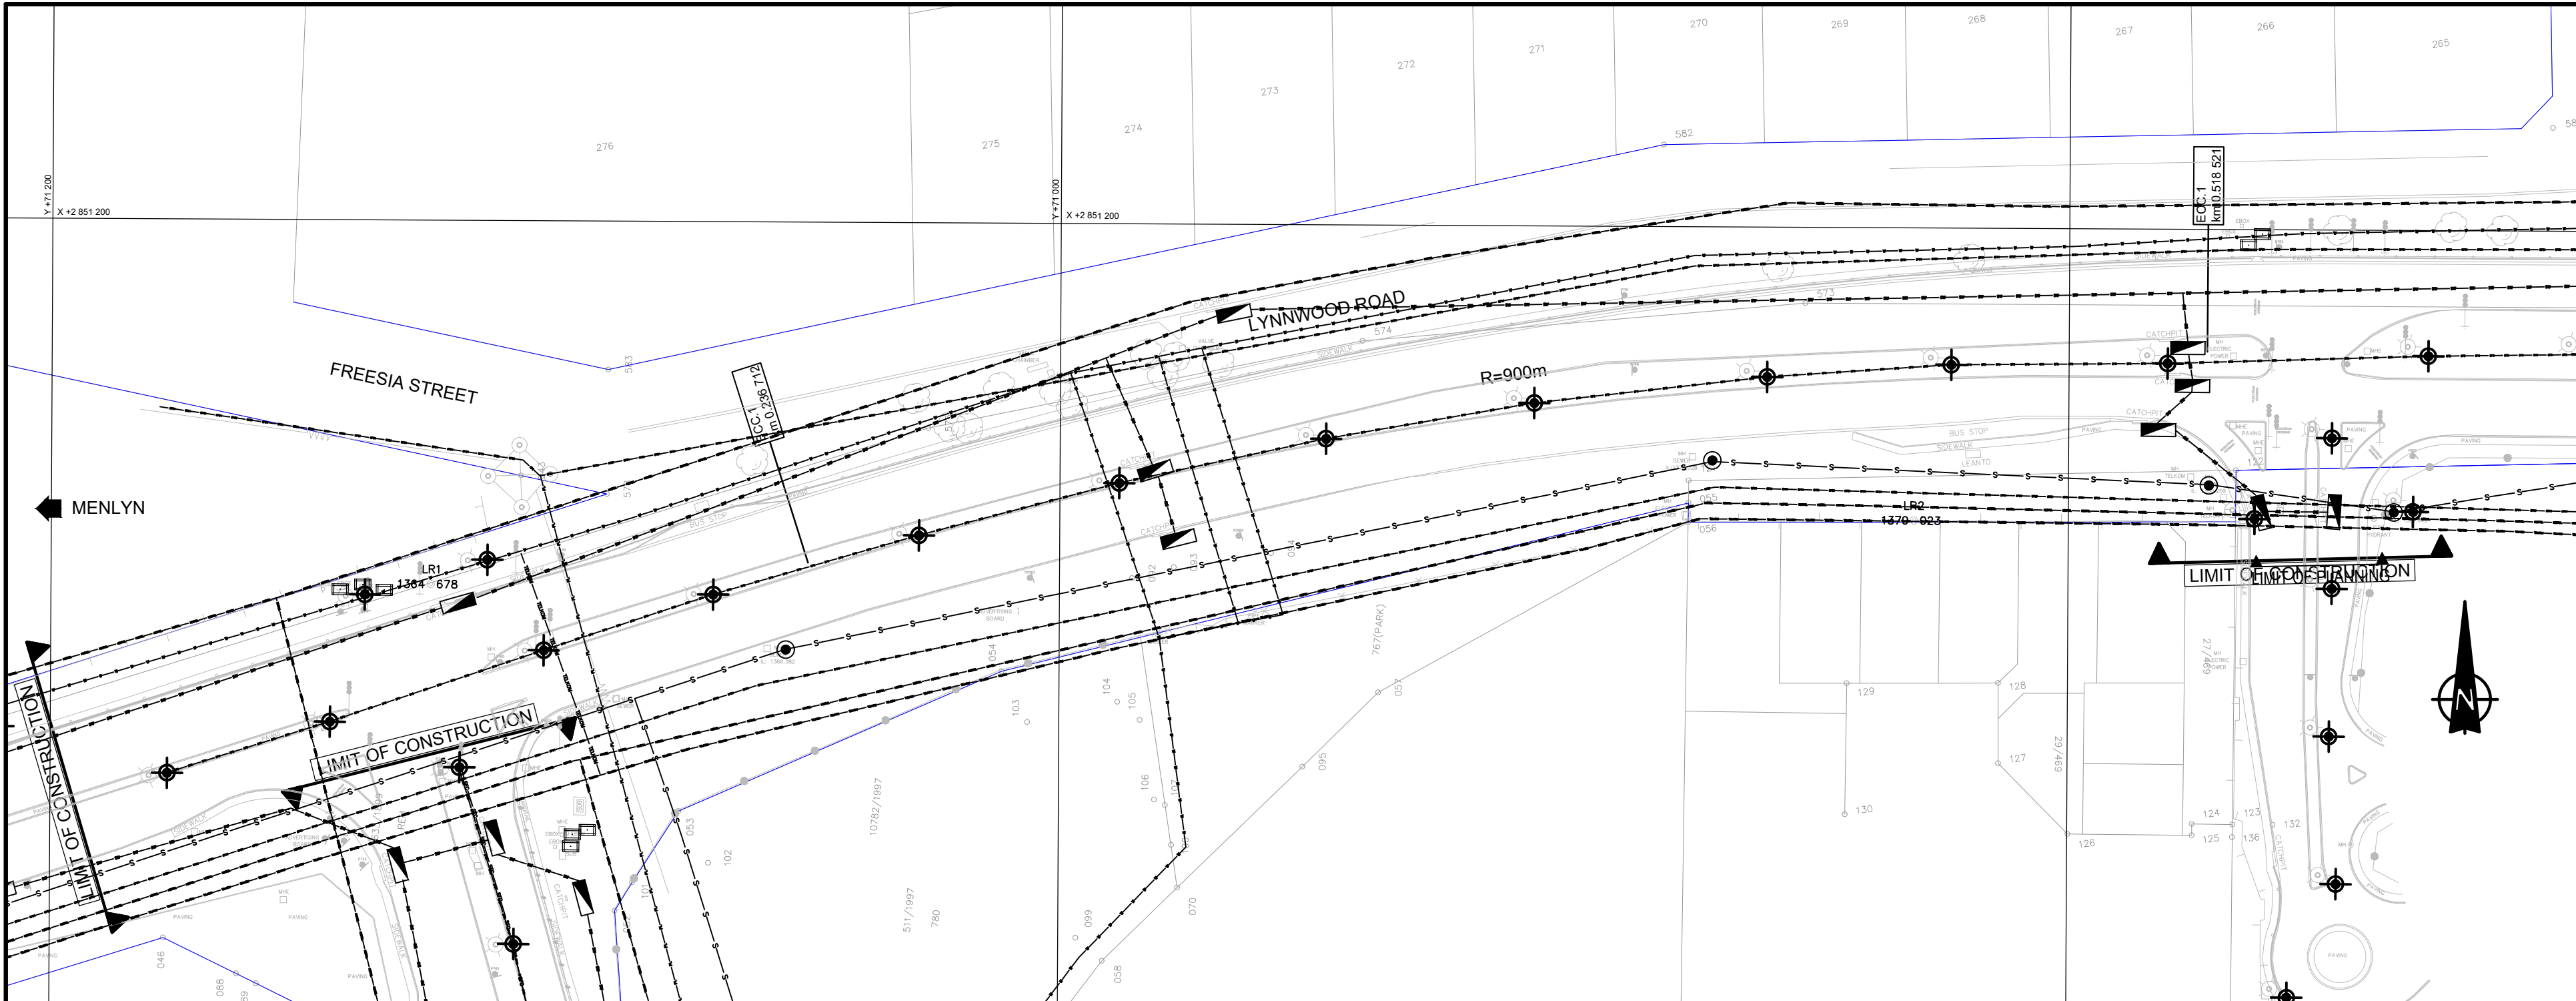

NOTES AND SPECIFICATIONS

GENERAL EXISTING SERVICES LEGEND

	WATER
	SEWER
	STORMWATER
	ESKOM CABLE
	TELKOM LINE
	DFA / CELL C
	CELL C CABLE
	POWERLINE
	HIGH VOLTAGE CABLES
	LOW VOLTAGE CABLES
	ELECTRICAL CABLE 1
	ELECTRICAL CABLE 2
	WIRE FENCE
	PALISADE FENCE
	ELECTRICAL FENCE
	SERVICE FEEDER CABLE (LIGHTING)
	TELKOM
	SERVICE FEEDER CABLE (MAINS)
	TRANSNET
	MTN
	NEOTEL
	MV CABLE, RF LOCATION
	MV CABLE, MF LOCATION

SYMBOL

SEWER MANHOLE

STORMWATER MANHOLE

WATER METER

MANHOLE (UNIDENTIFIED)

TELKOM JP

FIRE HYDRANT

LAMP POST

ELECTRIC BOX

SPRINKLER

WATER VALVE

ROAD SIGN

BENCH MARK

KERB INLET

AMENDMENTS

NO.	DATE	APPROVED	DESCRIPTION	PAGE
1	2020/04	CW	ISSUED FOR TENDER	1
2	2020/04	CW	ISSUED FOR TENDER	1

DESIGNED

CW

DESIGNED

CW

DESIGN CHECKED BY

CW

DESIGN CHECKED BY

CW

PROJECT STATUS

☒ DESIGN

☐ APPROVED FOR CONSTRUCTION

☐ APPROVED FOR TENDER

☐ APPROVED FOR TENDER

INITIALS AND SURNAME

INITIALS AND SURNAME

INITIALS AND SURNAME

INITIALS AND SURNAME

INITIALS AND SURNAME

INITIALS AND SURNAME

INITIALS AND SURNAME

INITIALS AND SURNAME

BAHLAPHING CONSULTING

306 Lois Avenue
Newlands, Menlyn,
Pretoria, 0181
t: (012) 348 3038
e: info@bahlaphing.com
www.bahlaphing.com

CITY OF TSHWANE

ROADS AND TRANSPORT DEPARTMENT

Mr Mphahlele
DIVISIONAL HEAD - RPTN DIVISION
P.O. BOX 1409
PRETORIA
0001

Mr P. I. Luthando
EXECUTIVE DIRECTOR
P.O. BOX 1409
PRETORIA
0001

DESCRIPTION OF PROJECT:

BRT LINE 2C:
LYNNWOOD ROAD FROM JANUARY
MASILELA TO SIMON VERMOOTEN

DESCRIPTION OF DRAWING:

LYNNWOOD ROAD - WP2
WAYLEAVE SERVICES
SHEET 1 OF 3

CONTRACT NO.:

PROJECT NO.:

DATE:


SCALE:

ORIGINAL PAPER SIZE:

DRAWING NO.:

SHEET NO.:

REVISION

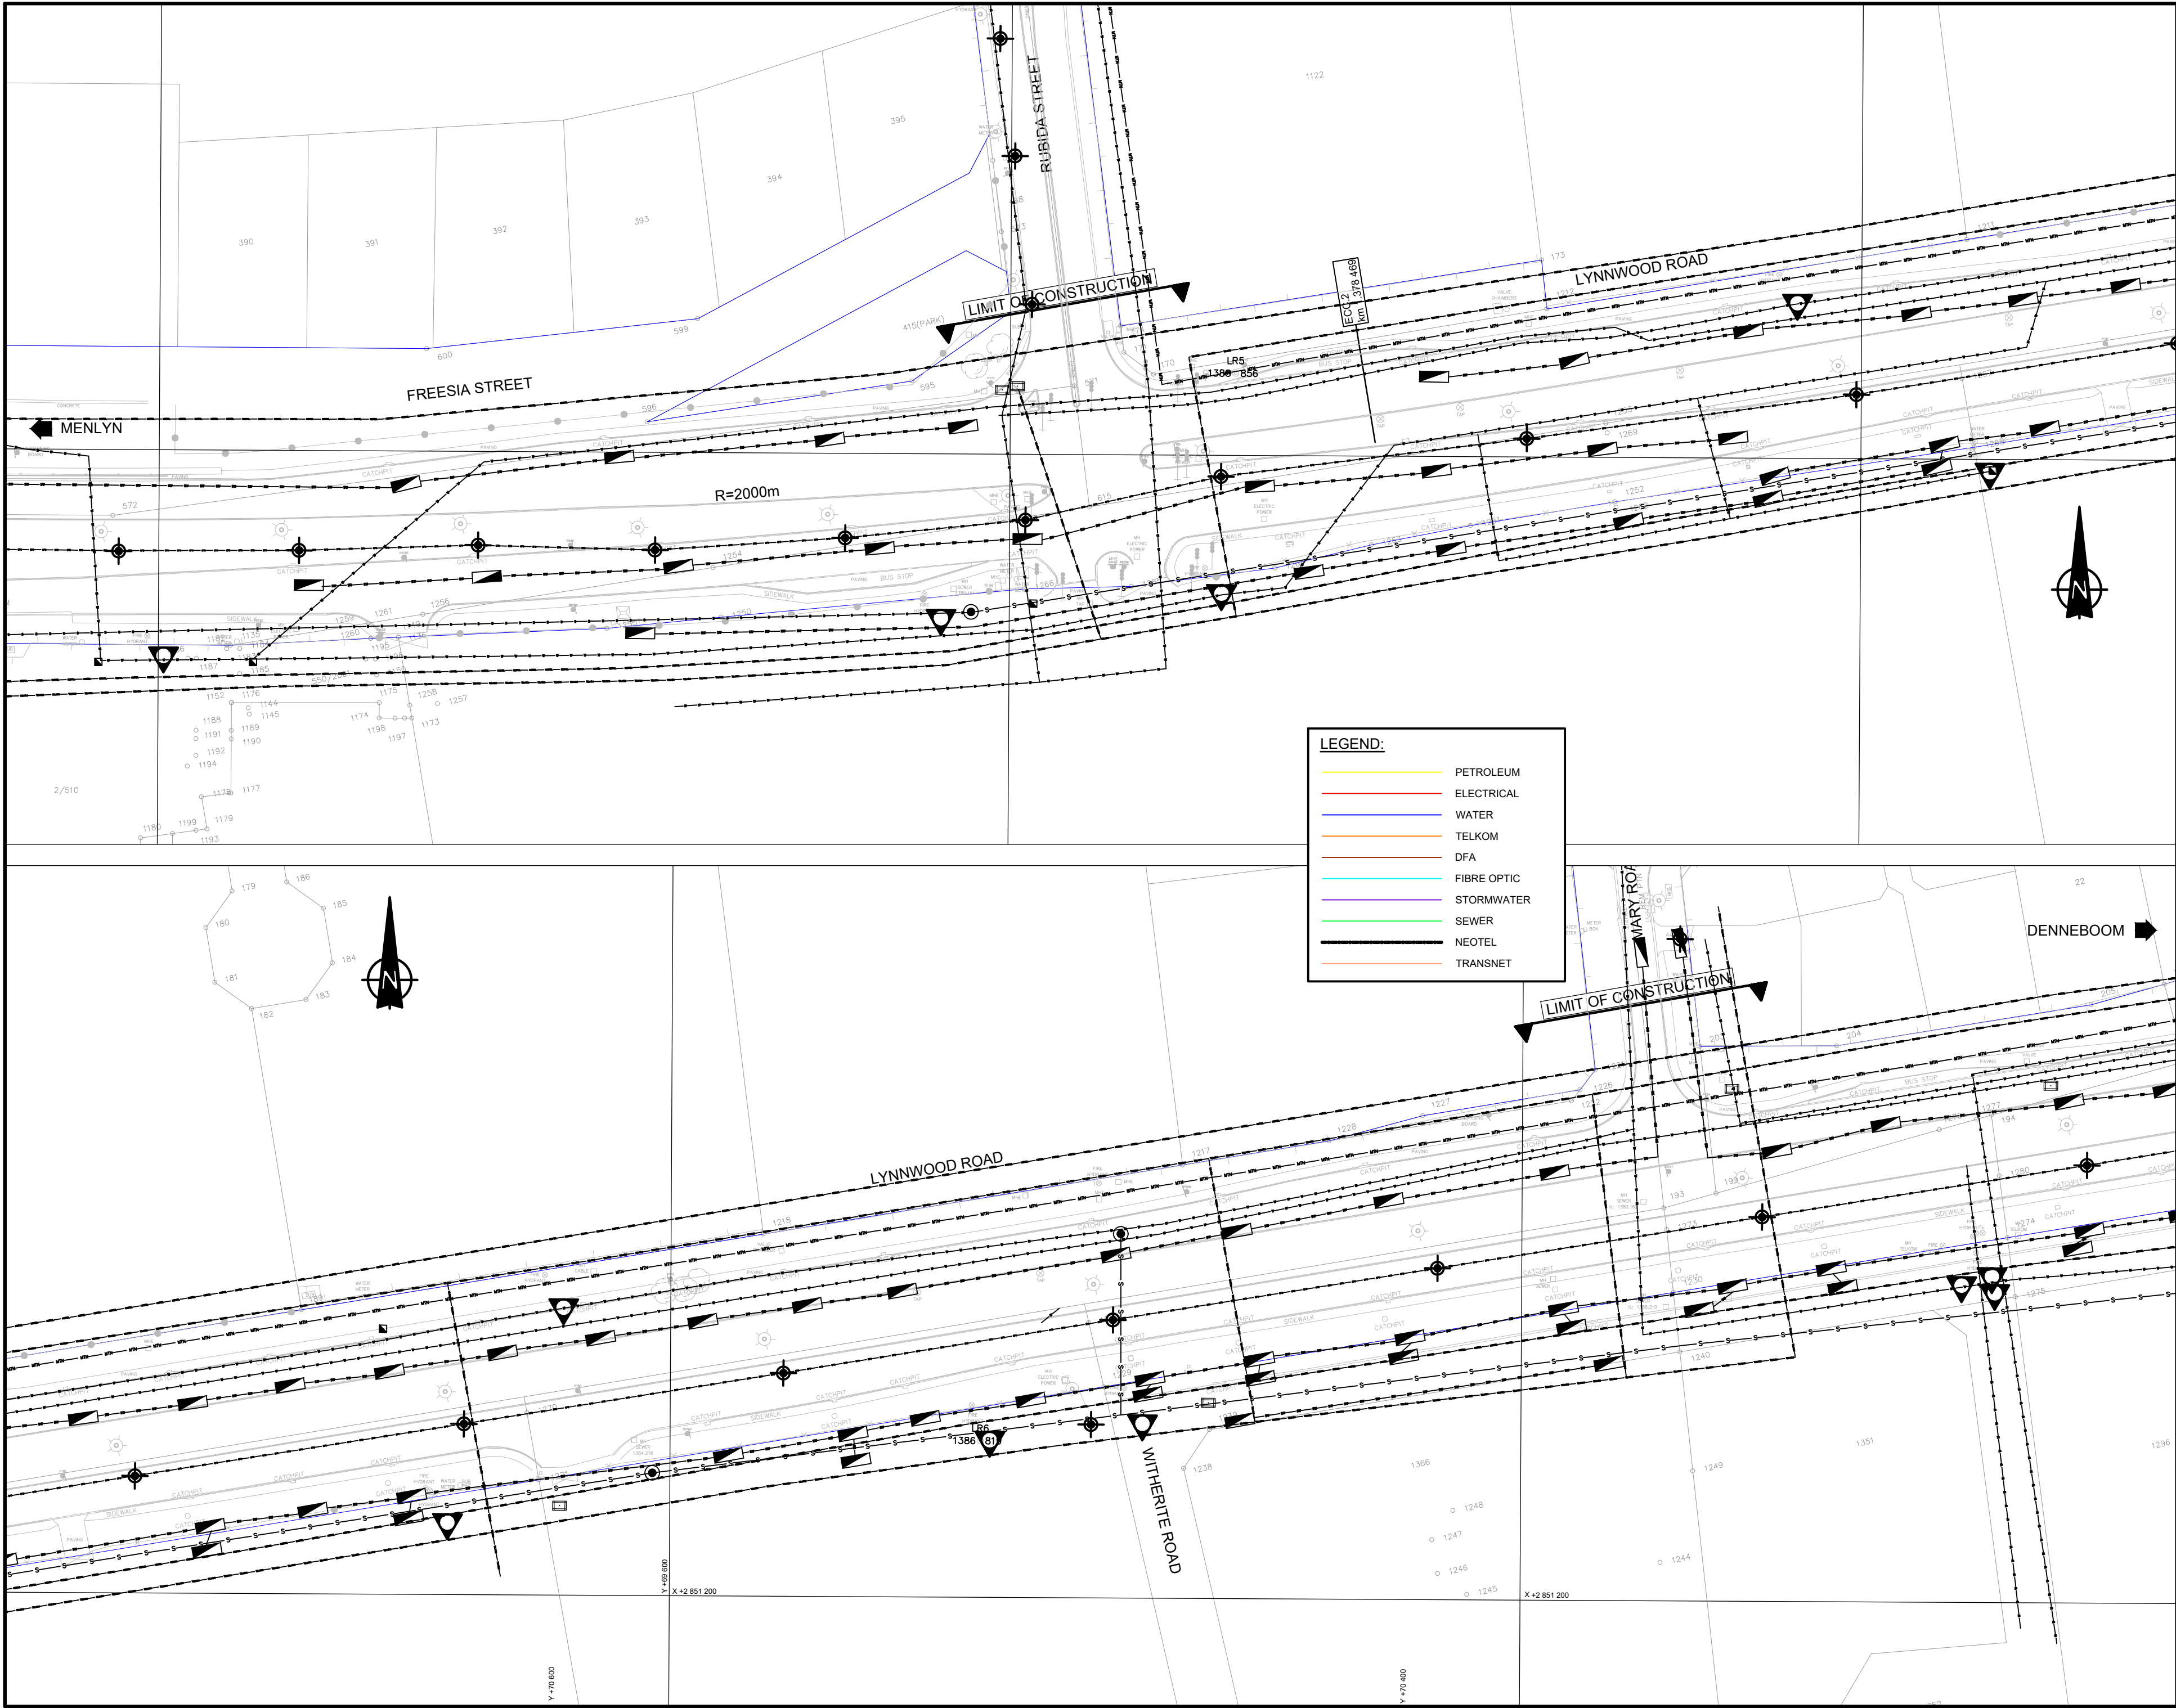

NOTES AND SPECIFICATIONS

GENERAL

AMENDMENTS				
NO.	DATE	APPROVED	DESCRIPTION	PAGE
1	27/05/2022	CW	ISSUED FOR TENDER	1
2	01/01/2023	CW	ISSUED FOR TENDER	1

DESIGNED		DRAWN	
DESIGNED BY	CW	DRAWN BY	CW
DESIGN CHECKED BY	CW	NO POST-CONSTRUCTION TECHNICAL INFORMATION MANAGEMENT	

PROJECT STATUS			
☒ DESIGN	☒ APPROVED	☐ APPROVED FOR CONSTRUCTION	☐ ASUILT
PROJECT ENGINEER (CONSULTANT)			

INITIALS AND SURNAME	SIGNATURE AND P.L. NO.	DATE
INSPECTOR OF WORKS (CITY OF TSHWANE)		
INITIALS AND SURNAME	SIGNATURE AND P.L. NO.	DATE

BAHLAPHING CONSULTING

BC

Bahlaphing consulting

306 Lois Avenue
Newlands, Menlyn,
Pretoria, 0181
t: (012) 348 3038
e: info@bahlaphing.com
www.bahlaphing.com

CITY OF TSHWANE

ROADS AND TRANSPORT DEPARTMENT

Ms Imelda Tshame
DIVISIONAL HEAD - RPTN DIVISION

Ms P. L. Lethemane
EXECUTIVE DIRECTOR

P.O. BOX 1409
PRETORIA
0001

P.O. BOX 1409
PRETORIA
0001

DESCRIPTION OF PROJECT:

BRT LINE 2C:
LYNNWOOD ROAD FROM JANUARY
MASILELA TO SIMON VERMOOTEN


DESCRIPTION OF DRAWING:

LYNNWOOD ROAD - WP2
WAYLEAVE SERVICES
SHEET 2 OF 3

CONTRACT NO.:	PROJECT NO.:
DATE: 27/05/2022	SCALE: 1:500
DRAWING NO. J 2145/02/WLS/002	SHEET NO. A0


REVISION

REVISION

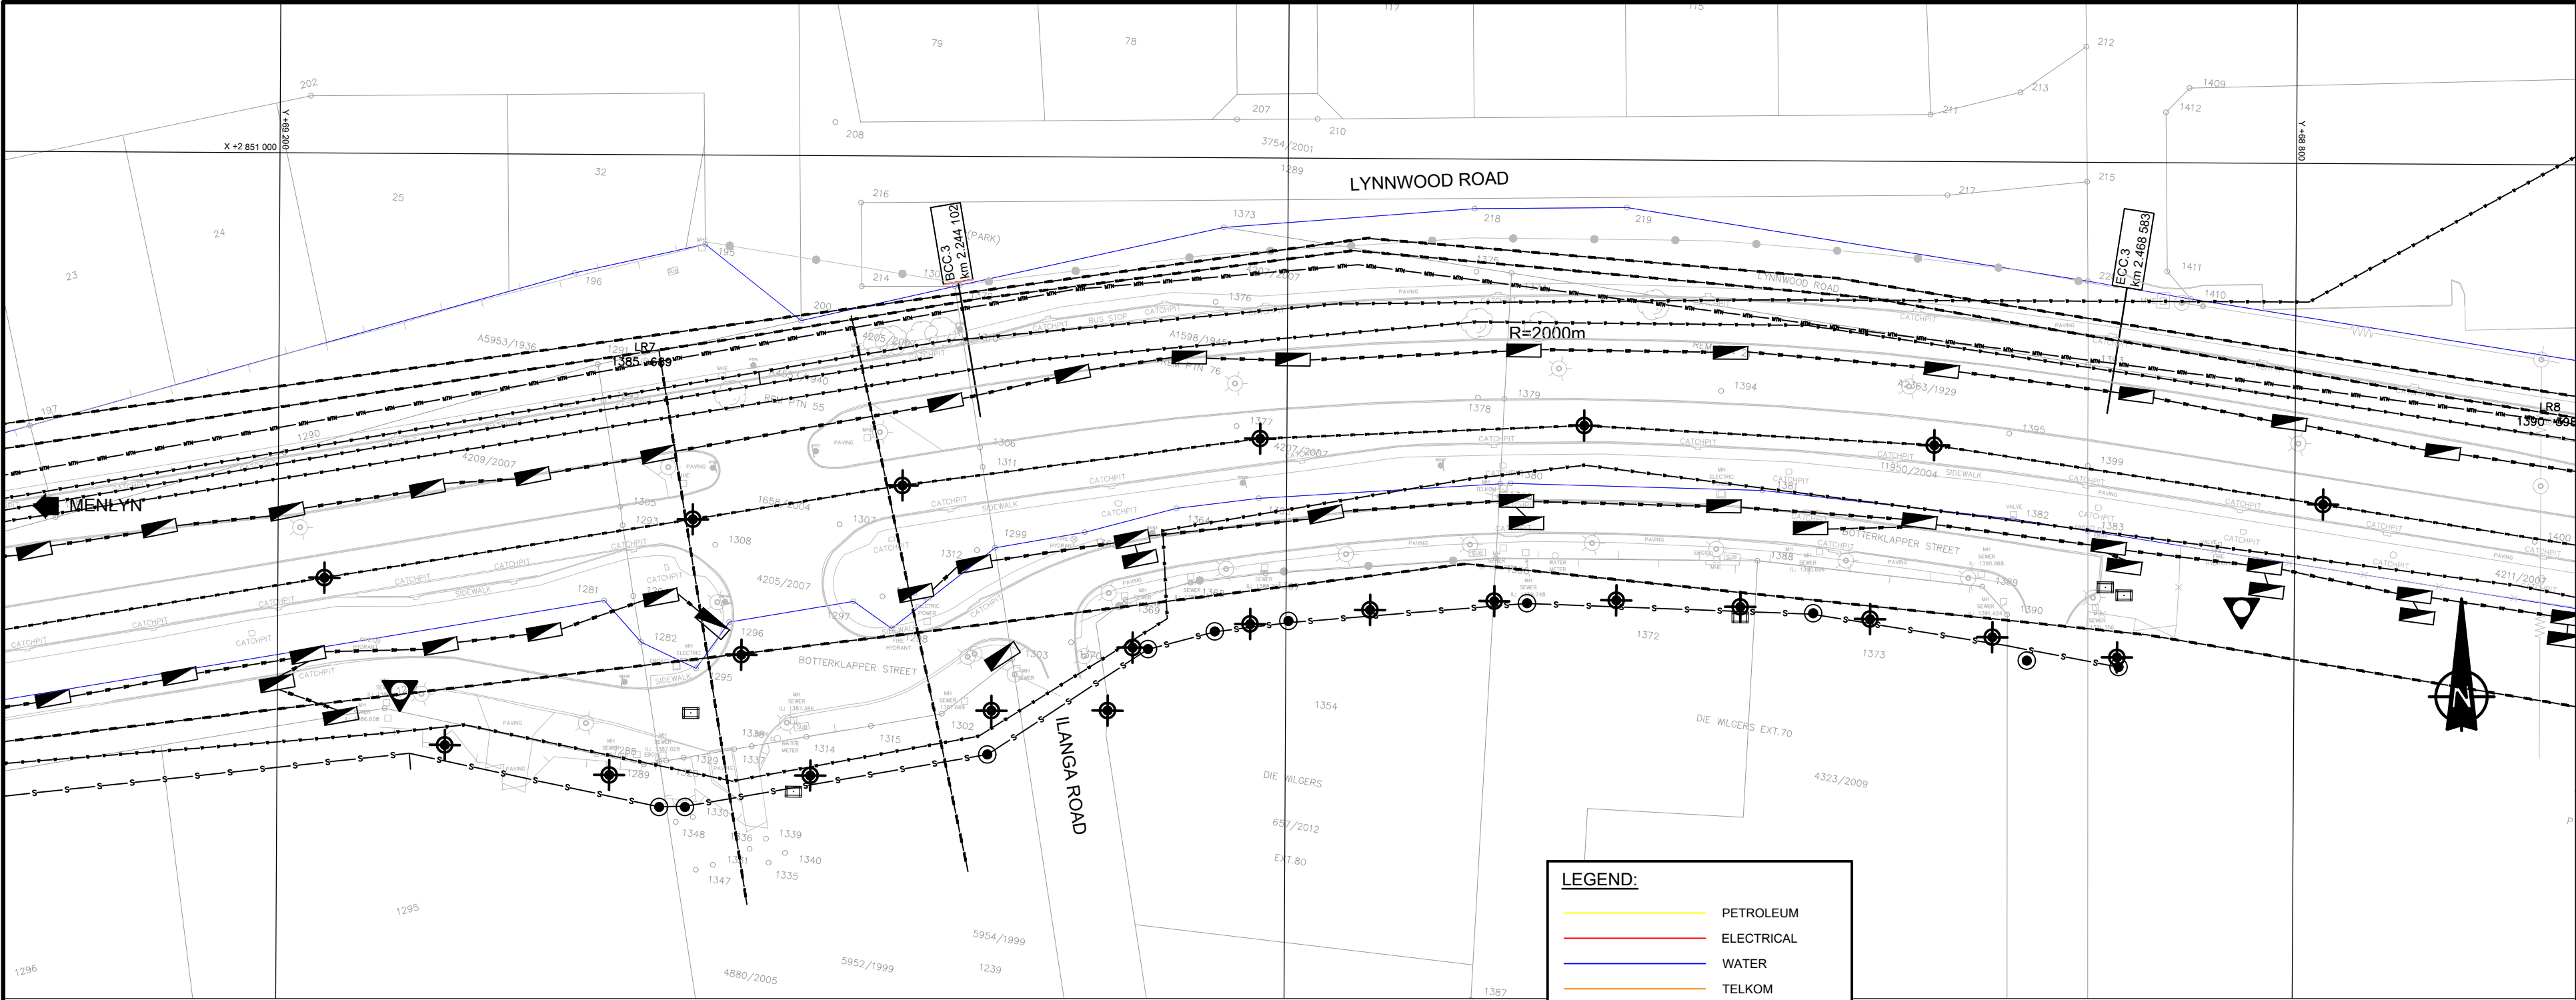

LEGEND:

- PETROLEUM
- ELECTRICAL
- WATER
- TELKOM
- DFA
- FIBRE OPTIC
- STORMWATER
- SEWER
- NEOTEL
- TRANSNET

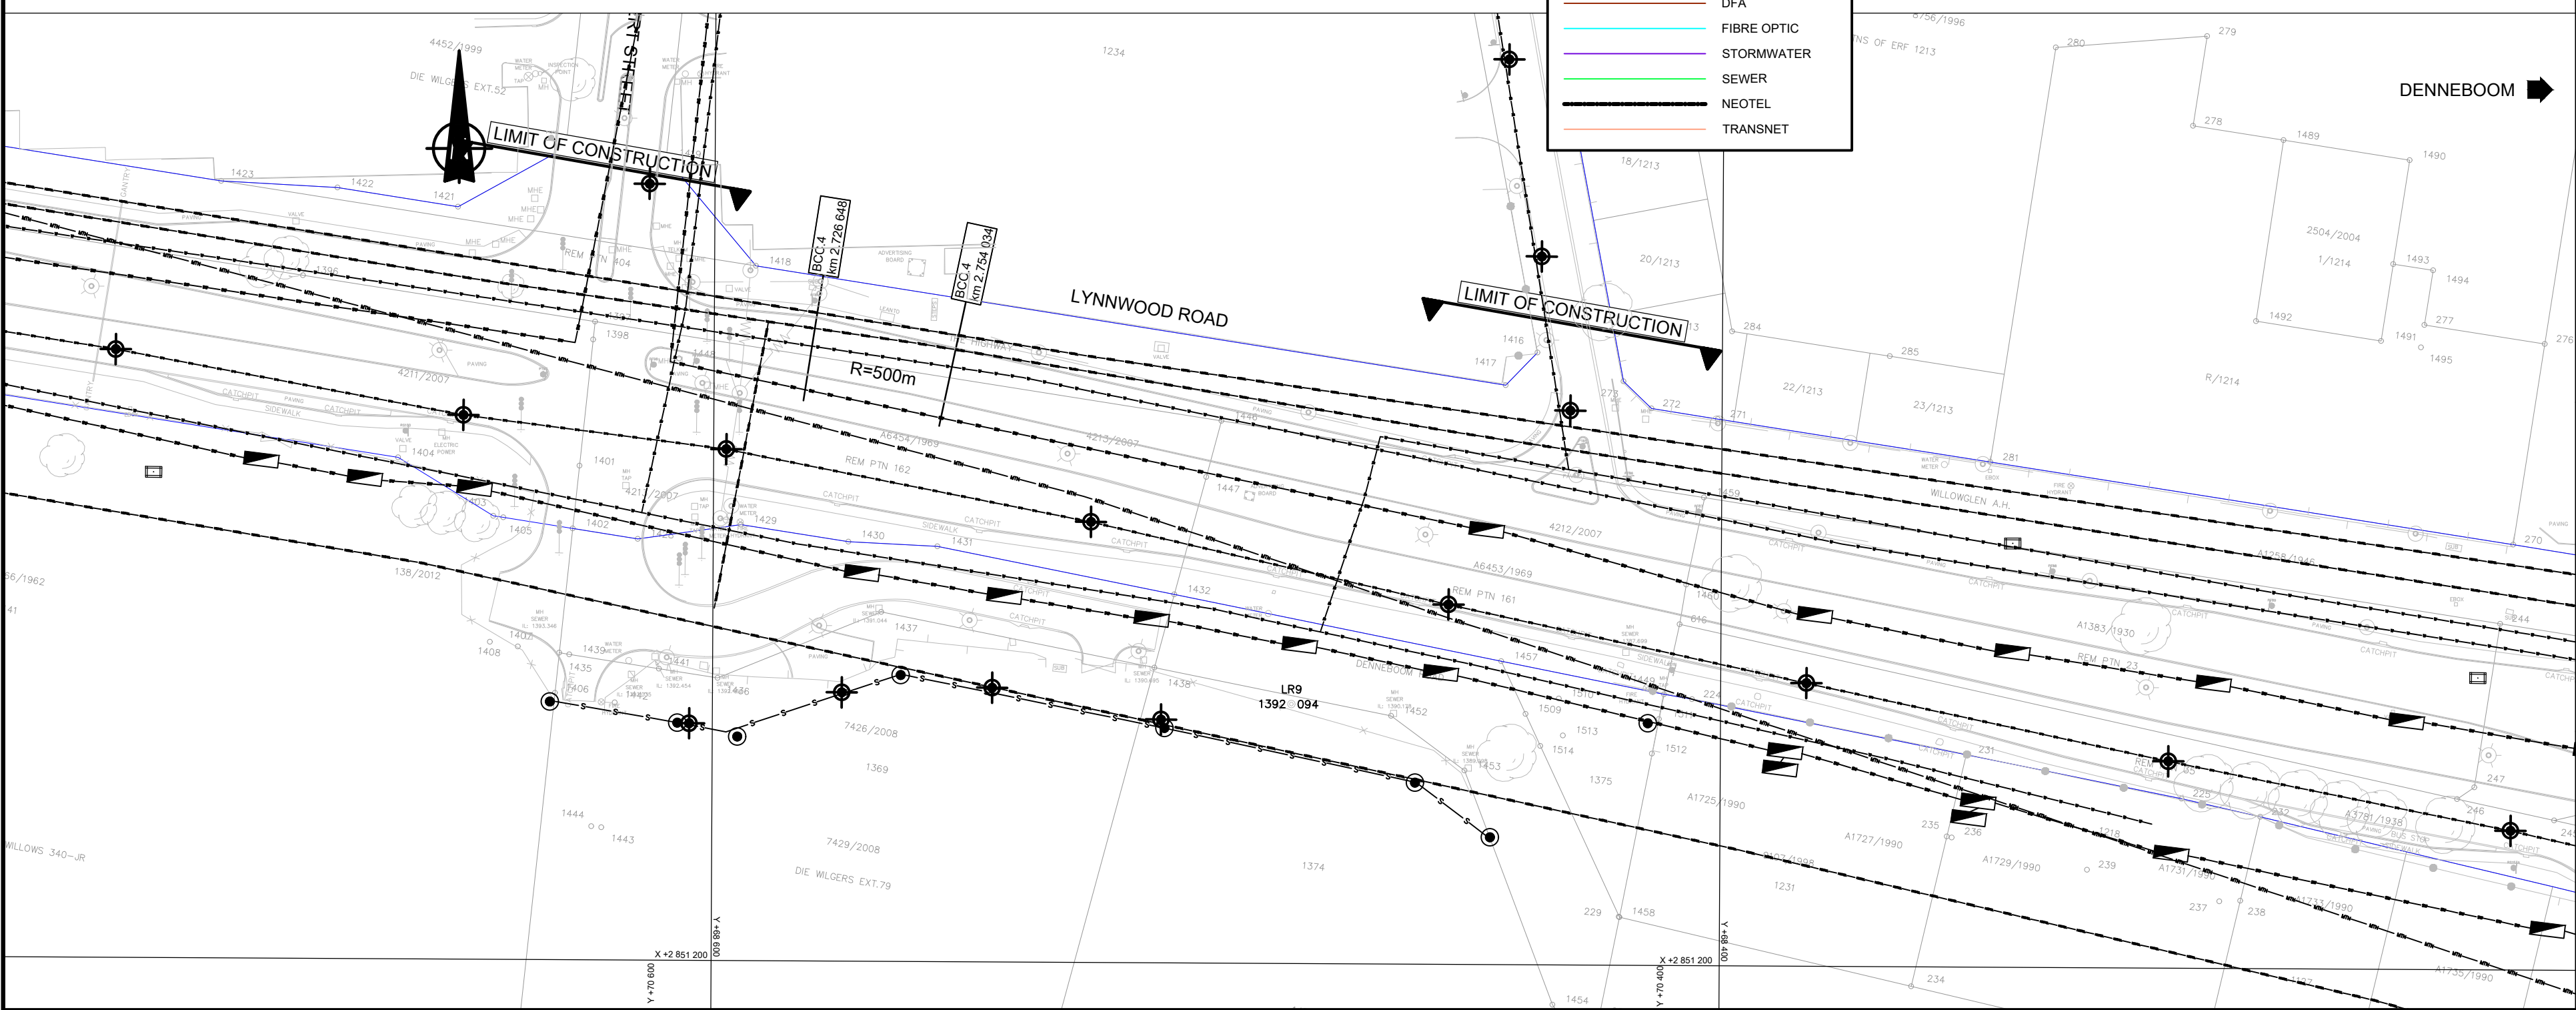

NOTES AND SPECIFICATIONS

GENERAL

AMENDMENTS			
NO.	DATE	APPROVED	DESCRIPTION
A	20/05/22	OW	REVISION FOR TENDER
B	01/06/22	OW	ISSUED FOR TENDER

DESIGNED		DRAWN	
	CW		CW
DESIGN CHECKED BY		NO POST-CONSTRUCTION TECHNICAL INFORMATION MANAGEMENT	
PROJECT ENGINEER (CONSULTANT)			

PROJECT STATUS

☐ DESIGN	☒ APPROVED	☐ ASSESS	☐ ASSESS
------------------------------	---	------------------------------	------------------------------

INITIALS AND SURNAME	SIGNATURE AND P.L. No.	DATE

BAHLAPHING CONSULTING

Bahlaphing consulting

306 Lois Avenue
Newlands, Meritlyn,
Pretoria, 0181

t: (012) 348 3038
e: info@bahlaphing.com
www.bahlaphing.com


CITY OF TSHWANE
ROADS AND TRANSPORT DEPARTMENT

Ms Imelda Tshenye DIVISIONAL HEAD - RPTN DIVISION	Ms P. L. Leshane EXECUTIVE DIRECTOR
P.O. BOX 1409 PRETORIA 0001	P.O. BOX 1409 PRETORIA 0001

DESCRIPTION OF PROJECT:
**BRT LINE 2C:
LYNNWOOD ROAD FROM JANUARY
MASILELA TO SIMON VERMOOTEN**

DESCRIPTION OF DRAWING:
**LYNNWOOD ROAD - WP2
WAYLEAVE SERVICES
SHEET 3 OF 4**

CONTRACT No.:		PROJECT No.:	
DATE: 27/05/2022	SCALE: 1:500	ORIGINAL PAPER SIZE: A0	
DRAWING NO. J 2145/02/WLS/003	SHEET NO. 3	REVISION	

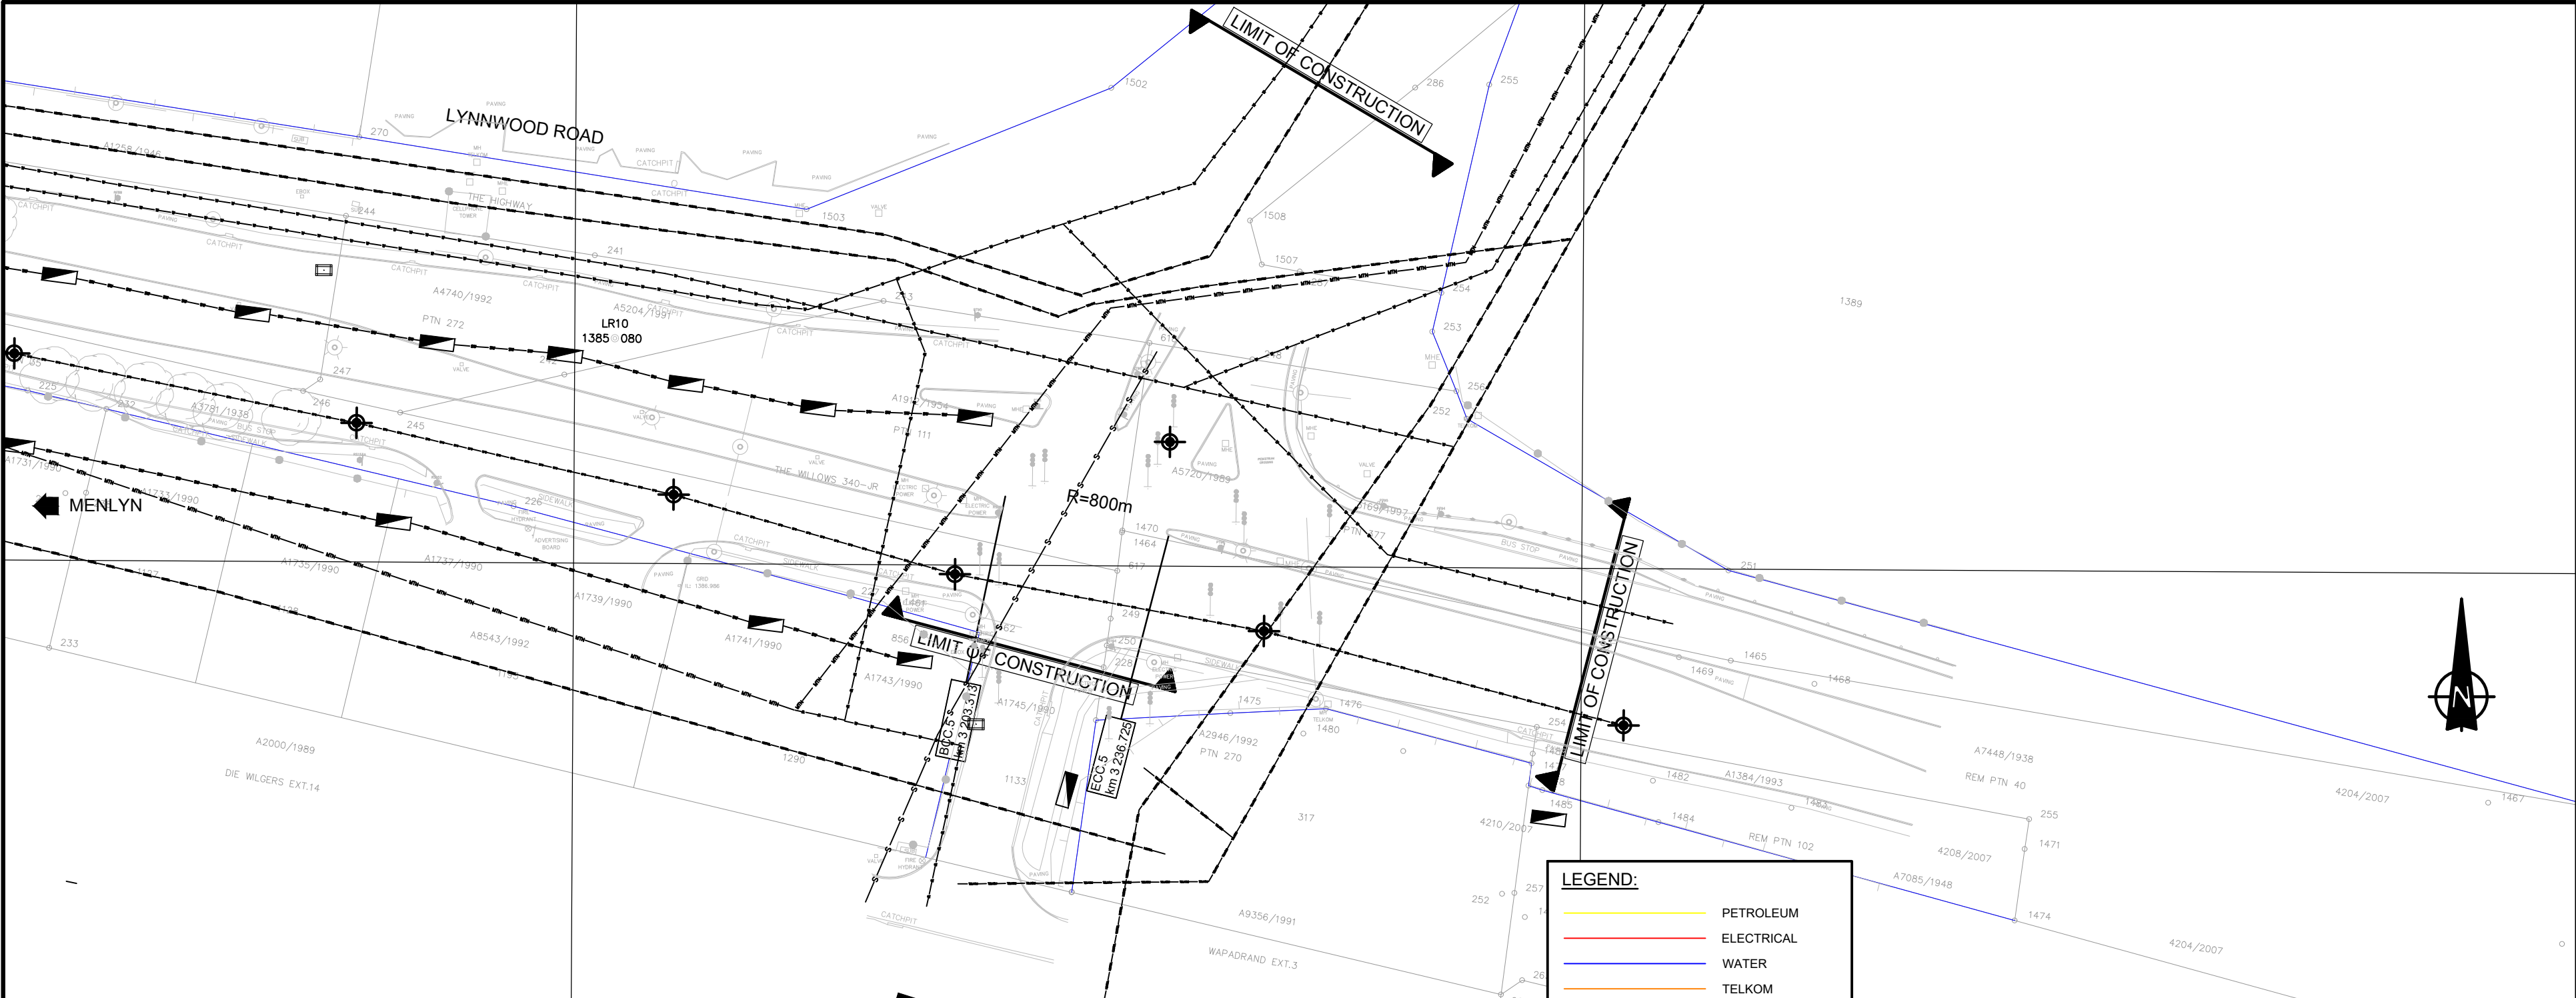

LEGEND:

- PETROLEUM
- ELECTRICAL
- WATER
- TELKOM
- DFA
- FIBRE OPTIC
- STORMWATER
- SEWER
- NEOTEL
- TRANSNET

NOTES AND SPECIFICATIONS

GENERAL

AMENDMENTS			
NO.	DATE	APPROVED	DESCRIPTION
1	2022/05	CW	ISSUED FOR TENDER
2	2022/05	CW	ISSUED FOR TENDER

DESIGNED	CW	DESIGN	CW
DESIGNED BY	CW	DESIGNED BY	CW
DESIGNED	CW	DESIGNED	CW
DESIGNED	CW	DESIGNED	CW

PROJECT STATUS			
DESIGNED	ISSUED	APPROVED	ISSUED
DESIGNED	ISSUED	APPROVED	ISSUED
DESIGNED	ISSUED	APPROVED	ISSUED

INITIALS AND SURNAME	SIGNATURE AND P. No.	DATE
INITIALS AND SURNAME	SIGNATURE AND P. No.	DATE
INITIALS AND SURNAME	SIGNATURE AND P. No.	DATE
INITIALS AND SURNAME	SIGNATURE AND P. No.	DATE

BAHLAPHING CONSULTING

BC Bahlaphing consulting

306 Lois Avenue
Newlands, Menlyn,
Pretoria, 0181

t: (012) 348 3038
e: info@bahlaphing.com
www.bahlaphing.com

CITY OF TSHWANE
ROADS AND TRANSPORT DEPARTMENT

Ms Imelda Tshenye
DIVISIONAL HEAD - RPTN DIVISION

Ms P. L. Lethlamo
EXECUTIVE DIRECTOR

P.O. BOX 1409
PRETORIA
0001

P.O. BOX 1409
PRETORIA
0001


DESCRIPTION OF PROJECT:	
BRT LINE 2C: LYNNWOOD ROAD FROM JANUARY MASILELA TO SIMON VERMOOTEN	

DESCRIPTION OF DRAWING:	
LYNNWOOD ROAD - WP2 WAYLEAVE SERVICES SHEET 4 OF 4	

CONTRACT No.:	
PROJECT No.:	


DATE:	SCALE:	ORIGINAL PAPER SIZE:
27/05/2022	1:500	A0

DRAWING NO.:	SHEET NO.:	REVISION
J 2145/02/WLS/004	4	

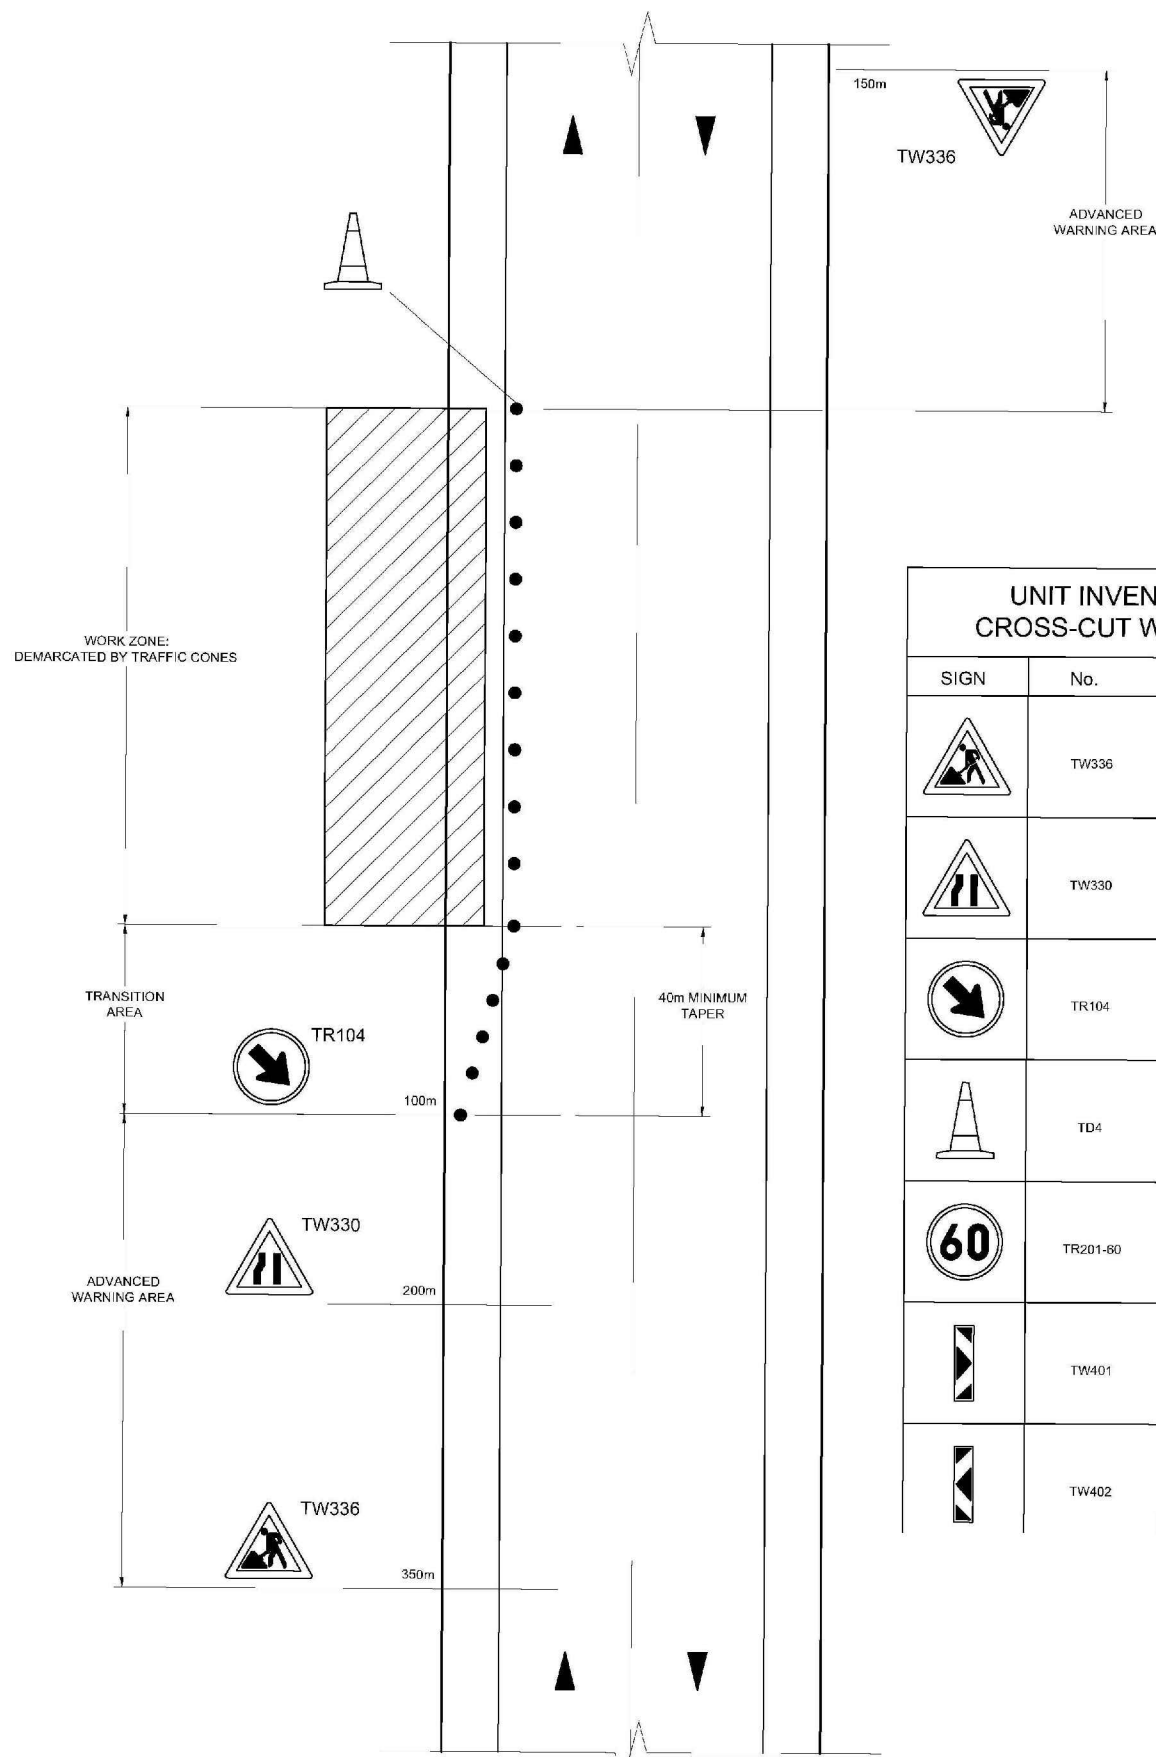


SCHEMATIC LAYOUT FOR SHORT TERM WORKS ON THE SHOULDER
SCALE: NTS

SIGN	No.	SIZE (mm)	QTY
	TW336	1200	2
	TW330	1200	1
	TR104	1200 Ø	1
	TD4	450	15
	TR201-80	1200 Ø	2
	TW401	600	
	TW402	600	

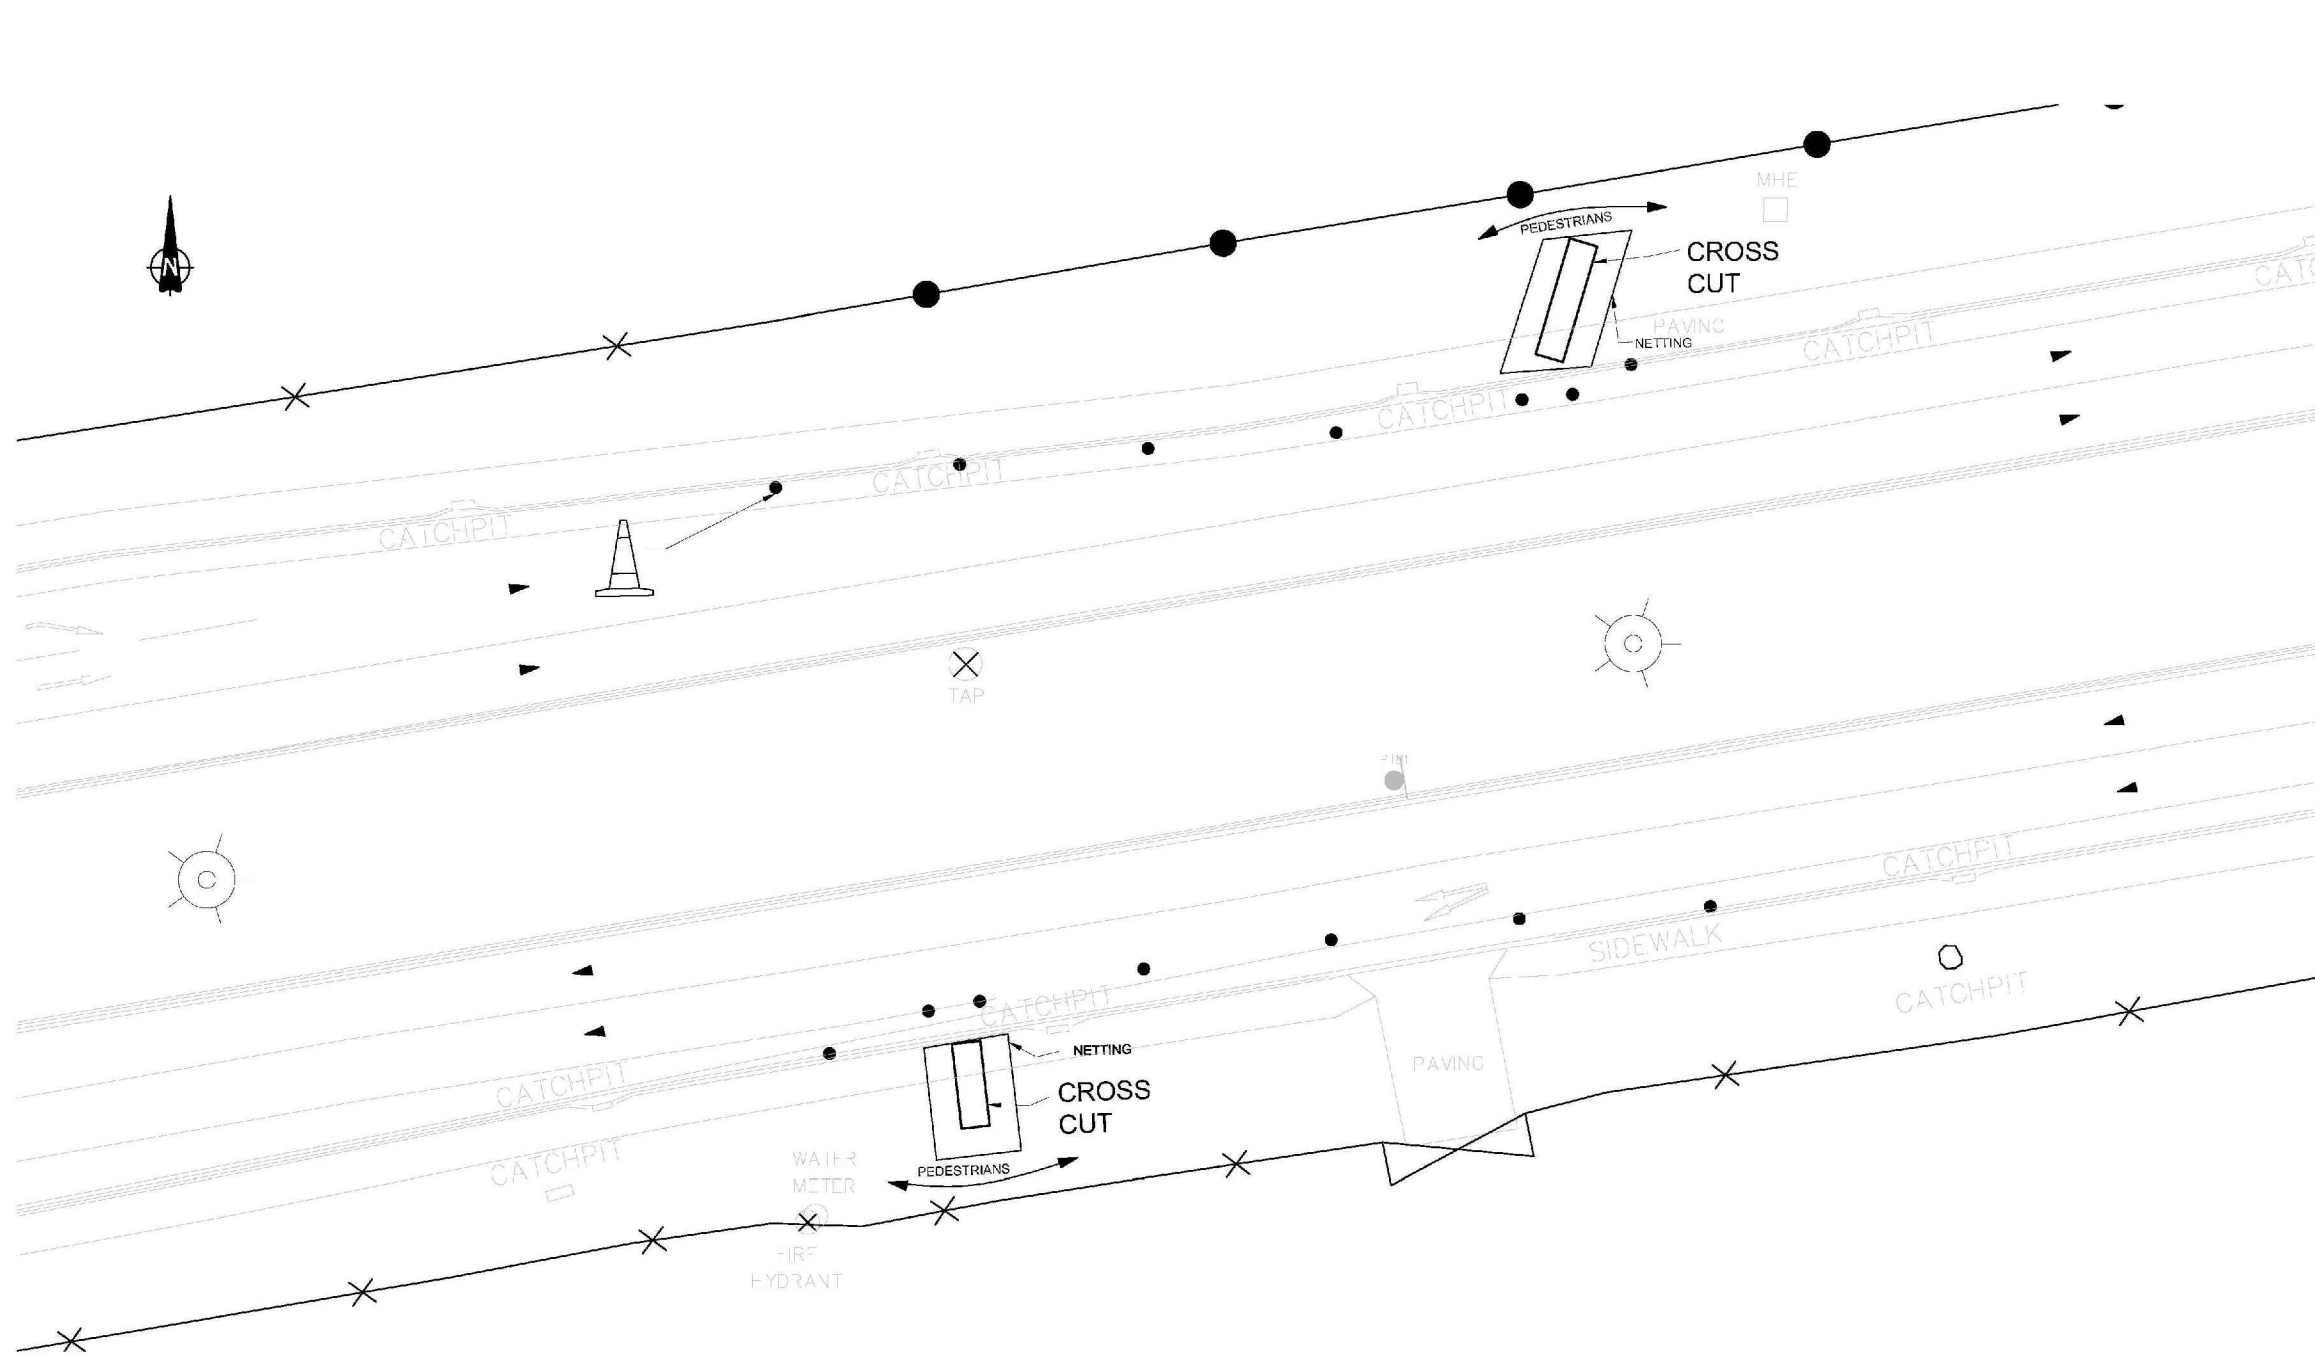


SITE-SPECIFIC PLAN OF CROSS CUT
SCALE: 1:200


BASIC MINIMUM CLEARANCE	
POINT	DISTANCE (mm)
A	1200
B	750

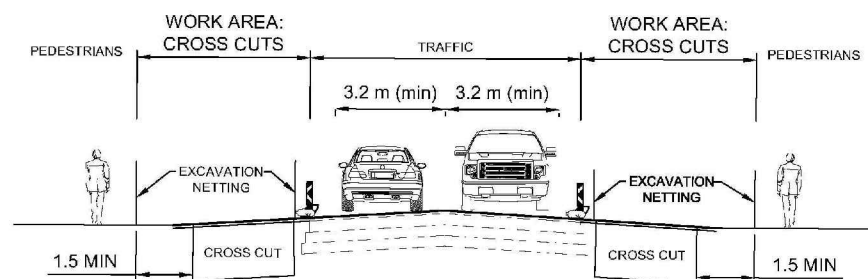


TYPICAL CROSS SECTION OF TRAFFIC ACCOMMODATION
SCALE: NTS

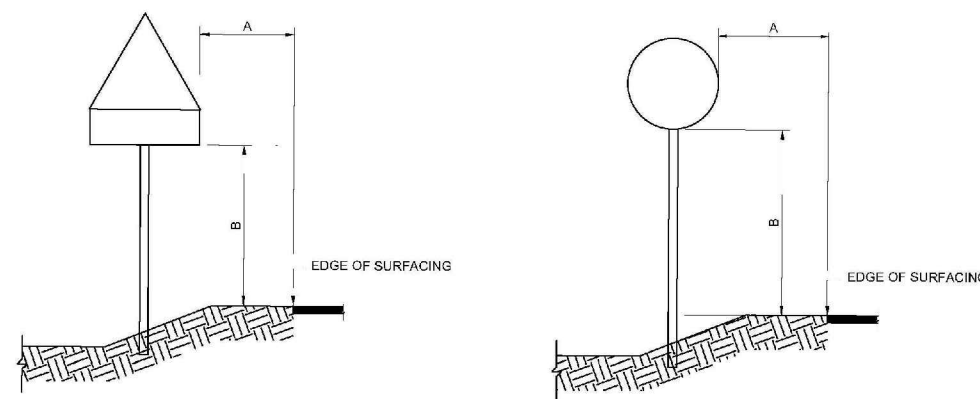


MINIMUM CLEARANCES FOR SIGNS ON POLES
SCALE: NTS

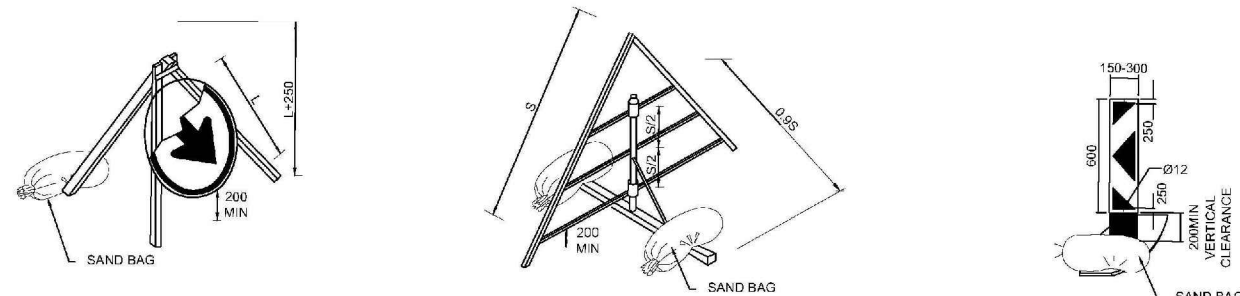

MOVABLE SIGN SUPPORT DETAILS
SCALE: NTS

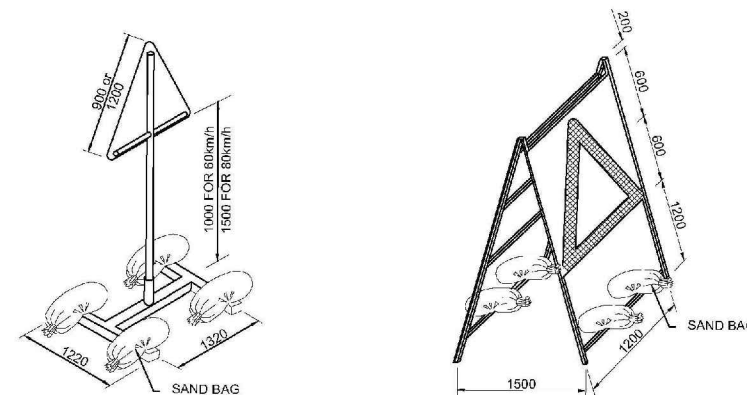

LARGER MOVABLE SIGN SUPPORT DETAILS
SCALE: NTS

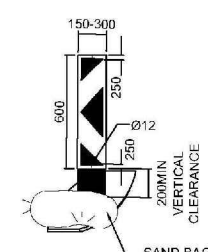

DELINEATOR
SCALE: NTS

NOTES AND SPECIFICATIONS

- ALL MATERIAL AND WORKMANSHIP MUST COMPLY WITH THE REQUIREMENTS OF THE LATEST RELEVANT SABS REQUIREMENTS.
- ALL DIMENSIONS ARE IN MILLIMETERS. (UNLESS OTHERWISE SPECIFIED)
- DO NOT SCALE FROM THESE DRAWINGS.
- ALL DIMENSIONS MUST BE CHECKED AND APPROVED ON SITE.
- ALL CONSTRUCTION TO BE DONE IN ACCORDANCE WITH THE STANDARD SPECIFICATIONS FOR MUNICIPAL CIVIL ENGINEERING WORKS, THIRD EDITION 2005 AND THE STANDARD CTMM DETAIL DRAWINGS
- THESE DRAWINGS MUST BE READ IN CONJUNCTION WITH THE ARCHITECTS DRAWINGS. (IF APPLICABLE)
- THIS DRAWING MUST BE READ IN CONJUNCTION WITH THE STANDARD SPECIFICATIONS FOR MUNICIPAL CIVIL ENGINEERING WORKS, SERIES 4.
- THE SIGNATURE OR INITIALS ON THIS DRAWING, OF ANY MANAGER OF THE TRANSPORT DEPARTMENT, IN NO WAY REMOVES ANY RESPONSIBILITY WHATSOEVER FROM THE CONSULTANT.
- THE CONSULTANT REMAINS RESPONSIBLE TO ENSURE THAT ALL THE GUIDELINES, STANDARD DRAWINGS, STANDARDS AND SPECIFICATIONS OF THE TRANSPORT DEPARTMENT HAVE BEEN MET AND ARE COMPLIED WITH.
- FINAL POSITION OF SERVICES TO BE DETERMINED ON SITE.

AMENDMENTS		
NO.	DATE	DESCRIPTION
1	2022-05-24	ISSUED FOR TENDER
2	2022-05-24	ISSUED FOR TENDER

DESIGNED	
DESIGNED BY	DESIGNED
DESIGNED BY	DESIGNED

PROJECT STATUS	
PROJECT ENGINEER (CONSULTANT)	PROJECT ENGINEER (CONSULTANT)
PROJECT ENGINEER (CONSULTANT)	PROJECT ENGINEER (CONSULTANT)

INITIALS AND SURNAME	
INITIALS AND SURNAME	INITIALS AND SURNAME
INITIALS AND SURNAME	INITIALS AND SURNAME

INITIALS AND SURNAME	
INITIALS AND SURNAME	INITIALS AND SURNAME
INITIALS AND SURNAME	INITIALS AND SURNAME

BAHLAPHING CONSULTING	
BAHLAPHING CONSULTING	BAHLAPHING CONSULTING
BAHLAPHING CONSULTING	BAHLAPHING CONSULTING

CITY OF TSHWANE	
CITY OF TSHWANE	CITY OF TSHWANE
CITY OF TSHWANE	CITY OF TSHWANE

CITY OF TSHWANE	
CITY OF TSHWANE	CITY OF TSHWANE
CITY OF TSHWANE	CITY OF TSHWANE

