


CONTRACT NUMBER: JW14402
CONSTRUCTION OF 2,5ML WATER TOWER & PUMP STATION
AT FOREST HILL, JOHANNESBURG-SOUTH

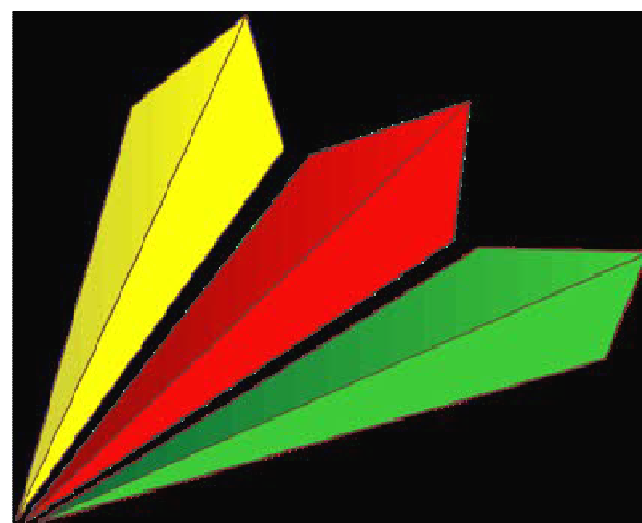

CONSULTANT
TRI-M CONSULTING ENGINEERS
WEWORK
155 WEST STREET
SANDOWN, SANDTON
JOHANNESBURG



EMPLOYER
65 NTEMI PILISO STREET
NEWTOWN
JOHANNESBURG
2107
Tel: 011 688 1400

VOLUME 4 -TENDER DRAWINGS
AUGUST 2024



CONSULTING ENGINEERS: TRI-M CONSULTING ENGINEERS WEWORK 155 WEST STREET SANDTON, JOHANNESBURG	DESIGNED	P. S. Botha	05/08/2024
	DRAWN	J. Nel	05/08/2024
	CHECKED	P. S. BOTHA	05/08/2024
	APPROVED BY:		
	P. S. Botha	SIGNATURE	DATE
CLIENT POSTAL ADDRESS: JOHANNESBURG WATER P O BOX 61542 MARSHALLTOWN 2107	ECSA REG. No.		
	CHECKED		
	SIGNATURE		DATE



PHYSICAL ADDRESSES:
65 NTEMI PILISO STREET
NEWTOWN
JOHANNESBURG

TEL: (011) 688-1400
FAX: (011) 688-1529

Turffontein Corridors of Freedom
Water Upgrade
Foresthill Tower and Pump Station

LOCALITY PLAN

SURVEY INFORMATION		APPROVAL BY JW DEPOT		SCALE	AMENDMENTS	
PROJECT SURVEYOR:		CHECKED		REV:	DESCRIPTION	DATE:
DATE:		APPROVED BY:		0	TENDER PURPOSES	05/08/2024
CCTV INFORMATION		APPROVAL BY JW PLANNING				
CCTV COMPANY:		CHECKED				
DATE:		APPROVED BY:				
		SIGNATURE	DATE			

JW14402	0	-	0
CONTRACT NUMBER	DRAWING No.		REV.
A1	SHEET	1	OF 1
ORIGINAL PAGE SIZE			
FILE No.			



81

+ 2905800 X

Platform Co-ordinates			
ID	Y	X	Z
P1	95542.112	2905943.925	1780,000
P2	95532.324	2905938.907	1779,945
P3	95526.876	2905919.505	1780,000
P4	95509.309	2905893.325	1779,945
P5	95505.242	2905883.104	1780,000
P6	95495.563	2905930.626	1779,755
P7	95487.686	2905969.305	1780,000
P8	95491.440	2905972.033	1780,000


87

77

136

+ 2905950 X

KEY PLAN

 CONSULTING ENGINEERS TRI-M CONSULTING ENGINEERS  WIEWORK, 155 WEST STREET, SANDTON, JOHANNESBURG. CLIENT POSTAL ADDRESS: P O Box 61542 MATSHALLTOWN 2107		<table><tr><td>DESIGNED</td><td>P. S. Botha</td><td>:</td></tr><tr><td>DRAWN</td><td>J. Nel</td><td>:</td></tr><tr><td>CHECKED</td><td>P. S. Botha</td><td>:</td></tr><tr><td>APPROVED BY:</td><td colspan="2">SIGNATURE DATE</td></tr><tr><td>ECSA REG. No.</td><td>730401</td><td></td></tr><tr><td>CHECKED</td><td colspan="2">SIGNATURE DATE</td></tr></table>		DESIGNED	P. S. Botha	:	DRAWN	J. Nel	:	CHECKED	P. S. Botha	:	APPROVED BY:	SIGNATURE DATE		ECSA REG. No.	730401		CHECKED	SIGNATURE DATE		 Johannesburg Water		PHYSICAL ADDRESS: 65 NTEMI PILISO STREET NEWTOWN JOHANNESBURG TEL: (011) 688-1400 FAX: (011) 688-1529		FOREST HILL WATER SUPPLY NEW WATER TOWER & PUMP STATION GENERAL SITE PLAN		<table><tr><th colspan="2">SURVEY INFORMATION</th><th colspan="2">APPROVAL BY JW DEPOT</th><th>SCALE</th><th></th><th colspan="2">AMENDMENTS</th><th></th></tr><tr><td>PROJECT SURVEYOR:</td><td></td><td>CHECKED</td><td></td><td>1: 500</td><td>REV:</td><td>DESCRIPTION</td><td>DATE:</td><td></td></tr><tr><td>DATE:</td><td></td><td>APPROVED BY:</td><td></td><td></td><td></td><td></td><td></td><td></td></tr><tr><td></td><td></td><td>SIGNATURE</td><td>DATE</td><td></td><td></td><td></td><td></td><td></td></tr><tr><th colspan="2">CCTV INFORMATION</th><th colspan="2">APPROVAL BY JW PLANNING</th><td></td><td></td><td></td><td></td><td></td></tr><tr><td>CCTV COMPANY:</td><td></td><td>CHECKED</td><td></td><td></td><td></td><td></td><td></td><td></td></tr><tr><td>DATE:</td><td></td><td>APPROVED BY:</td><td></td><td></td><td></td><td></td><td></td><td></td></tr><tr><td></td><td></td><td>SIGNATURE</td><td>DATE</td><td></td><td></td><td></td><td></td><td></td></tr></table>		SURVEY INFORMATION		APPROVAL BY JW DEPOT		SCALE		AMENDMENTS			PROJECT SURVEYOR:		CHECKED		1: 500	REV:	DESCRIPTION	DATE:		DATE:		APPROVED BY:									SIGNATURE	DATE						CCTV INFORMATION		APPROVAL BY JW PLANNING							CCTV COMPANY:		CHECKED							DATE:		APPROVED BY:									SIGNATURE	DATE						SCALE - 1 : 500 JW14402 CONTRACT No. A1 SHEET 1 OF 7 S01 DRAWING No. 0 REV.	
DESIGNED	P. S. Botha	:	
DRAWN	J. Nel	:	
CHECKED	P. S. Botha	:	
APPROVED BY:	SIGNATURE DATE	
ECSA REG. No.	730401	
CHECKED	SIGNATURE DATE	
SURVEY INFORMATION		APPROVAL BY JW DEPOT		SCALE		AMENDMENTS	
PROJECT SURVEYOR:		CHECKED		1: 500	REV:	DESCRIPTION	DATE:	
DATE:		APPROVED BY:	
		SIGNATURE	DATE	
CCTV INFORMATION		APPROVAL BY JW PLANNING	
CCTV COMPANY:		CHECKED	
DATE:		APPROVED BY:	
		SIGNATURE	DATE	




SCALE - 1 : 250


FOREST HILL WATER SUPPLY

NEW WATER TOWER & PUMP STATION


GENERAL SERVICES LAYOUT

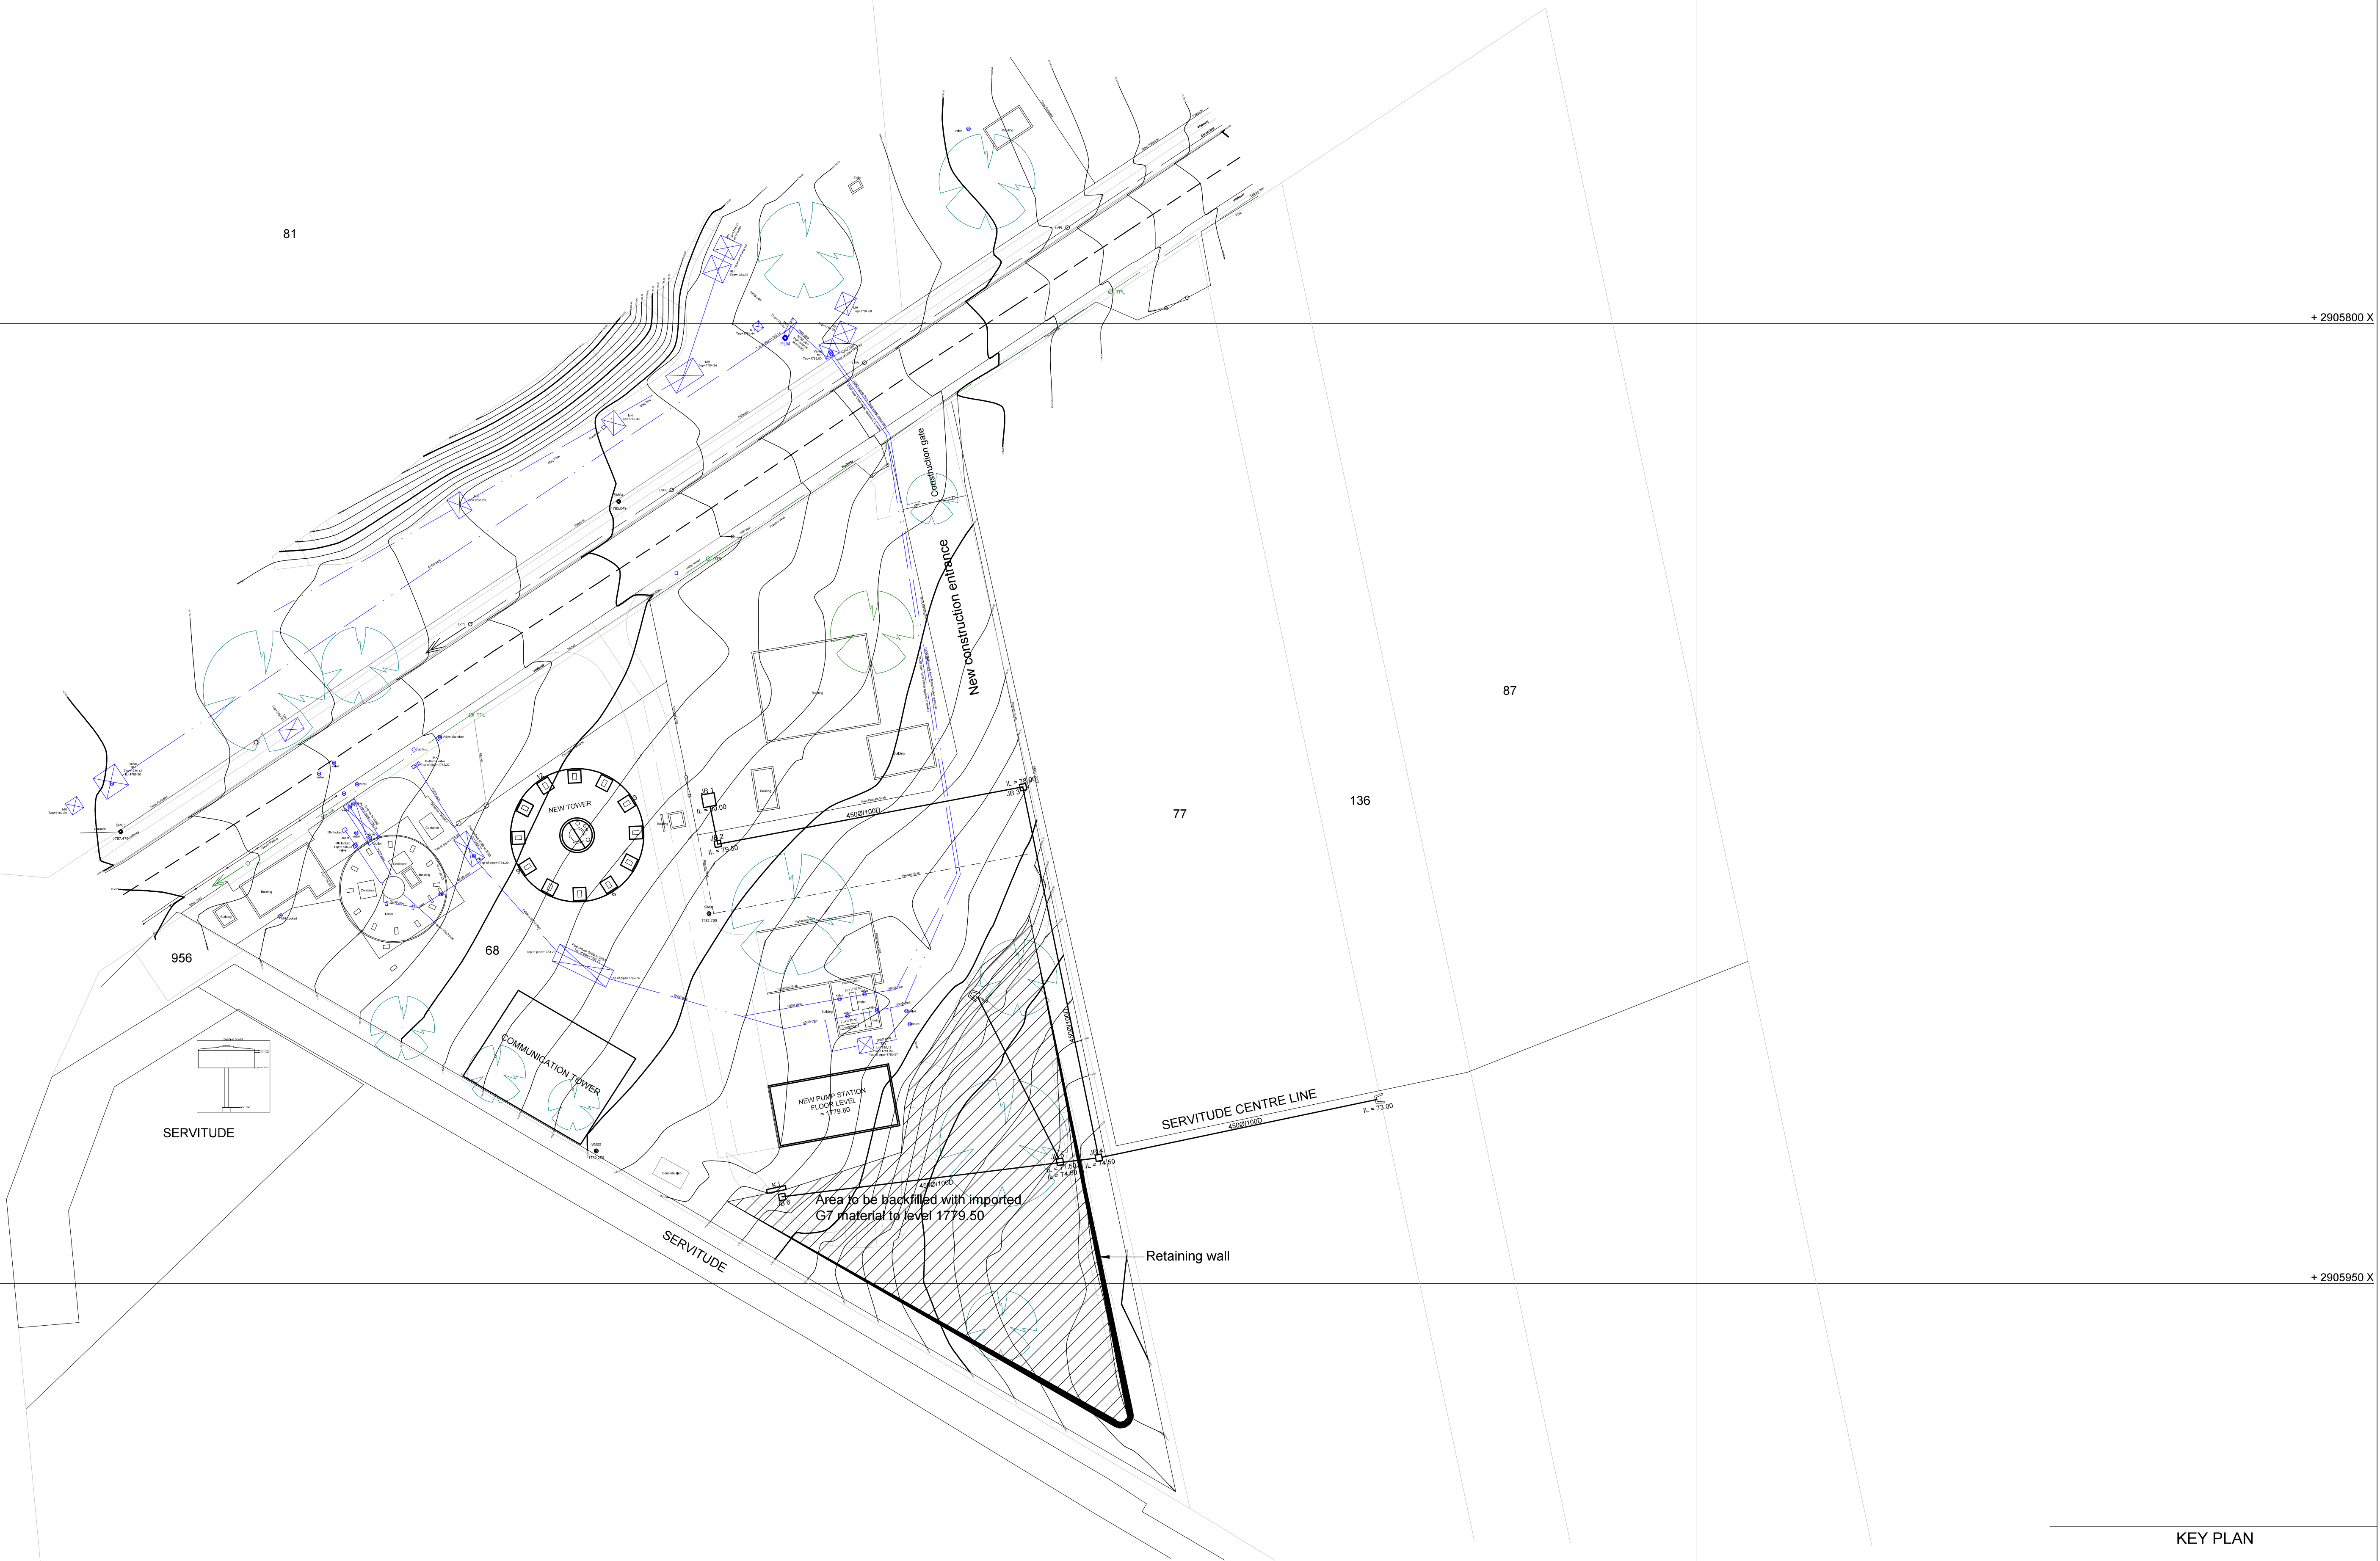

KEY PLAN

 
CONSULTING ENGINEERS TRI-M CONSULTING ENGINEERS  WEWORK 155 WEST STREET, SANDTON, JOHANNESBURG.		DESIGNED P. S. Botha	PHYSICAL ADDRESS: 65 NTEMI PILISO STREET NEWTOWN JOHANNESBURG		FOREST HILL WATER SUPPLY NEW WATER TOWER & PUMP STATION		SURVEY INFORMATION PROJECT SURVEYOR: DATE:		APPROVAL BY JW DEPOT CHECKED APPROVED BY: SIGNATURE DATE		SCALE 1: 500	AMENDMENTS DESCRIPTION DATE:		SCALE - 1 : 500 JW14402 CONTRACT No. A1 ORIGINAL PAGE SIZE FILE No.		S03 DRAWING No. SHEET 3 OF 7 REV. 0	
CLIENT POSTAL ADDRESS: P O Box 61542 MATSHALLTOWN 2107		DRAWN J. Nel	TEL: (011) 688-1400 FAX: (011) 688-1529		BULK EATHWORKS AND SITE PREPARATIONS		CCTV INFORMATION CCTV COMPANY: DATE:		APPROVAL BY JW PLANNING CHECKED APPROVED BY: SIGNATURE DATE								
		CHECKED P. S. Botha															
		APPROVED BY: P. S. Botha															
		ECSA REG. No. 730401															
		CHECKED															
		SIGNATURE DATE															



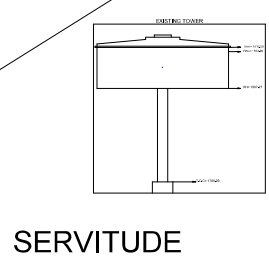

SERVITUDE

KEY PLAN

 CONSULTING ENGINEERS TRI-M CONSULTING ENGINEERS  CLIENT POSTAL ADDRESS: P O Box 61542 MATSHALLTOWN 2107	DESIGNED	P. S. Botha	-
	DRAWN	J. Nel	-
	CHECKED	P. S. Botha	-
	APPROVED BY:	P. S. Botha	-
	ECSA REG. No.	730401	-
	CHECKED		
		SIGNATURE	DATE



PHYSICAL ADDRESS:
65 NTEMI PILISO STREET
NEWTOWN
JOHANNESBURG

TEL: (011) 688-1400
FAX: (011) 688-1529

FOREST HILL WATER SUPPLY
NEW WATER TOWER & PUMP STATION

ROAD LAYOUT

SURVEY INFORMATION		APPROVAL BY JW DEPOT		SCALE		AMENDMENTS			SCALE - 1 : 500	
PROJECT SURVEYOR:		CHECKED		1: 500	REV:	DESCRIPTION		DATE:		
DATE:		APPROVED BY:								
		SIGNATURE	DATE							
CCTV INFORMATION		APPROVAL BY JW PLANNING								
CCTV COMPANY:		CHECKED								
DATE:		APPROVED BY:								
		SIGNATURE	DATE							

CONTRACT No.

JW14402

DRAWING No.

S04

REV.

0

SHEET

4

OF

7

ORIGINAL PAGE SIZE

FILE No.

81

+ 2905800 X

87


77

136


+ 2905950 X

SCALE - 1 : 500


CONSULTING ENGINEERS TRI-M CONSULTING ENGINEERS  WEWORK, 155 WEST STREET, SANDTON, JOHANNESBURG.		DESIGNED P. S. Botha DRAWN J. Nel CHECKED P. S. Botha APPROVED BY: P. S. Botha ECSA REG. No. 730401	CLIENT POSTAL ADDRESS: P O Box 61542 MATSHALL TOWN 2107		PHYSICAL ADDRESS: 65 NTEMI PILISO STREET NEWTOWN JOHANNESBURG TEL: (011) 688-1400 FAX: (011) 688-1529	FOREST HILL WATER SUPPLY NEW WATER TOWER & PUMP STATION STORMWATER LAYOUT	<table border="1"> <tr> <th colspan="2">SURVEY INFORMATION</th> <th colspan="2">APPROVAL BY JW DEPOT</th> <th>SCALE</th> <th></th> <th colspan="2">AMENDMENTS</th> <th></th> </tr> <tr> <td>PROJECT SURVEYOR:</td> <td></td> <td>CHECKED</td> <td></td> <td>1: 500</td> <td>REV:</td> <td>DESCRIPTION</td> <td></td> <td>DATE:</td> </tr> <tr> <td>DATE:</td> <td></td> <td>APPROVED BY:</td> <td></td> <td></td> <td></td> <td></td> <td></td> <td></td> </tr> <tr> <td></td> <td></td> <td>SIGNATURE</td> <td>DATE</td> <td></td> <td></td> <td></td> <td></td> <td></td> </tr> <tr> <th colspan="2">CCTV INFORMATION</th> <th colspan="2">APPROVAL BY JW PLANNING</th> <td></td> <td></td> <td></td> <td></td> <td></td> </tr> <tr> <td>CCTV COMPANY:</td> <td></td> <td>CHECKED</td> <td></td> <td></td> <td></td> <td></td> <td></td> <td></td> </tr> <tr> <td>DATE:</td> <td></td> <td>APPROVED BY:</td> <td></td> <td></td> <td></td> <td></td> <td></td> <td></td> </tr> <tr> <td></td> <td></td> <td>SIGNATURE</td> <td>DATE</td> <td></td> <td></td> <td></td> <td></td> <td></td> </tr> </table>	SURVEY INFORMATION		APPROVAL BY JW DEPOT		SCALE		AMENDMENTS			PROJECT SURVEYOR:		CHECKED		1: 500	REV:	DESCRIPTION		DATE:	DATE:		APPROVED BY:									SIGNATURE	DATE						CCTV INFORMATION		APPROVAL BY JW PLANNING							CCTV COMPANY:		CHECKED							DATE:		APPROVED BY:									SIGNATURE	DATE						SCALE - 1 : 500 JW14402 CONTRACT No. S05 DRAWING No. 0 REV. A1 SHEET 5 OF 7 ORIGINAL PAGE SIZE FILE No.
SURVEY INFORMATION		APPROVAL BY JW DEPOT		SCALE		AMENDMENTS	
PROJECT SURVEYOR:		CHECKED		1: 500	REV:	DESCRIPTION		DATE:	
DATE:		APPROVED BY:	
		SIGNATURE	DATE	
CCTV INFORMATION		APPROVAL BY JW PLANNING	
CCTV COMPANY:		CHECKED	
DATE:		APPROVED BY:	
		SIGNATURE	DATE	

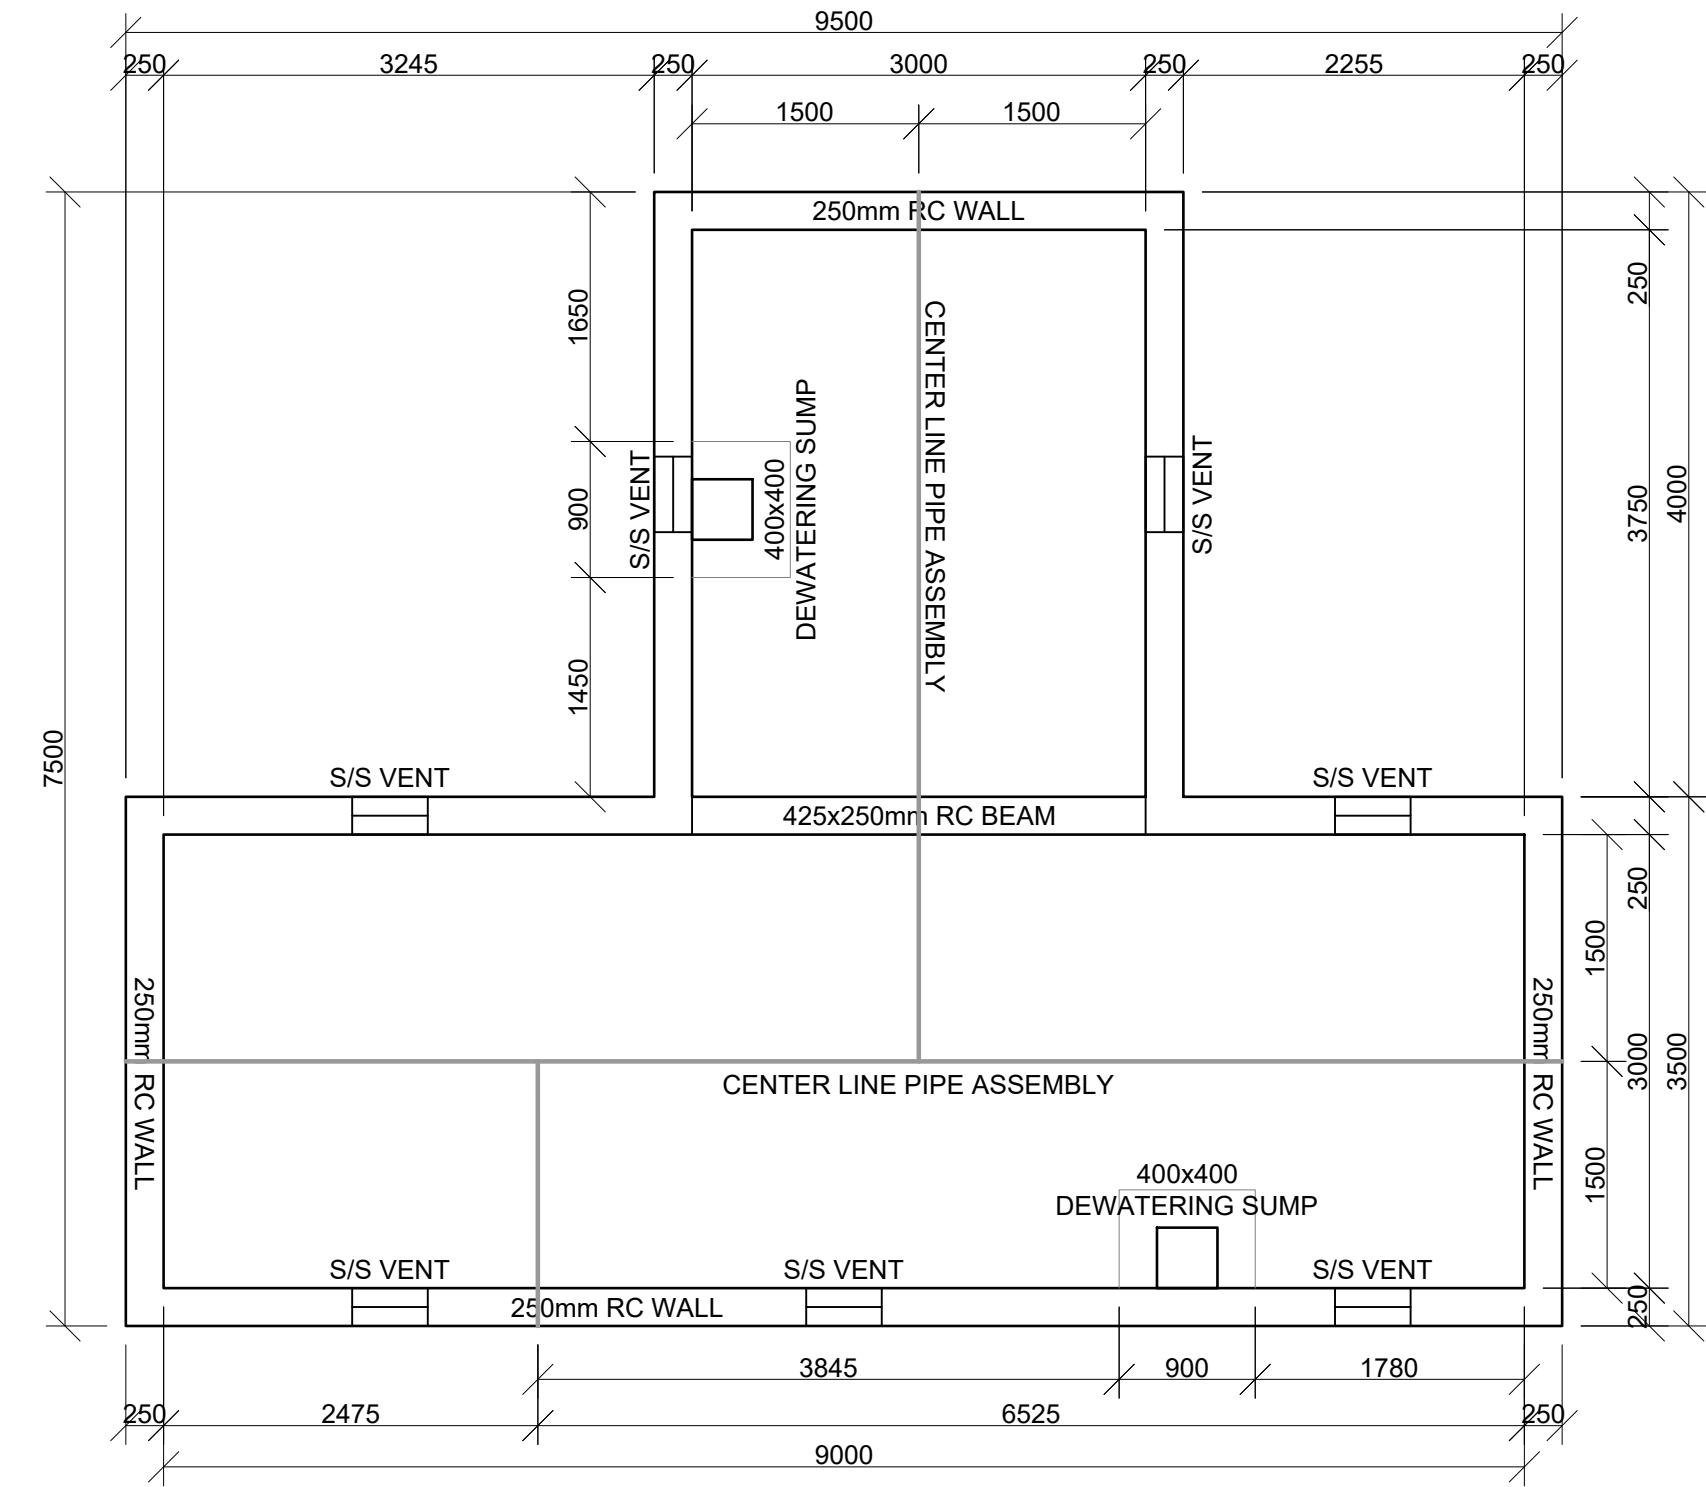


FLOOR PLAN

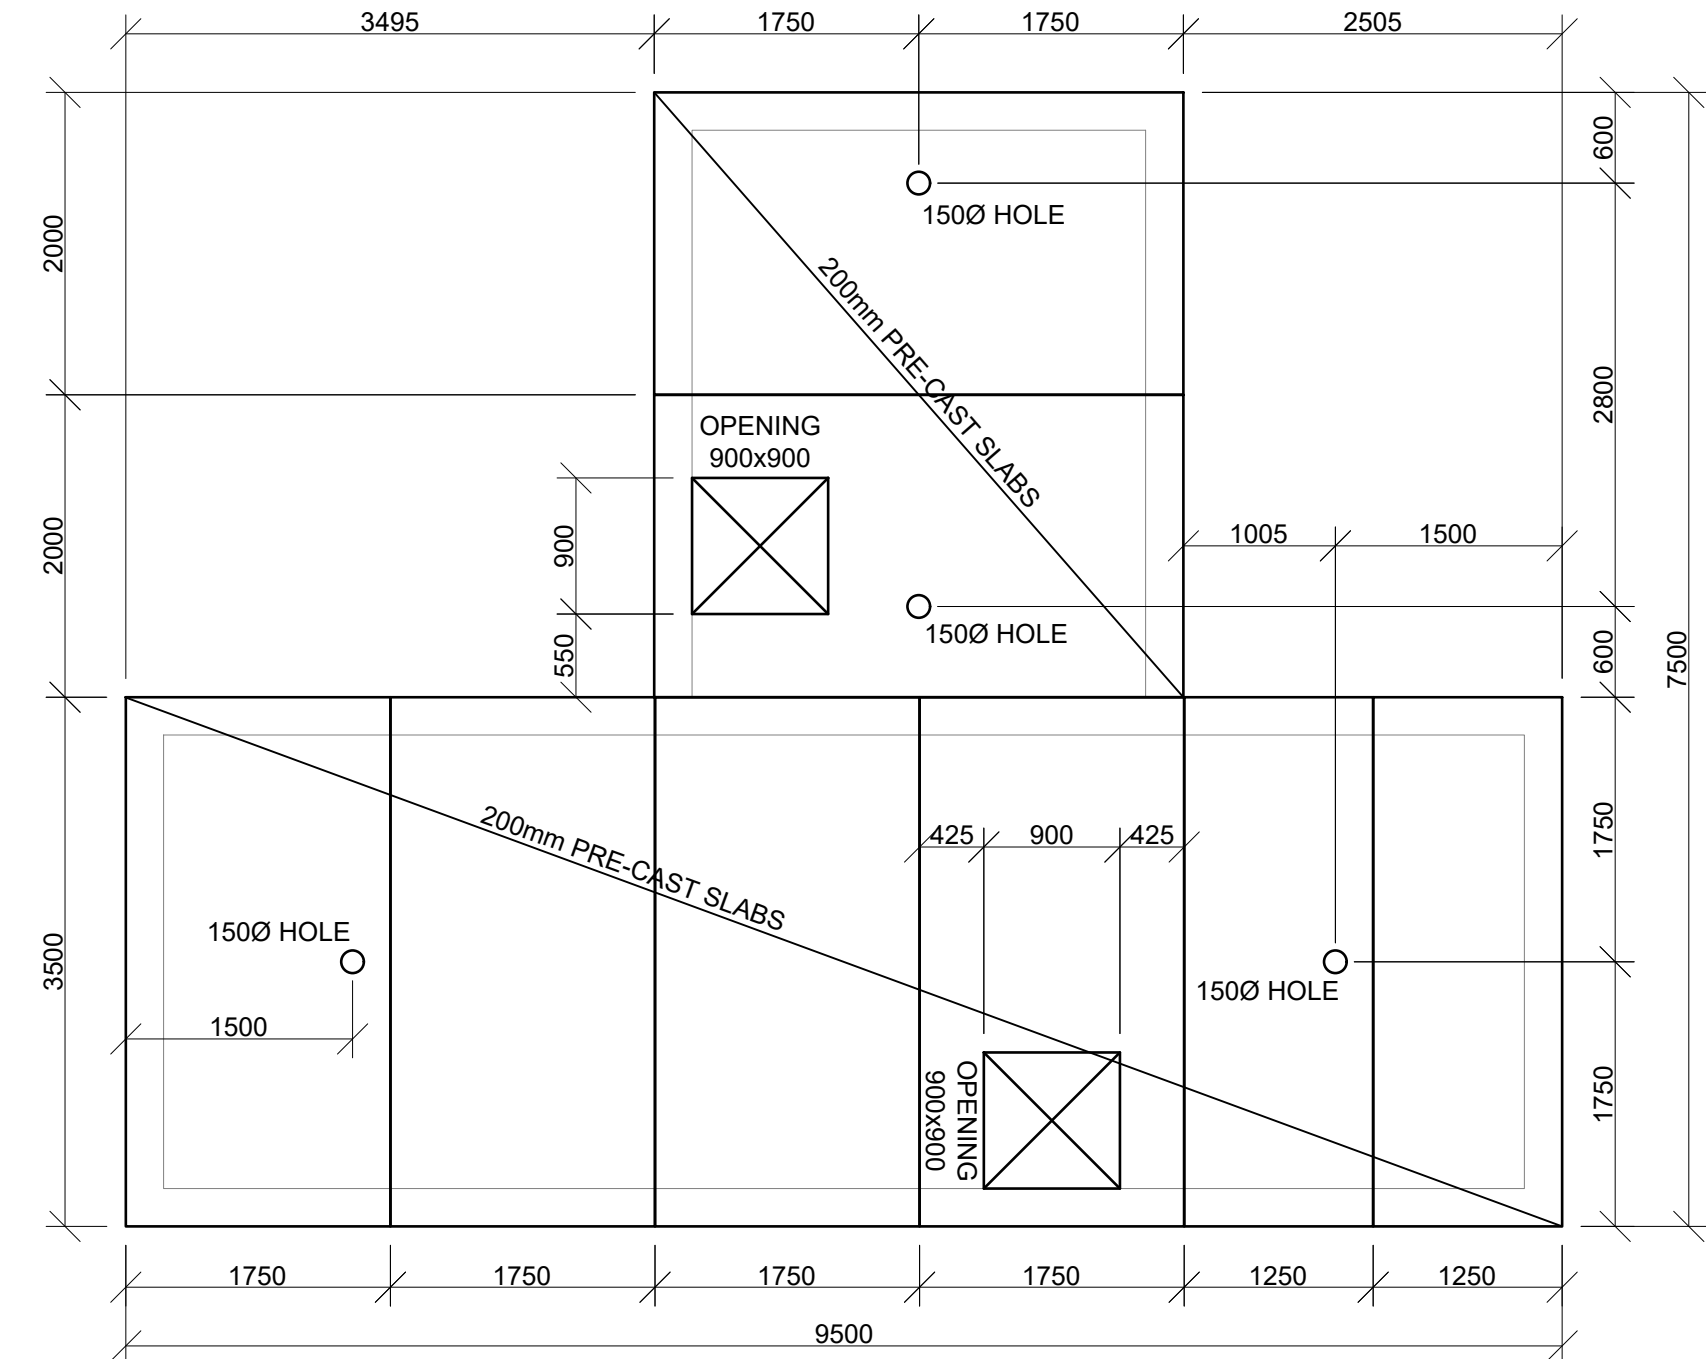


ROOF PLAN
RETICULATION CHAMBER

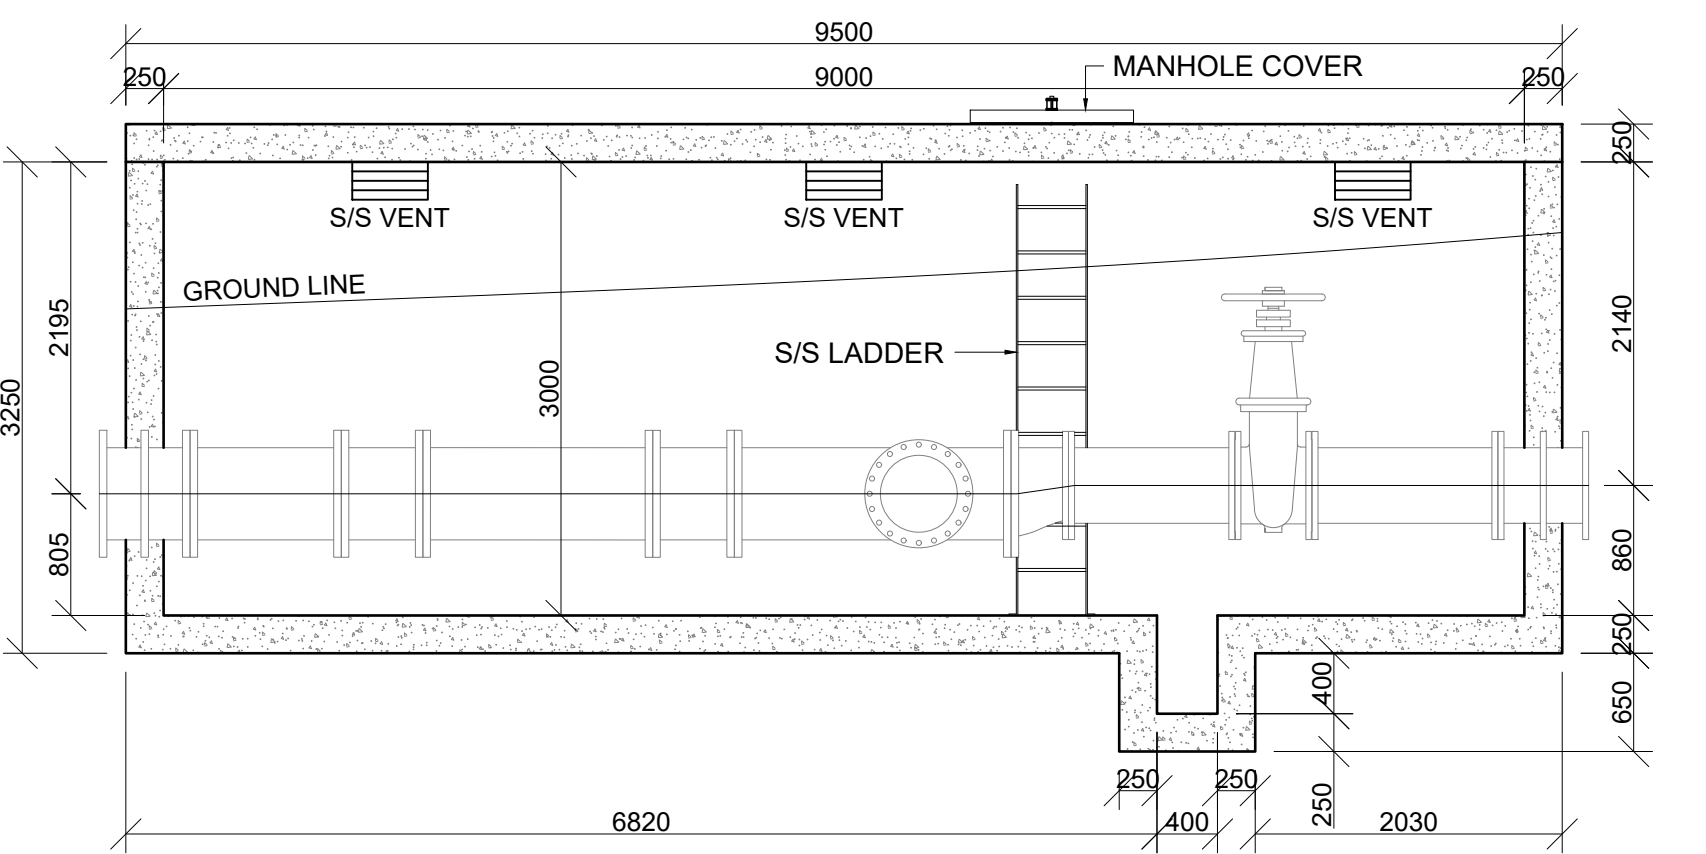


SECTION

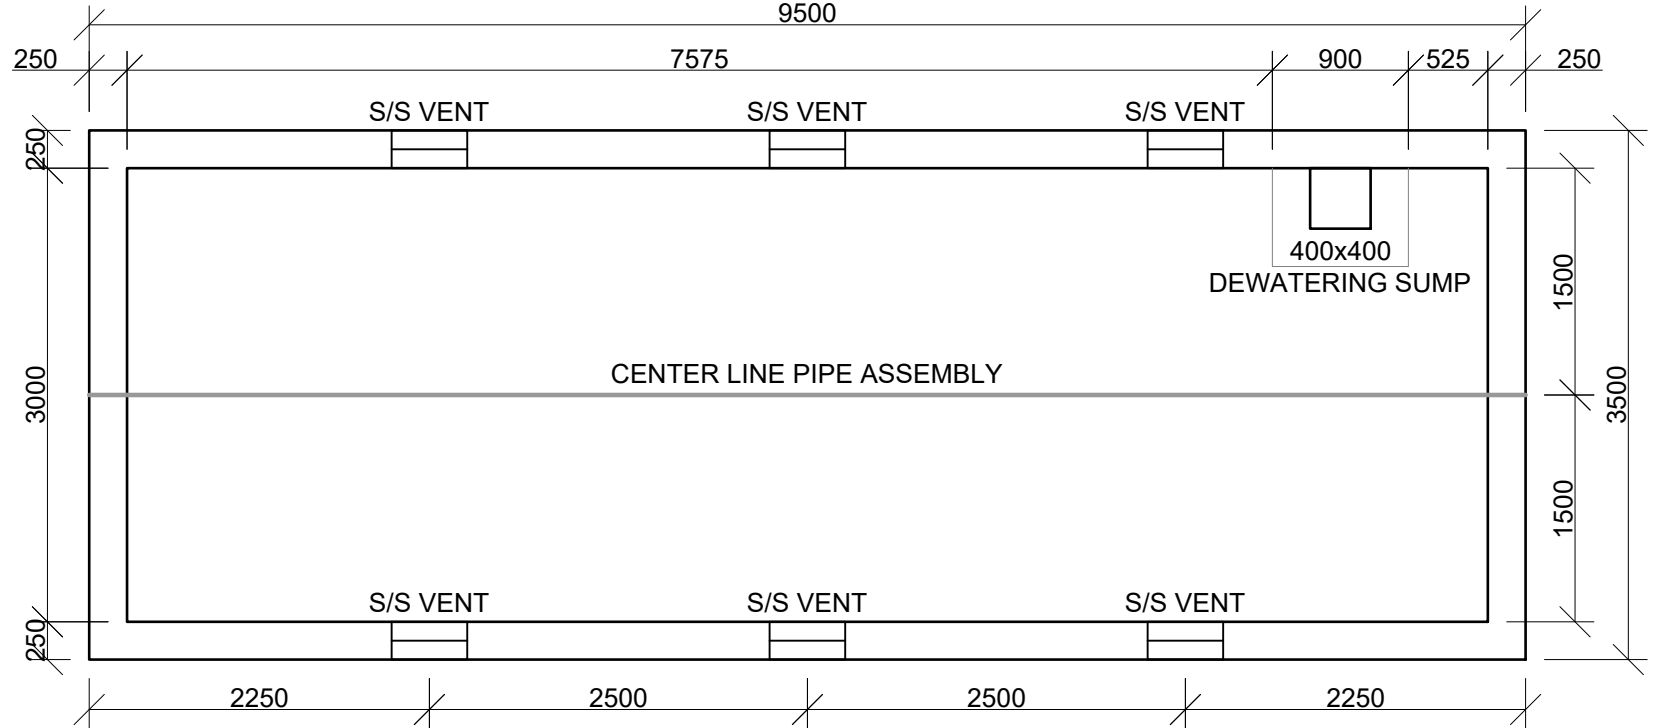

FLOOR PLAN

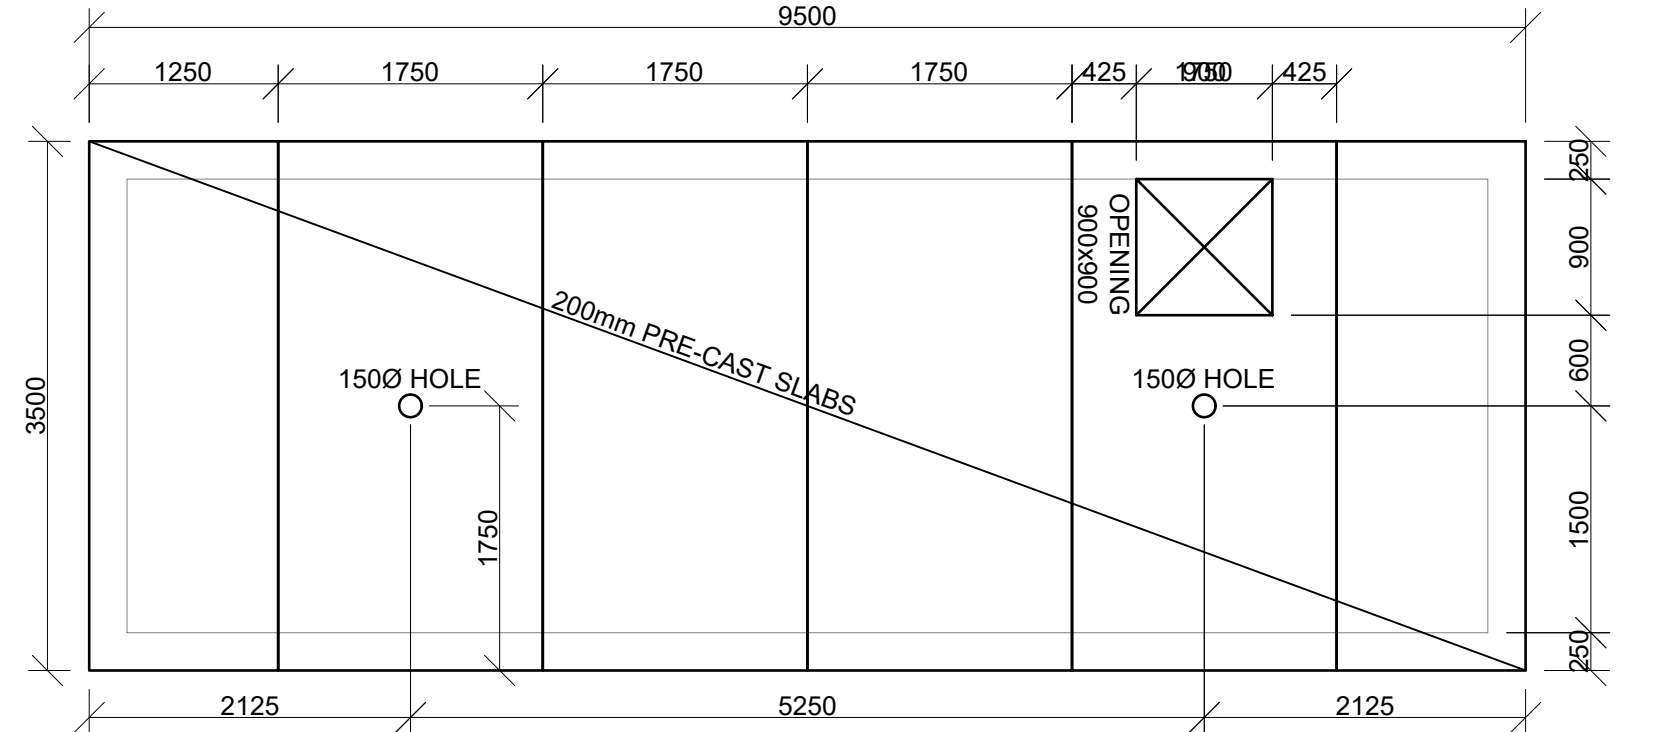


ROOF PLAN

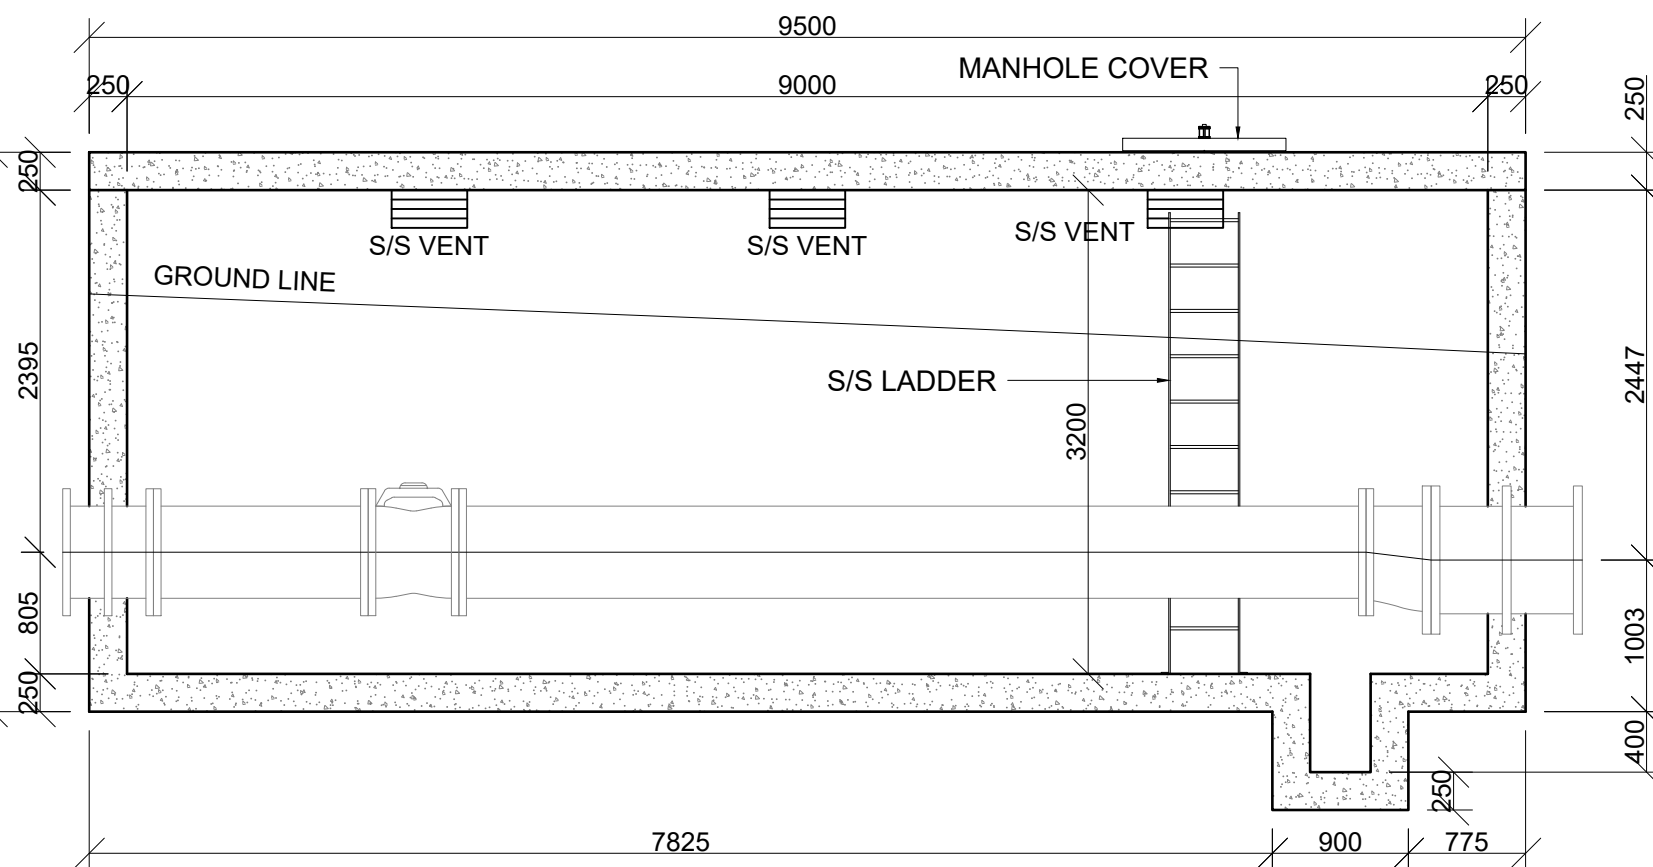


SECTION


METER CHAMBER

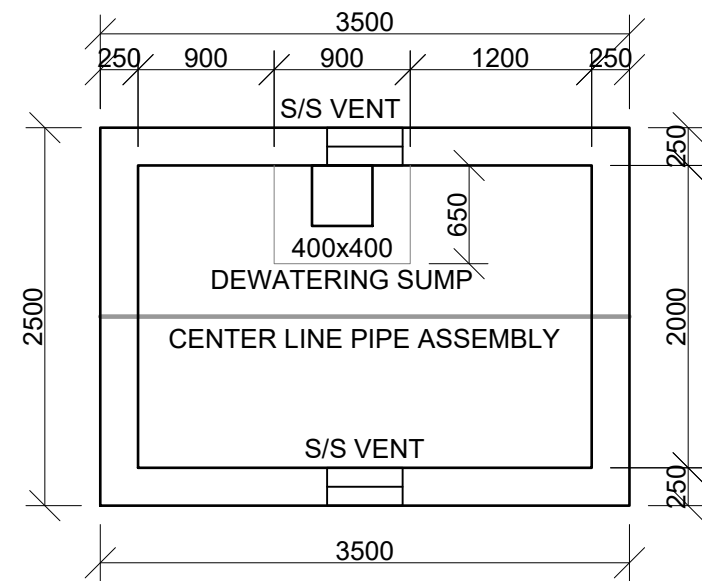

FLOOR PLAN

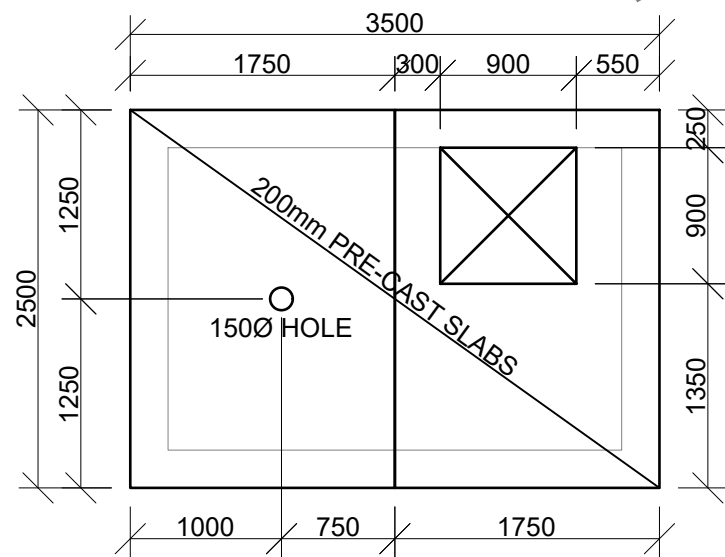


ROOF PLAN

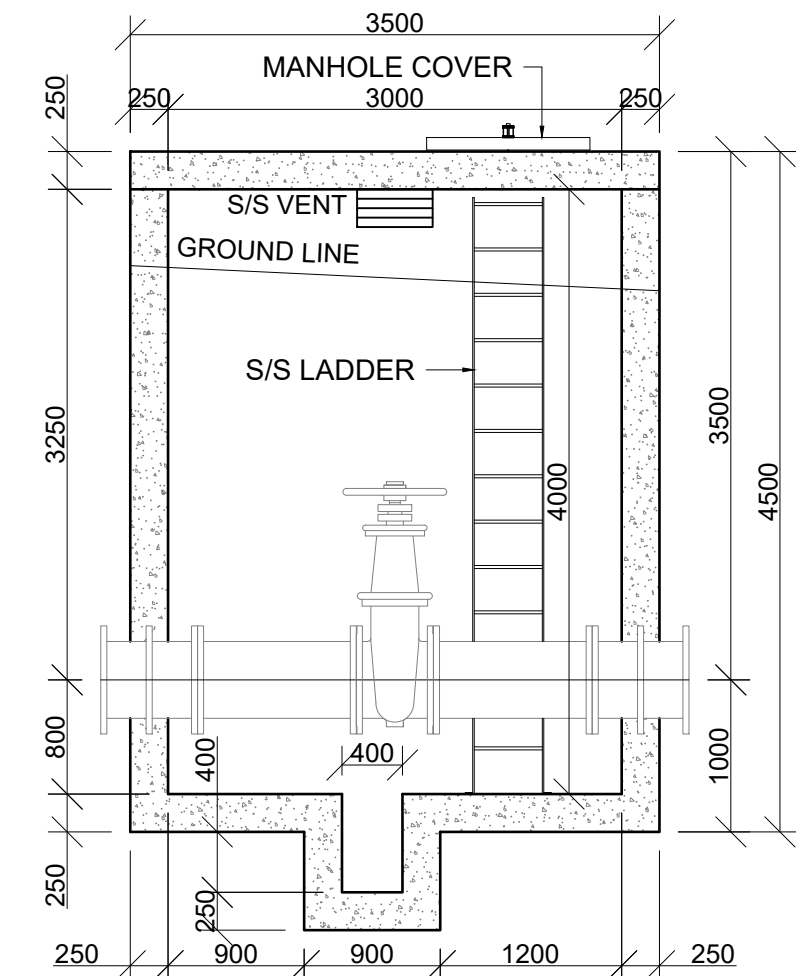


SECTION


OUTLET CHAMBER

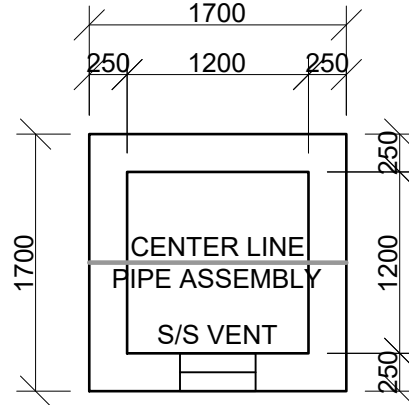

FLOOR PLAN

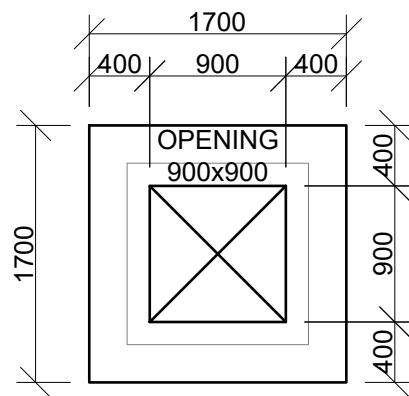

ROOF PLAN

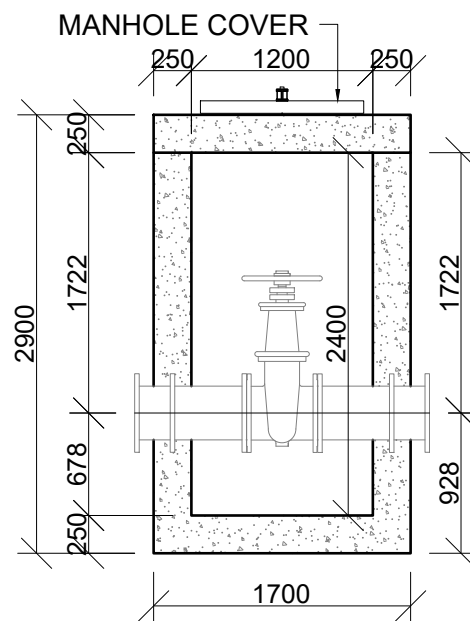

SECTION

BYPASS
MANHOLE

1. GENERAL NOTES

- 1.1 The copyright on this dwg, including the design and details shown hereon, is reserved by the Consulting Engineers.
 - 1.2 No scaling of dimensions from drawings allowed.
 - 1.3 All dimensions and levels are to be verified on site by the contractor before commencing any work.
- 2. EARTHWORKS NOTES**
- 2.1 All excavations to follow SANS 10400 PART G: Excavations
 - 2.2 Lateral support and shoring of deep excavations to be designed and certified by a professional
 - 2.3 Compacted fill in layers not exceeding 150mm to 97% MOD AASHTO
 - 2.4 Approved insecticide & weedkiller to SABS spec. Code 0124 to sides and under foundations, surface-beds & paving. 10 year underwritten guarantee in favour of client supplied by specialist contractor.
 - 2.5 All foundation excavations to be approved by the Engineer prior to placement of any concrete
 - 2.6 Min. ground bearing pressure - 150kPa

3. CONCRETE NOTES

- 3.1 All reinforced concrete to be vibrated
- 3.2 All column corners to receive chamfers
- 3.3 Half bricks or building debris may not be used as rebar spacers
- 3.4 Concrete Cube strength at 28 days
 - 3.4.1 Blinding.....15MPa
 - 3.4.2 Bases.....25MPa
 - 3.4.3 Strip Footings.....25MPa
 - 3.4.4 Surface Bed.....25MPa
 - 3.4.5 1st & 2nd floors.....30MPa
 - 3.4.6 Roof Slab.....30MPa
 - 3.4.7 Columns.....35MPa
- 3.5 Concrete cover to reinforcement measured to stirrups
 - 3.5.1 Base bottom.....75mm
 - 3.5.2 Base sides.....50mm
 - 3.5.3 Columns.....40mm
 - 3.5.4 Beams.....30mm
 - 3.5.5 Suspended slabs.....25mm

- 3.6 Proposed mix designs to be approved by the engineer prior to placement of any concrete

4. REINFORCEMENT NOTES

- 4.1 Reinforcement detailing based on SANS 10144
- 4.2 Minimum lapping of reinforcement: 50 x smaller diameter. All laps to be staggered
- 4.3 Reinforcement to be securely wired at all intersections
- 4.4 Reinforcement must be formed around, and as close as allowed to holes, and must not be cut. All holes and voids to be checked and approved by the Engineer prior to the placement of any concrete
- 4.5 Mild steel (R) to comply with SABS 920 type A - Grade 3. High tensile steel (Y) to comply SABS 920 type C - Grade 1
- 4.6 Bending dimensions in accordance with sans 282:2011. Dimensions are all outside dimensions. Dimension d must always be greater than 2 x bar dia. Radius of all bends are standard unless r is given
- 4.7 All reinforcement to be checked and approved by the Engineer prior to the placement of any concrete. **Any reinforcing not inspected before concrete is poured will not be signed off by VBL.**
- 4.8 Reinforcement abbreviations:
 - BW - Both Ways
 - EF - Each Face
 - NF - Near Face
 - FF - Far Face
 - EW - Each Way
 - SF - Side Face
 - T1 - Highest of top layers
 - T2 - Second highest of top layers
 - B1 - Lowest of bottom layers
 - B2 - Second lowest of bottom layers
 - ALT - Alternative
 - ABR - Alternative Bar Reversed

5. STRUCTURAL STEEL NOTES

- 5.1 All steel to be of grade 300WA
- 5.2 All bolts to be grade 8.8 unless noted
- 5.3 All welds to be 6mm fillet welds unless noted
- 5.4 No site welding shall be permitted without the prior consent of the Engineer
- 5.5 All holes to be drilled, NO flame cutting allowed
- 5.6 All steelwork to be painted within 6 hours after cleaning with one coat red oxide
- 5.7 Engineer to inspect manufactured steel components prior to delivery to site

CONSULTING ENGINEERS: TRI-M CONSULTING ENGINEERS WEWORK 155 WEST STREET SANDTON, JOHANNESBURG	DESIGNED	P. S. Botha	05/08/2024
	DRAWN	J. Nel	05/08/2024
	CHECKED	P. S. BOTHA	05/08/2024
	APPROVED BY:	P. S. Botha	
CLIENT POSTAL ADDRESS: JOHANNESBURG WATER P O BOX 61542 MARSHALLTOWN 2107	ECSA REG. No.	SIGNATURE	DATE
	CHECKED		
		SIGNATURE	DATE



PHYSICAL ADDRESSES:
65 NTEMI PILISO STREET
NEWTOWN
JOHANNESBURG


TEL: (011) 688-1400
FAX: (011) 688-1529

Turffontein Corridors of Freedom
Water Upgrade
Foresthill Tower and Pump station


MANHOLES AND CHAMBERS
CONCRETE LAYOUTS

SURVEY INFORMATION		APPROVAL BY JW DEPOT		SCALE	AMENDMENTS	
PROJECT SURVEYOR:		CHECKED		1: 50; 1: 25	DESCRIPTION	DATE:
DATE:		APPROVED BY:		0	TENDER PURPOSES	05/08/2024
		SIGNATURE	DATE			
CCTV INFORMATION		APPROVAL BY JW PLANNING				
CCTV COMPANY:		CHECKED				
DATE:		APPROVED BY:				
		SIGNATURE	DATE			


JW14402	S06	-	0
CONTRACT NUMBER	DRAWING No.		REV.
A1	SHEET	1	OF 1
ORIGINAL PAGE SIZE			
FILE No.			

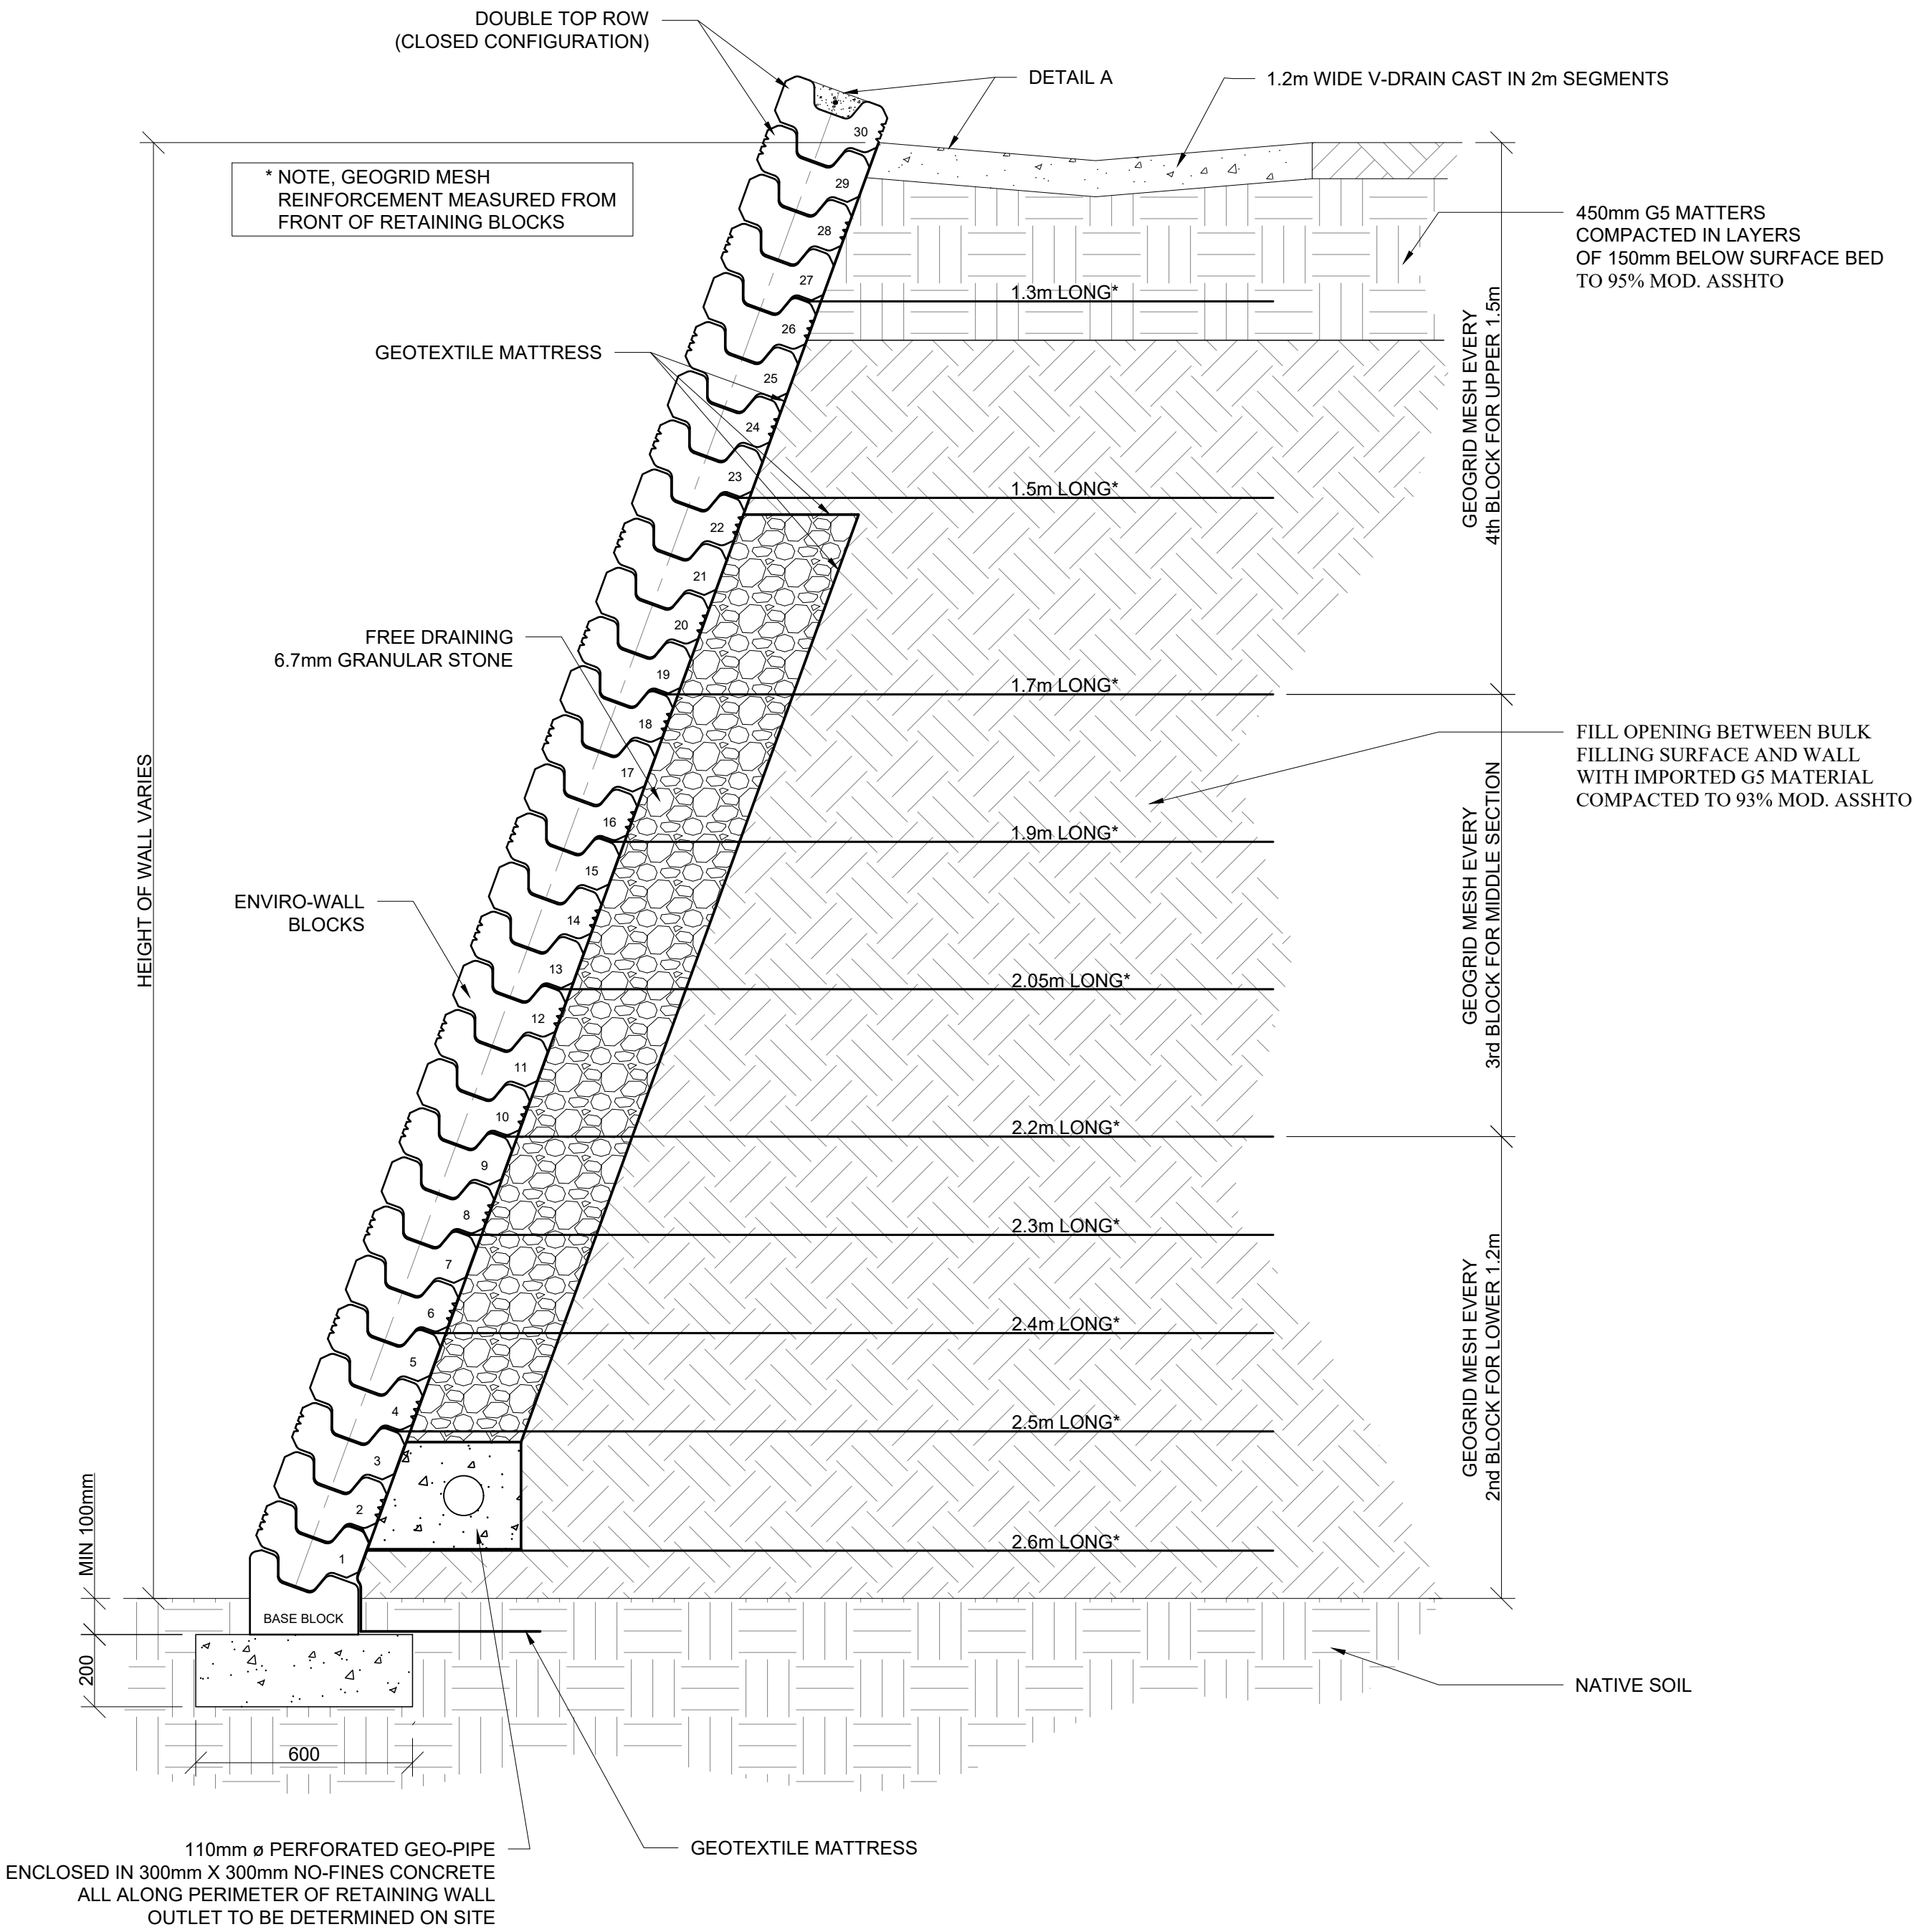

ENVIRO-WALL TYPICAL SECTION
SCALE 1:15

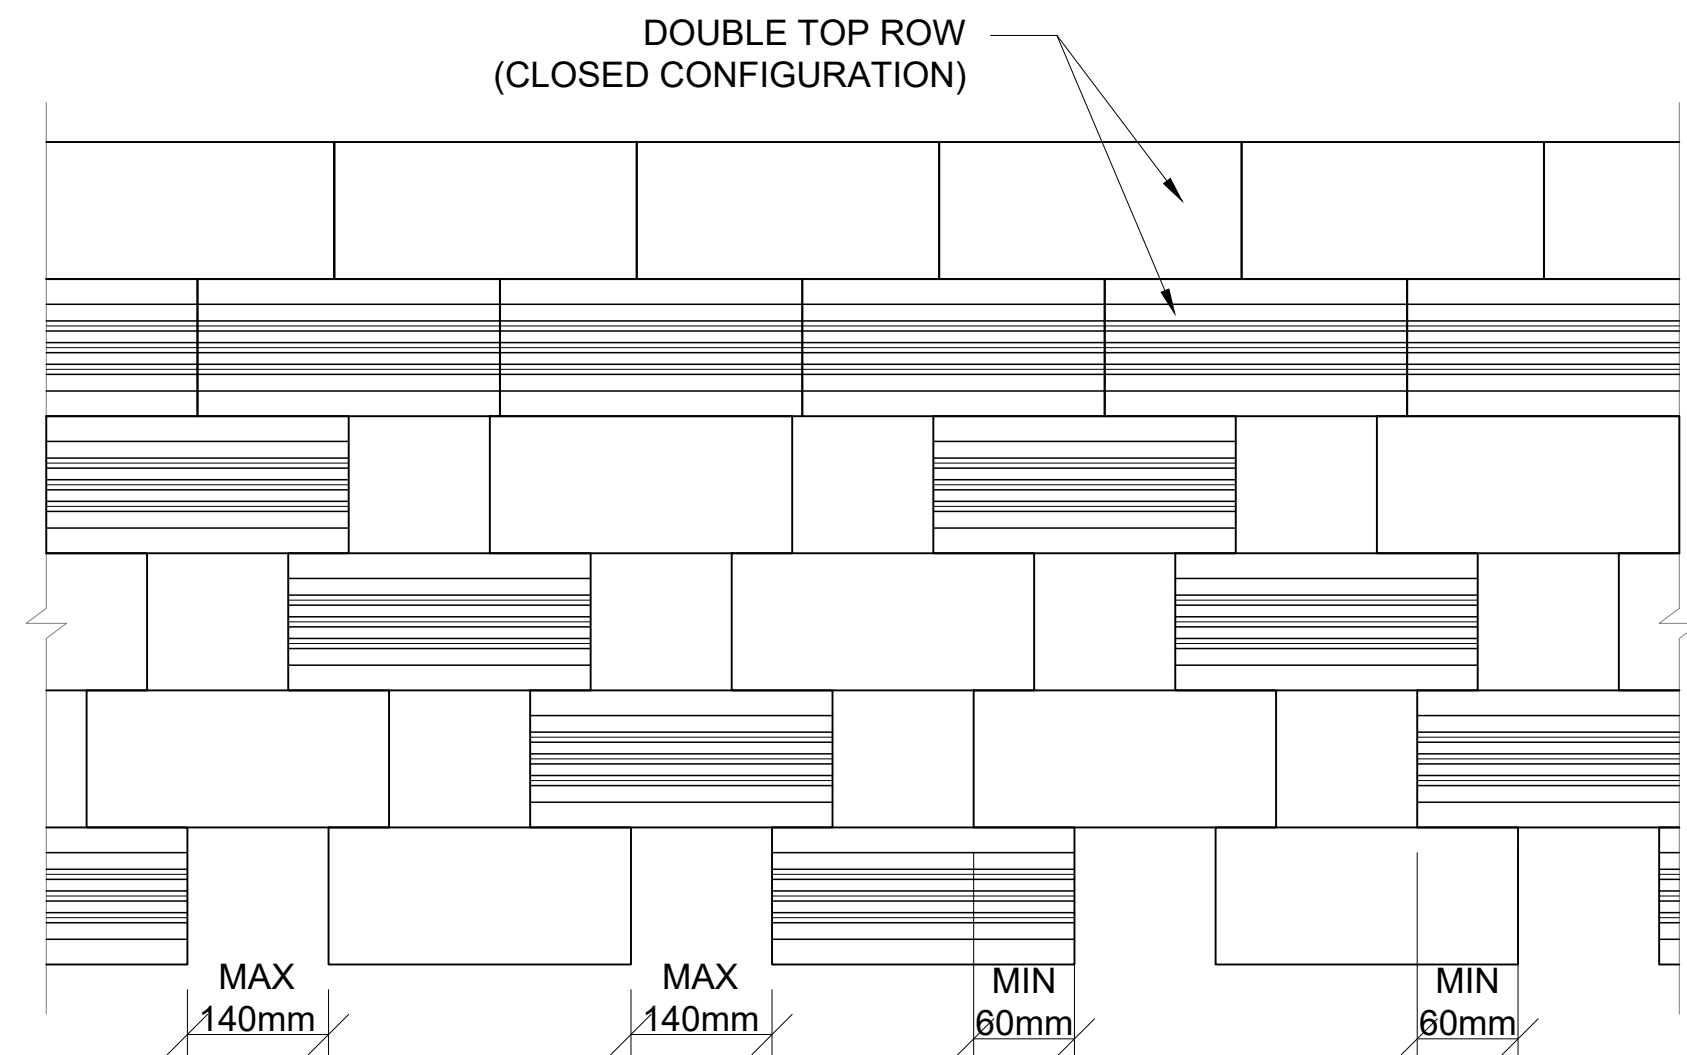

ENVIRO-WALL TYPICAL SECTION
NTS

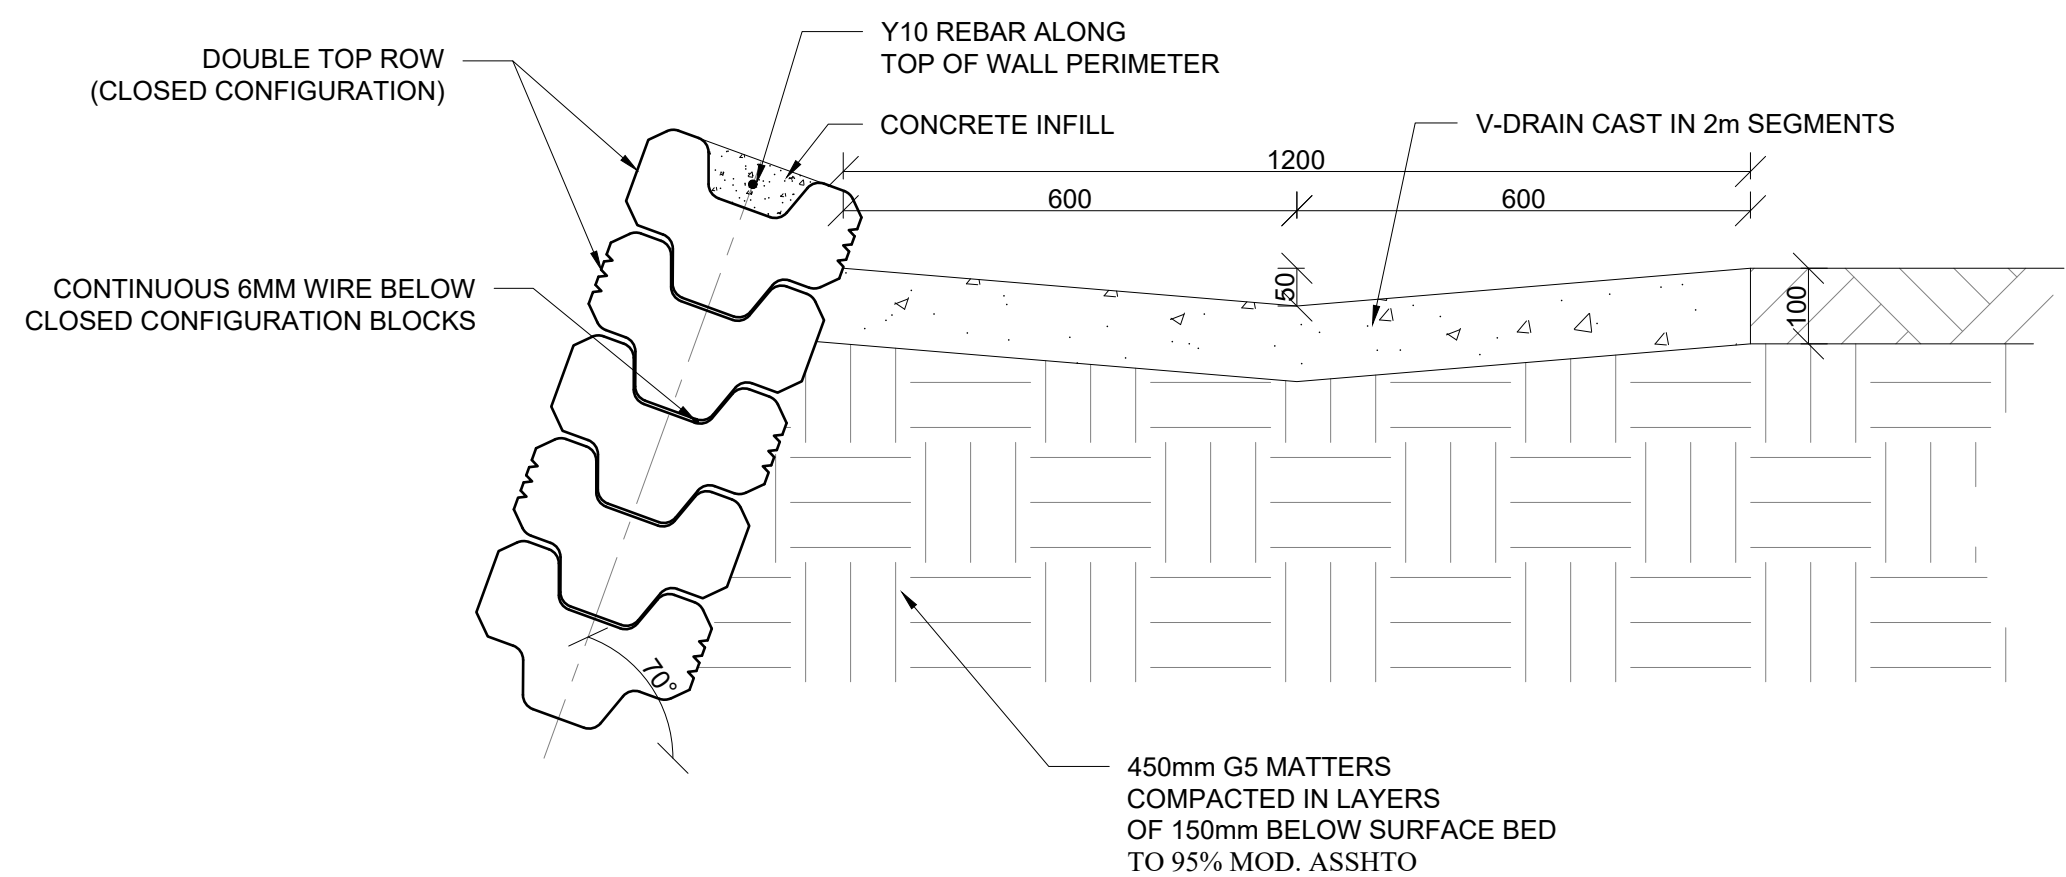

DETAIL A
SCALE 1:10

- 1. GENERAL NOTES**
- 1.1 The copyright on this dwg, including the design and details shown hereon, is reserved by the Consulting Engineers.
 - 1.2 No scaling of dimensions from drawings allowed.
 - 1.3 All dimensions and levels are to be verified on site by the contractor before commencing any work.
- 2. EARTHWORKS NOTES**
- 2.1 All excavations to follow SANS 10400 PART G: Excavations
 - 2.2 Lateral support and shoring of deep excavations to be designed and certified by a professional
 - 2.3 Compacted fill in layers not exceeding 150mm to 97% MOD AASHTO
 - 2.4 Approved insecticide & weedkiller to SABS spec. Code 0124 to sides and under foundations, surface-beds & paving. 10 year underwritten guarantee in favour of client supplied by specialist contractor.
 - 2.5 All foundation excavations to be approved by the Engineer prior to placement of any concrete
 - 2.6 Min. ground bearing pressure - 150kPa
- 3. CONCRETE NOTES**
- 3.1 All reinforced concrete to be vibrated
 - 3.2 All column corners to receive chamfers
 - 3.3 Half bricks or building debris may not be used as rebar spacers
 - 3.4 Concrete Cube strength at 28 days
 - 3.4.1 Blinding.....15MPa
 - 3.4.2 Bases.....25MPa
 - 3.4.3 Strip Footings.....25MPa
 - 3.4.4 Surface Bed.....25MPa
 - 3.4.5 1st & 2nd floors.....30MPa
 - 3.4.6 Roof Slab.....30MPa
 - 3.4.7 Columns.....35MPa
 - 3.5 Concrete cover to reinforcement measured to stirrups
 - 3.5.1 Base bottom.....75mm
 - 3.5.2 Base sides.....50mm
 - 3.5.3 Columns.....40mm
 - 3.5.4 Beams.....30mm
 - 3.5.5 Suspended slabs.....25mm
 - 3.6 Proposed mix designs to be approved by the engineer prior to placement of any concrete
- 4. REINFORCEMENT NOTES**
- 4.1 Reinforcement detailing based on SANS 10144
 - 4.2 Minimum lapping of reinforcement: 50 x smaller diameter
All laps to be staggered
 - 4.3 Reinforcement to be securely wired at all intersections
 - 4.4 Reinforcement must be formed around, and as close as allowed to holes, and must not be cut
All holes and voids to be checked and approved by the Engineer prior to the placement of any concrete
 - 4.5 Mild steel (R) to comply with SABS 920 type A - Grade 3
High tensile steel (Y) to comply SABS 920 type C - Grade 1
 - 4.6 Bending dimensions in accordance with sans 282:2011
Dimensions are all outside dimensions
Dimension d must always be greater than 2 x bar dia.
Radius of all bends are standard unless r is given
 - 4.7 All reinforcement to be checked and approved by the Engineer prior to the placement of any concrete
Any reinforcing not inspected before concrete is poured will not be signed off by VBL
 - 4.8 Reinforcement abbreviations:
BW - Both Ways
EF - Each Face
NF - Near Face
FF - Far Face
EW - Each Way
SF - Side Face
T1 - Highest of top layers
T2 - Second highest of top layers
B1 - Lowest of bottom layers
B2 - Second lowest of bottom layers
ALT - Alternative
ABR - Alternative Bar Reversed

CONSULTING ENGINEERS: TRI-M CONSULTING ENGINEERS WEWORK 155 WEST STREET SANDTON, JOHANNESBURG	DESIGNED	P. S. Botha	05/08/2024
	DRAWN	J. Nel	05/08/2024
	CHECKED	P. S. BOTHA	05/08/2024
	APPROVED BY:	P. S. Botha	
CLIENT POSTAL ADDRESS: JOHANNESBURG WATER P O BOX 61542 MARSHALLTOWN 2107	ECSA REG. No.	SIGNATURE	DATE
	CHECKED		
		SIGNATURE	DATE



PHYSICAL ADDRESSES:
65 NTEMI PILISO STREET
NEWTOWN
JOHANNESBURG

TEL: (011) 688-1400
FAX: (011) 688-1529


Turffontein Corridors of Freedom
Water Upgrade
Foresthill Tower and Pump station

PUMP STATION
RETAINING WALL DETAILS


SURVEY INFORMATION		APPROVAL BY JW DEPOT		SCALE		AMENDMENTS	
PROJECT SURVEYOR:		CHECKED		1: 75; 1: 25	REV:	DESCRIPTION	DATE:
DATE:		APPROVED BY:			0	TENDER PURPOSES	05/08/2024
		SIGNATURE	DATE				
CCTV INFORMATION		APPROVAL BY JW PLANNING					
CCTV COMPANY:		CHECKED					
DATE:		APPROVED BY:					
		SIGNATURE	DATE				

JW14402	S07	-	0
CONTRACT NUMBER	DRAWING No.		REV.
A1	SHEET	1	OF 1
ORIGINAL PAGE SIZE	FILE No.		


FOR TENDER ONLY

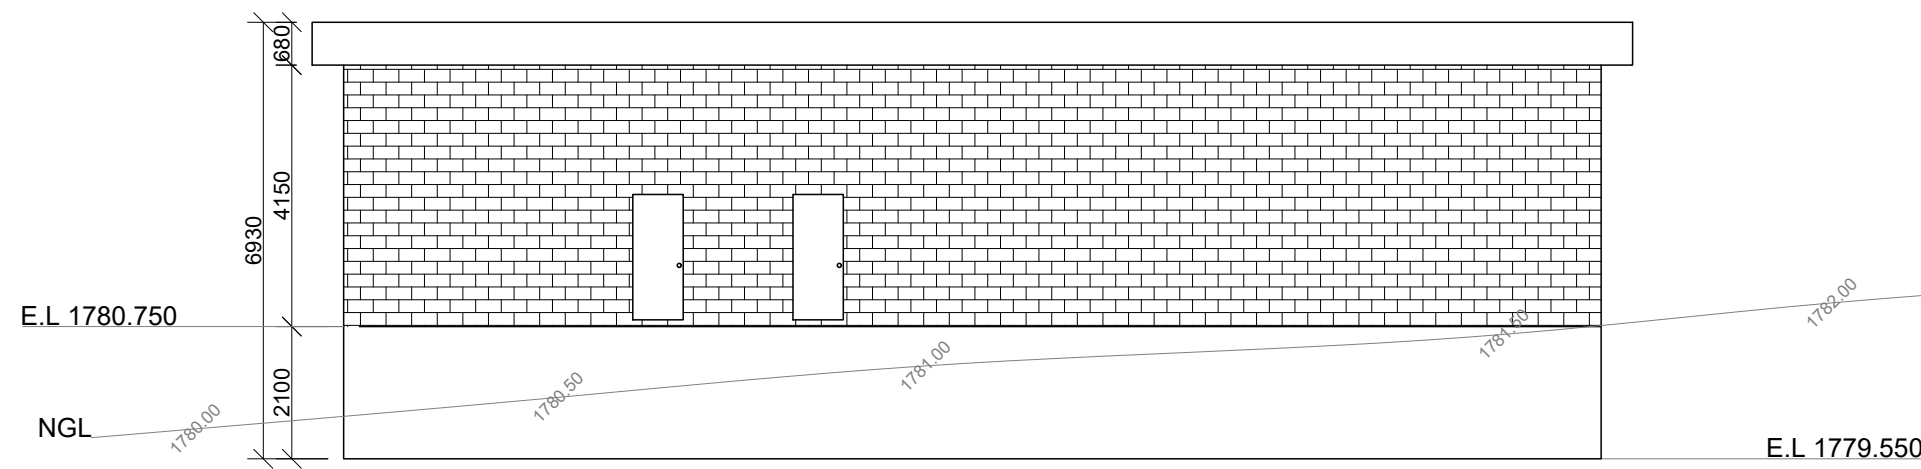

NEW PUMP STATION
SCALE 1:120

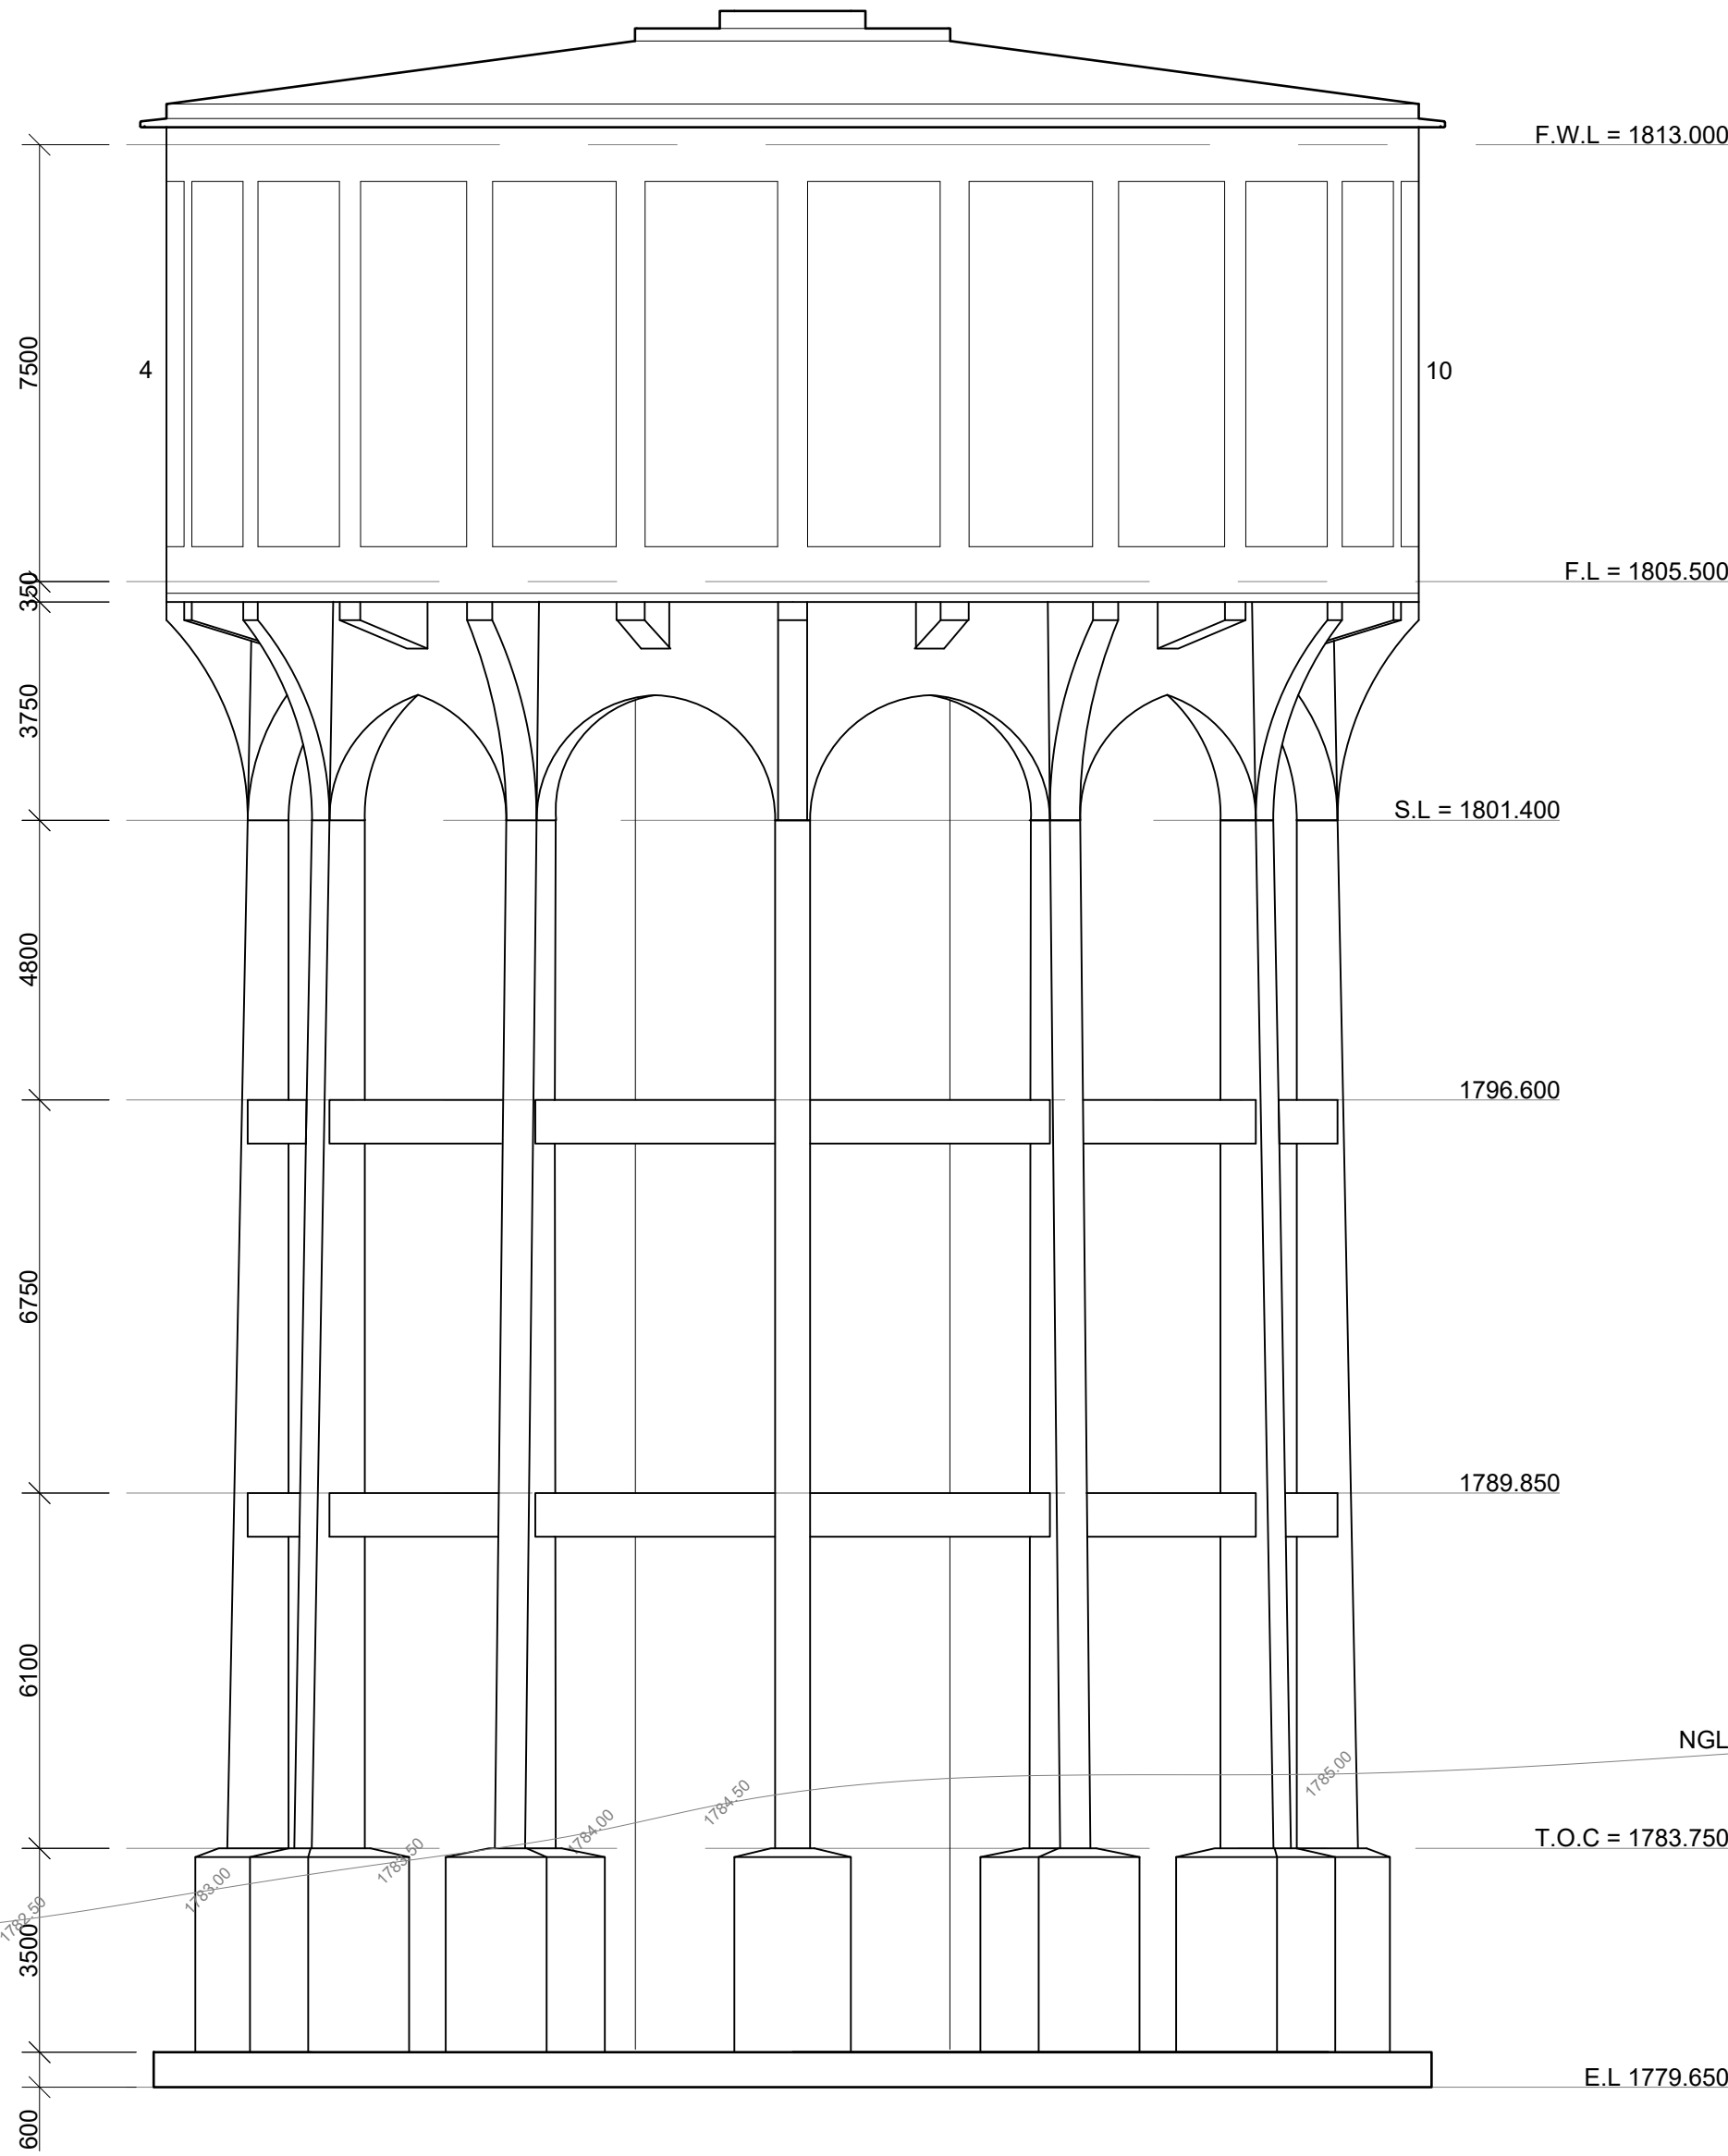

NEW TOWER
SCALE 1:120

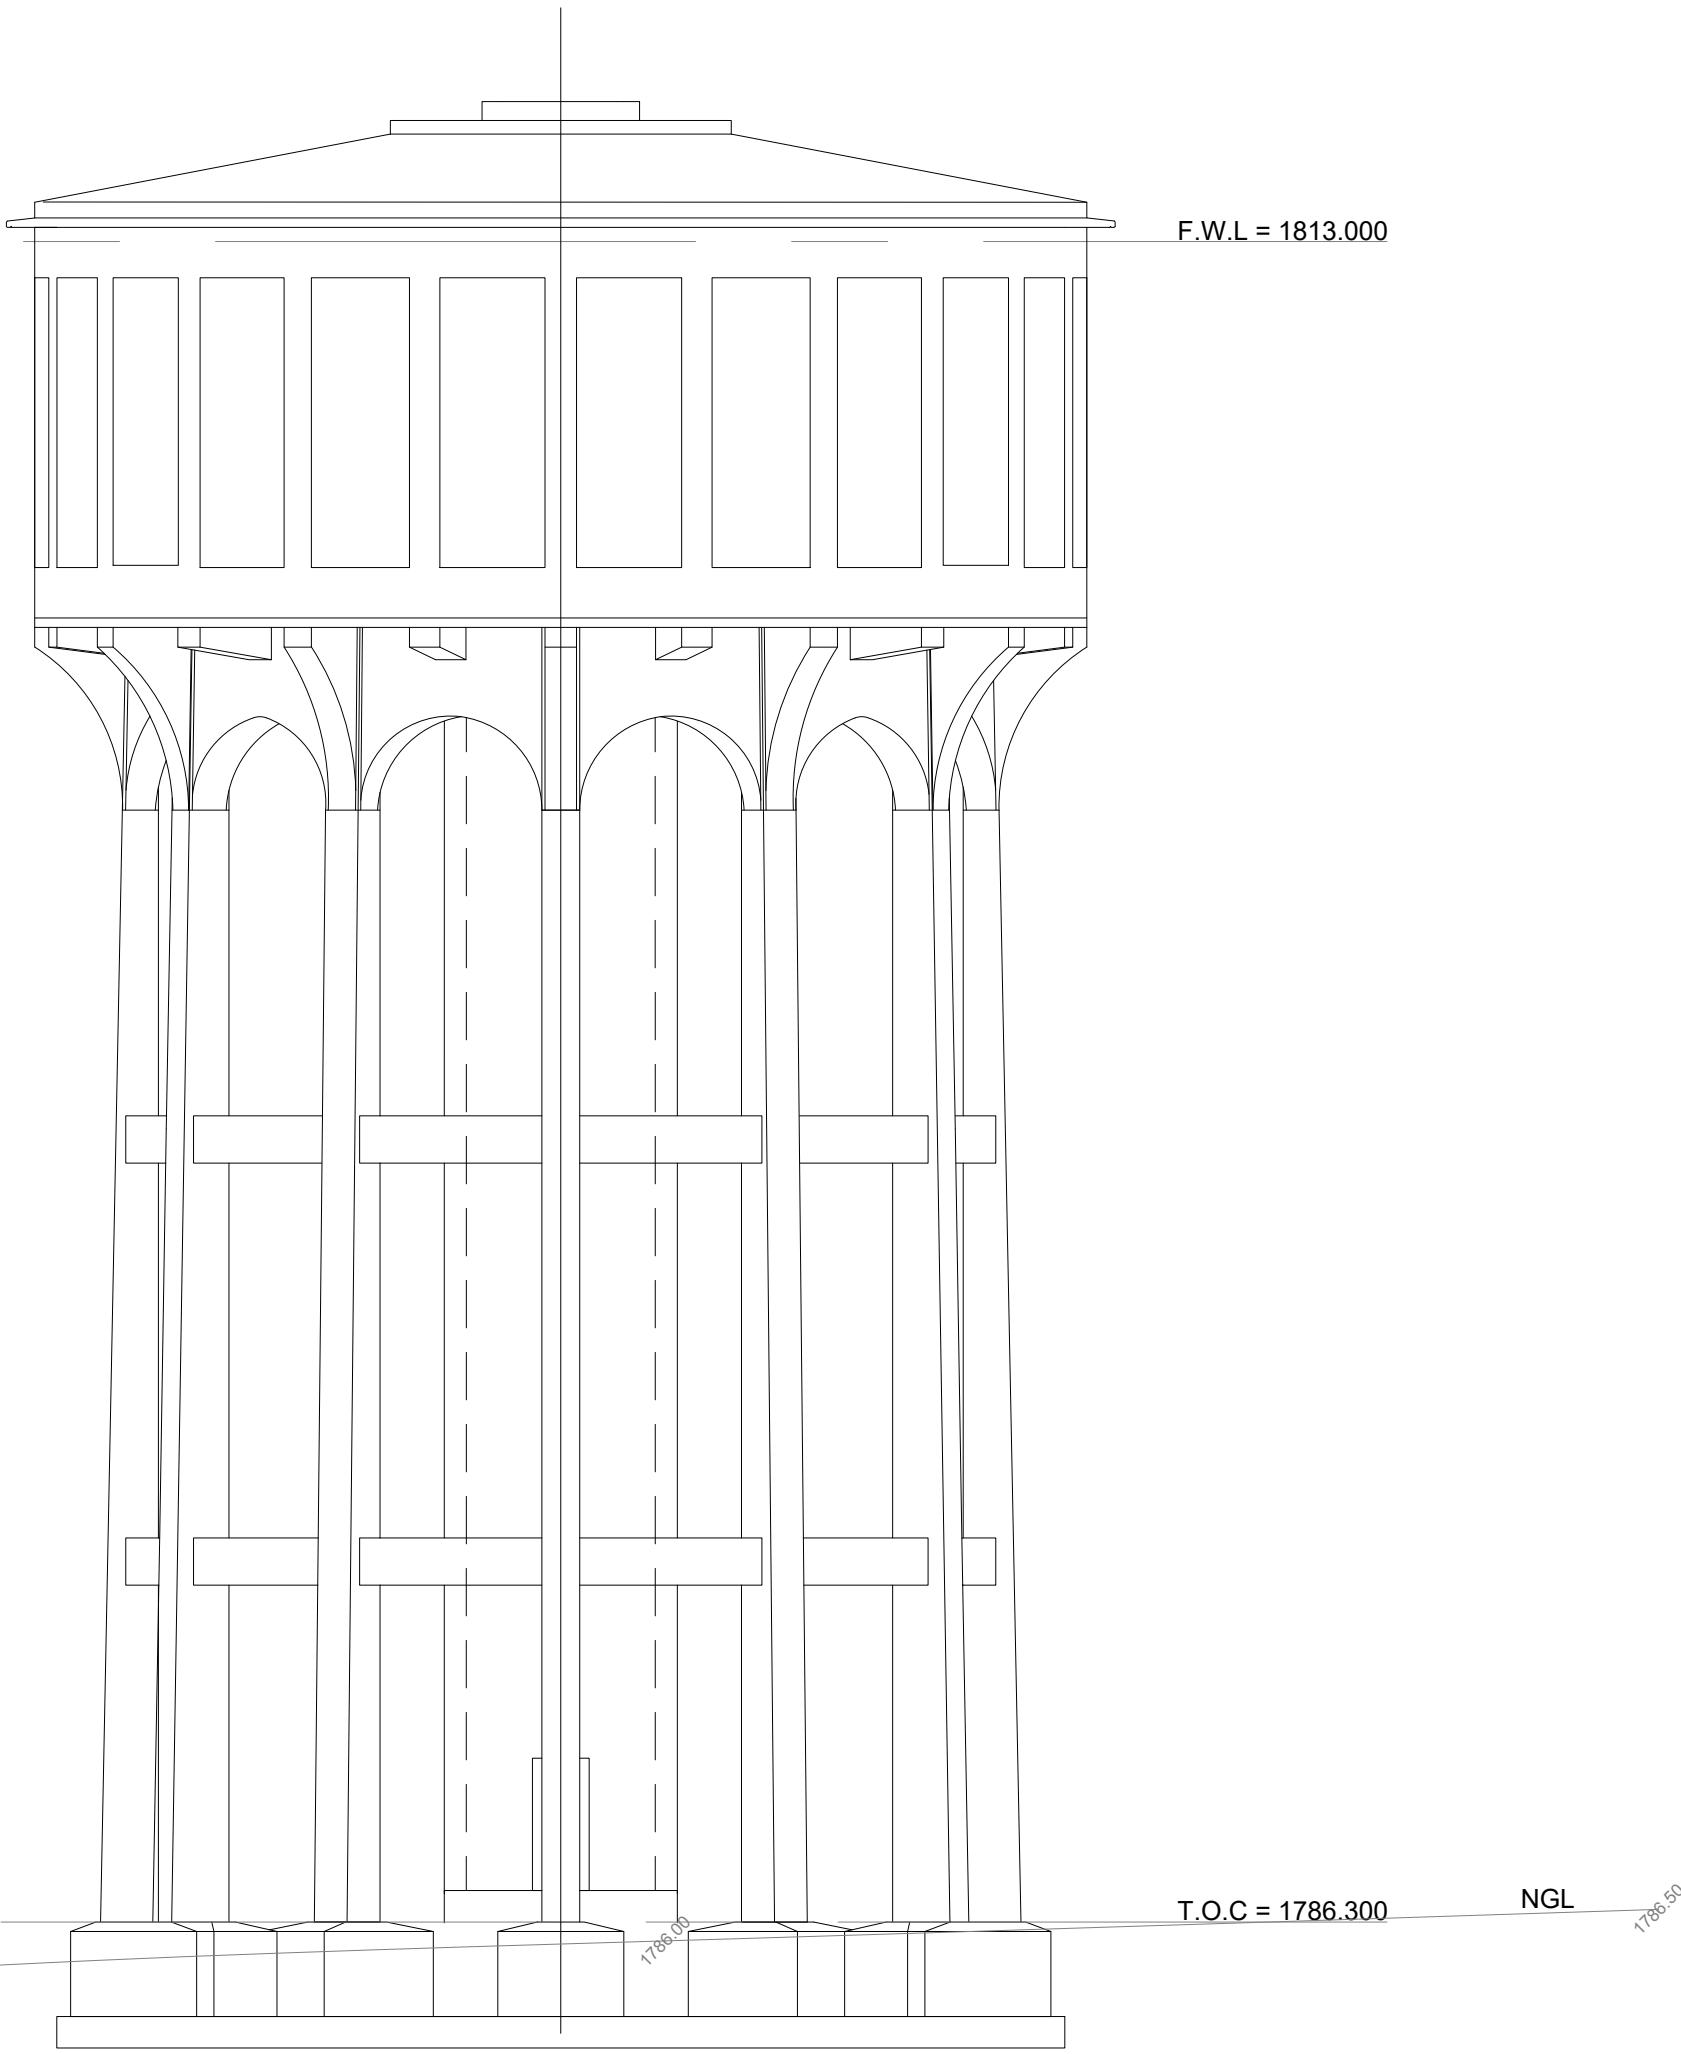


OLD TOWER
SCALE 1:120

CONSULTING ENGINEERS: TRI-M CONSULTING ENGINEERS WEWORK 155 WEST STREET SANDTON, JOHANNESBURG	DESIGNED	P. S. Botha	05/08/2024
	DRAWN	J. Nel	05/08/2024
	CHECKED	P. S. BOTHA	05/08/2024
	APPROVED BY:	P. S. Botha	
CLIENT POSTAL ADDRESS: JOHANNESBURG WATER P O BOX 61542 MARSHALLTOWN 2107	ECOSA REG. No.	SIGNATURE	DATE
	CHECKED		
		SIGNATURE	DATE



PHYSICAL ADDRESSES: 65 NTEMI PILISO STREET NEWTOWN JOHANNESBURG TEL: (011) 688-1400 FAX: (011) 688-1529	Turffontein Corridors of Freedom Water Upgrade Foresthill Tower and Pump Station	SURVEY INFORMATION		APPROVAL BY JW DEPOT		SCALE		AMENDMENTS		JW14402 CONTRACT NUMBER T01 DRAWING No. 0 REV. A1 SHEET 1 OF 1 ORIGINAL PAGE SIZE FILE No. </													
--	--	--------------------	--	----------------------	--	-------	--	------------	--	--	--	--	--	--	--	--	--	--	--	--	--	--	--

 

CONSULTING ENGINEERS:	DESIGNED	P. S. Botha	05/08/2024
TRI-M CONSULTING ENGINEERS	DRAWN	J. Nel	05/08/2024
WEWORK 155 WEST STREET SANDTON, JOHANNESBURG	CHECKED	P. S. BOTHA	05/08/2024
	APPROVED BY: P. S. Botha	SIGNATURE	DATE
	ECSA REG. No.		
CLIENT POSTAL ADDRESS: JOHANNESBURG WATER P O BOX 61542 MARSHALLTOWN 2107	CHECKED		
		SIGNATURE	DATE



Johannesburg Water

PHYSICAL ADDRESSES:
65 NTEMI PILISO STREET
NEWTOWN
JOHANNESBURG

TEL: (011) 688-1400
FAX: (011) 688-1529

Turffontein Corridors of Freedom
Water Upgrade
Foresthill Tower and Pump Station

FOUNDATION PLAN

SURVEY INFORMATION		APPROVAL BY JW DEPOT		SCALE	AMENDMENTS	
PROJECT SURVEYOR:		CHECKED		1:75	REV:	DESCRIPTION
		APPROVED BY:			0	TENDER PURPOSES
DATE:		SIGNATURE	DATE			05/08/2024
CCTV INFORMATION		APPROVAL BY JW PLANNING				
CCTV COMPANY:		CHECKED				
		APPROVED BY:				
DATE:		SIGNATURE	DATE			

JW14402
CONTRACT NUMBER

T02 - 0
DRAWING No. REV.

A1 SHEET **1** OF **1**
ORIGINAL PAGE SIZE

FILE No.



- GENERAL NOTES**
- 1.1 The copyright on this dwg, including the design and details shown hereon, is reserved by the Consulting Engineer.
- 1.2 No scaling of dimensions from drawings allowed.
- 1.3 All dimensions and levels are to be verified on site by the contractor before commencing any work.
-
- 2. EARTHWORKS NOTES**
- 2.1 All excavations to follow SANS 10400 PART G: Excavation
- 2.2 Lateral support and shoring of deep excavations to be designed and certified by a professional
- 2.3 Compacted fill in layers not exceeding 150mm to 97% MOD AASHTO
- 2.4 Approved insecticide & weedkiller to SABS spec.
Code 0124 to sides and under foundations, surface-beds & paving. 10 year underwritten guarantee in favour of client supplied by specialist contractor.
- 2.5 All foundation excavations to be approved by the Engineer prior to placement of any concrete
- 2.6 Min. ground bearing pressure - 150kPa
-
- 3. CONCRETE NOTES**
- 3.1 All reinforced concrete to be vibrated
- 3.2 All column corners to receive chamfers
- 3.3 Half bricks or building debris may not be used as rebar spacers
- 3.4 Concrete Cube strength at 28 days
- 3.4.1 Blinding.....15MPa
- 3.4.2 Bases.....25MPa
- 3.4.3 Strip Footings.....25MPa
- 3.4.4 Surface Bed.....25MPa
- 3.4.5 1st & 2nd floors.....30MPa
- 3.4.6 Roof Slab.....30MPa
- 3.4.7 Columns.....35MPa
- 3.5 Concrete cover to reinforcement measured to stirrups
- 3.5.1 Base bottom.....75mm
- 3.5.2 Base sides.....50mm
- 3.5.3 Columns.....40mm
- 3.5.4 Beams.....30mm
- 3.5.5 Suspended slabs.....25mm
- 3.6 Proposed mix designs to be approved by the engineer prior to placement of any concrete
-
- 4. REINFORCEMENT NOTES**
- 4.1 Reinforcement detailing based on SANS 10144
- 4.2 Minimum lapping of reinforcement: 50 x smaller diameter
All laps to be staggered
- 4.3 Reinforcement to be securely wired at all intersections
- 4.4 Reinforcement must be formed around, and as close as allowed to holes, and must not be cut
All holes and voids to be checked and approved by the Engineer prior to the placement of any concrete
- 4.5 Mild steel (R) to comply with SABS 920 type A - Grade 3
High tensile steel (Y) to comply SABS 920 type C - Grade 50
- 4.6 Bending dimensions in accordance with sabs 282:2011
Dimensions are all outside dimensions
Dimension d must always be greater than 2 x bar dia.
Radius of all bends are standard unless it is given
- 4.7 All reinforcement to be checked and approved by the Engineer prior to the placement of any concrete
Any reinforcing not inspected before concrete is poured will not be signed off by VBL
- 4.8 Reinforcement abbreviations:
- BW - Both Ways
- EF - Each Face
- NF - Near Face
- FF - Far Face
- EW - Each Way
- SF - Side Face
- T1 - Highest of top layers
- T2 - Second highest of top layers
- B1 - Lowest of bottom layers
- B2 - Second lowest of bottom layers
- ALT - Alternative
- ABR - Alternative Bar Reversed






TEL: (011) 688-1400
FAX: (011) 688-1529

ELEVATION AND SECTIONS

SURVEY INFORMATION		APPROVAL BY JW DEPOT			SCALE		AMENDMENTS	
PROJECT SURVEYOR:		CHECKED				REV:	DESCRIPTION	DATE:
		APPROVED BY:				0	TENDER PURPOSES	05/08/2024
DATE:			SIGNATURE	DATE				
CCTV INFORMATION		APPROVAL BY JW PLANNING						
CCTV COMPANY:		CHECKED						
		APPROVED BY:						
DATE:				SIGNATURE	DATE			

JW14402	T03	—	0
CONTRACT NUMBER	DRAWING No.		REV.
A1	SHEET	1	OF 1
ORIGINAL PAGE SIZE			
FILE No.			

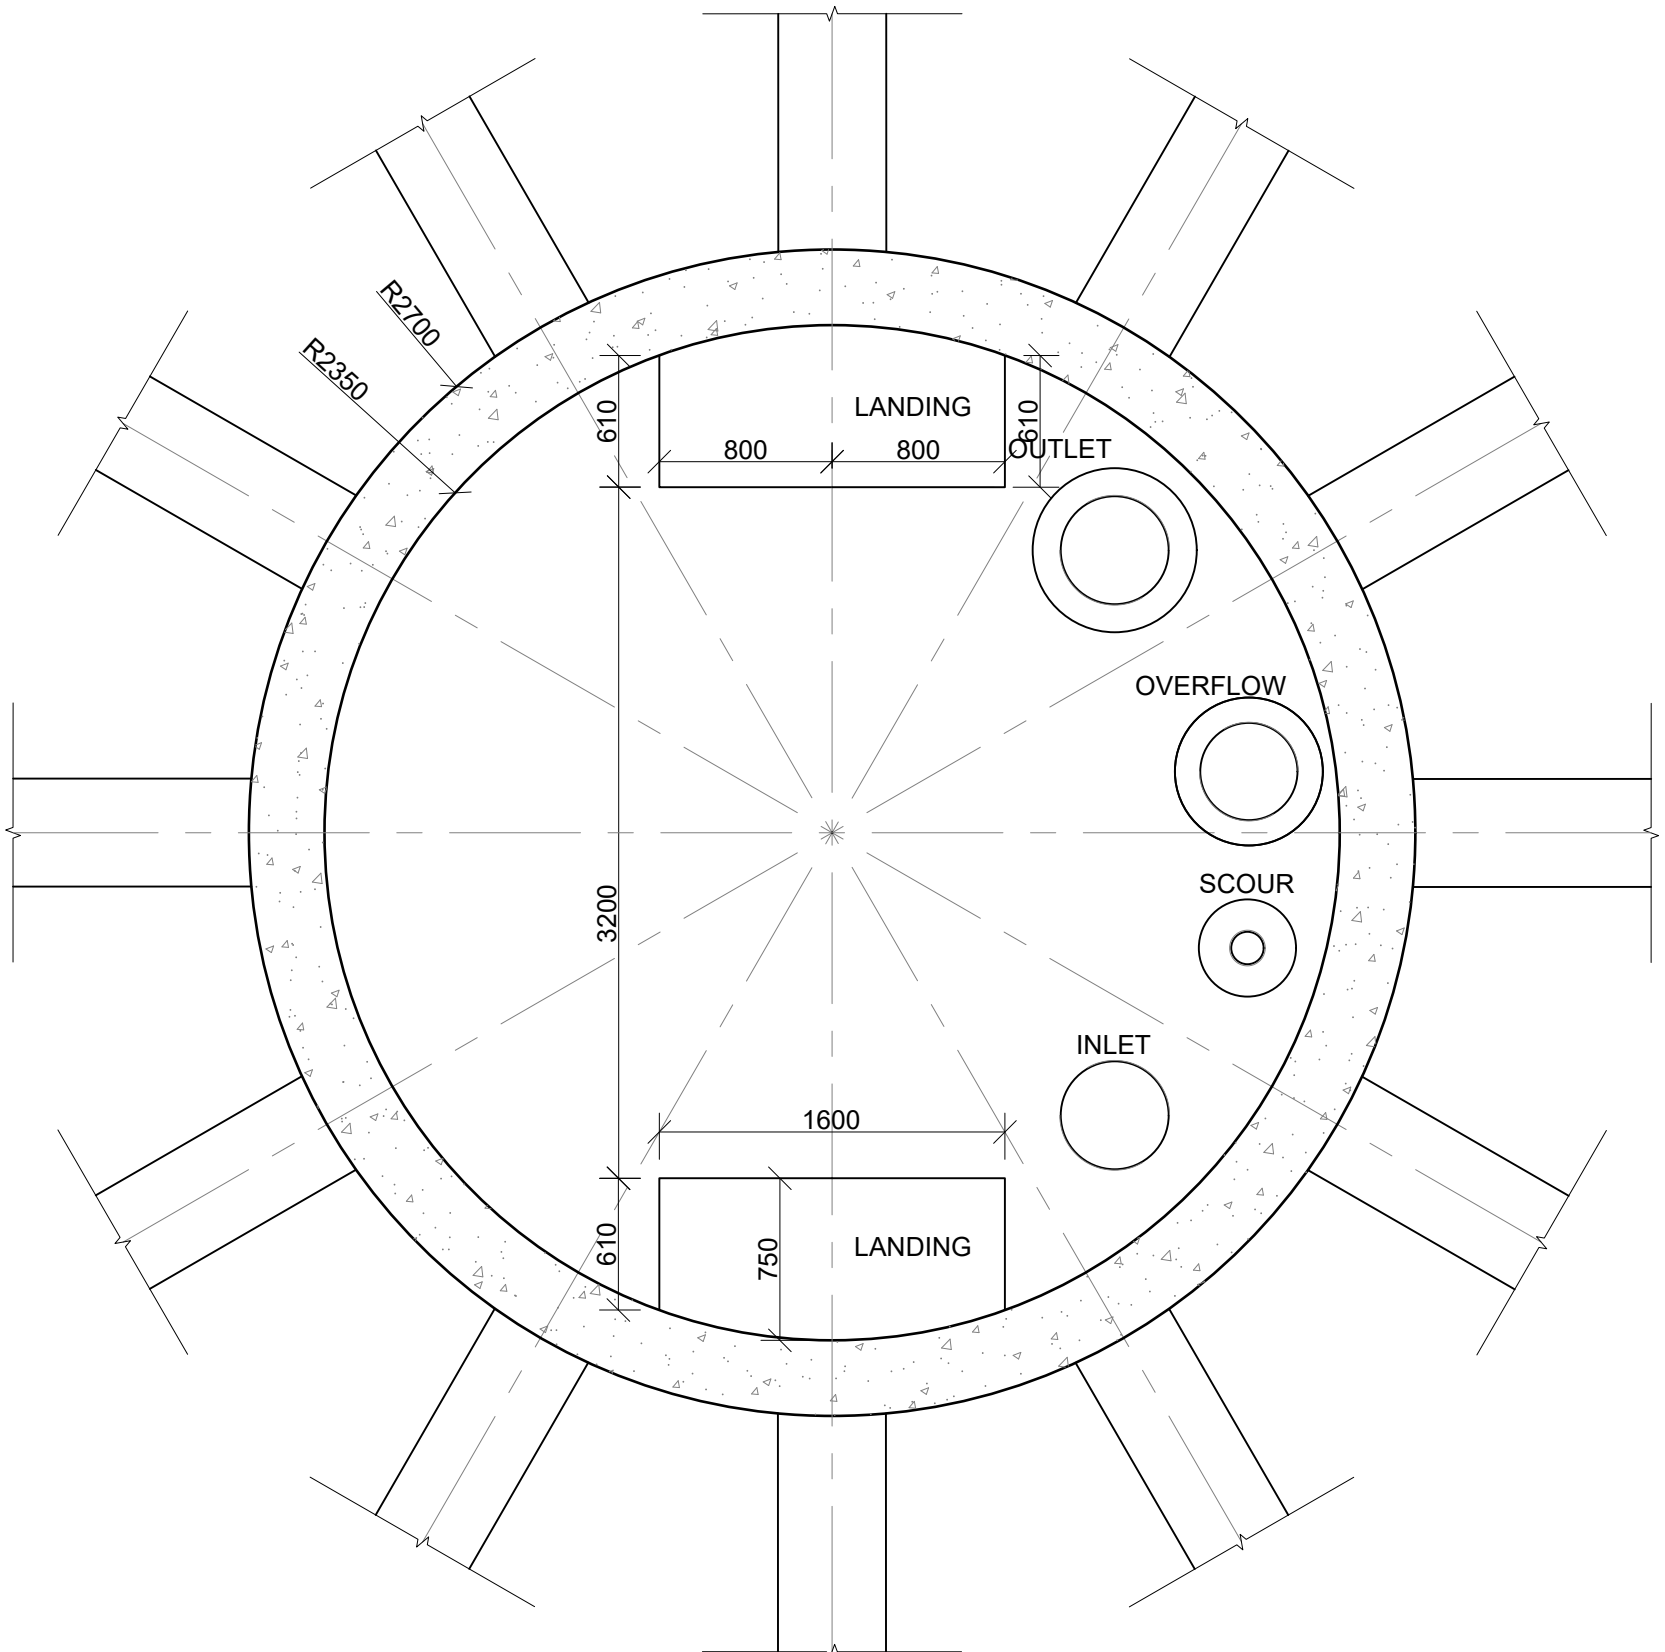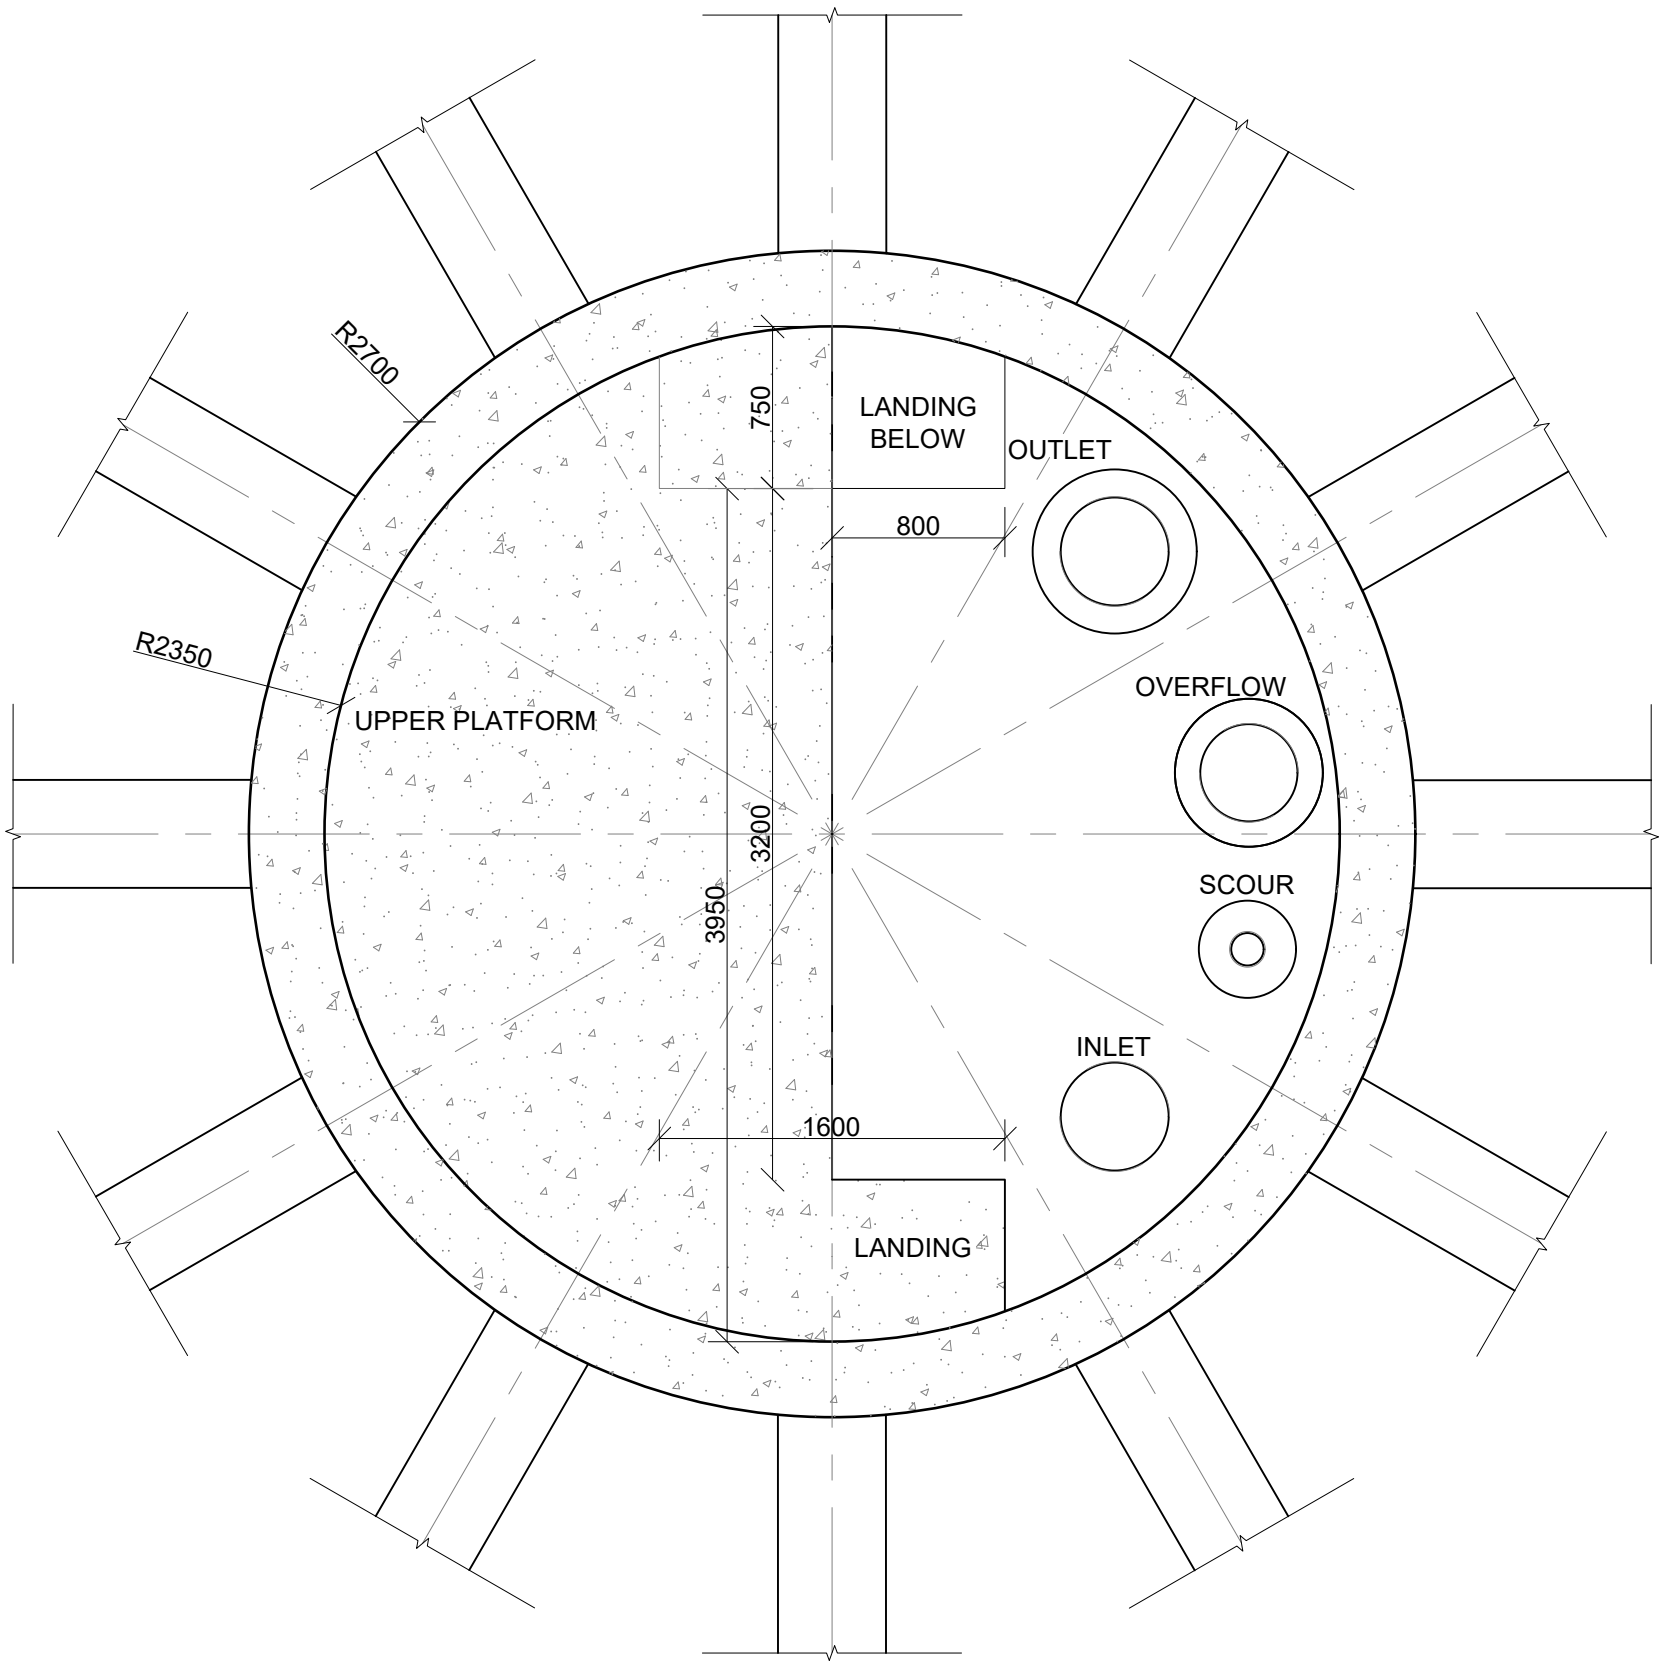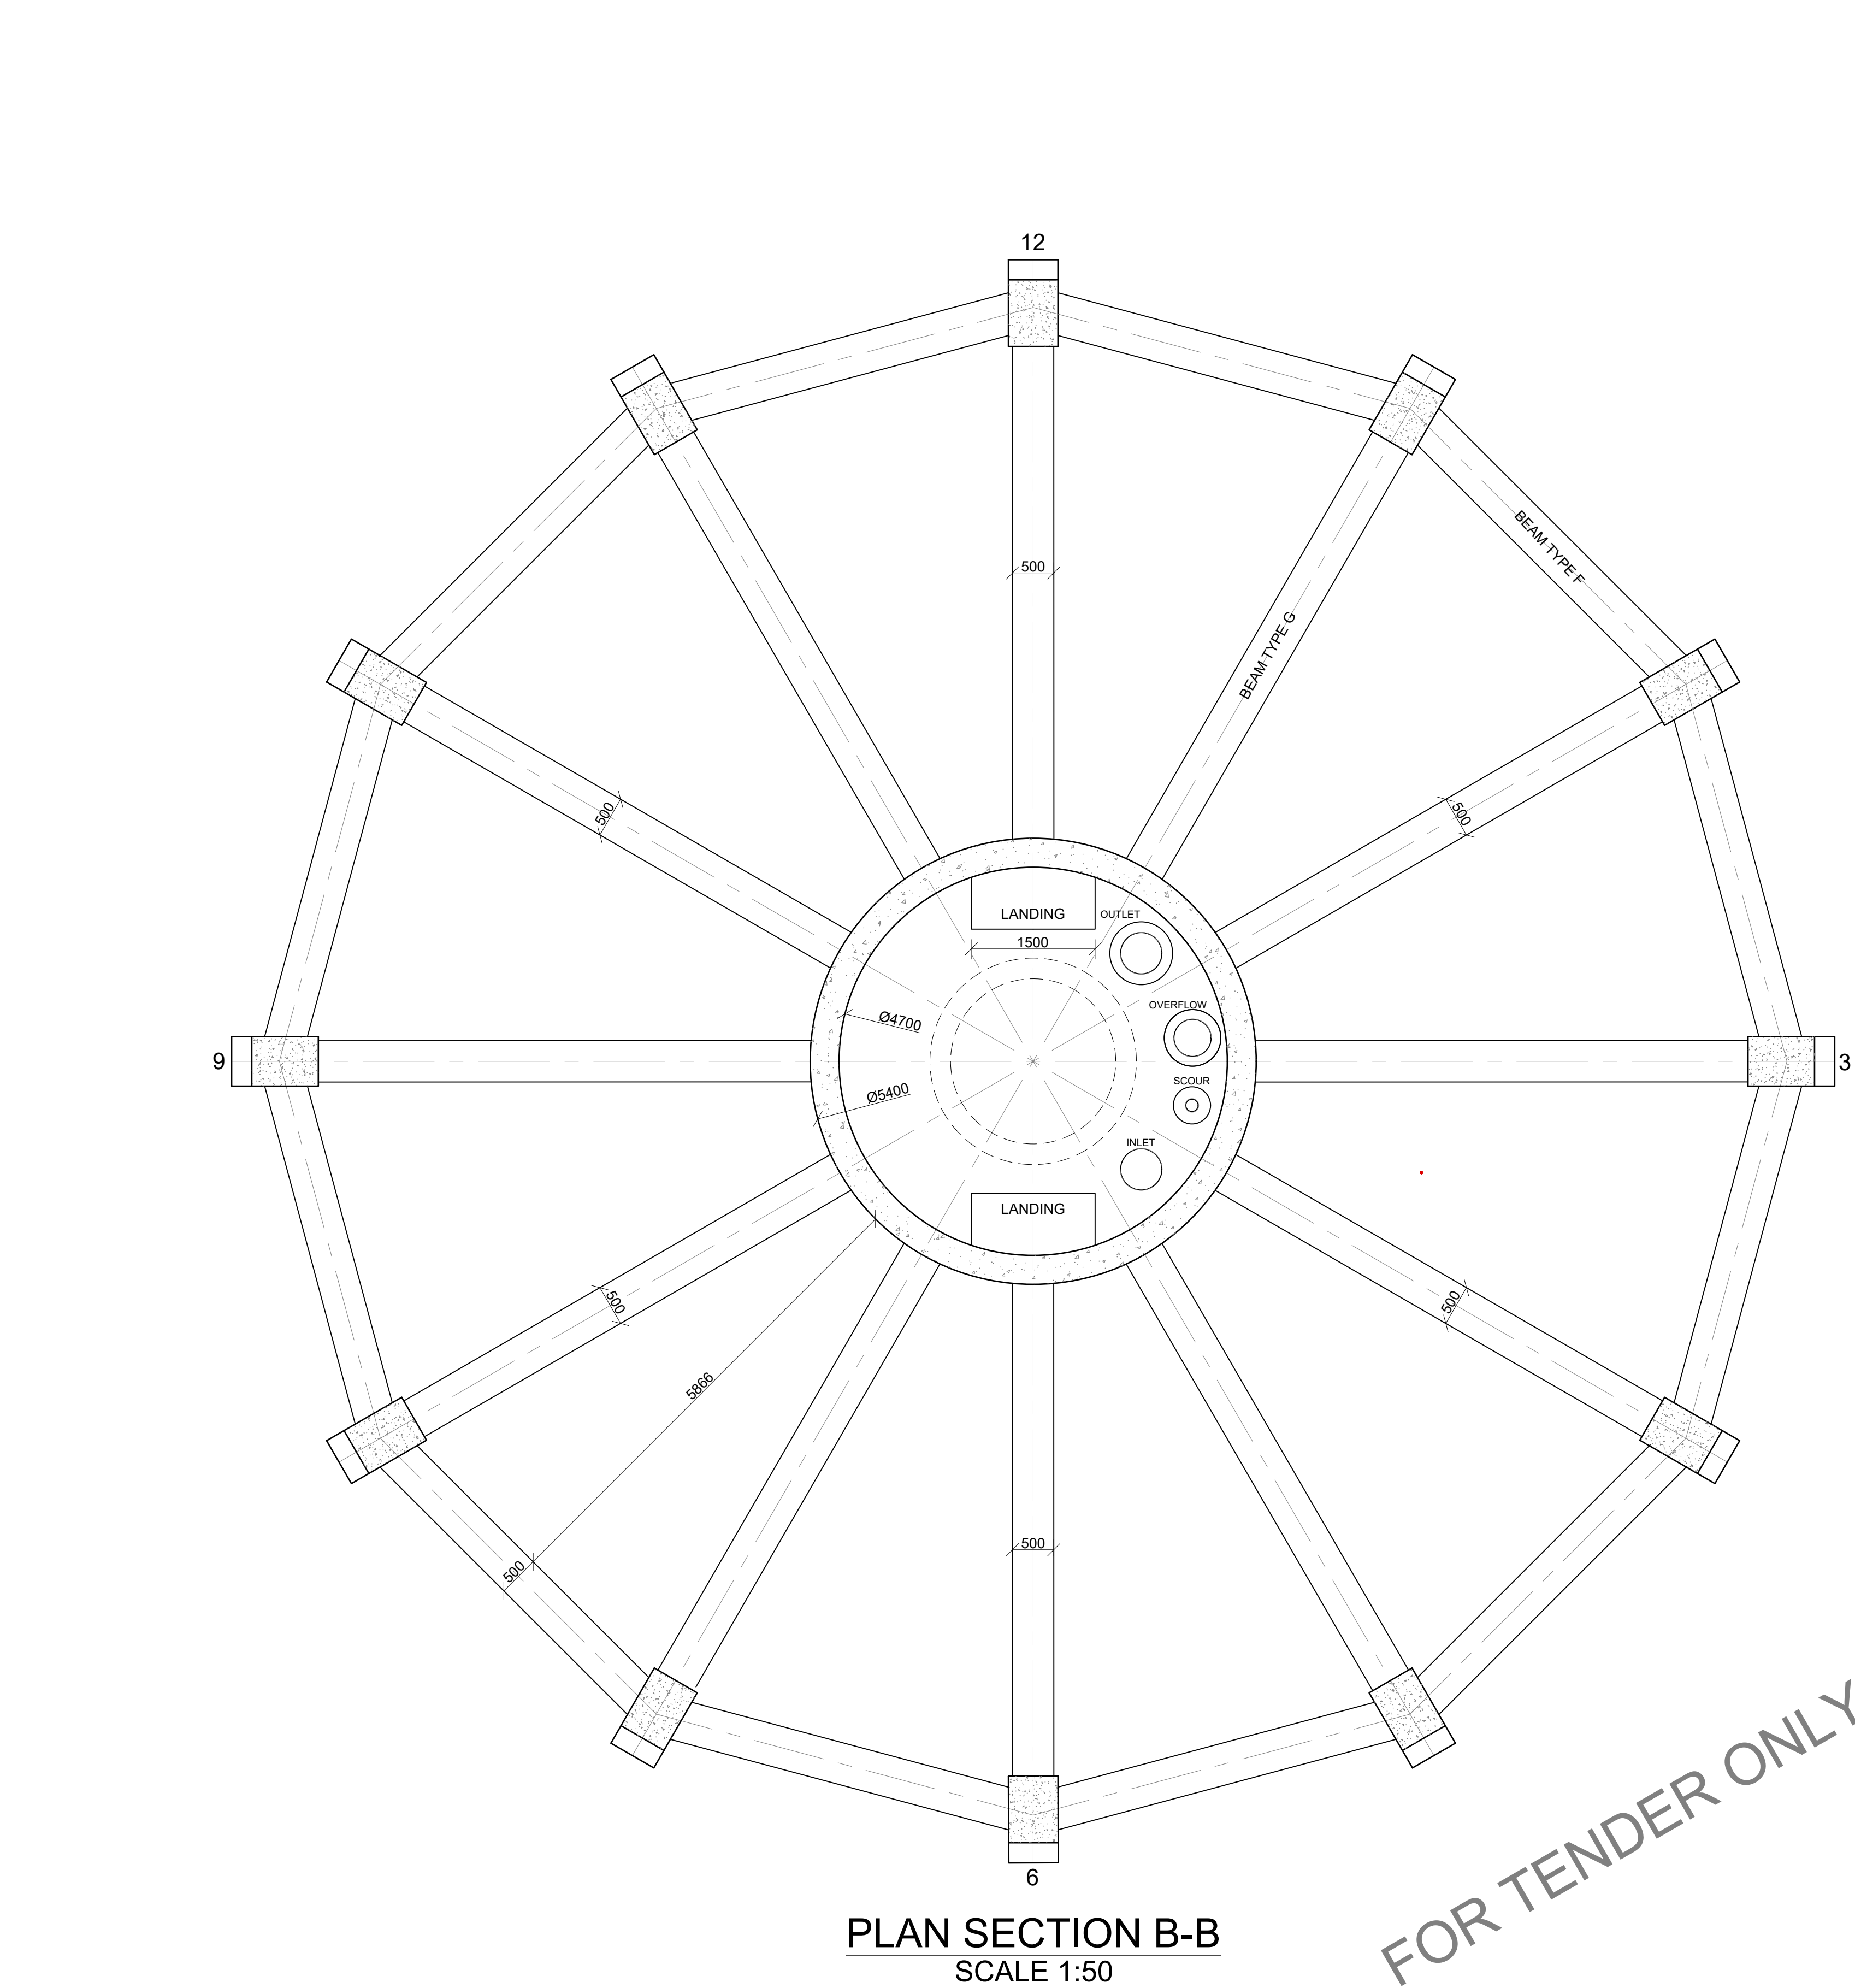

- 1. GENERAL NOTES**
- 1.1 The copyright on this dwg, including the design and details shown hereon, is reserved by the Consulting Engineers.
- 1.2 No scaling of dimensions from drawings allowed.
- 1.3 All dimensions and levels are to be verified on site by the contractor before commencing any work.
- 2. EARTHWORKS NOTES**
- 2.1 All excavations to follow SANS 10400 PART G: Excavations
- 2.2 Lateral support and shoring of deep excavations to be designed and certified by a professional
- 2.3 Compacted fill in layers not exceeding 150mm to 97% MOD AASHTO
- 2.4 Approved insecticide & weedkiller to SABS spec. Code 0124 to sides and under foundations, surface-beds & paving. 10 year underwritten guarantee in favour of client supplied by specialist contractor.
- 2.5 All foundation excavations to be approved by the Engineer prior to placement of any concrete
- 2.6 Min. ground bearing pressure - 150kPa
- 3. CONCRETE NOTES**
- 3.1 All reinforced concrete to be vibrated
- 3.2 All column corners to receive chamfers
- 3.3 Half bricks or building debris may not be used as rebar spacers
- 3.4 Concrete Cube strength at 28 days
- 3.4.1 Blinding.....15MPa
- 3.4.2 Bases.....25MPa
- 3.4.3 Strip Footings.....25MPa
- 3.4.4 Surface Bed.....25MPa
- 3.4.5 1st & 2nd floors.....30MPa
- 3.4.6 Roof Slab.....30MPa
- 3.4.7 Columns.....35MPa
- 3.5 Concrete cover to reinforcement measured to stirrups
- 3.5.1 Base bottom.....75mm
- 3.5.2 Base sides.....50mm
- 3.5.3 Columns.....40mm
- 3.5.4 Beams.....30mm
- 3.5.5 Suspended slabs.....25mm
- 3.6 Proposed mix designs to be approved by the engineer prior to placement of any concrete
- 4. REINFORCEMENT NOTES**
- 4.1 Reinforcement detailing based on SANS 10144
- 4.2 Minimum lapping of reinforcement: 50 x smaller diameter All laps to be staggered
- 4.3 Reinforcement to be securely wired at all intersections
- 4.4 Reinforcement must be formed around, and as close as allowed to holes, and must not be cut All holes and voids to be checked and approved by the Engineer prior to the placement of any concrete
- 4.5 Mild steel (R) to comply with SABS 920 type A - Grade 3 High tensile steel (Y) to comply SABS 920 type C - Grade 1
- 4.6 Bending dimensions in accordance with sans 282:2011 Dimensions are all outside dimensions Dimension d must always be greater than 2 x bar dia. Radius of all bends are standard unless r is given
- 4.7 All reinforcement to be checked and approved by the Engineer prior to the placement of any concrete **Any reinforcing not inspected before concrete is poured will not be signed off by VBL**
- 4.8 Reinforcement abbreviations:
- BW - Both Ways
- EF - Each Face
- NF - Near Face
- FF - Far Face
- EW - Each Way
- SF - Side Face
- T1 - Highest of top layers
- T2 - Second highest of top layers
- B1 - Lowest of bottom layers
- B2 - Second lowest of bottom layers
- ALT - Alternative
- ABR - Alternative Bar Reversed

CONSULTING ENGINEERS: TRI-M CONSULTING ENGINEERS WEWORK 155 WEST STREET SANDTON, JOHANNESBURG	DESIGNED	P. S. Botha	05/08/2024
	DRAWN	J. Nel	05/08/2024
	CHECKED	P. S. BOTHA	05/08/2024
	APPROVED BY:		
	P. S. Botha		
CLIENT POSTAL ADDRESS: JOHANNESBURG WATER P O BOX 61542 MARSHALLTOWN 2107	ECSA REG. No.	SIGNATURE	DATE
	CHECKED		



PHYSICAL ADDRESSES:
65 NTEMI PILISO STREET
NEWTOWN
JOHANNESBURG


TEL: (011) 688-1400
FAX: (011) 688-1529

Turffontein Corridors of Freedom
Water Upgrade
Foresthill Tower and Pump Station


PLAN SECTIONS

SURVEY INFORMATION		APPROVAL BY JW DEPOT		SCALE		AMENDMENTS	
PROJECT SURVEYOR:		CHECKED		1: 50; 1: 35	REV:	DESCRIPTION	DATE:
DATE:		APPROVED BY:			0	TENDER PURPOSES	05/08/2024
		SIGNATURE	DATE				
CCTV INFORMATION		APPROVAL BY JW PLANNING					
CCTV COMPANY:		CHECKED					
DATE:		APPROVED BY:					
		SIGNATURE	DATE				


JW14402	T04	0
CONTRACT NUMBER	DRAWING No.	REV.
A1	1	1
SHEET	OF	
ORIGINAL PAGE SIZE		
FILE No.		

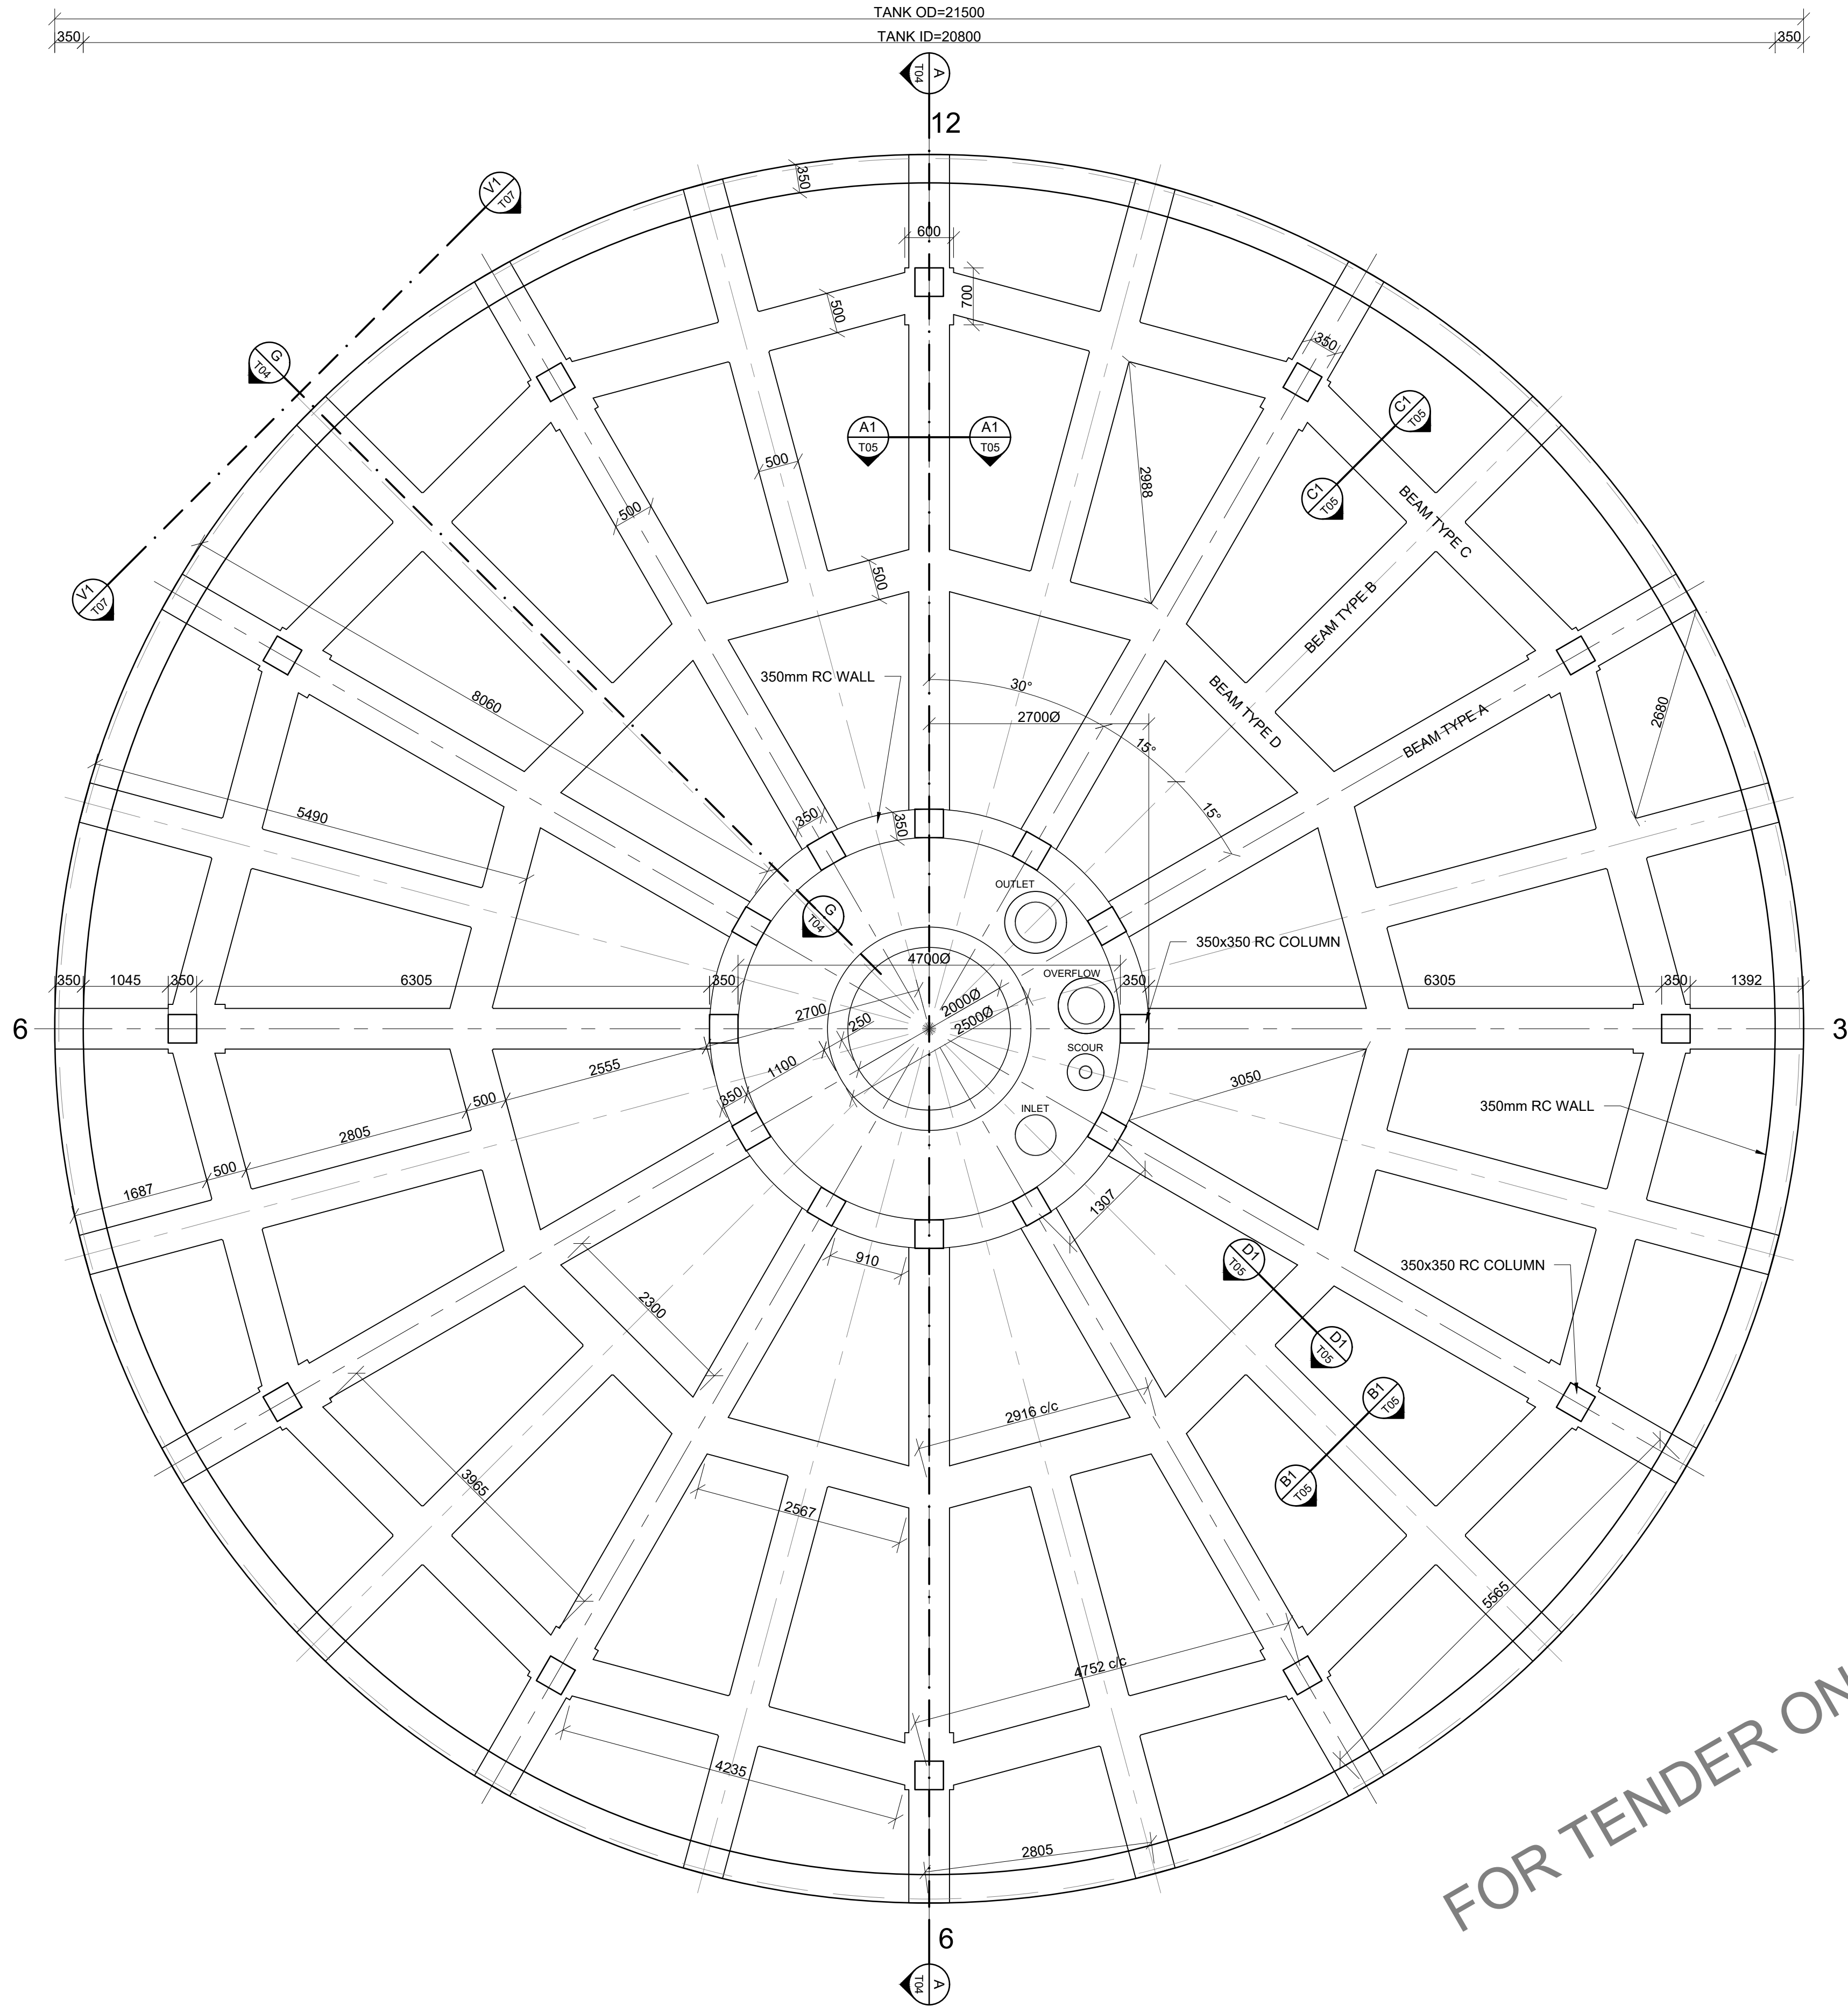


TANK FLOOR PLAN
SCALE 1:50

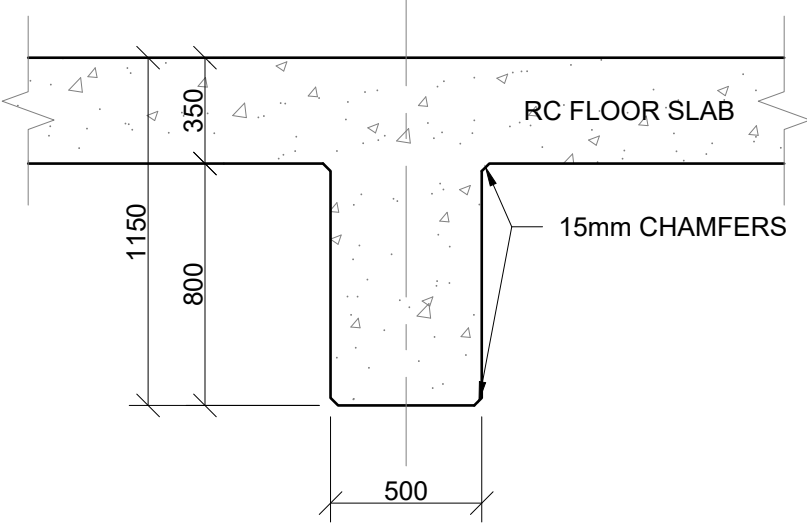


BEAM TYPE A
SECTION A1
SCALE 1:25

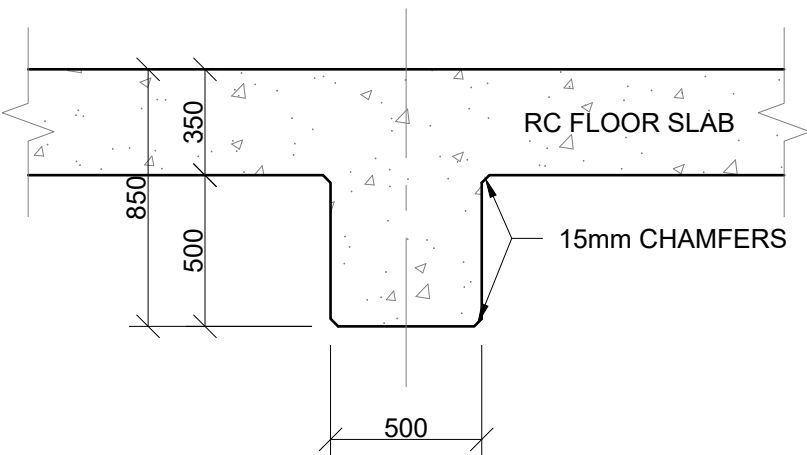

BEAM TYPE B
SECTION B1
SCALE 1:25

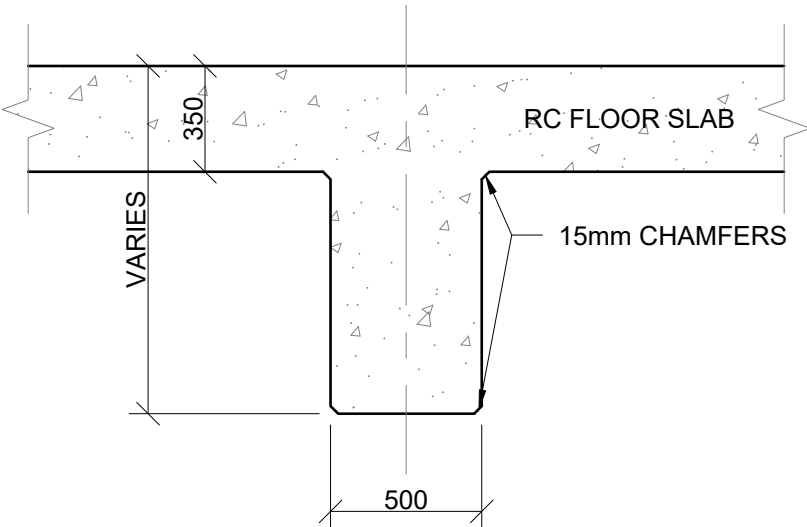

BEAM TYPE C
SECTION C1
SCALE 1:25

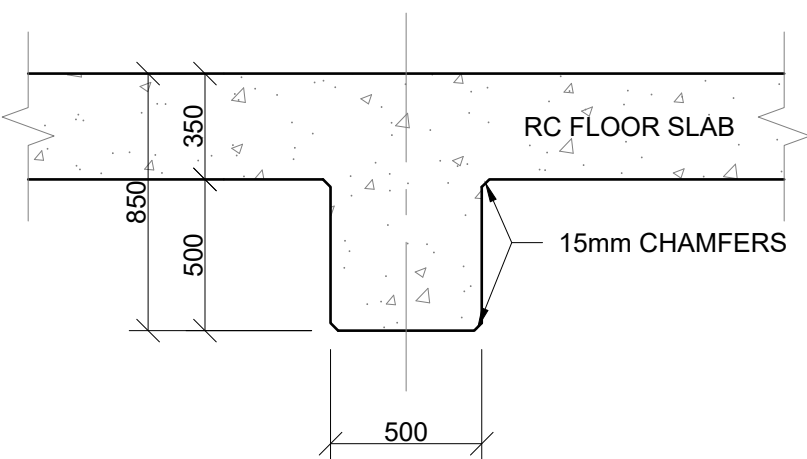

BEAM TYPE D
SECTION D1
SCALE 1:25

1. GENERAL NOTES
- 1.1 The copyright on this dwg, including the design and details shown hereon, is reserved by the Consulting Engineers.

1.2 No scaling of dimensions from drawings allowed.

1.3 All dimensions and levels are to be verified on site by the contractor before commencing any work.
2. EARTHWORKS NOTES
- 2.1 All excavations to follow SANS 10400 PART G: Excavations

2.2 Lateral support and shoring of deep excavations to be designed and certified by a professional

2.3 Compacted fill in layers not exceeding 150mm to 97% MOD AASHTO

2.4 Approved insecticide & weedkiller to SABS spec.
Code 0124 to sides and under foundations, surface-beds & paving. 10 year underwritten guarantee in favour of client supplied by specialist contractor.

2.5 All foundation excavations to be approved by the Engineer prior to placement of any concrete

2.6 Min. ground bearing pressure - 150kPa
3. CONCRETE NOTES
- 3.1 All reinforced concrete to be vibrated

3.2 All column corners to receive chamfers

3.3 Half bricks or building debris may not be used as rebar spacers

3.4 Concrete Cube strength at 28 days

3.4.1 Blinding.....15MPa

3.4.2 Bases.....25MPa

3.4.3 Strip Footings.....25MPa

3.4.4 Surface Bed.....25MPa

3.4.5 1st & 2nd floors.....30MPa

3.4.6 Roof Slab.....30MPa

3.4.7 Columns.....35MPa

3.5 Concrete cover to reinforcement measured to stirrups

3.5.1 Base bottom.....75mm

3.5.2 Base sides.....50mm

3.5.3 Columns.....40mm

3.5.4 Beams.....30mm

3.5.5 Suspended slabs.....25mm

3.6 Proposed mix designs to be approved by the engineer prior to placement of any concrete
4. REINFORCEMENT NOTES
- 4.1 Reinforcement detailing based on SANS 10144

4.2 Minimum lapping of reinforcement: 50 x smaller diameter
All laps to be staggered

4.3 Reinforcement to be securely wired at all intersections

4.4 Reinforcement must be formed around, and as close as allowed to holes, and must not be cut
All holes and voids to be checked and approved by the Engineer prior to the placement of any concrete

4.5 Mild steel (R) to comply with SABS 920 type A - Grade 3
High tensile steel (Y) to comply SABS 920 type C - Grade 1

4.6 Bending dimensions in accordance with sans 282:2011
Dimensions are all outside dimensions
Dimension d must always be greater than 2 x bar dia.
Radius of all bends are standard unless r is given

4.7 All reinforcement to be checked and approved by the Engineer prior to the placement of any concrete
Any reinforcing not inspected before concrete is poured will not be signed off by VBL

4.8 Reinforcement abbreviations:
BW - Both Ways
EF - Each Face
NF - Near Face
FF - Far Face
EW - Each Way
SF - Side Face
T1 - Highest of top layers
T2 - Second highest of top layers
B1 - Lowest of bottom layers
B2 - Second lowest of bottom layers
ALT - Alternative
ABR - Alternative Bar Reversed


CONSULTING ENGINEERS: TRI-M CONSULTING ENGINEERS WEWORK 155 WEST STREET SANDTON, JOHANNESBURG	DESIGNED	P. S. Botha	05/08/2024
	DRAWN	J. Nel	05/08/2024
	CHECKED	P. S. BOTHA	05/08/2024
	APPROVED BY:		
	P. S. Botha		
CLIENT POSTAL ADDRESS: JOHANNESBURG WATER P O BOX 61542 MARSHALLTOWN 2107	ECSA REG. No.		
	CHECKED		
	SIGNATURE		DATE




PHYSICAL ADDRESSES: 65 NTEMI PILISO STREET NEWTOWN JOHANNESBURG TEL: (011) 688-1400 FAX: (011) 688-1529	Turffontein Corridors of Freedom Water Upgrade Foresthill Tower and Pump Station	
	TANK FLOOR PLAN	

SURVEY INFORMATION		APPROVAL BY JW DEPOT		SCALE		AMENDMENTS		
PROJECT SURVEYOR:		CHECKED		1: 50; 1: 35	REV:	DESCRIPTION	DATE:	
DATE:		APPROVED BY:			0	TENDER PURPOSES	05/08/2024	
		SIGNATURE	DATE					
CCTV INFORMATION		APPROVAL BY JW PLANNING						
CCTV COMPANY:		CHECKED						
DATE:		APPROVED BY:						
		SIGNATURE	DATE					


JW14402	T05	-	0
CONTRACT NUMBER	DRAWING No.		REV.
A1	SHEET	1	OF 1
ORIGINAL PAGE SIZE	FILE No.		

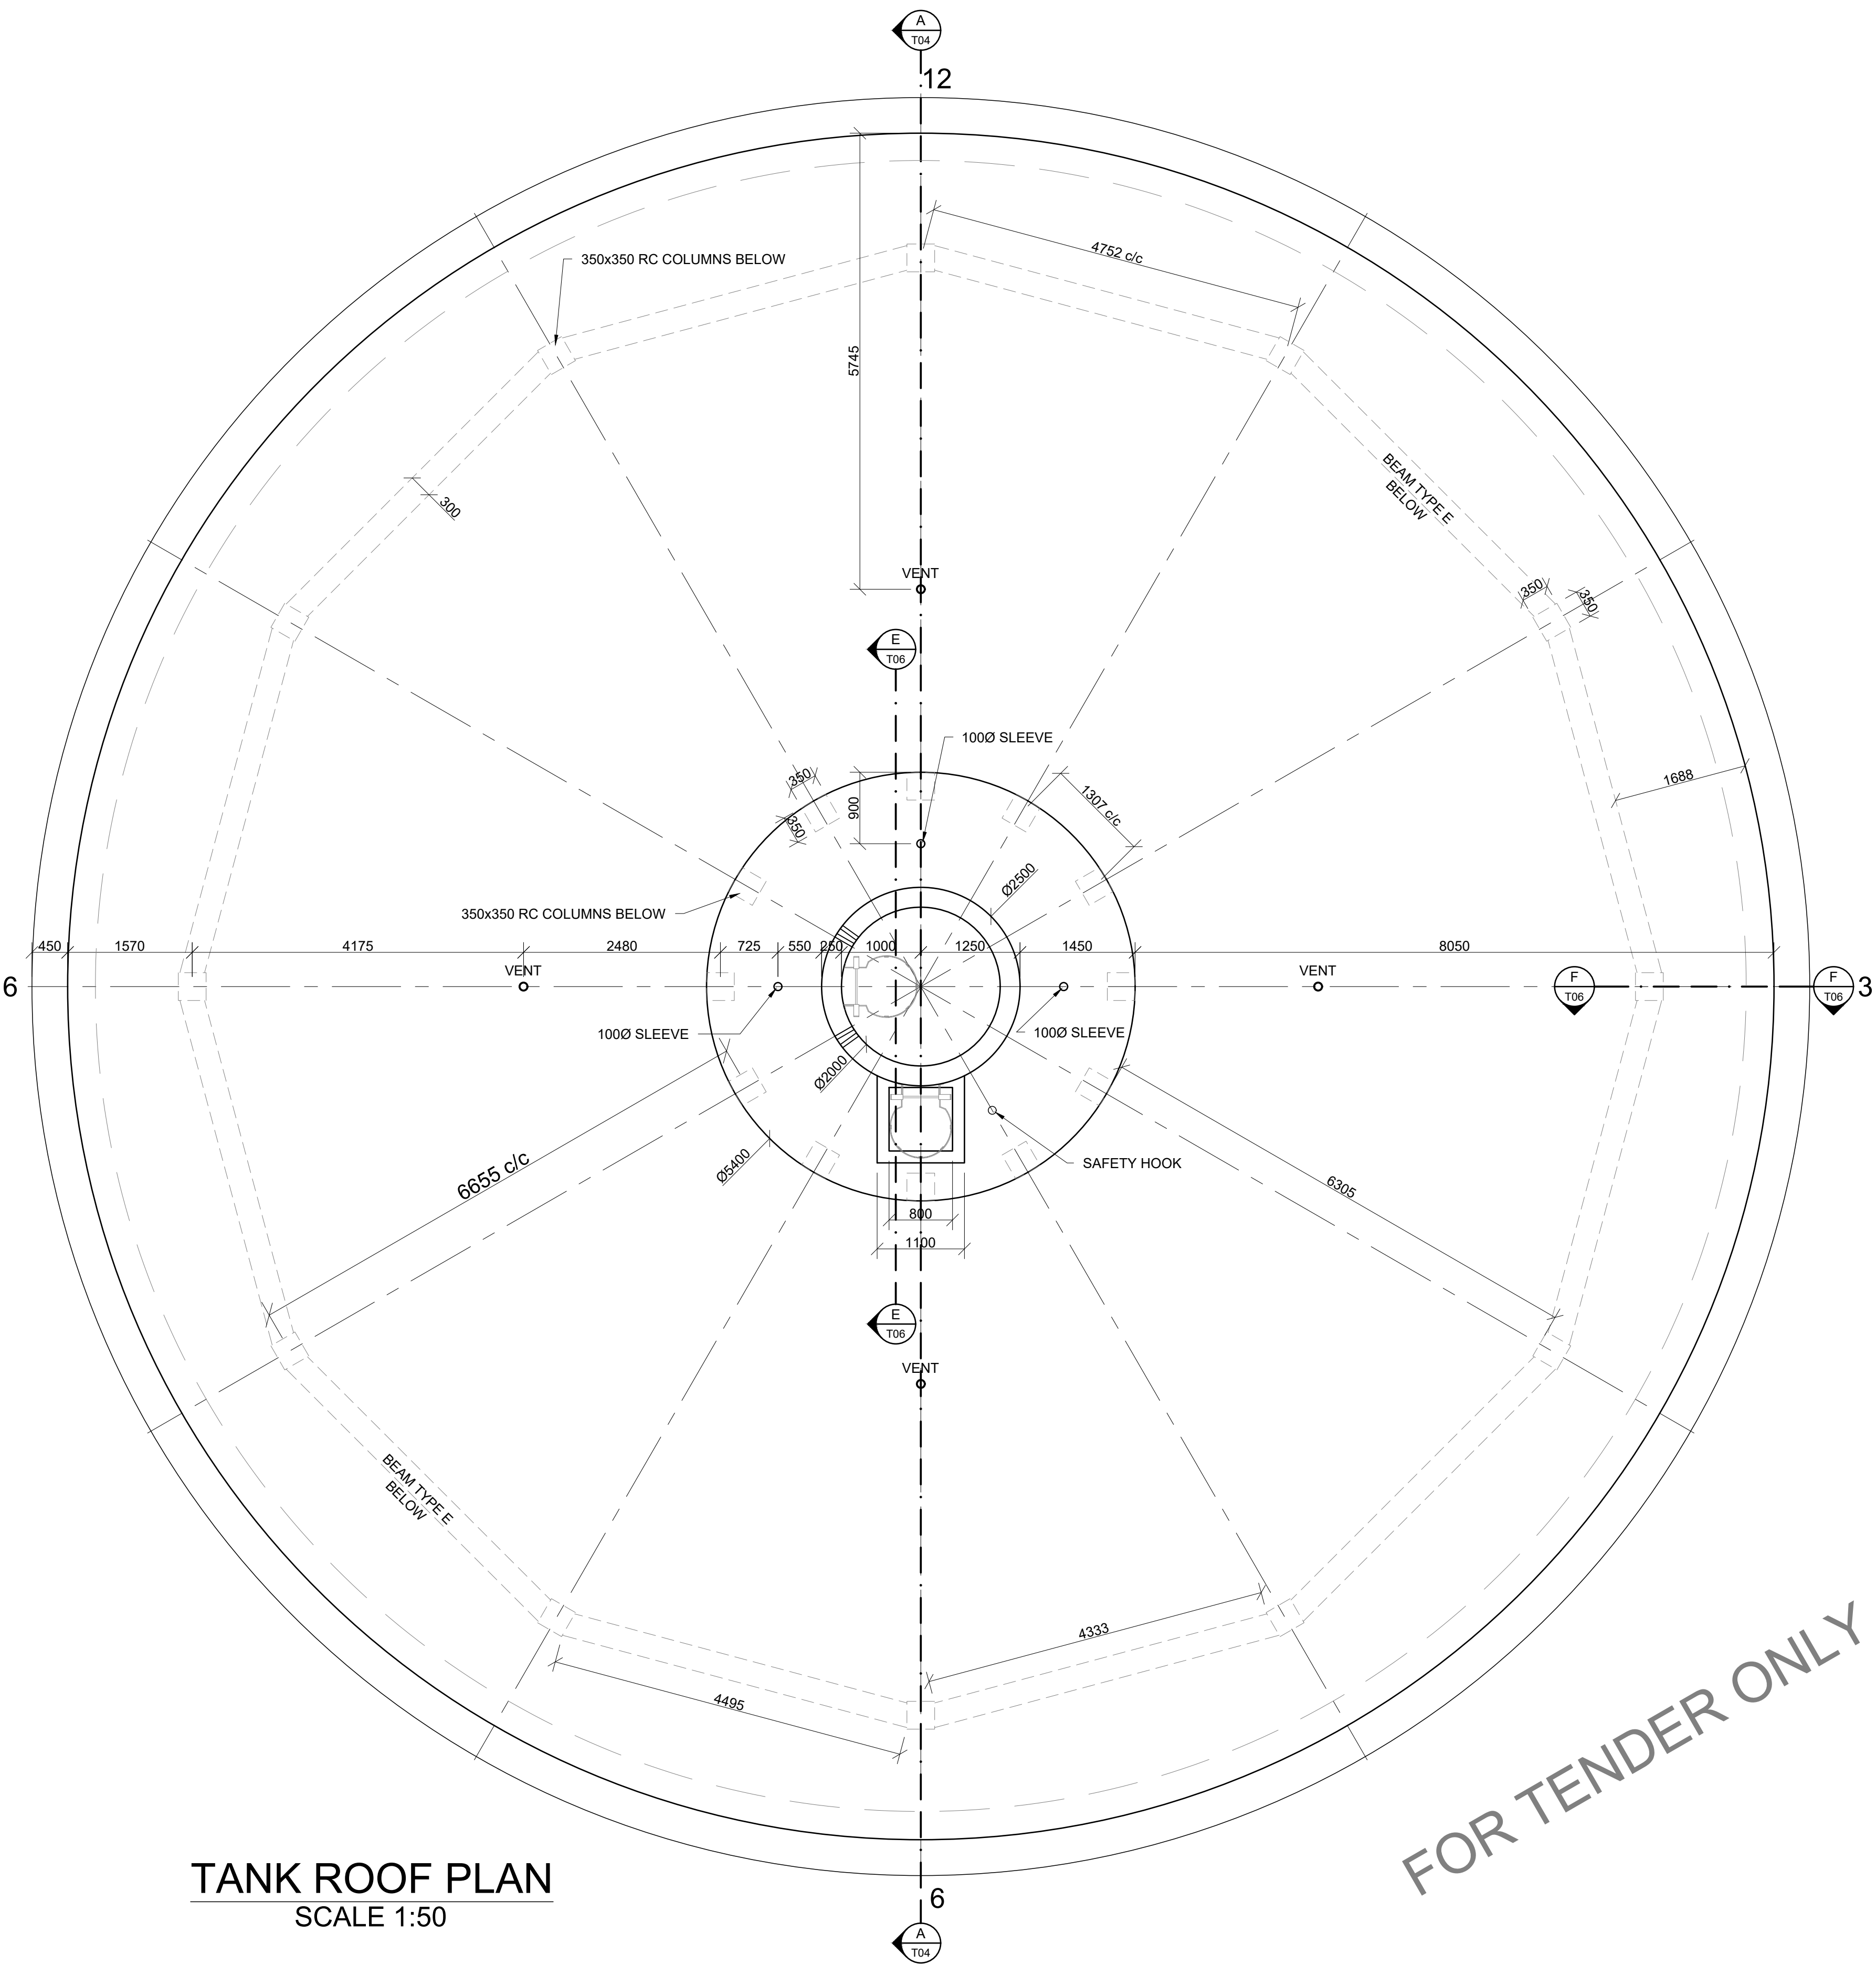

TANK ROOF PLAN
SCALE 1:50

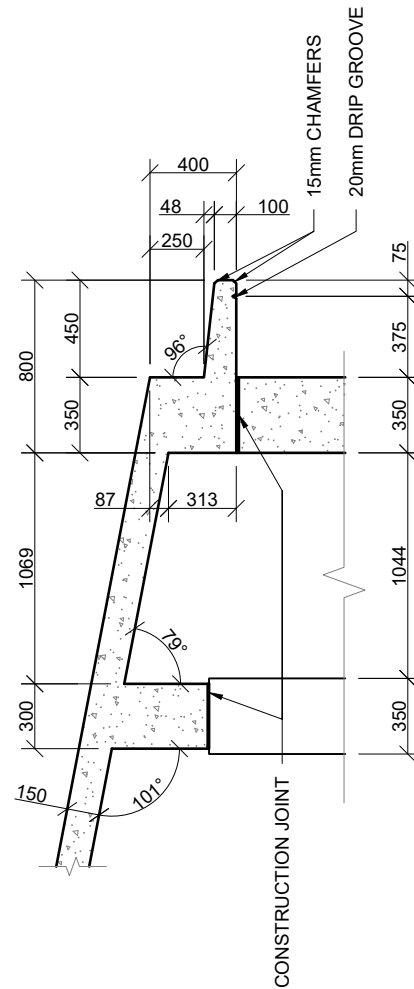

PLAN SECTION F-F
SCALE 1:35

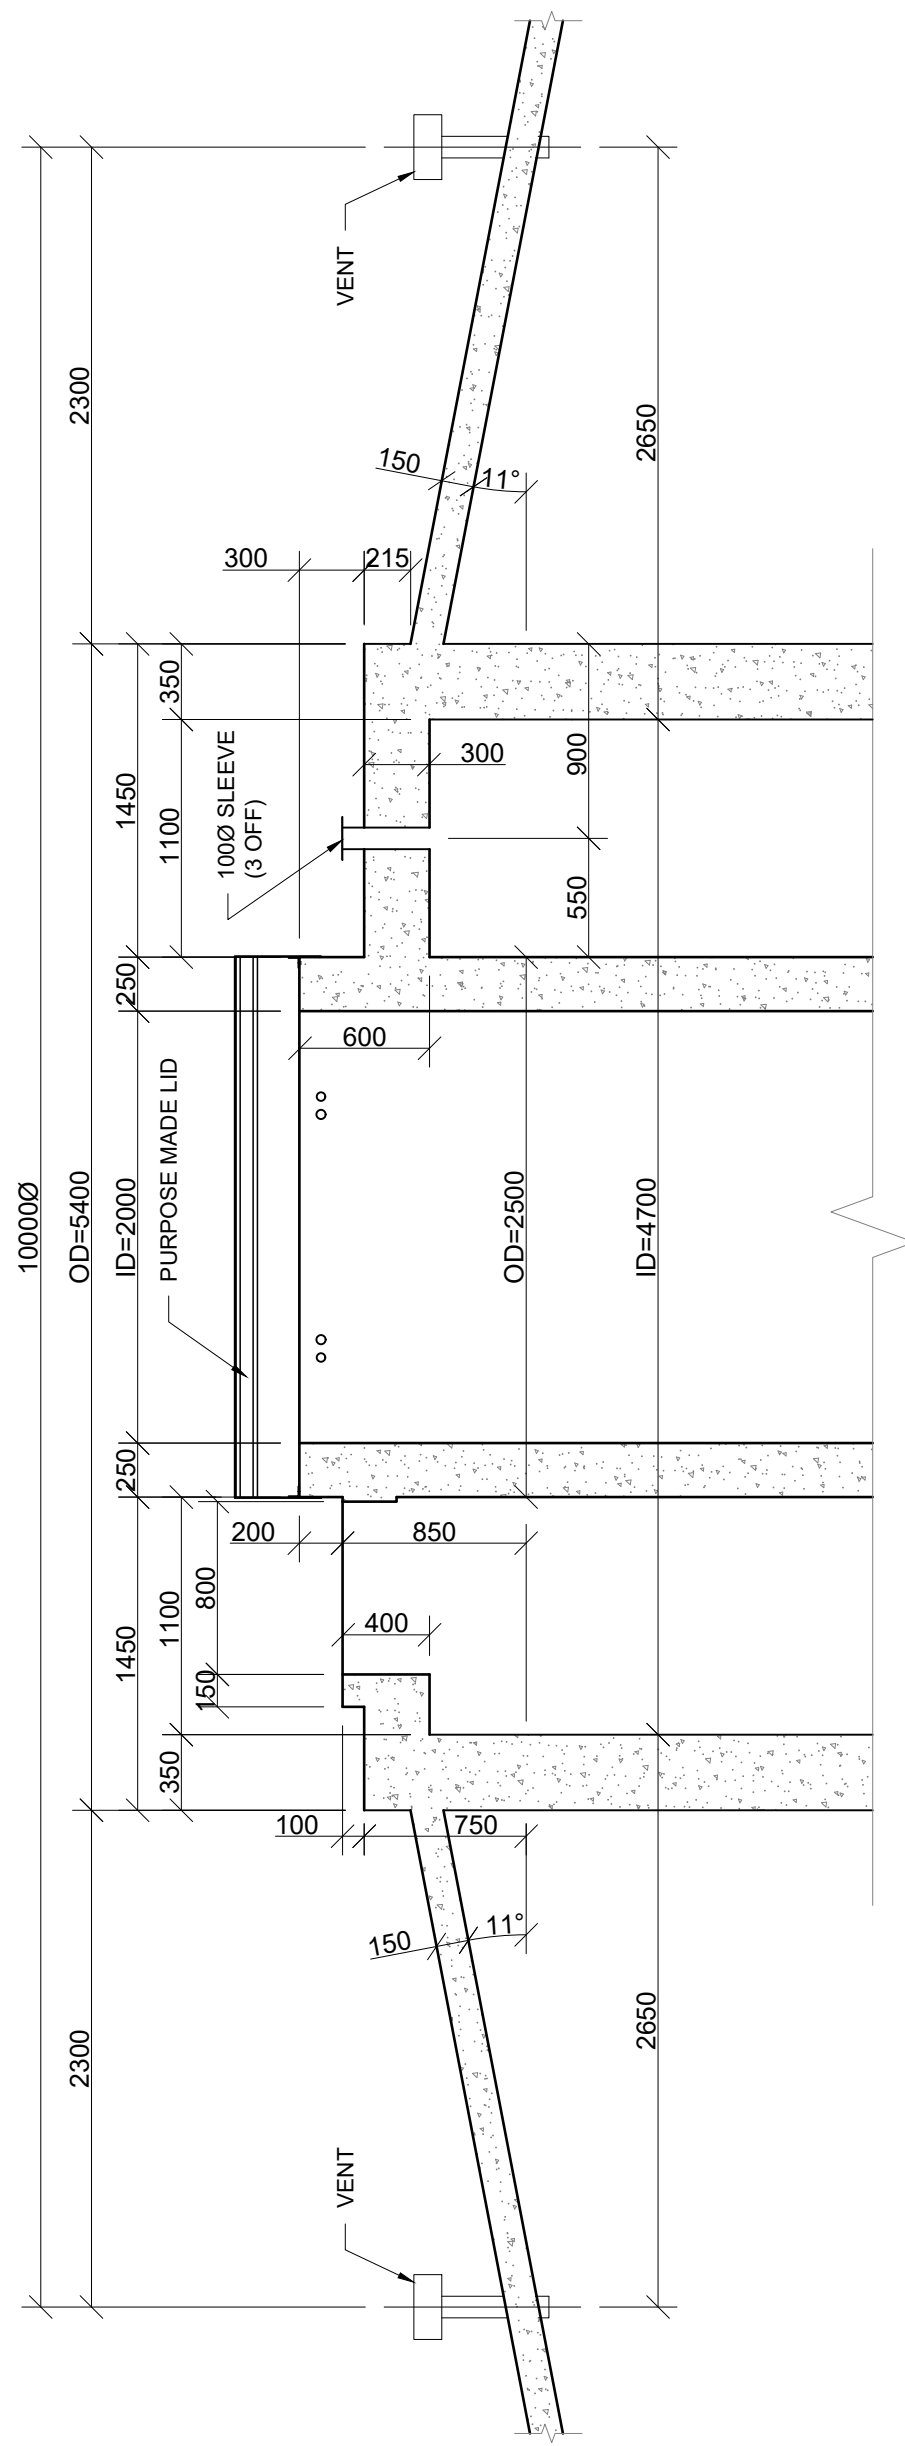

PLAN SECTION E-E
SCALE 1:35

- 1. GENERAL NOTES**
- 1.1 The copyright on this dwg, including the design and details shown hereon, is reserved by the Consulting Engineers.
 - 1.2 No scaling of dimensions from drawings allowed.
 - 1.3 All dimensions and levels are to be verified on site by the contractor before commencing any work.
- 2. EARTHWORKS NOTES**
- 2.1 All excavations to follow SANS 10400 PART G: Excavations
 - 2.2 Lateral support and shoring of deep excavations to be designed and certified by a professional
 - 2.3 Compacted fill in layers not exceeding 150mm to 97% MOD AASHTO
 - 2.4 Approved insecticide & weedkiller to SABS spec. Code 0124 to sides and under foundations, surface-beds & paving. 10 year underwritten guarantee in favour of client supplied by specialist contractor.
 - 2.5 All foundation excavations to be approved by the Engineer prior to placement of any concrete
 - 2.6 Min. ground bearing pressure - 150kPa
- 3. CONCRETE NOTES**
- 3.1 All reinforced concrete to be vibrated
 - 3.2 All column corners to receive chamfers
 - 3.3 Half bricks or building debris may not be used as rebar spacers
 - 3.4 Concrete Cube strength at 28 days
 - 3.4.1 Blinding.....15MPa
 - 3.4.2 Bases.....25MPa
 - 3.4.3 Strip Footings.....25MPa
 - 3.4.4 Surface Bed.....25MPa
 - 3.4.5 1st & 2nd floors.....30MPa
 - 3.4.6 Roof Slab.....30MPa
 - 3.4.7 Columns.....35MPa
 - 3.5 Concrete cover to reinforcement measured to stirrups
 - 3.5.1 Base bottom.....75mm
 - 3.5.2 Base sides.....50mm
 - 3.5.3 Columns.....40mm
 - 3.5.4 Beams.....30mm
 - 3.5.5 Suspended slabs.....25mm
 - 3.6 Proposed mix designs to be approved by the engineer prior to placement of any concrete
- 4. REINFORCEMENT NOTES**
- 4.1 Reinforcement detailing based on SANS 10144
 - 4.2 Minimum lapping of reinforcement: 50 x smaller diameter. All laps to be staggered
 - 4.3 Reinforcement to be securely wired at all intersections
 - 4.4 Reinforcement must be formed around, and as close as allowed to holes, and must not be cut. All holes and voids to be checked and approved by the Engineer prior to the placement of any concrete
 - 4.5 Mild steel (R) to comply with SABS 920 type A - Grade 3. High tensile steel (Y) to comply with SABS 920 type C - Grade 1
 - 4.6 Bending dimensions in accordance with sans 282:2011. Dimensions are all outside dimensions. Dimension d must always be greater than 2 x bar dia. Radius of all bends are standard unless r is given
 - 4.7 All reinforcement to be checked and approved by the Engineer prior to the placement of any concrete. **Any reinforcing not inspected before concrete is poured will not be signed off by VBL.**
 - 4.8 Reinforcement abbreviations:
 - BW - Both Ways
 - EF - Each Face
 - NF - Near Face
 - FF - Far Face
 - EW - Each Way
 - SF - Side Face
 - T1 - Highest of top layers
 - T2 - Second highest of top layers
 - B1 - Lowest of bottom layers
 - B2 - Second lowest of bottom layers
 - ALT - Alternative
 - ABR - Alternative Bar Reversed

CONSULTING ENGINEERS: TRI-M CONSULTING ENGINEERS WEWORK 155 WEST STREET SANDTON, JOHANNESBURG	DESIGNED	P. S. Botha	05/08/2024
	DRAWN	J. Nel	05/08/2024
	CHECKED	P. S. BOTHA	05/08/2024
	APPROVED BY:		
	P. S. Botha	SIGNATURE	DATE
CLIENT POSTAL ADDRESS: JOHANNESBURG WATER P O BOX 61542 MARSHALLTOWN 2107	ECSA REG. No.		
	CHECKED		
	SIGNATURE	DATE	



PHYSICAL ADDRESSES:
65 NTEMI PILISO STREET
NEWTOWN
JOHANNESBURG





TEL: (011) 688-1400
FAX: (011) 688-1529

Turffontein Corridors of Freedom
Water Upgrade
Foresthill Tower and Pump Station

TANK ROOF PLAN

SURVEY INFORMATION		APPROVAL BY JW DEPOT		SCALE	AMENDMENTS	
PROJECT SURVEYOR:		CHECKED		1: 50; 1: 35	DESCRIPTION	DATE:
DATE:		APPROVED BY:		0	TENDER PURPOSES	05/08/2024
		SIGNATURE	DATE			
CCTV INFORMATION		APPROVAL BY JW PLANNING				
CCTV COMPANY:		CHECKED				
DATE:		APPROVED BY:				
		SIGNATURE	DATE			

JW14402	T06	-	0
CONTRACT NUMBER	DRAWING No.		REV.
A1	SHEET	1	OF 1
ORIGINAL PAGE SIZE	FILE No.		

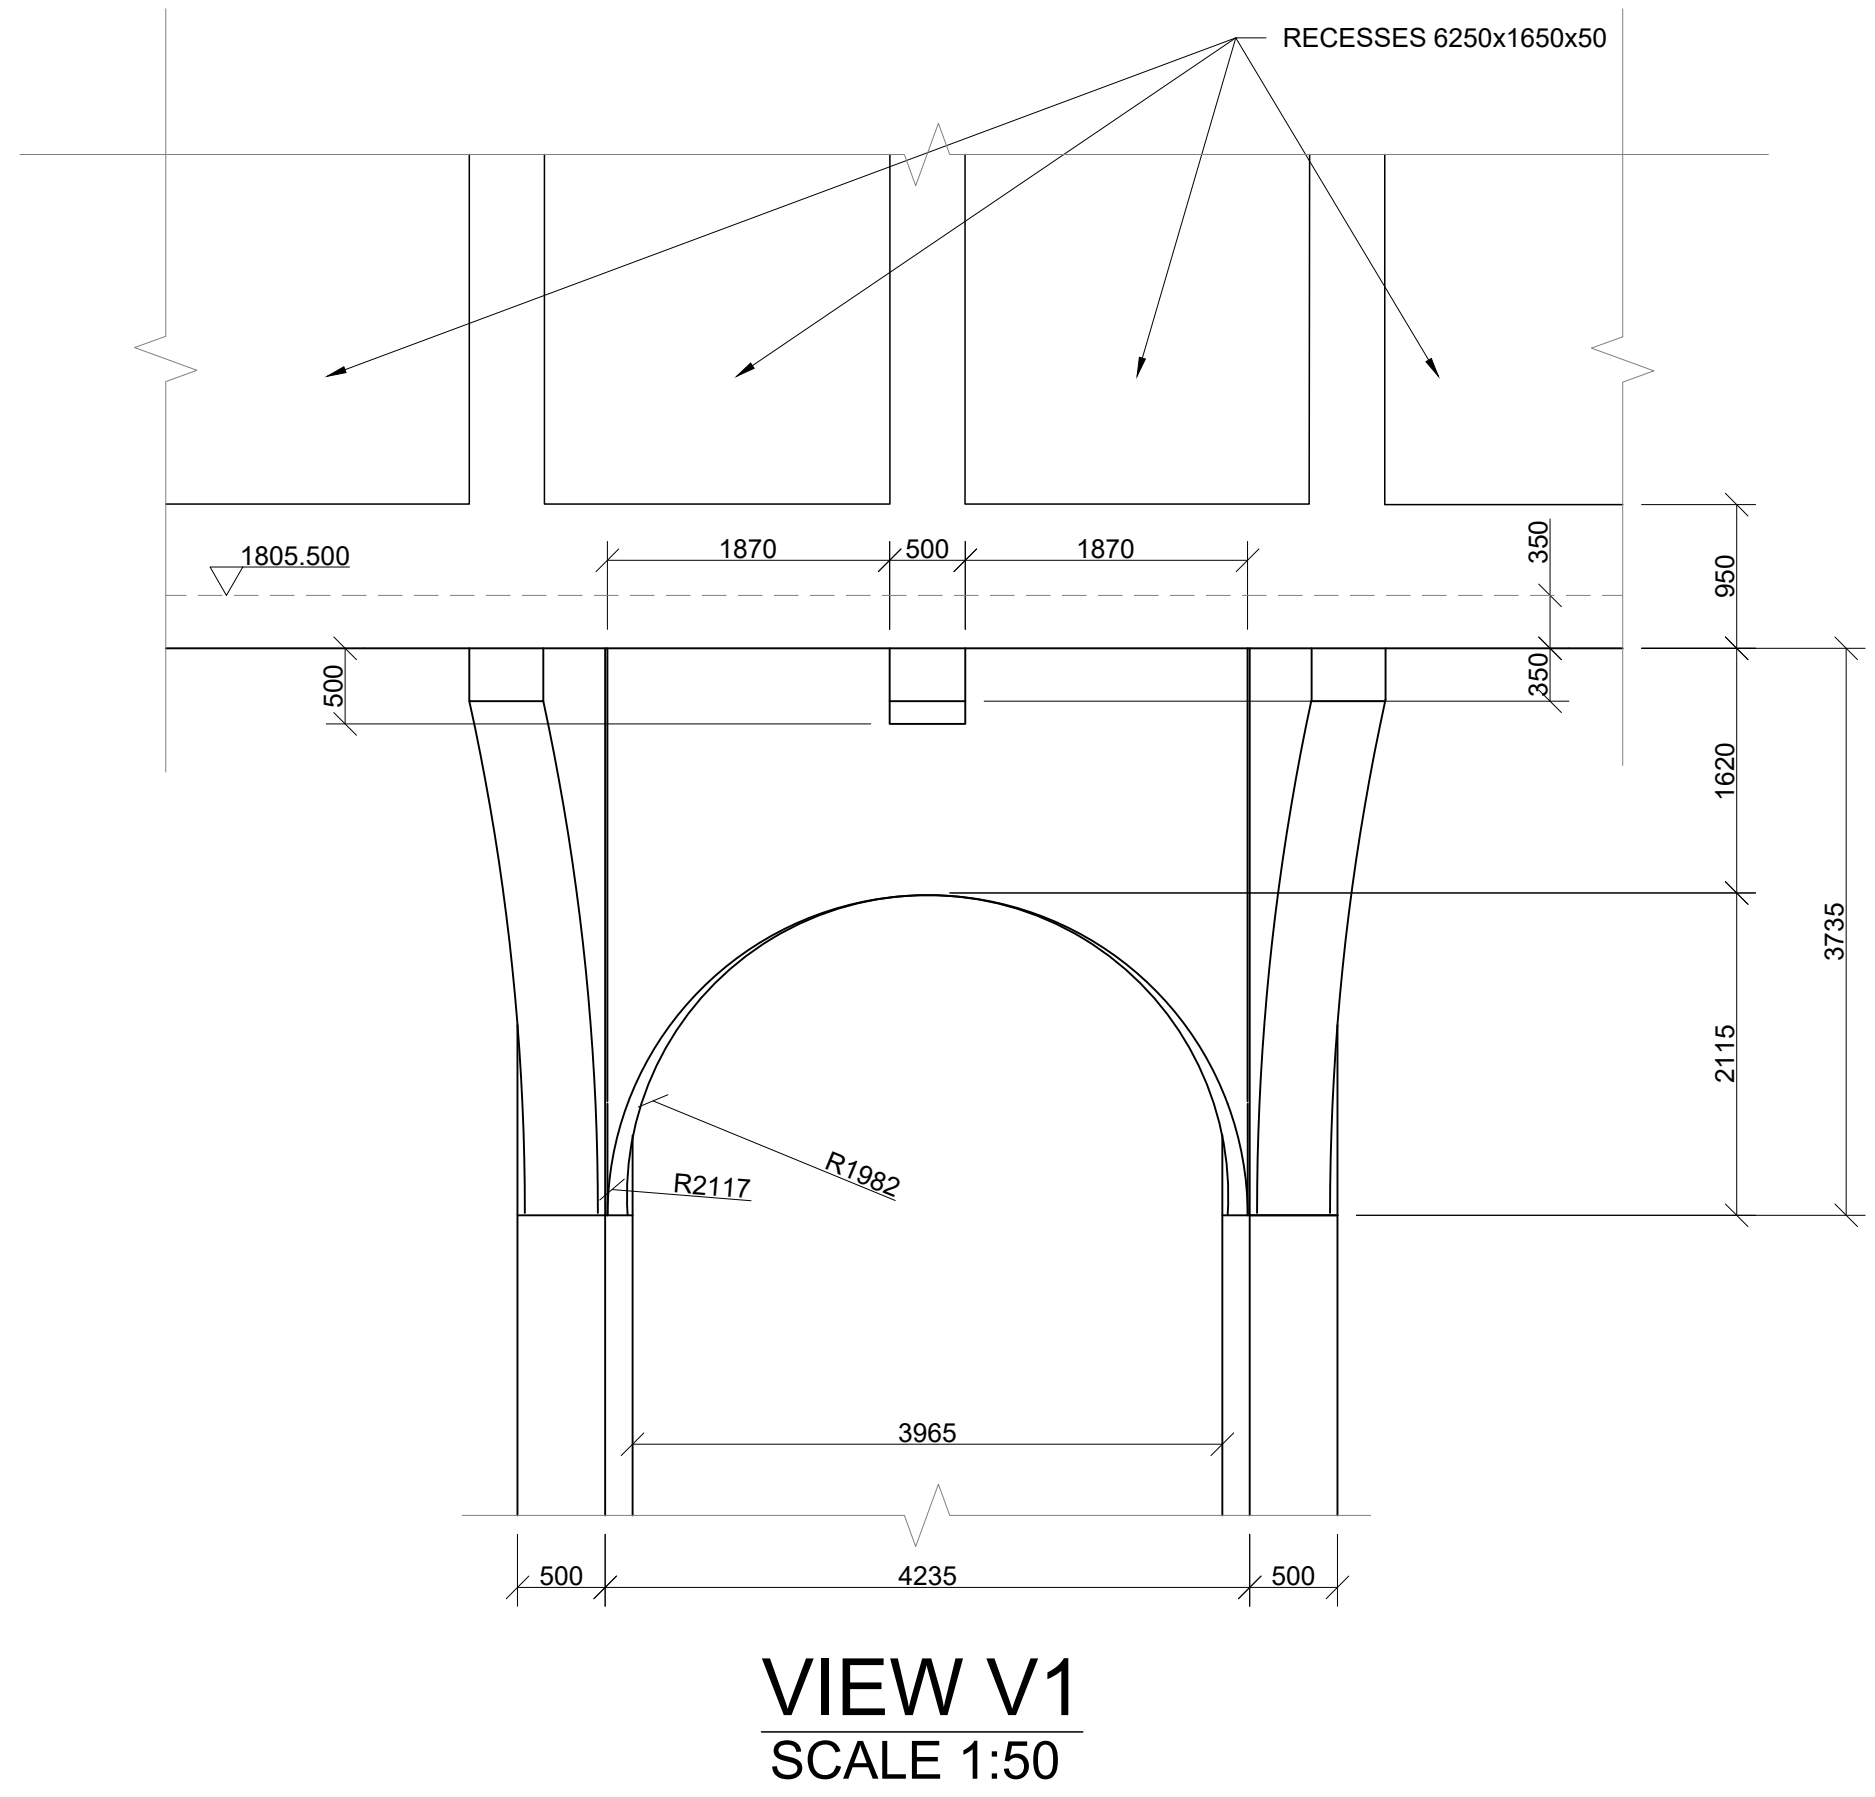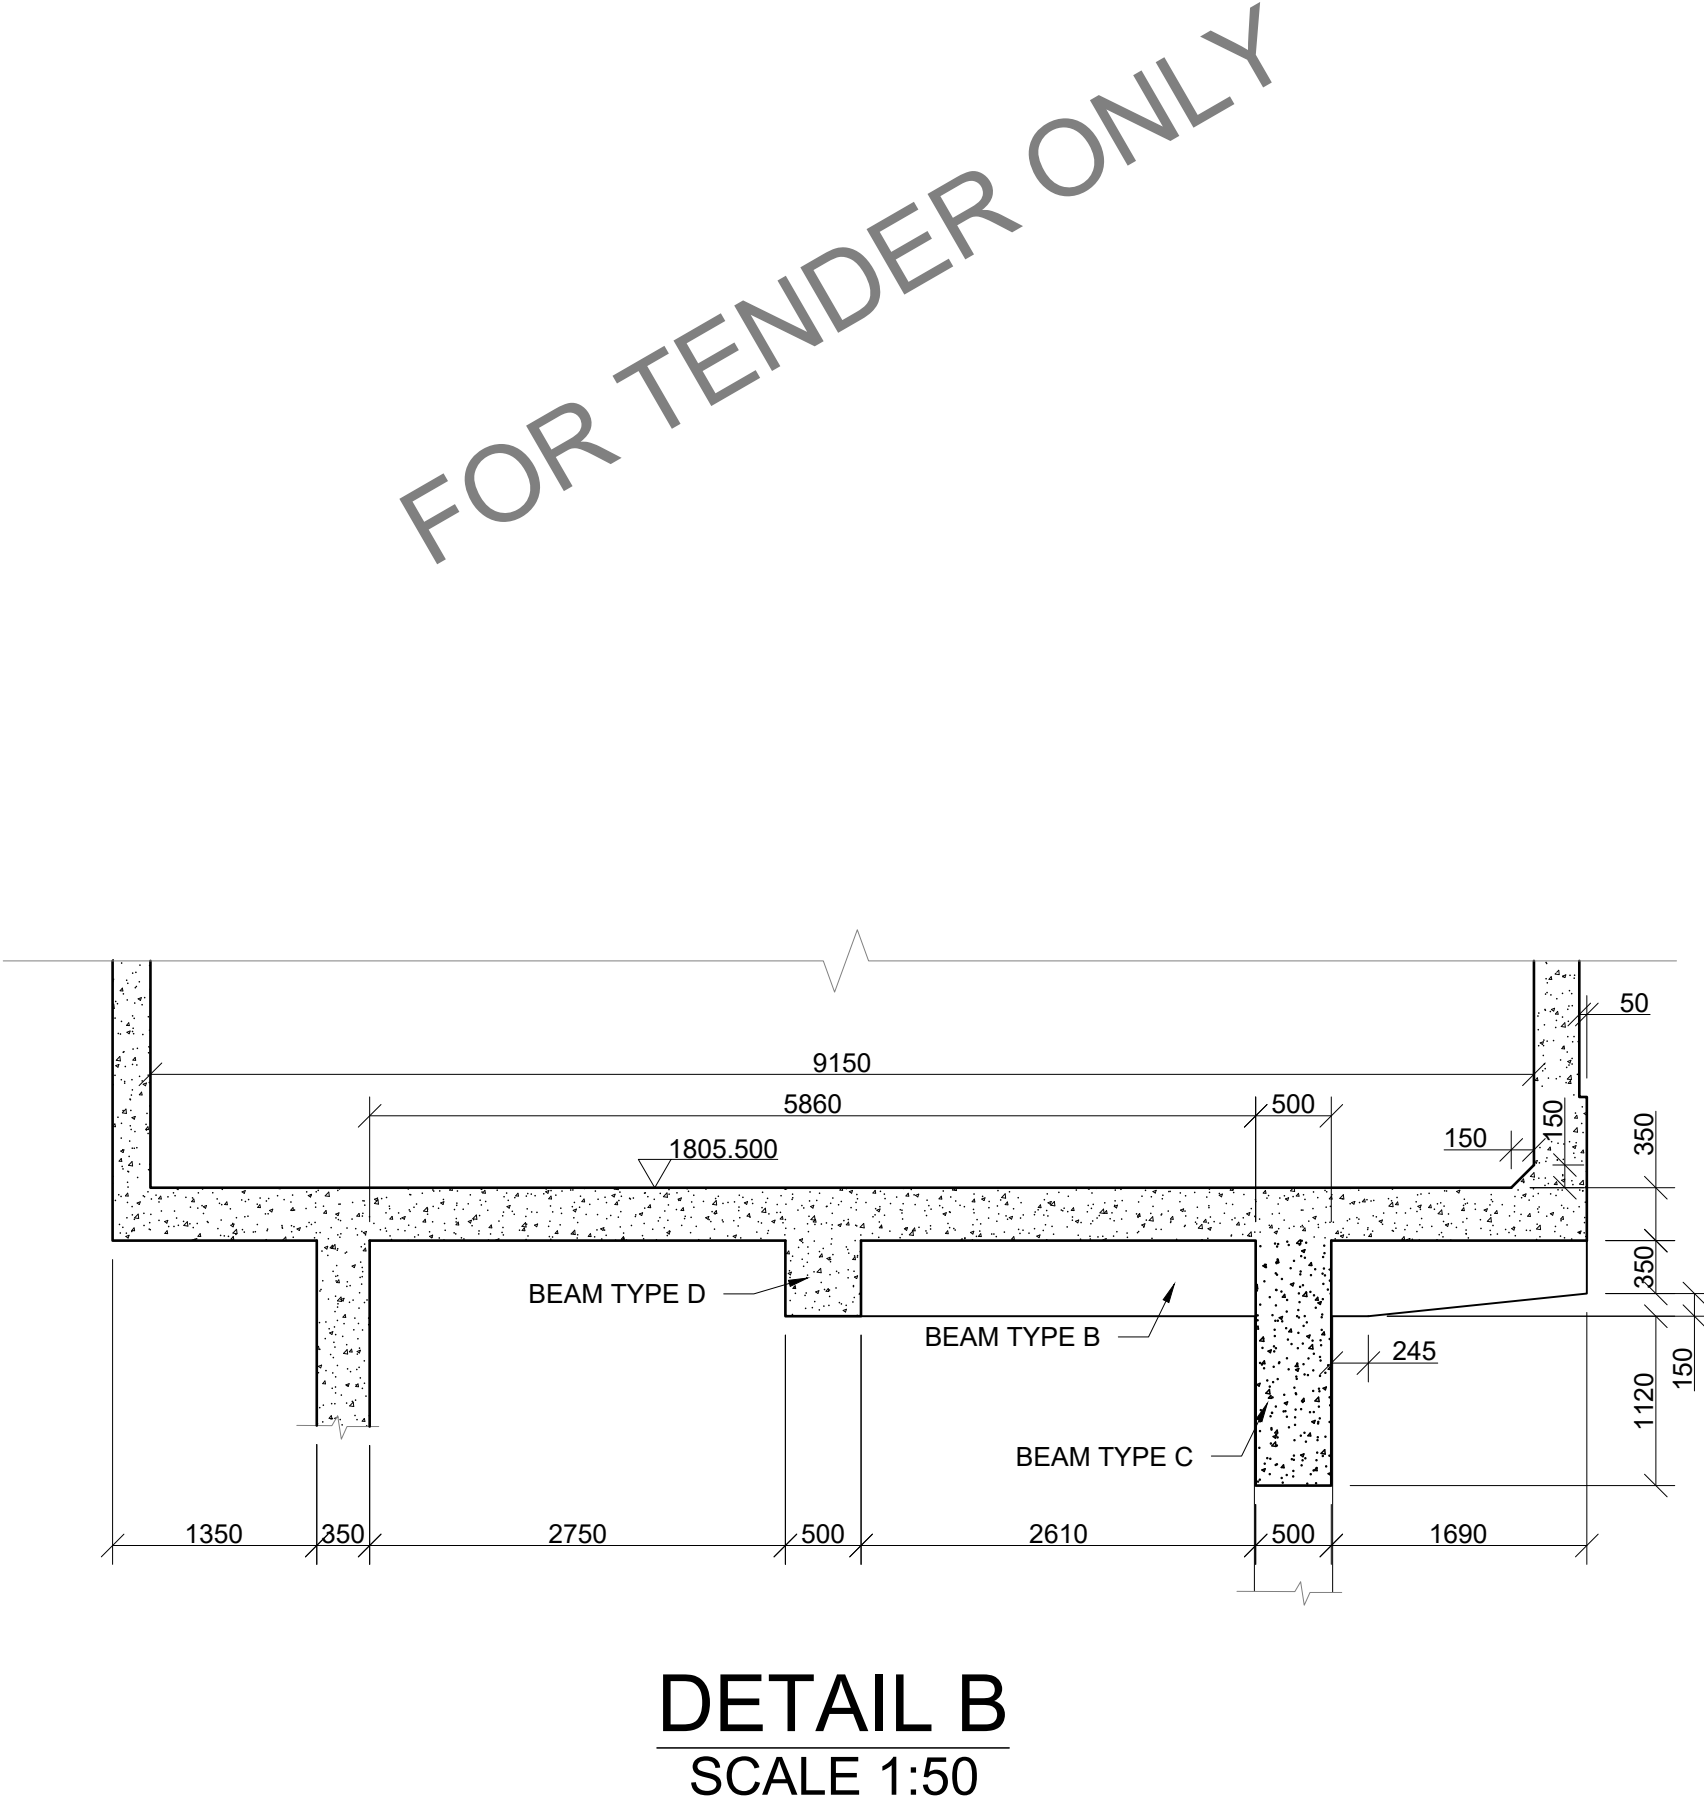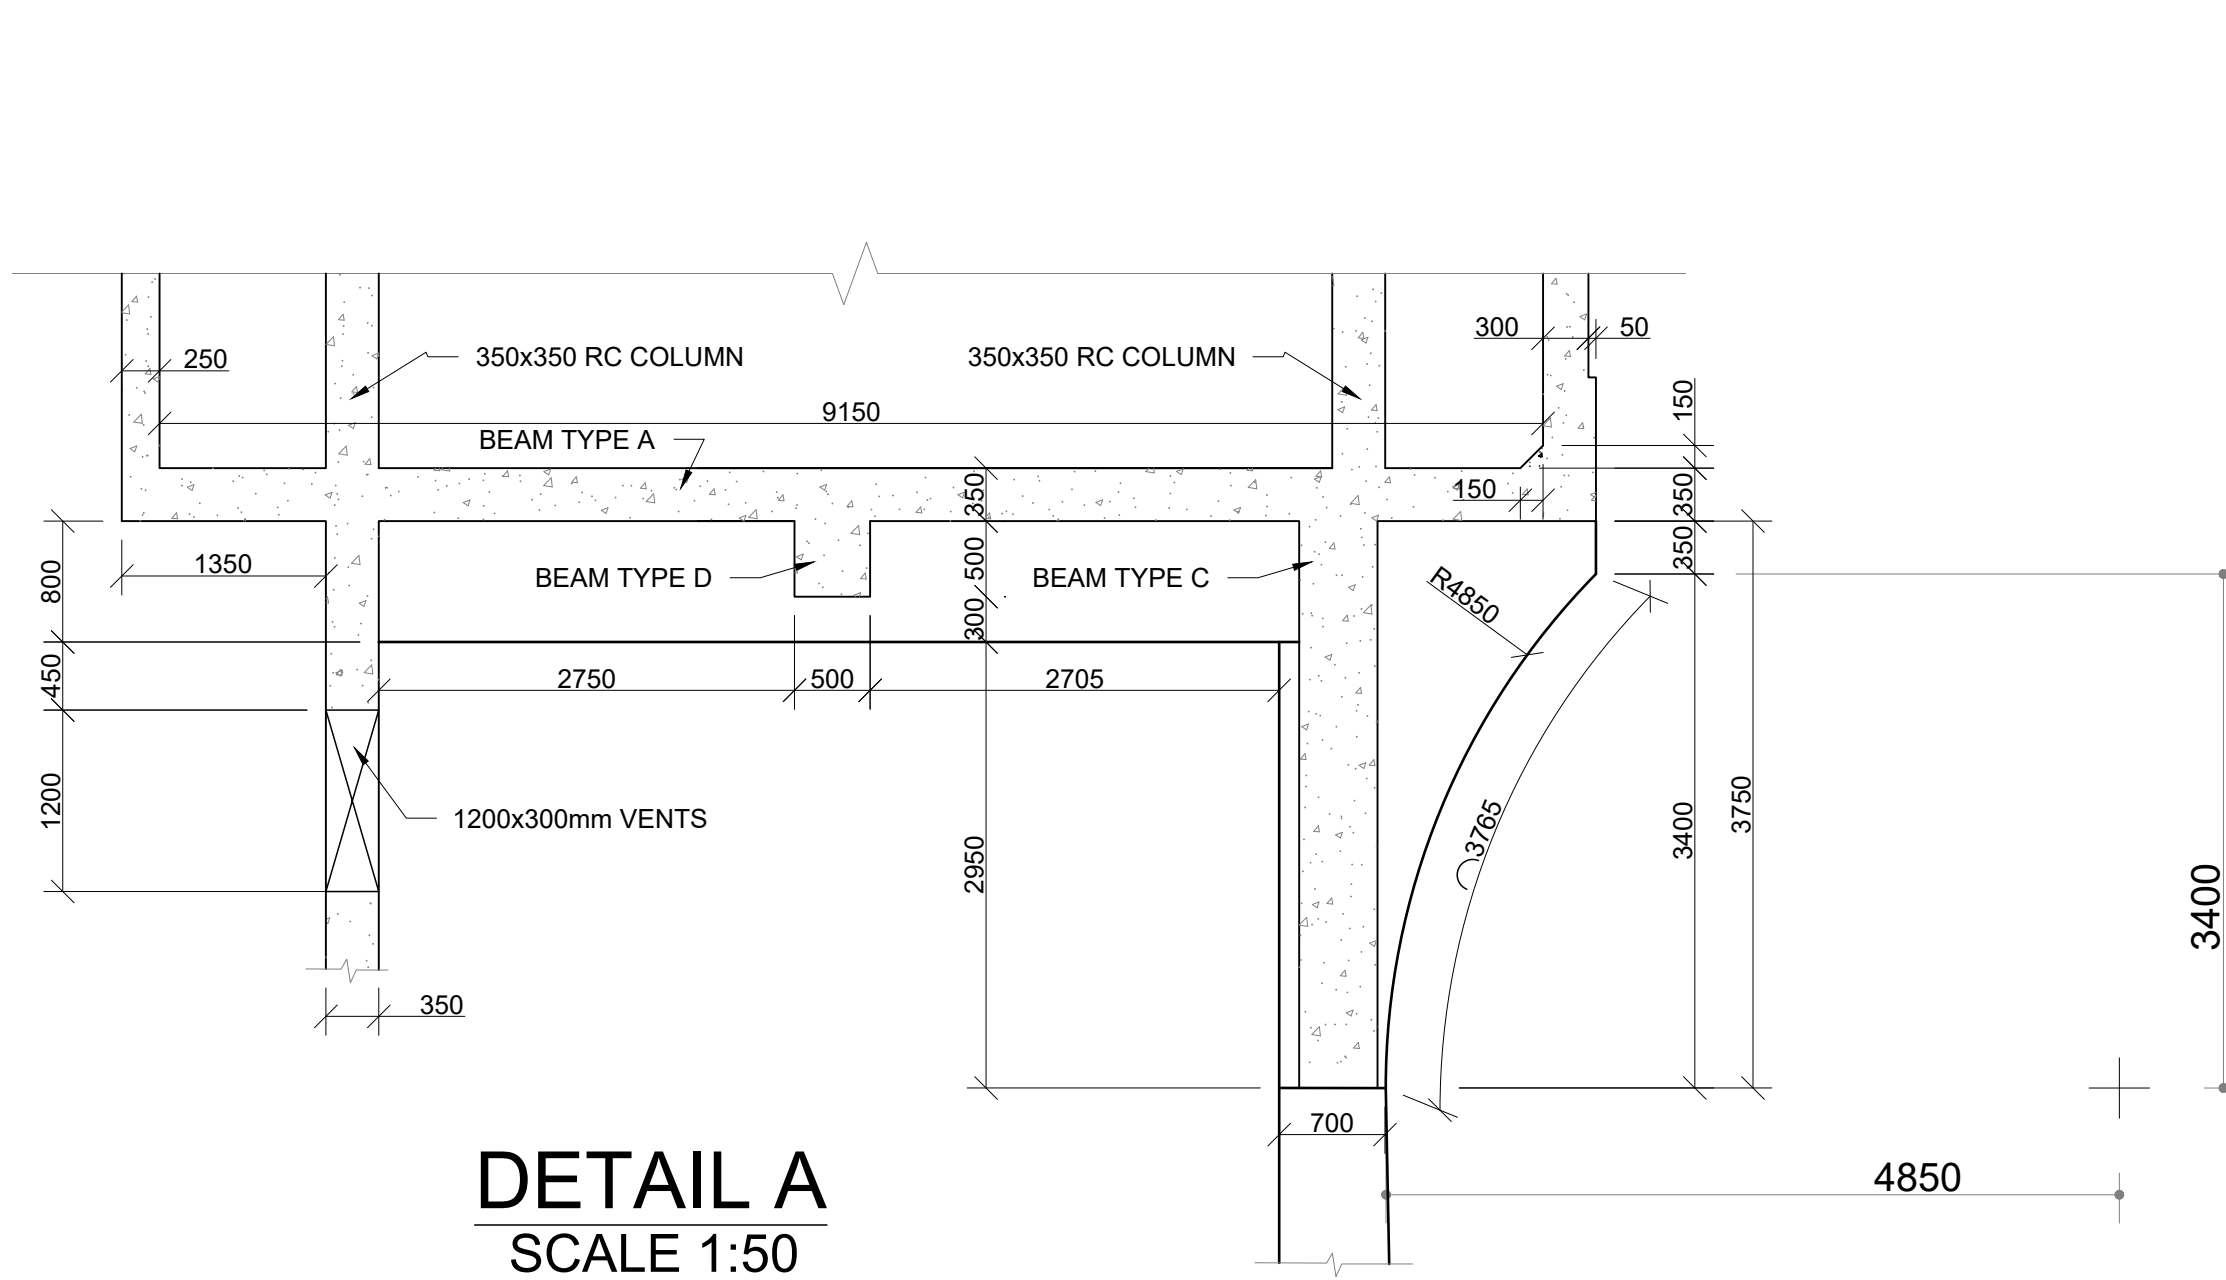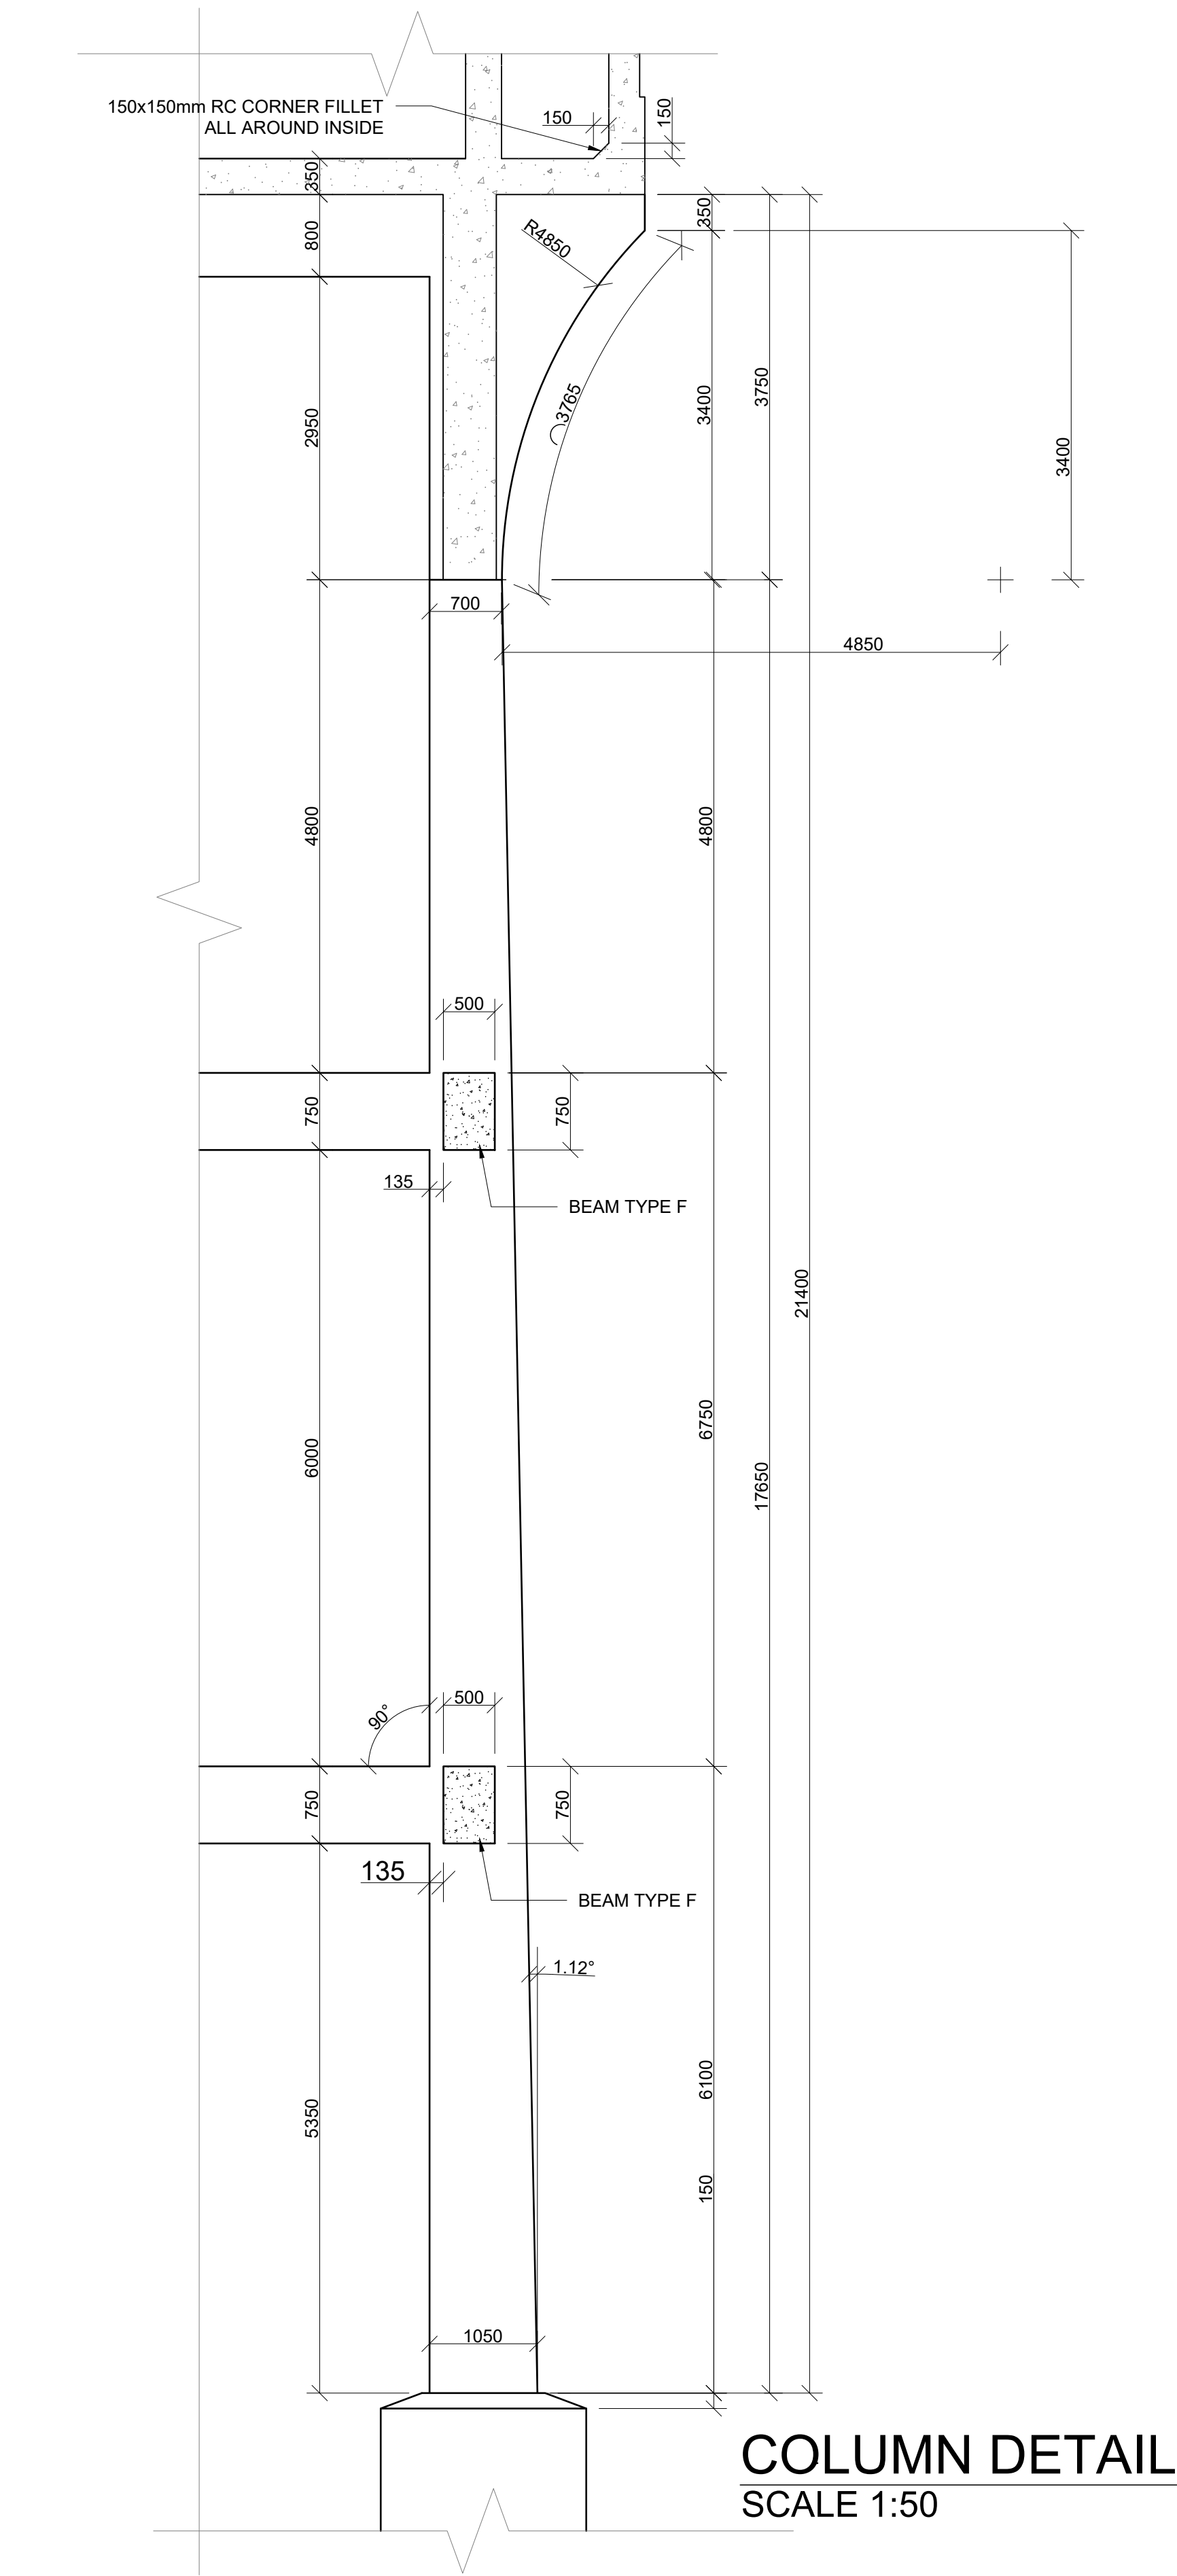

- 1. GENERAL NOTES**
- 1.1 The copyright on this dwg, including the design and details shown hereon, is reserved by the Consulting Engineers.
 - 1.2 No scaling of dimensions from drawings allowed.
 - 1.3 All dimensions and levels are to be verified on site by the contractor before commencing any work.
- 2. EARTHWORKS NOTES**
- 2.1 All excavations to follow SANS 10400 PART G: Excavations
 - 2.2 Lateral support and shoring of deep excavations to be designed and certified by a professional
 - 2.3 Compacted fill in layers not exceeding 150mm to 97% MOD AASHTO
 - 2.4 Approved insecticide & weedkiller to SABS spec. Code 0124 to sides and under foundations, surface-beds & paving. 10 year underwritten guarantee in favour of client supplied by specialist contractor.
 - 2.5 All foundation excavations to be approved by the Engineer prior to placement of any concrete
 - 2.6 Min. ground bearing pressure - 150kPa
- 3. CONCRETE NOTES**
- 3.1 All reinforced concrete to be vibrated
 - 3.2 All column corners to receive chamfers
 - 3.3 Half bricks or building debris may not be used as rebar spacers
 - 3.4 Concrete Cube strength at 28 days
 - 3.4.1 Blinding.....15MPa
 - 3.4.2 Bases.....25MPa
 - 3.4.3 Strip Footings.....25MPa
 - 3.4.4 Surface Bed.....25MPa
 - 3.4.5 1st & 2nd floors.....30MPa
 - 3.4.6 Roof Slab.....30MPa
 - 3.4.7 Columns.....35MPa
 - 3.5 Concrete cover to reinforcement measured to stirrups
 - 3.5.1 Base bottom.....75mm
 - 3.5.2 Base sides.....50mm
 - 3.5.3 Columns.....40mm
 - 3.5.4 Beams.....30mm
 - 3.5.5 Suspended slabs.....25mm
 - 3.6 Proposed mix designs to be approved by the engineer prior to placement of any concrete
- 4. REINFORCEMENT NOTES**
- 4.1 Reinforcement detailing based on SANS 10144
 - 4.2 Minimum lapping of reinforcement: 50 x smaller diameter All laps to be staggered
 - 4.3 Reinforcement to be securely wired at all intersections
 - 4.4 Reinforcement must be formed around, and as close as allowed to holes, and must not be cut All holes and voids to be checked and approved by the Engineer prior to the placement of any concrete
 - 4.5 Mild steel (R) to comply with SABS 920 type A - Grade 3 High tensile steel (Y) to comply SABS 920 type C - Grade 1
 - 4.6 Bending dimensions in accordance with sans 282:2011 Dimensions are all outside dimensions Dimension d must always be greater than 2 x bar dia. Radius of all bends are standard unless r is given
 - 4.7 All reinforcement to be checked and approved by the Engineer prior to the placement of any concrete **Any reinforcing not inspected before concrete is poured will not be signed off by VBL**
 - 4.8 Reinforcement abbreviations:
BW - Both Ways
EF - Each Face
NF - Near Face
FF - Far Face
EW - Each Way
SF - Side Face
T1 - Highest of top layers
T2 - Second highest of top layers
B1 - Lowest of bottom layers
B2 - Second lowest of bottom layers
ALT - Alternative
ABR - Alternative Bar Reversed

CONSULTING ENGINEERS: TRI-M CONSULTING ENGINEERS WEWORK 155 WEST STREET SANDTON, JOHANNESBURG	DESIGNED	P. S. Botha	05/08/2024
	DRAWN	J. Nel	05/08/2024
	CHECKED	P. S. BOTHA	05/08/2024
	APPROVED BY:	P. S. Botha	
	ECSA REG. No.		
CLIENT POSTAL ADDRESS: JOHANNESBURG WATER P O BOX 61542 MARSHALLTOWN 2107	CHECKED		
		SIGNATURE	DATE



PHYSICAL ADDRESSES:
65 NTEMI PILISO STREET
NEWTOWN
JOHANNESBURG

TEL: (011) 688-1400
FAX: (011) 688-1529

Turffontein Corridors of Freedom
Water Upgrade
Foresthill Tower and Pump Station


GENERAL ARRANGEMENT DETAILS

SURVEY INFORMATION		APPROVAL BY JW DEPOT		SCALE	AMENDMENTS	
PROJECT SURVEYOR:		CHECKED		1: 50	REV:	DATE:
DATE:		APPROVED BY:		0	TENDER PURPOSES	05/08/2024
		SIGNATURE	DATE			
CCTV INFORMATION		APPROVAL BY JW PLANNING				
CCTV COMPANY:		CHECKED				
DATE:		APPROVED BY:				
		SIGNATURE	DATE			


JW14402	T07	-	0
CONTRACT NUMBER	DRAWING No.		REV.
A1	SHEET	1	OF 1
ORIGINAL PAGE SIZE	FILE No.		

-
- RS40 RECTAGRID
MENTIS TRENCH COVER
- 250 450 250
- 450 250
- 6 x Ø160 uPVC ELECTRICAL SLEEVES WITH LONG RADIUS BENDS AND DRAW WIRE
- The diagram illustrates a trench cover assembly. It features a central rectangular opening surrounded by a concrete base. A green grid pattern, labeled 'RS40 RECTAGRID MENTIS TRENCH COVER', is shown on top of the concrete. Dimensions are provided in millimeters: the central opening is 450 mm wide and 450 mm deep. The concrete base has a width of 250 mm on the sides and a depth of 250 mm. Six electrical sleeves, labeled '6 x Ø160 uPVC ELECTRICAL SLEEVES WITH LONG RADIUS BENDS AND DRAW WIRE', are shown passing through the concrete base. The sleeves are arranged in two rows of three, with a 250 mm gap between the rows and a 250 mm gap from the outer edges. The sleeves have a long radius bend and a draw wire.


[illegible]

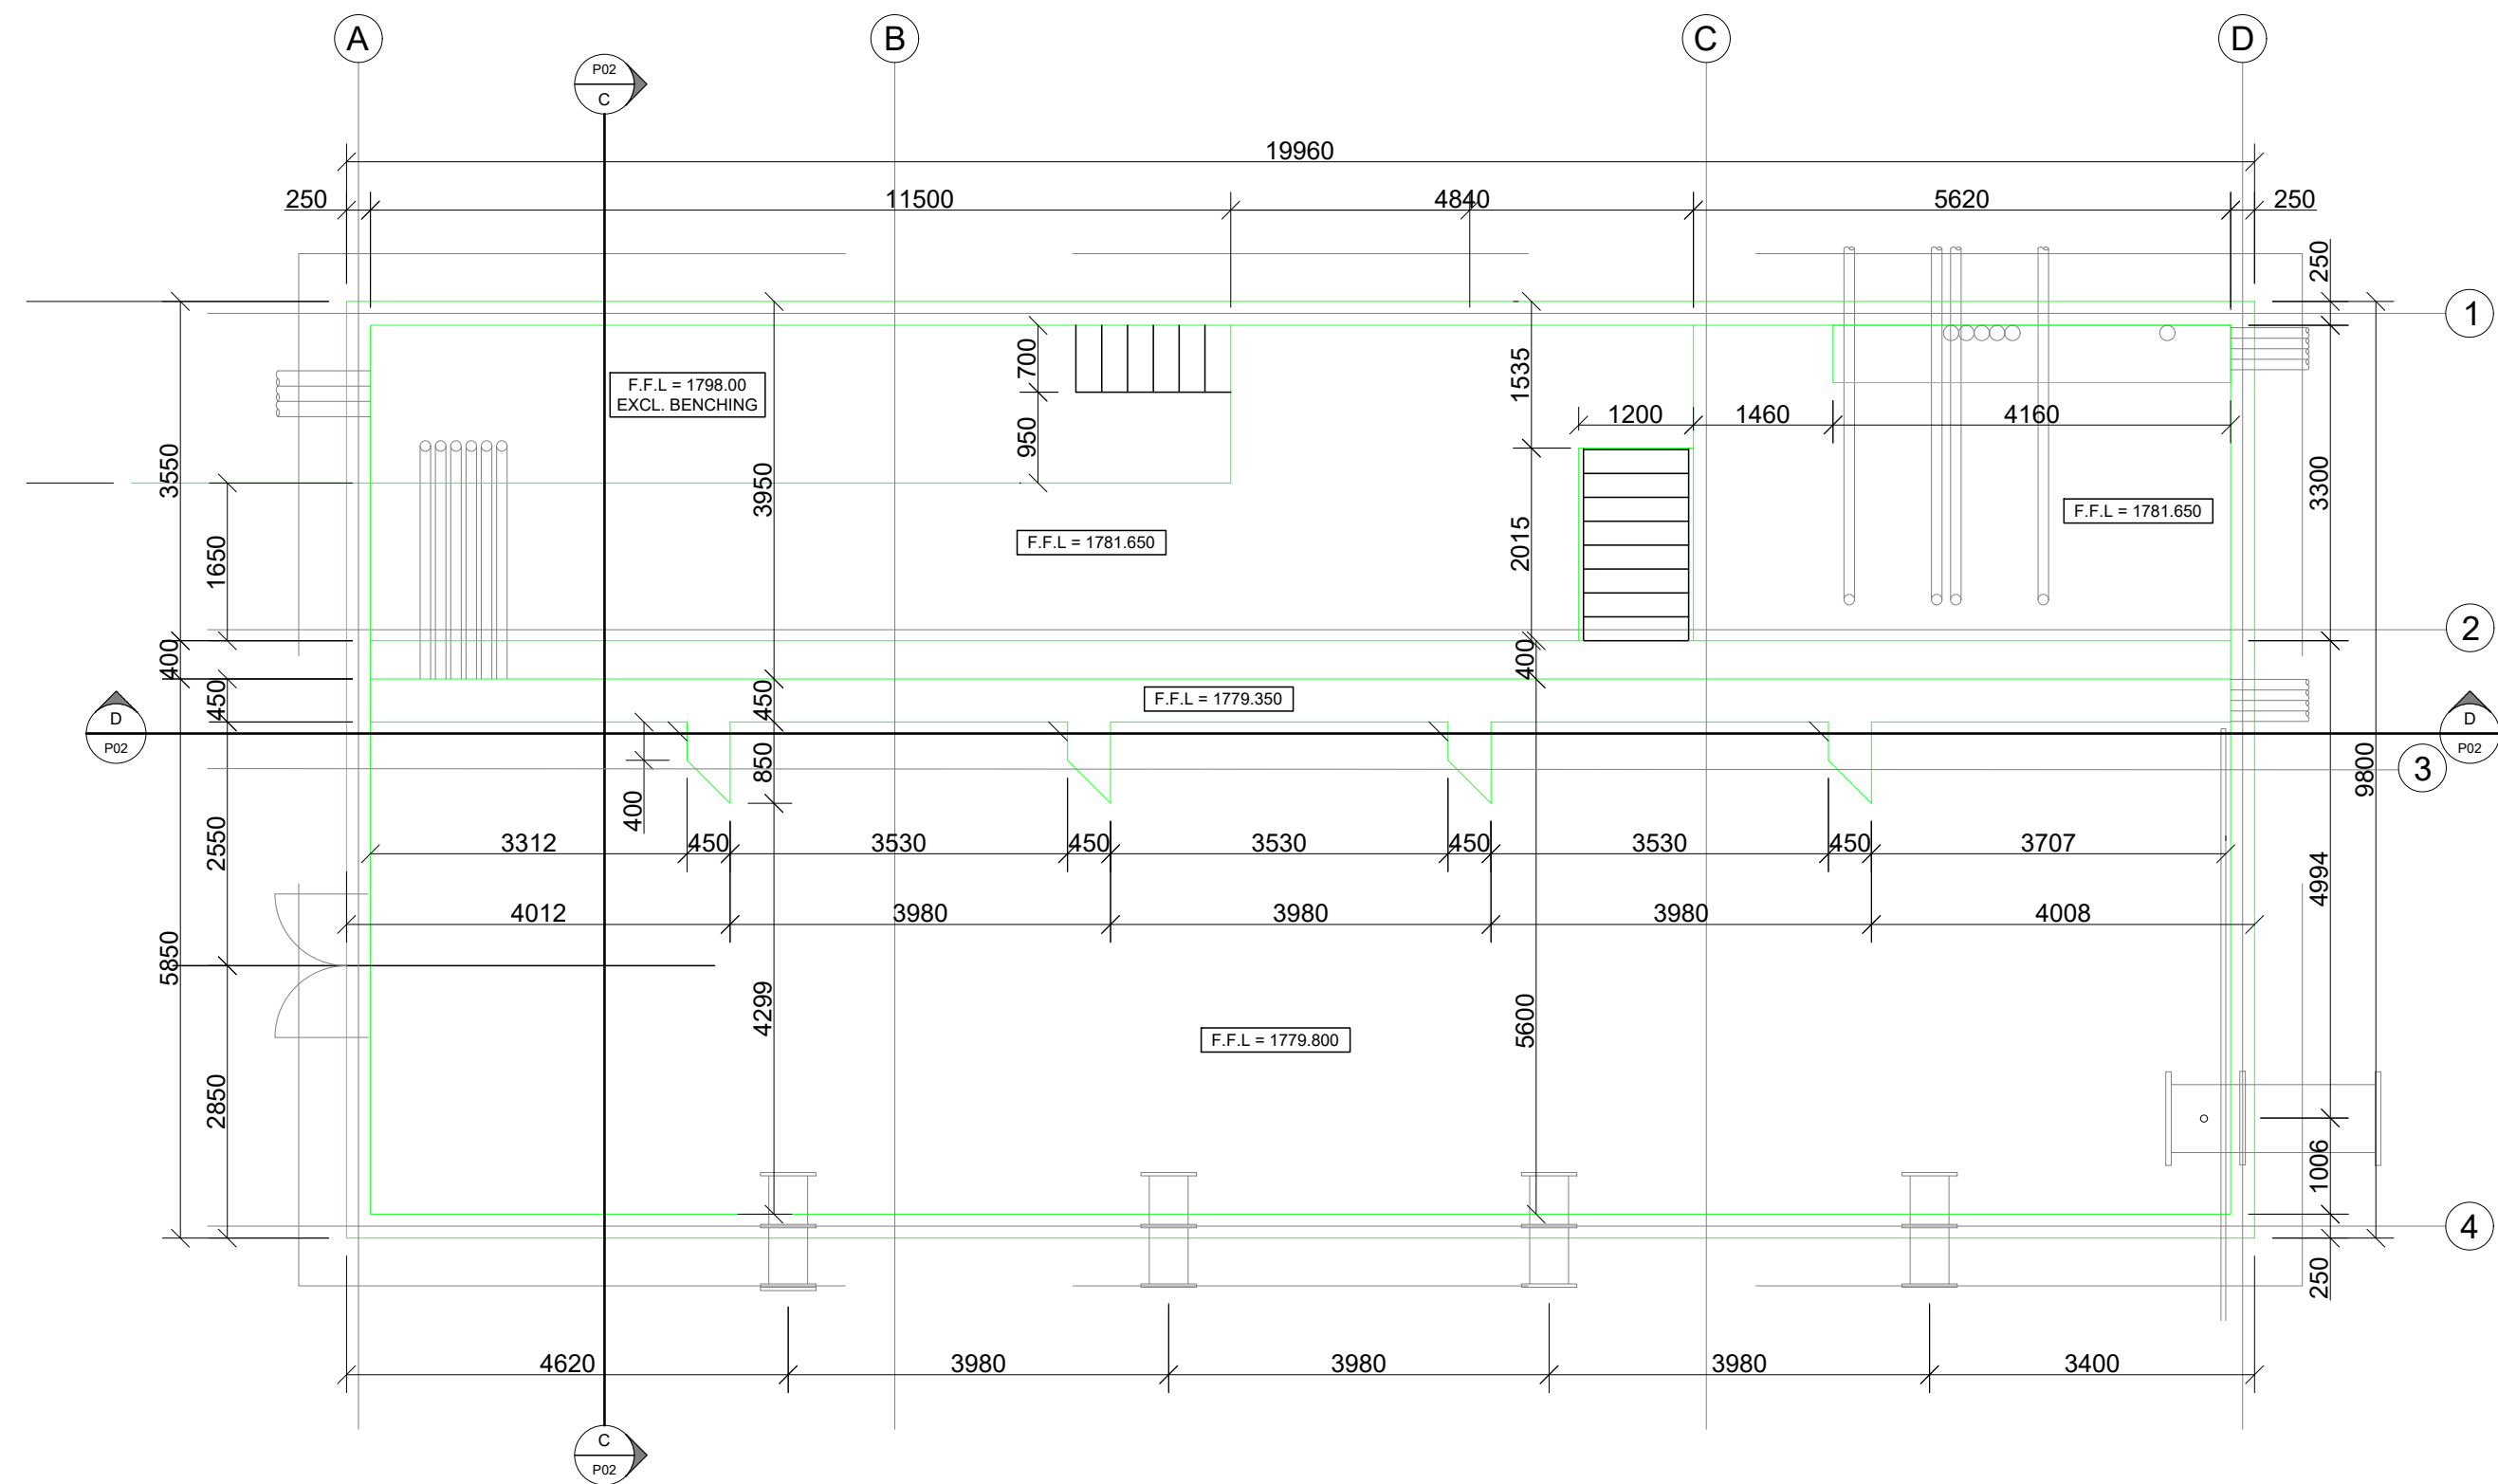


CONCRETE FLOOR LAYOUT
SCALE 1:75

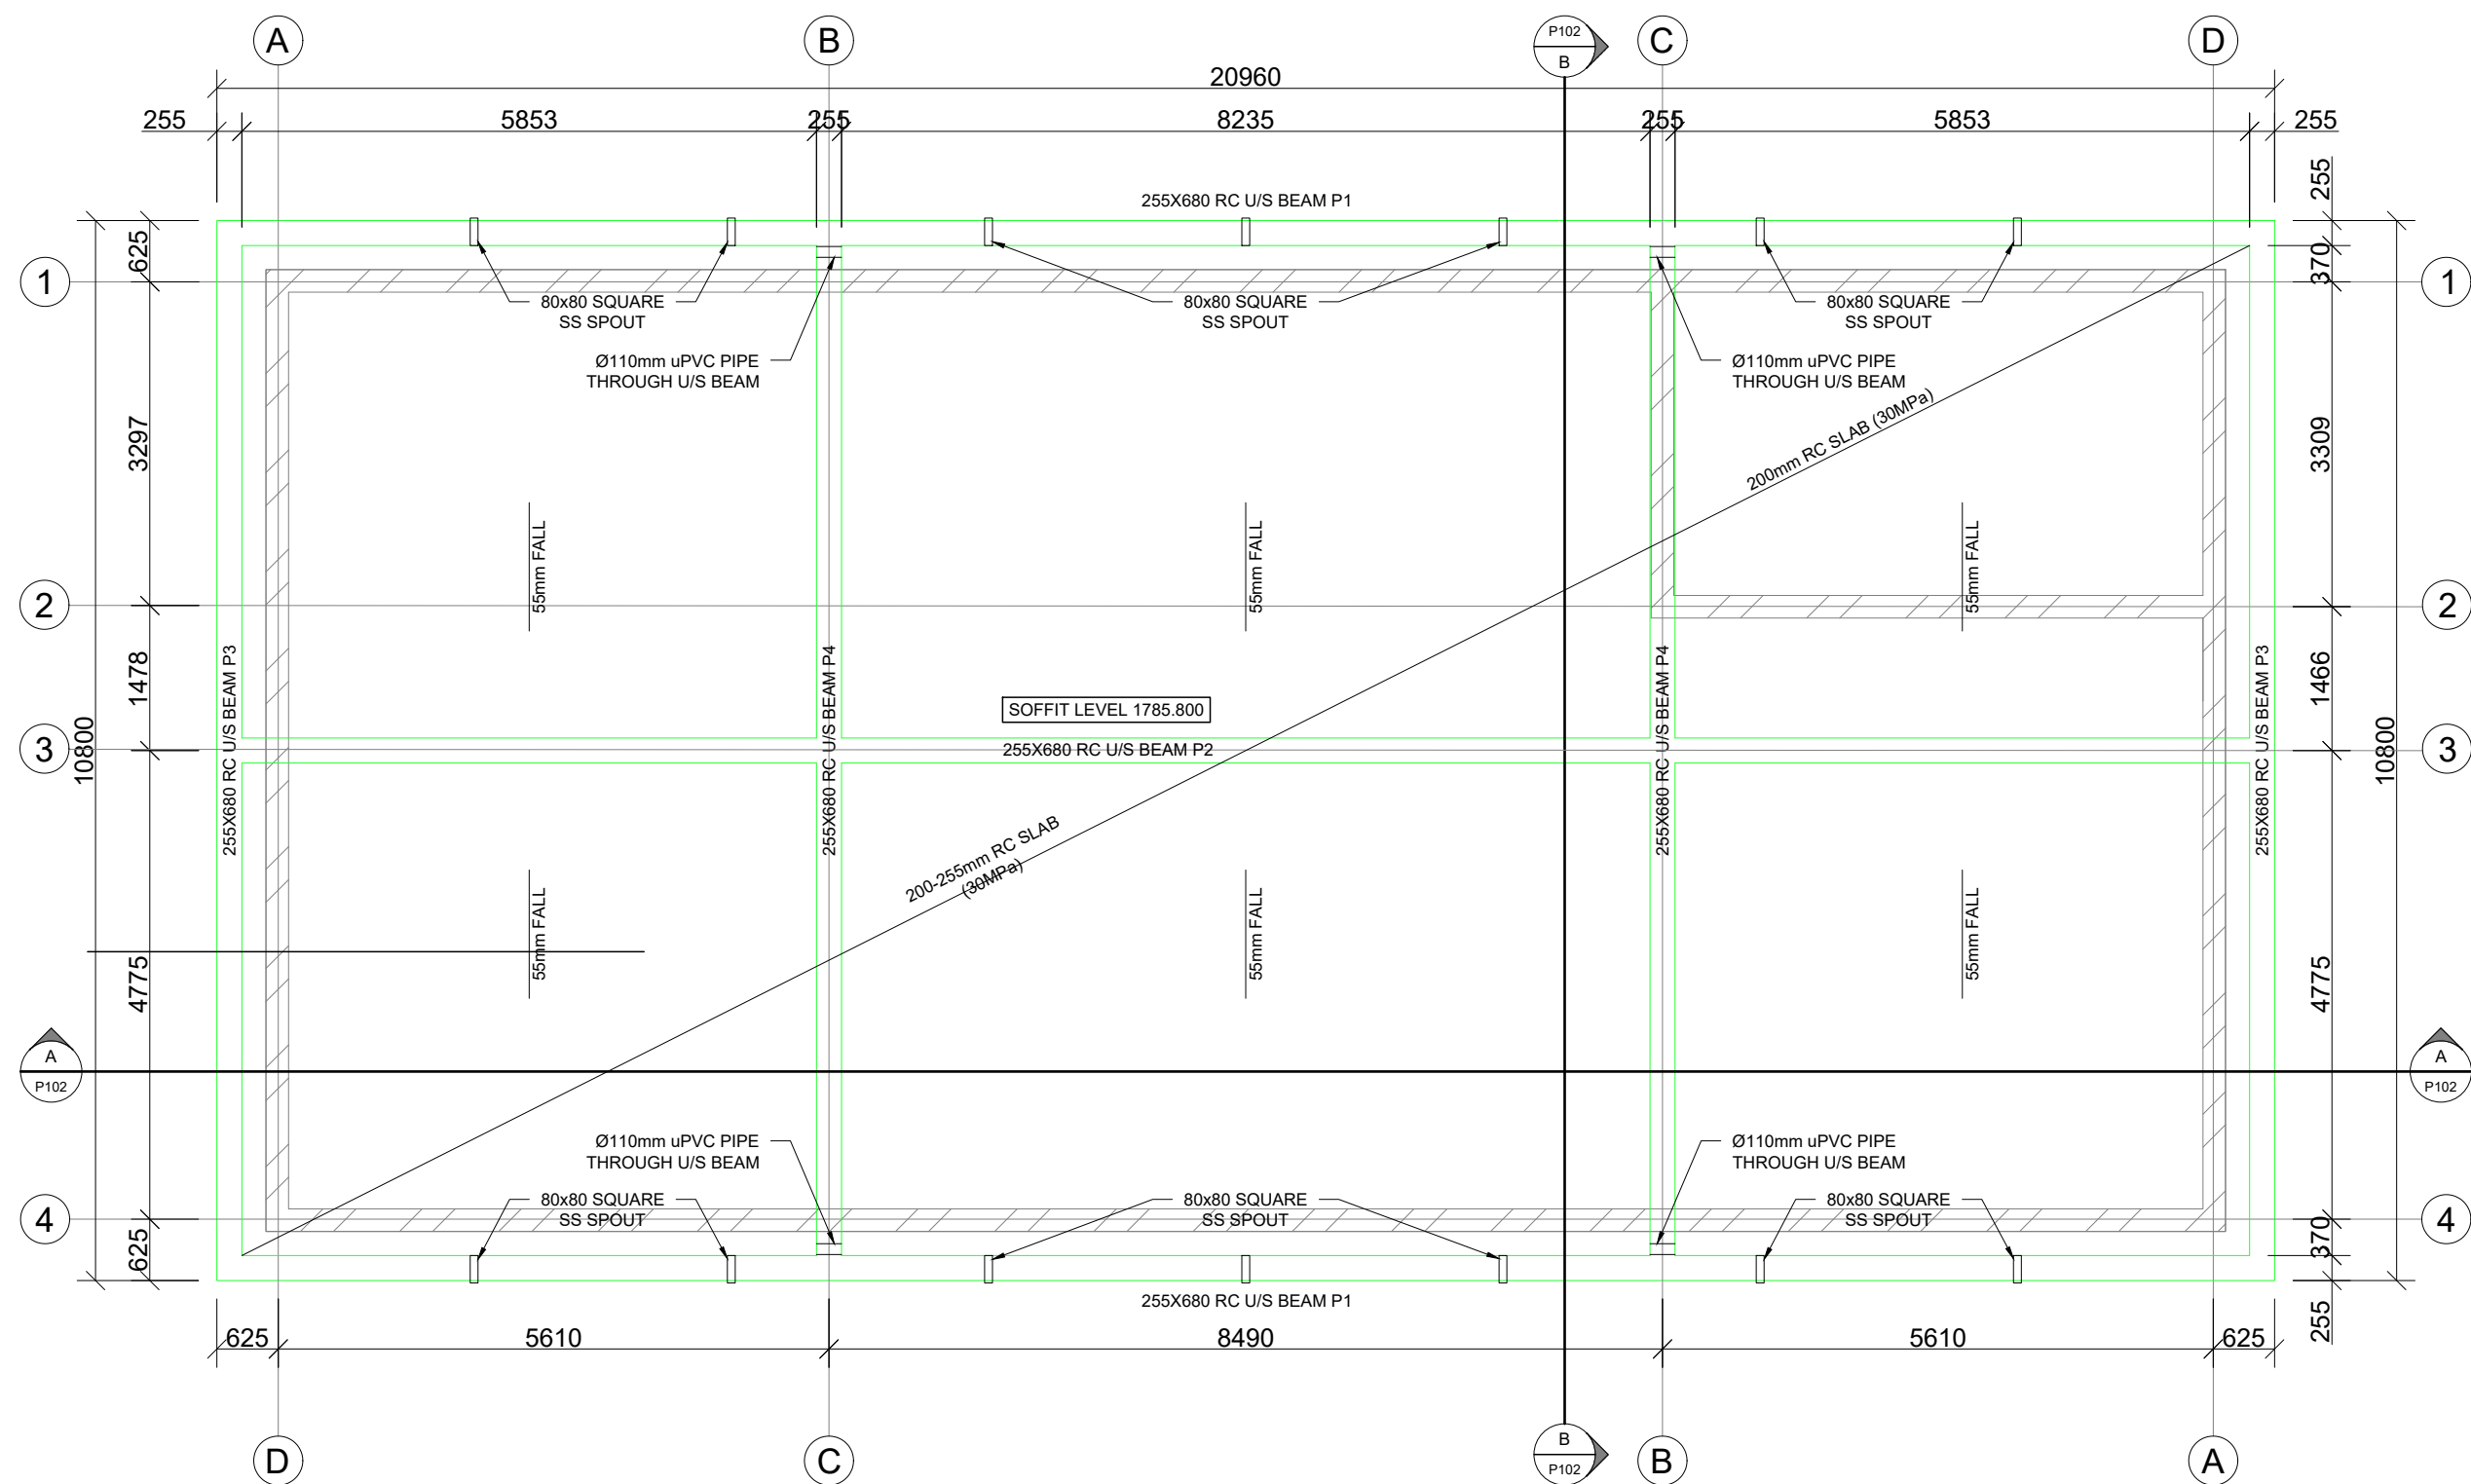


CONCRETE ROOF SLAB LAYOUT
SCALE 1:75

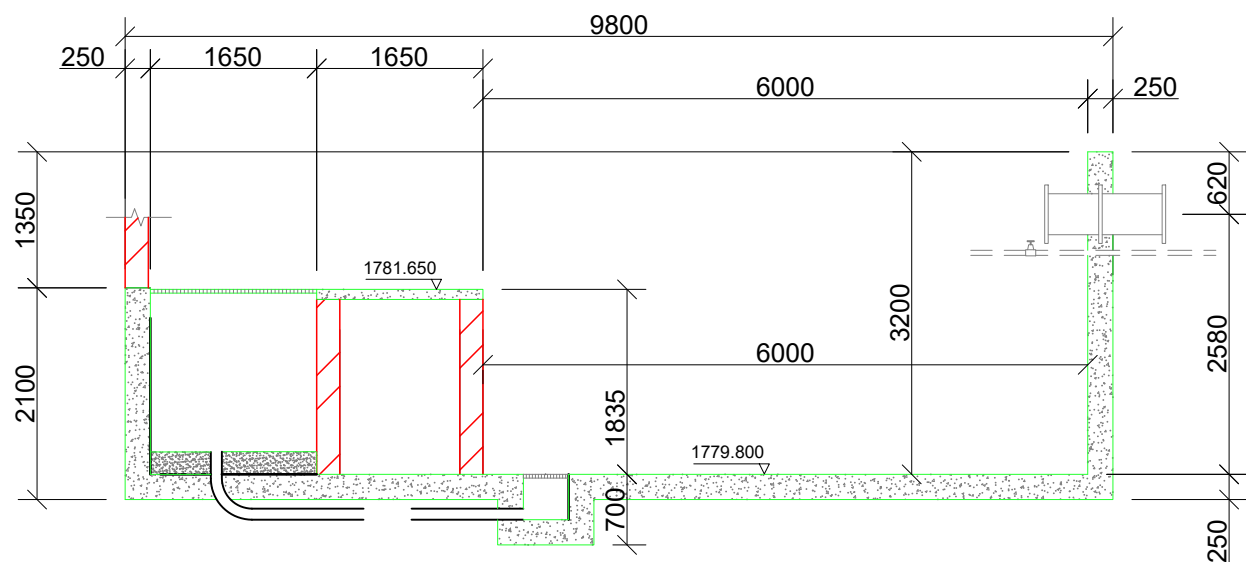


SECTION C-C
SCALE 1:75

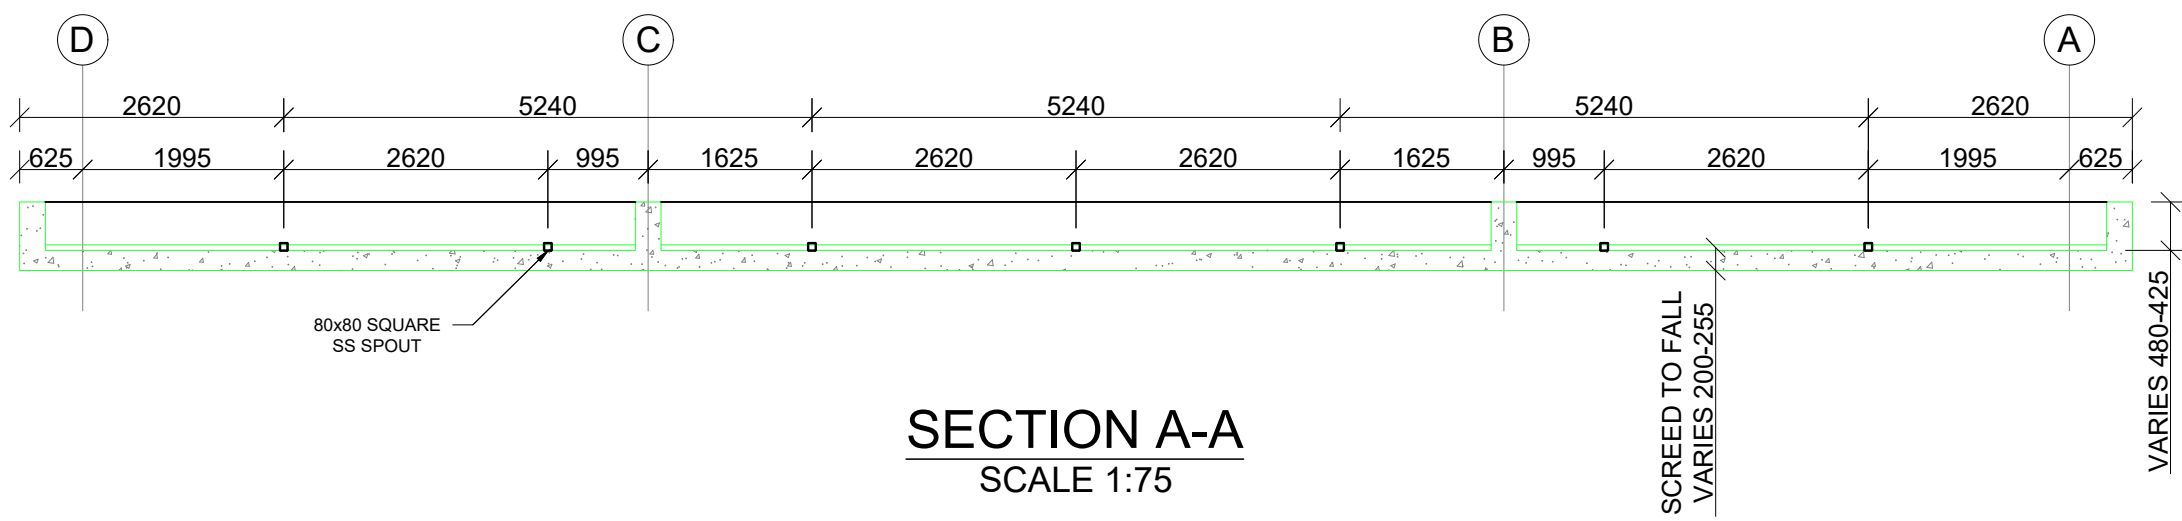

SECTION A-A
SCALE 1:75

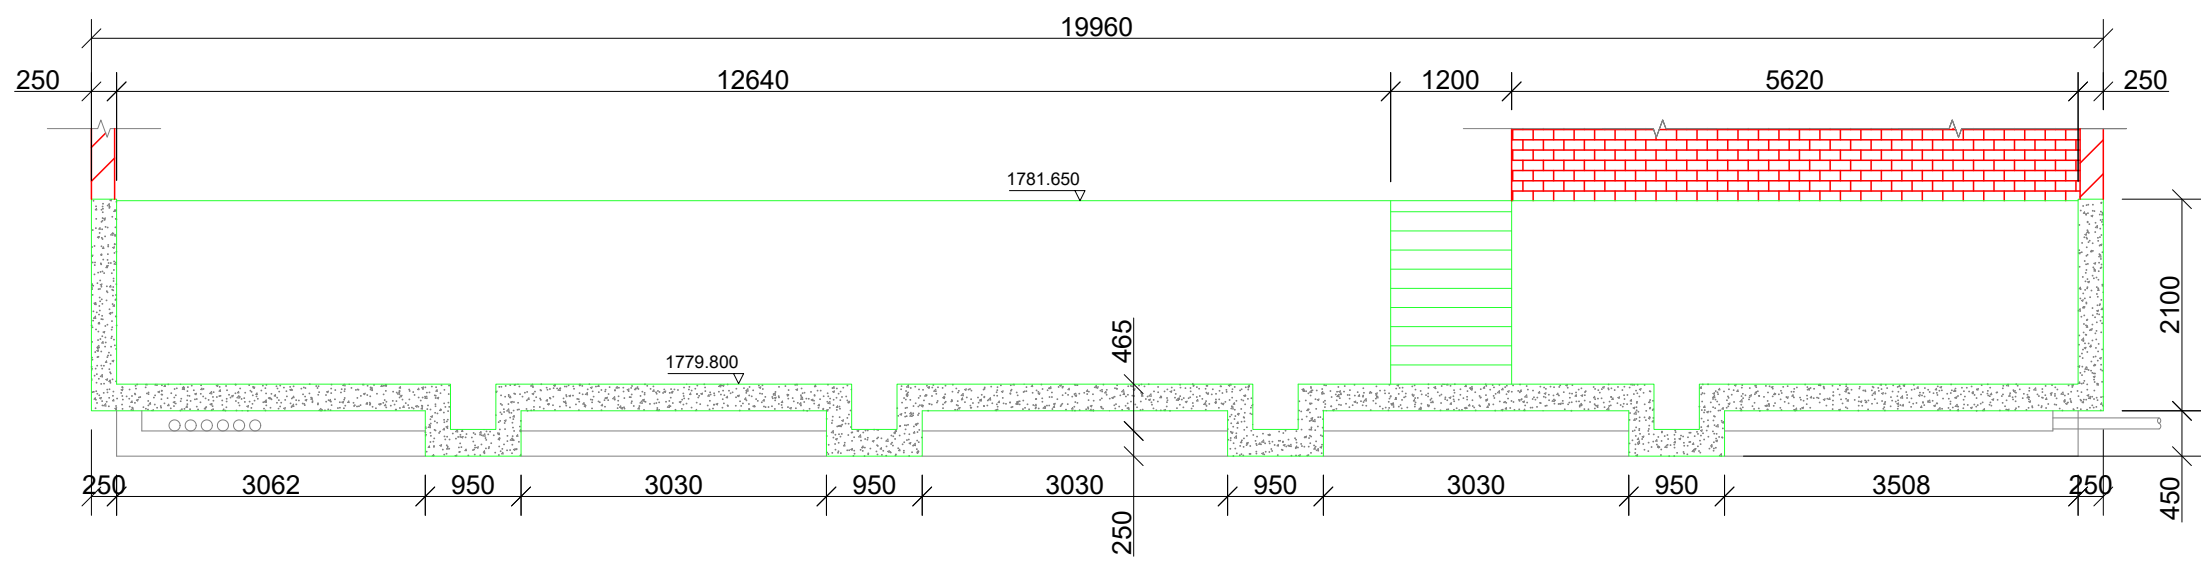

SECTION D-D
SCALE 1:75

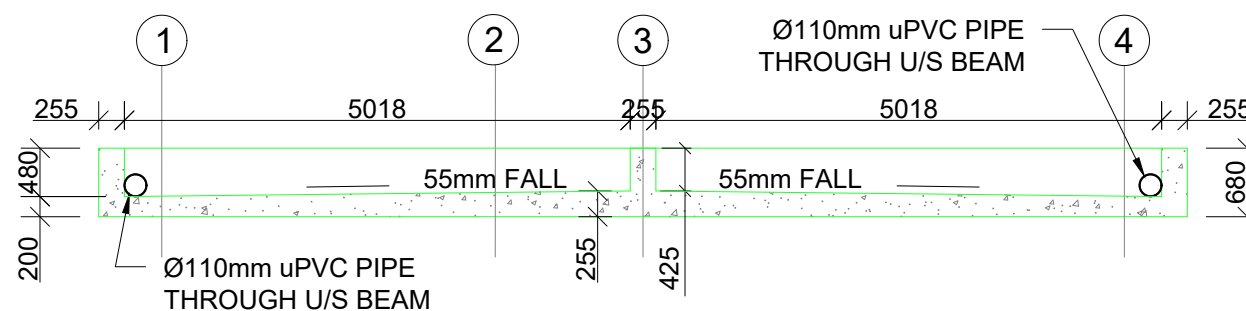

SECTION B-B
SCALE 1:75

1. GENERAL NOTES

- 1.1 The copyright on this dwg, including the design and details shown hereon, is reserved by the Consulting Engineers.
- 1.2 No scaling of dimensions from drawings allowed.
- 1.3 All dimensions and levels are to be verified on site by the contractor before commencing any work.

2. EARTHWORKS NOTES

- 2.1 All excavations to follow SANS 10400 PART G: Excavations
- 2.2 Lateral support and shoring of deep excavations to be designed and certified by a professional
- 2.3 Compacted fill in layers not exceeding 150mm to 97% MOD AASHTO
- 2.4 Approved insecticide & weedkiller to SABS spec. Code 0124 to sides and under foundations, surface-beds & paving. 10 year underwritten guarantee in favour of client supplied by specialist contractor.
- 2.5 All foundation excavations to be approved by the Engineer prior to placement of any concrete
- 2.6 Min. ground bearing pressure - 150kPa

3. CONCRETE NOTES

- 3.1 All reinforced concrete to be vibrated
- 3.2 All column corners to receive chamfers
- 3.3 Half bricks or building debris may not be used as rebar spacers
- 3.4 Concrete Cube strength at 28 days
 - 3.4.1 Blinding.....15MPa
 - 3.4.2 Bases.....25MPa
 - 3.4.3 Strip Footings.....25MPa
 - 3.4.4 Surface Bed.....25MPa
 - 3.4.5 1st & 2nd floors.....30MPa
 - 3.4.6 Roof Slab.....30MPa
 - 3.4.7 Columns.....35MPa
- 3.5 Concrete cover to reinforcement measured to stirrups
 - 3.5.1 Base bottom.....75mm
 - 3.5.2 Base sides.....50mm
 - 3.5.3 Columns.....40mm
 - 3.5.4 Beams.....30mm
 - 3.5.5 Suspended slabs.....25mm
- 3.6 Proposed mix designs to be approved by the engineer prior to placement of any concrete

4. REINFORCEMENT NOTES

- 4.1 Reinforcement detailing based on SANS 10144
- 4.2 Minimum lapping of reinforcement: 50 x smaller diameter
All laps to be staggered
- 4.3 Reinforcement to be securely wired at all intersections
- 4.4 Reinforcement must be formed around, and as close as allowed to holes, and must not be cut
All holes and voids to be checked and approved by the Engineer prior to the placement of any concrete
- 4.5 Mild steel (R) to comply with SABS 920 type A - Grade 3
High tensile steel (Y) to comply SABS 920 type C - Grade 1
- 4.6 Bending dimensions in accordance with sans 282:2011
Dimensions are all outside dimensions
Dimension d must always be greater than 2 x bar dia.
Radius of all bends are standard unless r is given
- 4.7 All reinforcement to be checked and approved by the Engineer prior to the placement of any concrete
Any reinforcing not inspected before concrete is poured will not be signed off by VBL
- 4.8 Reinforcement abbreviations:
 - BW - Both Ways
 - EF - Each Face
 - NF - Near Face
 - FF - Far Face
 - EW - Each Way
 - SF - Side Face
 - T1 - Highest of top layers
 - T2 - Second highest of top layers
 - B1 - Lowest of bottom layers
 - B2 - Second lowest of bottom layers
 - ALT - Alternative
 - ABR - Alternative Bar Reversed

5. STRUCTURAL STEEL NOTES

- 5.1 All steel to be of grade 300WA
- 5.2 All bolts to be grade 8.8 unless noted
- 5.3 All welds to be 6mm fillet welds unless noted
- 5.4 No site welding shall be permitted without the prior consent of the Engineer
- 5.5 All holes to be drilled, NO flame cutting allowed
- 5.6 All steelwork to be painted within 6 hours after cleaning with one coat red oxide
- 5.7 Engineer to inspect manufactured steel components prior to delivery to site

KEY PLAN

SCALE 1:75

CONSULTING ENGINEERS:	DESIGNED	P. S. Botha	05/08/2023
TRI-M CONSULTING ENGINEERS	DRAWN	J. Nel	05/08/2023
WEWORK	CHECKED	P. S. BOTHA	05/08/2023
155 WEST STREET	APPROVED BY:		
SANDTON, JOHANNESBURG	P. S. Botha	SIGNATURE	DATE
	ECSA REG. No.		
	CHECKED		
		SIGNATURE	DATE

CLIENT POSTAL ADDRESS:
JOHANNESBURG WATER
P O BOX 61542
MARSHALLTOWN
2107



PHYSICAL ADDRESSES:
65 NTEMI PILISO STREET
NEWTOWN
JOHANNESBURG

TEL: (011) 688-1400
FAX: (011) 688-1529

Turffontein Corridors of Freedom
Water Upgrade
Foresthill Tower and Pump station

PUMP STATION
CONCRETE DETAILS

SURVEY INFORMATION		APPROVAL BY JW DEPOT		SCALE		AMENDMENTS	
PROJECT SURVEYOR:		CHECKED		1: 75	REV:	DESCRIPTION	DATE:
DATE:		APPROVED BY:			0	TENDER PURPOSES	05/08/2024
		SIGNATURE	DATE				
CCTV INFORMATION		APPROVAL BY JW PLANNING					
CCTV COMPANY:		CHECKED					
DATE:		APPROVED BY:					
		SIGNATURE	DATE				

JW14402

CONTRACT NUMBER

P02

DRAWING No.

0

REV.

A1

SHEET





1

OF

1


FILE No.

ELECTRICAL LEGEND	
	DISTRIBUTION BOARD
	TELEPHONE OUTLET (BLANK)
	DOUBLE SOCKET OUTLET (FLUSH)
	1 x 20W CEILING MOUNTED BULKHEAD
	WALL MOUNTED BULKHEAD
	MINIATURE FLOODLIGHT
	LIGHT SWITCH
	WALL MOUNTED PHOTOCELL
	2 x 20W CFL BULKHEAD
NOTE: ALL WIRING TO BE INSTALLED IN CONDUIT CHASED INTO WALLS	

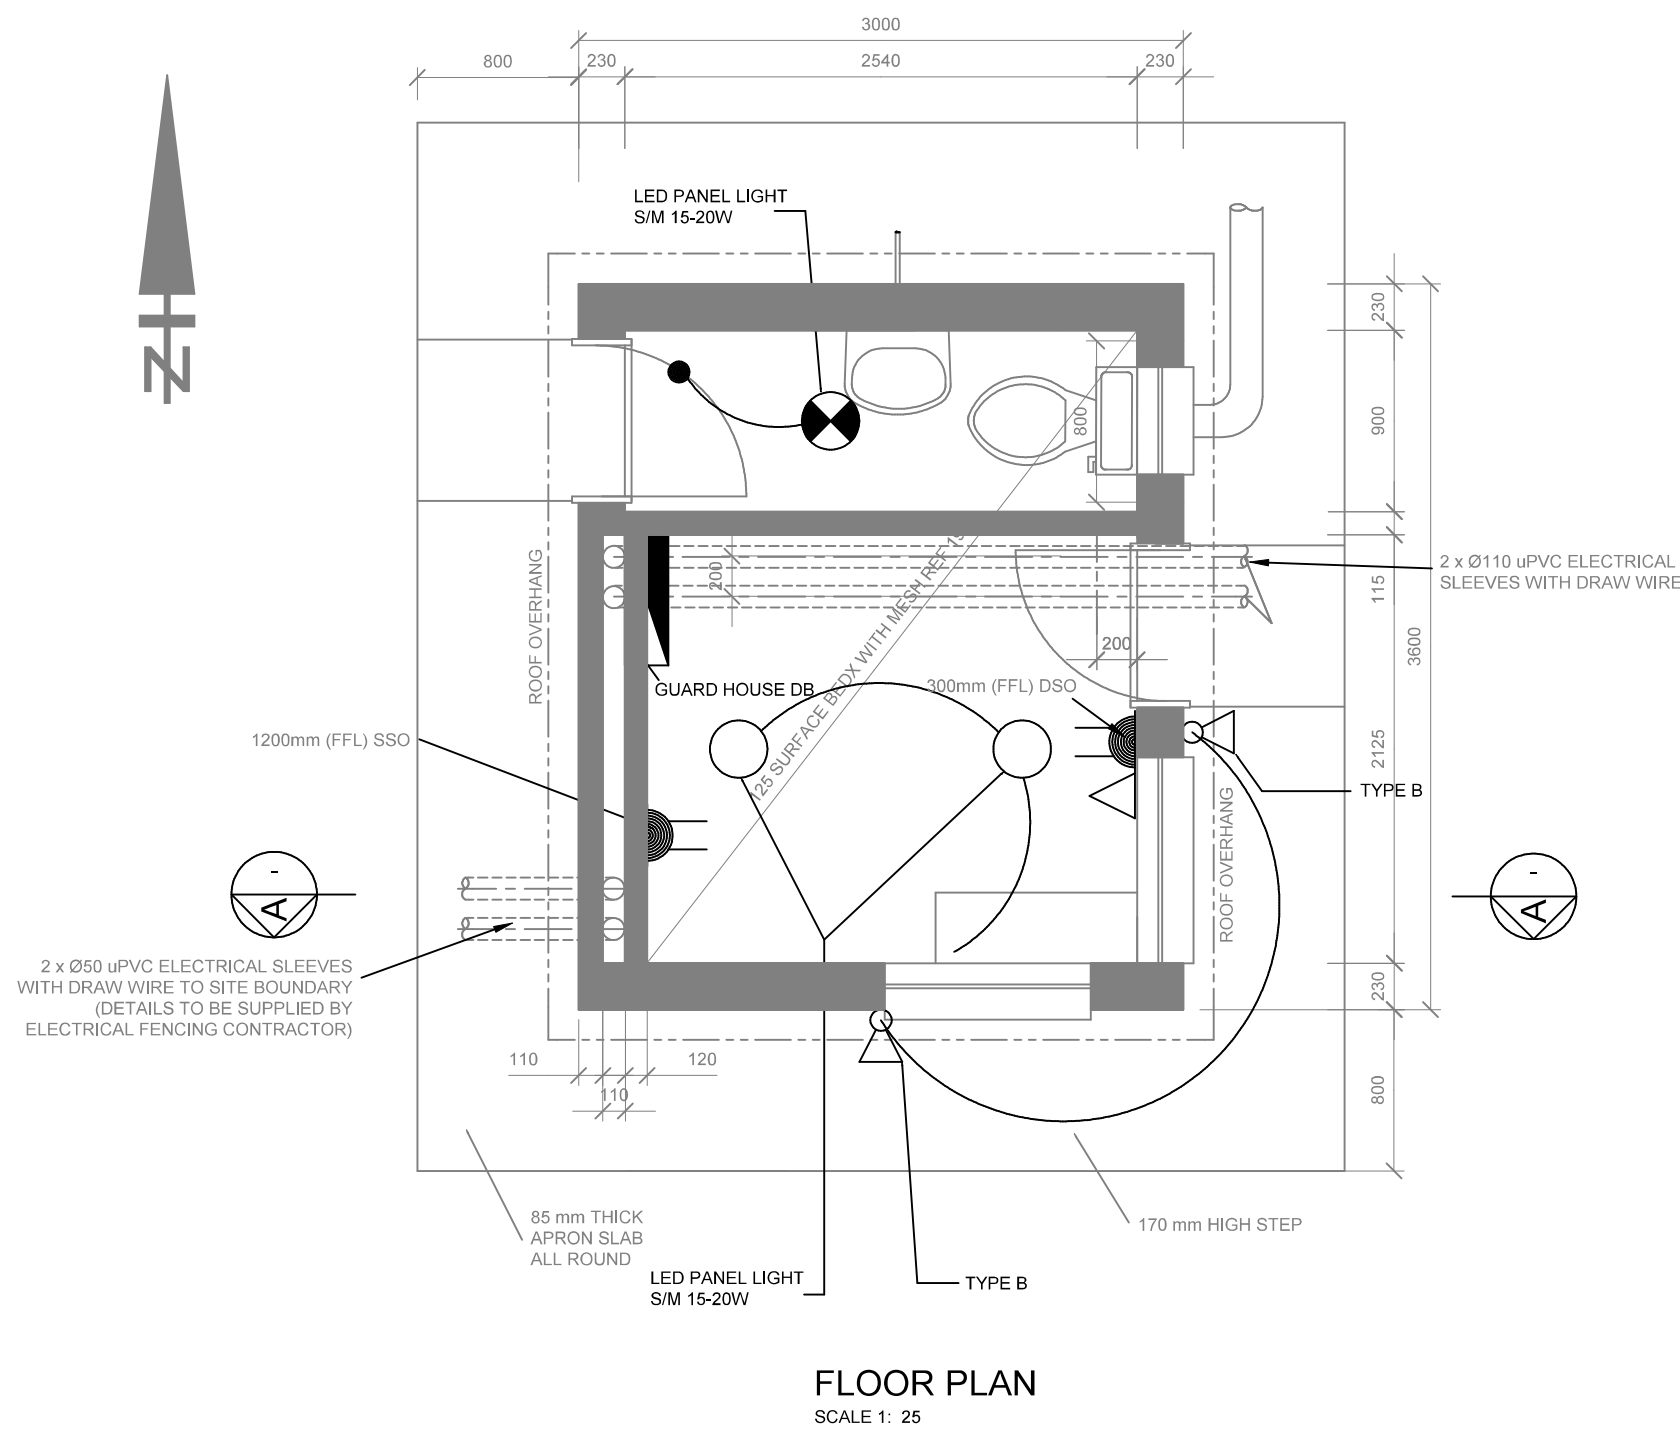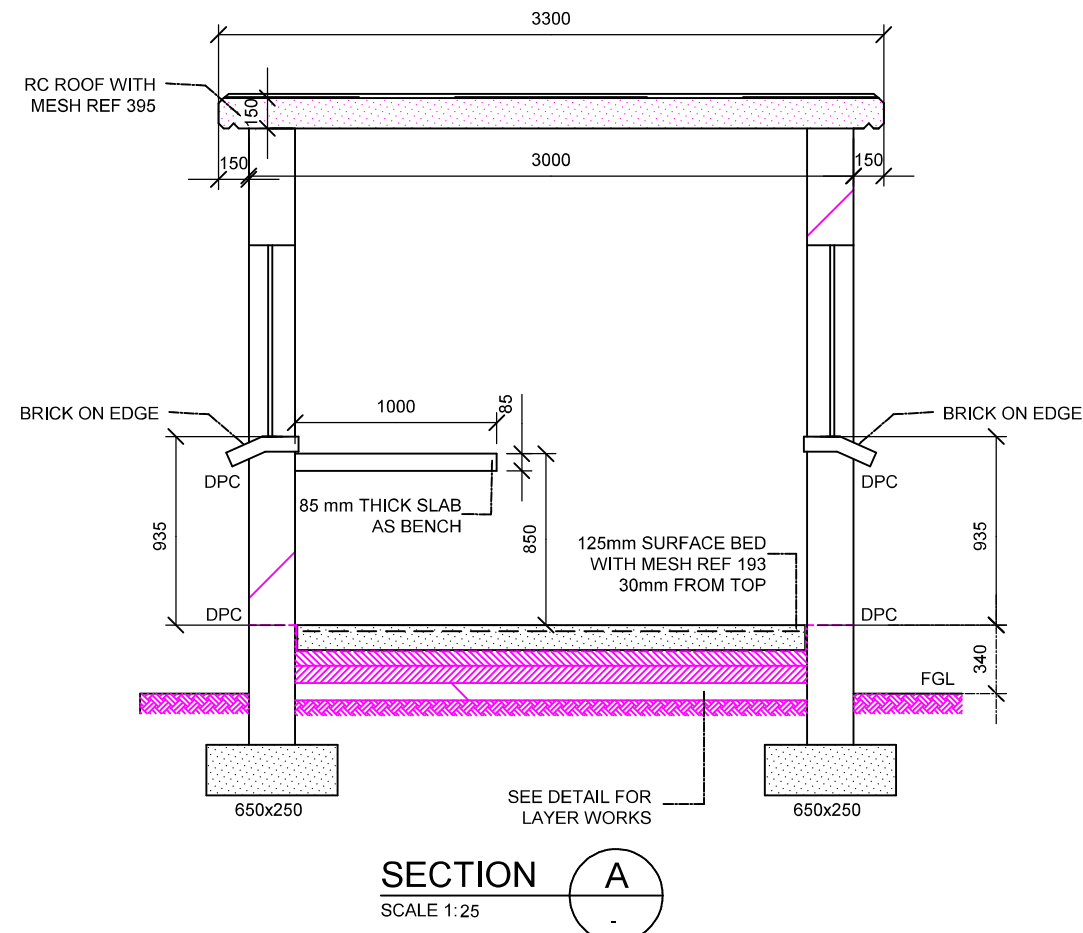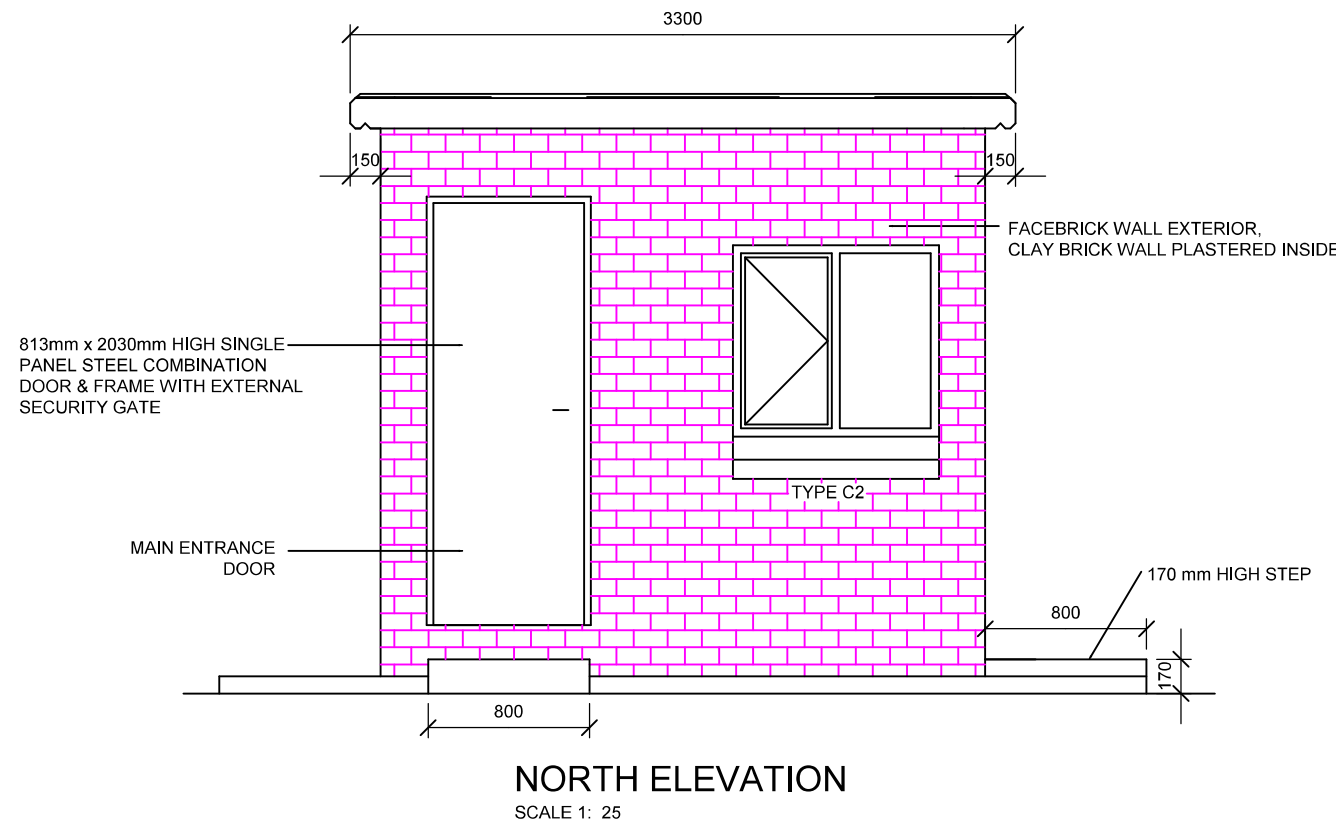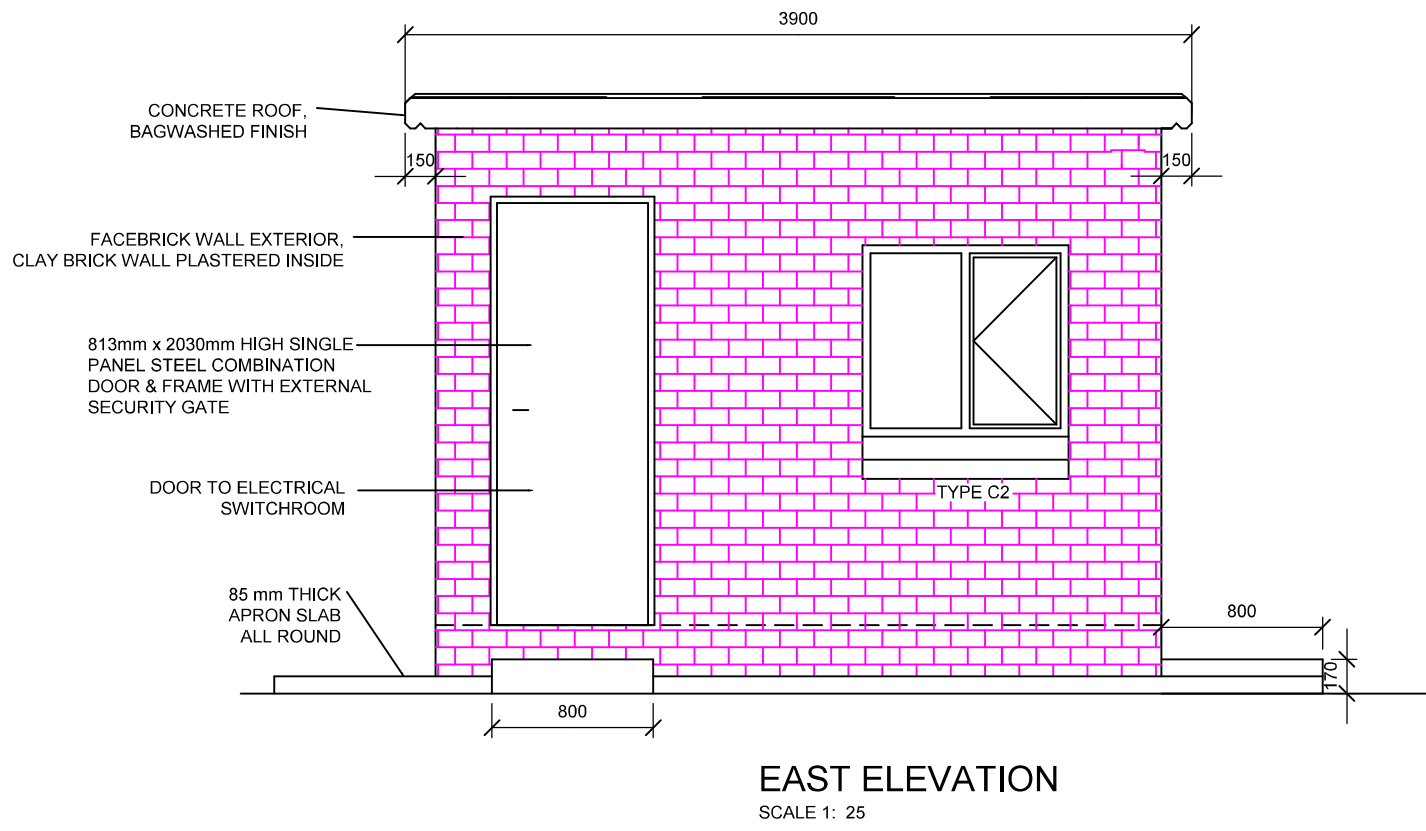


NOTE:

APPLY WEED KILLER AND INSECTICIDE TO COMPACTED AREAS BEFORE CASTING CONCRETE.

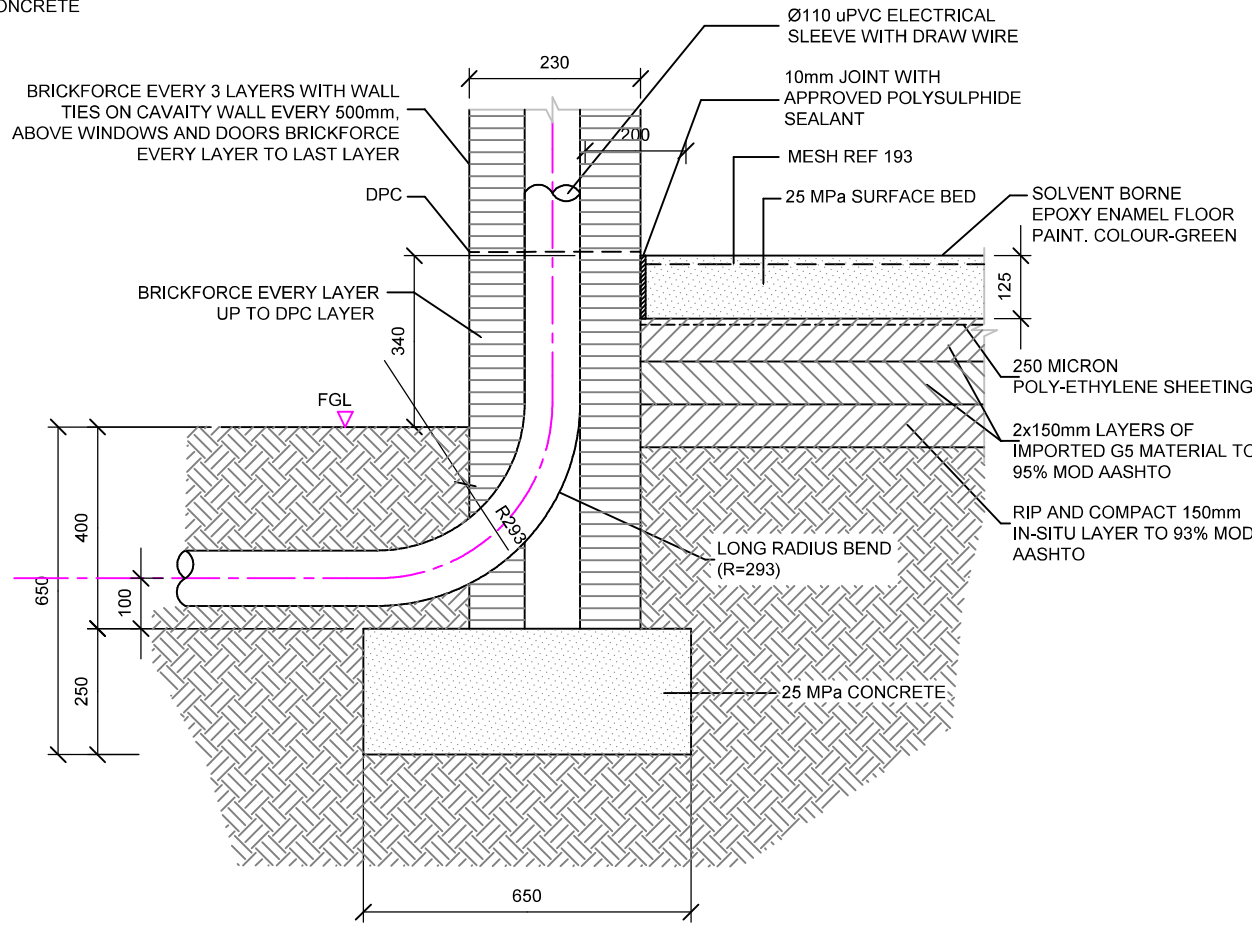

KEY PLAN

SCALE : NTS

 CONSULTING ENGINEERS TRI-M CONSULTING ENGINEERS  MICHELANGELO TOWER SUITE 2307, MAUDE STREET SANDTON, JOHANNESBURG	DESIGNED	P. S. Botha	
	DRAWN	J. Nel	
	CHECKED	P. S. Botha	
	APPROVED BY:	P. S. Botha	
CLIENT POSTAL ADDRESS: P O Box 61542 MATSHALLTOWN 2107	ECSA REG. No.	730401	
	CHECKED		
		SIGNATURE	DATE





PHYSICAL ADDRESS:
65 NTEMI PILISO STREET
NEWTOWN
JOHANNESBURG

TEL: (011) 688-1400
FAX: (011) 688-1529


FOREST HILL WATER SUPPLY
NEW WATER TOWER & PUMP STATION

GUARD HOUSE

SURVEY INFORMATION		APPROVAL BY JW DEPOT		SCALE		AMENDMENTS	
PROJECT SURVEYOR:		CHECKED		1: 50; 1: 25	REV:	DESCRIPTION	DATE:
DATE:		APPROVED BY:					
		SIGNATURE	DATE				
CCTV INFORMATION		APPROVAL BY JW PLANNING					
CCTV COMPANY:		CHECKED					
DATE:		APPROVED BY:					
		SIGNATURE	DATE				
PROJECT No.		DRAWINGS No.		REV.			
JW14402		P03		0			
A1		SHEET 3		OF 3			
ORIGINAL PAGE SIZE		FILE No.					

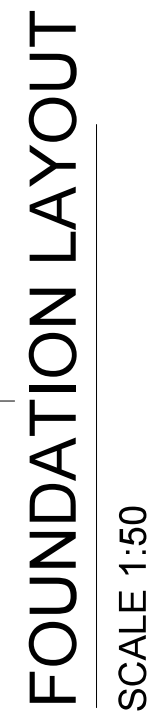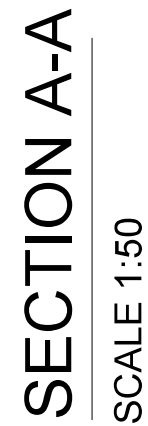



Total of 2122 bars with a mass of 17545.7 kg per cast unit.

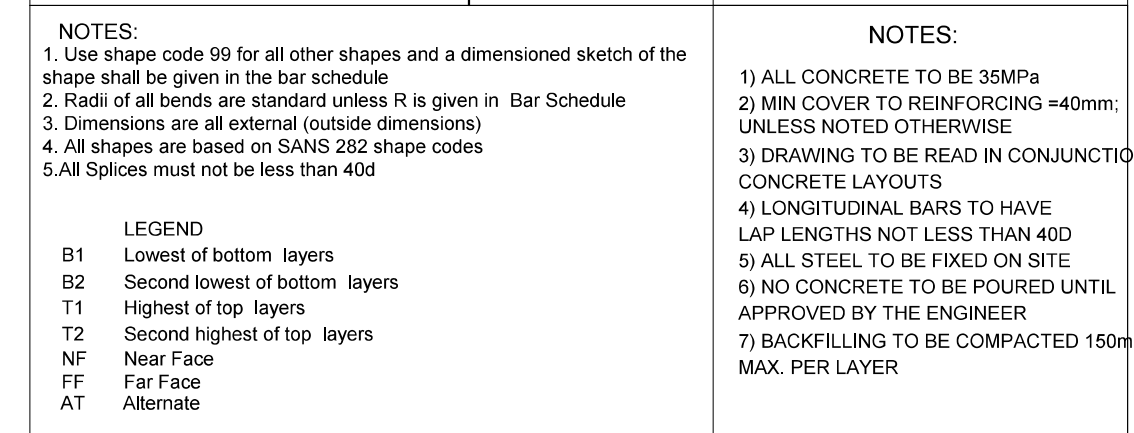


FOREST HILL WATER SUPPLY
NEW WATER TOWER & PUMP STATION

FOUNDATION
REINFORCING LAYOUT & DETAILS

SURVEY INFORMATION		APPROVAL BY JW DEPOT		SCALE	AMENDMENTS																		
PROJECT SURVEYOR:		CHECKED			1: 50; 1: 25	REV:	DESCRIPTION	DATE:															
		APPROVED BY:																					
DATE:			SIGNATURE	DATE																			
CCTV INFORMATION		APPROVAL BY JW PLANNING																					
CCTV COMPANY:		CHECKED																					
		APPROVED BY:																					
DATE:			SIGNATURE	DATE																			
														JW14402 CONTRACT No. R01 DRAWING No. — 0 REV.									
														A1 SHEET 1 OF 5									
														ORIGINAL PAGE SIZE FILE No.									

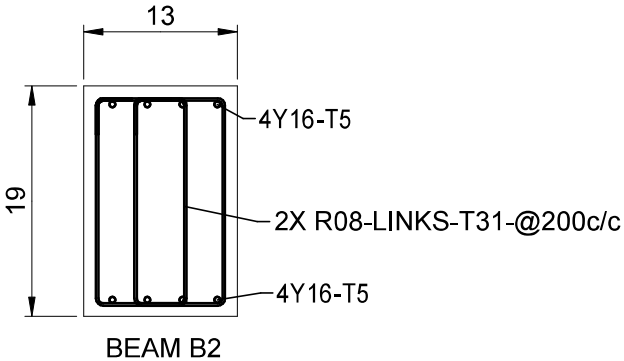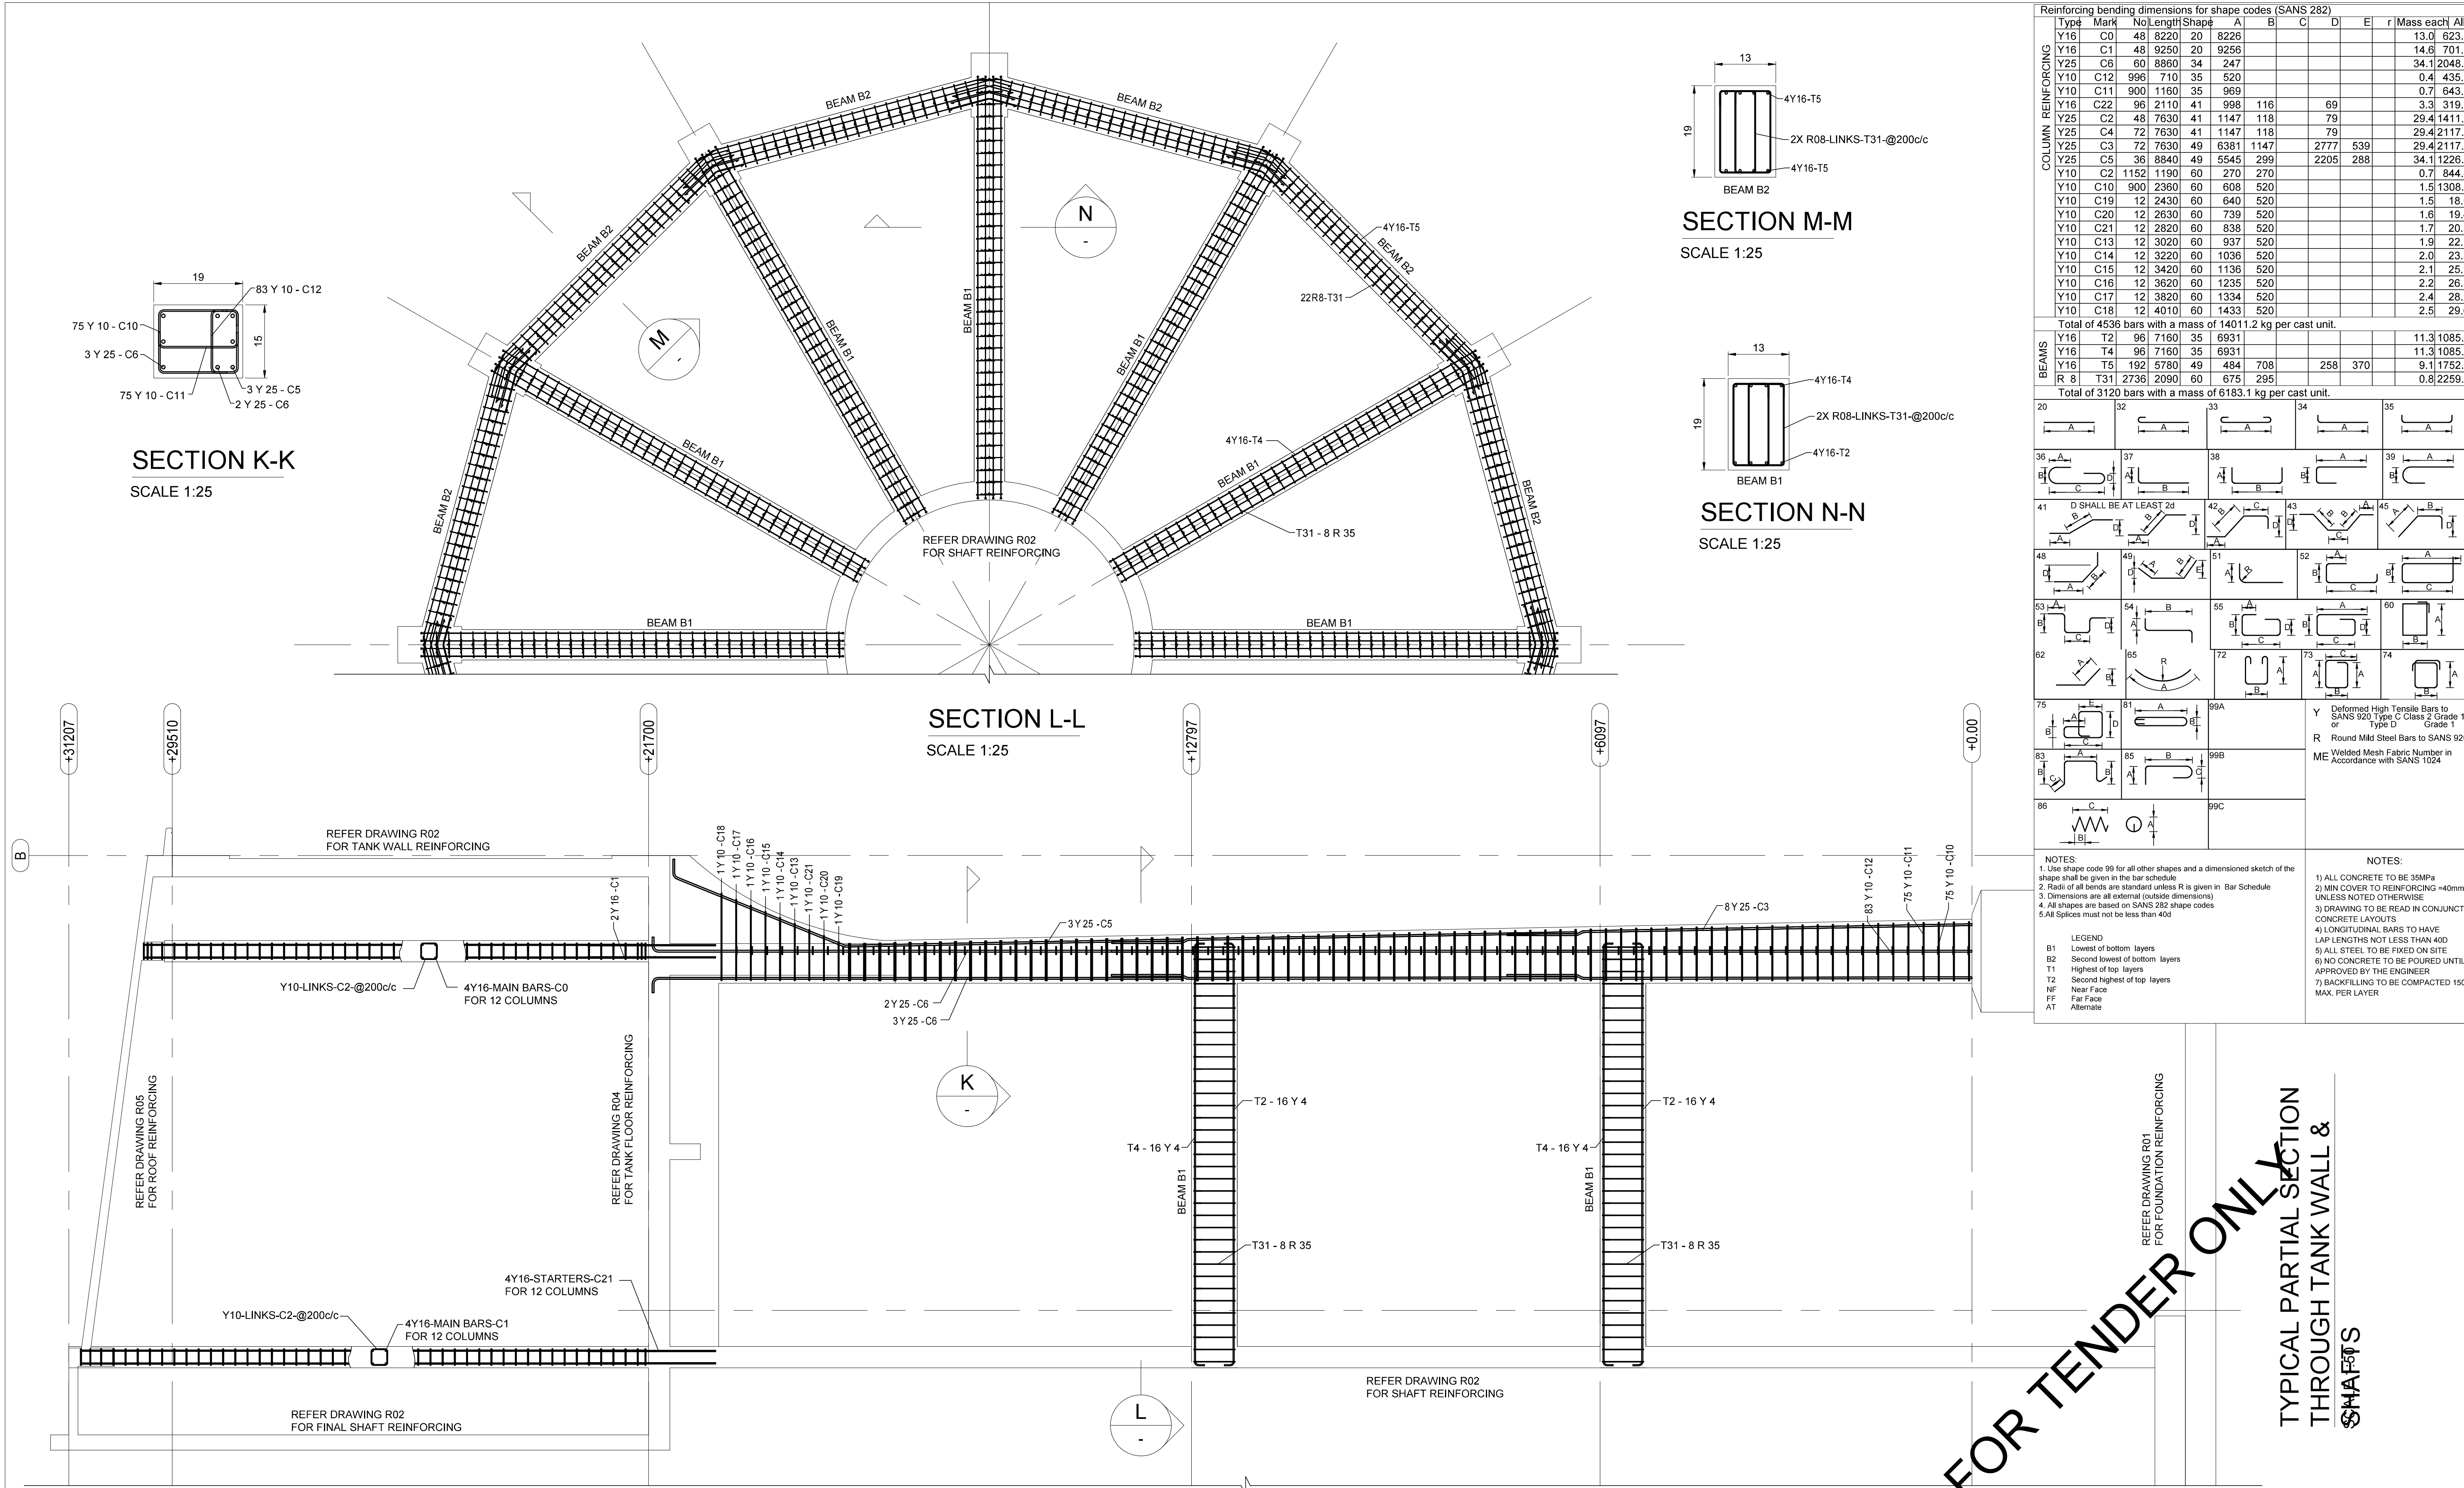

SECTION M-M
SCALE 1:25

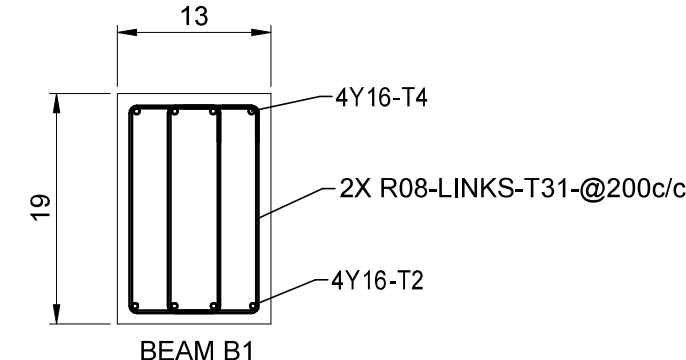


SECTION N-N
SCALE 1:25

SECTION L-L
SCALE 1:25


SECTION K-K
SCALE 1:25

Reinforcing bending dimensions for shape codes (SANS 282)													
	Type	Mark	No	Length	Shape	A	B	C	D	E	r	Mass each	All
COLUMN REINFORCING	Y16	C0	48	8220	20	8226						13.0	623.0
	Y16	C1	48	9250	20	9256						14.6	701.1
	Y25	C6	60	8860	34	247						34.1	2048.8
	Y10	C12	996	710	35	520						0.4	435.3
	Y10	C11	900	1160	35	969						0.7	643.5
	Y16	C22	96	2110	41	998	116			69		3.3	319.9
	Y25	C2	48	7630	41	1147	118			79		29.4	1411.5
	Y25	C4	72	7630	41	1147	118			79		29.4	2117.2
	Y25	C3	72	7630	49	6381	1147			2777	539	29.4	2117.2
	Y25	C5	36	8840	49	5545	299			2205	288	34.1	1226.5
Y10	C2	1152	1190	60	270	270					0.7	844.4	
Y10	C10	900	2360	60	608	520					1.5	1308.6	
Y10	C19	12	2430	60	640	520					1.5	18.0	
Y10	C20	12	2630	60	739	520					1.6	19.4	
Y10	C21	12	2820	60	838	520					1.7	20.8	
Y10	C13	12	3020	60	937	520					1.9	22.3	
Y10	C14	12	3220	60	1036	520					2.0	23.8	
Y10	C15	12	3420	60	1136	520					2.1	25.3	
Y10	C16	12	3620	60	1235	520					2.2	26.8	
Y10	C17	12	3820	60	1334	520					2.4	28.2	
Y10	C18	12	4010	60	1433	520					2.5	29.6	
Total of 4536 bars with a mass of 14011.2 kg per cast unit.													
BEAMS	Y16	T2	96	7160	35	6931						11.3	1085.4
	Y16	T4	96	7160	35	6931						11.3	1085.4
	Y16	T5	192	5780	49	484	708		258	370		9.1	1752.4
	R	T31	2736	2090	60	675	295					0.8	2259.9
Total of 3120 bars with a mass of 6183.1 kg per cast unit.													
20													
32													
33													
34													
35													
36													
37													
38													
39													
41													
42													
43													
44													
45													
48													
49													
51													
52													
53													
54													
55													
60													
62													
65													
72													
73													
74													
75													
81													
89A													
83													
85													
89B													
86													
89C													
NOTES: 1. Use shape code 99 for all other shapes and a dimensioned sketch of the shape shall be given in the bar schedule. 2. Radii of all bends are standard unless R is given in Bar Schedule. 3. Dimensions are all external (outside dimensions). 4. All shapes are based on SANS 282 shape codes. 5. All Splices must not be less than 40d													
LEGEND B1 Lowest of bottom layers B2 Second lowest of bottom layers T1 Highest of top layers T2 Second highest of top layers NF Near Face FF Far Face AT Alternate													
NOTES: 1) ALL CONCRETE TO BE 35MPa 2) MIN COVER TO REINFORCING = 40mm; UNLESS NOTED OTHERWISE 3) DRAWING TO BE READ IN CONJUNCTION WITH CONCRETE LAYOUTS 4) LONGITUDINAL BARS TO HAVE LAP LENGTHS NOT LESS THAN 40D 5) ALL STEEL TO BE FIXED ON SITE 6) NO CONCRETE TO BE POURED UNTIL APPROVED BY THE ENGINEER 7) BACKFILLING TO BE COMPACTED 150mm MAX. PER LAYER													


CONSULTING ENGINEERS TRAM CONSULTING ENGINEERS LEGNUM PARK BUILDING WATER MELON STREET POLOKWANE	DESIGNED K.K. 10-06-2017	DRAWN J.P. 10-06-2017	CHECKED K.K. 10-06-2017	APPROVED BY: SIGNATURE DATE	ECISA REG. No.	CHECKED SIGNATURE DATE	17 HARRISON STREET MARSHALLTOWN 2107 TEL: (011) 688-1400 FAX: (011) 688-1529	FOREST HILL WATER SUPPLY NEW WATER TOWER & PUMP STATION COLUMNS & GENERAL REINFORCING DETAILS	SURVEY INFORMATION PROJECT SURVEYOR: DATE:	APPROVAL BY JW DEPOT CHECKED APPROVED BY: SIGNATURE DATE	SCALE 1: 50, 1: 25 REV:	AMENDMENTS DESCRIPTION DATE:	JW14402 CONTRACT No. A1 ORIGINAL PAGE SIZE FILE No.	R03 DRAWING No. 3 SHEET OF 5	0 REV.
--	--------------------------------	-----------------------------	-------------------------------	-----------------------------------	----------------	------------------------------	--	--	--	--	-------------------------------	------------------------------------	---	---	-----------

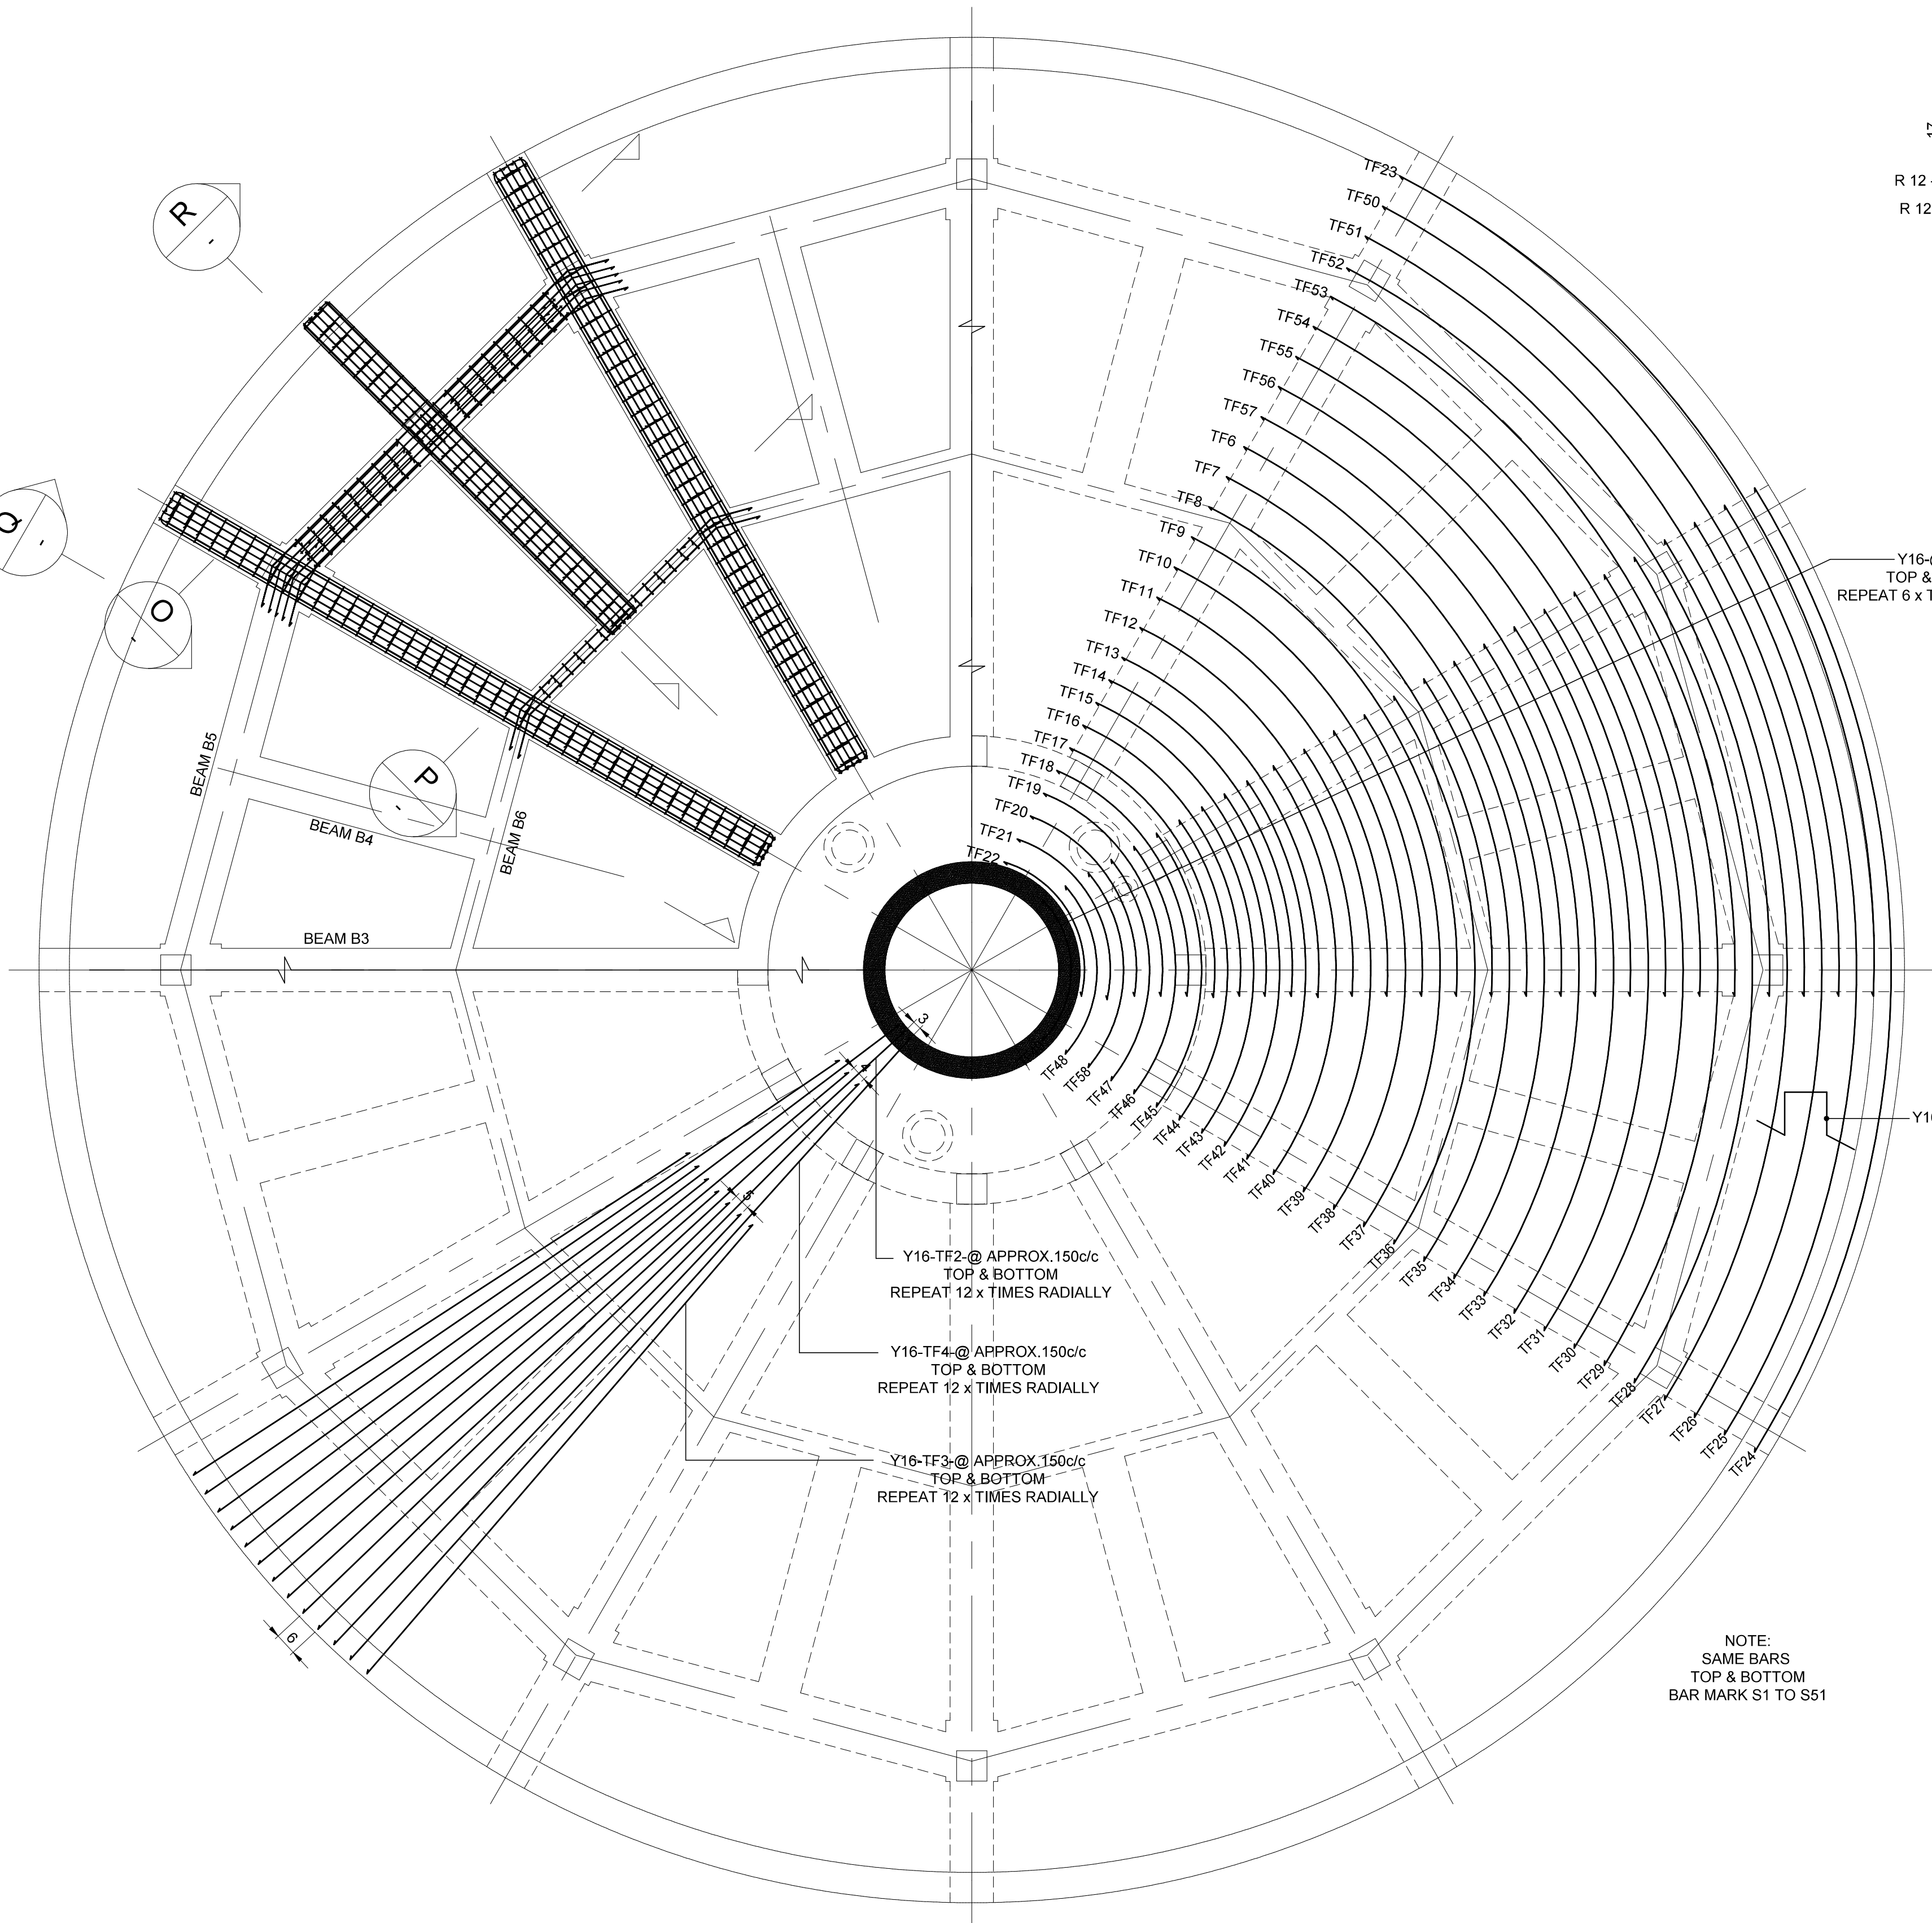


TANK FLOOR REINFORCING LAYOUT
SCALE 1:50

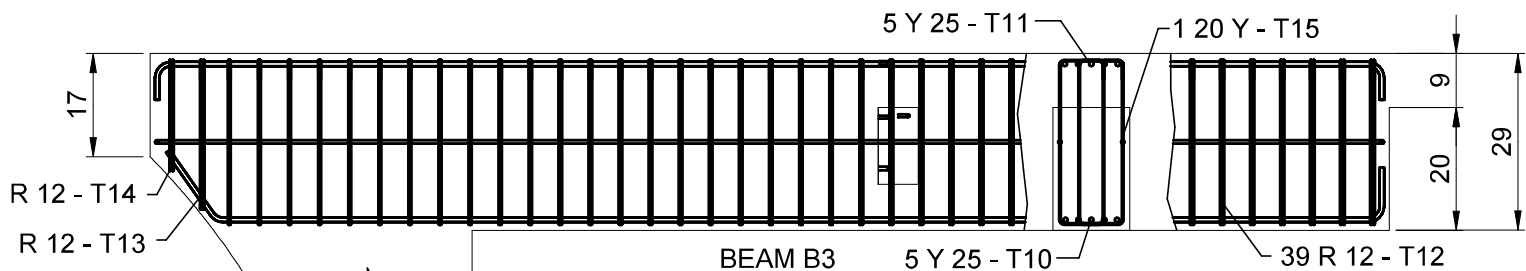


SECTION Q-Q
SCALE 1:50

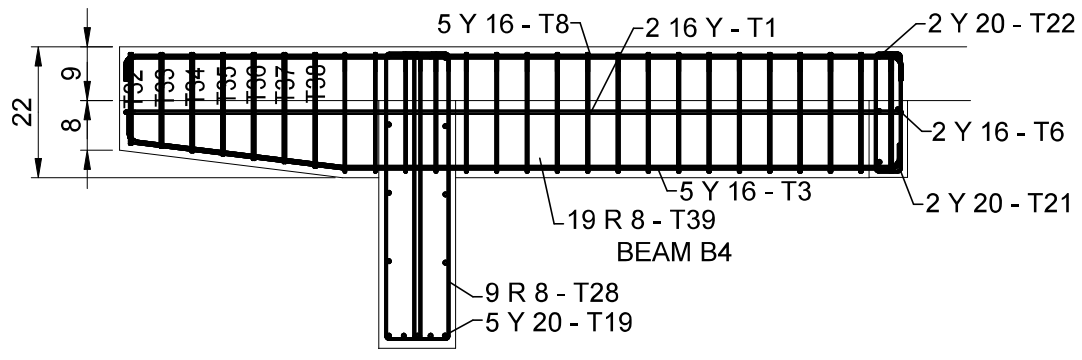

SECTION R-R
SCALE 1:50

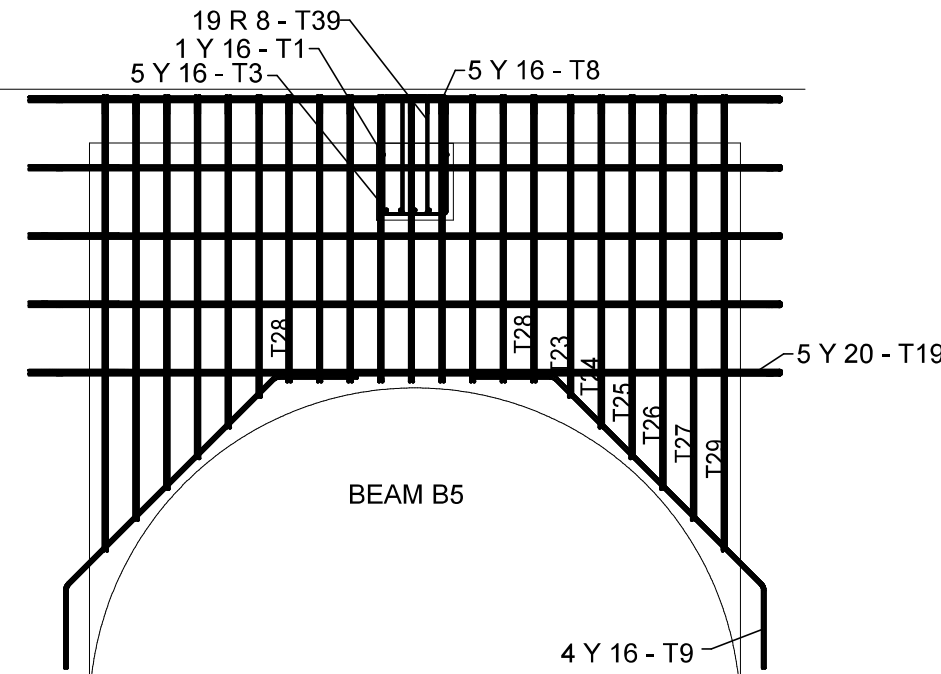


SECTION O-O
SCALE 1:50

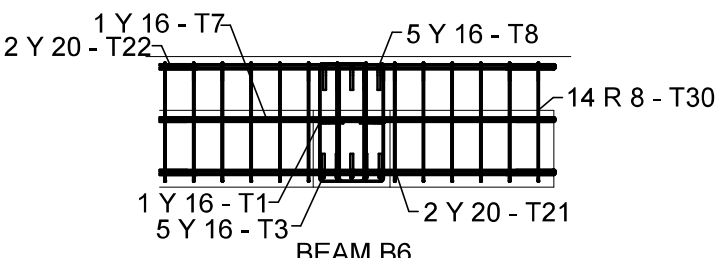


SECTION P-P
SCALE 1:50

Reinforcing bending dimensions for shape codes (SANS 282)													
TANK FLOOR	Type	Mark	No	Length	Shape	A	B	C	D	E	r	Mass each	All
	Y16	TF1	132	6820	20	6828						10.8	1421.5
	Y16	TF3	132	6820	20	6820						10.8	1421.5
	Y16	TF4	132	8850	20	8853						14.0	1844.6
	Y16	TF2	132	9650	20	9657						15.2	2011.3
	Y16	TF5	212	1390	83	359	239	369				2.2	465.3
	Y16	TF49	12	1800	65	1151						2.8	34.1
	Y16	TF22	12	1960	65	1290						3.1	37.1
	Y16	TF48	12	2110	65	1458						3.3	40.0
	Y16	TF21	12	2310	65	1583						3.6	43.8
	Y16	TF58	12	2430	65	1740						3.8	46.0
	Y16	TF20	12	2590	65	1890						4.1	49.1
	Y16	TF47	12	2740	65	2040						4.3	51.9
	Y16	TF19	12	2900	65	2190						4.6	54.9
	Y16	TF46	12	3060	65	2340						4.8	58.0
	Y16	TF18	12	3210	65	2490						5.1	60.8
	Y16	TF45	12	3370	65	2640						5.3	63.9
	Y16	TF17	12	3540	65	2798						5.6	67.1
	Y16	TF44	12	3690	65	2940						5.8	69.9
	Y16	TF16	12	3840	65	3091						6.1	72.8
	Y16	TF43	12	4000	65	3240						6.3	75.8
	Y16	TF15	12	4160	65	3378						6.6	78.8
	Y16	TF42	12	4310	65	3540						6.8	81.7
	Y16	TF14	12	4470	65	3680						7.1	84.7
	Y16	TF41	12	4630	65	3840						7.3	87.7
	Y16	TF13	12	4800	65	3998						7.6	90.9
	Y16	TF40	12	4990	65	4190						7.9	94.5
	Y16	TF12	12	5200	65	4375						8.2	98.5
	Y16	TF39	12	5400	65	4585						8.5	102.3
	Y16	TF11	12	5620	65	4778						8.9	106.5
	Y16	TF38	12	5830	65	4990						9.2	110.5
	Y16	TF10	12	6040	65	5174						9.5	114.4
	Y16	TF37	12	6230	65	5383						9.8	118.0
	Y16	TF9	12	6460	65	5574						10.2	122.4
	Y16	TF36	12	6670	65	5790						10.5	126.4
	Y16	TF8	12	6880	65	5990						10.9	130.4
	Y16	TF35	12	7090	65	6190						11.2	134.3
	Y16	TF7	12	7300	65	6390						11.5	138.3
	Y16	TF34	12	7510	65	6590						11.9	142.3
	Y16	TF6	12	7720	65	6790						12.2	146.3
	Y16	TF33	12	7930	65	6990						12.5	150.3
	Y16	TF57	12	8130	65	7177						12.8	154.0
	Y16	TF32	12	8340	65	7390						13.2	158.0
	Y16	TF56	12	8550	65	7573						13.5	162.0
	Y16	TF31	12	8760	65	7790						13.8	166.0
	Y16	TF55	12	8970	65	7990						14.2	170.0
	Y16	TF30	12	9180	65	8190						14.5	173.9
	Y16	TF54	12	9390	65	8390						14.8	177.9
	Y16	TF29	12	9600	65	8590						15.2	181.9
	Y16	TF53	12	9810	65	8790						15.5	185.9
	Y16	TF28	12	10020	65	8990						15.8	189.9
	Y16	TF52	12	10230	65	9113						16.2	193.8
	Y16	TF27	12	10440	65	9390						16.5	197.8
	Y16	TF51	12	10650	65	9590						16.8	201.8
	Y16	TF26	12	10860	65	9790						17.1	205.8
	Y16	TF50	12	11070	65	9990						17.5	209.8
	Y16	TF25	12	11280	65	10190						17.8	213.7
	Y16	TF23	12	11510	65	10203						18.2	218.1
	Y16	TF24	12	11700	65	10590						18.5	221.7
				</									


Total of 1376 bars with a mass of 13630.8 kg per cast unit.																								
TANK FLOOR BEAMS	Y16	T1	24	5290	35	5059																	8.4	200.5
	Y16	T8	60	5290	35	5059																	8.4	501.2
	Y20	T15	24	8270	35	7996																	20.4	489.5
	Y25	T11	60	8350	35	7997																	32.2	1930.9
	Y16	T9	96	2680	48	534	1639	1159															4.2	406.3
	Y16	T6	12	4070	49	519	519						276	276									6.4	77.1
	Y16	T7	12	4070	49	485	485						259	259									6.4	77.1
	Y20	T22	24	4070	49	485	485						262	262									10.0	240.9
	Y20	T21	24	4080	49	520	520						280	280									10.1	241.5
	Y20	T19	60	5650	49	520	520						280	280									13.9	836.0
	Y20	T17	24	5670	49	503	503						271	271									14.0	335.6
	Y20	T20	24	5720	49	503	503						271	271									14.1	338.5
	Y20	T18	24	5760	49	503	503						271	271									14.2	340.9
	Y20	T16	60	5780	49	485	485						262	262									14.3	855.2
	R 8	T32	24	1930	60	595	295																0.8	18.3
	R 8	T33	24	1970	60	615	295																0.8	18.7
	R 8	T34	44	2030	60	645	295																0.8	19.2
	R 8	T30	48	2040	60	775	170																0.8	135.4
R 8	T35	24	2070	60	665	295																0.8	19.6	
R 8	T36	24	2130	60	695	295																0.8	20.2	
R 8	T37	24	2170	60	715	295																0.9	20.6	
R 8	T38	24	2230	60	745	295																0.9	21.1	
R 8	T39	456	2290	60	785	295																0.9	412.7	
R 8	T28	216	4340	60	1865	230																1.7	370.2	
R 8	T29	48	4540	60	1965	230																1.8	86.1	
R 8	T24	48	4940	60	2165	230																2.0	93.6	
R 8	T25	48	5340	60	2365	230																2.1	101.2	
R 8	T26	48	5740	60	2565	230																2.3	108.8	
R 8	T27	48	6140	60	2765	230																2.4	116.4	
R 8	T29	48	6540	60	2965	230																2.6	124.0	
R12	T14	24	2160	60	725	295																1.9	46.0	
R12	T13	24	2660	60	975	295																2.4	56.7	
R12	T12	936	2860	60	1075	295																2.5	2377.4	
Y16	T3	60	5320	99A	170	1390	3625	150														8.4	504.0	
Y25	T10	60	8420	99B	450	7588	340															32.5	1947.1	
Total of 2928 bars with a mass of 13498.4 kg per cast unit.																								

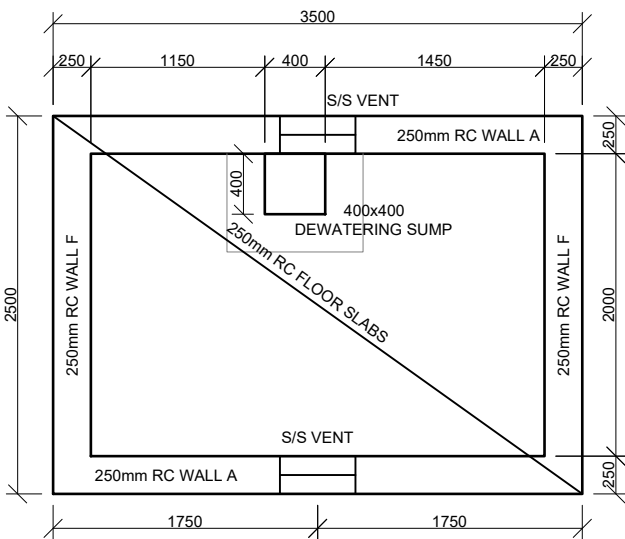


OUTLET CHAMBER
SLAB LAYOUT
SCALE 1:50

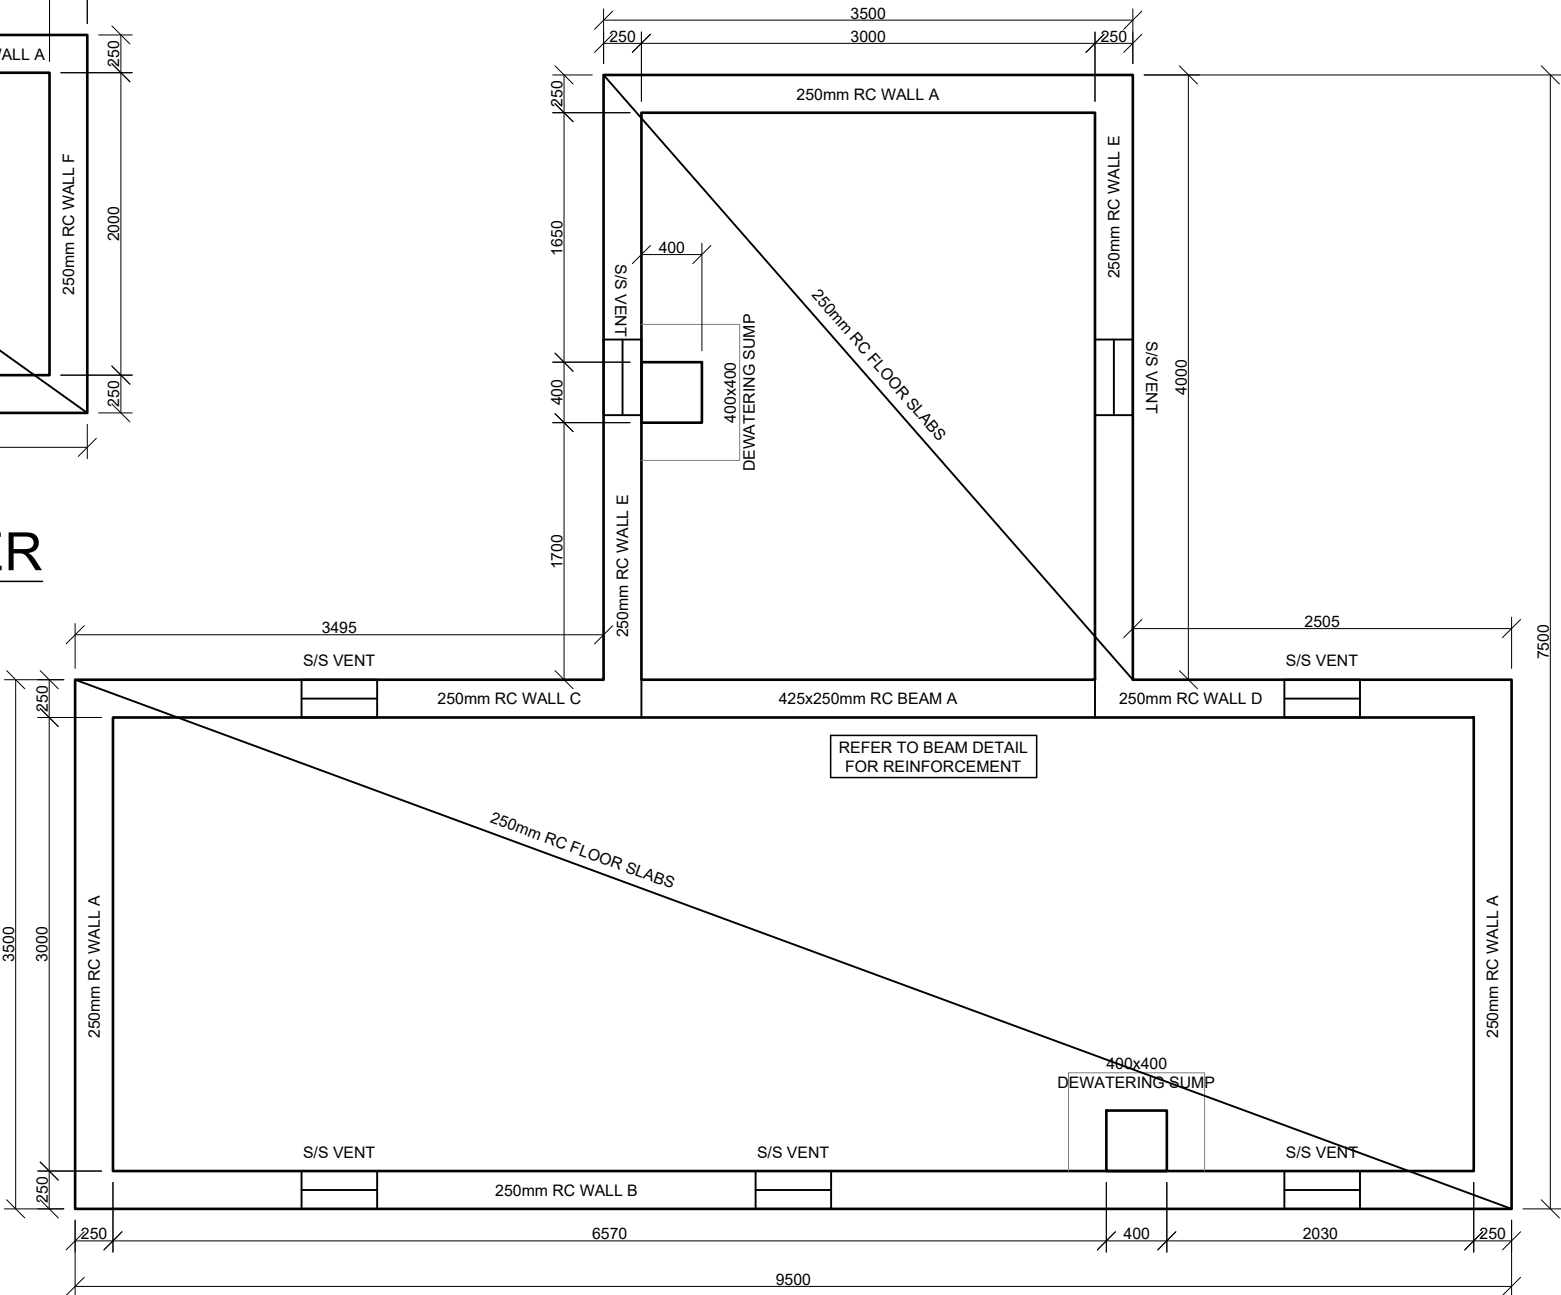


METER CHAMBER PLAN LAYOUT
SCALE 1:50

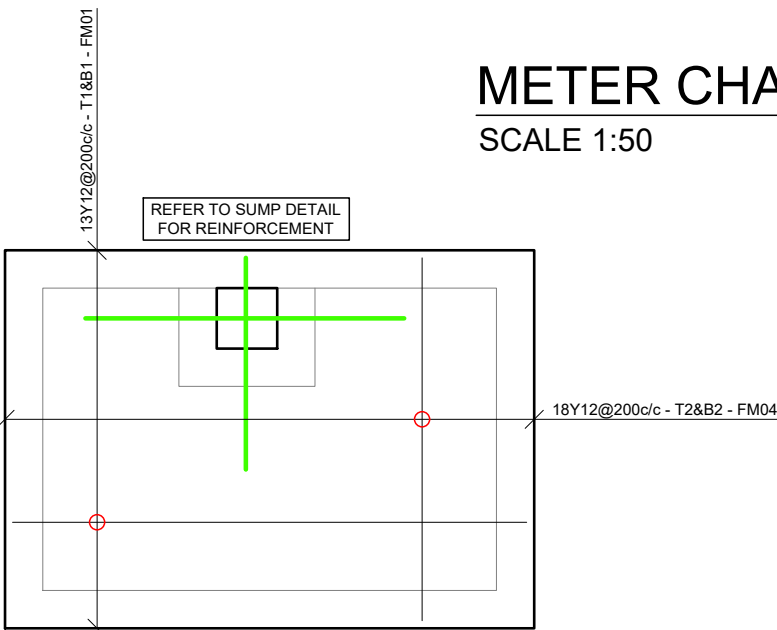


OUTLET CHAMBER
FLOOR REBAR
SCALE 1:50

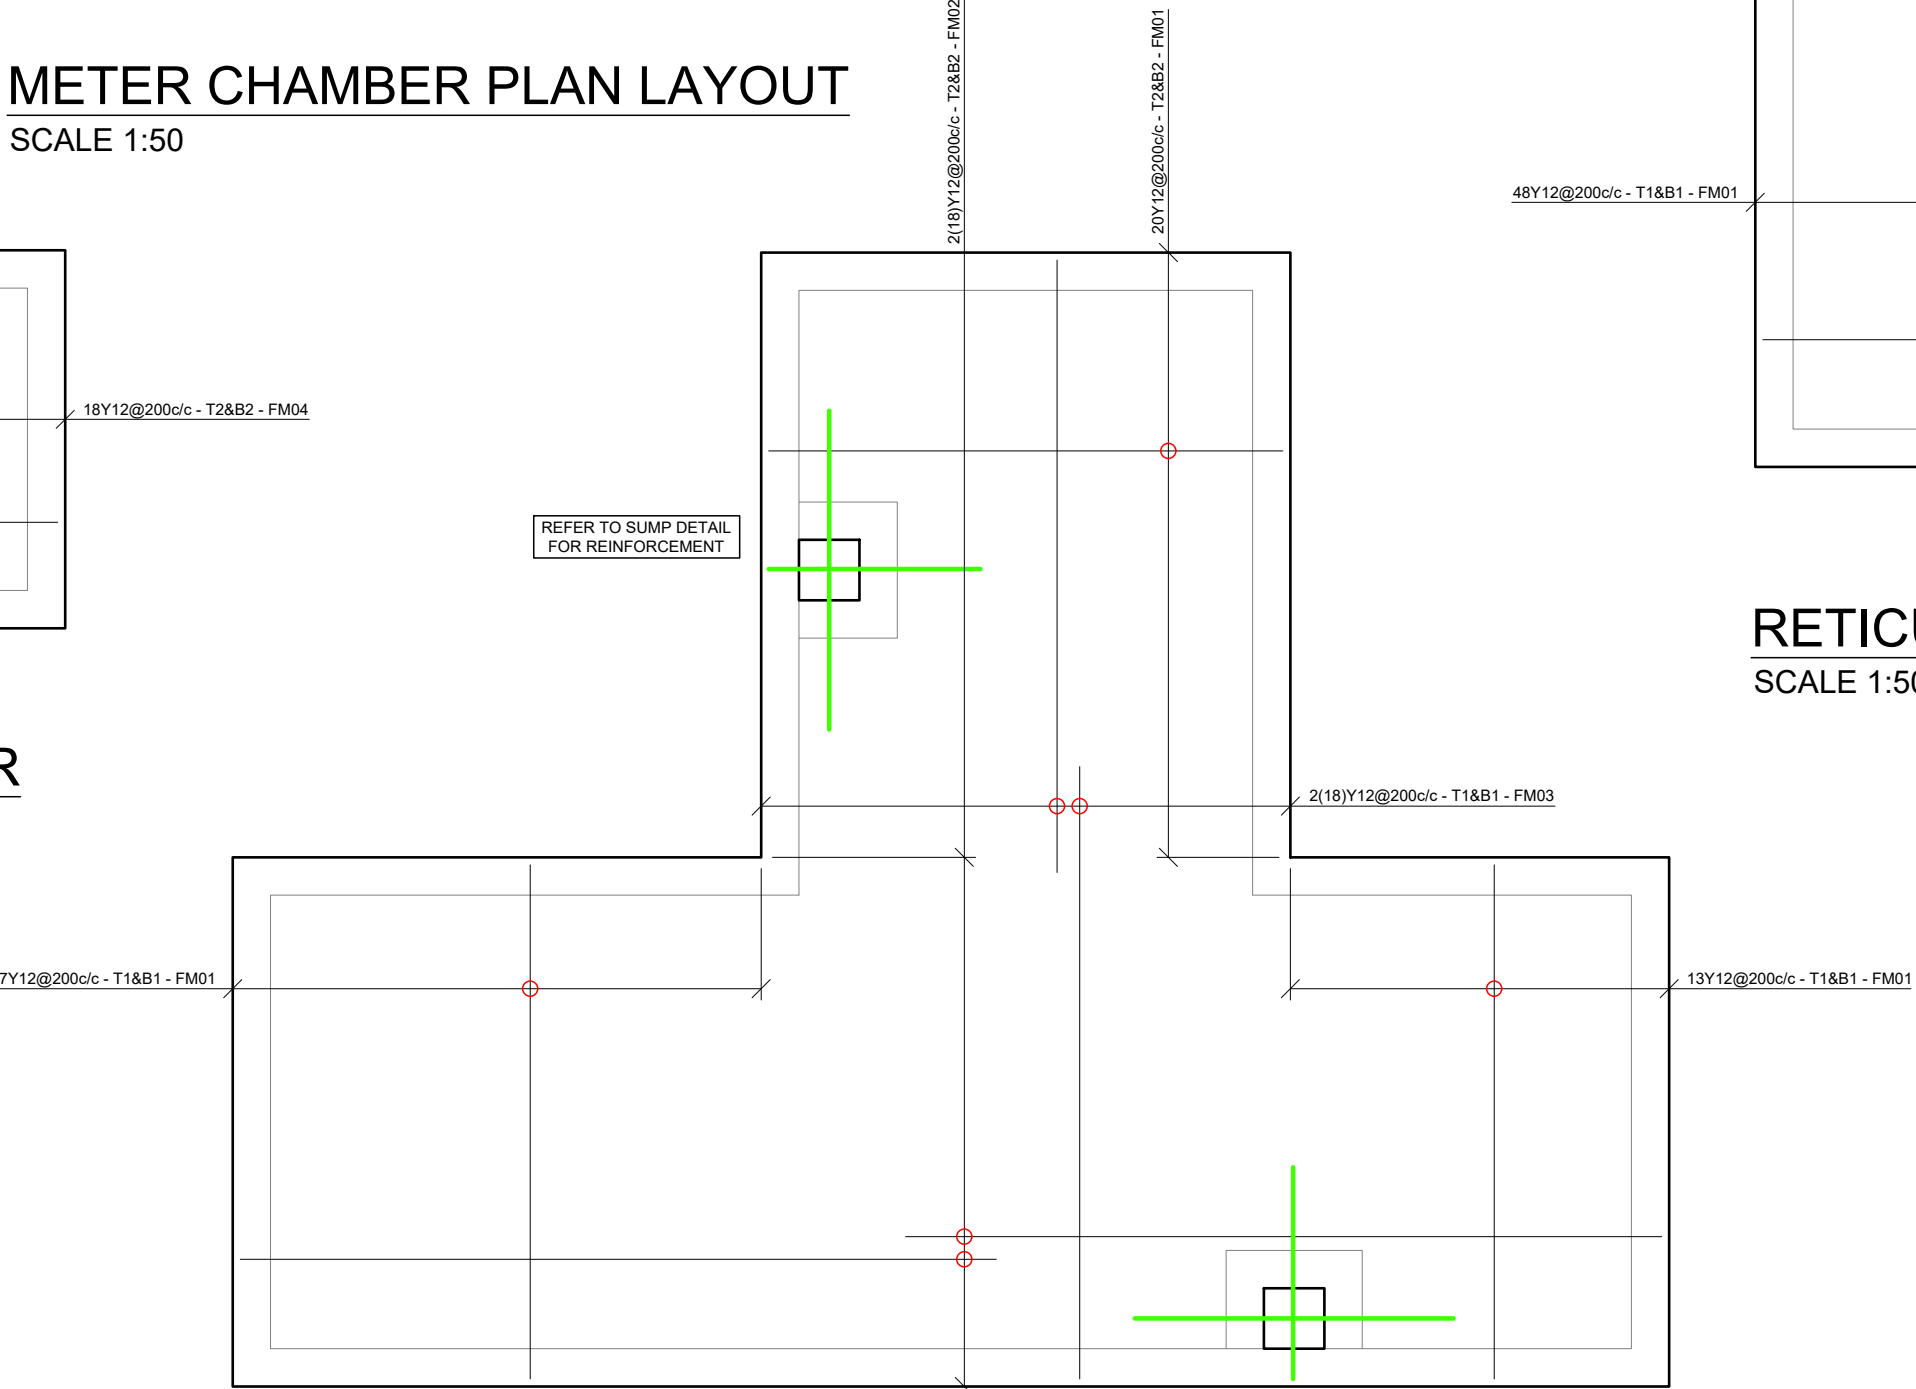


METER CHAMBER FLOOR REBAR
SCALE 1:50

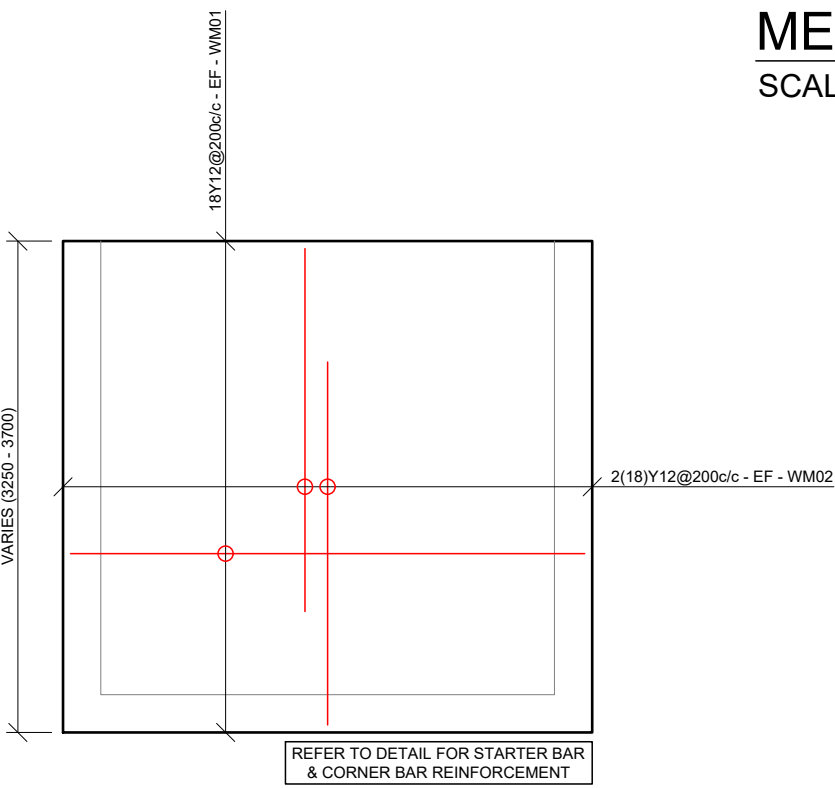


WALL TYPE A REBAR
SCALE 1:50

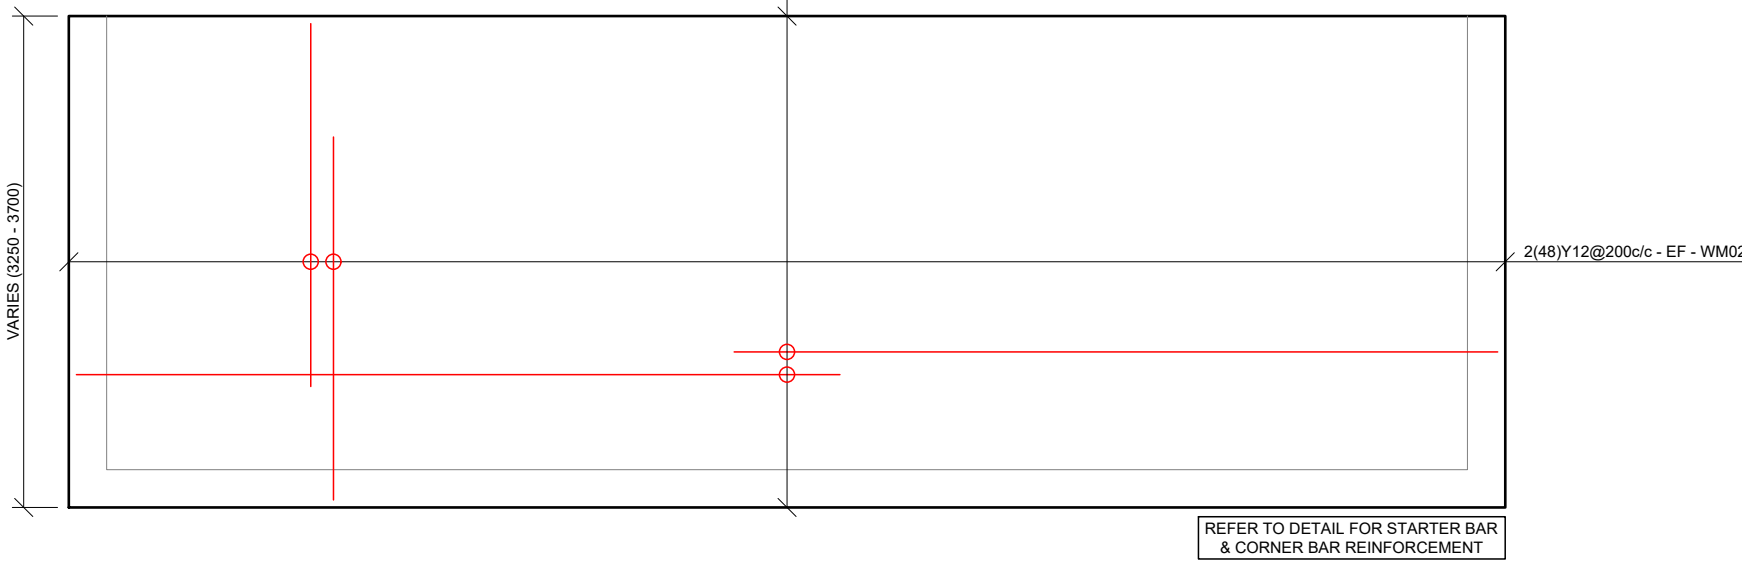


WALL TYPE B REBAR
SCALE 1:50

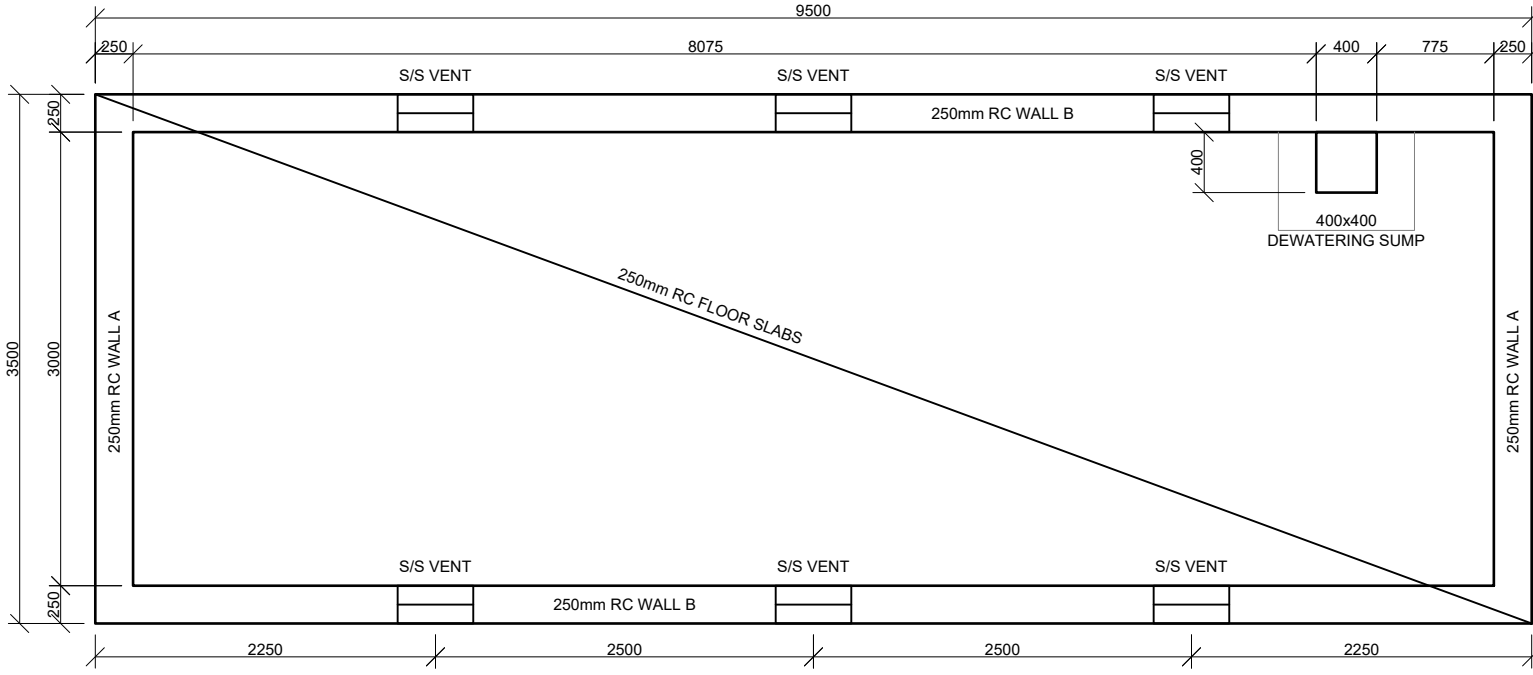


RETICULATION CHAMBER PLAN LAYOUT
SCALE 1:50

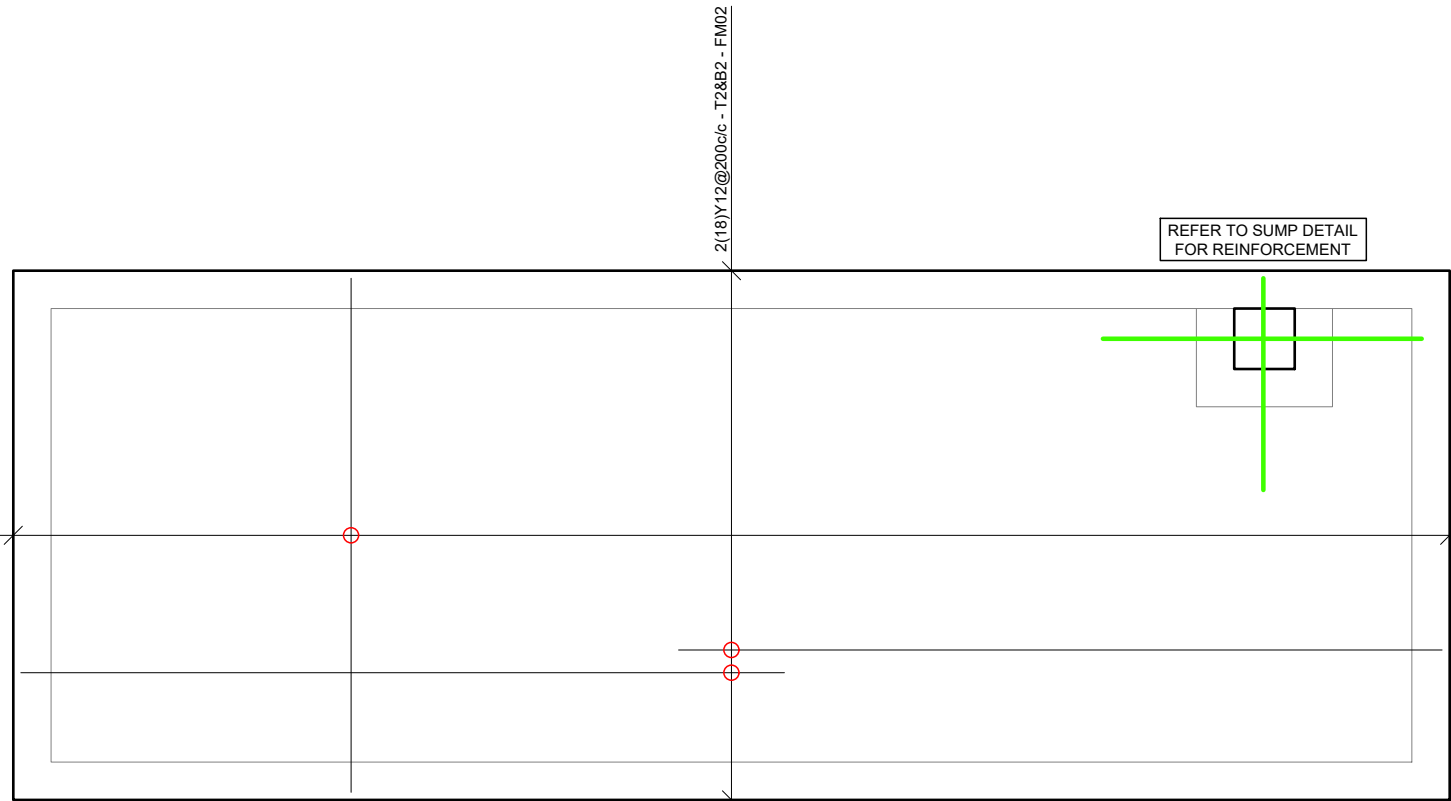


RETICULATION CHAMBER FLOOR REBAR
SCALE 1:50

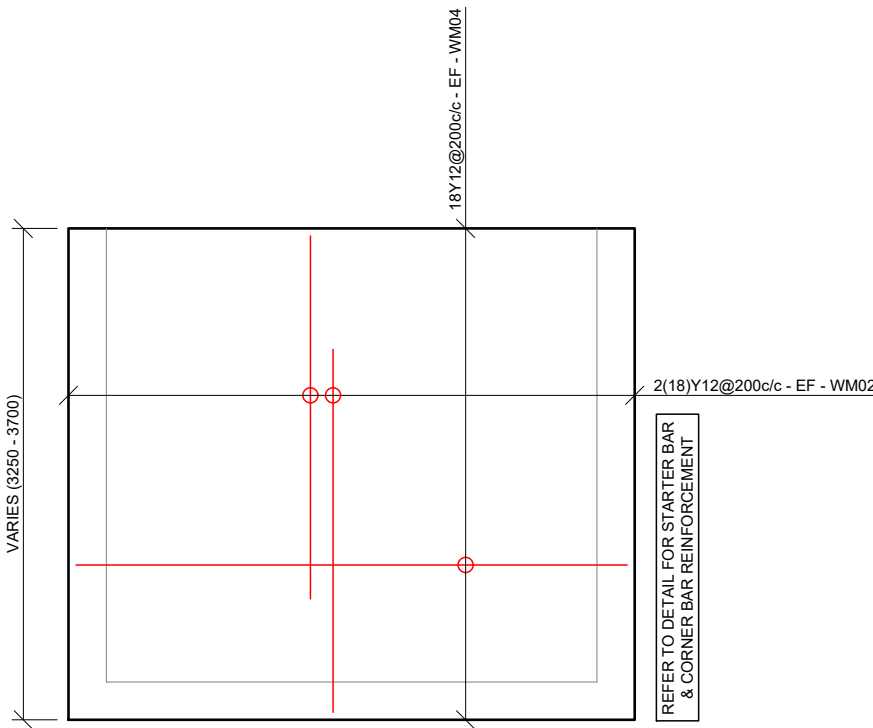


WALL TYPE C REBAR
SCALE 1:50

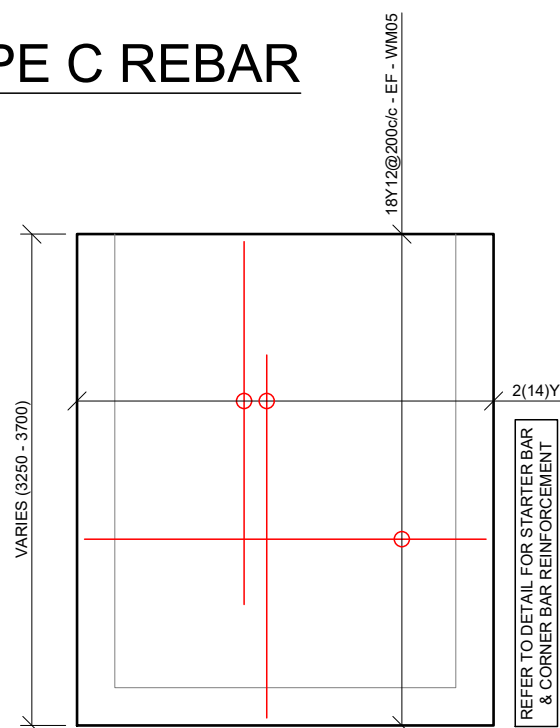


WALL TYPE D REBAR
SCALE 1:50

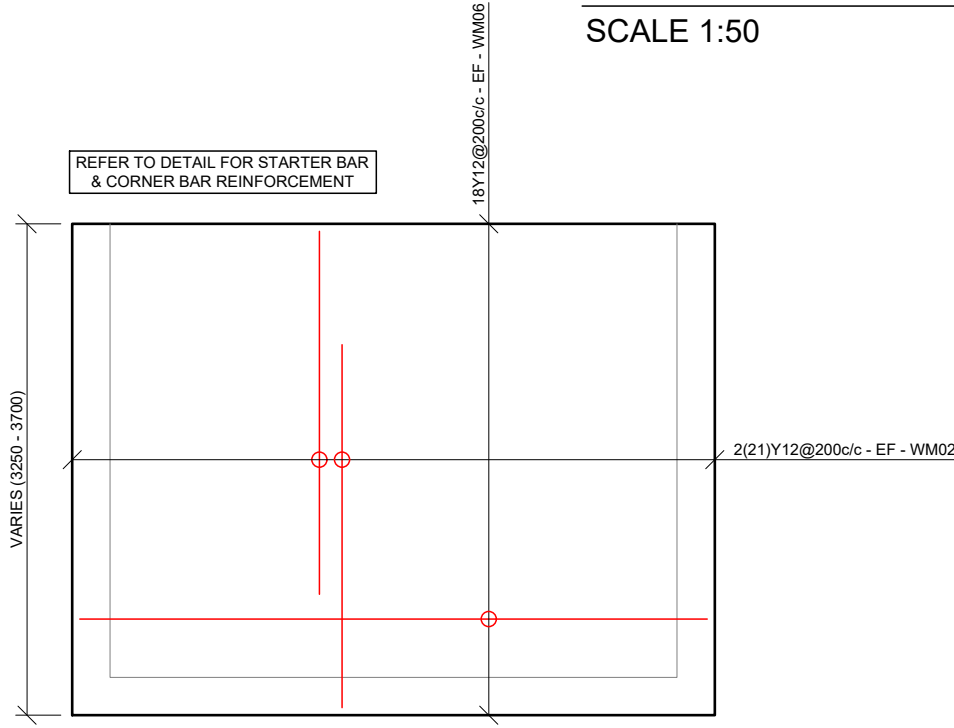


WALL TYPE E REBAR
SCALE 1:50

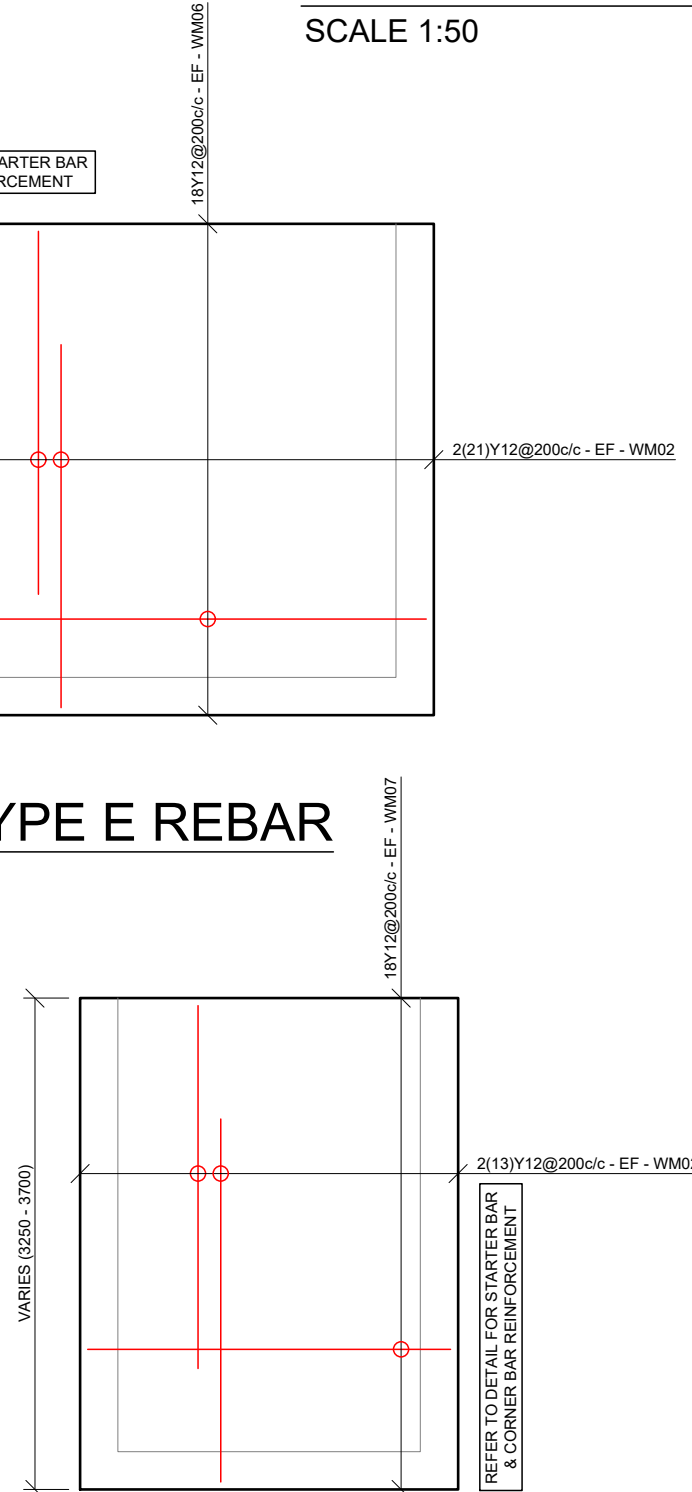


WALL TYPE F REBAR
SCALE 1:50

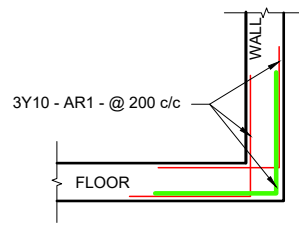


FLOOR TO WALL
REINFORCEMENT DETAIL
SCALE 1:50

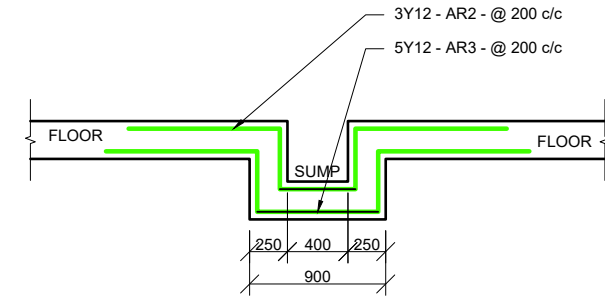


SUMP REINFORCEMENT DETAIL
SCALE 1:50

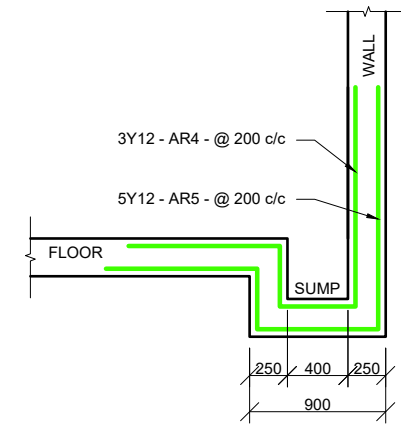


SUMP REINFORCEMENT DETAIL
SCALE 1:50

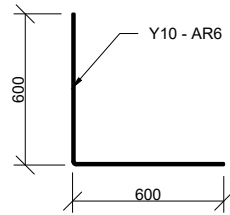


ADDITIONAL CORNER BARS ON ALL
INSIDE CORNERS
SCALE 1:50

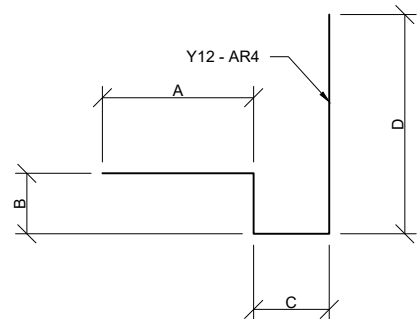

SHAPE CODE 99A

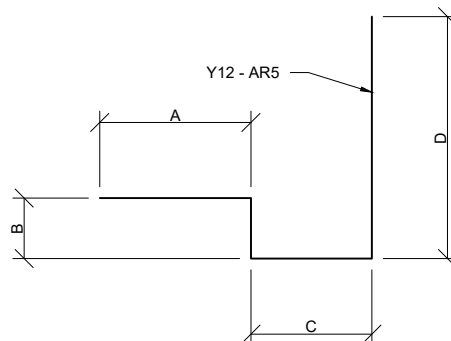

SHAPE CODE 99B

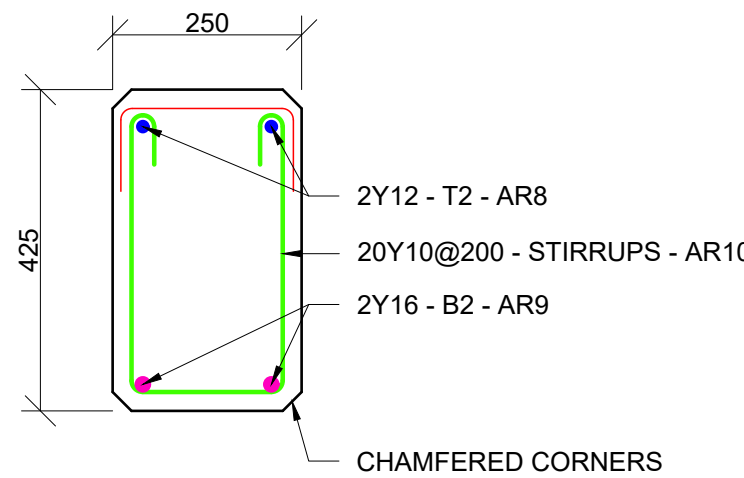

BEAM A REINFORCEMENT
SCALE 1:10

1. GENERAL NOTES

- 1.1 The copyright on this dwg, including the design and details shown hereon, is reserved by the Consulting Engineers.
- 1.2 No scaling of dimensions from drawings allowed.
- 1.3 All dimensions and levels are to be verified on site by the contractor before commencing any work.

2. EARTHWORKS NOTES

- 2.1 All excavations to follow SANS 10400 PART G: Excavations
- 2.2 Lateral support and shoring of deep excavations to be designed and certified by a professional
- 2.3 Compacted fill in layers not exceeding 150mm to 97% MOD AASHTO
- 2.4 Approved insecticide & weedkiller to SABS spec. Code 0124 to sides and under foundations, surface-beds & paving. 10 year underwritten guarantee in favour of client supplied by specialist contractor.
- 2.5 All foundation excavations to be approved by the Engineer prior to placement of any concrete
- 2.6 Min. ground bearing pressure - 150kPa

3. CONCRETE NOTES

- 3.1 All reinforced concrete to be vibrated
- 3.2 All column corners to receive chamfers
- 3.3 Half bricks or building debris may not be used as rebar spacers
- 3.4 Concrete Cube strength at 28 days
- 3.4.1 Blinding.....15MPa
- 3.4.2 Bases.....25MPa
- 3.4.3 Strip Footings.....25MPa
- 3.4.4 Surface Bed.....25MPa
- 3.4.5 1st & 2nd floors.....30MPa
- 3.4.6 Roof Slab.....30MPa
- 3.4.7 Columns.....35MPa
- 3.5 Concrete cover to reinforcement measured to stirrups
- 3.5.1 Base bottom.....75mm
- 3.5.2 Base sides.....50mm
- 3.5.3 Columns.....40mm
- 3.5.4 Beams.....30mm
- 3.5.5 Suspended slabs.....25mm
- 3.6 Proposed mix designs to be approved by the engineer prior to placement of any concrete

4. REINFORCEMENT NOTES

- 4.1 Reinforcement detailing based on SANS 10144
- 4.2 Minimum lapping of reinforcement: 50 x smaller diameter
All laps to be staggered
- 4.3 Reinforcement to be securely wired at all intersections
- 4.4 Reinforcement must be formed around, and as close as allowed to holes, and must not be cut
All holes and voids to be checked and approved by the Engineer prior to the placement of any concrete
- 4.5 Mild steel (R) to comply with SABS 920 type A - Grade 3
High tensile steel (Y) to comply SABS 920 type C - Grade 1
- 4.6 Bending dimensions in accordance with sans 282:2011
Dimensions are all outside dimensions
Dimension d must always be greater than 2 x bar dia.
Radius of all bends are standard unless r is given
- 4.7 All reinforcement to be checked and approved by the Engineer prior to the placement of any concrete
Any reinforcing not inspected before concrete is poured will not be signed off by VBL
- 4.8 Reinforcement abbreviations:
BW - Both Ways
EF - Each Face
NF - Near Face
FF - Far Face
EW - Each Way
SF - Side Face
T1 - Highest of top layers
T2 - Second highest of top layers
B1 - Lowest of bottom layers
B2 - Second lowest of bottom layers
ALT - Alternative
ABR - Alternative Bar Reversed

5. STRUCTURAL STEEL NOTES

- 5.1 All steel to be of grade 300WA
- 5.2 All bolts to be grade 8.8 unless noted
- 5.3 All welds to be 6mm fillet welds unless noted
- 5.4 No site welding shall be permitted without the prior consent of the Engineer
- 5.5 All holes to be drilled, NO flame cutting allowed
- 5.6 All steelwork to be painted within 6 hours after cleaning with one coat red oxide
- 5.7 Engineer to inspect manufactured steel components prior to delivery to site

CONSULTING ENGINEERS:	DESIGNED	P. S. Botha	05/08/2024
TRI-M CONSULTING ENGINEERS	DRAWN	J. Nel	05/08/2024
WEWORK	CHECKED	P. S. BOTHA	05/08/2024
155 WEST STREET	APPROVED BY:		
SANDTON, JOHANNESBURG	P. S. Botha	SIGNATURE	DATE
	ECSA REG. No.		
	CHECKED		
		SIGNATURE	DATE



PHYSICAL ADDRESSES:
65 NTEMI PILISO STREET
NEWTOWN
JOHANNESBURG


TEL: (011) 688-1400
FAX: (011) 688-1529

Turffontein Corridors of Freedom
Water Upgrade
Foresthill Tower and Pump station


CHAMBER FLOOR AND WALL
REINFORCEMENT LAYOUTS

SURVEY INFORMATION	APPROVAL BY JW DEPOT	SCALE	AMENDMENTS
PROJECT SURVEYOR:	CHECKED	1: 50; 1: 25	REV:
DATE:	APPROVED BY:	0	TENDER PURPOSES
	SIGNATURE	DATE	
CCTV INFORMATION	APPROVAL BY JW PLANNING		
CCTV COMPANY:	CHECKED		
DATE:	APPROVED BY:		
	SIGNATURE	DATE	


JW14402	R06	0
CONTRACT NUMBER	DRAWING No.	REV.
A1	1	1
ORIGINAL PAGE SIZE		
FILE No.		

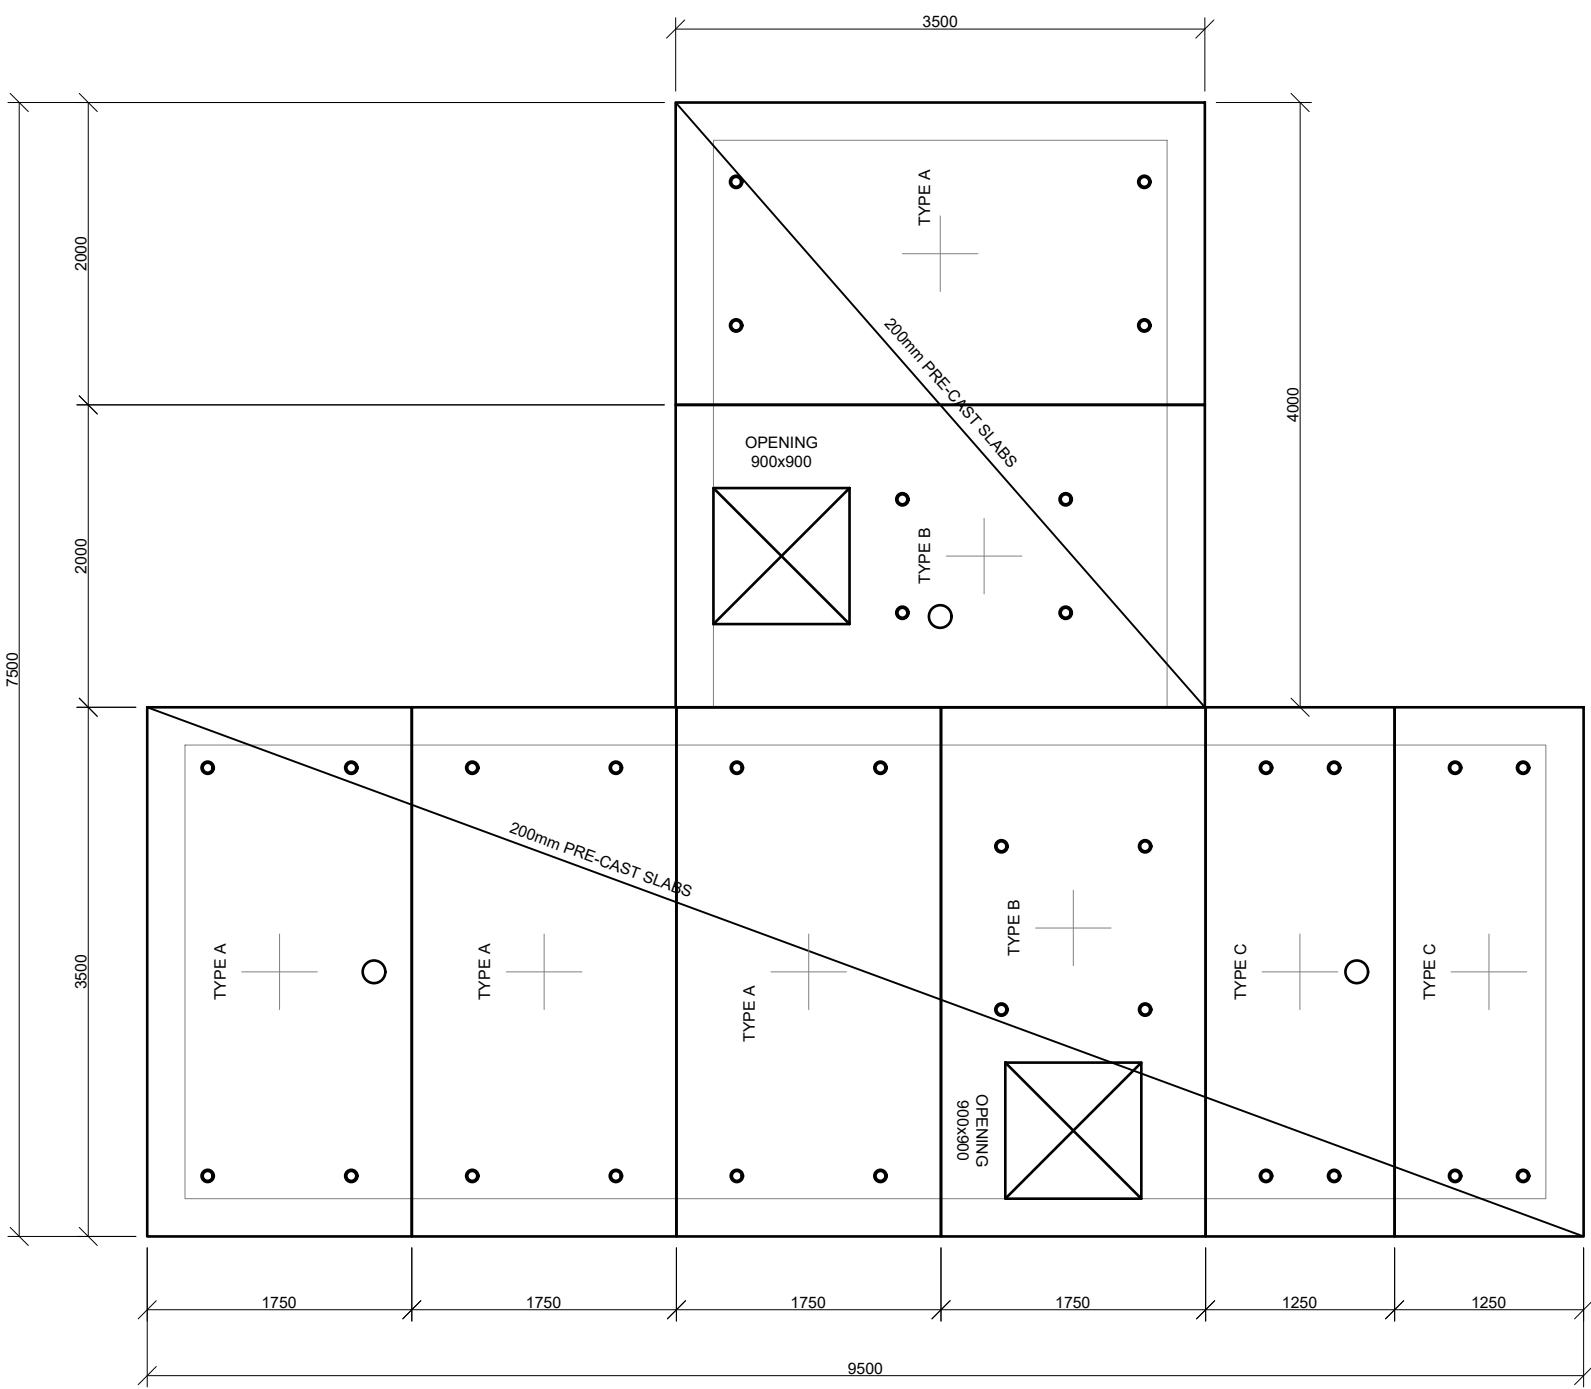


METER CHAMBER SLAB LAYOUT
SCALE 1:50

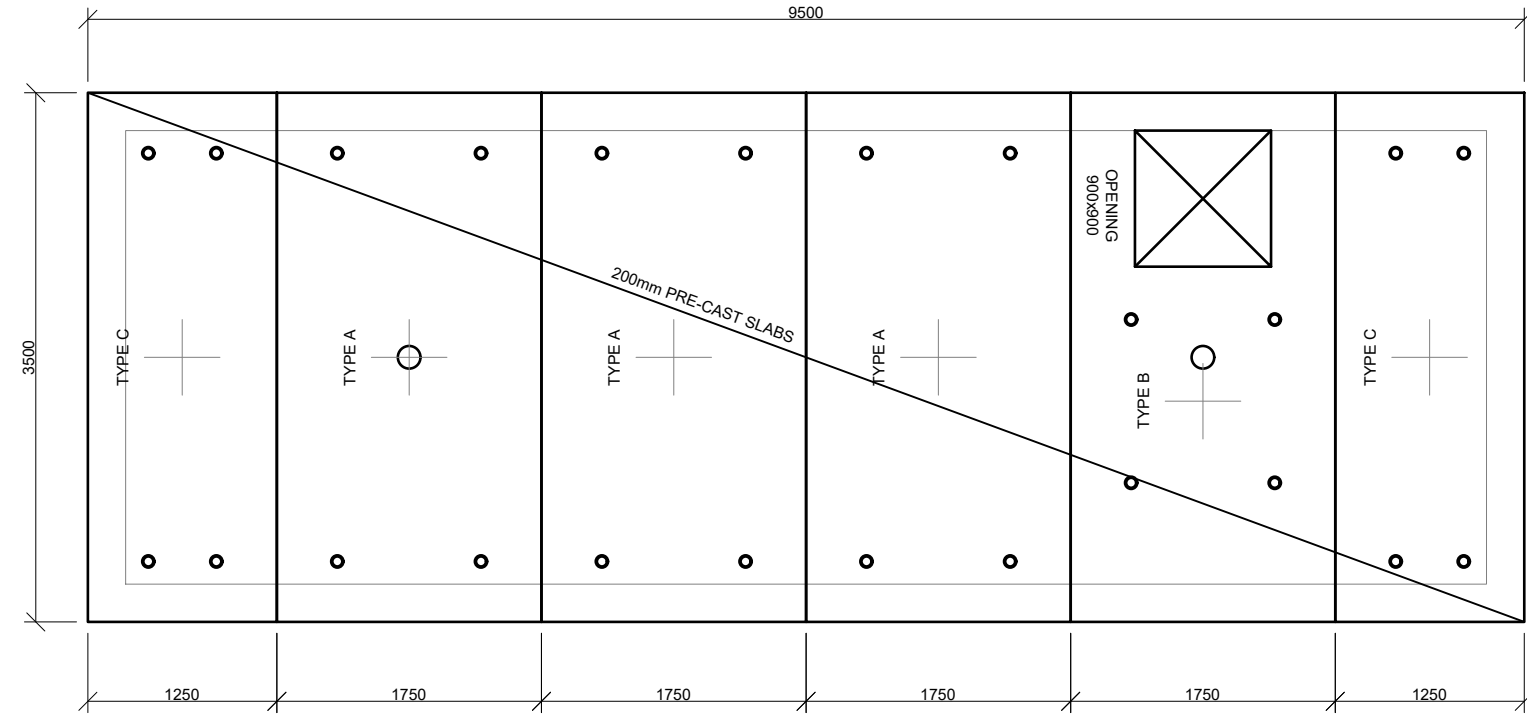


RETICULATION CHAMBER SLAB LAYOUT
SCALE 1:50

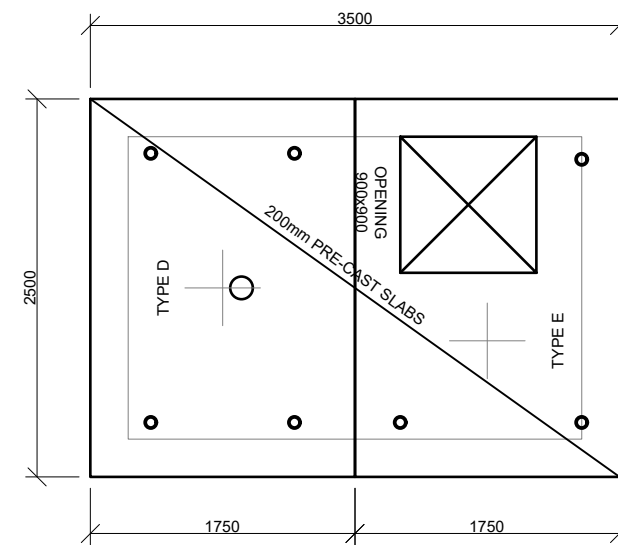


OUTLET CHAMBER
SLAB LAYOUT
SCALE 1:50

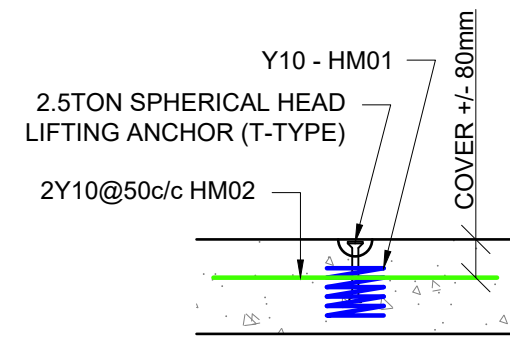


DETAIL A
SCALE 1:50

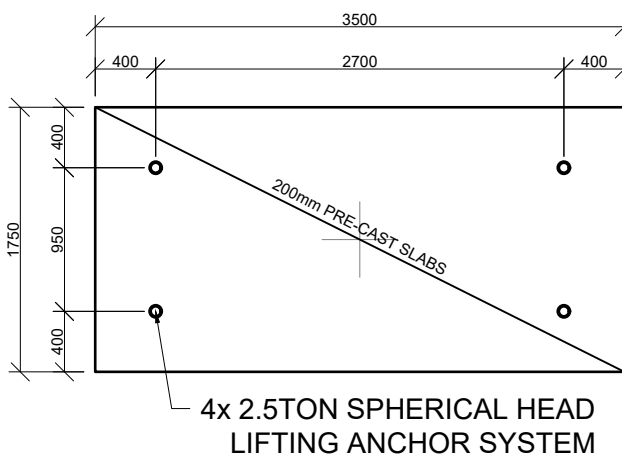


7 OFF LID TYPE A
CONCRETE LAYOUT
SCALE 1:50

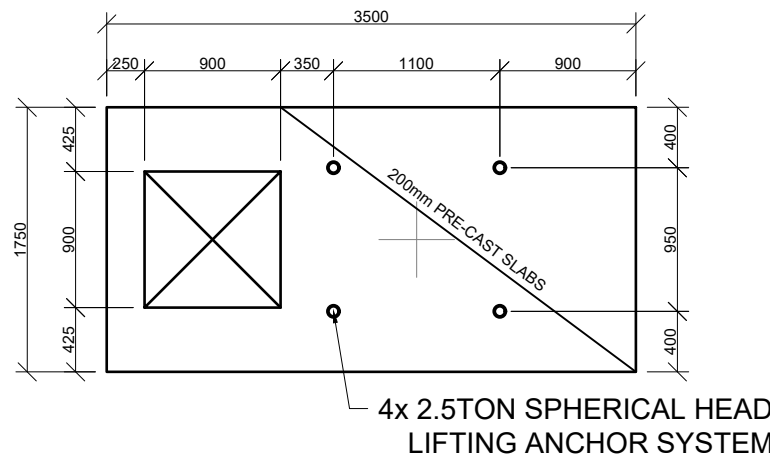


3 OFF LID TYPE B
CONCRETE LAYOUT
SCALE 1:50

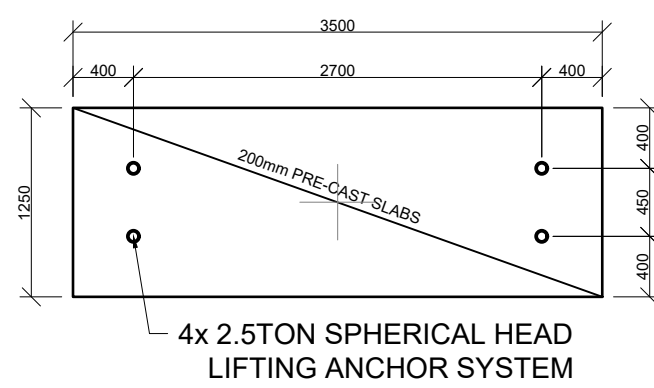


4 OFF LID TYPE C
CONCRETE LAYOUT
SCALE 1:50

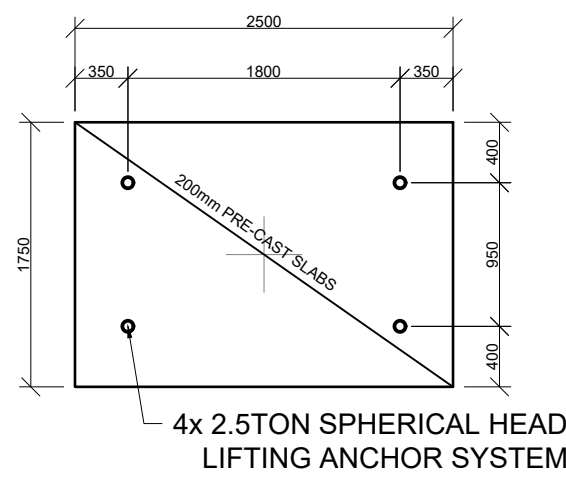


1 OFF LID TYPE C
CONCRETE LAYOUT
SCALE 1:50

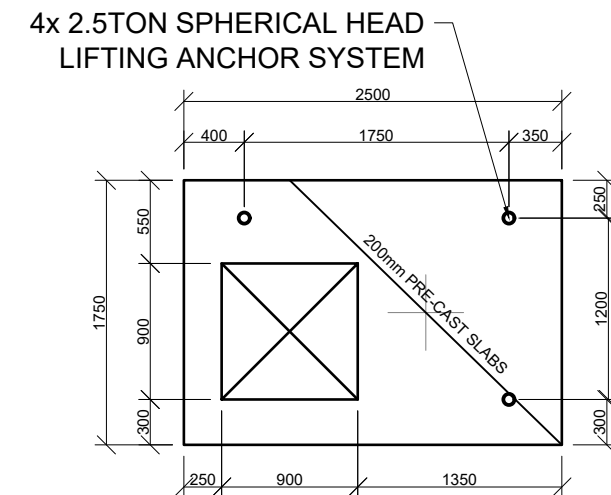


1 OFF LID TYPE C
CONCRETE LAYOUT
SCALE 1:50

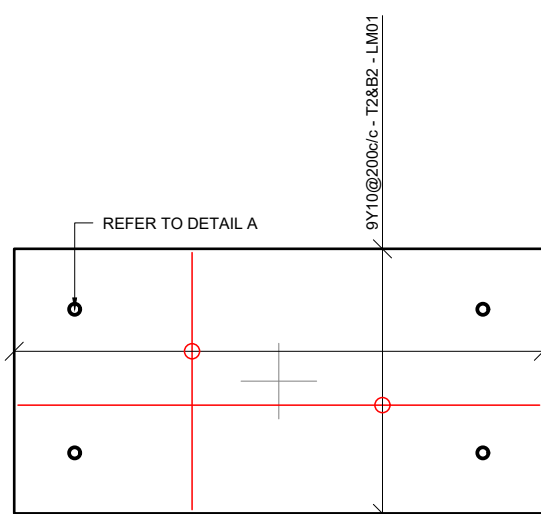


7 OFF LID TYPE A
CONCRETE LAYOUT
SCALE 1:50

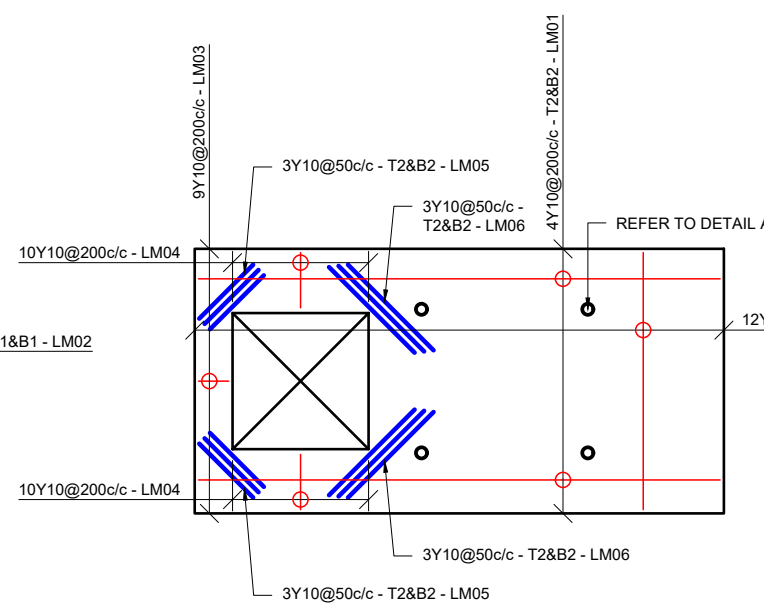


3 OFF LID TYPE B
CONCRETE LAYOUT
SCALE 1:50

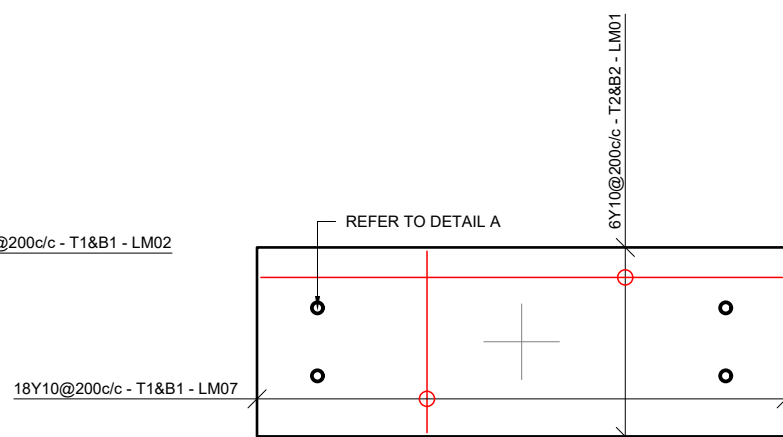

4 OFF LID TYPE C
CONCRETE LAYOUT
SCALE 1:50

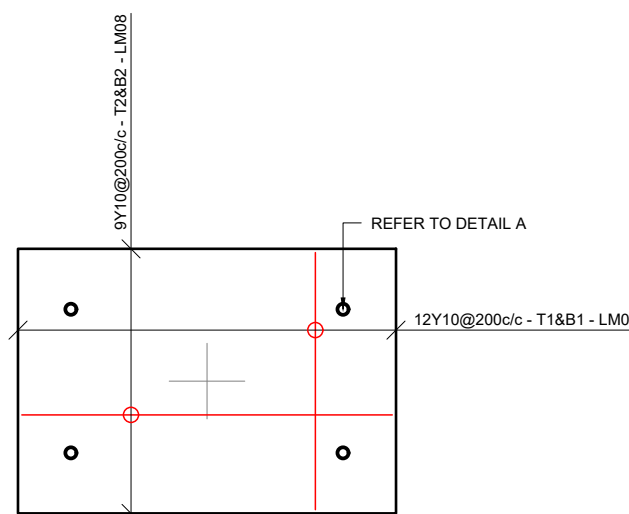

1 OFF LID TYPE C
CONCRETE LAYOUT
SCALE 1:50

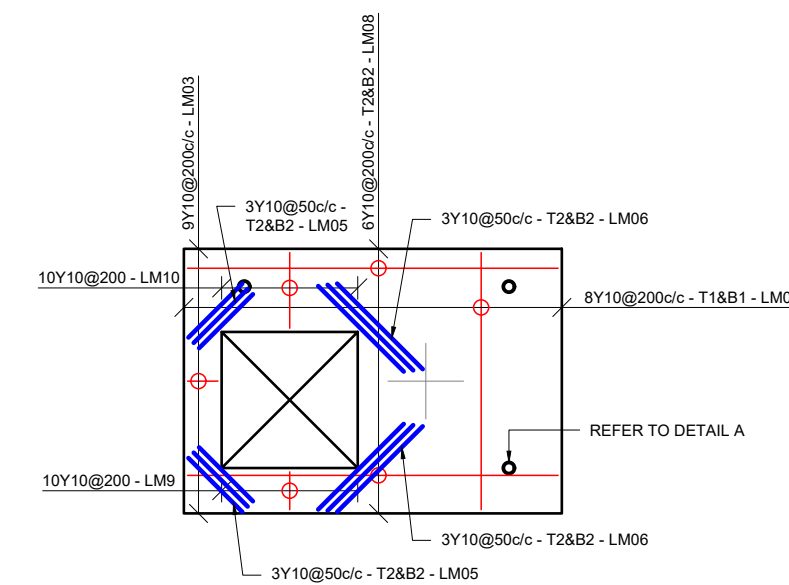

1 OFF LID TYPE C
CONCRETE LAYOUT
SCALE 1:50

1. GENERAL NOTES

- 1.1 The copyright on this dwg, including the design and details shown hereon, is reserved by the Consulting Engineers.
 - 1.2 No scaling of dimensions from drawings allowed.
 - 1.3 All dimensions and levels are to be verified on site by the contractor before commencing any work.
- #### 2. EARTHWORKS NOTES
- 2.1 All excavations to follow SANS 10400 PART G: Excavations
 - 2.2 Lateral support and shoring of deep excavations to be designed and certified by a professional
 - 2.3 Compacted fill in layers not exceeding 150mm to 97% MOD AASHTO
 - 2.4 Approved insecticide & weedkiller to SABS spec. Code 0124 to sides and under foundations, surface-beds & paving. 10 year underwritten guarantee in favour of client supplied by specialist contractor.
 - 2.5 All foundation excavations to be approved by the Engineer prior to placement of any concrete
 - 2.6 Min. ground bearing pressure - 150kPa

3. CONCRETE NOTES

- 3.1 All reinforced concrete to be vibrated
- 3.2 All column corners to receive chamfers
- 3.3 Half bricks or building debris may not be used as rebar spacers
- 3.4 Concrete Cube strength at 28 days
- 3.4.1 Blinding.....15MPa
- 3.4.2 Bases.....25MPa
- 3.4.3 Strip Footings.....25MPa
- 3.4.4 Surface Bed.....25MPa
- 3.4.5 1st & 2nd floors.....30MPa
- 3.4.6 Roof Slab.....30MPa
- 3.4.7 Columns.....35MPa
- 3.5 Concrete cover to reinforcement measured to stirrups
- 3.5.1 Base bottom.....75mm
- 3.5.2 Base sides.....50mm
- 3.5.3 Columns.....40mm
- 3.5.4 Beams.....30mm
- 3.5.5 Suspended slabs.....25mm
- 3.6 Proposed mix designs to be approved by the engineer prior to placement of any concrete

4. REINFORCEMENT NOTES

- 4.1 Reinforcement detailing based on SANS 10144
- 4.2 Minimum lapping of reinforcement: 50 x smaller diameter
All laps to be staggered
- 4.3 Reinforcement to be securely wired at all intersections
- 4.4 Reinforcement must be formed around, and as close as allowed to holes, and must not be cut
All holes and voids to be checked and approved by the Engineer prior to the placement of any concrete
- 4.5 Mild steel (R) to comply with SABS 920 type A - Grade 3
High tensile steel (Y) to comply SABS 920 type C - Grade 1
- 4.6 Bending dimensions in accordance with sans 282:2011
Dimensions are all outside dimensions
Dimension d must always be greater than 2 x bar dia.
Radius of all bends are standard unless r is given
- 4.7 All reinforcement to be checked and approved by the Engineer prior to the placement of any concrete
Any reinforcing not inspected before concrete is poured will not be signed off by VBL
- 4.8 Reinforcement abbreviations:
BW - Both Ways
EF - Each Face
NF - Near Face
FF - Far Face
EW - Each Way
SF - Side Face
T1 - Highest of top layers
T2 - Second highest of top layers
B1 - Lowest of bottom layers
B2 - Second lowest of bottom layers
ALT - Alternative
ABR - Alternative Bar Reversed

5. STRUCTURAL STEEL NOTES

- 5.1 All steel to be of grade 300WA
- 5.2 All bolts to be grade 8.8 unless noted
- 5.3 All welds to be 6mm fillet welds unless noted
- 5.4 No site welding shall be permitted without the prior consent of the Engineer
- 5.5 All holes to be drilled, NO flame cutting allowed
- 5.6 All steelwork to be painted within 6 hours after cleaning with one coat red oxide
- 5.7 Engineer to inspect manufactured steel components prior to delivery to site

CONSULTING ENGINEERS:	DESIGNED	P. S. Botha	05/08/2024
TRI-M CONSULTING ENGINEERS	DRAWN	J. Nel	05/08/2024
WEWORK	CHECKED	P. S. BOTHA	05/08/2024
155 WEST STREET	APPROVED BY:		
SANDTON, JOHANNESBURG	P. S. Botha	SIGNATURE	DATE
	ECSA REG. No.		
	CHECKED		
		SIGNATURE	DATE



PHYSICAL ADDRESSES:
65 NTEMI PILISO STREET
NEWTOWN
JOHANNESBURG

TEL: (011) 688-1400
FAX: (011) 688-1529

Turffontein Corridors of Freedom
Water Upgrade
Foresthill Tower and Pump station

CHAMBER LID
REINFORCEMENT LAYOUTS

SURVEY INFORMATION		APPROVAL BY JW DEPOT		SCALE		AMENDMENTS	
PROJECT SURVEYOR:		CHECKED		1: 50; 1: 25	REV:	DESCRIPTION	DATE:
DATE:		APPROVED BY:			0	TENDER PURPOSES	05/08/2024
		SIGNATURE	DATE				
CCTV INFORMATION		APPROVAL BY JW PLANNING					
CCTV COMPANY:		CHECKED					
DATE:		APPROVED BY:					
		SIGNATURE	DATE				

JW14402

CONTRACT NUMBER

A1

ORIGINAL PAGE SIZE

FILE No.

R07

DRAWING No.

1

SHEET

0

REV.

1

OF



- | | |
|-------------------------------|--|
| 1. GENERAL NOTES | |
| 1.1 | The copyright on this dwg, including the design and details shown hereon, is reserved by the Consulting Engineers. |
| 1.2 | No scaling of dimensions from drawings allowed. |
| 1.3 | All dimensions and levels are to be verified on site by the contractor before commencing any work. |
| 2. EARTHWORKS NOTES | |
| 2.1 | All excavations to follow SANS 10400 PART G: Excavations |
| 2.2 | Lateral support and shoring of deep excavations to be designed and certified by a professional |
| 2.3 | Compacted fill in layers not exceeding 150mm to 97% MOD AASHTO |
| 2.4 | Approved insecticide & weedkiller to SABS spec.
Code 0124 to sides and under foundations, surface-beds & paving. 10 year underwritten guarantee in favour of client supplied by specialist contractor. |
| 2.5 | All foundation excavations to be approved by the Engineer prior to placement of any concrete |
| 2.6 | Min. ground bearing pressure - 150kPa |
| 3. CONCRETE NOTES | |
| 3.1 | All reinforced concrete to be vibrated |
| 3.2 | All column corners to receive chamfers |
| 3.3 | Half bricks or building debris may not be used as rebar spacers |
| 3.4 | Concrete Cube strength at 28 days |
| 3.4.1 | Blinding.....15MPa |
| 3.4.2 | Bases.....25MPa |
| 3.4.3 | Strip Footings.....25MPa |
| 3.4.4 | Surface Bed.....25MPa |
| 3.4.5 | 1st & 2nd floors.....30MPa |
| 3.4.6 | Roof Slab.....30MPa |
| 3.4.7 | Columns.....35MPa |
| 3.5 | Concrete cover to reinforcement measured to stirrups |
| 3.5.1 | Base bottom.....75mm |
| 3.5.2 | Base sides.....50mm |
| 3.5.3 | Columns.....40mm |
| 3.5.4 | Beams.....30mm |
| 3.5.5 | Suspended slabs.....25mm |
| 3.6 | Proposed mix designs to be approved by the engineer prior to placement of any concrete |
| 4. REINFORCEMENT NOTES | |
| 4.1 | Reinforcement detailing based on SANS 10144 |
| 4.2 | Minimum lapping of reinforcement: 50 x smaller diameter
All laps to be staggered |
| 4.3 | Reinforcement to be securely wired at all intersections |
| 4.4 | Reinforcement must be formed around, and as close as allowed to holes, and must not be cut
All holes and voids to be checked and approved by the Engineer prior to the placement of any concrete |
| 4.5 | Mild steel (R) to comply with SABS 920 type A - Grade 3
High tensile steel (Y) to comply SABS 920 type C - Grade 1 |
| 4.6 | Bending dimensions in accordance with SANS 282:2011
Dimensions are all outside dimensions
Dimension d must always be greater than 2 x bar dia.
Radius of all bends are standard unless r is given |
| 4.7 | All reinforcement to be checked and approved by the Engineer prior to the placement of any concrete
Any reinforcing not inspected before concrete is poured off will not be signed off by VBL |
| 4.8 | Reinforcement abbreviations: |
| BW | - Both Ways |
| EF | - Each Face |
| NF | - Near Face |
| FF | - Far Face |
| EW | - Each Way |
| SF | - Side Face |
| T1 | - Highest of top layers |
| T2 | - Second highest of top layers |
| B1 | - Lowest of bottom layers |
| B2 | - Second lowest of bottom layers |
| ALT | - Alternative |
| ABR | - Alternative Bar Reversed |

CONSULTING ENGINEERS: TRI-M CONSULTING ENGINEERS WEWORK 155 WEST STREET SANDTON, JOHANNESBURG	DESIGNED	P. S. Botha	05/08/2024
	DRAWN	J. Nel	05/08/2024
	CHECKED	P. S. BOTHA	05/08/2024
	APPROVED BY:		
	P. S. Botha	SIGNATURE	DATE
	ECSA REG. No.		
CLIENT POSTAL ADDRESS: JOHANNESBURG WATER P O BOX 61542 MARSHALLTOWN 2107	CHECKED		
	SIGNATURE	DATE	



PHYSICAL ADDRESSES:
65 NTEMI PILISO STREET
NEWTOWN
JOHANNESBURG

TEL: (011) 688-1400
FAX: (011) 688-1529

Turffontein Corridors of Freedom
Water Upgrade
Foresthill Tower and Pump station

REINFORCEMENT DETAILS - PUMP STATION
FLOOR & WALL REINFORCEMENT LAYOUT

SURVEY INFORMATION		APPROVAL BY JW DEPOT		SCALE	AMENDMENTS													
PROJECT SURVEYOR:		CHECKED			1: 75	REV:	DESCRIPTION	DATE:										
		APPROVED BY:				0	TENDER PURPOSES	05/08/2024										
DATE:			SIGNATURE	DATE														
CCTV INFORMATION		APPROVAL BY JW PLANNING																
CCTV COMPANY:		CHECKED																
		APPROVED BY:																
DATE:			SIGNATURE	DATE														

JW14402

CONTRACT NUMBER

R08

DRAWING No.

0

REV.

A1

SHEET

1


OF

1


ORIGINAL PAGE SIZE

FILE No.


<

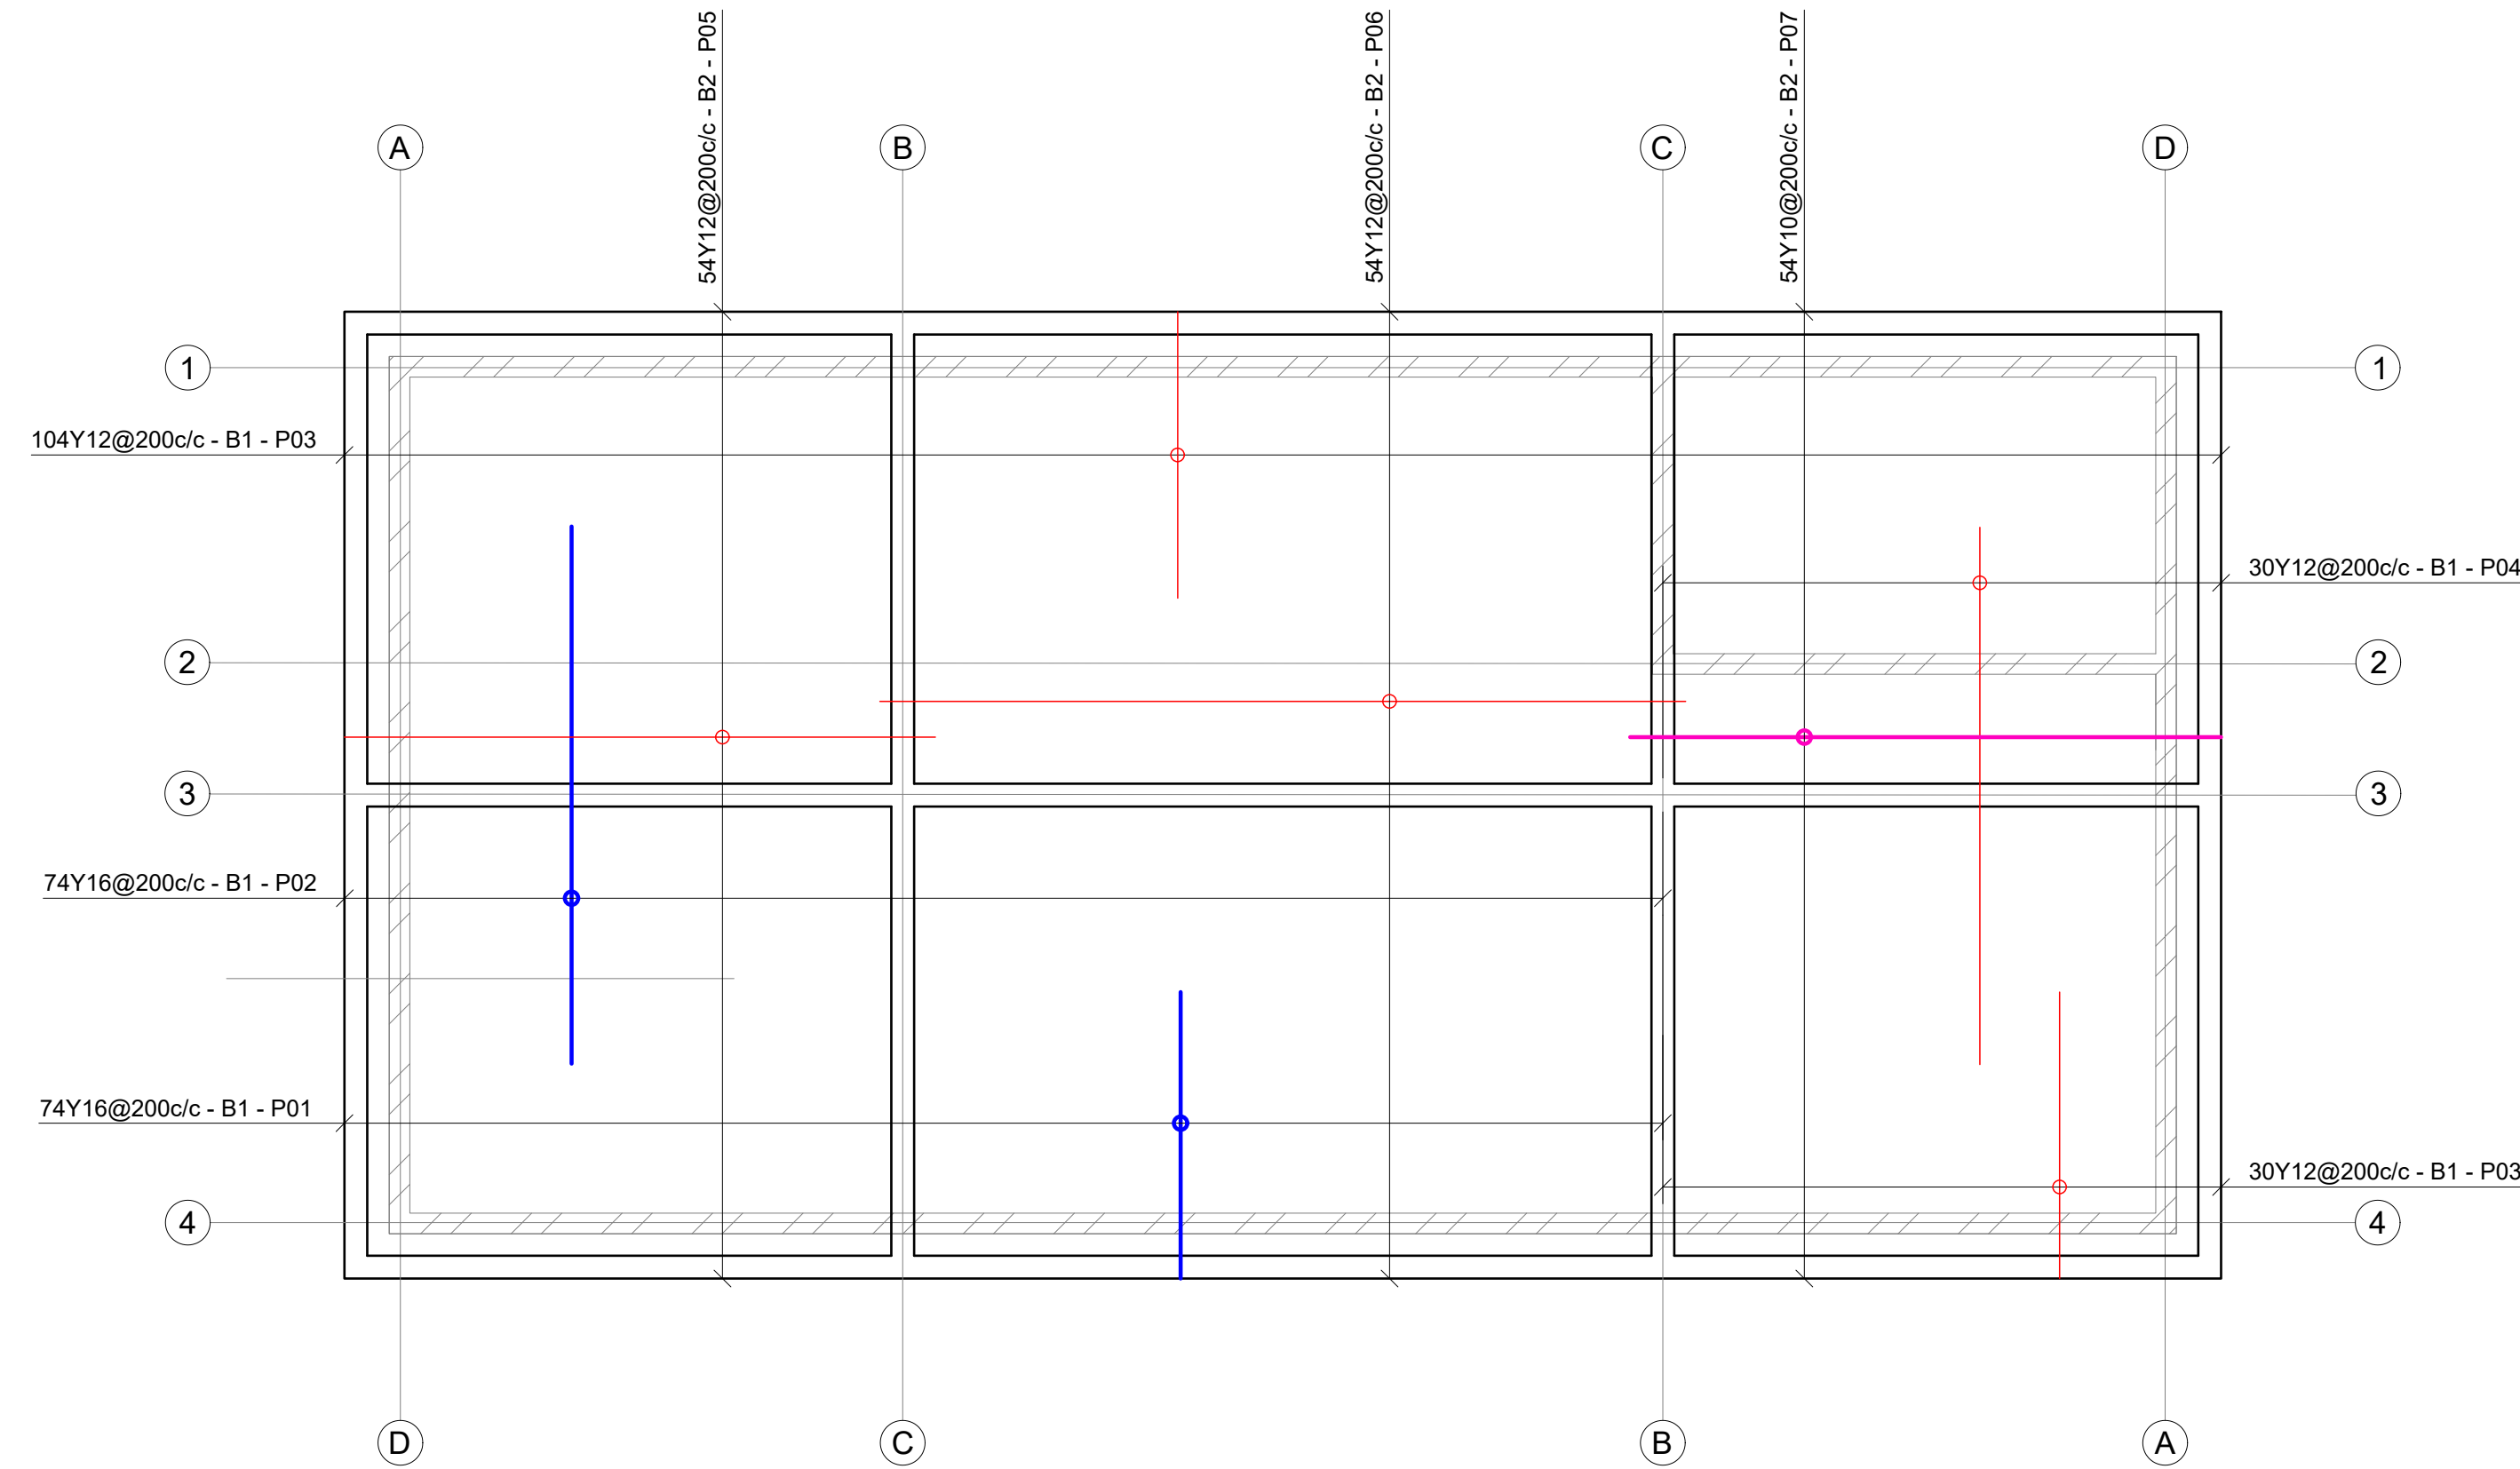

ROOF SLAB BOTTOM REINFORCEMENT LAYOUT
SCALE 1:75

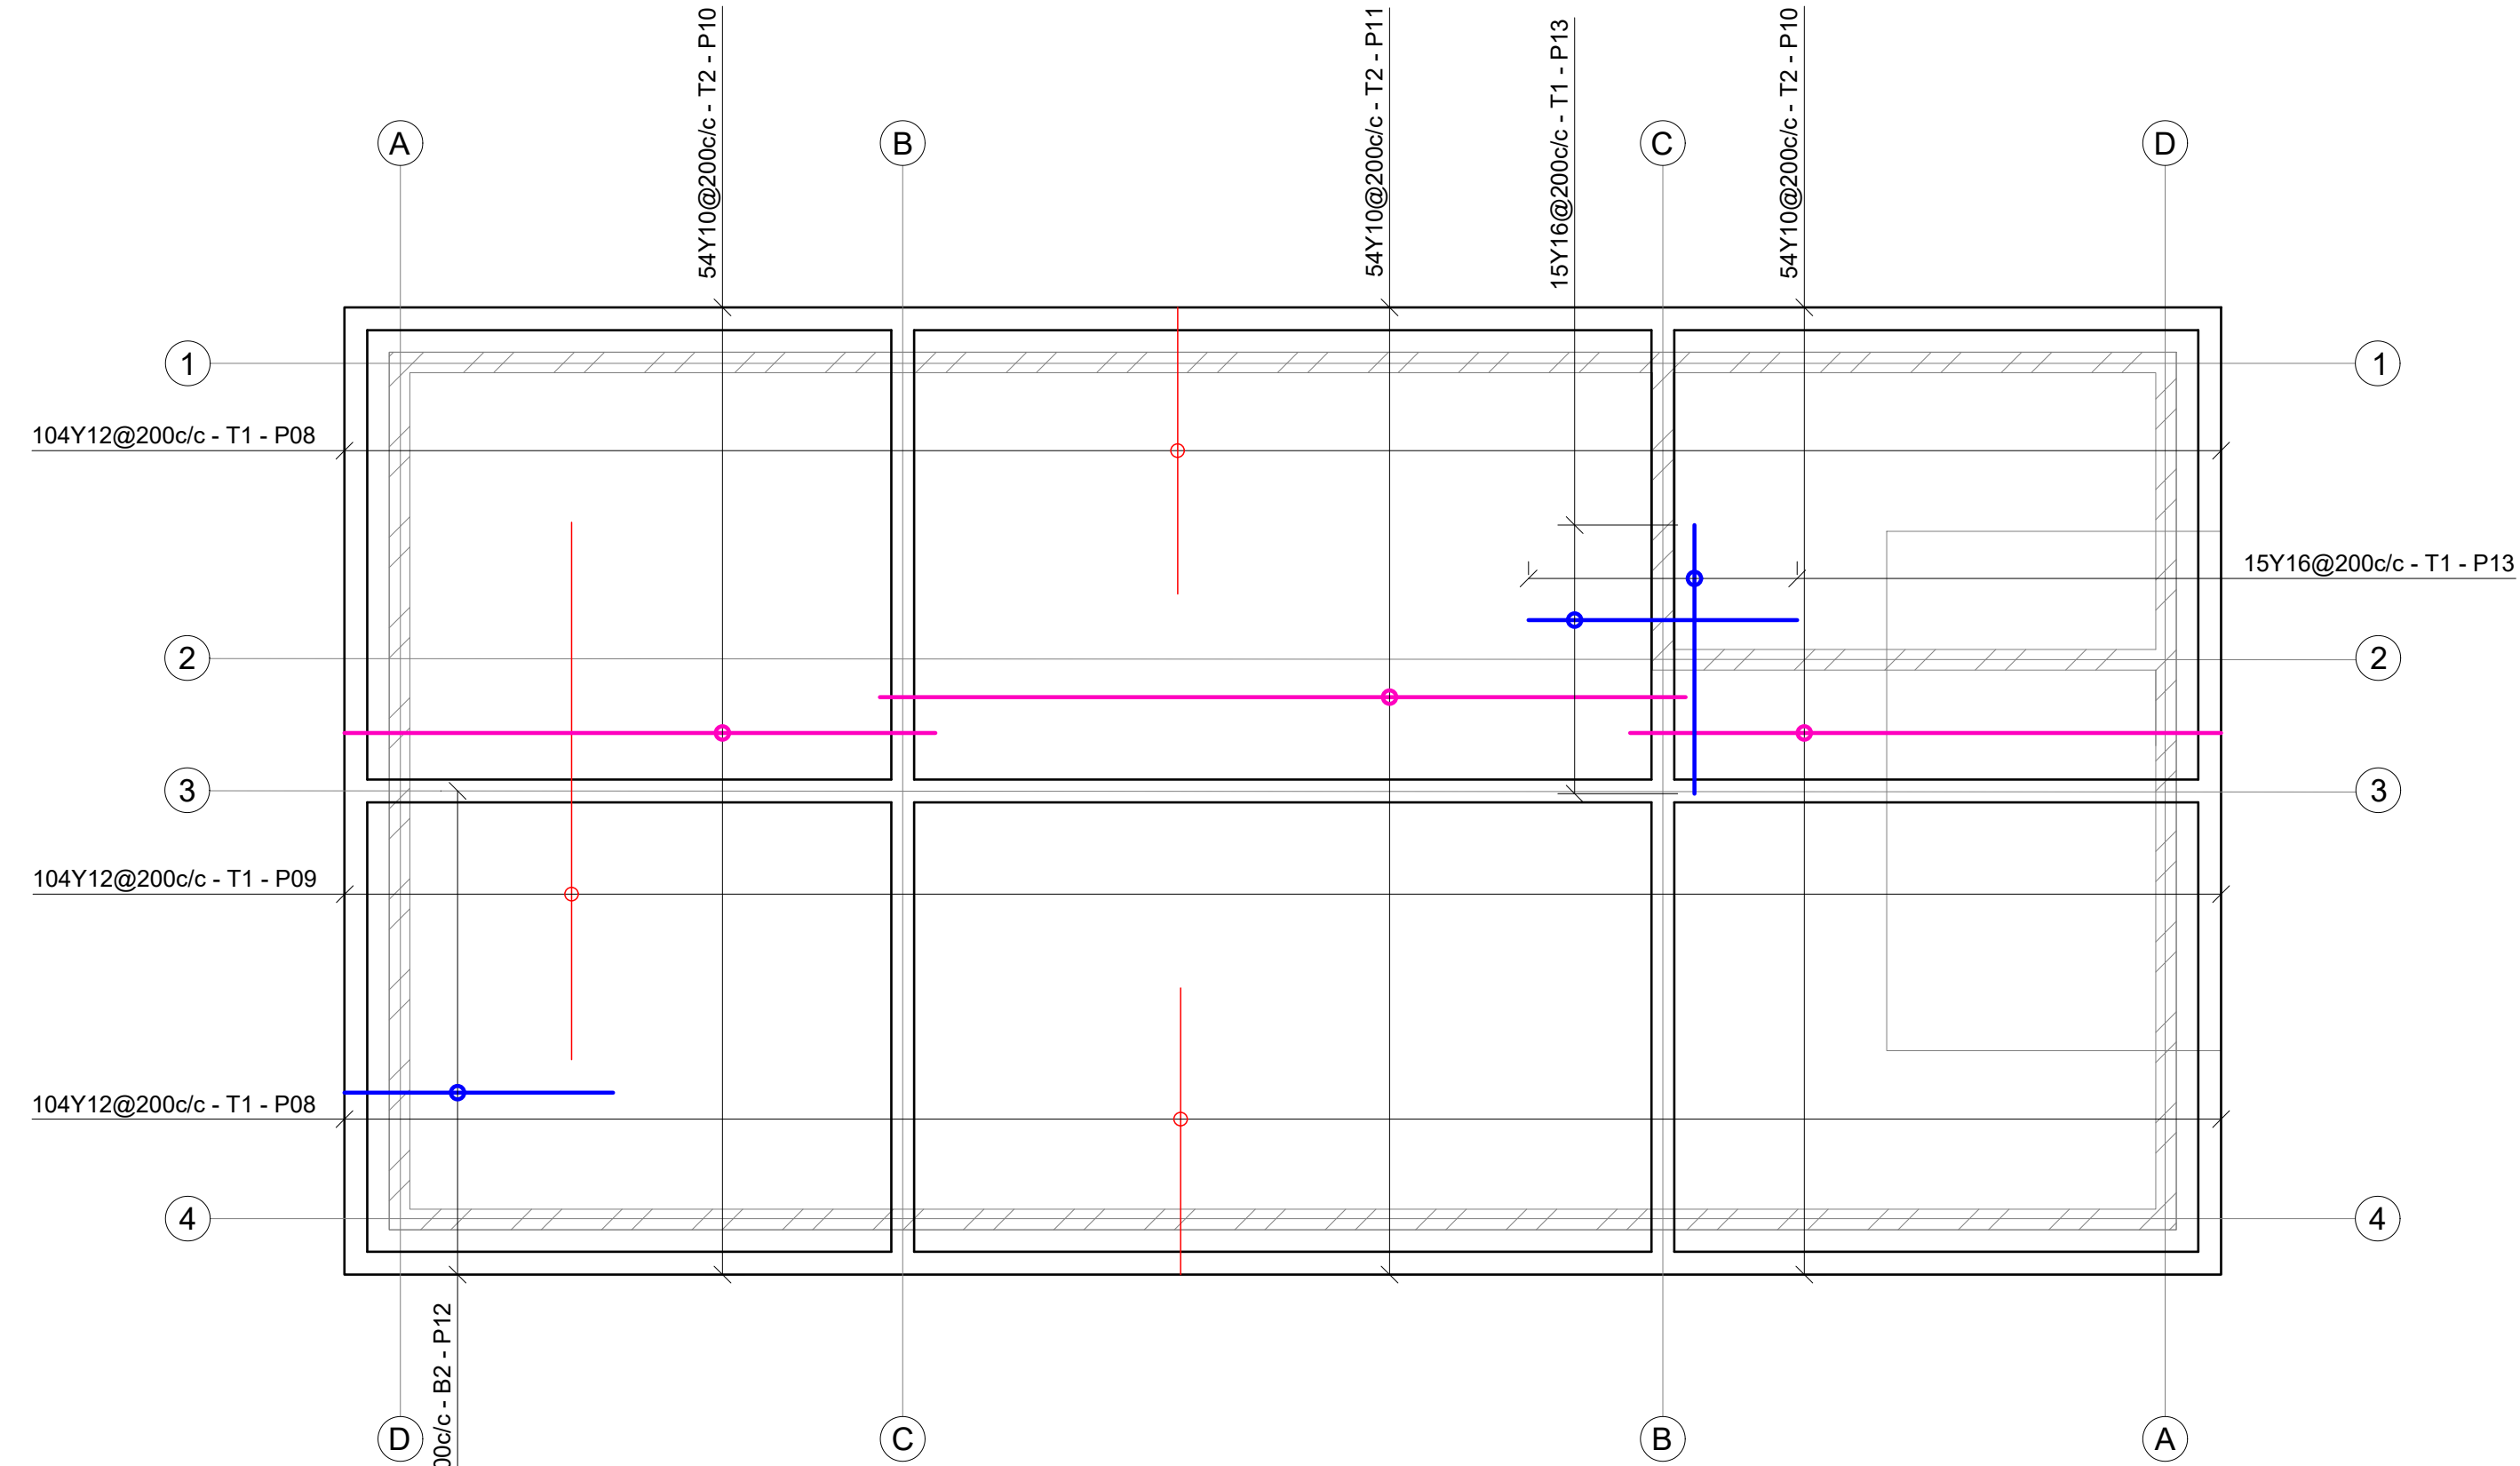

ROOF SLAB BOTTOM REINFORCEMENT LAYOUT
SCALE 1:75

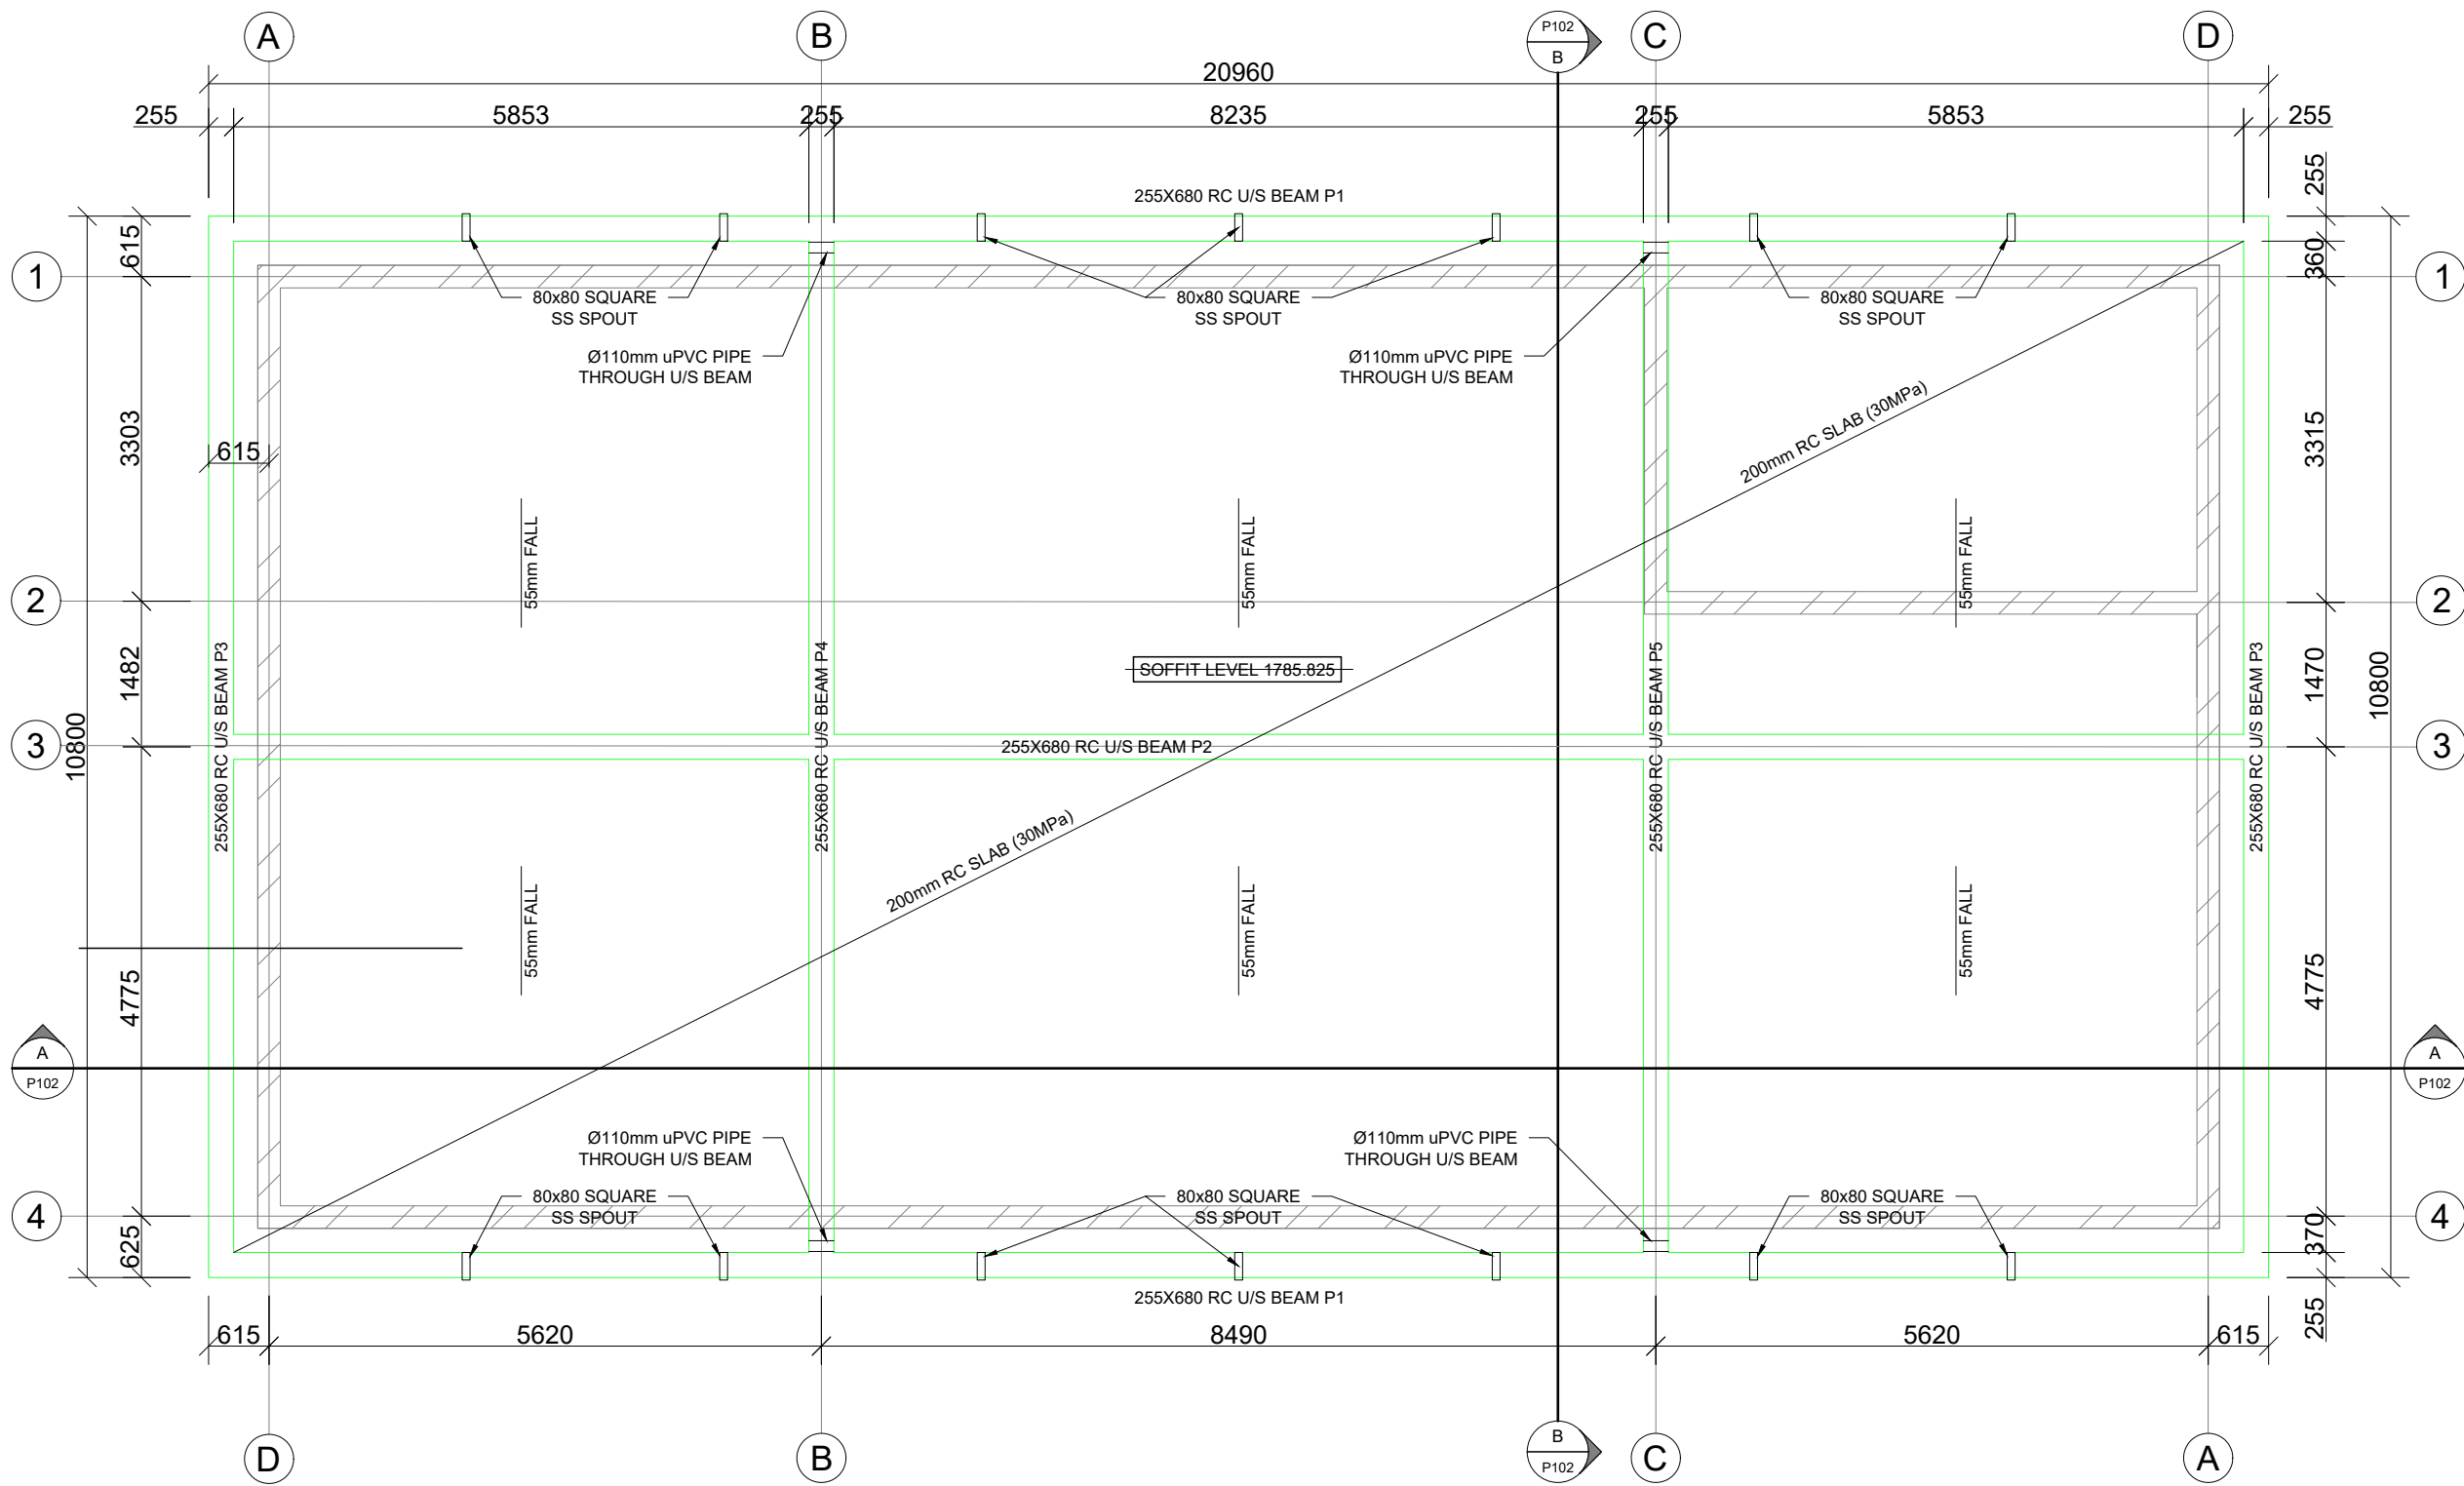

CONCRETE ROOF SLAB LAYOUT
SCALE 1:75

- 1. GENERAL NOTES**
- 1.1 The copyright on this dwg, including the design and details shown hereon, is reserved by the Consulting Engineers.
 - 1.2 No scaling of dimensions from drawings allowed.
 - 1.3 All dimensions and levels are to be verified on site by the contractor before commencing any work.
- 2. EARTHWORKS NOTES**
- 2.1 All excavations to follow SANS 10400 PART G: Excavations
 - 2.2 Lateral support and shoring of deep excavations to be designed and certified by a professional
 - 2.3 Compacted fill in layers not exceeding 150mm to 97% MOD AASHTO
 - 2.4 Approved insecticide & weedkiller to SABS spec. Code 0124 to sides and under foundations, surface-beds & paving. 10 year underwritten guarantee in favour of client supplied by specialist contractor.
 - 2.5 All foundation excavations to be approved by the Engineer prior to placement of any concrete
 - 2.6 Min. ground bearing pressure - 150kPa
- 3. CONCRETE NOTES**
- 3.1 All reinforced concrete to be vibrated
 - 3.2 All column corners to receive chamfers
 - 3.3 Half bricks or building debris may not be used as rebar spacers
 - 3.4 Concrete Cube strength at 28 days
 - 3.4.1 Blinding.....15MPa
 - 3.4.2 Bases.....25MPa
 - 3.4.3 Strip Footings.....25MPa
 - 3.4.4 Surface Bed.....25MPa
 - 3.4.5 1st & 2nd floors.....30MPa
 - 3.4.6 Roof Slab.....30MPa
 - 3.4.7 Columns.....35MPa
 - 3.5 Concrete cover to reinforcement measured to stirrups
 - 3.5.1 Base bottom.....75mm
 - 3.5.2 Base sides.....50mm
 - 3.5.3 Columns.....40mm
 - 3.5.4 Beams.....30mm
 - 3.5.5 Suspended slabs.....25mm
 - 3.6 Proposed mix designs to be approved by the engineer prior to placement of any concrete
- 4. REINFORCEMENT NOTES**
- 4.1 Reinforcement detailing based on SANS 10144
 - 4.2 Minimum lapping of reinforcement: 50 x smaller diameter
All laps to be staggered
 - 4.3 Reinforcement to be securely wired at all intersections
 - 4.4 Reinforcement must be formed around, and as close as allowed to holes, and must not be cut
All holes and voids to be checked and approved by the Engineer prior to the placement of any concrete
 - 4.5 Mild steel (R) to comply with SABS 920 type A - Grade 3
High tensile steel (Y) to comply SABS 920 type C - Grade 1
 - 4.6 Bending dimensions in accordance with sans 282:2011
Dimensions are all outside dimensions
Dimension d must always be greater than 2 x bar dia.
Radius of all bends are standard unless r is given
 - 4.7 All reinforcement to be checked and approved by the Engineer prior to the placement of any concrete
Any reinforcing not inspected before concrete is poured will not be signed off by VBL
 - 4.8 Reinforcement abbreviations:
BW - Both Ways
EF - Each Face
NF - Near Face
FF - Far Face
EW - Each Way
SF - Side Face
T1 - Highest of top layers
T2 - Second highest of top layers
B1 - Lowest of bottom layers
B2 - Second lowest of bottom layers
ALT - Alternative
ABR - Alternative Bar Reversed

FOR TENDER ONLY

CONSULTING ENGINEERS: TRI-M CONSULTING ENGINEERS WEWORK 155 WEST STREET SANDTON, JOHANNESBURG	DESIGNED	P. S. Botha	05/08/2024
	DRAWN	J. Nel	05/08/2024
	CHECKED	P. S. BOTHA	05/08/2024
	APPROVED BY:	P. S. Botha	
CLIENT POSTAL ADDRESS: JOHANNESBURG WATER P O BOX 61542 MARSHALLTOWN 2107	ECSA REG. No.	SIGNATURE	DATE
	CHECKED		
		SIGNATURE	DATE



PHYSICAL ADDRESSES:
65 NTEMI PILISO STREET
NEWTOWN
JOHANNESBURG







TEL: (011) 688-1400
FAX: (011) 688-1529

Turffontein Corridors of Freedom
Water Upgrade
Foresthill Tower and Pump station

REINFORCEMENT DETAILS - PUMP STATION
ROOF SLAB REINFORCEMENT LAYOUT

SURVEY INFORMATION		APPROVAL BY JW DEPOT		SCALE		AMENDMENTS	
PROJECT SURVEYOR:		CHECKED		1: 75	REV:	DESCRIPTION	DATE:
DATE:		APPROVED BY:			0	TENDER PURPOSES	05/08/2024
		SIGNATURE	DATE				
CCTV INFORMATION		APPROVAL BY JW PLANNING					
CCTV COMPANY:		CHECKED					
DATE:		APPROVED BY:					
		SIGNATURE	DATE				

JW14402	R09	-	0
CONTRACT NUMBER	DRAWING No.		REV.
A1	SHEET	1	OF 1
ORIGINAL PAGE SIZE	FILE No.		

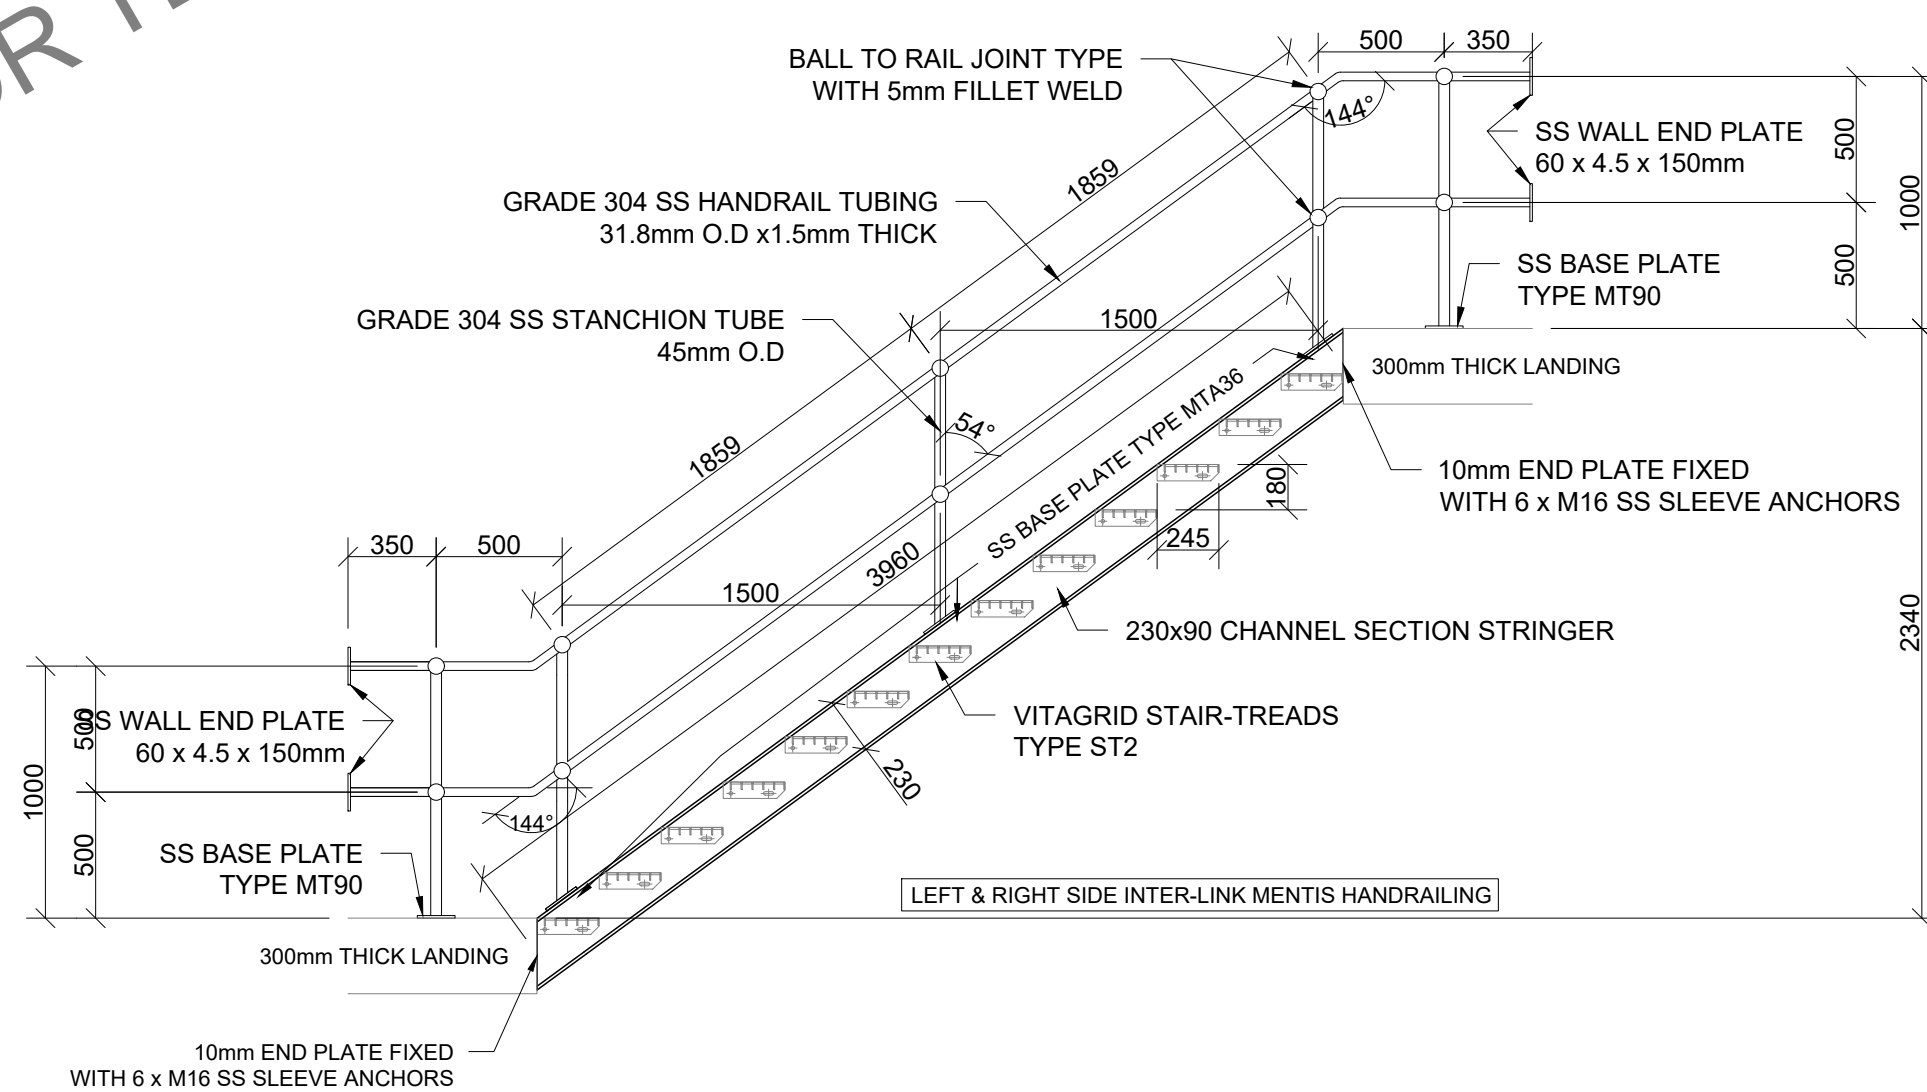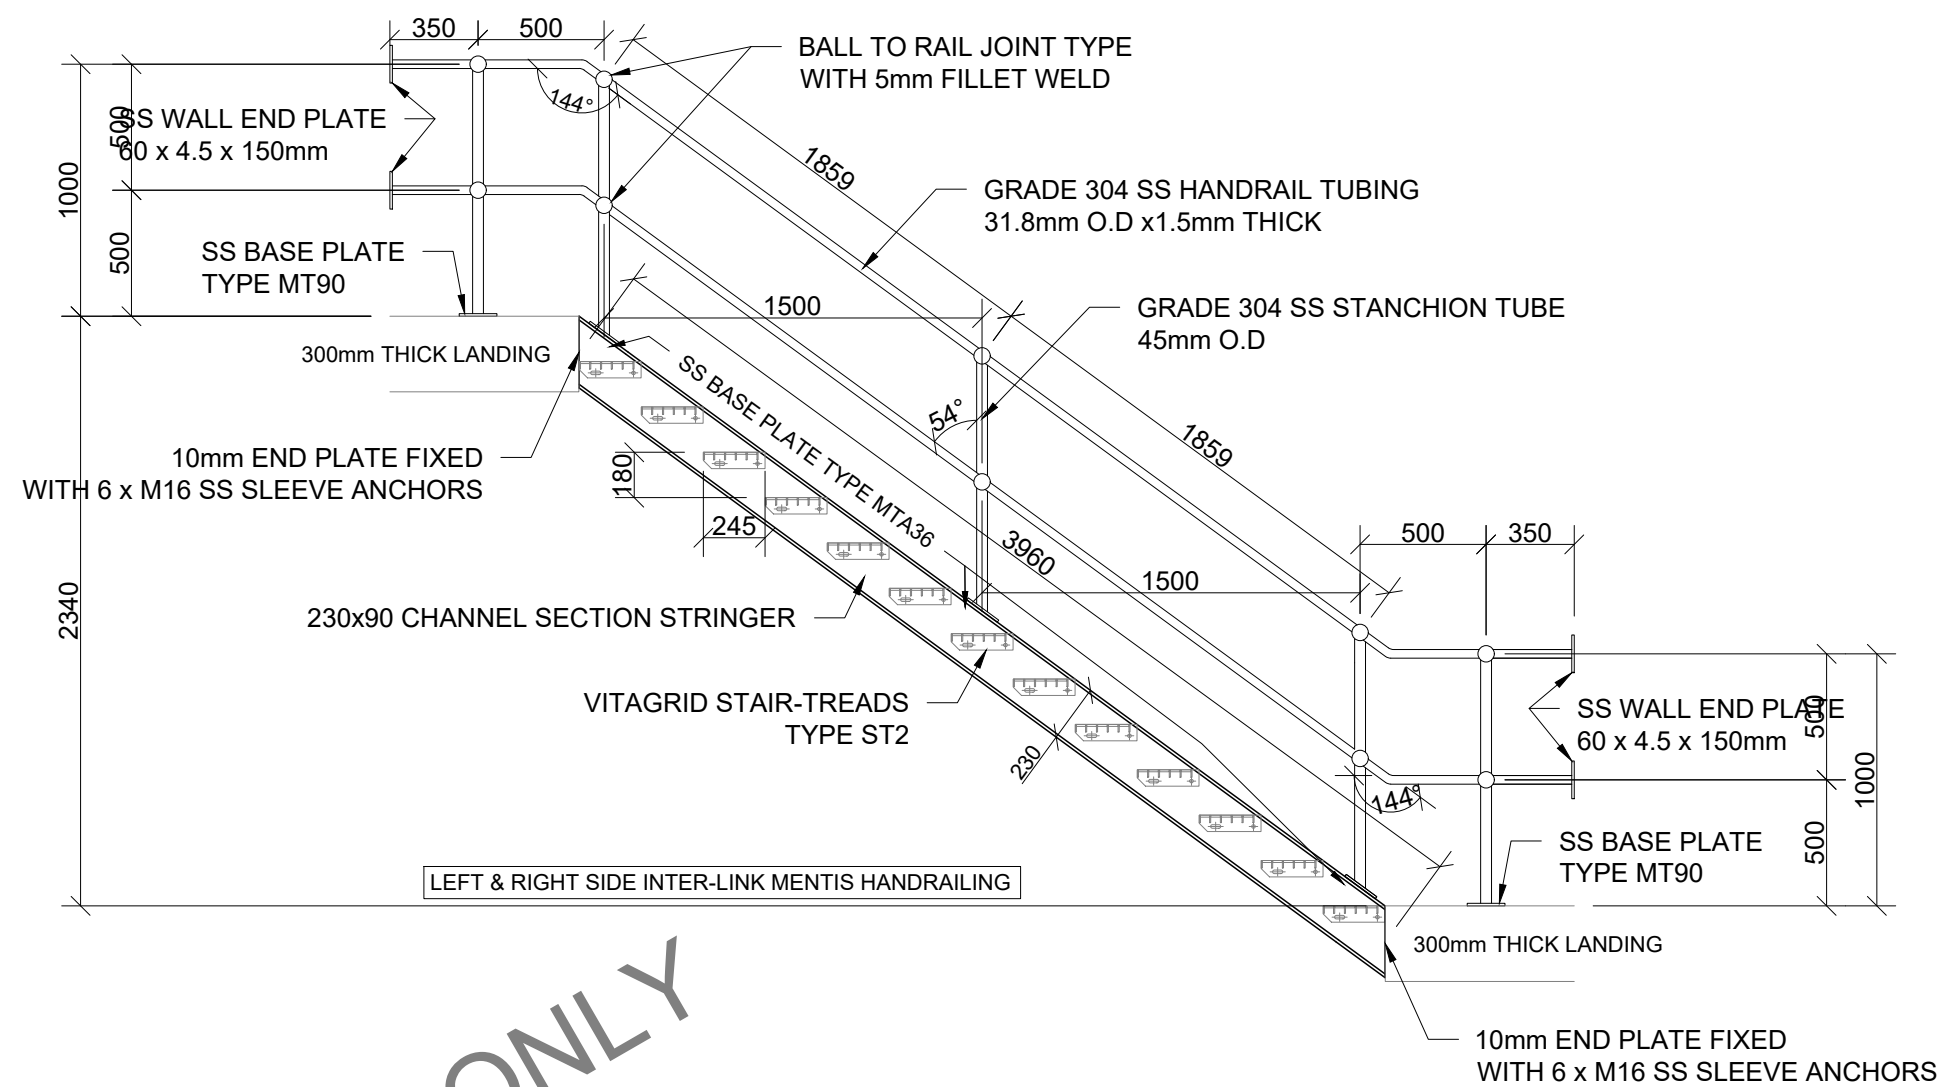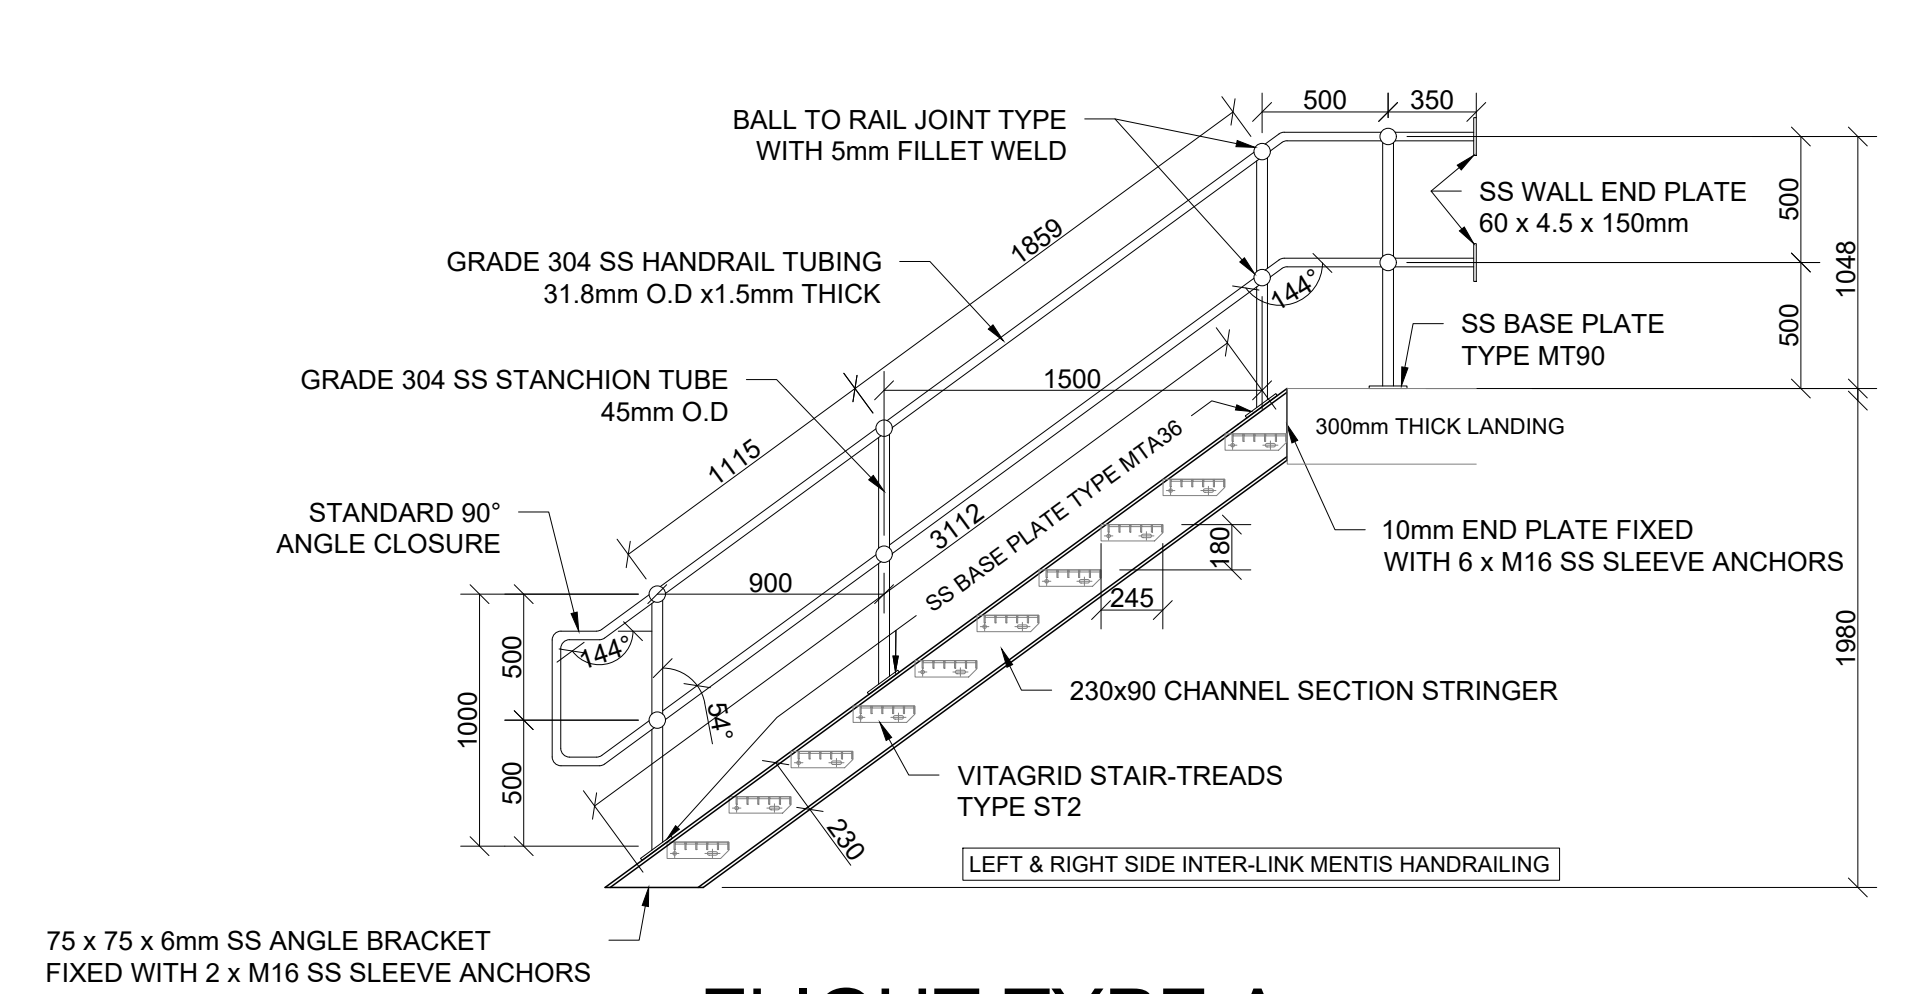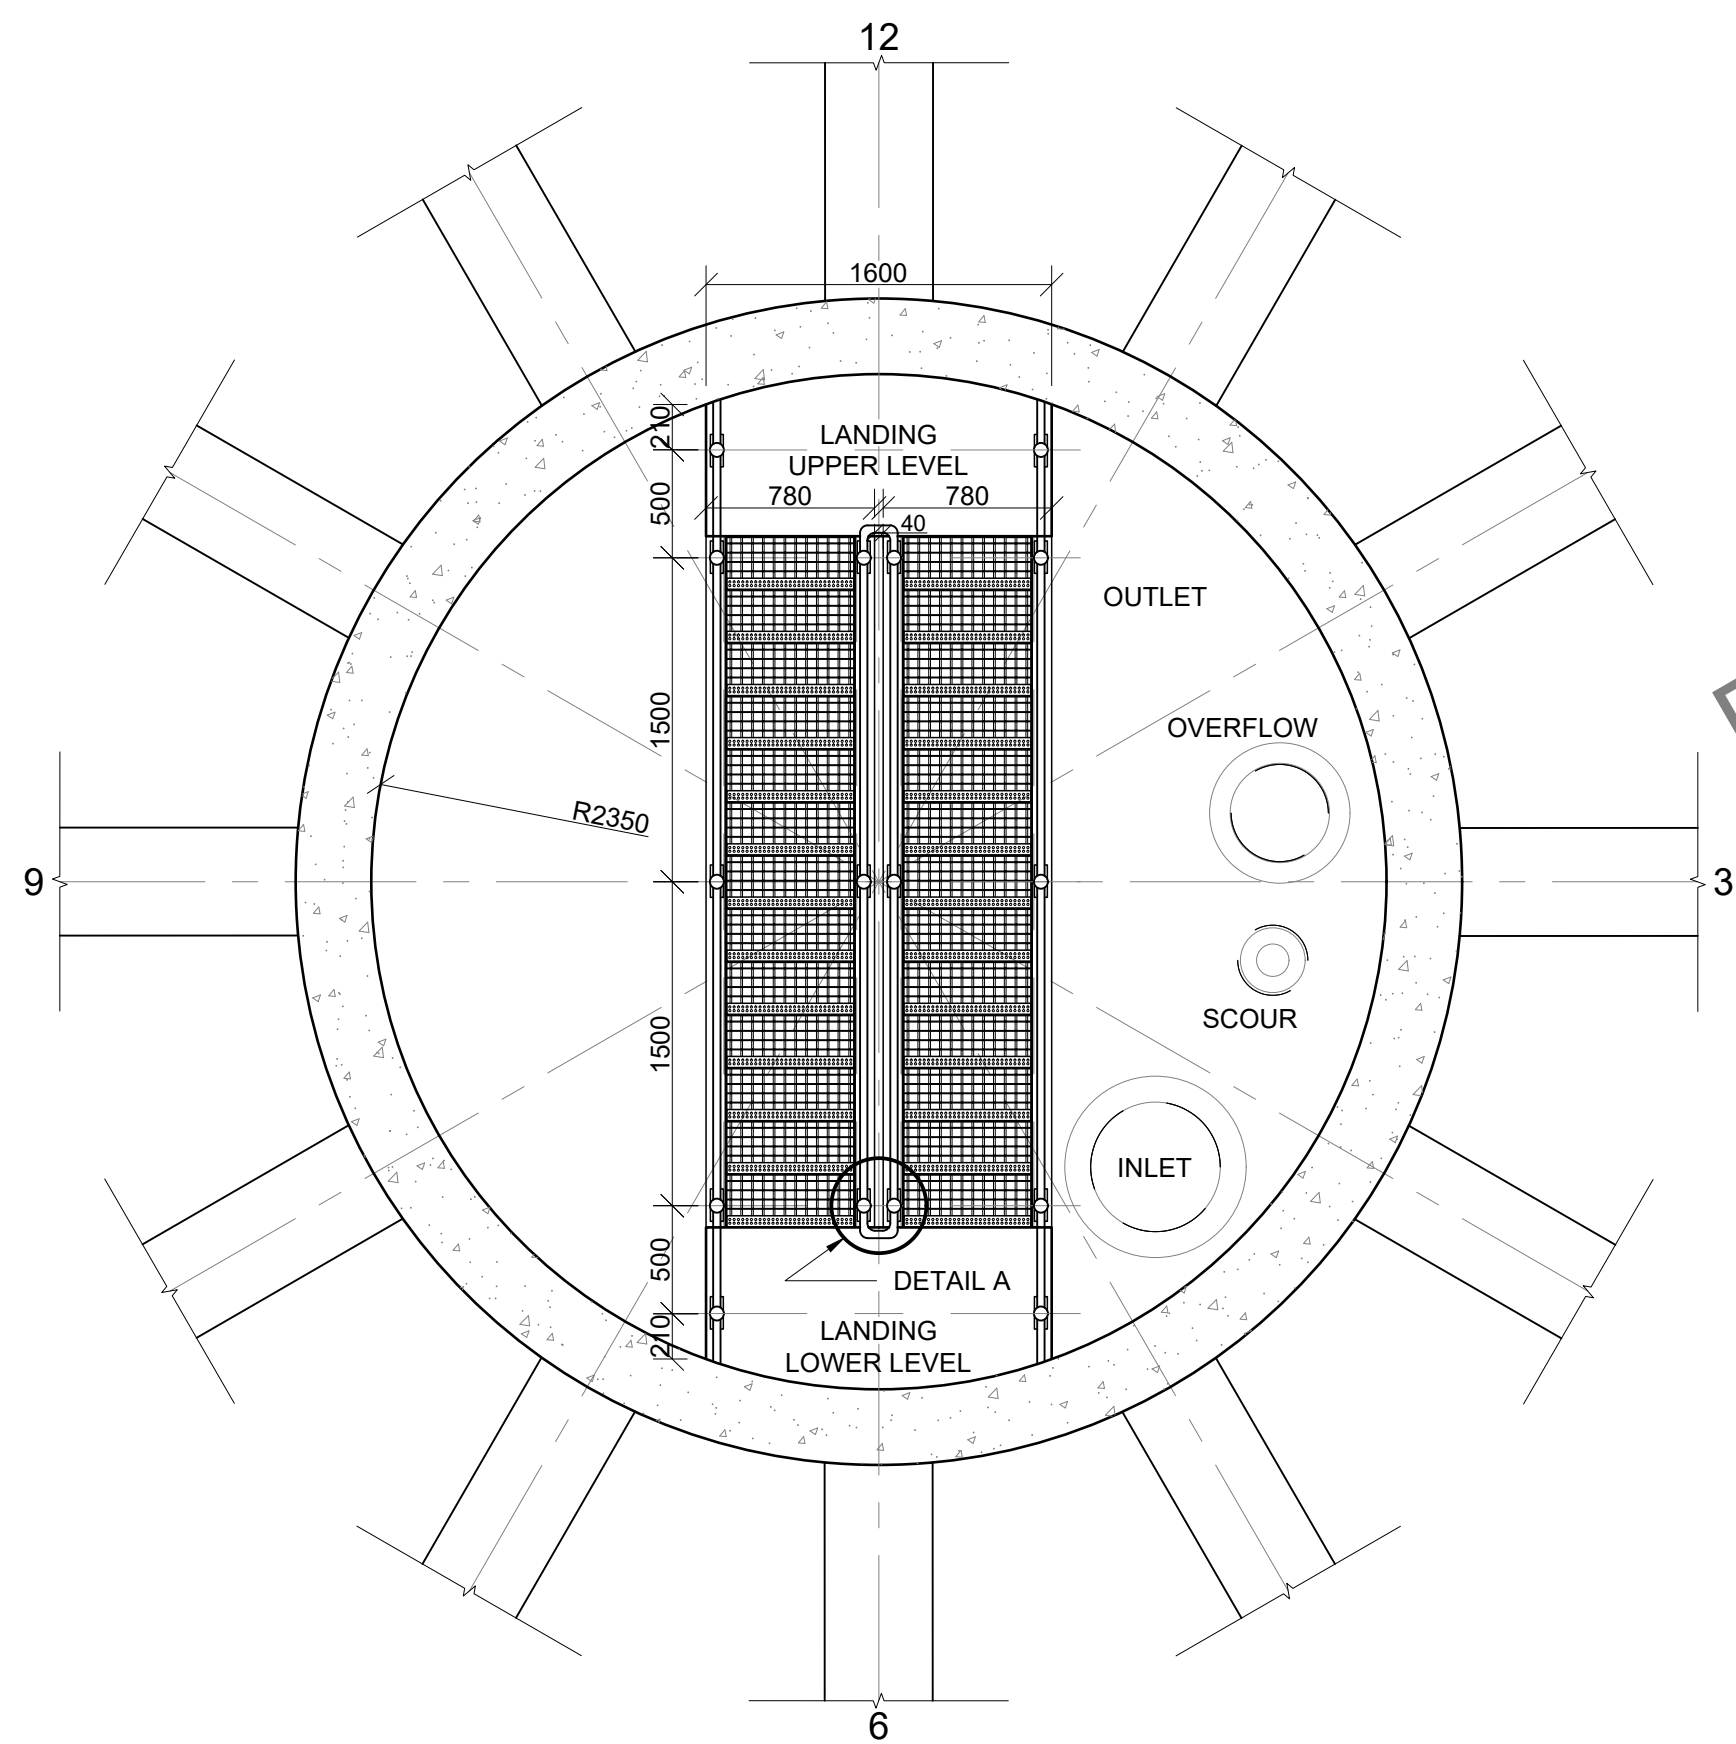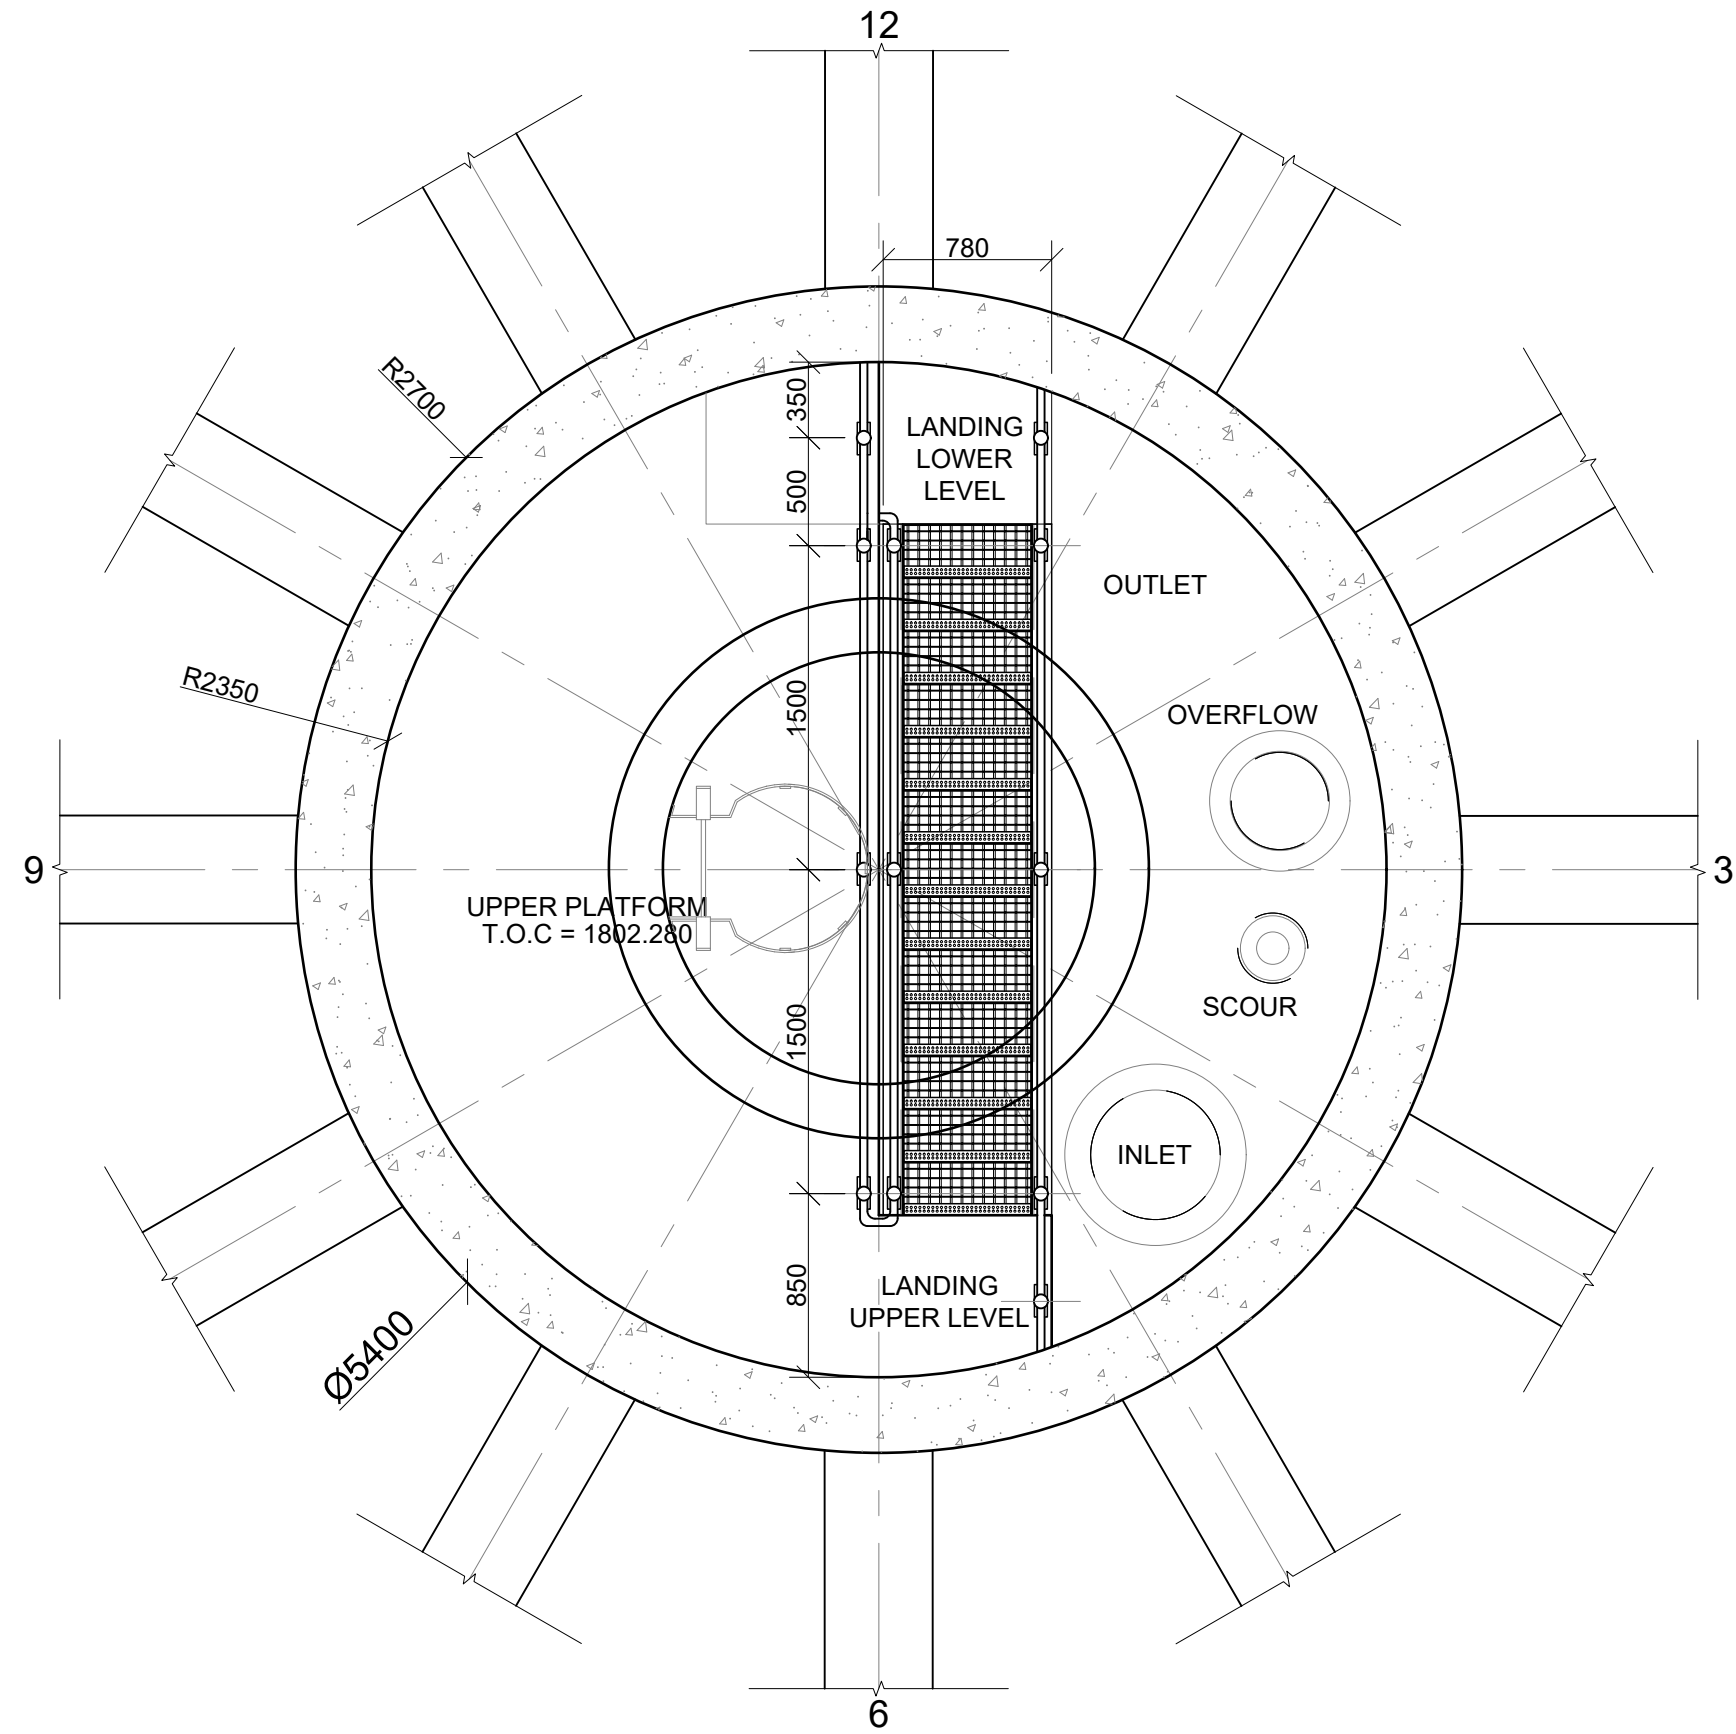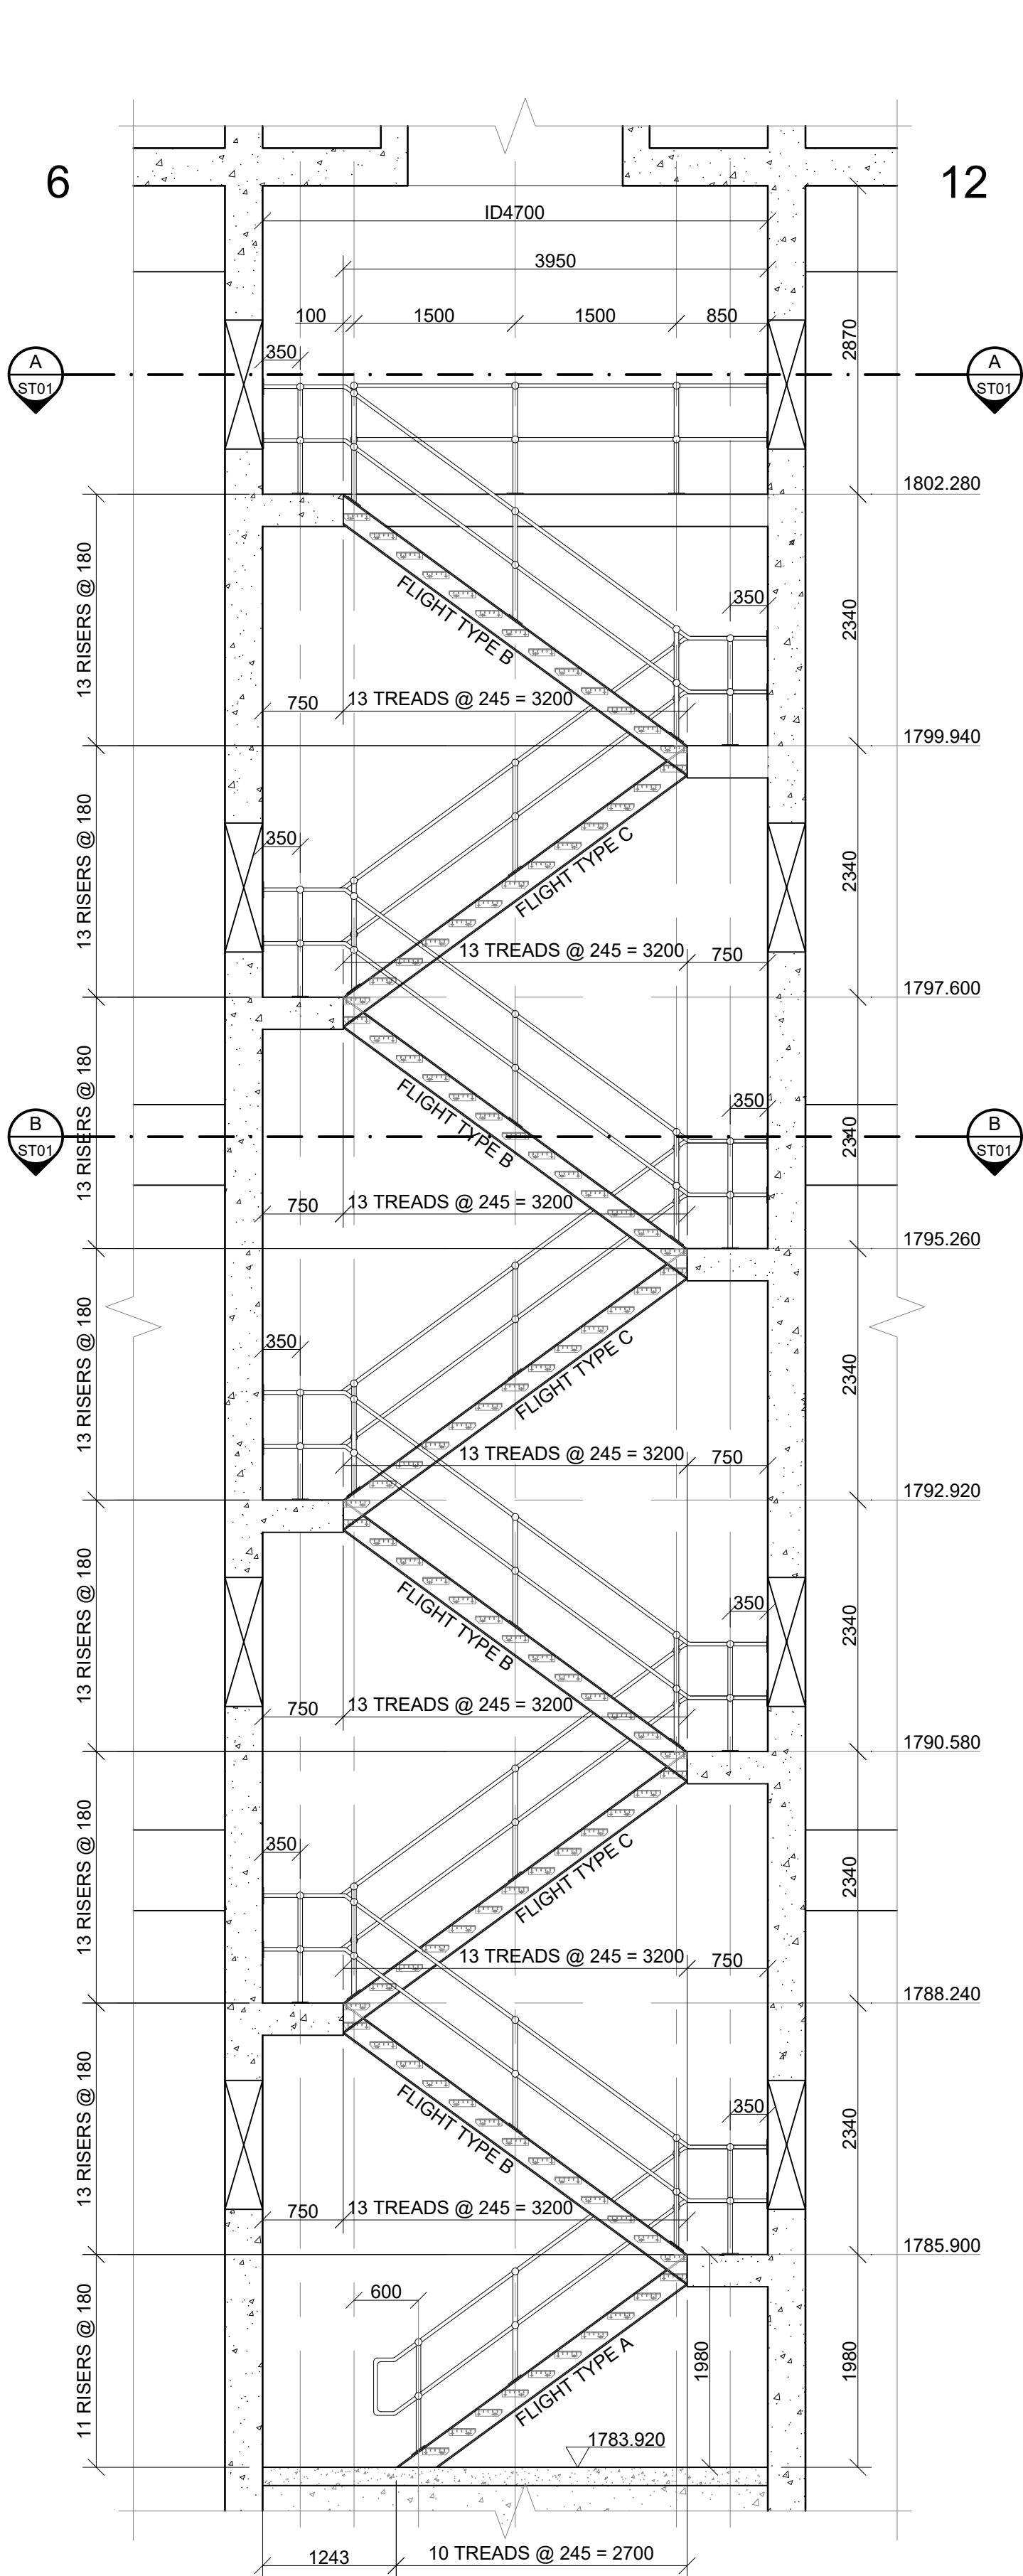

1. GENERAL NOTES

- 1.1 The copyright on this dwg, including the design and details shown hereon, is reserved by the Consulting Engineers.
- 1.2 No scaling of dimensions from drawings allowed.
- 1.3 All dimensions and levels are to be verified on site by the contractor before commencing any work.

2. EARTHWORKS NOTES


- 2.1 All excavations to follow SANS 10400 PART G: Excavations
- 2.2 Lateral support and shoring of deep excavations to be designed and certified by a professional
- 2.3 Compacted fill in layers not exceeding 150mm to 97% MOD AASHTO
- 2.4 Approved insecticide & weedkiller to SABS spec. Code 0124 to sides and under foundations, surface-beds & paving. 10 year underwritten guarantee in favour of client supplied by specialist contractor.
- 2.5 All foundation excavations to be approved by the Engineer prior to placement of any concrete
- 2.6 Min. ground bearing pressure - 150kPa


3. CONCRETE NOTES

- 3.1 All reinforced concrete to be vibrated
- 3.2 All column corners to receive chamfers
- 3.3 Half bricks or building debris may not be used as rebar spacers
- 3.4 Concrete Cube strength at 28 days
 - 3.4.1 Blinding.....15MPa
 - 3.4.2 Bases.....25MPa
 - 3.4.3 Strip Footings.....25MPa
 - 3.4.4 Surface Bed.....25MPa
 - 3.4.5 1st & 2nd floors.....30MPa
 - 3.4.6 Roof Slab.....30MPa
 - 3.4.7 Columns.....35MPa
- 3.5 Concrete cover to reinforcement measured to stirrups
 - 3.5.1 Base bottom.....75mm
 - 3.5.2 Base sides.....50mm
 - 3.5.3 Columns.....40mm
 - 3.5.4 Beams.....30mm
 - 3.5.5 Suspended slabs.....25mm
- 3.6 Proposed mix designs to be approved by the engineer prior to placement of any concrete

4. STRUCTURAL STEEL NOTES

- 4.1 All steel to be of grade 300WA
- 4.2 All bolts to be grade 8.8 unless noted
- 4.3 All welds to be 6mm fillet welds unless noted
- 4.4 No site welding shall be permitted without the prior consent of the Engineer
- 4.5 All holes to be drilled, NO flame cutting allowed
- 4.6 All steelwork to be painted within 6 hours after cleaning with one coat red oxide
- 4.7 Engineer to inspect manufactured steel components prior to delivery to site

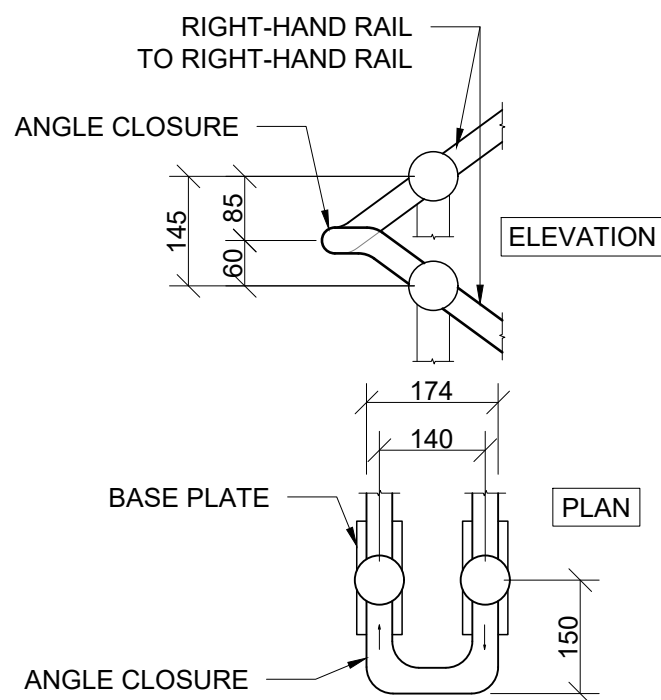

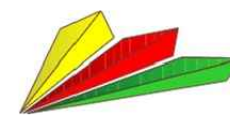	CONSULTING ENGINEERS:	DESIGNED	P. S. Botha	05/08/2024
	TRI-M CONSULTING ENGINEERS	DRAWN	J. Nel	05/08/2024
	WEWORK	CHECKED	P. S. BOTHA	05/08/2024
	155 WEST STREET	APPROVED BY:		
	SANDTON, JOHANNESBURG	P. S. Botha	SIGNATURE	DATE
CLIENT POSTAL ADDRESS:		ECSA REG. No.		
JOHANNESBURG WATER		CHECKED		
P O BOX 61542				
MARSHALLTOWN				
2107		SIGNATURE		DATE



PHYSICAL ADDRESSES:
65 NTEMI PILISO STREET
NEWTOWN
JOHANNESBURG

TEL: (011) 688-1400
FAX: (011) 688-1529

Turffontein Corridors of Freedom
Water Upgrade
Foresthill Tower and Pump Station

STEEL STAIRCASE TO TOWER

SURVEY INFORMATION		APPROVAL BY JW DEPOT		SCALE	AMENDMENTS	
PROJECT SURVEYOR:		CHECKED		1: 50; 1: 35	REVISION	DATE
DATE:		APPROVED BY:		0	TENDER PURPOSES	05/08/2024
		SIGNATURE	DATE			
CCTV INFORMATION		APPROVAL BY JW PLANNING				
CCTV COMPANY:		CHECKED				
DATE:		APPROVED BY:				
		SIGNATURE	DATE			

JW14402

CONTRACT NUMBER

A1

ORIGINAL PAGE SIZE

FILE No.

ST01

DRAWING No.

1

SHEET

0

REV.

1

OF



- | | |
|---|---|
| <u>1. GENERAL NOTES</u> | |
| 1.1 | The copyright on this dwg, including the design and details shown hereon, is reserved by the Consulting Engineers. |
| 1.2 | No scaling of dimensions from drawings allowed. |
| 1.3 | All dimensions and levels are to be verified on site by the contractor before commencing any work. |
| <u>2. EARTHWORKS NOTES</u> | |
| 2.1 | All excavations to follow SANS 10400 PART G: Excavations |
| 2.2 | Lateral support and shoring of deep excavations to be designed and certified by a professional |
| 2.3 | Compacted fill in layers not exceeding 150mm to 97% MOD AASHTO |
| 2.4 | Approved insecticide & weedkiller to SABS spec.
Code 0124 to sides and under foundations, surface-beds & paving. 10 year underwritten guarantee in favour of client supplied by specialist contractor. |
| 2.5 | All foundation excavations to be approved by the Engineer prior to placement of any concrete |
| 2.6 | Min. ground bearing pressure - 150kPa |
| <u>3. CONCRETE NOTES</u> | |
| 3.1 | All reinforced concrete to be vibrated |
| 3.2 | All column corners to receive chamfers |
| 3.3 | Half bricks or building debris may not be used as rebar spacers |
| 3.4 | Concrete Cube strength at 28 days |
| 3.4.1 | Blinding.....15MPa |
| 3.4.2 | Bases.....25MPa |
| 3.4.3 | Strip Footings.....25MPa |
| 3.4.4 | Surface Bed.....25MPa |
| 3.4.5 | 1st & 2nd floors.....30MPa |
| 3.4.6 | Roof Slab.....30MPa |
| 3.4.7 | Columns.....35MPa |
| 3.5 | Concrete cover to reinforcement measured to stirrups |
| 3.5.1 | Base bottom.....75mm |
| 3.5.2 | Base sides.....50mm |
| 3.5.3 | Columns.....40mm |
| 3.5.4 | Beams.....30mm |
| 3.5.5 | Suspended slabs.....25mm |
| 3.6 | Proposed mix designs to be approved by the engineer prior to placement of any concrete |
| <u>4. STRUCTURAL STEEL NOTES</u> | |
| 4.1 | All steel to be of grade 300WA |
| 4.2 | All bolts to be grade 8.8 unless noted |
| 4.3 | All welds to be 6mm fillet welds unless noted |
| 4.4 | No site welding shall be permitted without the prior consent of the Engineer |
| 4.5 | All holes to be drilled, NO flame cutting allowed |
| 4.6 | All steelwork to be painted within 6 hours after cleaning with one coat red oxide |
| 4.7 | Engineer to inspect manufactured steel components prior to delivery to site |

FOR TENDER ONLY

CONSULTING ENGINEERS.	DESIGNED	P. S. Botha	05/08/2024
TRI-M CONSULTING ENGINEERS	DRAWN	J. Nel	05/08/2024
WEWORK	CHECKED	P. S. BOTHA	05/08/2024
155 WEST STREET	APPROVED BY:		
SANDTON, JOHANNESBURG	P. S. Botha	SIGNATURE	DATE
	ECSA REG. No.		
CLIENT POSTAL ADDRESS:	CHECKED		
JOHANNESBURG WATER			
P O BOX 61542			
MARSHALLTOWN		SIGNATURE	DATE
2107			



PHYSICAL ADDRESSES:
65 NTEMI PILISO STREET
NEWTOWN
JOHANNESBURG

TEL: (011) 688-1400
FAX: (011) 688-1529

Turffontein Corridors of Freedom
Water Upgrade
Foresthill Tower and Pump Station

CAT LADDER TO TOWER ROOF

SURVEY INFORMATION		APPROVAL BY JW DEPOT		SCALE		AMENDMENTS	
PROJECT SURVEYOR:		CHECKED		1: 30; 1: 15	REV:	DESCRIPTION	DATE:
		APPROVED BY:			0	TENDER PURPOSES	05/08/2024
DATE:		SIGNATURE	DATE				
CCTV INFORMATION		APPROVAL BY JW PLANNING					
CCTV COMPANY:		CHECKED					
		APPROVED BY:					
DATE:		SIGNATURE	DATE				

JW14402

CONTRACT NUMBER

ST02

DRAWING No.

0

REV.

A1

SHEET

1


OF

1

ORIGINAL PAGE SIZE

FILE No.

--	--	

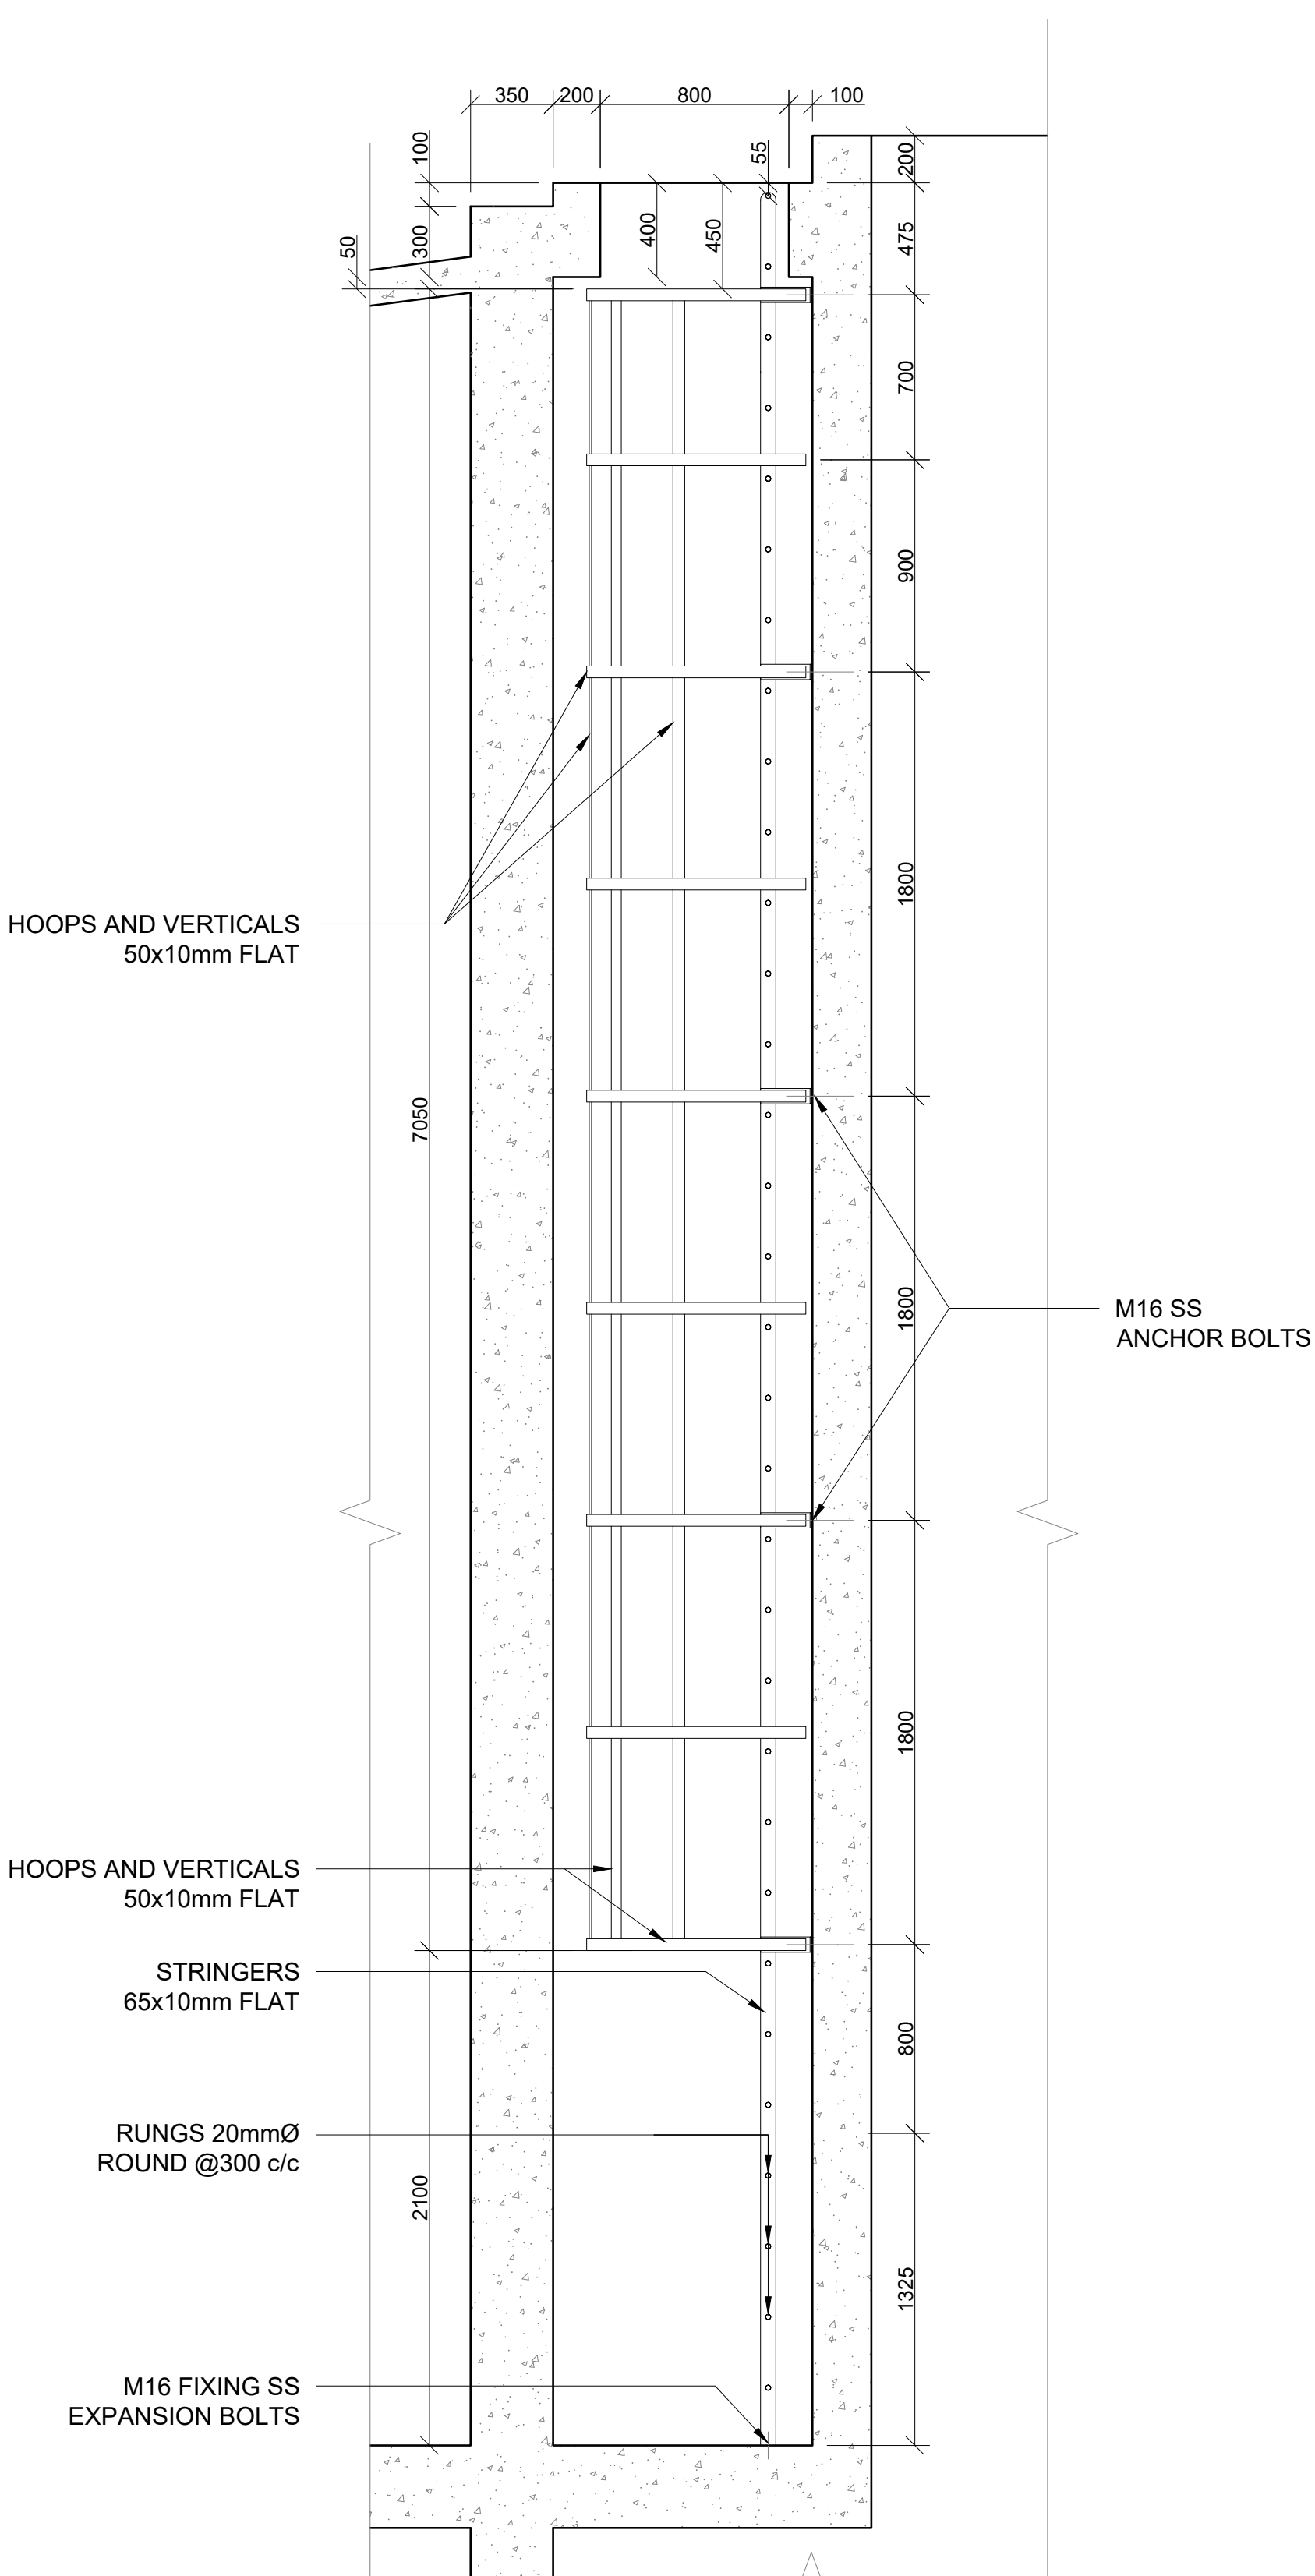

FOR TENDER ONLY

- ## GENERAL NOTES
- 1.1 The copyright on this dwg, including the design and details shown hereon, is reserved by the Consulting Engineers.
 - 1.2 No scaling of dimensions from drawings allowed.
 - 1.3 All dimensions and levels are to be verified on site by the contractor before commencing any work.
-
- ## 2. EARTHWORKS NOTES
- 2.1 All excavations to follow SANS 10400 PART G: Excavation
 - 2.2 Lateral support and shoring of deep excavations to be designed and certified by a professional
 - 2.3 Compacted fill in layers not exceeding 150mm to 97% MOD AASHTO
 - 2.4 Approved insecticide & weedkiller to SABS spec.
Code 0124 to sides and under foundations, surface-beds & paving. 10 year underwritten guarantee in favour of client supplied by specialist contractor.
 - 2.5 All foundation excavations to be approved by the Engineer prior to placement of any concrete
 - 2.6 Min. ground bearing pressure - 150kPa

- ## 3. CONCRETE NOTES
- 3.1 All reinforced concrete to be vibrated
- 3.2 All column corners to receive chamfers
- 3.3 Half bricks or building debris may not be used as rebar spacers
- 3.4 Concrete Cube strength at 28 days
- | | |
|-----------------------------|-------|
| 3.4.1 Blinding..... | 15MPa |
| 3.4.2 Bases..... | 25MPa |
| 3.4.3 Strip Footings..... | 25MPa |
| 3.4.4 Surface Bed..... | 25MPa |
| 3.4.5 1st & 2nd floors..... | 30MPa |
| 3.4.6 Roof Slab..... | 30MPa |
| 3.4.7 Columns..... | 35MPa |
- 3.5 Concrete cover to reinforcement measured to stirrups
- | | |
|----------------------------|------|
| 3.5.1 Base bottom..... | 75mm |
| 3.5.2 Base sides..... | 50mm |
| 3.5.3 Columns..... | 40mm |
| 3.5.4 Beams..... | 30mm |
| 3.5.5 Suspended slabs..... | 25mm |
- 3.6 Proposed mix designs to be approved by the engineer prior to placement of any concrete

- #### 4. STRUCTURAL STEEL NOTES
- 4.1 All steel to be of grade 300WA
 - 4.2 All bolts to be grade 8.8 unless noted
 - 4.3 All welds to be 6mm fillet welds unless noted
 - 4.4 No site welding shall be permitted without the prior consent of the Engineer
 - 4.5 All holes to be drilled, NO flame cutting allowed
 - 4.6 All steelwork to be painted within 6 hours after cleaning with one coat red oxide
 - 4.7 Engineer to inspect manufactured steel components prior to delivery to site

FRONT ELEVATION

SCALE 1:25

SIDE ELEVATION
ON SECTION A-A
SCALE 1:25



PHYSICAL ADDRESSES:
65 NTEMI PILISO STREET
NEWTOWN
JOHANNESBURG

TEL: (011) 688-1400
FAX: (011) 688-1529


Turffontein Corridors of Freedom

Water Upgrade

Foresthill Tower and Pump Station


CAT LADDER INTO TOWER TANK

JW14402	ST03	—	0
CONTRACT NUMBER	DRAWING No.		REV.
A1	SHEET	1	OF 1
ORIGINAL PAGE SIZE			
FILE No.			

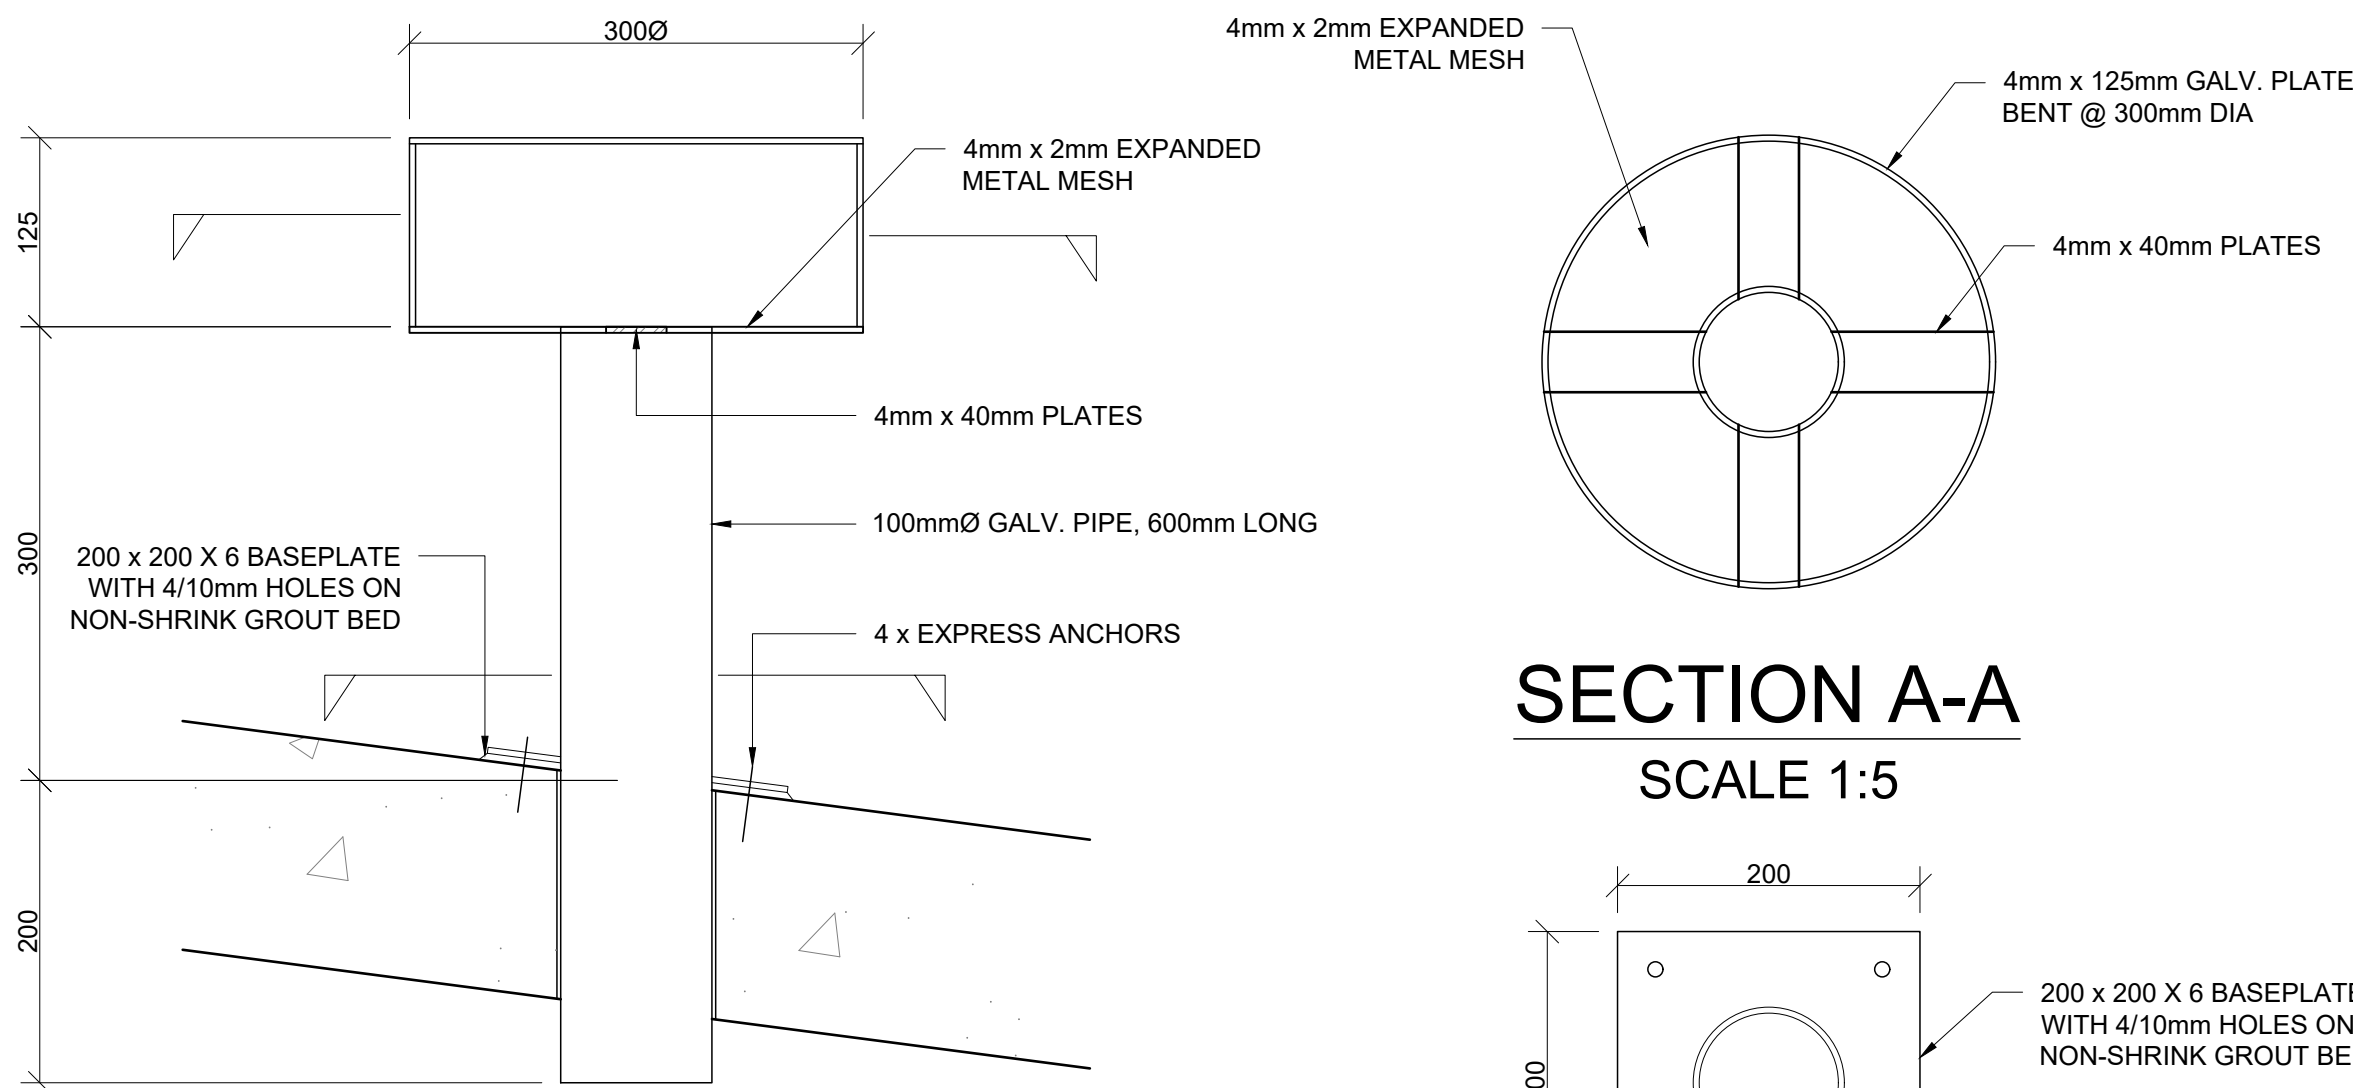


ELEVATION
SCALE 1:5

SECTION A-A
SCALE 1:5

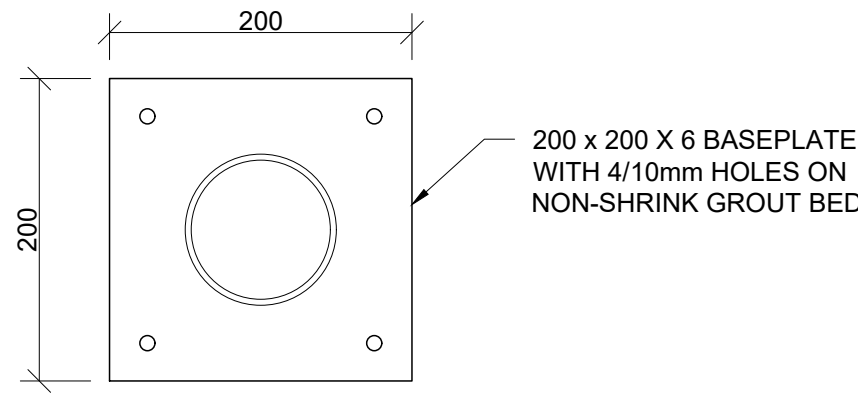


SECTION B-B
SCALE 1:5

ROOF VENTILATOR

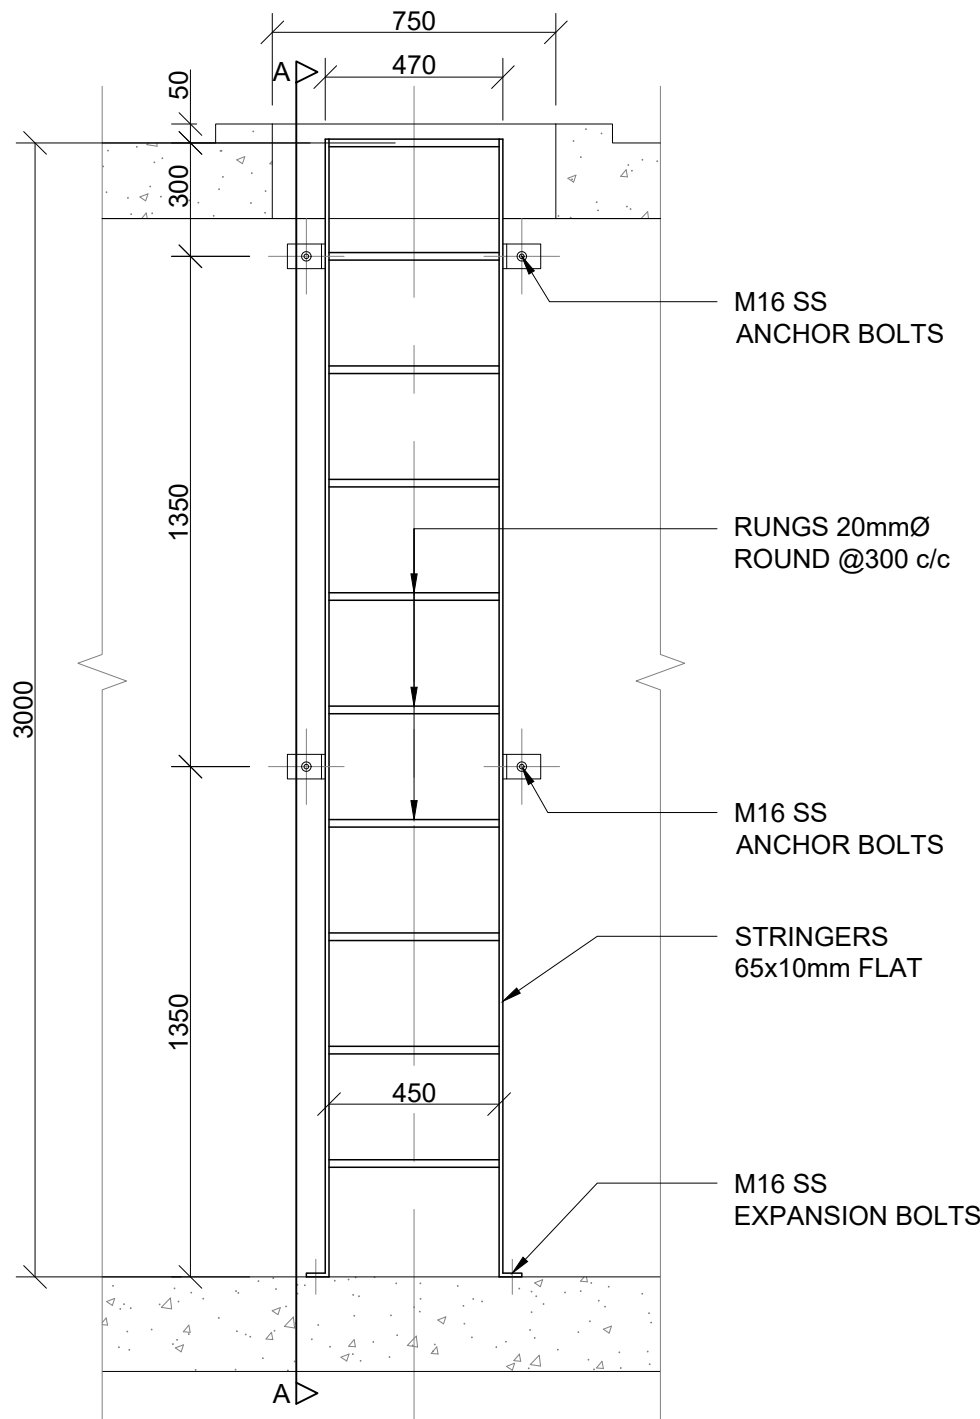


CHAMBER LADDER A (4 OFF)
SCALE 1:20


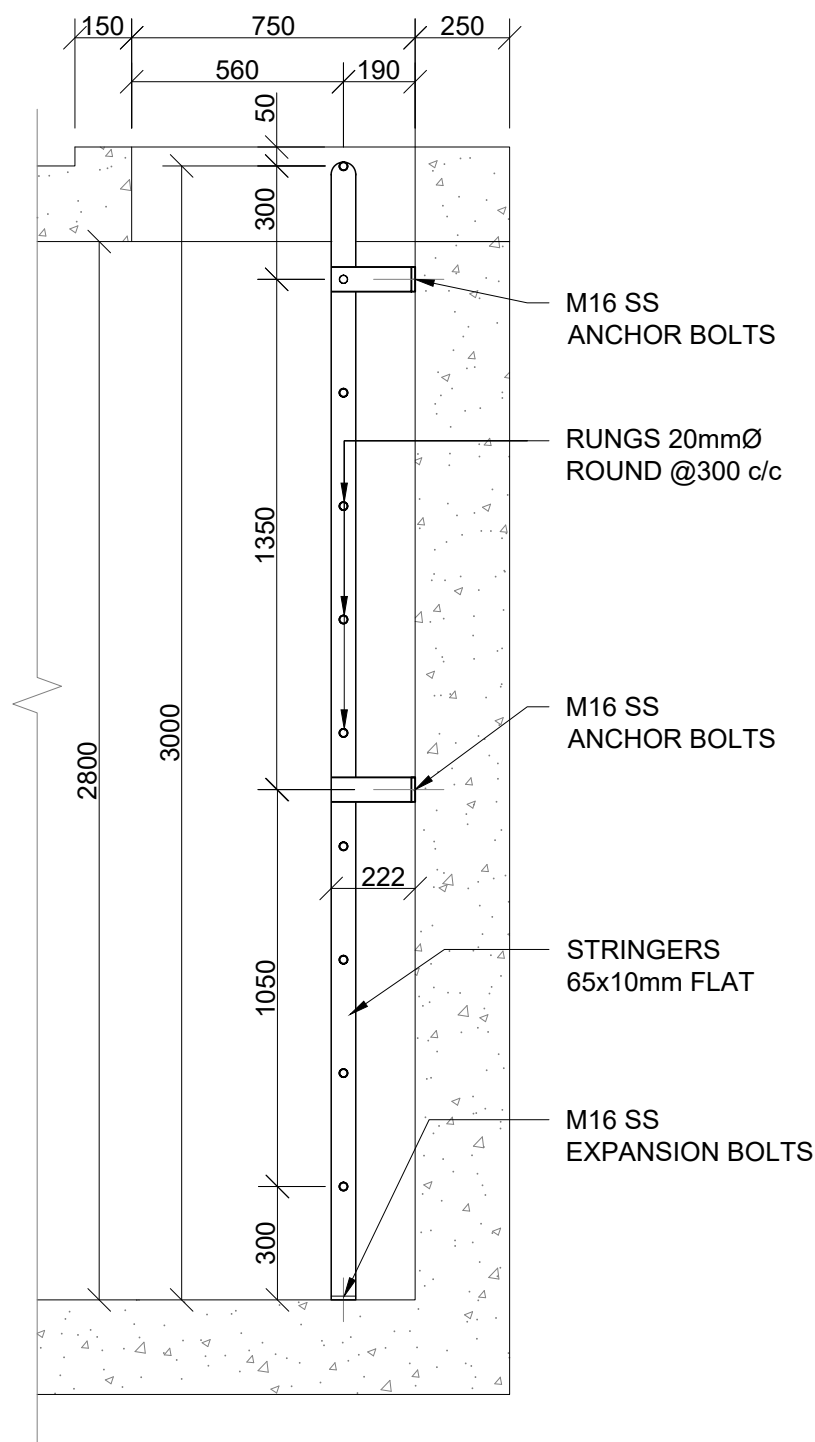


SECTION A-A
SCALE 1:20



- 1. GENERAL NOTES**
- 1.1 The copyright on this dwg, including the design and details shown hereon, is reserved by the Consulting Engineers.
 - 1.2 No scaling of dimensions from drawings allowed.
 - 1.3 All dimensions and levels are to be verified on site by the contractor before commencing any work.
- 2. EARTHWORKS NOTES**
- 2.1 All excavations to follow SANS 10400 PART G: Excavations
 - 2.2 Lateral support and shoring of deep excavations to be designed and certified by a professional
 - 2.3 Compacted fill in layers not exceeding 150mm to 97% MOD AASHTO
 - 2.4 Approved insecticide & weedkiller to SABS spec. Code 0124 to sides and under foundations, surface-beds & paving. 10 year underwritten guarantee in favour of client supplied by specialist contractor.
 - 2.5 All foundation excavations to be approved by the Engineer prior to placement of any concrete
 - 2.6 Min. ground bearing pressure - 150kPa
- 3. STRUCTURAL STEEL NOTES**
- 3.1 All steel to be of grade 300WA
 - 3.2 All bolts to be grade 8.8 unless noted
 - 3.3 All welds to be 6mm fillet welds unless noted
 - 3.4 No site welding shall be permitted without the prior consent of the Engineer
 - 3.5 All holes to be drilled, NO flame cutting allowed
 - 3.6 All steelwork to be painted within 6 hours after cleaning with one coat red oxide
 - 3.7 Engineer to inspect manufactured steel components prior to delivery to site

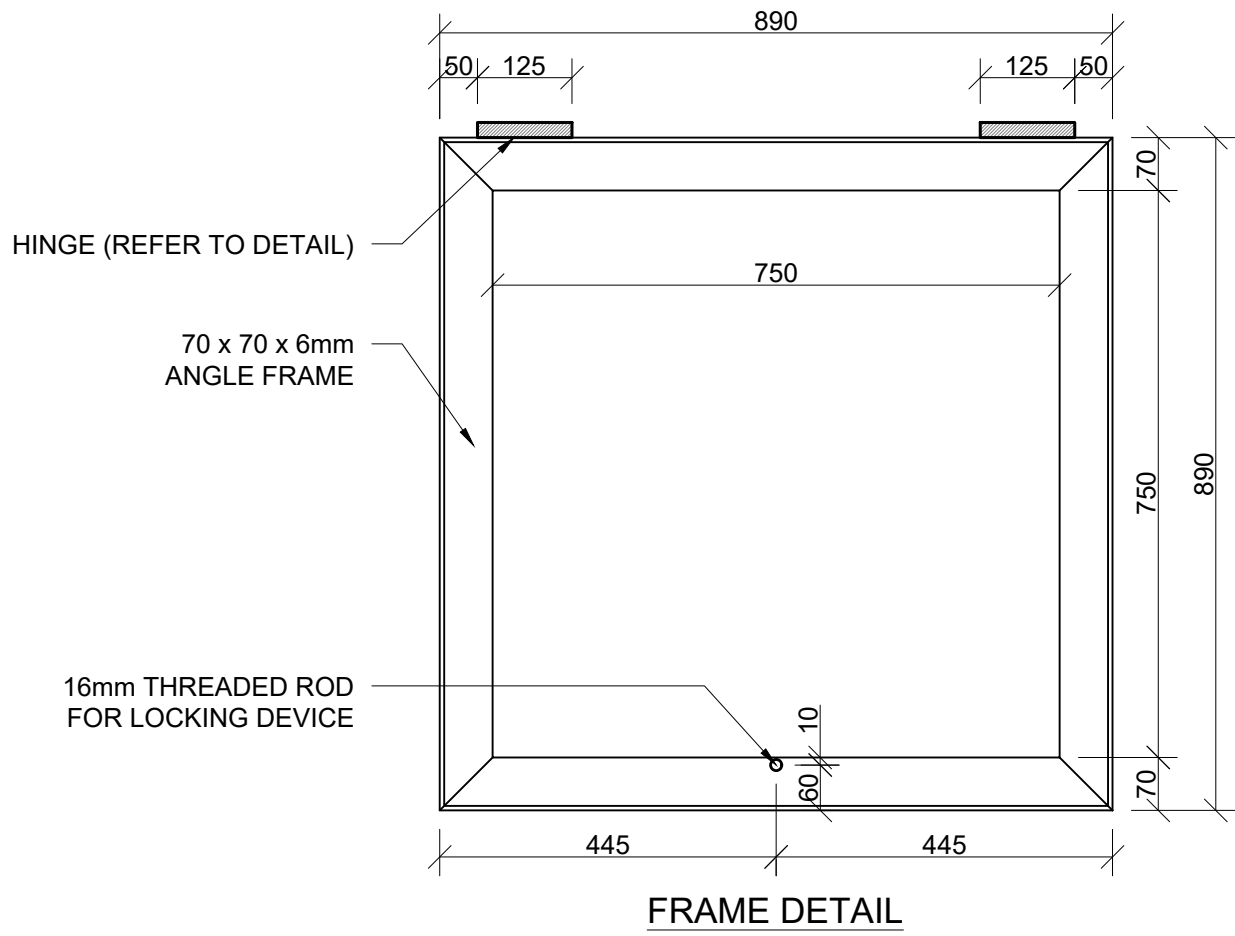


CHAMBER ACCESS LID (4OFF)
SCALE 1:10

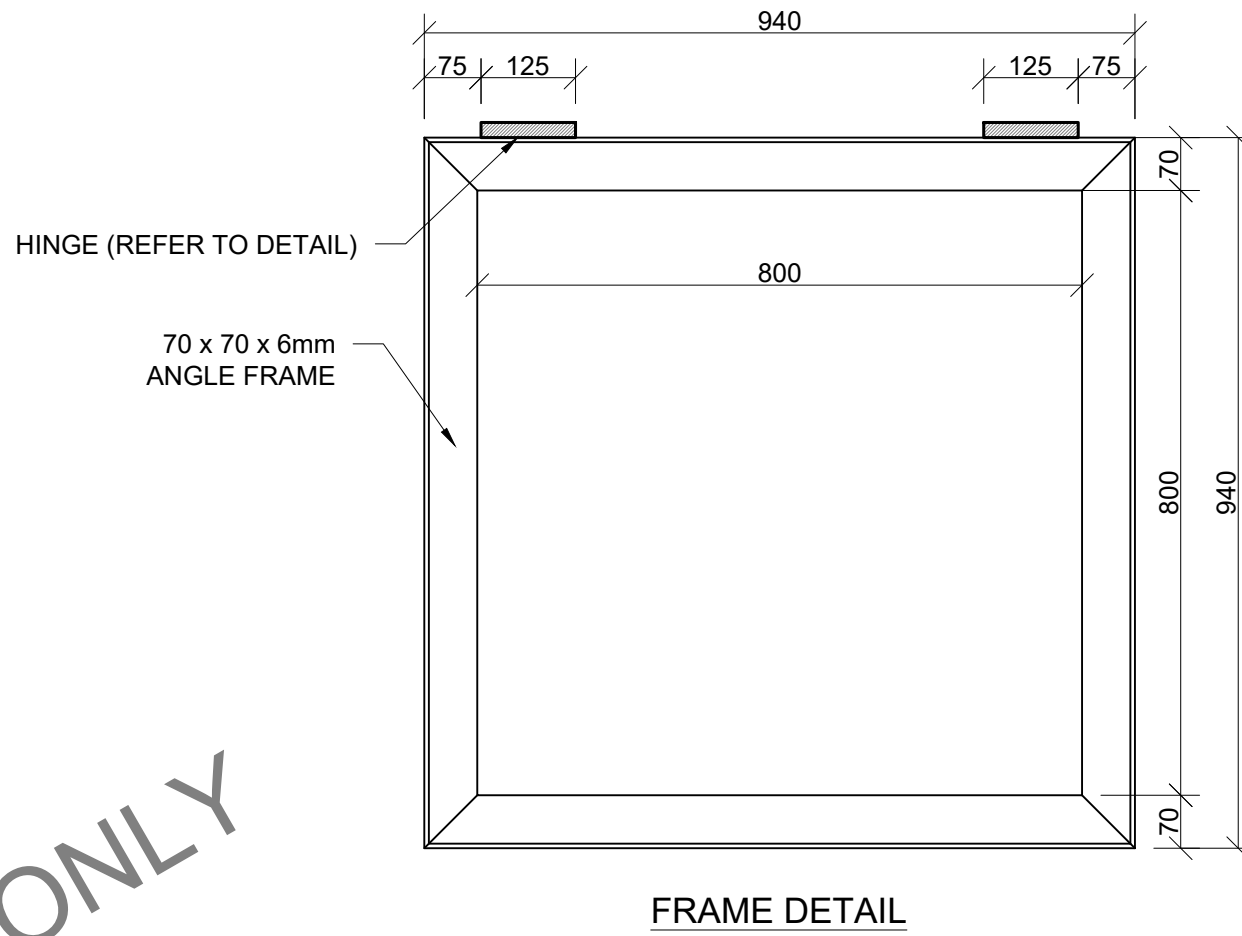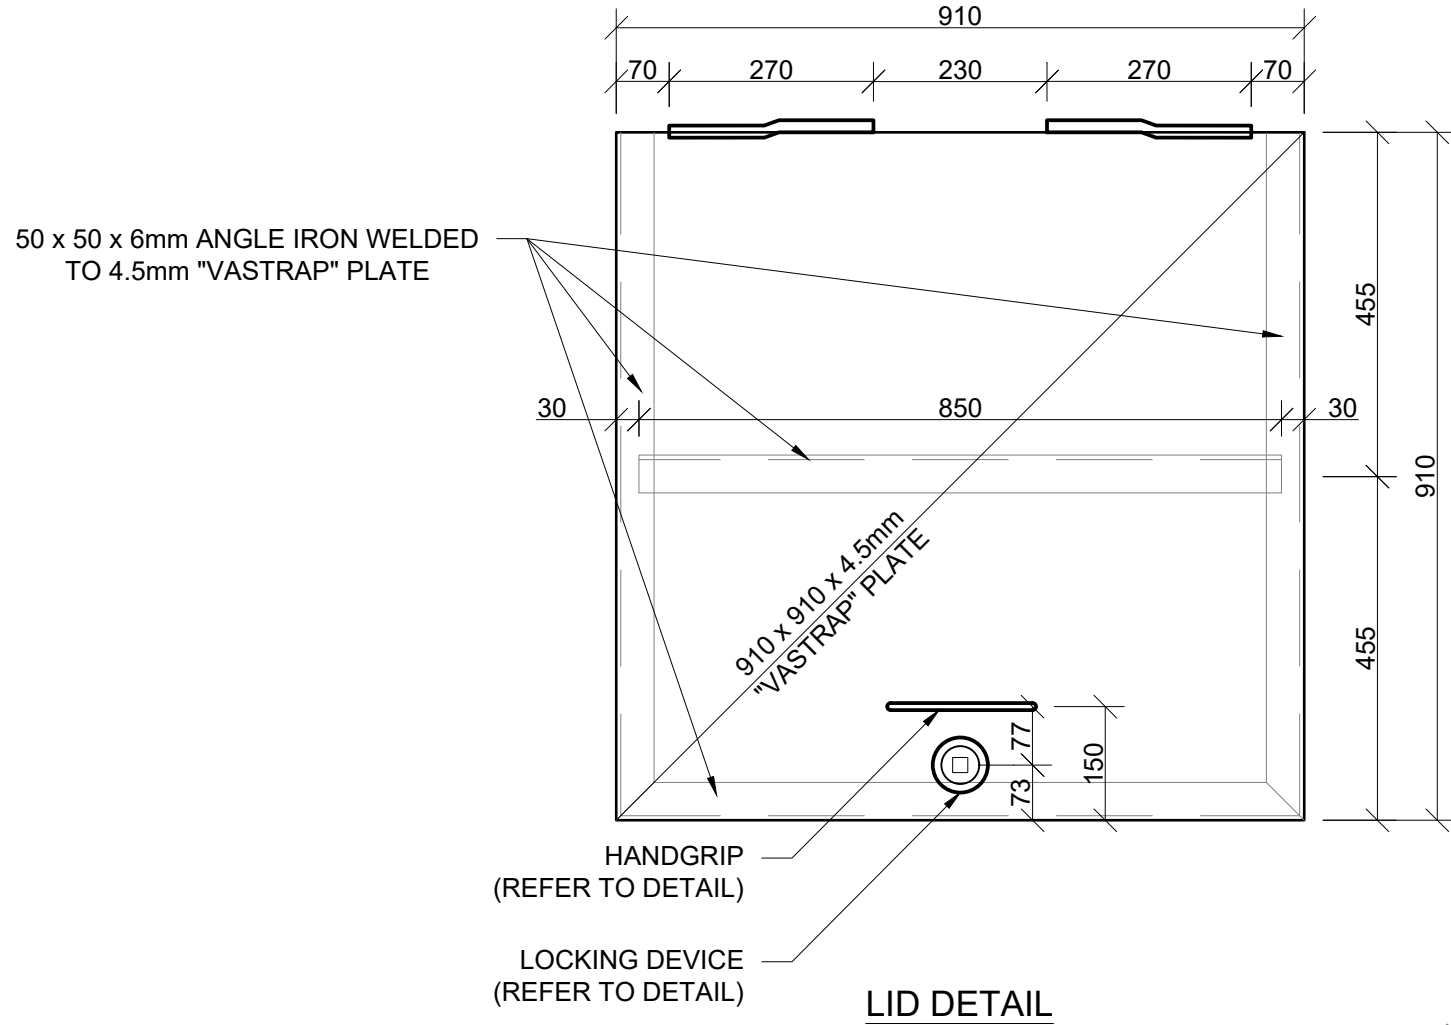


TANK ACCESS LID
SCALE 1:10

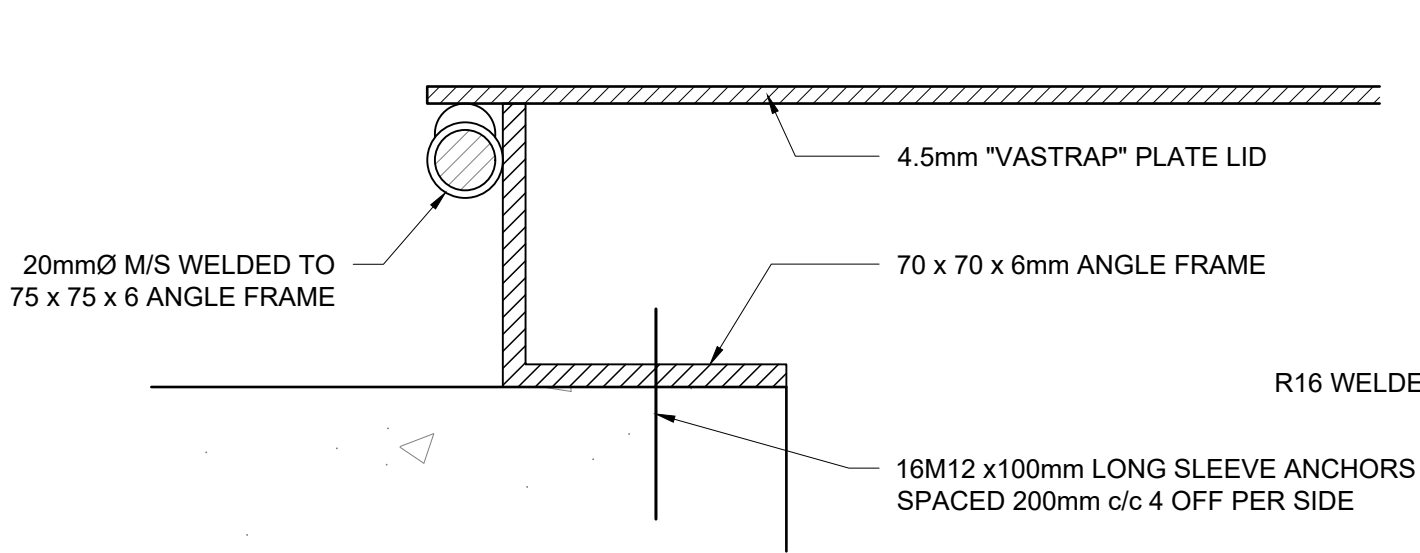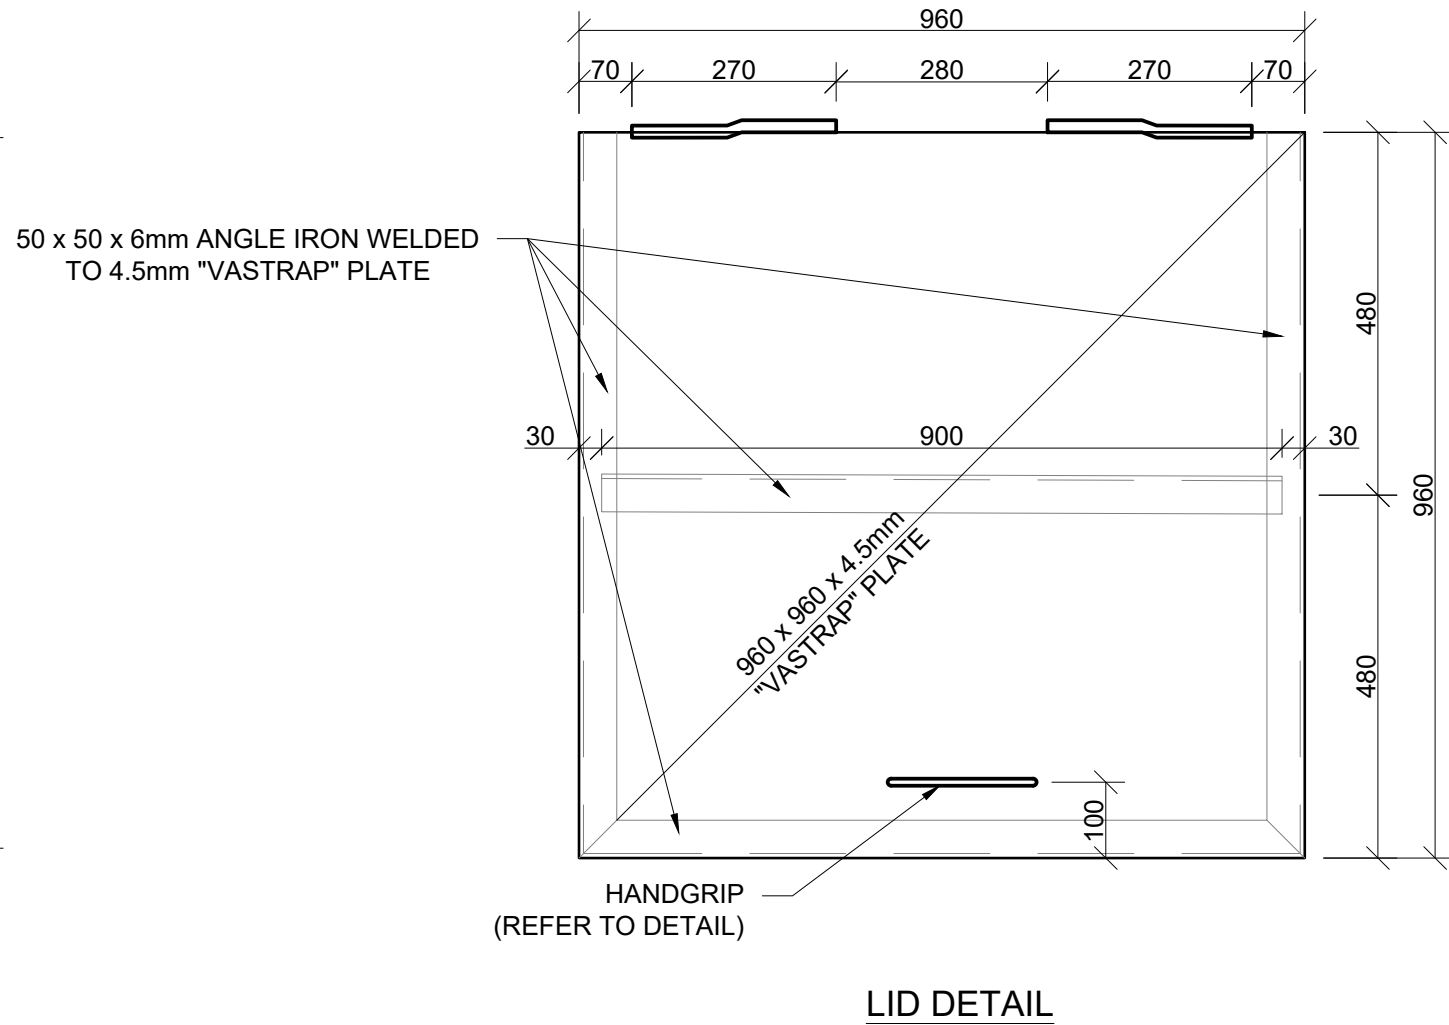


TYPICAL HINGE SECTION
SCALE 1:2

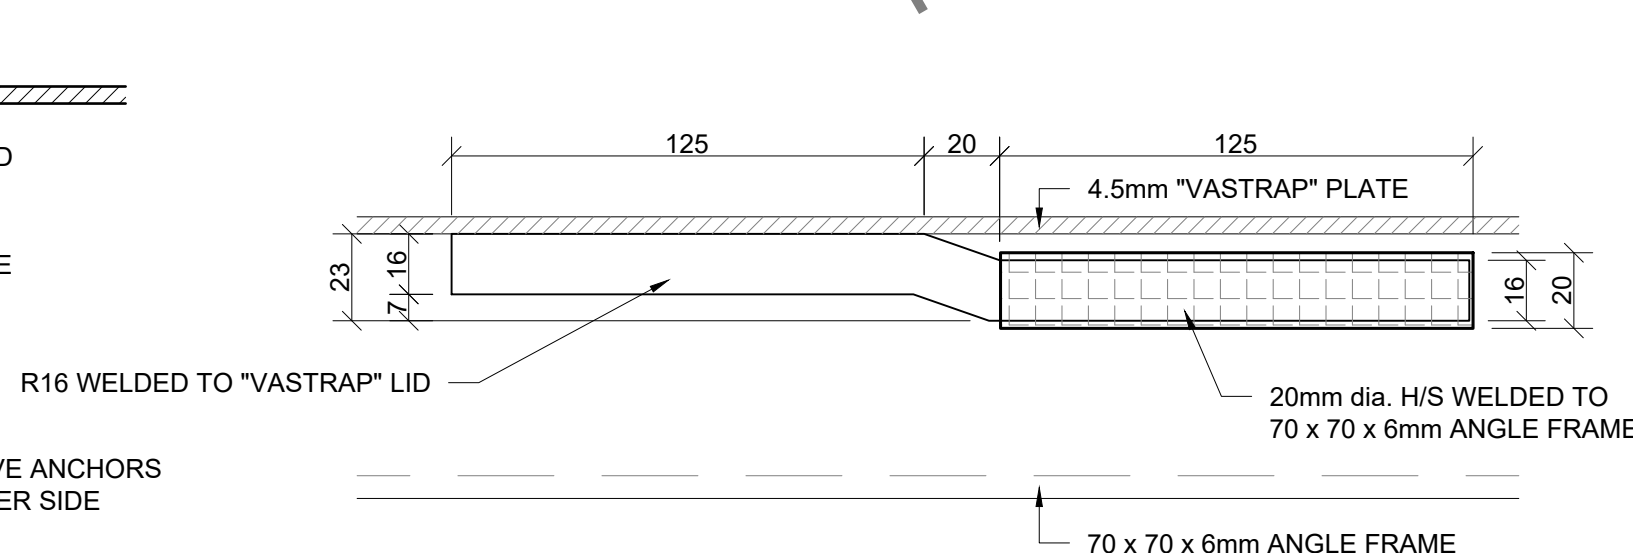

HINGE DETAIL
SCALE 1:2

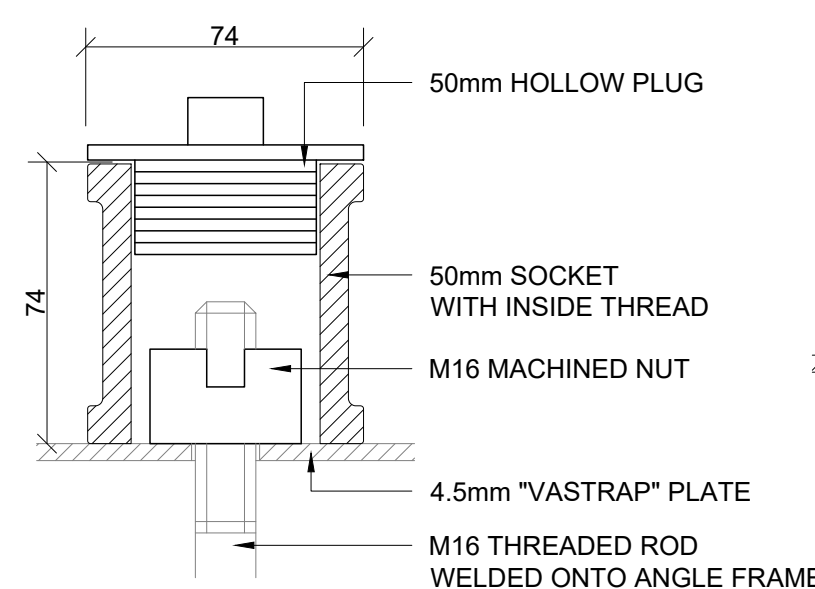

LOCKING DEVICE
SCALE 1:2

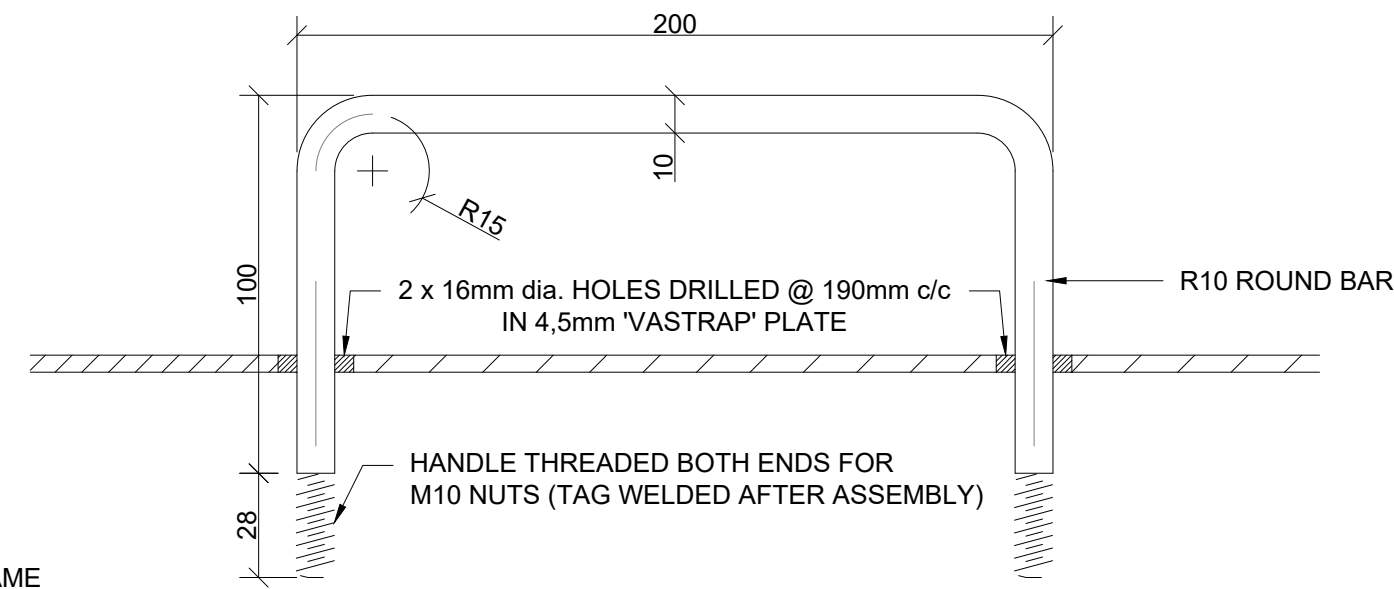

HANDGRIP DETAIL
SCALE 1:2

CONSULTING ENGINEERS: TRI-M CONSULTING ENGINEERS WEWORK 155 WEST STREET SANDTON, JOHANNESBURG	DESIGNED	P. S. Botha	05/08/2024
	DRAWN	J. Nel	05/08/2024
	CHECKED	P. S. BOTHA	05/08/2024
	APPROVED BY:	P. S. Botha	
	ECSA REG. No.		
CLIENT POSTAL ADDRESS: JOHANNESBURG WATER P O BOX 61542 MARSHALLTOWN 2107	CHECKED		



PHYSICAL ADDRESSES:
65 NTEMI PILISO STREET
NEWTOWN
JOHANNESBURG

TEL: (011) 688-1400
FAX: (011) 688-1529

Turffontein Corridors of Freedom
Water Upgrade
Foresthill Tower and Pump Station

G.A STEEL WORK ITEMS, PART A
COVERS, LADDERS & VENTILATION

SURVEY INFORMATION		APPROVAL BY JW DEPOT		SCALE		AMENDMENTS		
PROJECT SURVEYOR:		CHECKED		1: 30; 1: 15	REV:	DESCRIPTION	DATE:	
DATE:		APPROVED BY:			0	TENDER PURPOSES	05/08/2024	
		SIGNATURE	DATE					
CCTV INFORMATION		APPROVAL BY JW PLANNING						
CCTV COMPANY:		CHECKED						
DATE:		APPROVED BY:						
		SIGNATURE	DATE					

JW14402	ST04	-	0
CONTRACT NUMBER	DRAWING No.		REV.
A1	SHEET	1	OF 1
ORIGINAL PAGE SIZE	FILE No.		

1.1 The copyright on this dwg, including the design and details shown hereon, is reserved by the Consulting Engineers.

1.3 All dimensions and levels are to be verified on site by the contractor before commencing any work.

2.1 All excavations to follow SANS 10400 PART G: Excavations

2.2 Lateral support and shoring of deep excavations to be designed and certified by a professional

2.3 Compacted fill in layers not exceeding 150mm to 97% MOD AASHTO

2.4 Approved insecticide & weedkiller to SABS spec.
Code 0124 to sides and under foundations, surface-beds
& paving. 10 year underwritten guarantee in favour of
client supplied by specialist contractor.

2.5 All foundation excavations to be approved by the Engineer prior to placement of any concrete

2.6 Min. ground bearing pressure - 150kPa

3.1 All steel to be of grade 300WA

3.2 All bolts to be grade 8.8 unless noted


3.3 All welds to be 6mm fillet welds unless noted

3.4 No site welding shall be permitted without the prior consent of the Engineer

3.5 All holes to be drilled, NO flame cutting allowed

3.6 All steelwork to be painted within 6 hours after cleaning with one coat red oxide


3.7 Engineer to inspect manufactured steel components prior to delivery to site

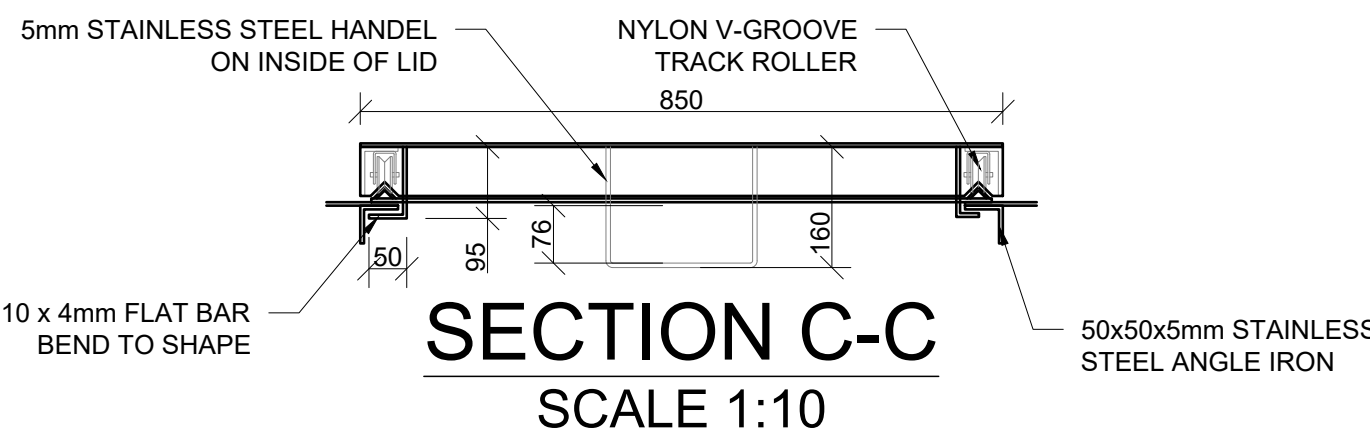


TEL: (011) 688-1400
FAX: (011) 688-1529

G.A STEEL WORK ITEMS, PART B ACCESS SHAFT FRAME & COVER


JW14402	ST05	—	0
CONTRACT NUMBER	DRAWING No.		REV.
A1	SHEET	1	OF 1
ORIGINAL PAGE SIZE			
FILE No.			

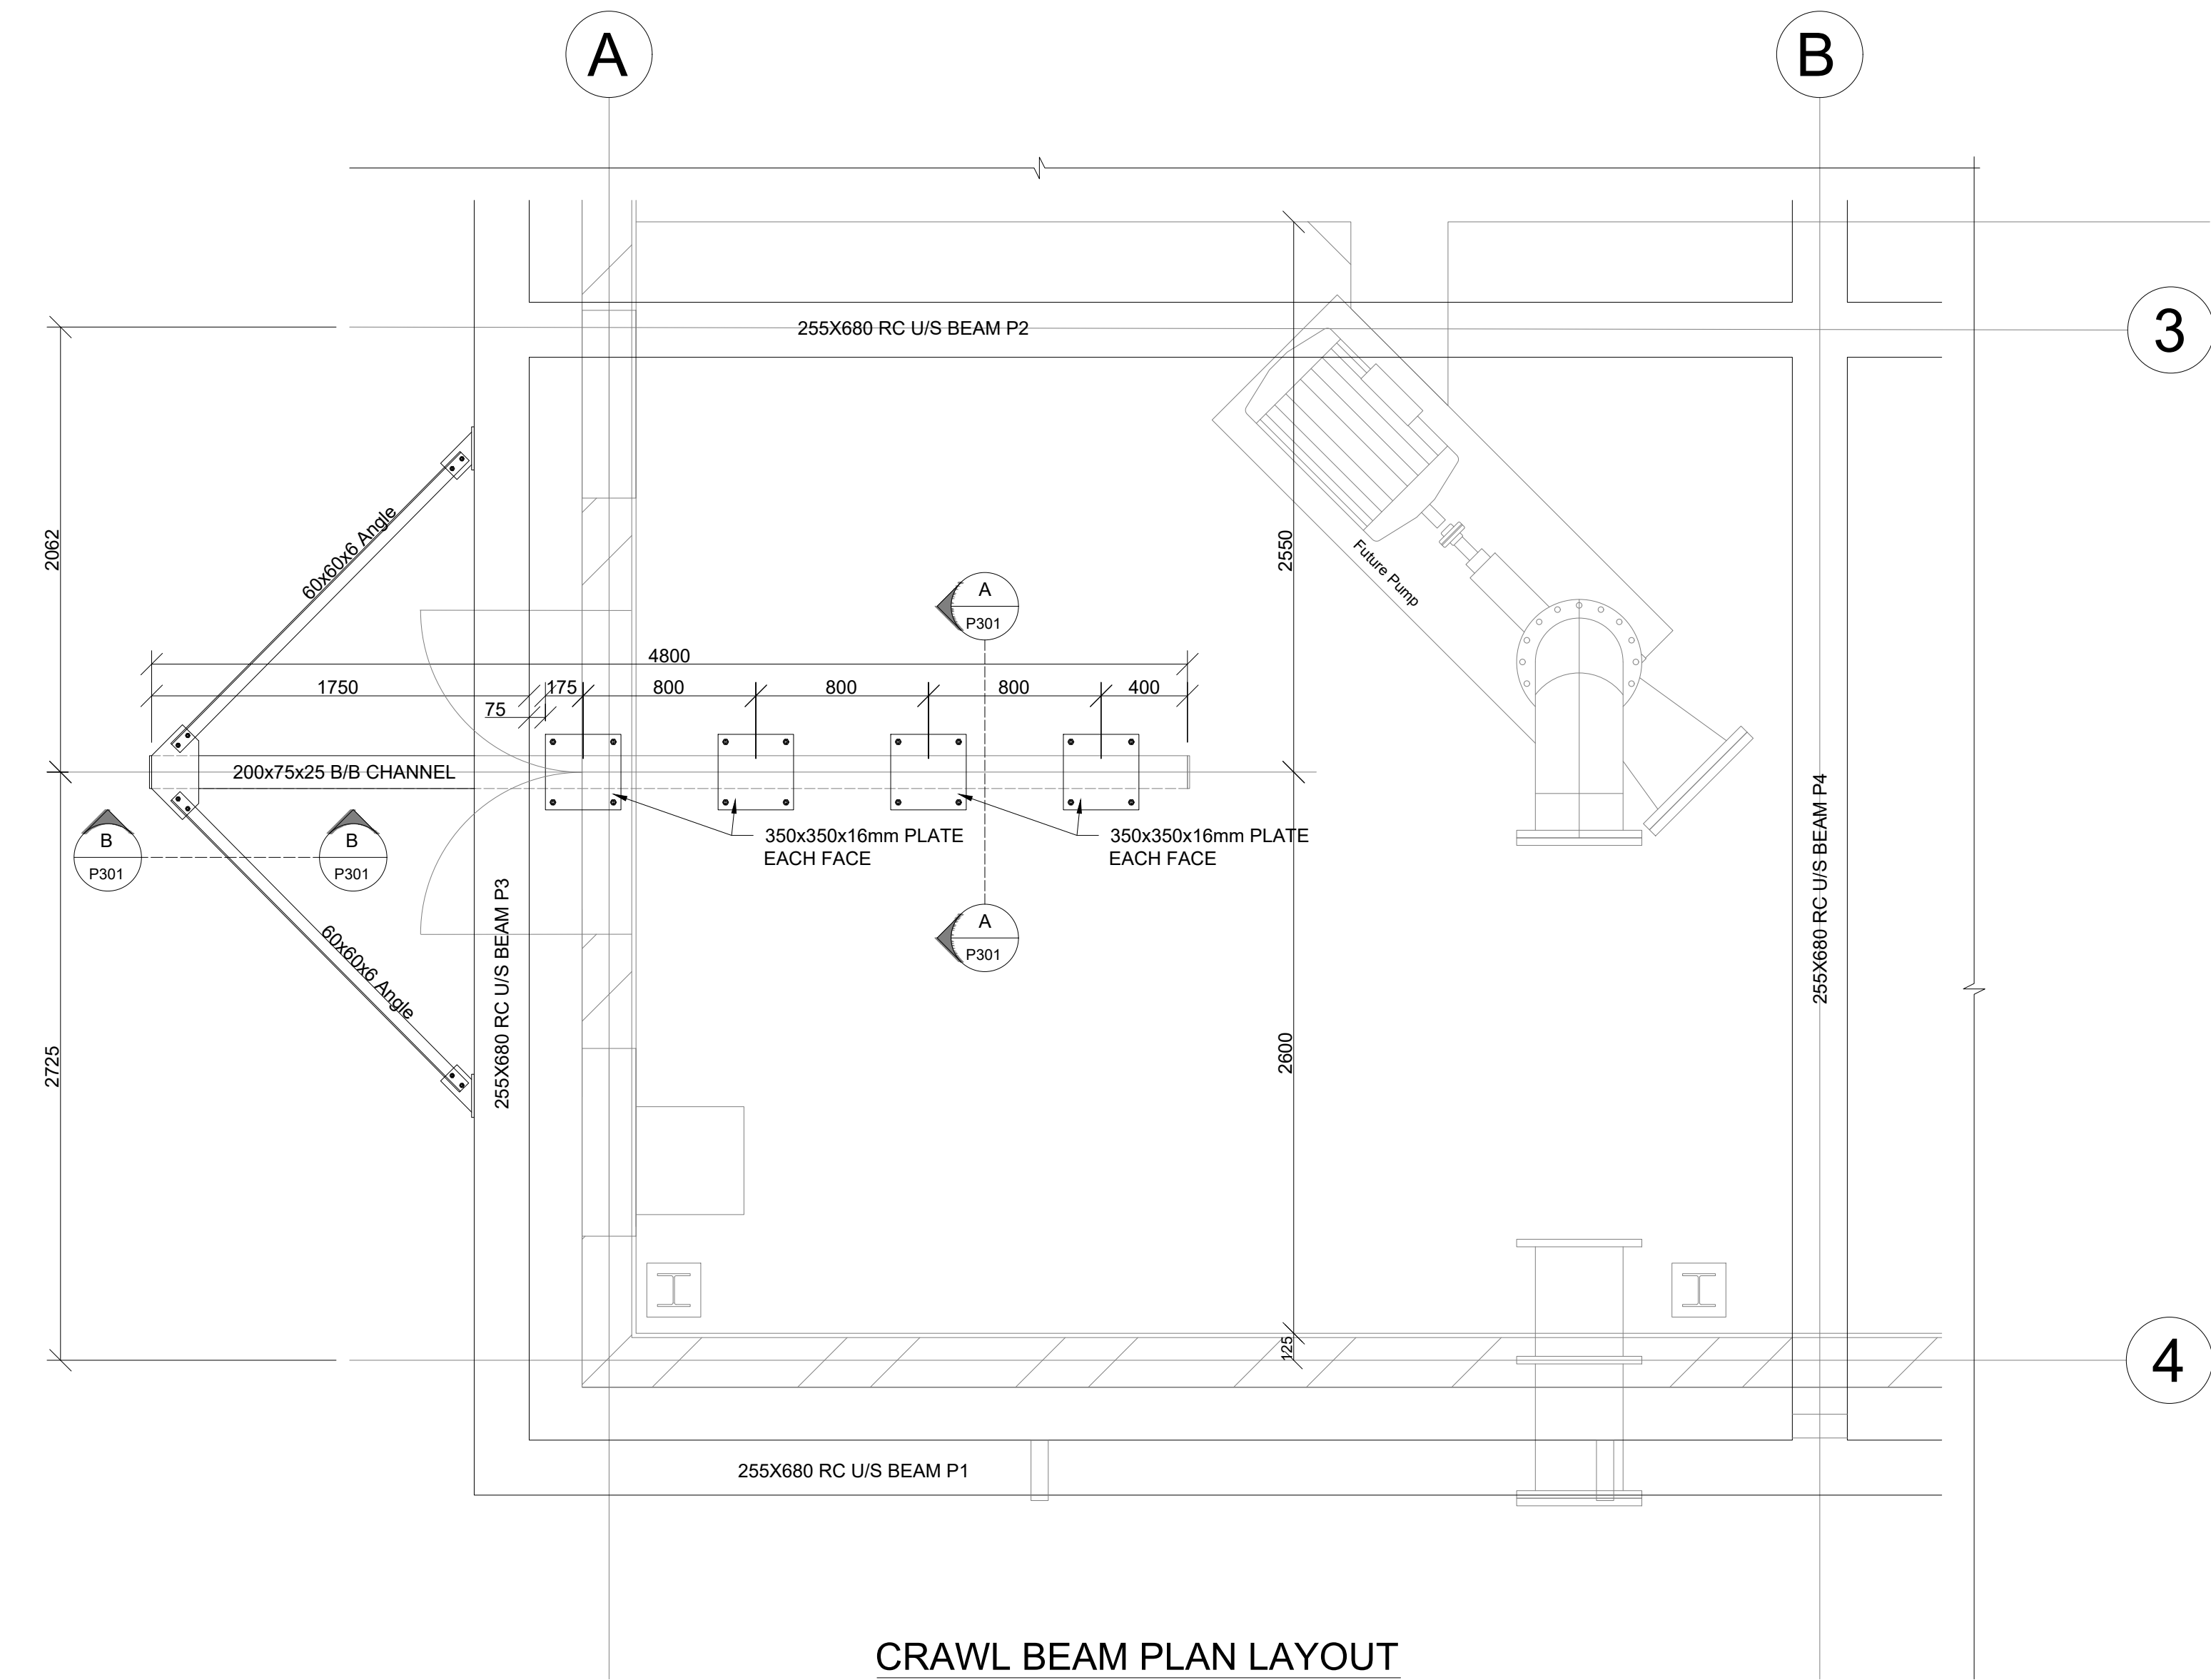


CRAWL BEAM PLAN LAYOUT
SCALE 1:20

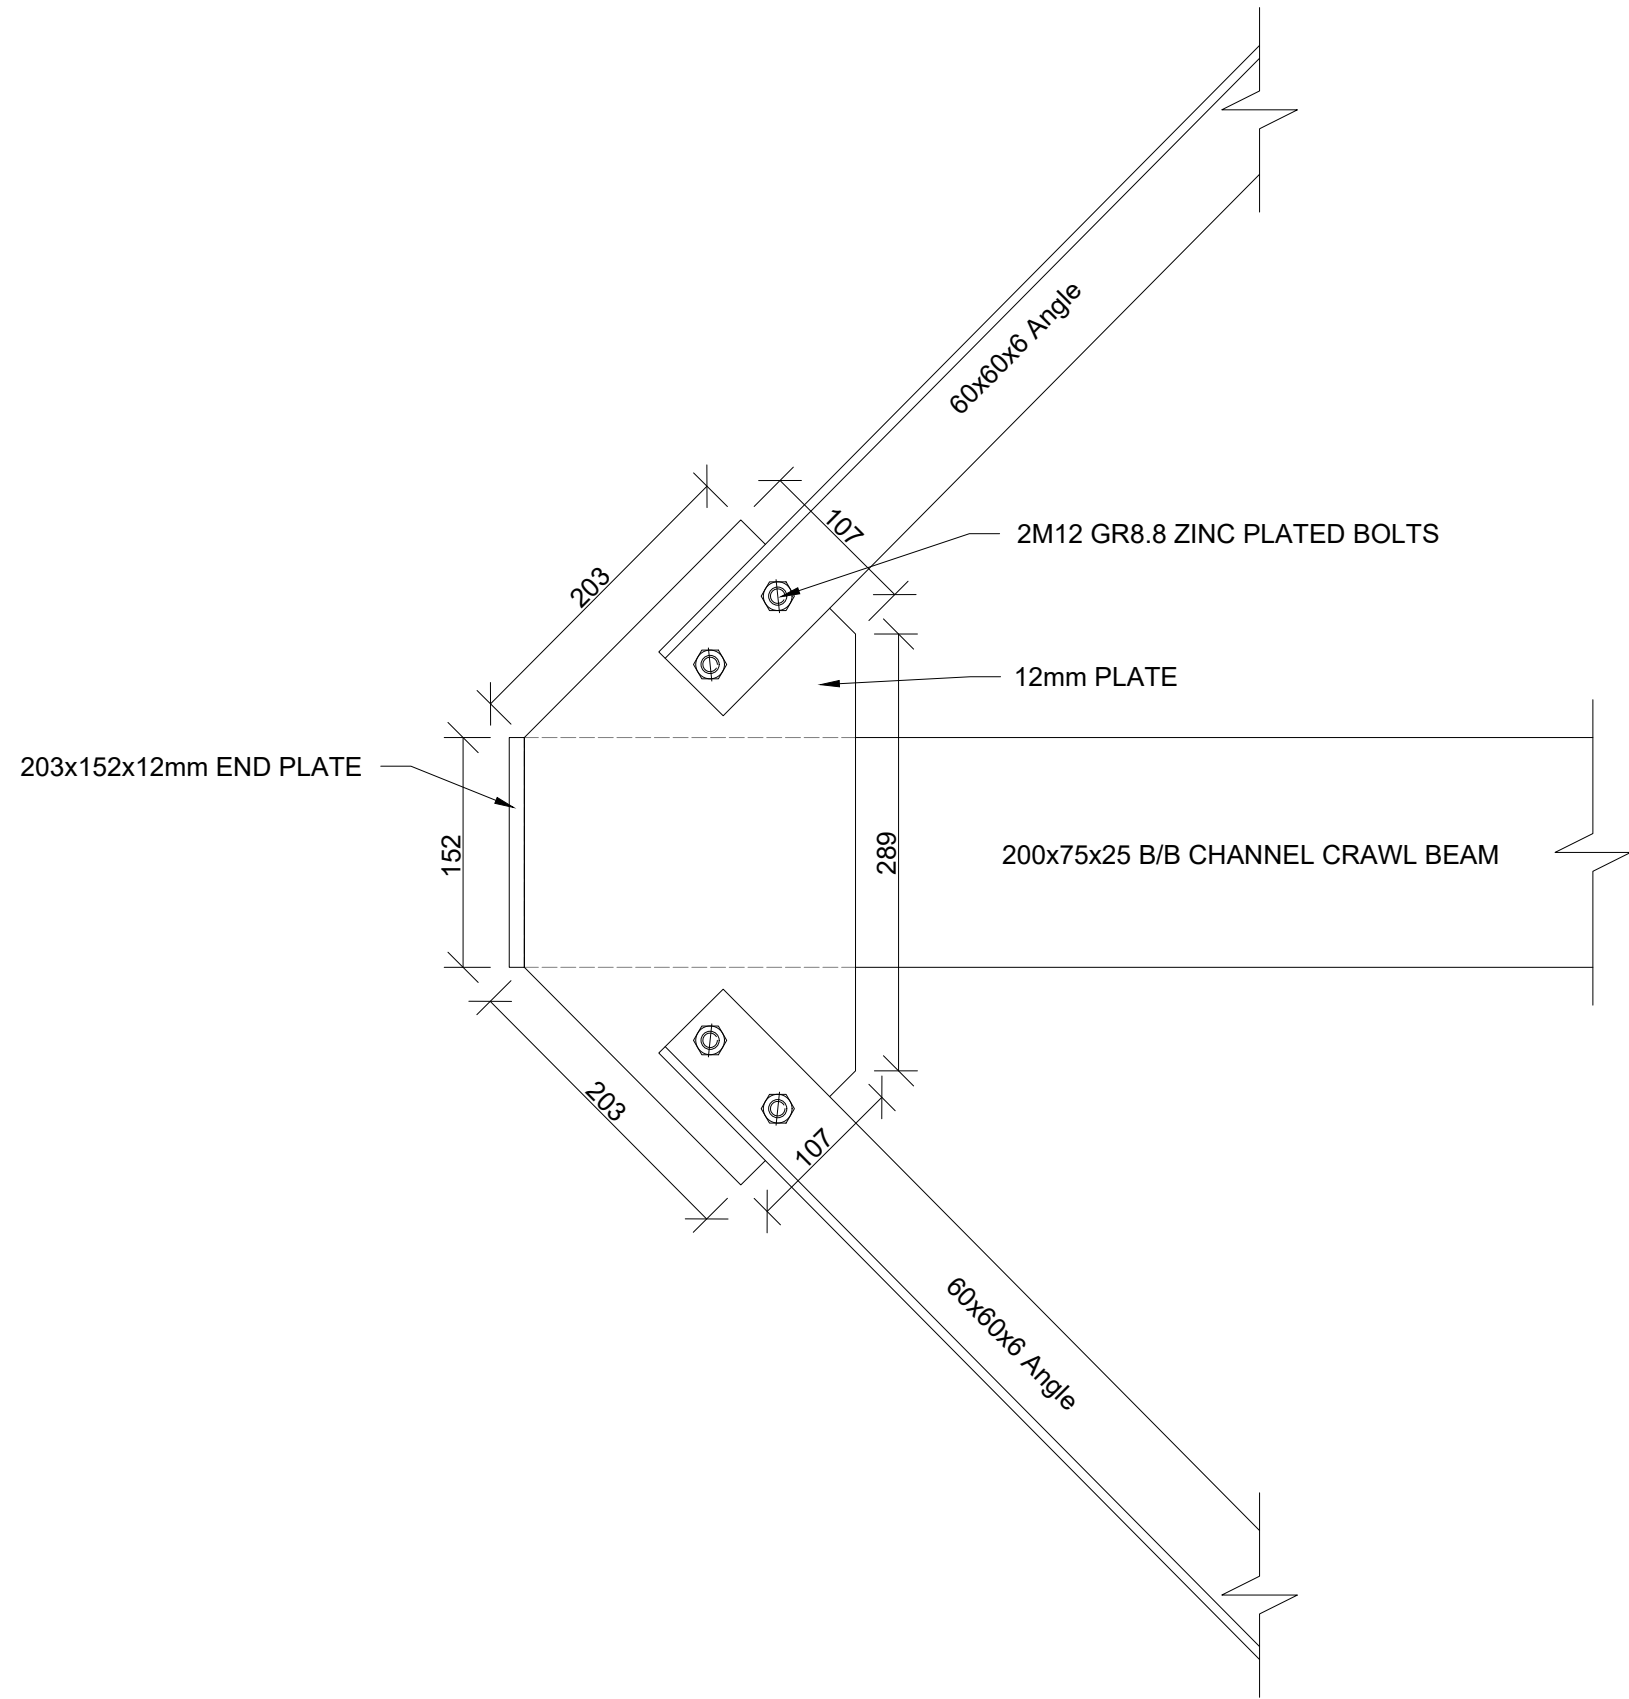


CRAWLER BEAM FROND END DETAIL
SCALE 1:5

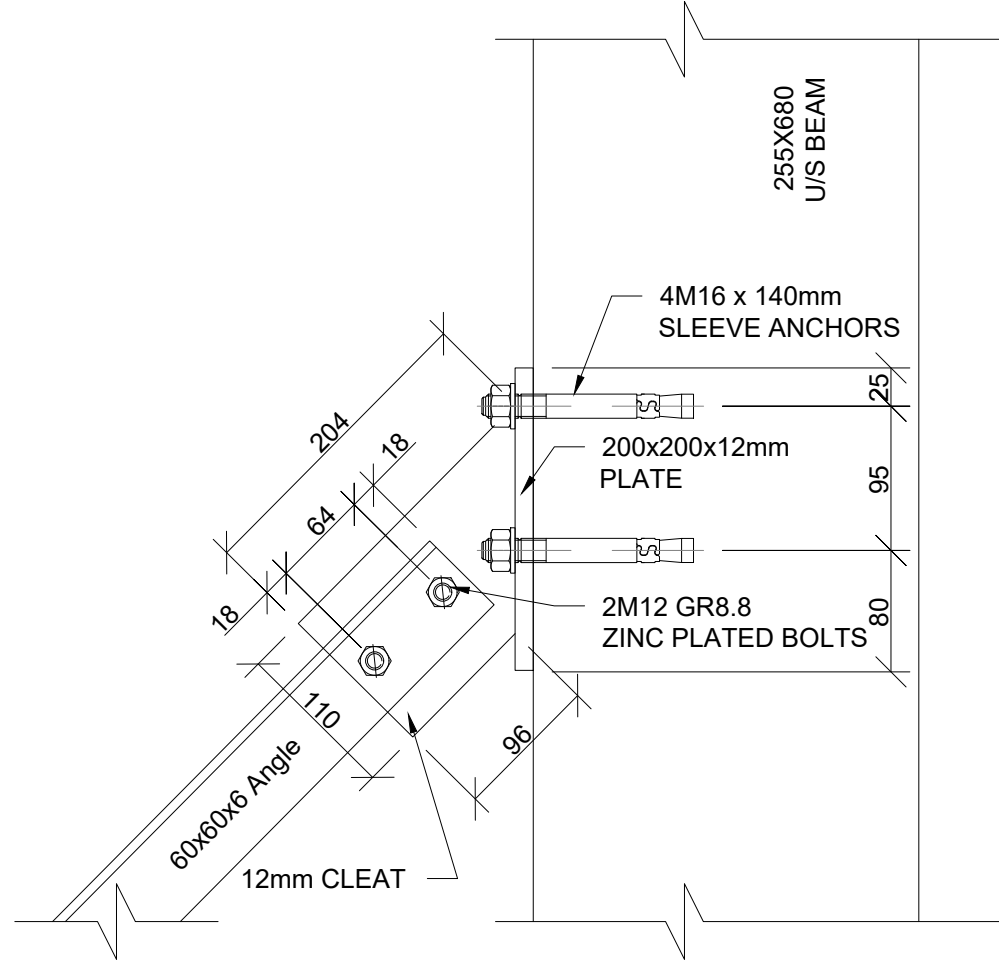


BRACING PLATE CONNECTION
SCALE 1:5

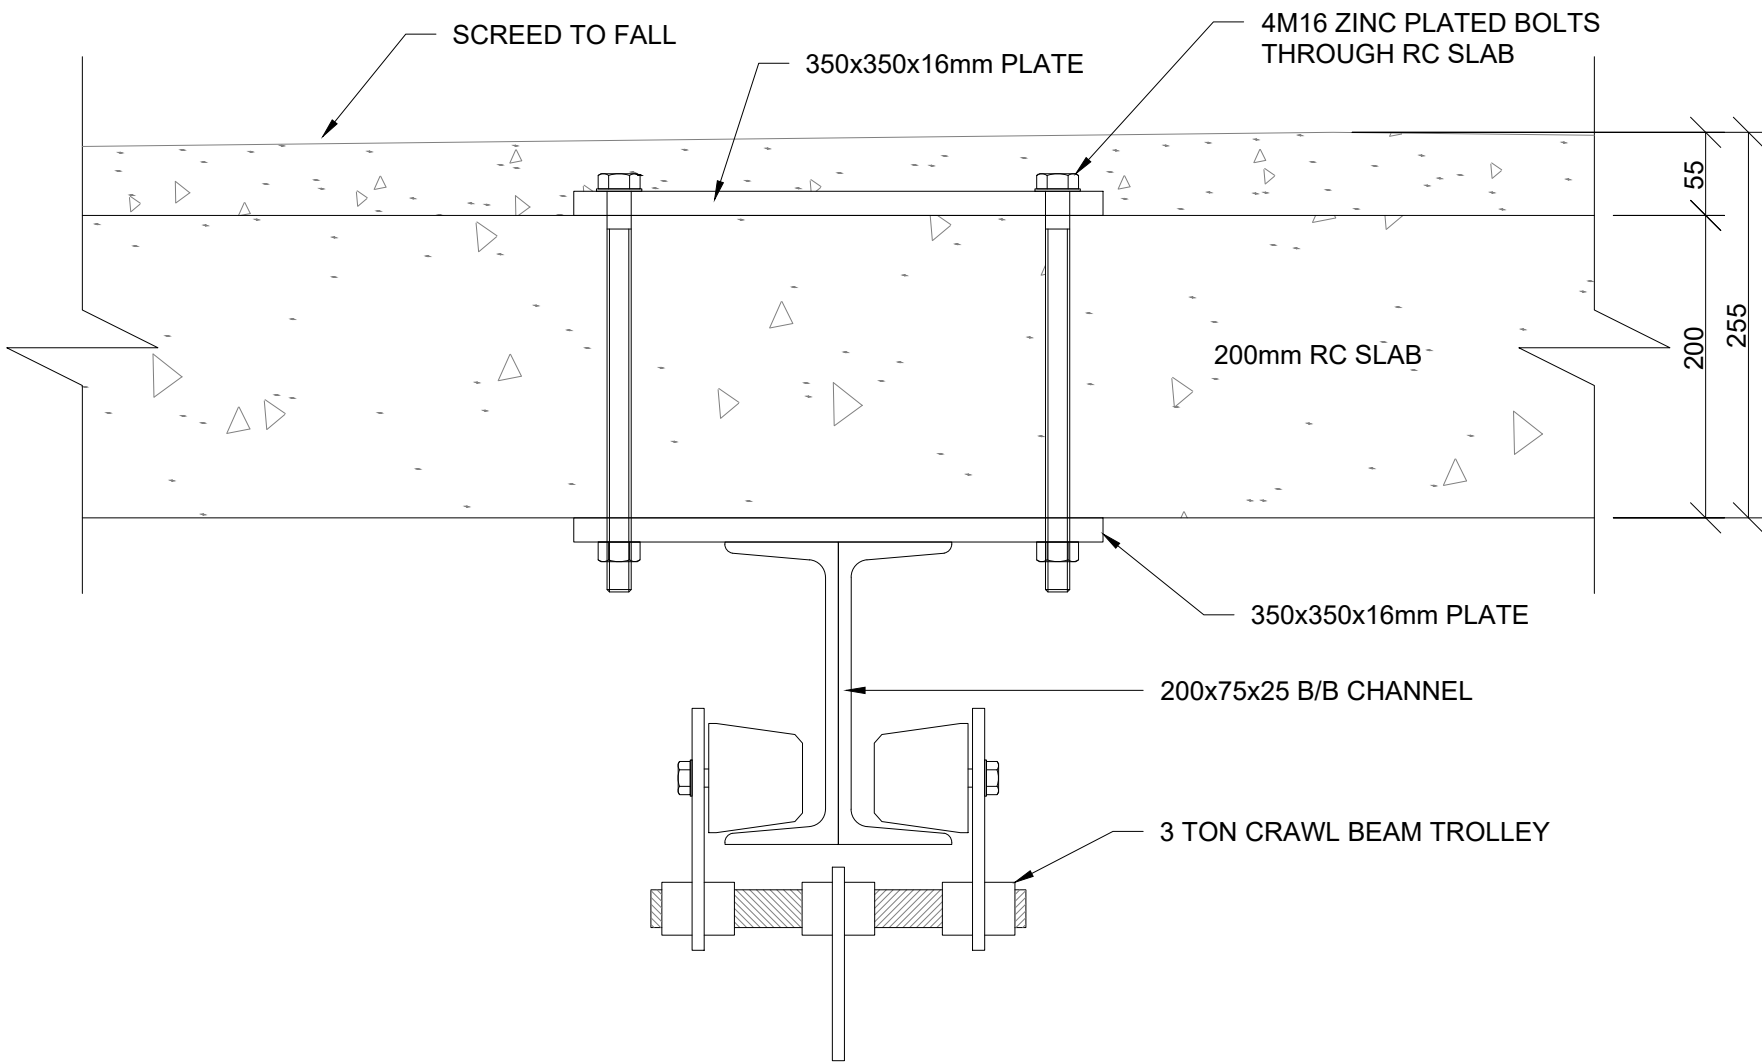

SECTION A-A
SCALE 1:5

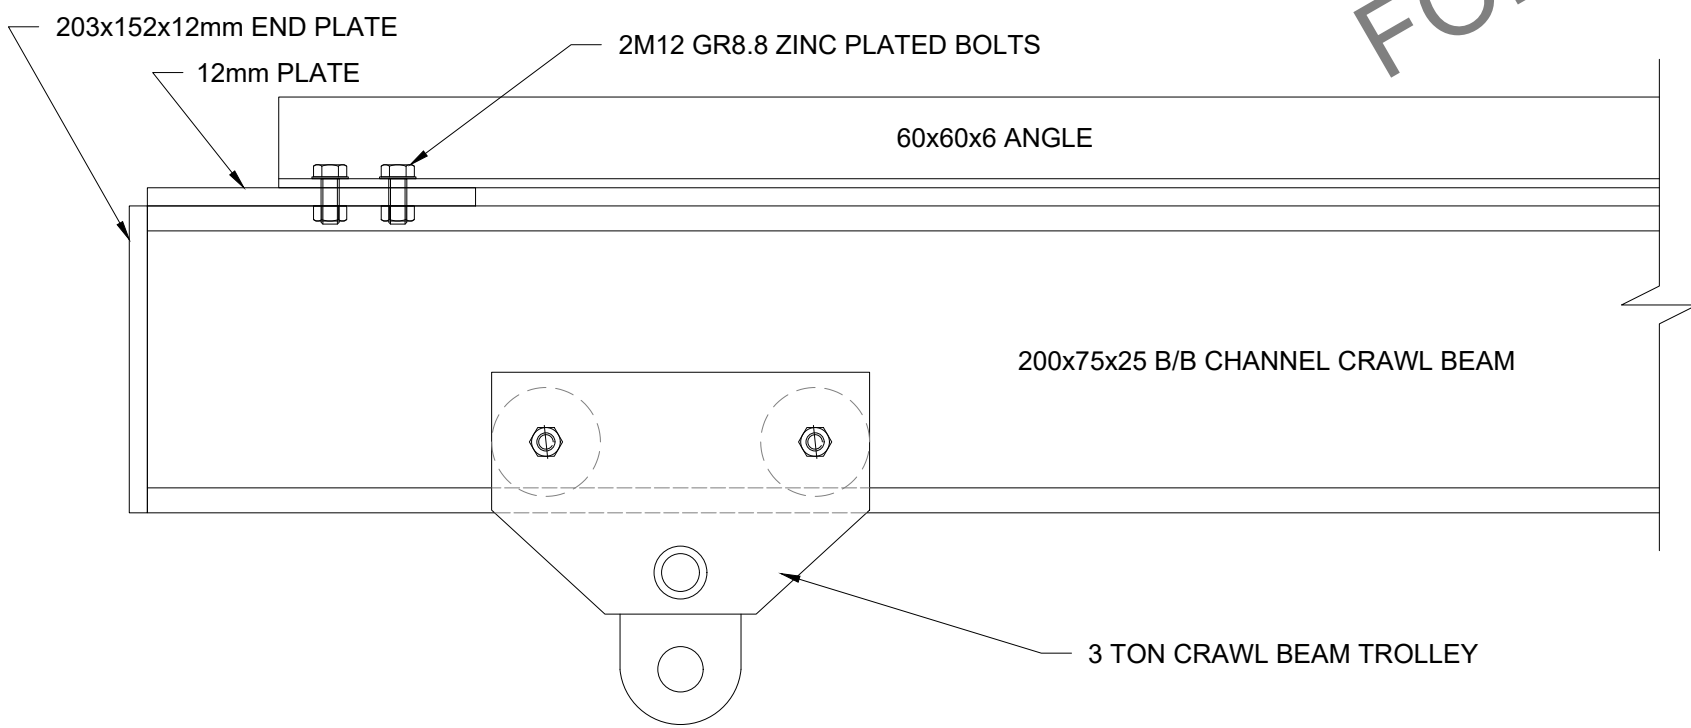

SECTION B-B
SCALE 1:5

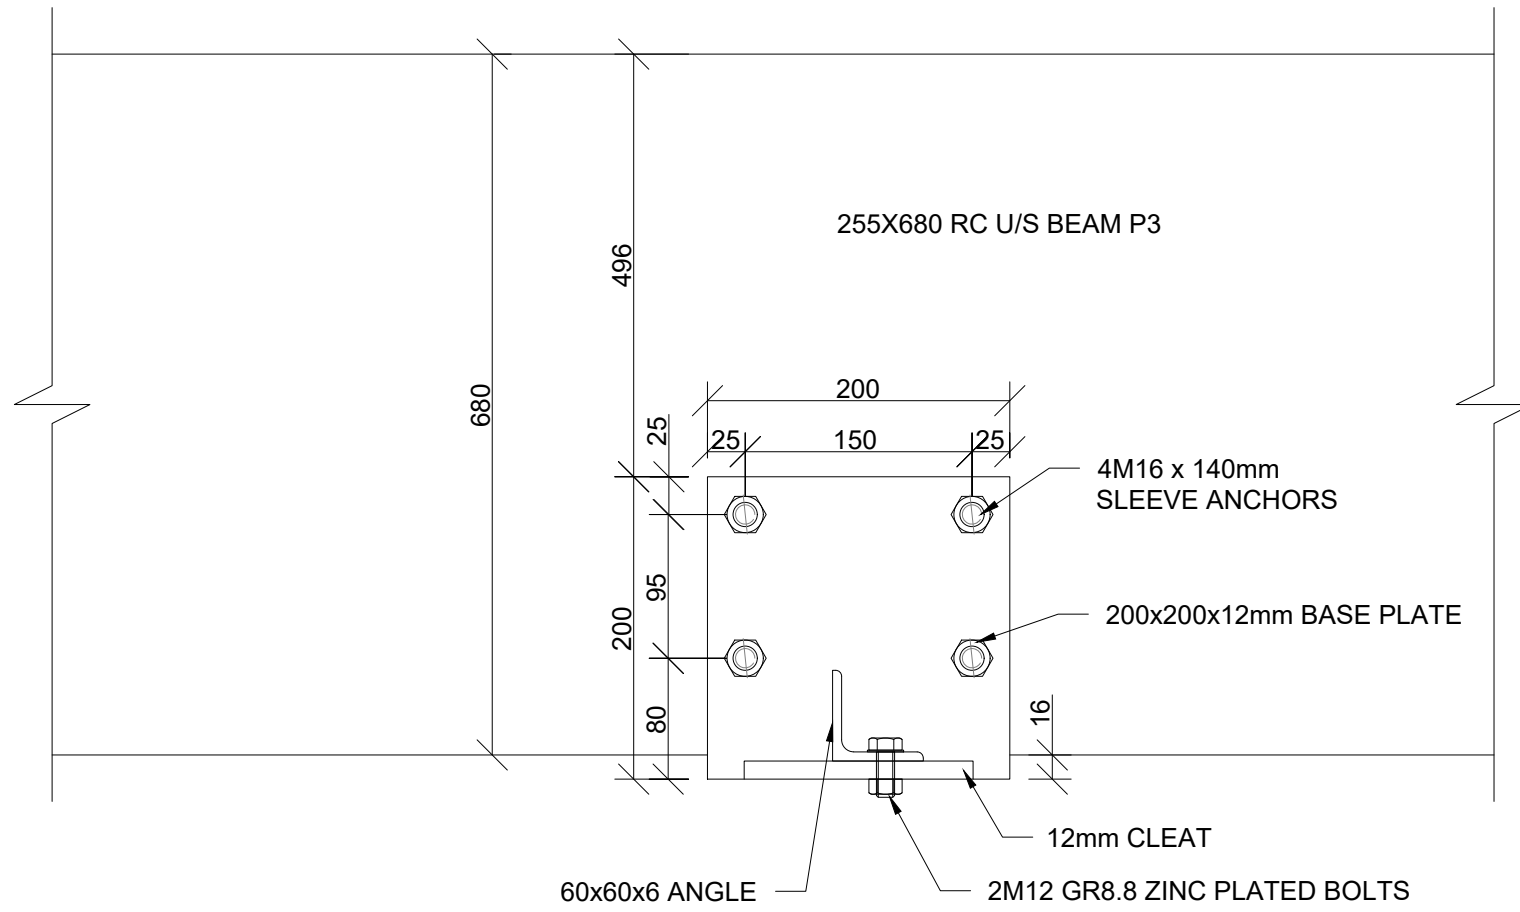

BRACING PLATE CONNECTION DETAIL
SCALE 1:5

1. GENERAL NOTES
- 1.1 The copyright on this drawing, including the design and details shown hereon, is reserved by the Consulting Engineers.
- 1.2 No scaling of dimensions from drawings allowed.
- 1.3 All dimensions and levels are to be verified on site by the contractor before commencing any work.
2. STRUCTURAL STEEL NOTES
- 4.1 All steel to be of grade 300WA
- 4.2 All bolts to be grade 8.8 unless noted
- 4.3 All welds to be 6mm fillet welds unless noted
- 4.4 No site welding shall be permitted without the prior consent of the engineer
- 4.5 No holes shall be cut by flame cutting
- 4.6 All steelwork to be painted within 6 hours after cleaning with one coat universal undercoat
- 4.7 Engineer to inspect manufactured steel components prior to delivery to site

FOR TENDER ONLY


CONSULTING ENGINEERS: TRI-M CONSULTING ENGINEERS WEWORK 155 WEST STREET SANDTON, JOHANNESBURG	DESIGNED	P. S. Botha	05/08/2024
	DRAWN	J. Nel	05/08/2024
	CHECKED	P. S. BOTHA	05/08/2024
	APPROVED BY:	P. S. Botha	
	ECSA REG. No.		
CLIENT POSTAL ADDRESS: JOHANNESBURG WATER P O BOX 61542 MARSHALLTOWN 2107	CHECKED		
	SIGNATURE		DATE




PHYSICAL ADDRESSES: 65 NTEMI PILISO STREET NEWTOWN JOHANNESBURG TEL: (011) 688-1400 FAX: (011) 688-1529	Turffontein Corridors of Freedom Water Upgrade Foresthill Tower and Pump station
	STEEL WORK - PUMP STATION CRAWLER BEAM DETAILS

SURVEY INFORMATION		APPROVAL BY JW DEPOT		SCALE		AMENDMENTS		
PROJECT SURVEYOR:		CHECKED		1: 75	REV:	DESCRIPTION	DATE:	
DATE:		APPROVED BY:			0	TENDER PURPOSES	05/08/2024	
		SIGNATURE	DATE					
CCTV INFORMATION		APPROVAL BY JW PLANNING						
CCTV COMPANY:		CHECKED						
DATE:		APPROVED BY:						
		SIGNATURE	DATE					


JW14402	ST06	-	0
CONTRACT NUMBER	DRAWING No.		REV.
A1	SHEET	1	OF 1
ORIGINAL PAGE SIZE	FILE No.		

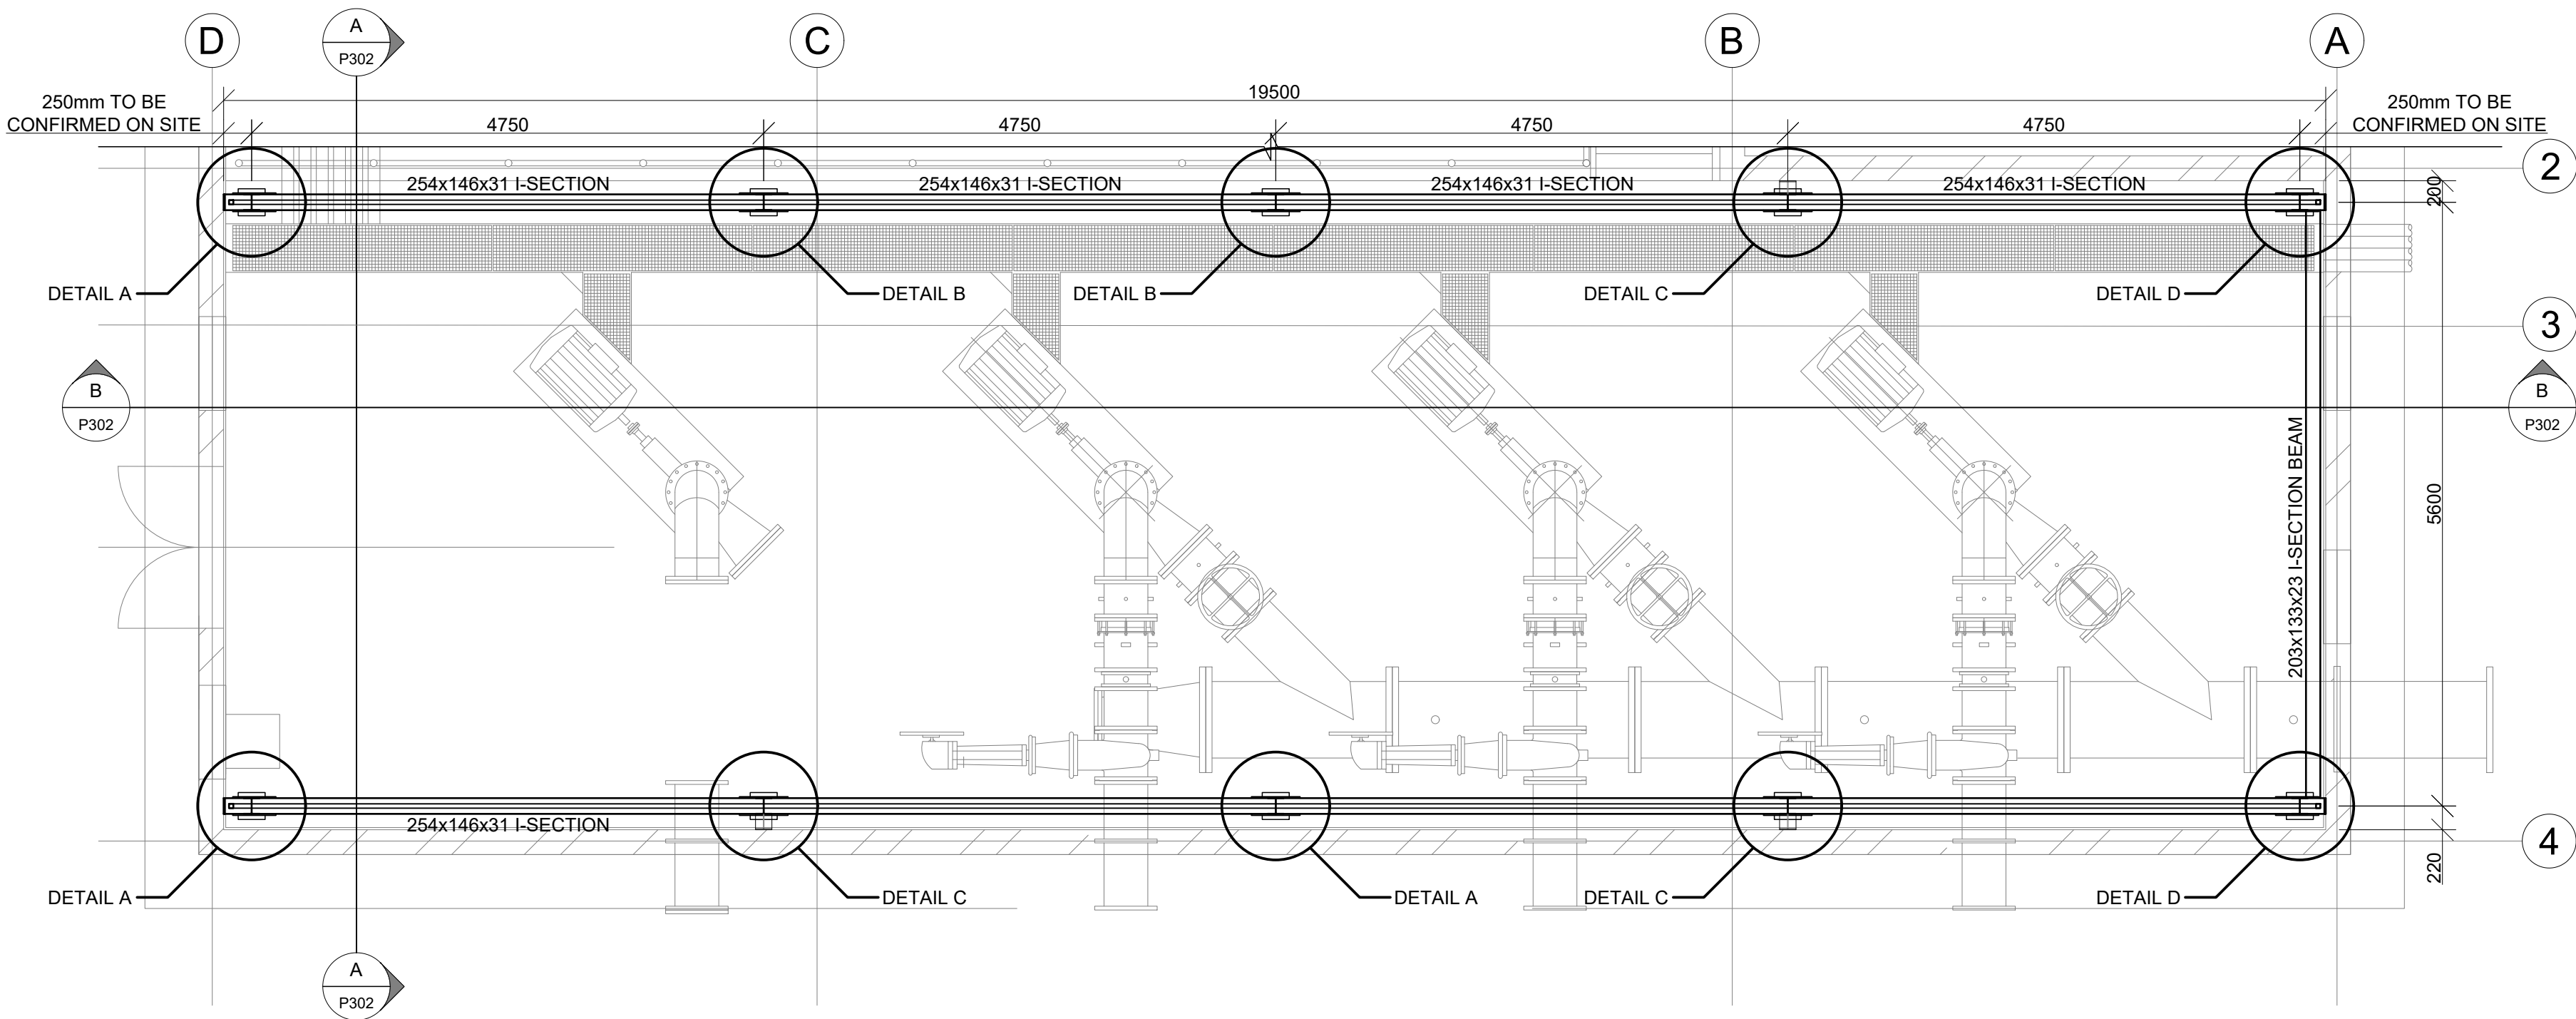

PLAN - PUMP HOUSE
SCALE 1:50

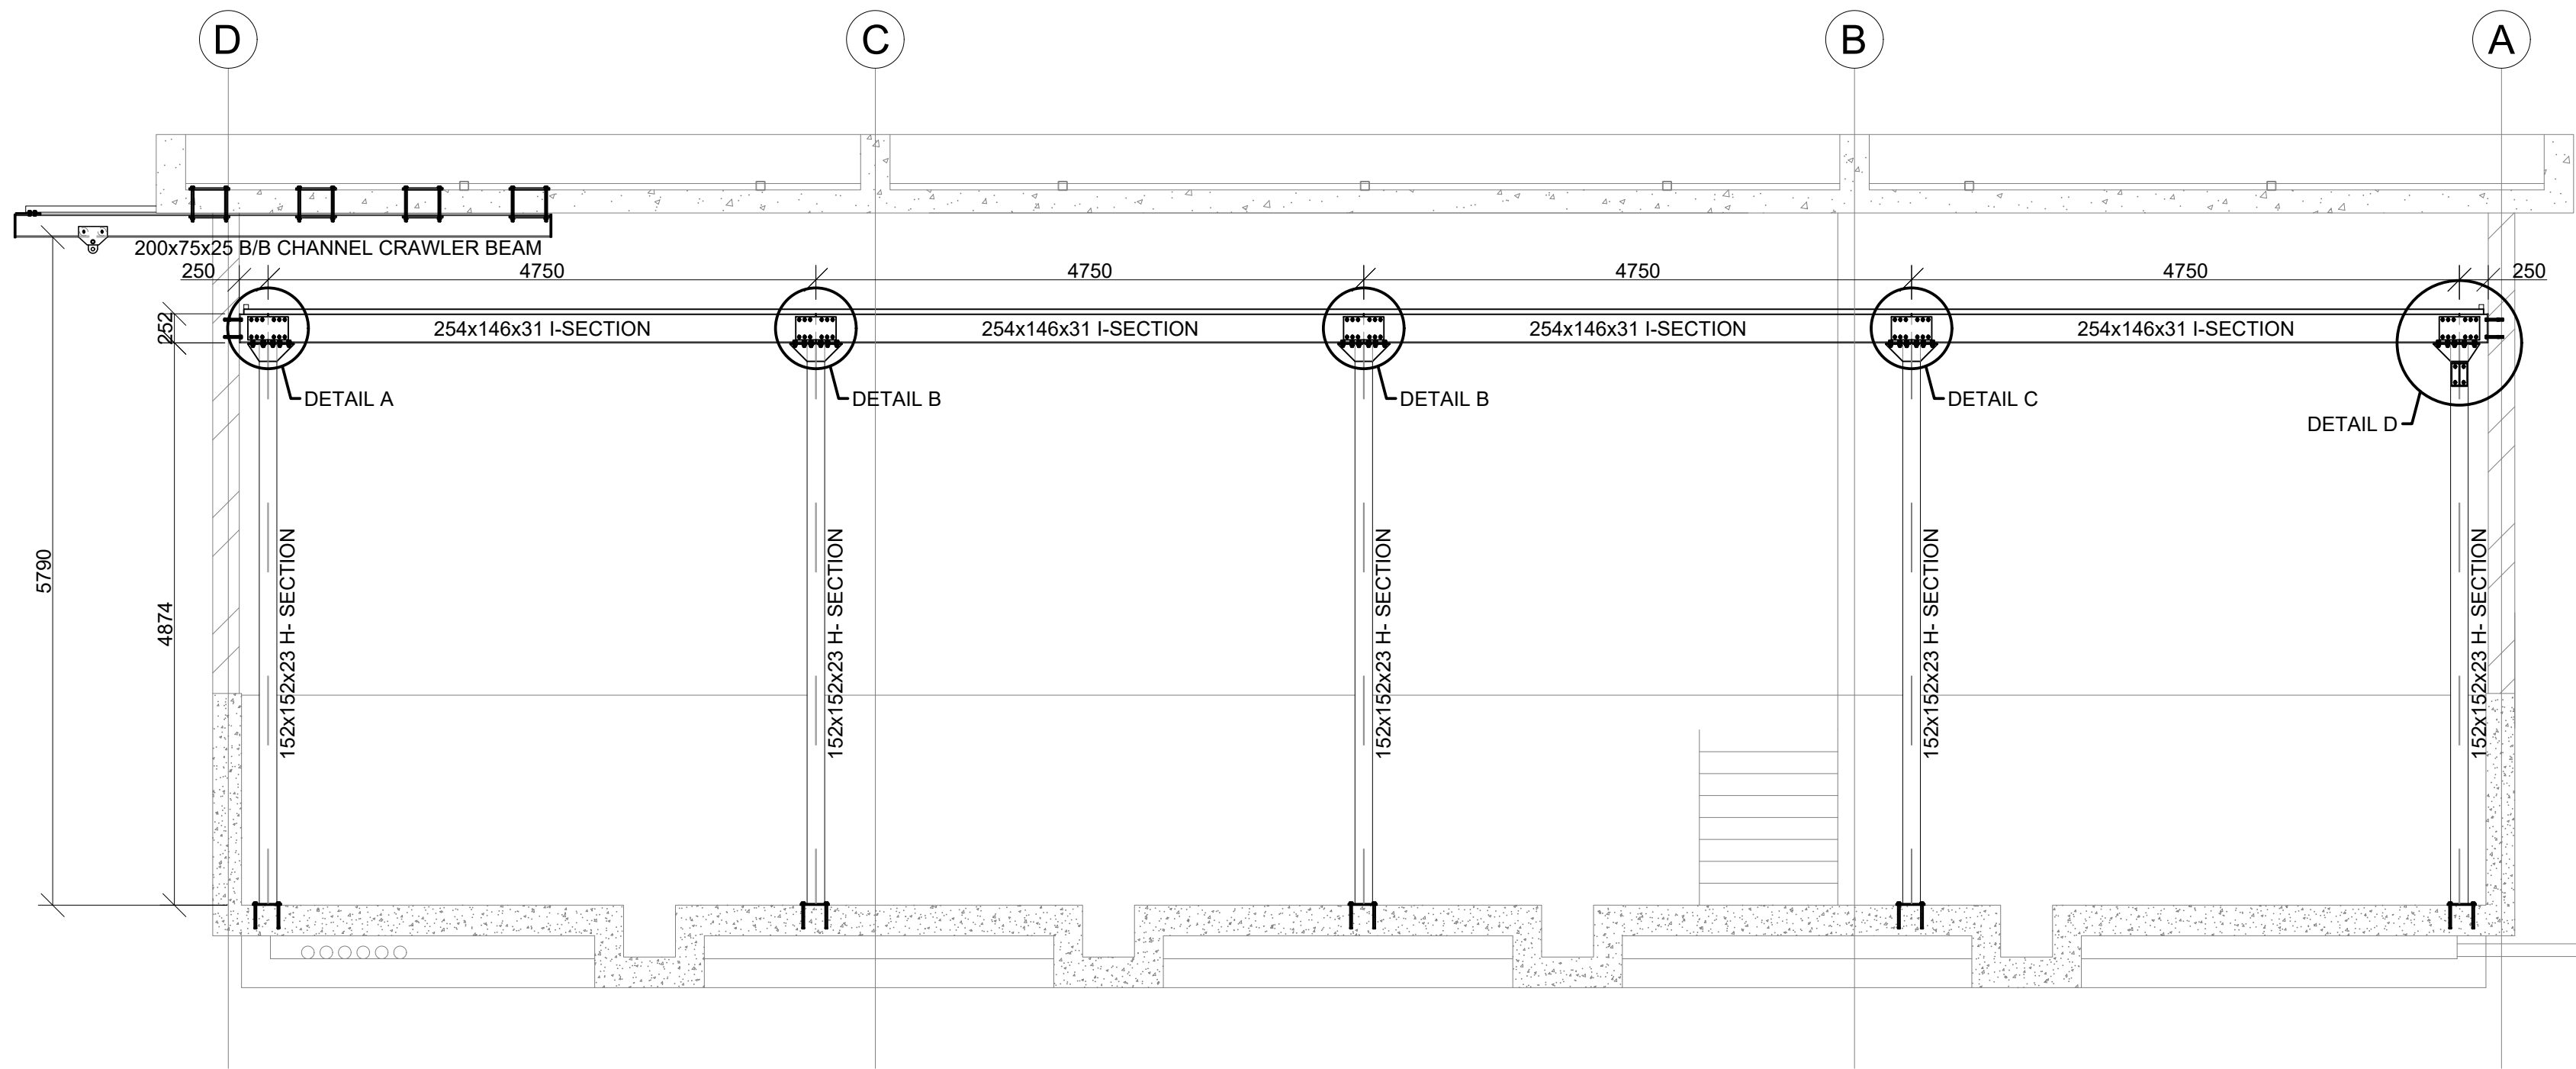

PLAN - PUMP HOUSE
SCALE 1:50

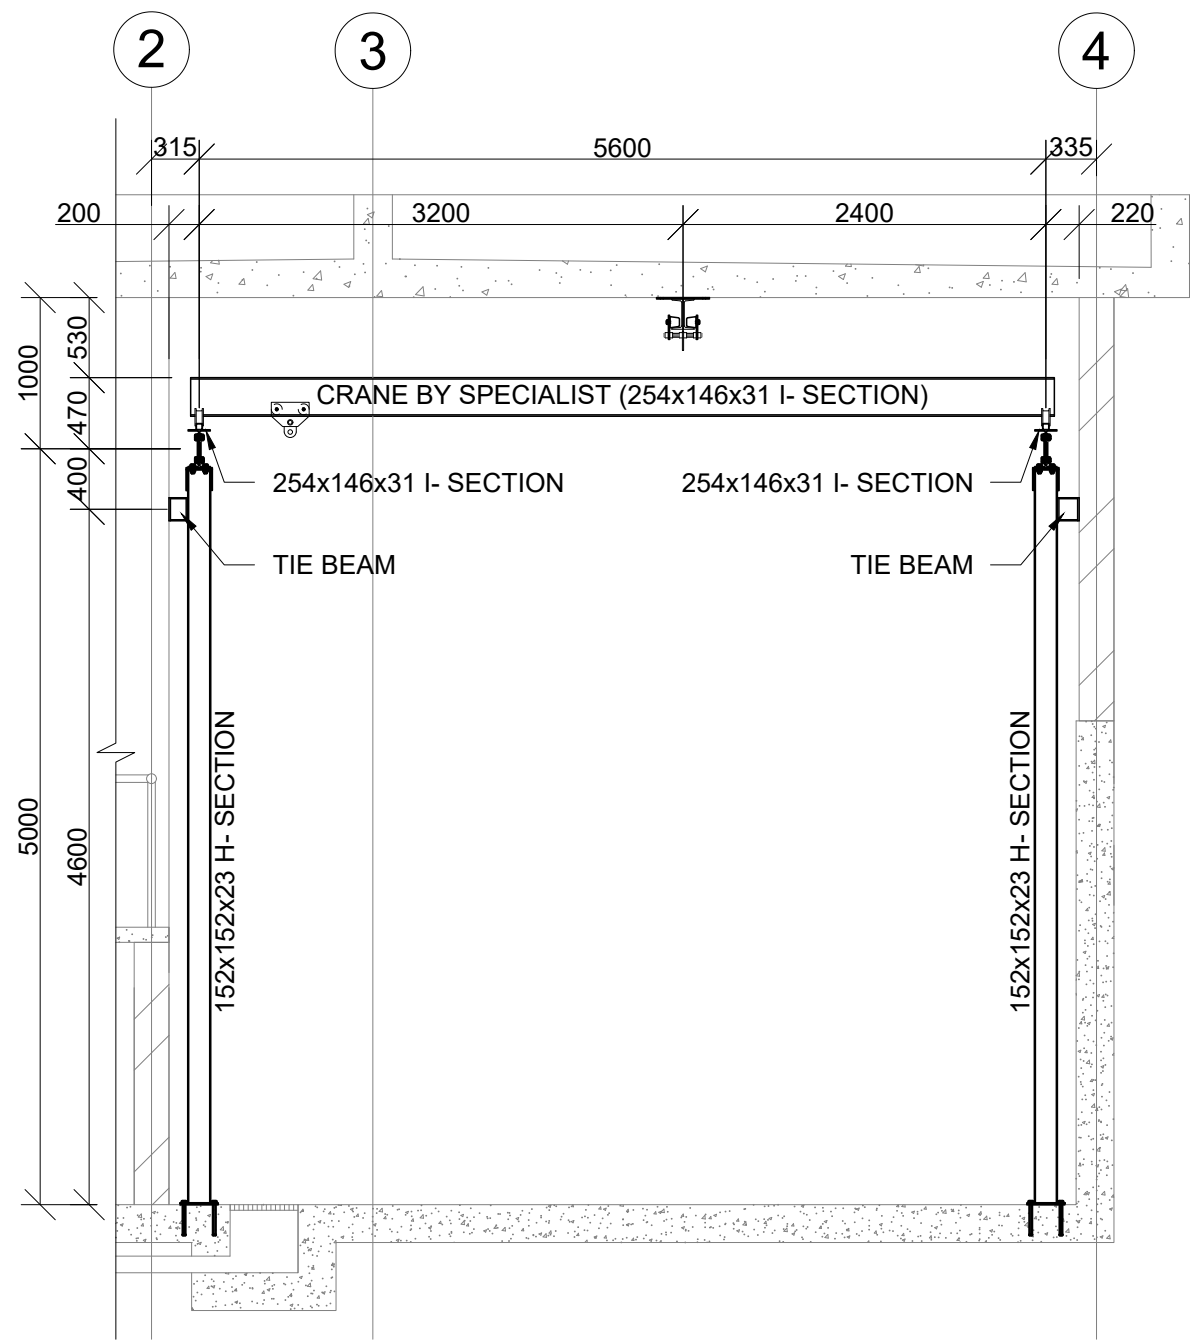

SECTION A-A
SCALE 1:50

- 1. GENERAL NOTES**

1.1 The copyright on this dwg, including the design and details shown hereon, is reserved by the Consulting Engineers.

1.2 No scaling of dimensions from drawings allowed.

1.3 All dimensions and levels are to be verified on site by the contractor before commencing any work.
- 2. EARTHWORKS NOTES**

2.1 All excavations to follow SANS 10400 PART G: Excavations

2.2 Lateral support and shoring of deep excavations to be designed and certified by a professional

2.3 Compacted fill in layers not exceeding 150mm to 97% MOD AASHTO

2.4 Approved insecticide & weedkiller to SABS spec.
Code 0124 to sides and under foundations, surface-beds & paving. 10 year underwritten guarantee in favour of client supplied by specialist contractor.

2.5 All foundation excavations to be approved by the Engineer prior to placement of any concrete

2.6 Min. ground bearing pressure - 150kPa
- 3. CONCRETE NOTES**

3.1 All reinforced concrete to be vibrated

3.2 All column corners to receive chamfers

3.3 Half bricks or building debris may not be used as rebar spacers

3.4 Concrete Cube strength at 28 days

3.4.1 Blinding.....15MPa

3.4.2 Bases.....25MPa

3.4.3 Strip Footings.....25MPa

3.4.4 Surface Bed.....25MPa

3.4.5 1st & 2nd floors.....30MPa

3.4.6 Roof Slab.....30MPa

3.4.7 Columns.....35MPa

3.5 Concrete cover to reinforcement measured to stirrups

3.5.1 Base bottom.....75mm

3.5.2 Base sides.....50mm

3.5.3 Columns.....40mm

3.5.4 Beams.....30mm

3.5.5 Suspended slabs.....25mm

3.6 Proposed mix designs to be approved by the engineer prior to placement of any concrete
- 4. REINFORCEMENT NOTES**

4.1 Reinforcement detailing based on SANS 10144

4.2 Minimum lapping of reinforcement: 50 x smaller diameter
All laps to be staggered

4.3 Reinforcement to be securely wired at all intersections

4.4 Reinforcement must be formed around, and as close as allowed to holes, and must not be cut
All holes and voids to be checked and approved by the Engineer prior to the placement of any concrete

4.5 Mild steel (R) to comply with SABS 920 type A - Grade 3
High tensile steel (Y) to comply SABS 920 type C - Grade 1

4.6 Bending dimensions in accordance with sans 282:2011
Dimensions are all outside dimensions
Dimension d must always be greater than 2 x bar dia.
Radius of all bends are standard unless r is given

4.7 All reinforcement to be checked and approved by the Engineer prior to the placement of any concrete
Any reinforcing not inspected before concrete is poured will not be signed off by VBL

4.8 Reinforcement abbreviations:
BW - Both Ways
EF - Each Face
NF - Near Face
FF - Far Face
EW - Each Way
SF - Side Face
T1 - Highest of top layers
T2 - Second highest of top layers
B1 - Lowest of bottom layers
B2 - Second lowest of bottom layers
ALT - Alternative
ABR - Alternative Bar Reversed
- 5. STRUCTURAL STEEL NOTES**

5.1 All steel to be of grade 300WA

5.2 All bolts to be grade 8.8 unless noted

5.3 All welds to be 6mm fillet welds unless noted

5.4 No site welding shall be permitted without the prior consent of the Engineer

5.5 All holes to be drilled, NO flame cutting allowed

5.6 All steelwork to be painted within 6 hours after cleaning with one coat red oxide

5.7 Engineer to inspect manufactured steel components prior to delivery to site

FOR TENDER ONLY


CONSULTING ENGINEERS: TRI-M CONSULTING ENGINEERS WEWORK 155 WEST STREET SANDTON, JOHANNESBURG	DESIGNED	P. S. Botha	05/08/2024
	DRAWN	J. Nel	05/08/2024
	CHECKED	P. S. BOTHA	05/08/2024
	APPROVED BY:		
CLIENT POSTAL ADDRESS: JOHANNESBURG WATER P O BOX 61542 MARSHALLTOWN 2107		P. S. Botha	
	ECSA REG. No.		
	CHECKED		
		SIGNATURE	DATE




PHYSICAL ADDRESSES: 65 NTEMI PILISO STREET NEWTOWN JOHANNESBURG TEL: (011) 688-1400 FAX: (011) 688-1529	Turffontein Corridors of Freedom Water Upgrade Foresthill Tower and Pump station
	STEEL WORK - PUMP STATION GANTRY CRANE STRUCTURE LAYOUT

SURVEY INFORMATION		APPROVAL BY JW DEPOT		SCALE		AMENDMENTS	
PROJECT SURVEYOR:		CHECKED		1: 75	REV:	DESCRIPTION	DATE:
DATE:		APPROVED BY:			0	TENDER PURPOSES	05/08/2024
		SIGNATURE	DATE				
CCTV INFORMATION		APPROVAL BY JW PLANNING					
CCTV COMPANY:		CHECKED					
DATE:		APPROVED BY:					
		SIGNATURE	DATE				


JW14402	ST07	-	0
CONTRACT NUMBER	DRAWING No.		REV.
A1	SHEET	1	OF 1
ORIGINAL PAGE SIZE	FILE No.		

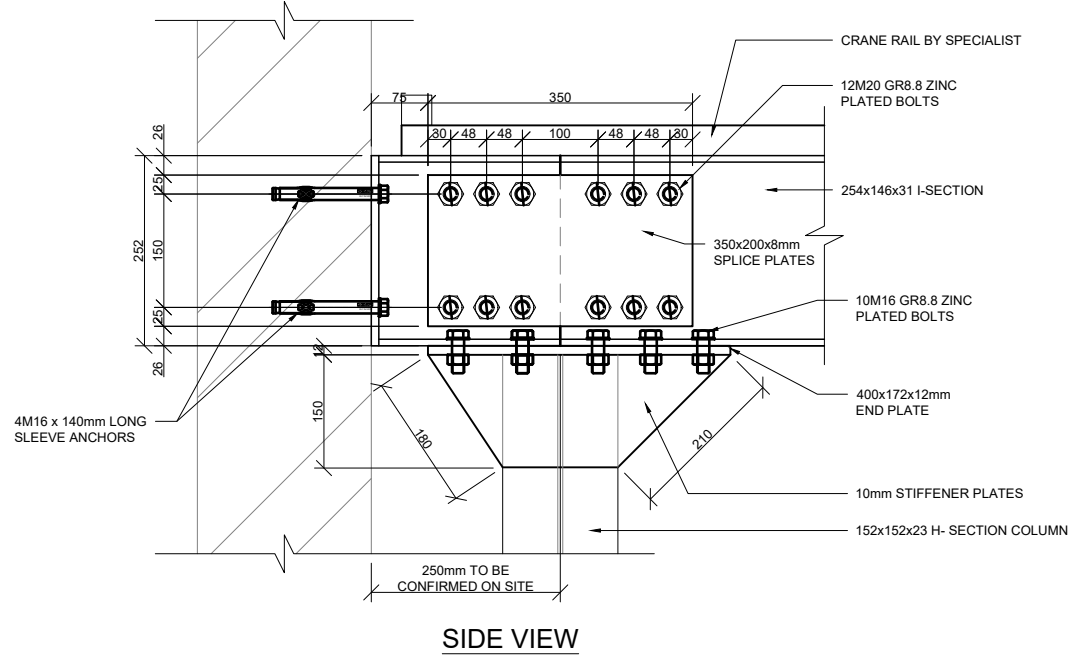


COLUMN CONNECTION DETAIL A
SCALE 1:5

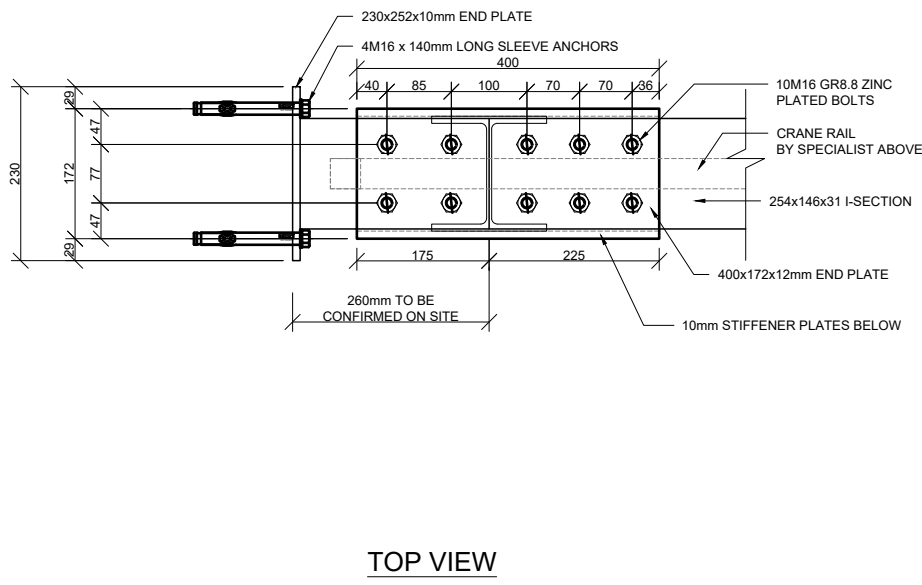


TOP VIEW

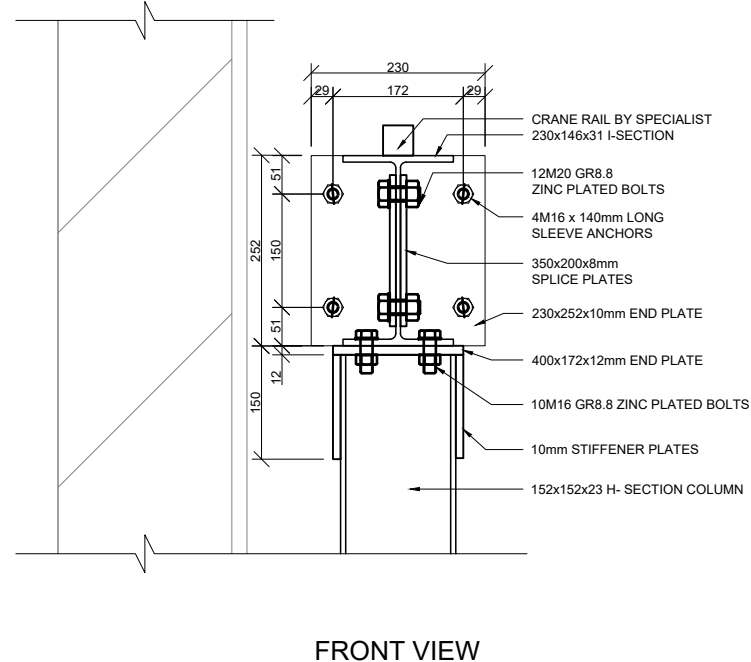


FRONT VIEW

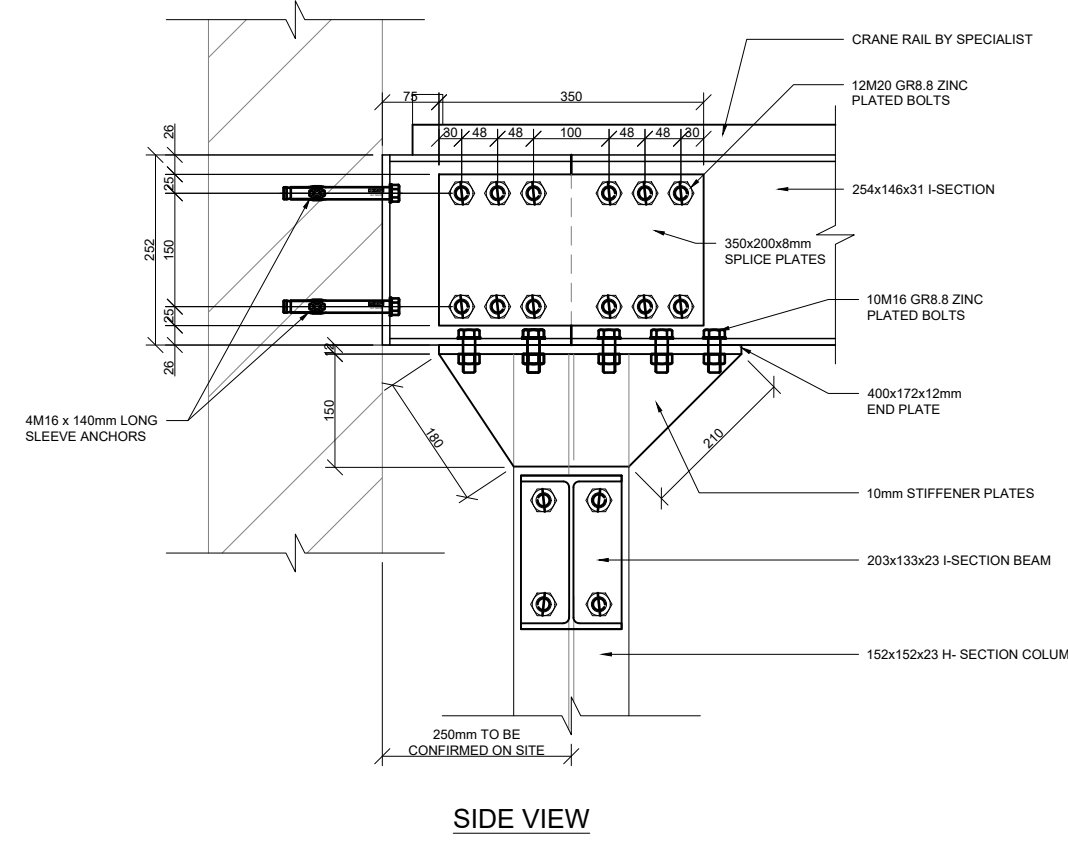


SIDE VIEW

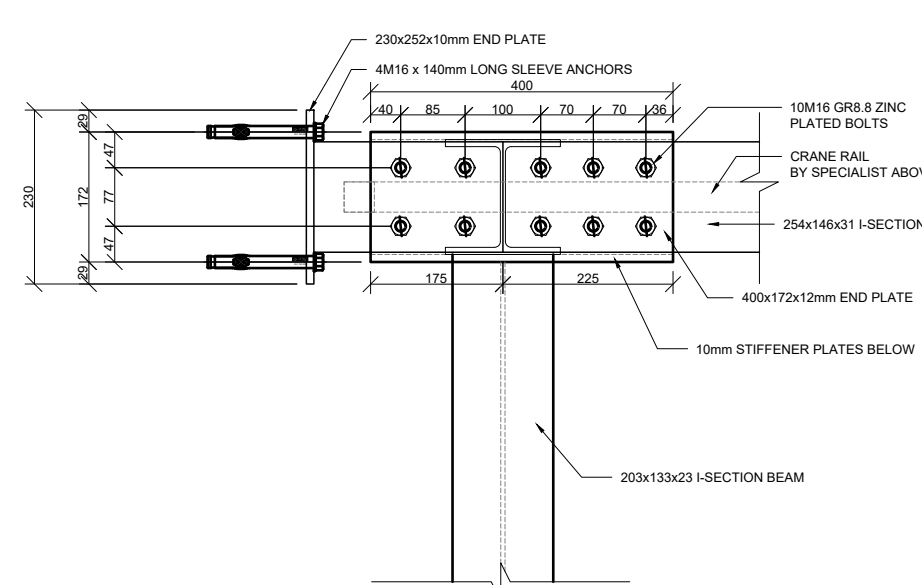


TOP VIEW

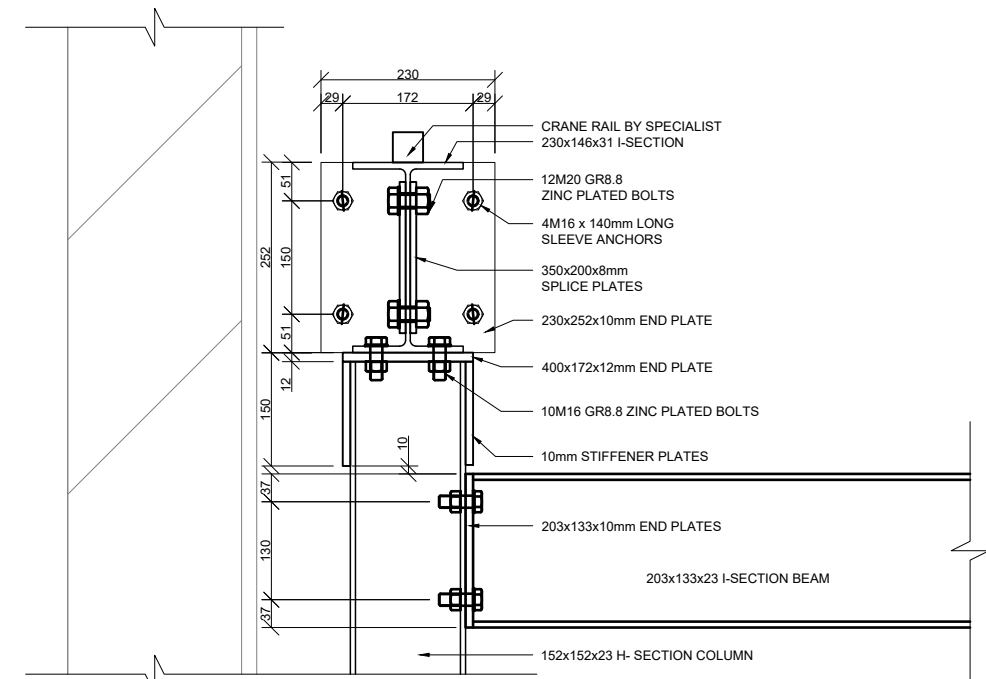


FRONT VIEW
CONNECTION DETAIL D
SCALE 1:5

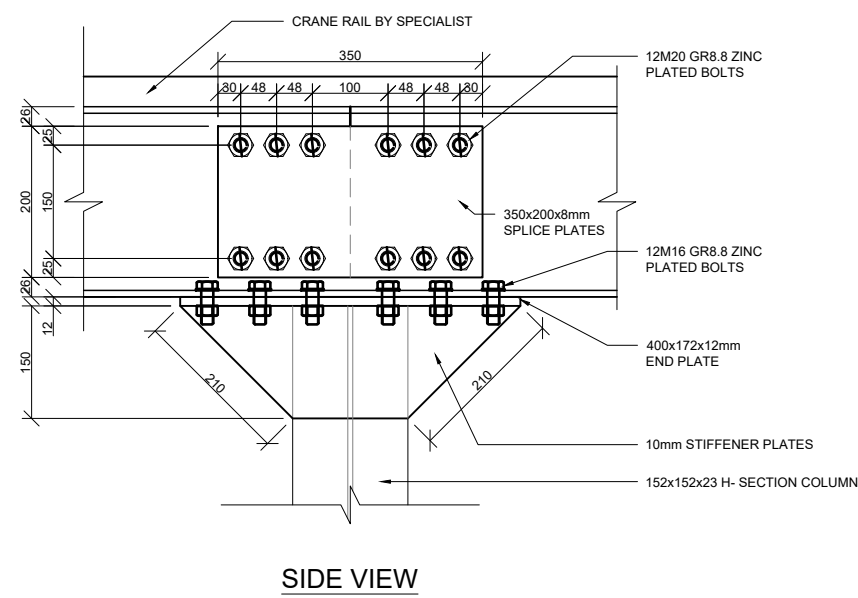

SIDE VIEW

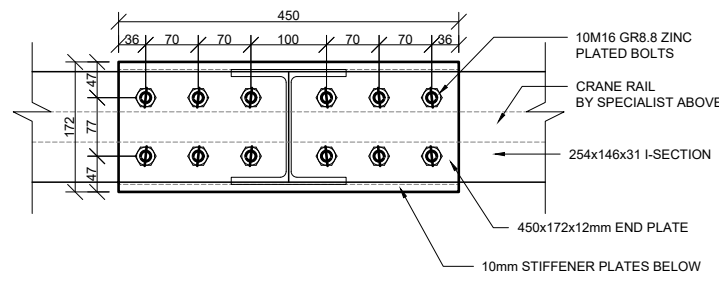


TOP VIEW

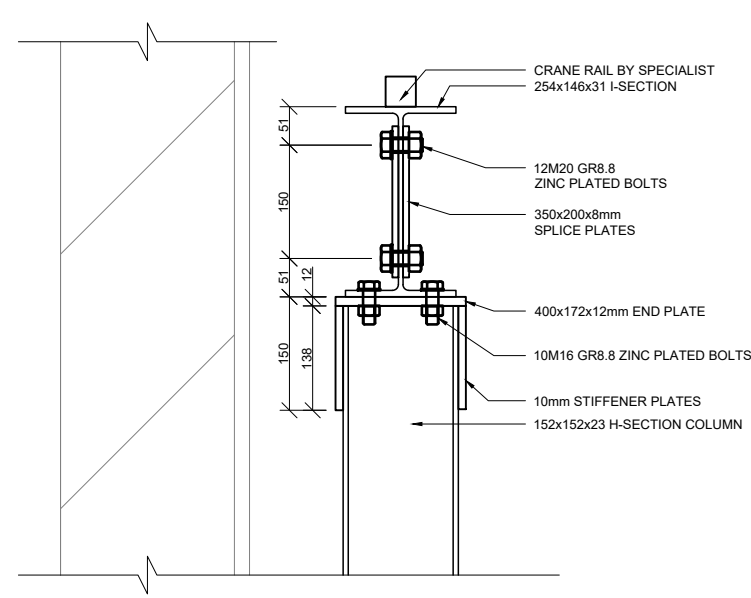


FRONT VIEW


COLUMN CONNECTION DETAIL B
SCALE 1:5

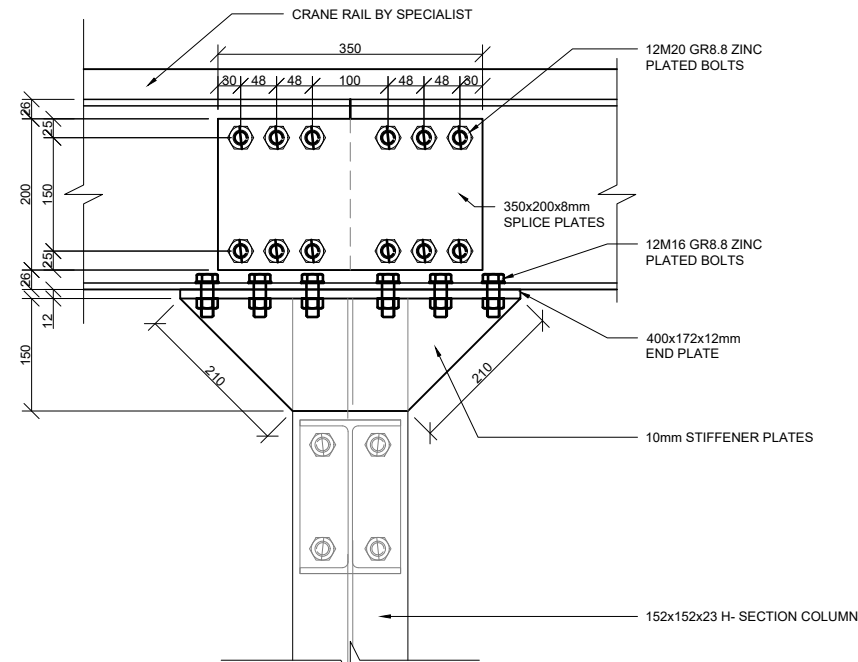

SIDE VIEW

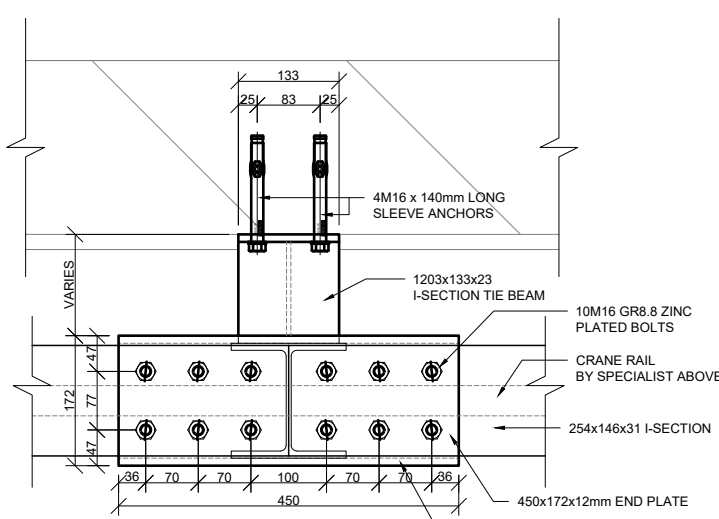


TOP VIEW

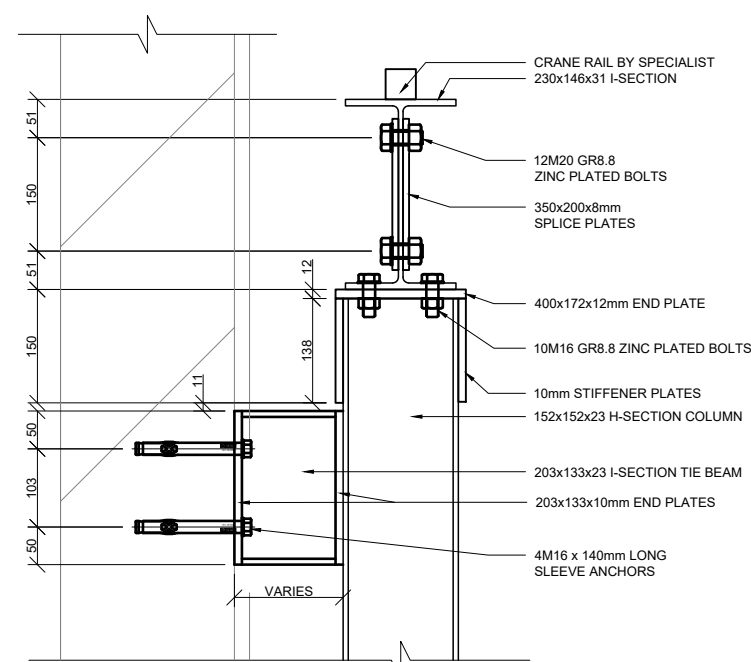


FRONT VIEW

COLUMN CONNECTION DETAIL C
SCALE 1:5

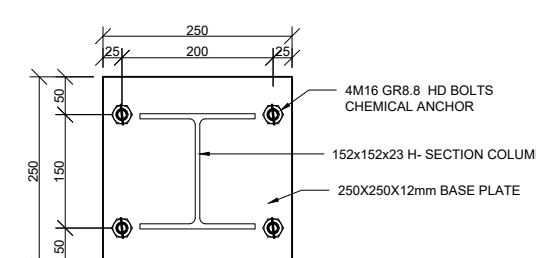

COLUMN BASE PLATE DETAIL
SCALE 1:5

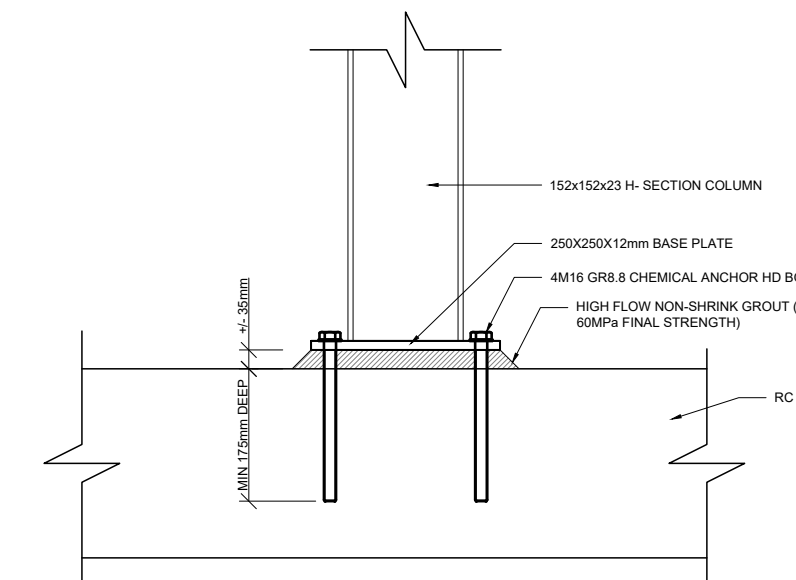

COLUMN TO FLOOR CONNECTION DETAIL
SCALE 1:5

1. GENERAL NOTES

- The copyright on this dwg, including the design and details shown hereon, is reserved by the Consulting Engineers.
- No scaling of dimensions from drawings allowed.
- All dimensions and levels are to be verified on site by the contractor before commencing any work.

2. EARTHWORKS NOTES

- All excavations to follow SANS 10400 PART G: Excavations
- Lateral support and shoring of deep excavations to be designed and certified by a professional
- Compacted fill in layers not exceeding 150mm to 97% MOD AASHTO
- Approved insecticide & weedkiller to SABS spec. Code 0124 to sides and under foundations, surface-beds & paving. 10 year underwritten guarantee in favour of client supplied by specialist contractor.
- All foundation excavations to be approved by the Engineer prior to placement of any concrete
- Min. ground bearing pressure - 150kPa

3. CONCRETE NOTES

- All reinforced concrete to be vibrated
- All column corners to receive chamfers
- Half bricks or building debris may not be used as rebar spacers
- Concrete Cube strength at 28 days
 - Blinding.....15MPa
 - Bases.....25MPa
 - Strip Footings.....25MPa
 - Surface Bed.....25MPa
 - 1st & 2nd floors.....30MPa
 - Roof Slab.....30MPa
 - Columns.....35MPa
- Concrete cover to reinforcement measured to stirrups
 - Base bottom.....75mm
 - Base sides.....50mm
 - Columns.....40mm
 - Beams.....30mm
 - Suspended slabs.....25mm
- Proposed mix designs to be approved by the engineer prior to placement of any concrete

4. REINFORCEMENT NOTES

- Reinforcement detailing based on SANS 10144
- Minimum lapping of reinforcement: 50 x smaller diameter
All laps to be staggered
- Reinforcement to be securely wired at all intersections
- Reinforcement must be formed around, and as close as allowed to holes, and must not be cut
All holes and voids to be checked and approved by the Engineer prior to the placement of any concrete
- Mild steel (R) to comply with SABS 920 type A - Grade 3
High tensile steel (Y) to comply SABS 920 type C - Grade 1
- Bending dimensions in accordance with sans 282:2011
Dimensions are all outside dimensions
Dimension d must always be greater than 2 x bar dia.
Radius of all bends are standard unless r is given
- All reinforcement to be checked and approved by the Engineer prior to the placement of any concrete
Any reinforcing not inspected before concrete is poured will not be signed off by VBL
- Reinforcement abbreviations:
BW - Both Ways
EF - Each Face
NF - Near Face
FF - Far Face
EW - Each Way
SF - Side Face
T1 - Highest of top layers
T2 - Second highest of top layers
B1 - Lowest of bottom layers
B2 - Second lowest of bottom layers
ALT - Alternative
ABR - Alternative Bar Reversed

5. STRUCTURAL STEEL NOTES

- All steel to be of grade 300WA
- All bolts to be grade 8.8 unless noted
- All welds to be 6mm fillet welds unless noted
- No site welding shall be permitted without the prior consent of the Engineer
- All holes to be drilled, NO flame cutting allowed
- All steelwork to be painted within 6 hours after cleaning with one coat red oxide
- Engineer to inspect manufactured steel components prior to delivery to site

CONSULTING ENGINEERS: TRI-M CONSULTING ENGINEERS WEWORK 155 WEST STREET SANDTON, JOHANNESBURG	DESIGNED P. S. Botha 05/08/2024	05/08/2024
	DRAWN J. Nel 05/08/2024	05/08/2024
	CHECKED P. S. BOTHA 05/08/2024	05/08/2024
	APPROVED BY: P. S. Botha ECSA REG. No.	SIGNATURE DATE
	CHECKED	
	SIGNATURE DATE	



PHYSICAL ADDRESSES:
65 NTEMI PILISO STREET
NEWTOWN
JOHANNESBURG


TEL: (011) 688-1400
FAX: (011) 688-1529

Turffontein Corridors of Freedom
Water Upgrade
Foresthill Tower and Pump station

STEEL WORK - PUMP STATION
GANTRY CRANE CONFECTION DETAILS

SURVEY INFORMATION	APPROVAL BY JW DEPOT	SCALE	AMENDMENTS
PROJECT SURVEYOR:	CHECKED	1: 75	REV:
DATE:	APPROVED BY:	0	TENDER PURPOSES
	SIGNATURE	DATE	
CCTV INFORMATION	APPROVAL BY JW PLANNING		
CCTV COMPANY:	CHECKED		
DATE:	APPROVED BY:		
	SIGNATURE	DATE	


JW14402	ST08	0
CONTRACT NUMBER	DRAWING No.	REV.
A1	SHEET 1	OF 1
ORIGINAL PAGE SIZE	FILE No.	

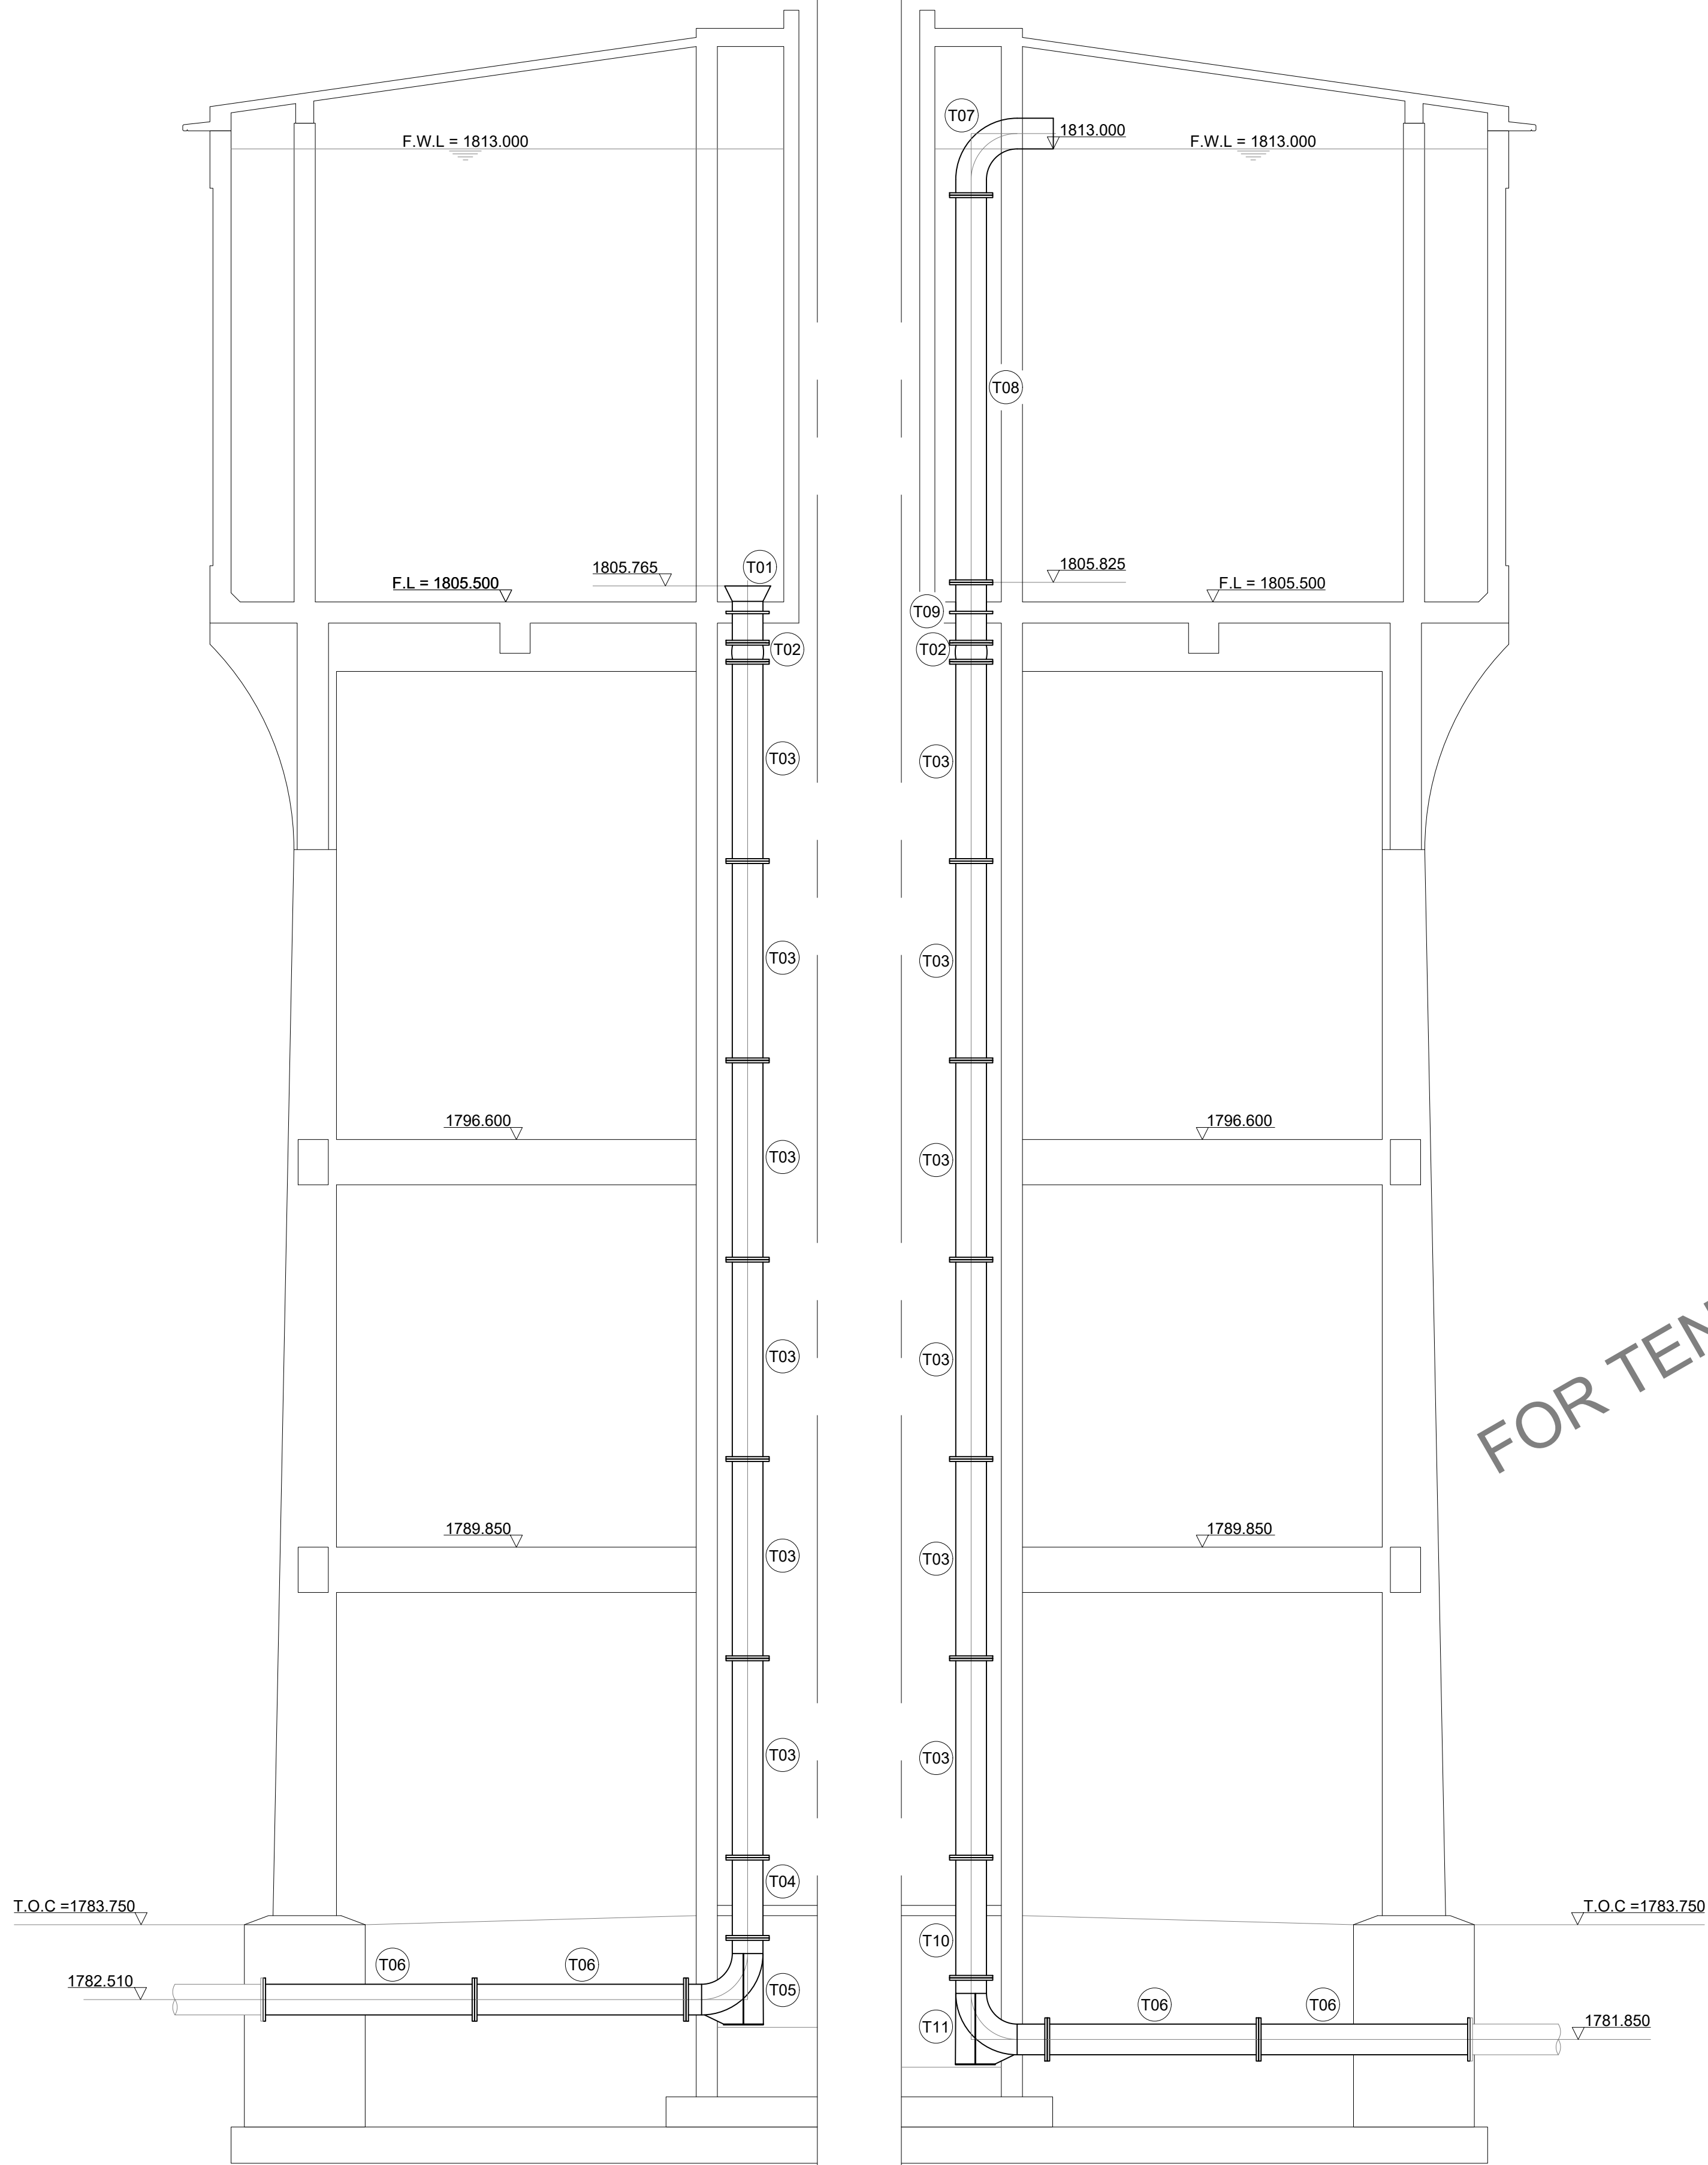

500mmØ OUTLET
SCALE 1:75


500mmØ INLET
SCALE 1:75

FOR TENDER ONLY

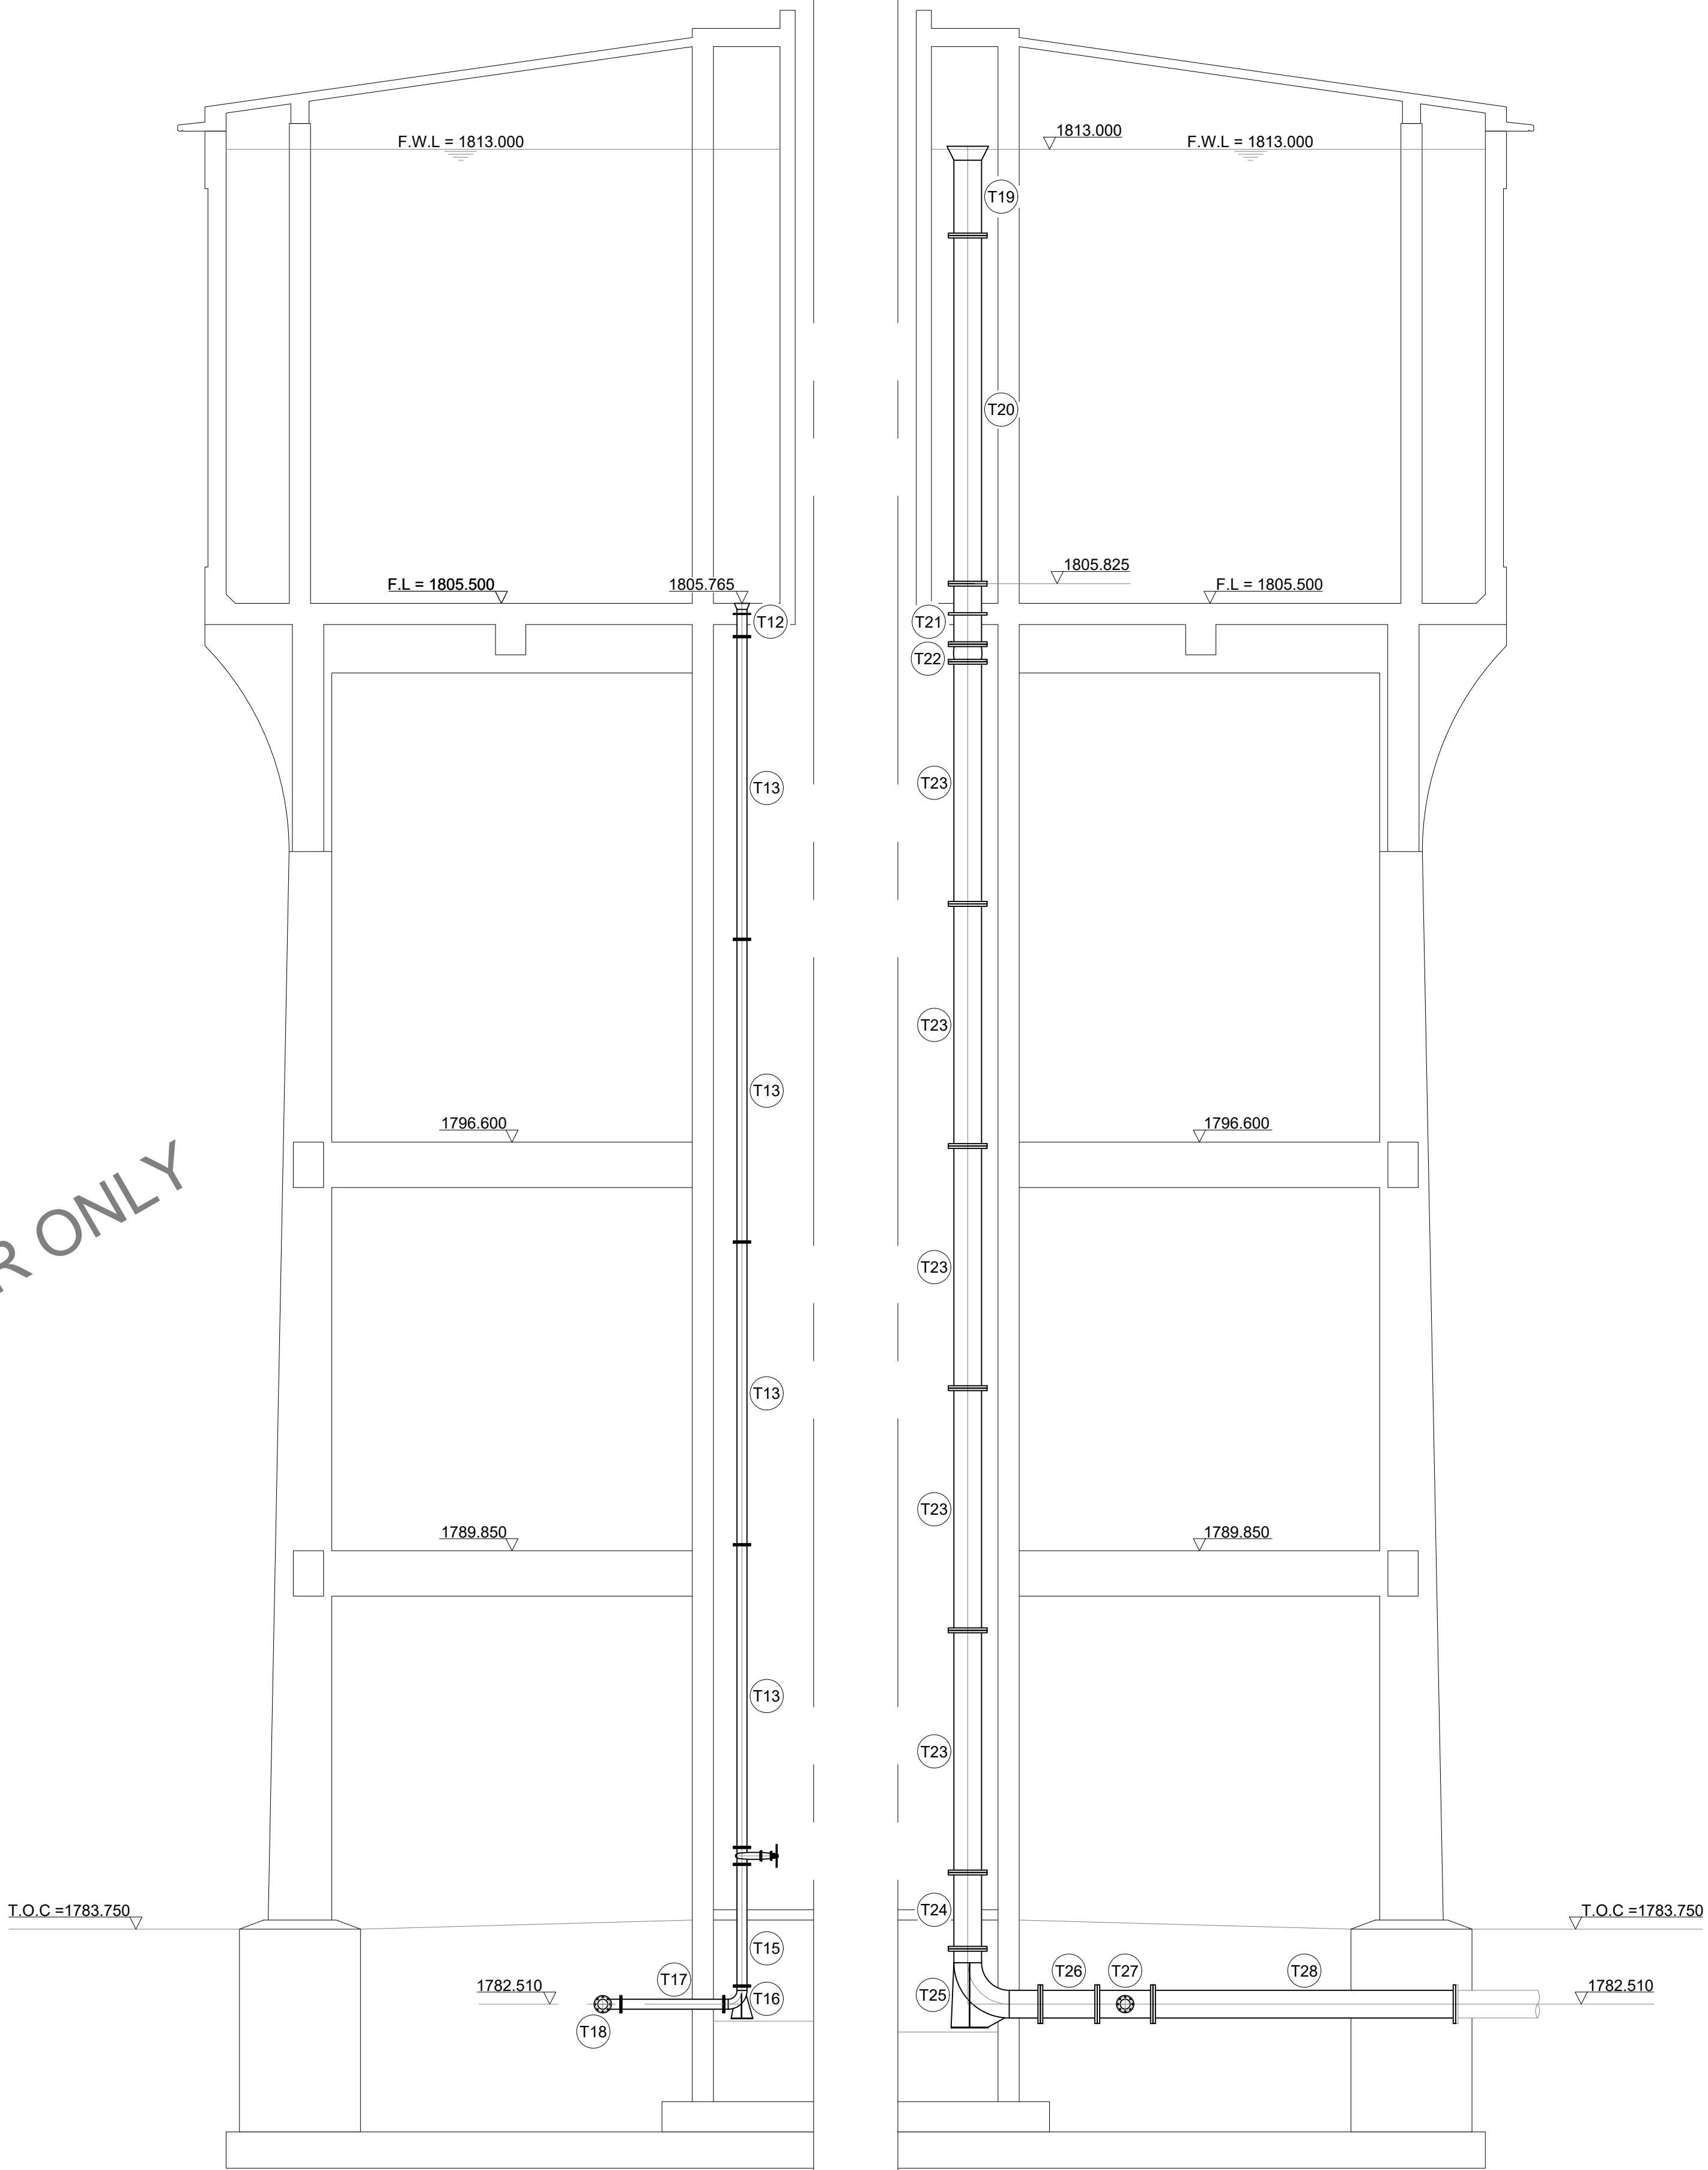


150mmØ SCOUR
SCALE 1:75

450mmØ OVERFLOW
SCALE 1:75

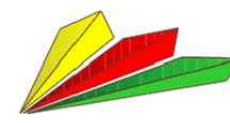CONSULTING ENGINEERS: TRI-M CONSULTING ENGINEERS WEWORK 155 WEST STREET SANDTON, JOHANNESBURG 	DESIGNED	P. S. Botha	05/08/2024
	DRAWN	J. Nel	05/08/2024
	CHECKED	P. S. BOTHA	05/08/2024
	APPROVED BY:	P. S. Botha	
	ECSA REG. No.		
CLIENT POSTAL ADDRESS: JOHANNESBURG WATER P O BOX 61542 MARSHALLTOWN 2107	CHECKED		
		SIGNATURE	DATE



PHYSICAL ADDRESSES: 65 NTEMI PILISO STREET NEWTOWN JOHANNESBURG TEL: (011) 688-1400 FAX: (011) 688-1529	Turffontein Corridors of Freedom Water Upgrade Foresthill Tower and Pump Station WATER TOWER PIPE WORK TO TOWERS (1)	SURVEY INFORMATION	APPROVAL BY JW DEPOT		SCALE		AMENDMENTS		CONTRACT NUMBER JW14402 DRAWING No. W01 - 0 REV. 0 ORIGINAL PAGE SIZE FILE No.
		PROJECT SURVEYOR:	CHECKED		1: 75	REV:	DESCRIPTION	DATE:	
		DATE:	APPROVED BY:			0	TENDER PURPOSES	05/08/2024	
			SIGNATURE	DATE					
		CCTV INFORMATION	APPROVAL BY JW PLANNING						SHEET 1 OF 1
		CCTV COMPANY:	CHECKED						
		DATE:	APPROVED BY:						
			SIGNATURE	DATE					

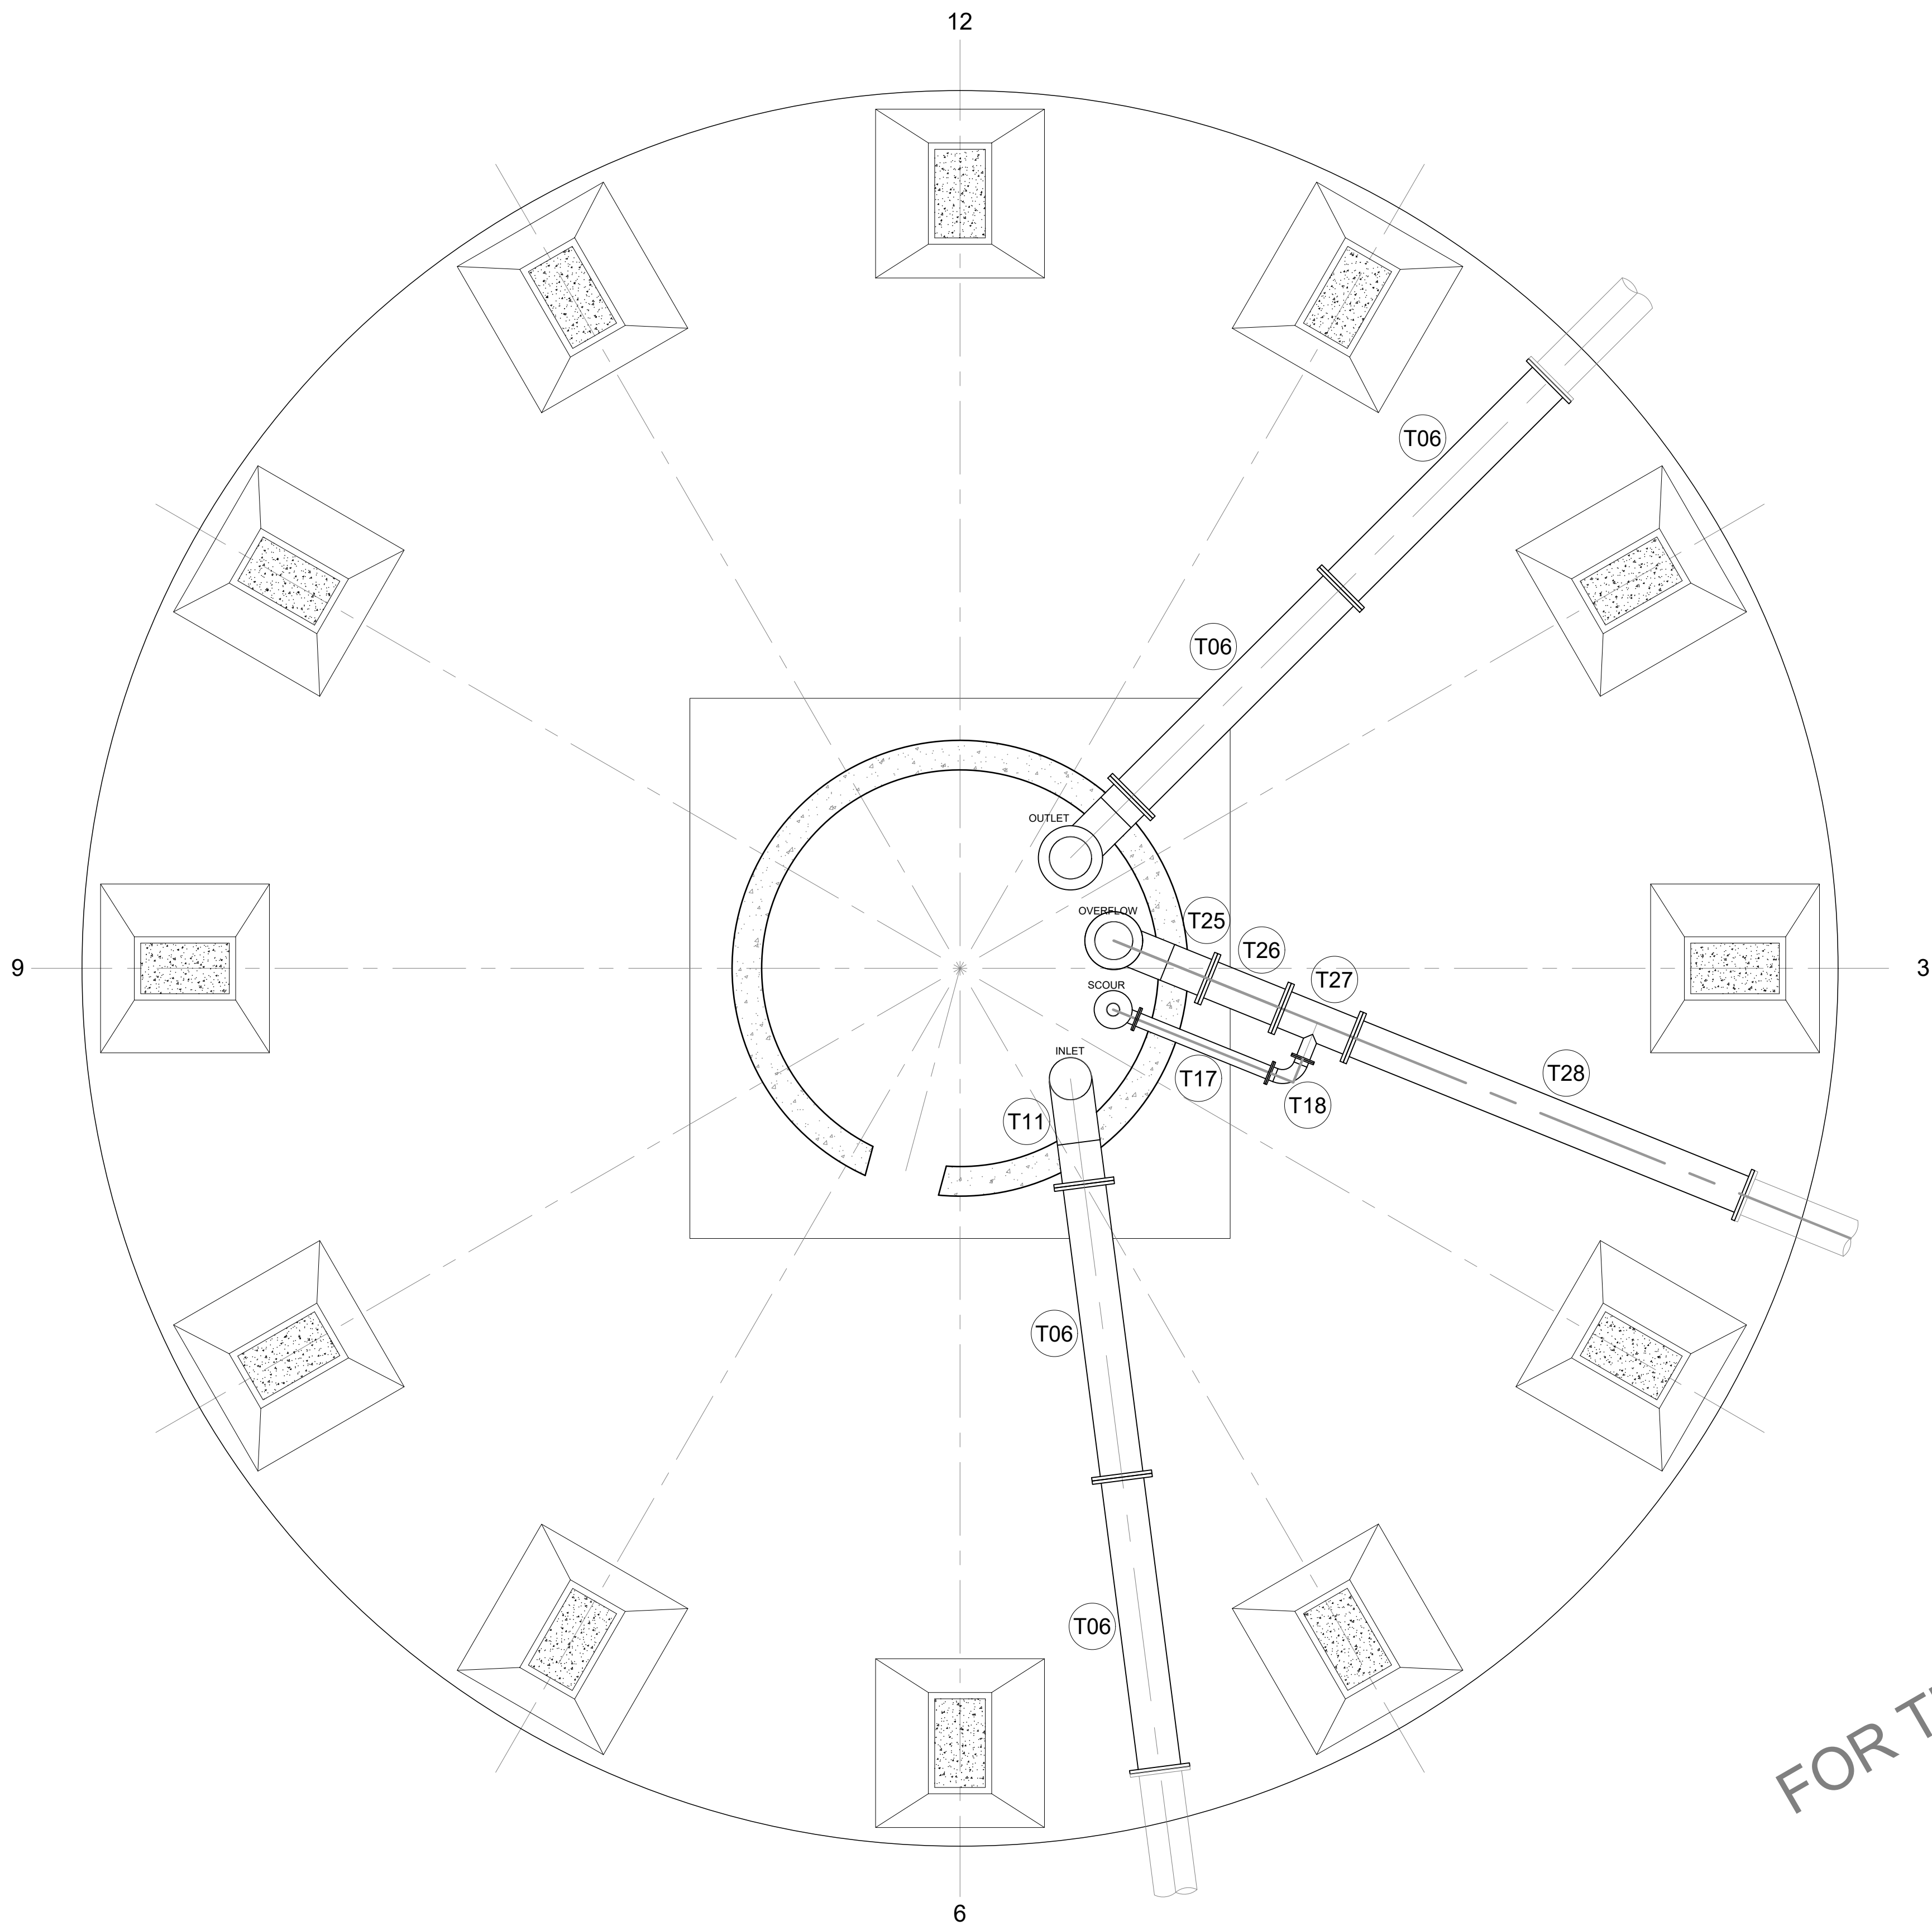



FOR TENDER ONLY

TOWER PIPE LAYOUT
SCALE 1:50

CONSULTING ENGINEERS: TRI-M CONSULTING ENGINEERS WEWORK 155 WEST STREET SANDTON, JOHANNESBURG	DESIGNED	P. S. Botha	05/08/2024
	DRAWN	J. Nel	05/08/2024
	CHECKED	P. S. BOTHA	05/08/2024
	APPROVED BY:	P. S. Botha	
	ECOSA REG. No.		
CLIENT POSTAL ADDRESS: JOHANNESBURG WATER P O BOX 61542 MARSHALLTOWN 2107		SIGNATURE	DATE
	CHECKED		
		SIGNATURE	DATE



PHYSICAL ADDRESSES: 65 NTEMI PILISO STREET NEWTOWN JOHANNESBURG TEL: (011) 688-1400 FAX: (011) 688-1529	Turffontein Corridors of Freedom Water Upgrade Foresthill Tower and Pump Station	SURVEY INFORMATION		APPROVAL BY JW DEPOT		SCALE		AMENDMENTS		
		PROJECT SURVEYOR:		CHECKED		1: 75	REV:	DESCRIPTION	DATE:	JW14402 CONTRACT NUMBER W02 DRAWING No. - 0 REV. A1 SHEET 1 OF 1 ORIGINAL PAGE SIZE FILE No. <

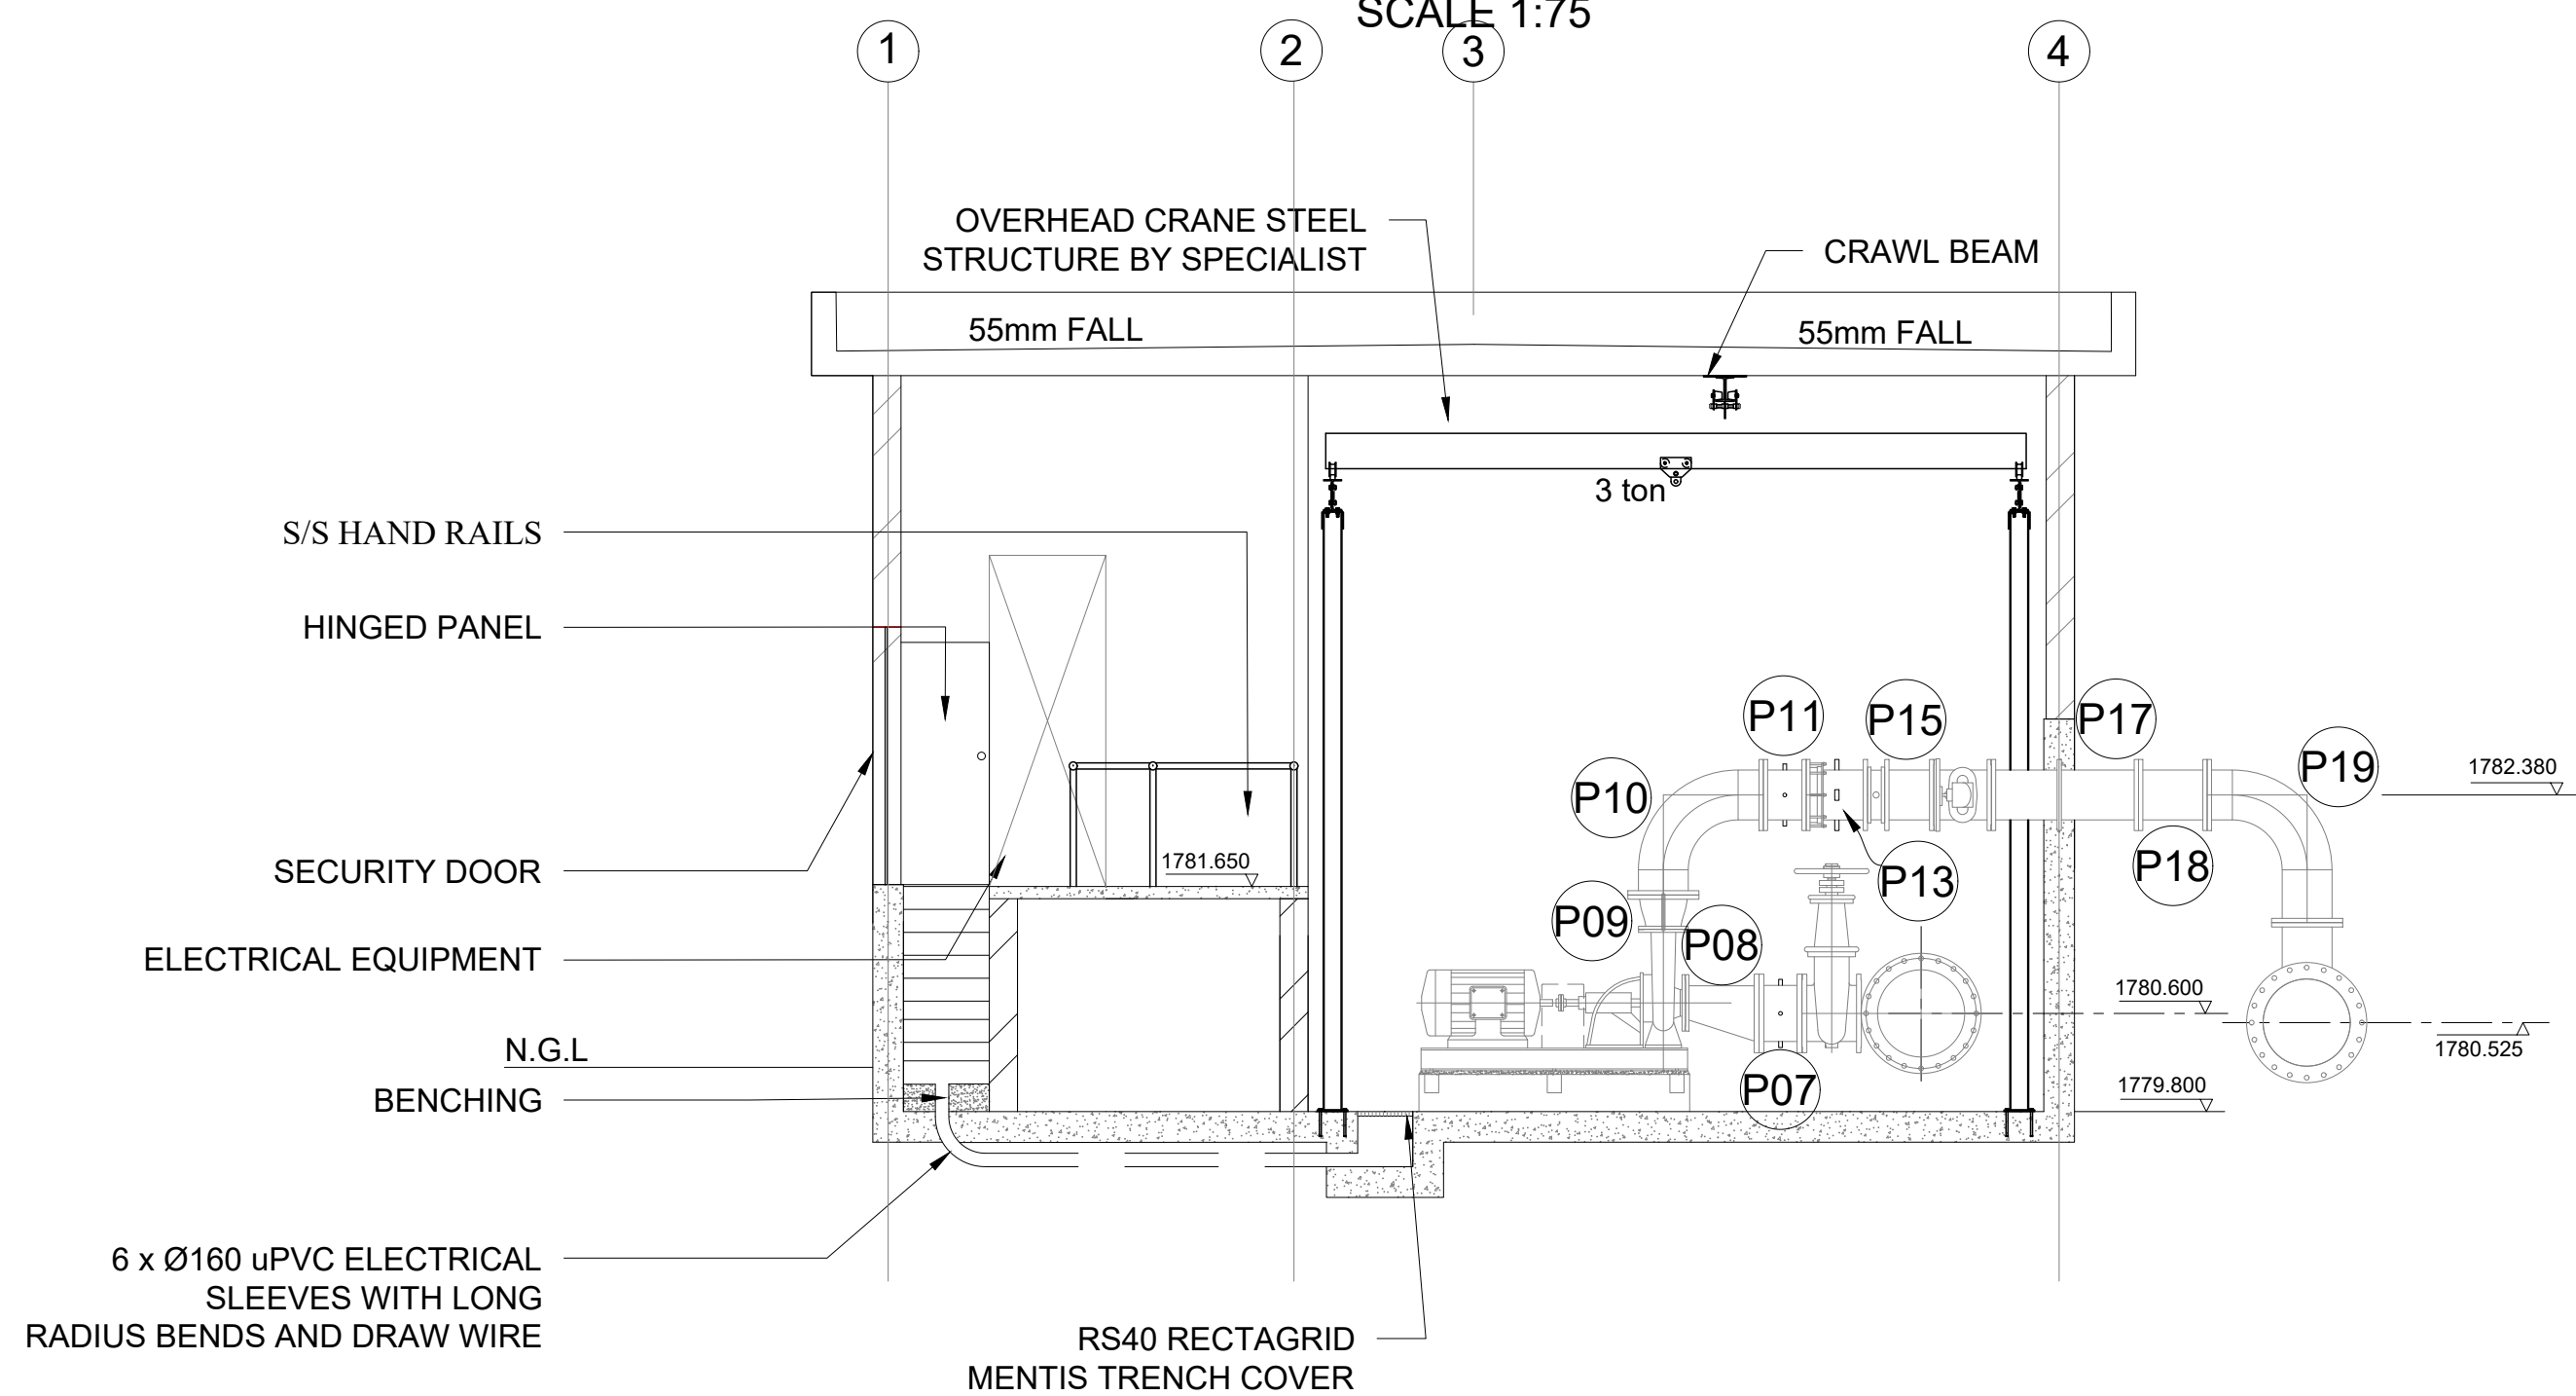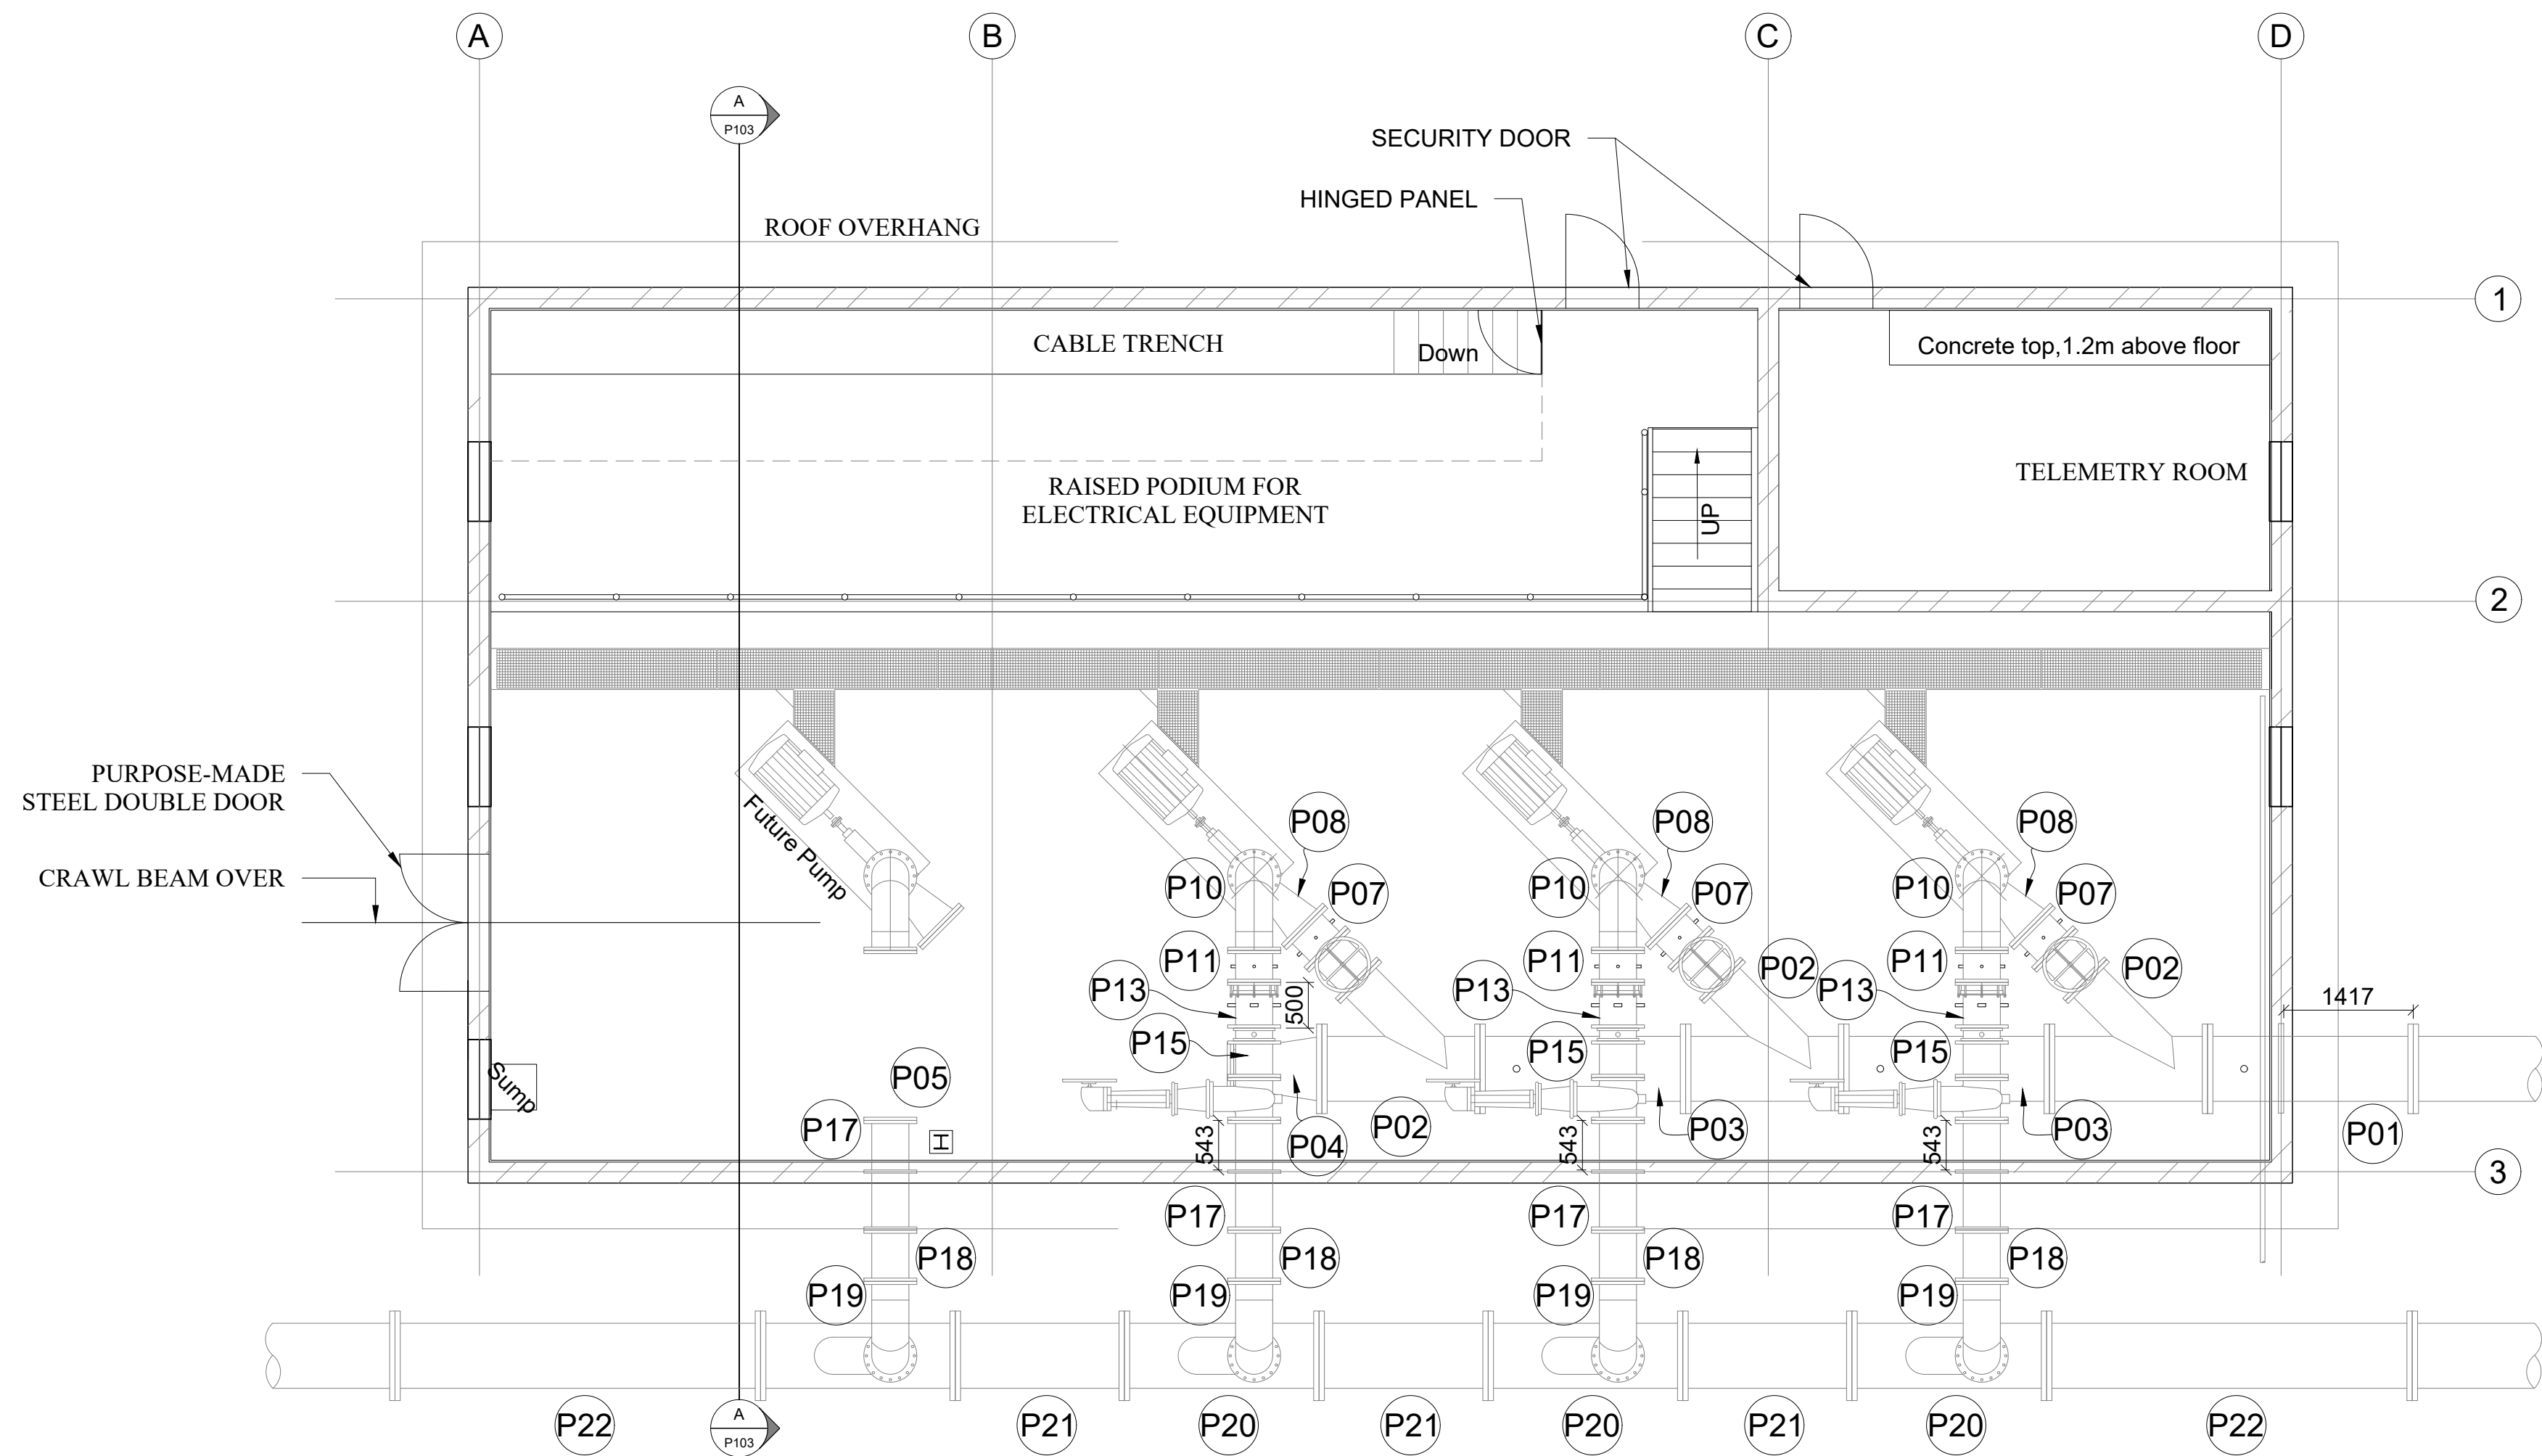

FOR TENDER ONLY


CONSULTING ENGINEERS: TRI-M CONSULTING ENGINEERS WEWORK 155 WEST STREET SANDTON, JOHANNESBURG	DESIGNED	P. S. Botha	05/08/2024
	DRAWN	J. Nel	05/08/2024
	CHECKED	P. S. BOTHA	05/08/2024
	APPROVED BY:		
	ECOSA REG. No.		
CLIENT POSTAL ADDRESS: JOHANNESBURG WATER P O BOX 61542 MARSHALLTOWN 2107		SIGNATURE	DATE
	CHECKED		
		SIGNATURE	DATE



PHYSICAL ADDRESSES: 65 NTEMI PILISO STREET NEWTOWN JOHANNESBURG TEL: (011) 688-1400 FAX: (011) 688-1529	Turffontein Corridors of Freedom Water Upgrade Foresthill Tower and Pump station
	PIPE WORK PIPE WORK TO PUMP STATION

SURVEY INFORMATION		APPROVAL BY JW DEPOT		SCALE		AMENDMENTS	
PROJECT SURVEYOR:		CHECKED		1: 75	REV:	DESCRIPTION	DATE:
DATE:		APPROVED BY:			0	TENDER PURPOSES	05/08/2024
		SIGNATURE	DATE				
CCTV INFORMATION		APPROVAL BY JW PLANNING					
CCTV COMPANY:		CHECKED					
DATE:		APPROVED BY:					
		SIGNATURE	DATE				

JW14402	W03	0
CONTRACT NUMBER	DRAWING No.	REV.
A1	SHEET 1	OF 1
ORIGINAL PAGE SIZE		
FILE No.		

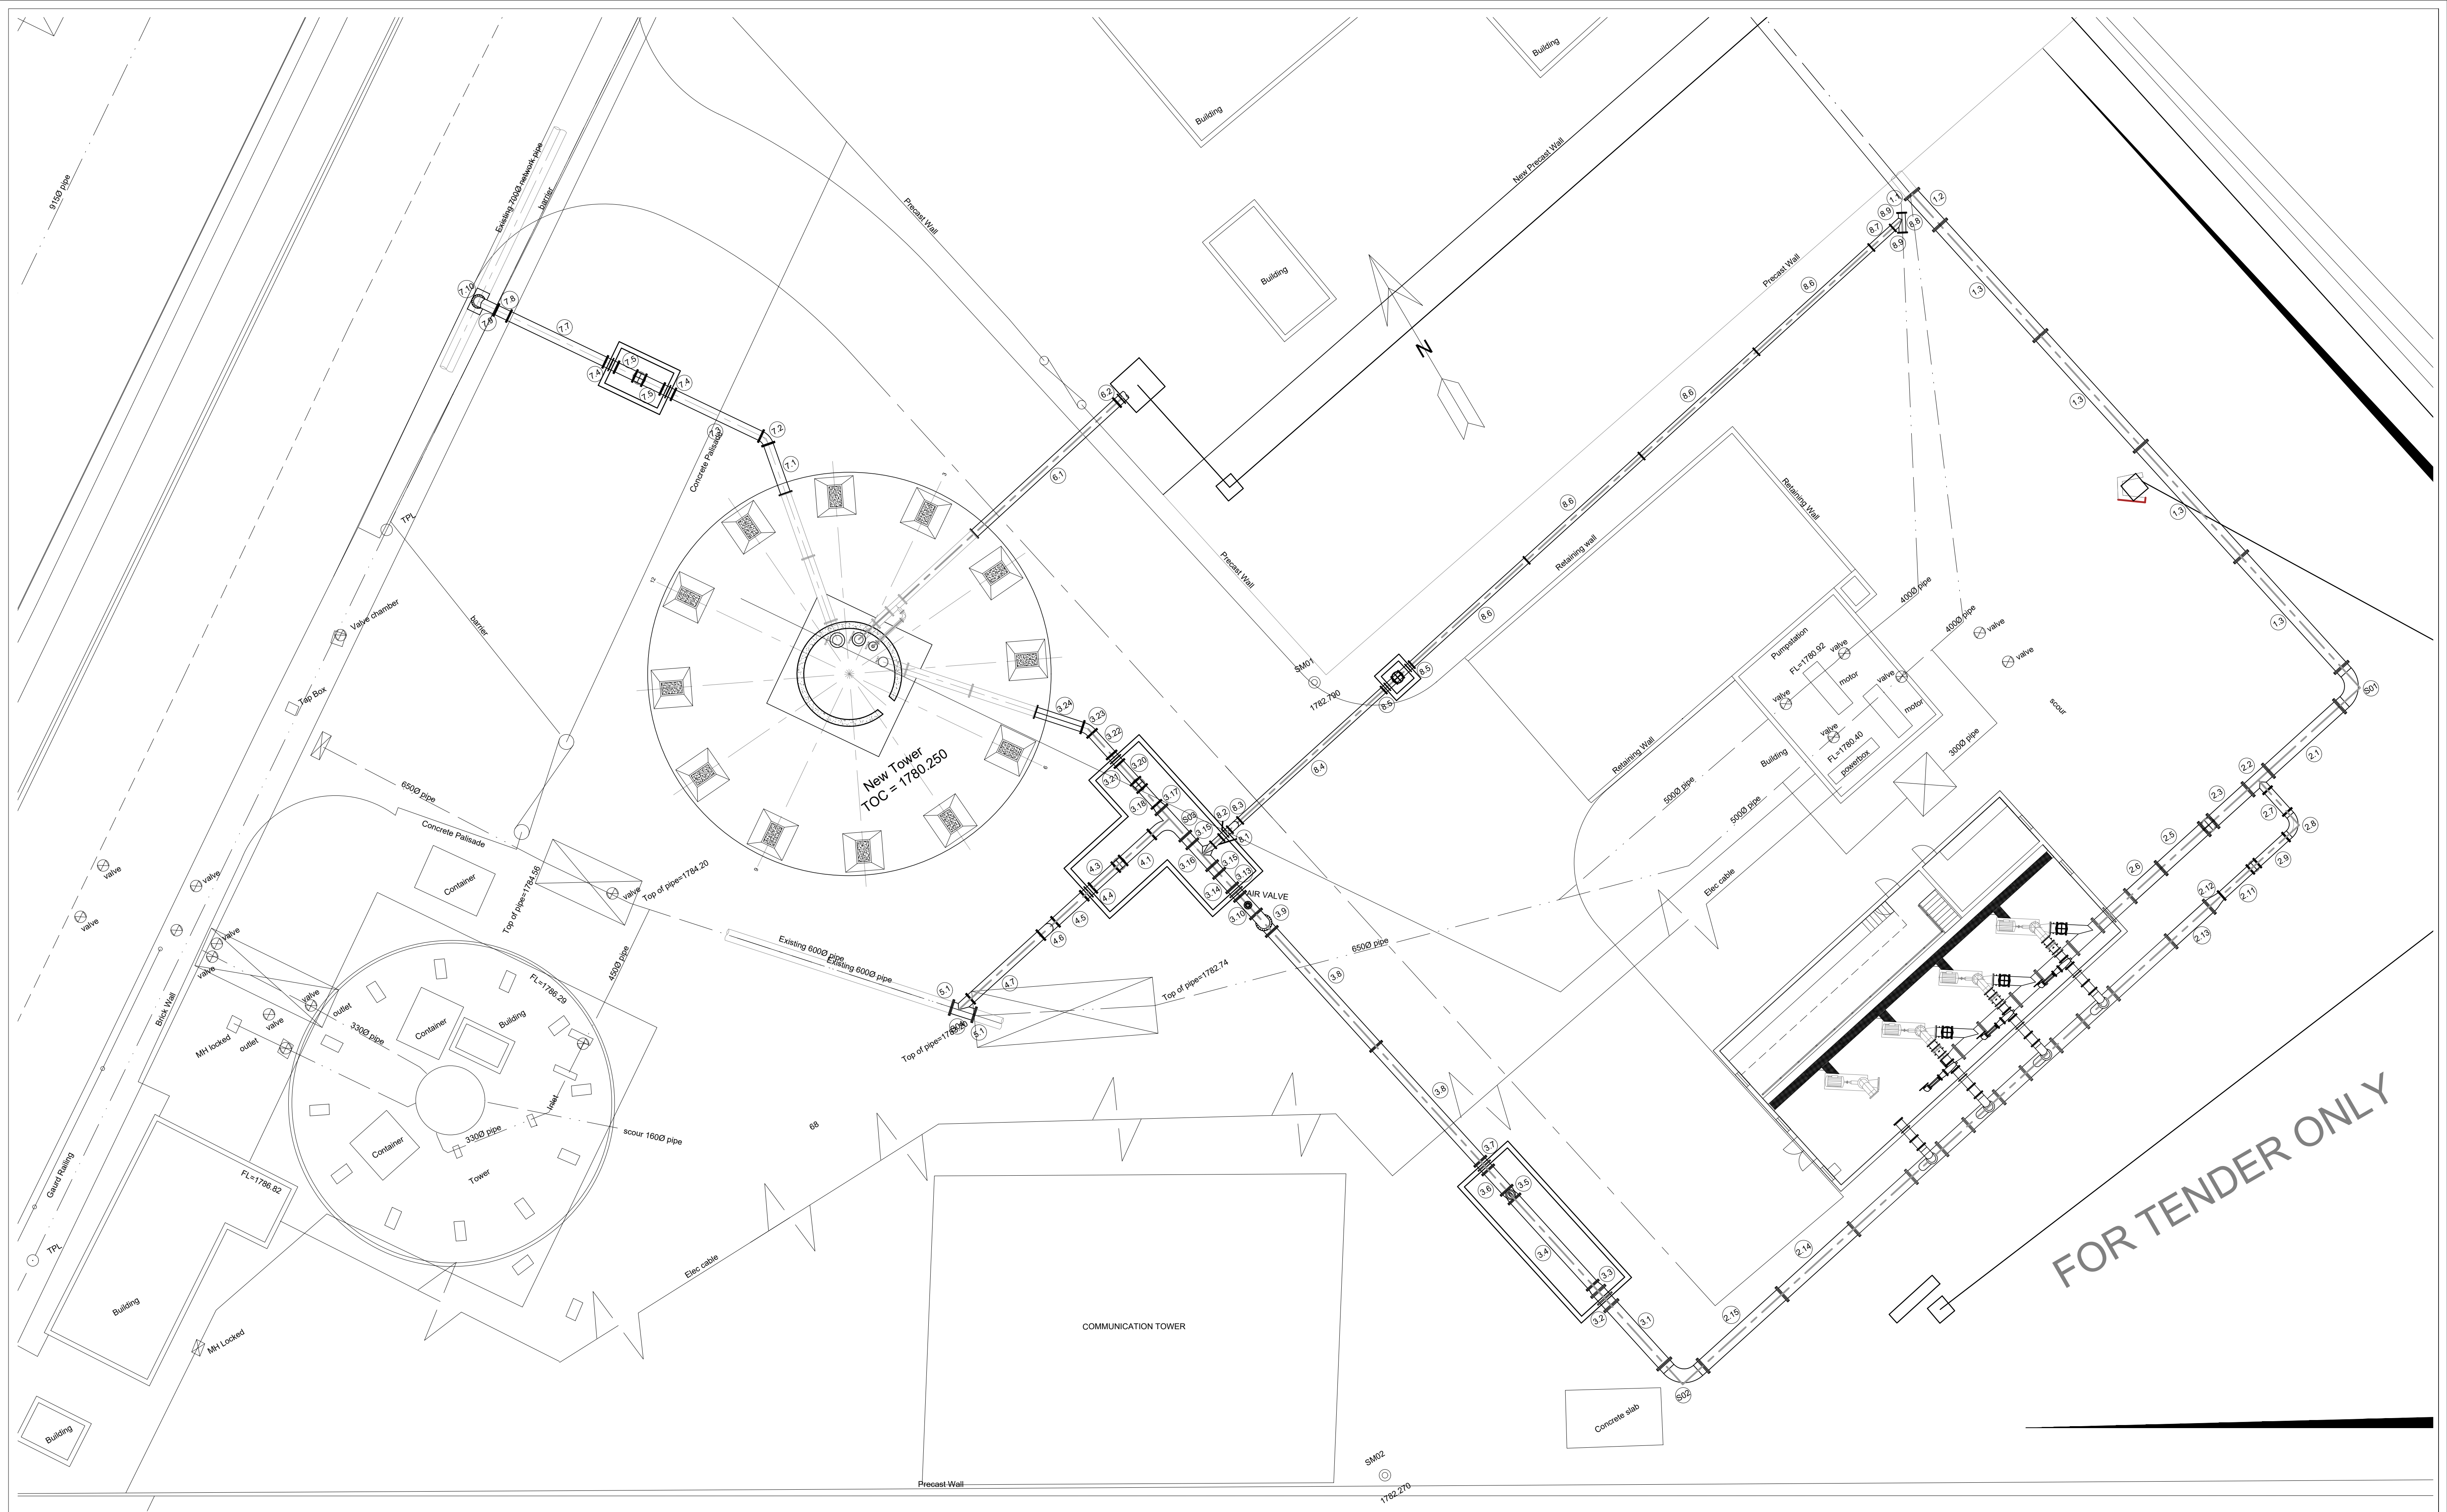















CONSULTING ENGINEERS: TRI-M CONSULTING ENGINEERS WEWORK 155 WEST STREET SANDTON, JOHANNESBURG	DESIGNED	P. S. Botha	05/08/2024
	DRAWN	J. Nel	05/08/2024
	CHECKED	P. S. BOTHA	05/08/2024
	APPROVED BY:		
	P. S. Botha	SIGNATURE	DATE
CLIENT POSTAL ADDRESS: JOHANNESBURG WATER P O BOX 61542 MARSHALLTOWN 2107	ECSA REG. No.		
	CHECKED		
	SIGNATURE	DATE	
















PHYSICAL ADDRESSES: 65 NTEMI PILISO STREET NEWTOWN JOHANNESBURG TEL: (011) 688-1400 FAX: (011) 688-1529	Turffontein Corridors of Freedom Water Upgrade Foresthill Tower and Pump station SITE WORKS PIPE WORK TO SITE WORKS

SURVEY INFORMATION		APPROVAL BY JW DEPOT		SCALE		AMENDMENTS		
PROJECT SURVEYOR:		CHECKED		1: 50; 1: 25	REV:	DESCRIPTION		DATE:
DATE:		APPROVED BY:			0	TENDER PURPOSES		05/08/2024
		SIGNATURE	DATE					
CCTV INFORMATION		APPROVAL BY JW PLANNING						
CCTV COMPANY:		CHECKED						
DATE:		APPROVED BY:						
		SIGNATURE	DATE					

JW14402	W04	0
CONTRACT NUMBER	DRAWING No.	REV.
A1	SHEET 1	OF 1
ORIGINAL PAGE SIZE		
FILE No.		

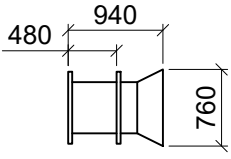 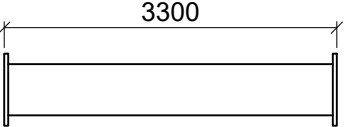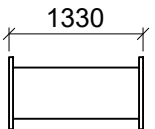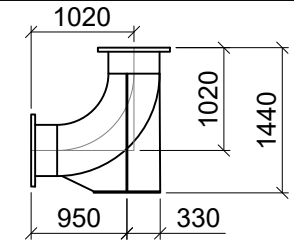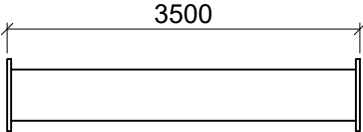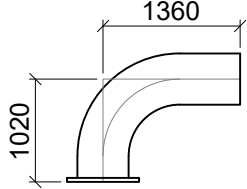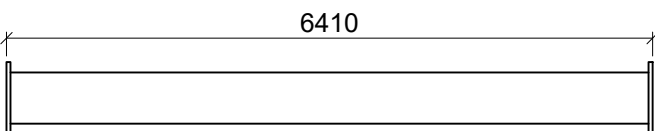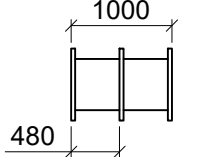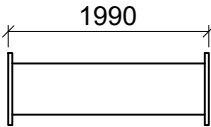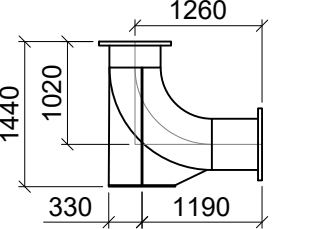   ITEM No.	ITEM	DESCRIPTION	MATERIAL	NUMBER OF ITEMS	CORROSION PROTECTION	
					INT.	EXT.
T01		500Ø FLANGED BELLMOUTH WITH PUDDLE FLANGE	MS	1	L - FBE	C - FBE
T02		500Ø EXPANSION JOINT COUPLING	MS	2	L - FBE	C - FBE
T03		500Ø PIPE, FLANGED BOTH ENDS	MS	12	L - FBE	C - FBE
T04		500Ø PIPE, FLANGED BOTH ENDS	MS	1	L - FBE	C - FBE
T05		500Ø LONG RADIUS FLANGED JIS B 2311-09 BEND WITH DUCKFOOT	MS	1	L - FBE	C - FBE
T06		500Ø PIPE, FLANGED BOTH ENDS	MS	4	L - FBE	C - FBE
T07		500Ø x 90° LONG RADIUS JIS B 2311-09 BEND ONE END FLANGED OTHER END PLAIN	MS	1	L - FBE	C - FBE
T08		500Ø PIPE, FLANGED BOTH ENDS	MS	1	L - FBE	C - FBE
T09		500Ø PIPE, FLANGED BOTH ENDS WITH PUDDLE FLANGE	MS	1	L - FBE	C - FBE
T10		500Ø PIPE, FLANGED BOTH ENDS	MS	1	L - FBE	C - FBE
T11		500Ø LONG RADIUS FLANGED JIS B 2311-09 BEND ONE END EXTENDED WITH DUCKFOOT	MS	1	L - FBE	C - FBE
T12		150Ø FLANGED BELLMOUTH WITH PUDDLE FLANGE	MS	1	L - FBE	C - FBE
T13		150Ø PIPE, FLANGED BOTH ENDS	MS	4	L - FBE	C - FBE
T15		150Ø PIPE, FLANGED BOTH ENDS	MS	1	L - FBE	C - FBE

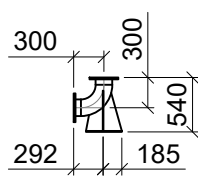  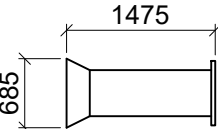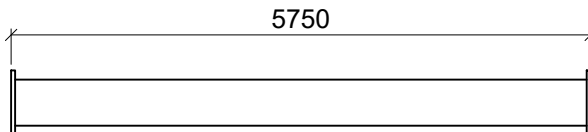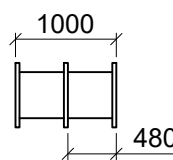 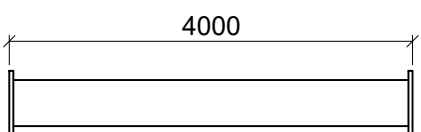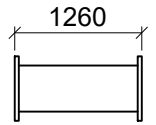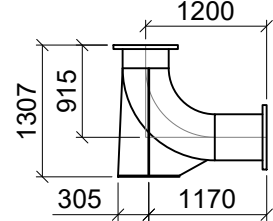 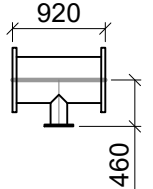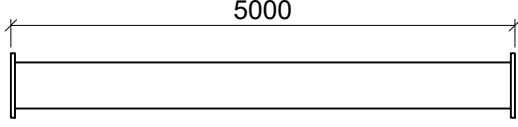ITEM No.	ITEM	DESCRIPTION	MATERIAL	NUMBER OF ITEMS	CORROSION PROTECTION	
					INT.	EXT.
T16		1500Ø LONG RADIUS FLANGED JIS B 2311-09 BEND WITH DUCKFOOT	MS	1	L - FBE	C - FBE
T17		1500Ø PIPE, FLANGED BOTH ENDS	MS	1	L - FBE	C - FBE
T18		1500Ø LONG RADIUS FLANGED JIS B 2311-09 BEND	MS	1	L - FBE	C - FBE
T19		450Ø FLANGED BELLMOUTH WITH PUDDLE FLANGE	MS	1	L - FBE	C - FBE
T20		450Ø PIPE, FLANGED BOTH ENDS	MS	1	L - FBE	C - FBE
T21		450Ø PIPE, FLANGED BOTH ENDS WITH PUDDLE FLANGE	MS	1	L - FBE	C - FBE
T22		450Ø EXPANSION JOINT COUPLING	MS	1	L - FBE	C - FBE
T23		450Ø PIPE, FLANGED BOTH ENDS	MS	5	L - FBE	C - FBE
T24		450Ø PIPE, FLANGED BOTH ENDS	MS	1	L - FBE	C - FBE
T25		450Ø LONG RADIUS FLANGED JIS B 2311-09 BEND ONE END EXTENDED WITH DUCKFOOT	MS	1	L - FBE	C - FBE
T26		450Ø PIPE, FLANGED BOTH ENDS	MS	1	L - FBE	C - FBE
T27		450Ø TO 150Ø FLANGED JIS B 2311-09 TEE	MS	1	L - FBE	C - FBE
T28		450Ø PIPE, FLANGED BOTH ENDS	MS	1	L - FBE	C - FBE

CORROSION PROTECTION CODES		
FACTORY APPLICATION		
L - G	LINING	GALVANIZING
C - G	COATING	GALVANIZING
L - SFEP	LINING	SOLVENT-FREE EPOXY PAINT (SANS 1217-TYPE 1B MATERIAL)
C - SFEP	COATING	SOLVENT-FREE EPOXY PAINT (SANS 1217-TYPE 1B MATERIAL)
L - FBE	LINING	FUSHION BONDED EPOXY (SANS 1217-TYPE 2A MATERIAL)
C - FBE	COATING	FUSHION BONDED EPOXY (SANS 1217-TYPE 2A MATERIAL)
L - CM	LINING	CEMENT/MORTAR
ON SITE APPLICATION, AFTER INSTALLATION		
S - PE	POLYURETHANE EXTERNAL COATING (SANS 1217-TYPE 1C MATERIAL) (NO ENAMEL PAINT TO BE APPLIED ON PIPEWORK BURIED OR SUBMERGED IN WATER - ONLY ON EXPOSED PIPEWORK	
S - TW	ALL UNDERGROUND BOLTED FLEXIBLE AND FLANGED COUPLINGS MUST BE PROTECTED WITH PETROLEUM MASTIC AND TAPE WRAPPING. ALL UNDERGROUND STEEL PIPES TO BE COATED WITH DENSO PRIMER D AND WRAPPED WITH DENSOCCLAD 70 TAPE	
MATERIAL LIST		
SS304L	: STAINLESS STEEL GRADE 304L	
MS	: MILD STEEL GRADE 300W	
GMS	: HOT-DIPPED GALVANIZED MILD STEEL	
NOTE: FLANGED TO SABS 1123 TABLE 1600/3 * DIMENSION INDICATIVE. TO BE CONFIRMED ON SITE		

FOR TENDER ONLY

CONSULTING ENGINEERS:	DESIGNED	P. S. Botha	05/08/2024
TRI-M CONSULTING ENGINEERS	DRAWN	J. Nel	05/08/2024
WEWORK	CHECKED	P. S. BOTHA	05/08/2024
155 WEST STREET	APPROVED BY:		
SANDTON, JOHANNESBURG	P. S. Botha	SIGNATURE	DATE
	ECSA REG. No.		
	CHECKED		
		SIGNATURE	DATE

CLIENT POSTAL ADDRESS:
JOHANNESBURG WATER
P O BOX 61542
MARSHALLTOWN
2107



PHYSICAL ADDRESSES:
65 NTEMI PILISO STREET
NEWTOWN
JOHANNESBURG



























TEL: (011) 688-1400
FAX: (011) 688-1529

Turffontein Corridors of Freedom
Water Upgrade
Foresthill Tower and Pump Station

PIPE SCHEDULE (1)
PIPE WORK TO TOWER

SURVEY INFORMATION		APPROVAL BY JW DEPOT		SCALE		AMENDMENTS	
PROJECT SURVEYOR:		CHECKED		1: 75	REV:	DESCRIPTION	DATE:
		APPROVED BY:			0	TENDER PURPOSES	05/08/2024
DATE:			SIGNATURE	DATE			
CCTV INFORMATION		APPROVAL BY JW PLANNING					
CCTV COMPANY:		CHECKED					
		APPROVED BY:					
DATE:			SIGNATURE	DATE			













JW14402	W05	-	0
CONTRACT NUMBER	DRAWING No.		REV.
A1	SHEET	1	OF 1
ORIGINAL PAGE SIZE			
FILE No.			

 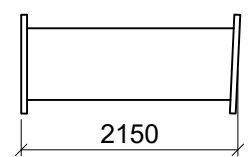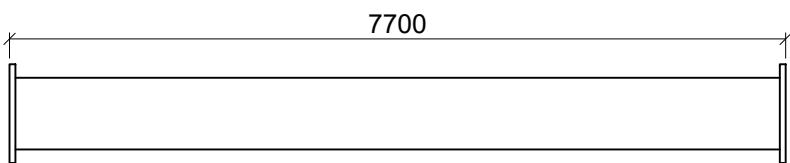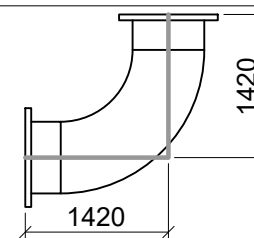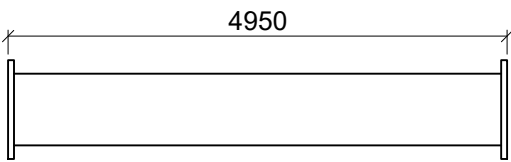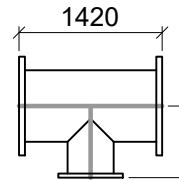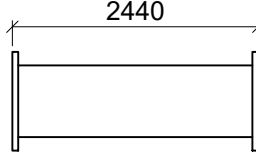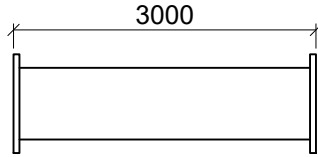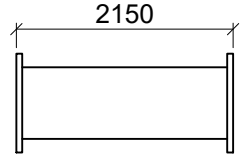   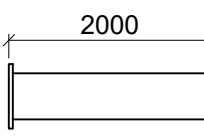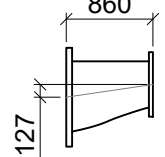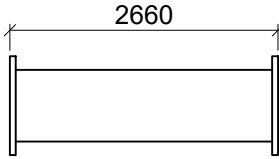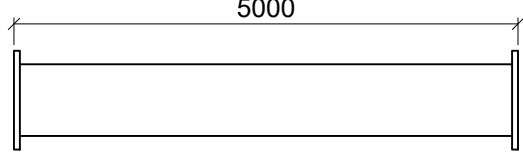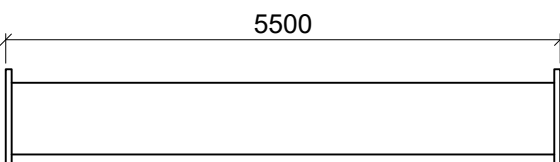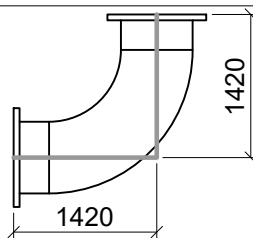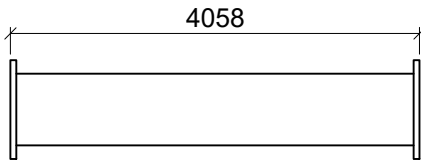 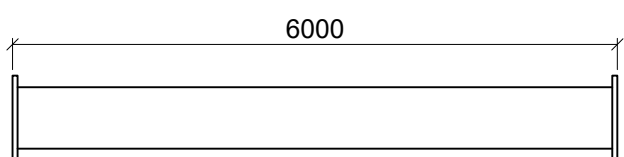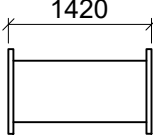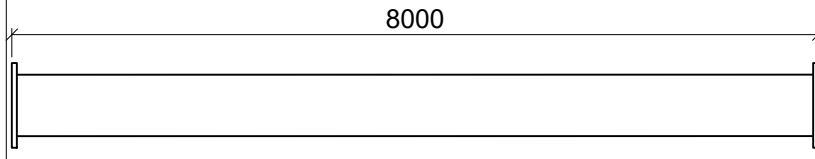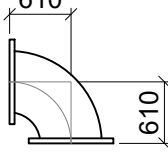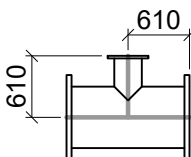 ITEM No.	ITEM	DESCRIPTION	MATERIAL	NUMBER OF ITEMS	CORROSION PROTECTION	
					INT.	EXT.
1.1		700Ø FLANGE WELDED SKEW ONTO EXISTING PIPE	MS	1	L - FBE	C - FBE
1.2		700Ø PIPE, FLANGED BOTH ENDS ONE SIDE WELDED SKEW TO MATCH DIRECTION OF EXISTING PIPE	MS	1	L - FBE	C - FBE
1.3		700Ø PIPE, FLANGED BOTH ENDS	MS	4	L - FBE	C - FBE
S01		700Ø LONG RADIUS FLANGED JIS B 2311-09 BEND	MS	1	L - FBE	C - FBE
2.1		700Ø PIPE, FLANGED BOTH ENDS	MS	1	L - FBE	C - FBE
2.2		700Ø TO 450Ø FLANGED JIS B 2311-09 TEE	MS	4	L - FBE	C - FBE
2.3		700Ø PIPE, FLANGED BOTH ENDS	MS	1	L - FBE	C - FBE
2.5		700Ø PIPE, FLANGED BOTH ENDS	MS	1	L - FBE	C - FBE
2.6		700Ø PIPE, FLANGED BOTH ENDS	MS	1	L - FBE	C - FBE
2.7		450Ø PIPE, FLANGED BOTH ENDS	MS	1	L - FBE	C - FBE
2.8		450Ø LONG RADIUS FLANGED JIS B 2311-09 BEND	MS	1	L - FBE	C - FBE
2.9		450Ø PIPE, FLANGED BOTH ENDS	MS	1	L - FBE	C - FBE
2.11		450Ø PIPE, FLANGED BOTH ENDS	MS	4	L - FBE	C - FBE
2.12		700Ø TO 450Ø ECCENTRIC FLANGED JIS B 2311-09 LONG REDUCER	MS	1	L - FBE	C - FBE
2.13		450Ø PIPE, FLANGED BOTH ENDS	MS	1	L - FBE	C - FBE
2.14		700Ø PIPE, FLANGED BOTH ENDS	MS	1	L - FBE	C - FBE
2.15		700Ø PIPE, FLANGED BOTH ENDS	MS	1	L - FBE	C - FBE
S02		700Ø LONG RADIUS FLANGED JIS B 2311-09 BEND	MS	1	L - FBE	C - FBE
3.1		700Ø PIPE, FLANGED BOTH ENDS	MS	1	L - FBE	C - FBE
3.2		700Ø PIPE, FLANGED BOTH ENDS WITH PUDDLE FLANGE	MS	1	L - FBE	C - FBE
3.3		700Ø TO 600Ø ECCENTRIC FLANGED JIS B 2311-09 REDUCER	MS	1	L - FBE	C - FBE
3.4		600Ø PIPE, FLANGED BOTH ENDS	MS	1	L - FBE	C - FBE
3.6		600Ø PIPE, FLANGED BOTH ENDS	MS	1	L - FBE	C - FBE
3.7		600Ø PIPE, FLANGED BOTH ENDS WITH PUDDLE FLANGE	MS	1	L - FBE	C - FBE
3.8		600Ø PIPE, FLANGED BOTH ENDS	MS	2	L - FBE	C - FBE
3.9		600Ø SHORT RADIUS FLANGED JIS B 2311-09 BEND	MS	2	L - FBE	C - FBE
3.10		600Ø TO 250Ø FLANGED JIS B 2311-09 TEE	MS	1	L - FBE	C - FBE
3.11		250Ø PIPE, FLANGED BOTH ENDS	MS	1	L - FBE	C - FBE

CORROSION PROTECTION CODES FACTORY APPLICATION		
L - G C - G	LINING COATING	GALVANIZING GALVANIZING
L - SFEP C - SFEP	LINING COATING	SOLVENT-FREE EPOXY PAINT (SANS 1217-TYPE 1B MATERIAL) SOLVENT-FREE EPOXY PAINT (SANS 1217-TYPE 1B MATERIAL)
L - FBE C - FBE	LINING COATING	FUSHION BONDED EPOXY (SANS 1217-TYPE 2A MATERIAL) FUSHION BONDED EPOXY (SANS 1217-TYPE 2A MATERIAL)
L - CM	LINING	CEMENT/MORTAR
ON SITE APPLICATION, AFTER INSTALLATION		
S - PE	POLYURETHANE EXTERNAL COATING (SANS 1217-TYPE 1C MATERIAL) (NO ENAMEL PAINT TO BE APPLIED ON PIPEWORK BURIED OR SUBMERGED IN WATER - ONLY ON EXPOSED PIPEWORK	
S - TW	ALL UNDERGROUND BOLTED FLEXIBLE AND FLANGED COUPLINGS MUST BE PROTECTED WITH PETROLEUM MASTIC AND TAPE WRAPPING. ALL UNDERGROUND STEEL PIPES TO BE COATED WITH DENSO PRIMER D AND WRAPPED WITH DENSOCCLAD 70 TAPE	
MATERIAL LIST		
SS304L : STAINLESS STEEL GRADE 304L		
MS	: MILD STEEL GRADE 300W	
GMS	: HOT-DIPPED GALVANIZED MILD STEEL	


FOR TENDER ONLY

CONSULTING ENGINEERS:	DESIGNED	P. S. Botha	05/08/2024		PHYSICAL ADDRESSES: 65 NTEMI PILISO STREET NEWTOWN JOHANNESBURG	Turffontein Corridors of Freedom Water Upgrade Foresthill Tower and Pump station	SITE WORKS PART A PIPE SCHEDULE (3)	SURVEY INFORMATION		APPROVAL BY JW DEPOT		SCALE		AMENDMENTS												
TRI-M CONSULTING ENGINEERS	DRAWN	J. Nel	05/08/2024					PROJECT SURVEYOR:		CHECKED		1: 50; 1: 25	REV:	DESCRIPTION	DATE:											
WEWORK	CHECKED	P. S. BOTHA	05/08/2024							APPROVED BY:		0		TENDER PURPOSES	05/08/2024											
155 WEST STREET	APPROVED BY:																									
SANDTON, JOHANNESBURG	P. S. Botha	SIGNATURE	DATE							SIGNATURE	DATE															
	ECSA REG. No.							CCTV INFORMATION		APPROVAL BY JW PLANNING																
CLIENT POSTAL ADDRESS: JOHANNESBURG WATER P O BOX 61542 MARSHALLTOWN 2107	CHECKED							CCTV COMPANY:		CHECKED																
										APPROVED BY:																
		SIGNATURE	DATE					DATE:			SIGNATURE	DATE														
	</																									

 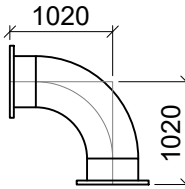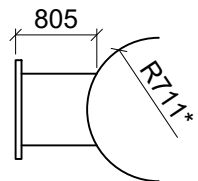  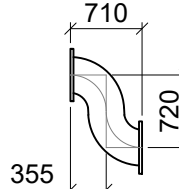 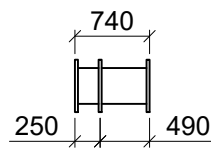  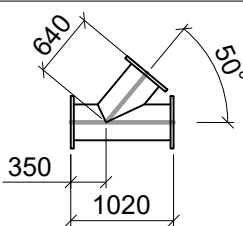 ITEM No.	ITEM	DESCRIPTION	MATERIAL	NUMBER OF ITEMS	CORROSION PROTECTION	
					INT.	EXT.
7.8		500Ø PIPE, FLANGED BOTH ENDS	MS	1	L - FBE	C - FBE
7.9		500Ø LONG RADIUS FLANGED JIS B 2311-09 BEND	MS	1	L - FBE	C - FBE
7.10		500Ø PIPE FLANGED ONE END AND CURVED PLATE OTHER END TO FIT 700mm EXISTING PIPE	MS	1	L - FBE	C - FBE
8.1		350Ø PIPE, FLANGED BOTH ENDS	MS	1	L - FBE	C - FBE
8.2		350Ø PIPE, FLANGED BOTH ENDS WITH PUDDLE FLANGE	MS	1	L - FBE	C - FBE
8.3		350Ø PURPOSE MADE Z-PIECE FROM 2 x SHORT RADIUS JIS B 2311-09	MS	1	L - FBE	C - FBE
8.4		350Ø PIPE, FLANGED BOTH ENDS	MS	1	L - FBE	C - FBE
8.5		350Ø PIPE, FLANGED BOTH ENDS WITH PUDDLE FLANGE	MS	2	L - FBE	C - FBE
8.6		350Ø PIPE, FLANGED BOTH ENDS	MS	4	L - FBE	C - FBE
8.7		350Ø PIPE, FLANGED BOTH ENDS	MS	1	L - FBE	C - FBE
8.8		PURPOSE 350Ø x 50° ECCENTRIC Y-PIECE	MS	1	L - FBE	C - FBE
8.9		350Ø FLANGE WELDED ONTO EXISTING PIPE	MS	2	L - FBE	C - FBE
8.10						
8.11						

CORROSION PROTECTION CODES FACTORY APPLICATION		
L - G C - G	LINING COATING	GALVANIZING GALVANIZING
L - SFEF C - SFEF	LINING COATING	SOLVENT-FREE EPOXY PAINT (SANS 1217-TYPE 1B MATERIAL) SOLVENT-FREE EPOXY PAINT (SANS 1217-TYPE 1B MATERIAL)
L - FBE C - FBE	LINING COATING	FUSHION BONDED EPOXY (SANS 1217-TYPE 2A MATERIAL) FUSHION BONDED EPOXY (SANS 1217-TYPE 2A MATERIAL)
L - CM	LINING	CEMENT/MORTAR
ON SITE APPLICATION, AFTER INSTALLATION		
S - PE	POLYURETHANE EXTERNAL COATING (SANS 1217-TYPE 1C MATERIAL) (NO ENAMEL PAINT TO BE APPLIED ON PIPEWORK BURIED OR SUBMERGED IN WATER - ONLY ON EXPOSED PIPEWORK)	
S - TW	ALL UNDERGROUND BOLTED FLEXIBLE AND FLANGED COUPLINGS MUST BE PROTECTED WITH PETROLEUM MASTIC AND TAPE WRAPPING. ALL UNDERGROUND STEEL PIPES TO BE COATED WITH DENS0 PRIMER D AND WRAPPED WITH DENS0CLAD 70 TAPE	
MATERIAL LIST		
SS304L	STAINLESS STEEL GRADE 304L	
MS	MILD STEEL GRADE 300W	
GMS	HOT-DIPPED GALVANIZED MILD STEEL	
NOTE: FLANGED TO SABS 1123 TABLE 18003 * DIMENSION INDICATIVE. TO BE CONFIRMED ON SITE		

FOR TENDER ONLY

 CONSULTING ENGINEERS:	DESIGNED	P. S. Botha	05/08/2024		PHYSICAL ADDRESSES: 65 NTEMI PILISO STREET NEWTOWN JOHANNESBURG	Turffontein Corridors of Freedom Water Upgrade Foresthill Tower and Pump station	SURVEY INFORMATION		APPROVAL BY JW DEPOT		SCALE		AMENDMENTS			JW14402 CONTRACT NUMBER A1 ORIGINAL PAGE SIZE FILE No.	
TRI-M CONSULTING ENGINEERS	DRAWN	J. Nel	05/08/2024				PROJECT SURVEYOR:	CHECKED			1: 50; 1: 25	REV:	DESCRIPTION	DATE:	W09 DRAWING No. 1 SHEET		
WEWORK 155 WEST STREET SANDTON, JOHANNESBURG	CHECKED	P. S. BOTHA	05/08/2024					APPROVED BY:			0		TENDER PURPOSES	05/08/2024			0 REV. 1 OF
	APPROVED BY: P. S. Botha	SIGNATURE	DATE				DATE:		SIGNATURE	DATE							
	ECISA REG. No.																
CLIENT POSTAL ADDRESS: JOHANNESBURG WATER P O BOX 61542 MARSHALLTOWN 2107	CHECKED				TEL: (011) 688-1400 FAX: (011) 688-1529	SITE WORKS PART C PIPE SCHEDULE (5)	CCTV INFORMATION		APPROVAL BY JW PLANNING								
							CCTV COMPANY:	CHECKED									
								APPROVED BY:									
		SIGNATURE	DATE				DATE:		SIGNATURE	DATE							



81

TURFFONTEIN 100 IR

+ 2905800 X

LV CABLE SCHEDULE			
FROM	TO	TO	BCEW
LV MAIN	GENERATOR C/O	2x185mm ² x 4C ECC	
GEN C/O	MCC	2x185mm ² x 4C ECC	
MCC	TOWER 1 POWER	6mm ² x 3C	
MCC	TOWER 1 AVIATION LIGHTS	4mm ² x 3C	
MCC	TOWER 2 POWER	6mm ² x 3C	
MCC	TOWER 2 AVIATION LIGHTS	4mm ² x 3C	
MCC	DB PUMP STATION	25mm ² x 4C	16mm ²
MCC	GUARD HOUSE	25mm ² x 4C	

LEGEND

2x185mm² PVC/SWA/PPVC ECC CABLE

LV SUPPLY CABLE TO TOWERS

DECABOND INSTRUMENTATION CABLE IN SLEEVES (AS PER SPECIFICATION)

6mm² x 4C PVC/SWA/PPVC ECC STREETLIGHT CABLE

DB TOWER (LIGHT & POWER)

MANHOLE

TELEMETRY INSTRUMENT BOX TIB 1&2

L 5

PERIMETER LIGHTING : 8M POLE BEKA LED LUME XP1-45W

20M HIGHMAST 6 x 200W LED

+ 2905950 X

KEY PLAN
SCALE : 1:500

CONSULTING ENGINEERS

TRI-M CONSULTING ENGINEERS

MICHELANGELO TOWER
SUITE 2307, MAUDE STREET
SANDTON, JOHANNESBURG

DESIGNED

P v RHYN

DRAWN

DRAFTPLAN

CHECKED

P. S. Botha

APPROVED BY:

P v RHYN

SIGNATURE

DATE

ECSA REG. No.

870119

CHECKED

SIGNATURE

DATE

CLIENT POSTAL ADDRESS:

P O Box 61542
MATSHALLTOWN
2107



PHYSICAL ADDRESS:
65 NTEMI PILISO STREET
NEWTOWN
JOHANNESBURG

TEL: (011) 688-1400
FAX: (011) 688-1529

FOREST HILL WATER SUPPLY
NEW WATER TOWER & PUMP STATION

GENERAL SITE PLAN

SURVEY INFORMATION

PROJECT SURVEYOR:

DATE:

CCTV INFORMATION

CCTV COMPANY:

DATE:

APPROVAL BY JW DEPOT

CHECKED

APPROVED BY:

SIGNATURE

DATE

APPROVAL BY JW PLANNING

CHECKED

APPROVED BY:

SIGNATURE

DATE

SCALE

1: 50; 1: 25

REV:

AMENDMENTS

DESCRIPTION

DATE:

JW14402

CONTRACT No.

E01

DRAWING No.

-

0

REV.

A1

SHEET


1

OF


1

ORIGINAL PAGE SIZE


FILE No.

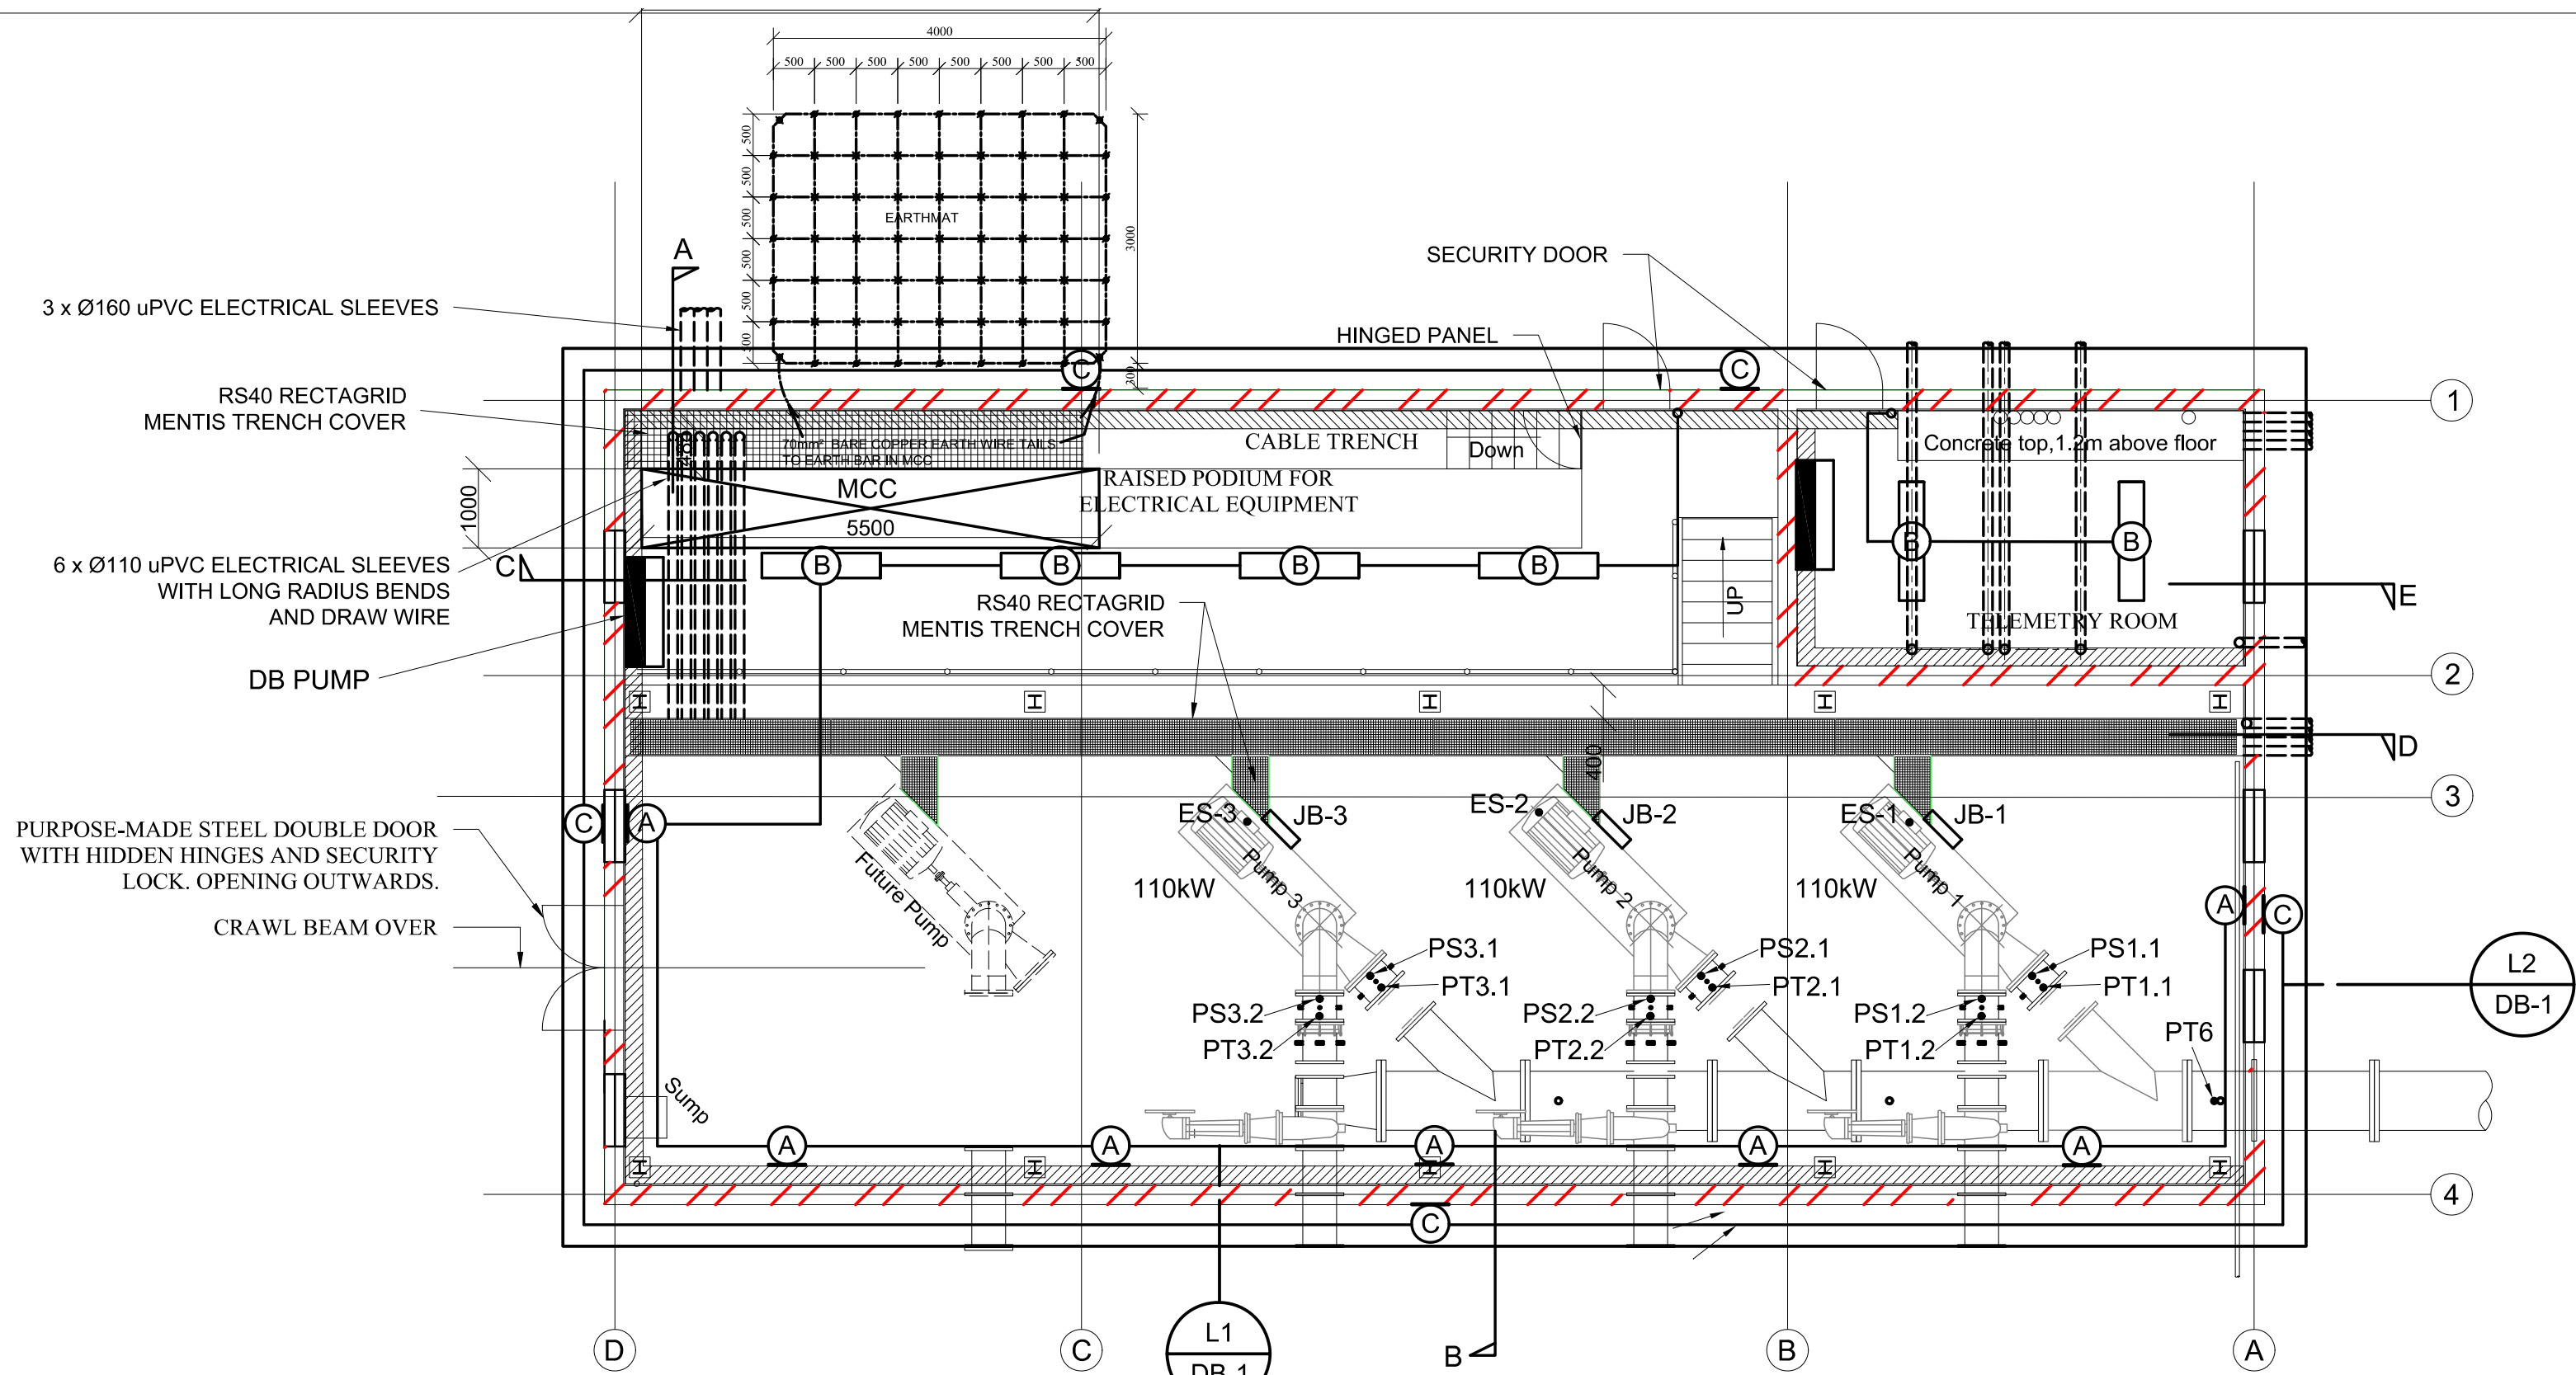




PLAN - PUMP HOUSE
SCALE 1:75

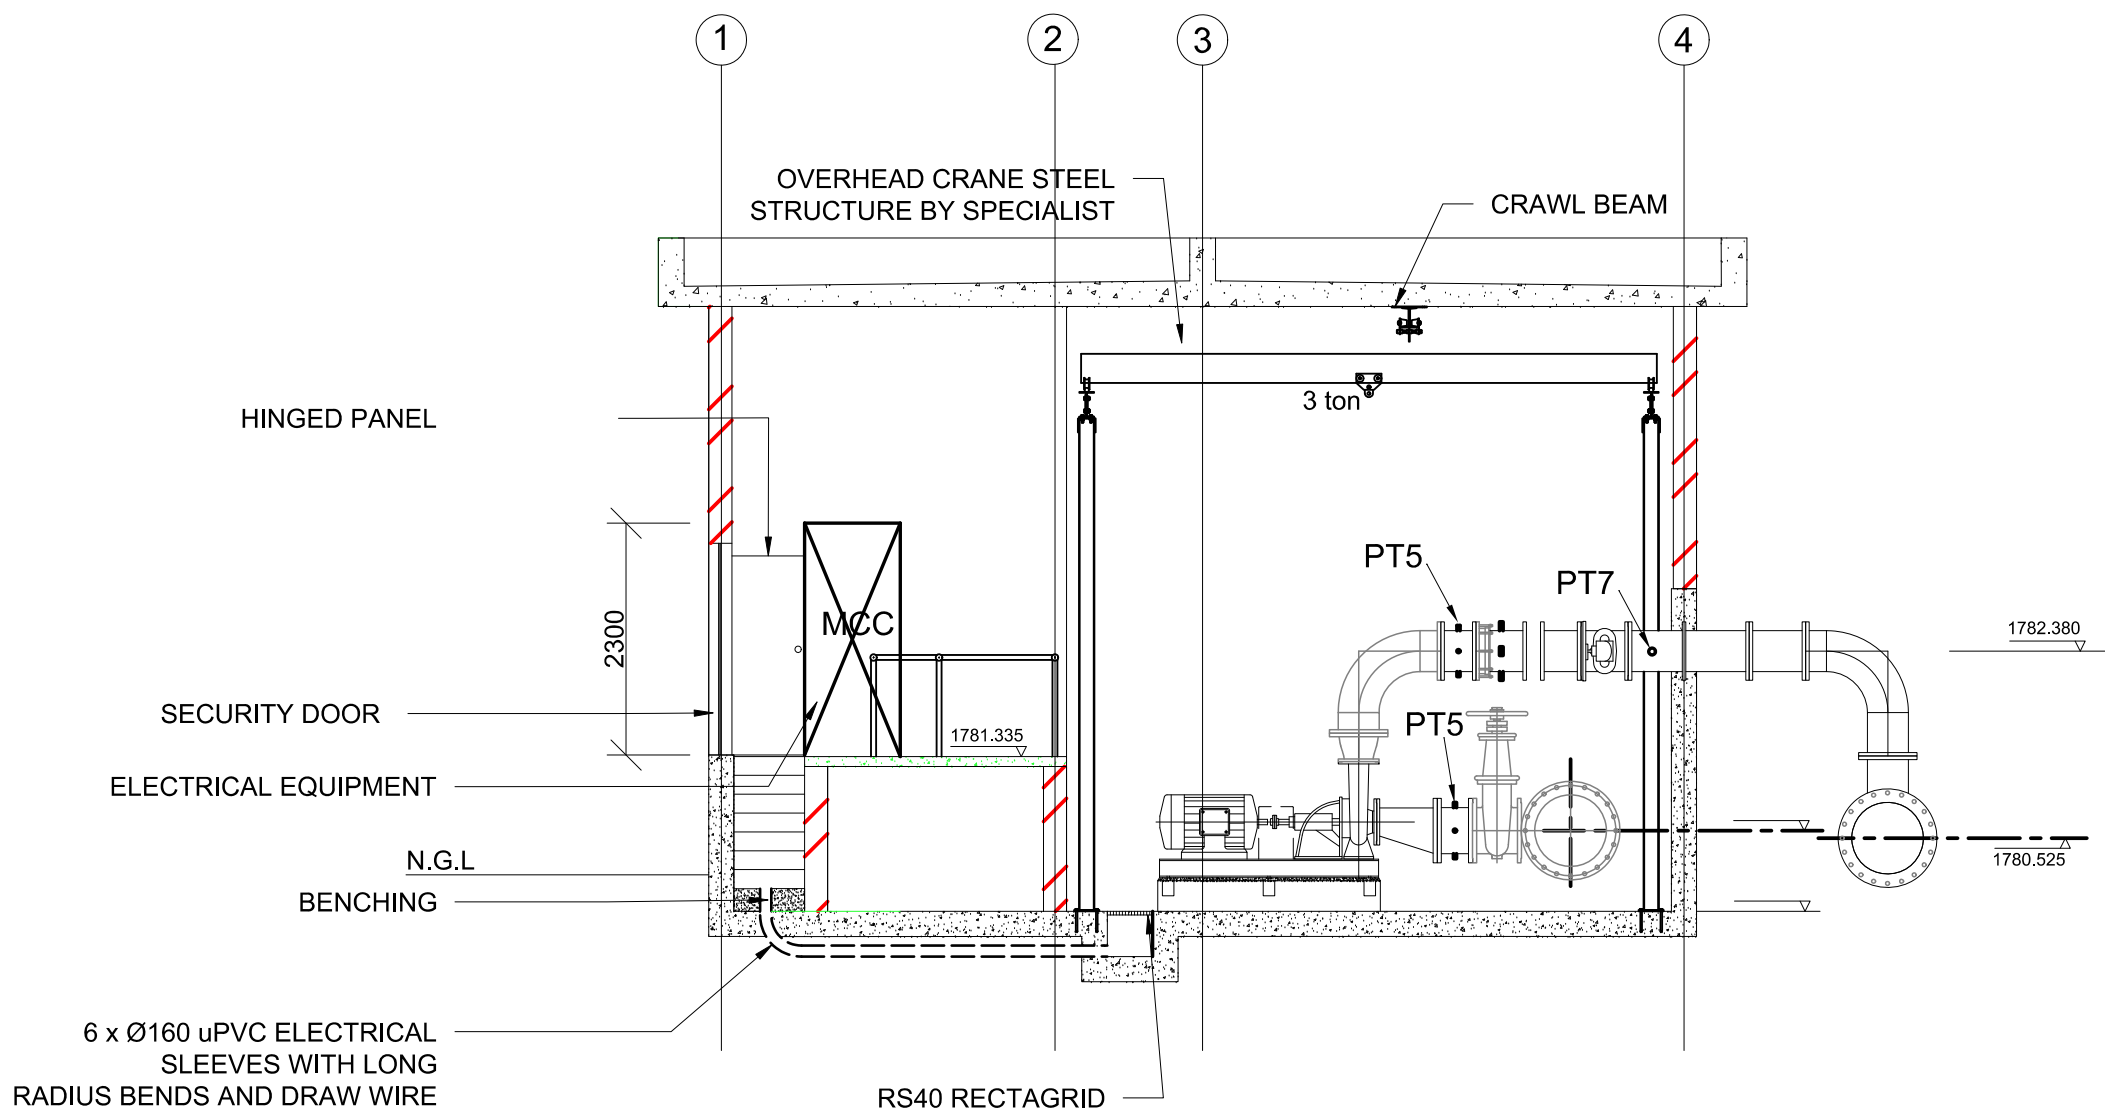

SECTION A-A
SCALE 1:75

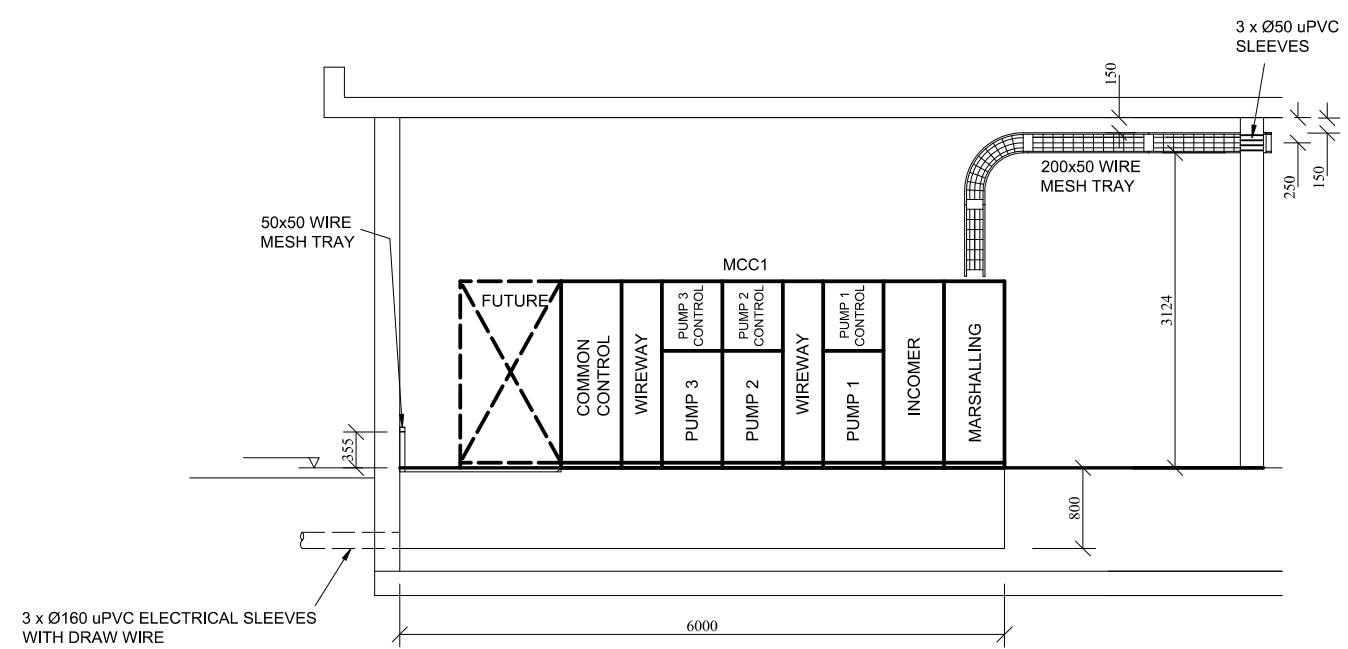

SECTION C - C
1:75

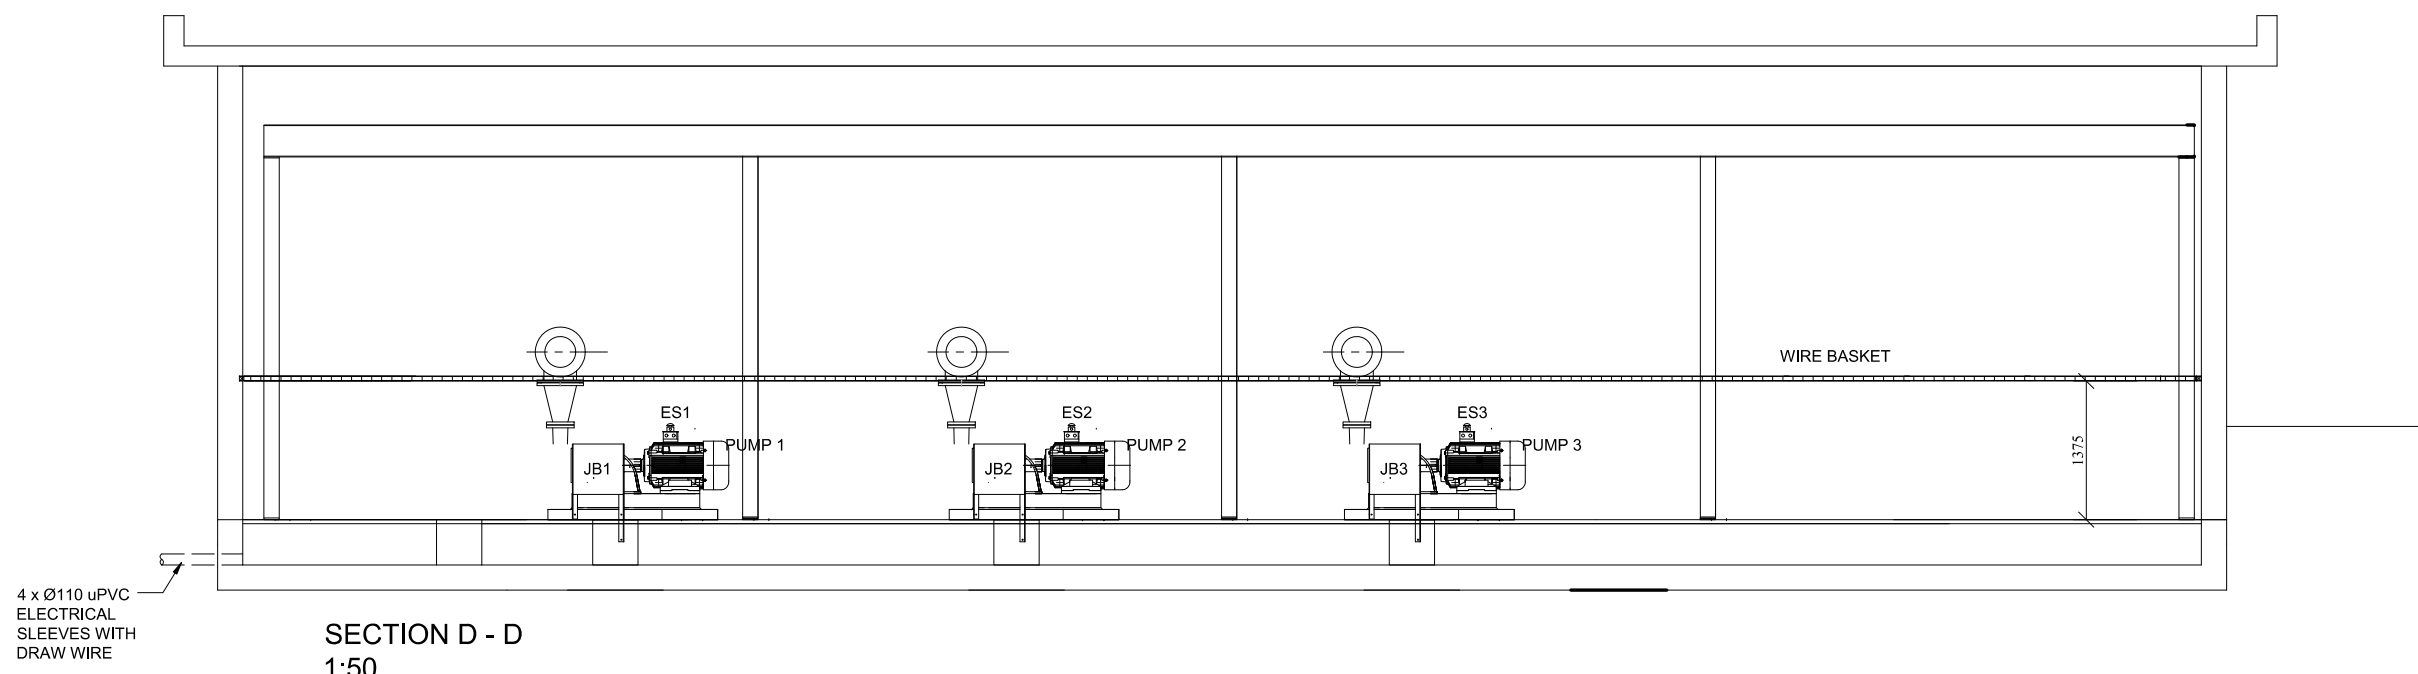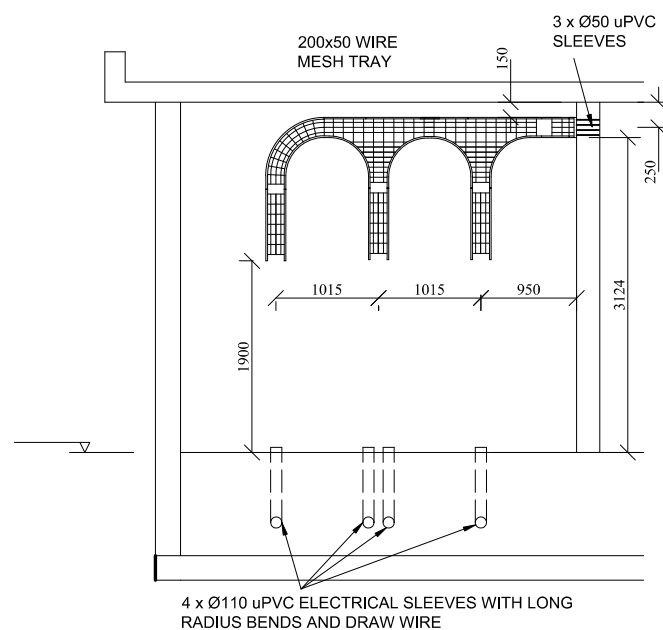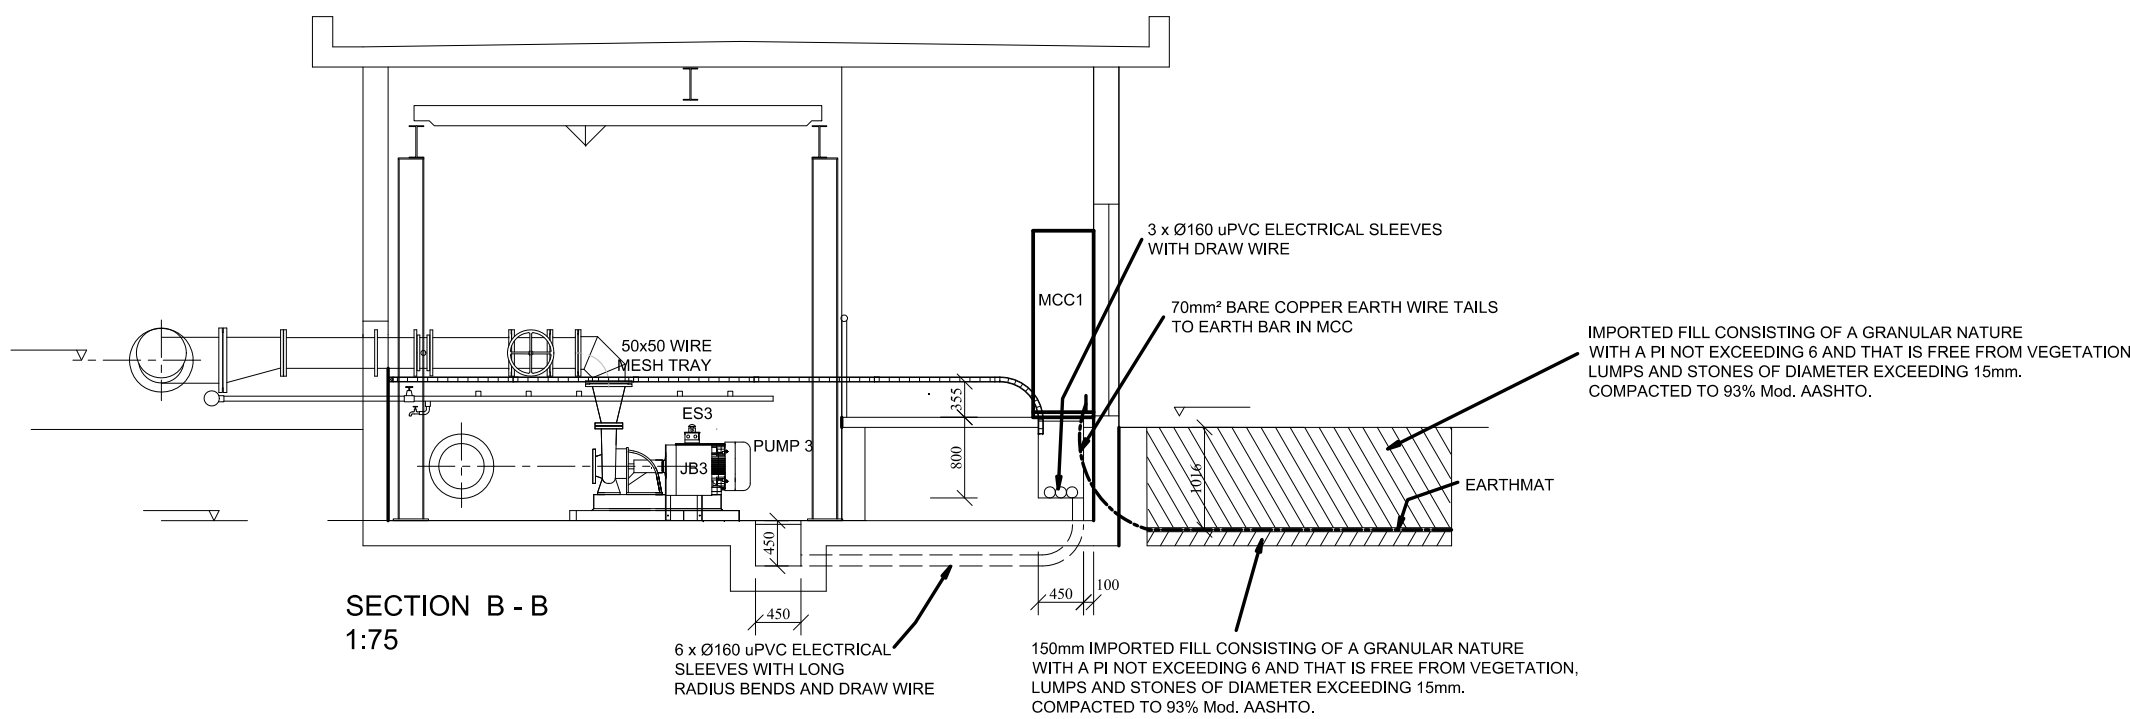

LEGEND:ELECTRICAL	
	DISTRIBUTION BOARD
	JUNCTION BOX
	WALL MOUNTED LED LIGHT
	46W LED CORROSION PROOF IP65
	55W IP65 LED NOVA BULKHEAD LIGHT
	WIRE BASKET

SCALE : SHOWN

CONSULTING ENGINEERS TRI-M CONSULTING ENGINEERS MICHELANGELO TOWER SUITE 2307, MAUDE STREET SANDTON, JOHANNESBURG	DESIGNED	P v RHYN	
	DRAWN	DRAFTPLAN	
	CHECKED	P. S. Botha	
	APPROVED BY:		
	P v RHYN	SIGNATURE	DATE
CLIENT POSTAL ADDRESS: P O Box 61542 MATSHALLTOWN 2107	ECSA REG. No.	870119	
	CHECKED		
		SIGNATURE	DATE



PHYSICAL ADDRESS:
65 NTEMI PILISO STREET
NEWTOWN
JOHANNESBURG

TEL: (011) 688-1400
FAX: (011) 688-1529

FOREST HILL WATER SUPPLY
NEW WATER TOWER & PUMP STATION

PUMP STATION
ELECTRICAL INSTALLATION

SURVEY INFORMATION		APPROVAL BY JW DEPOT		SCALE	AMENDMENTS	
PROJECT SURVEYOR:		CHECKED		1: 50; 1: 25	REV:	DESCRIPTION
DATE:		APPROVED BY:				DATE:
		SIGNATURE	DATE			
CCTV INFORMATION		APPROVAL BY JW PLANNING				
CCTV COMPANY:		CHECKED				
DATE:		APPROVED BY:				
		SIGNATURE	DATE			

JW14402

CONTRACT No.

A1

SHEET

1

OF

1

ORIGINAL PAGE SIZE



FILE No.

EO2

DRAWING No.

0





REV.

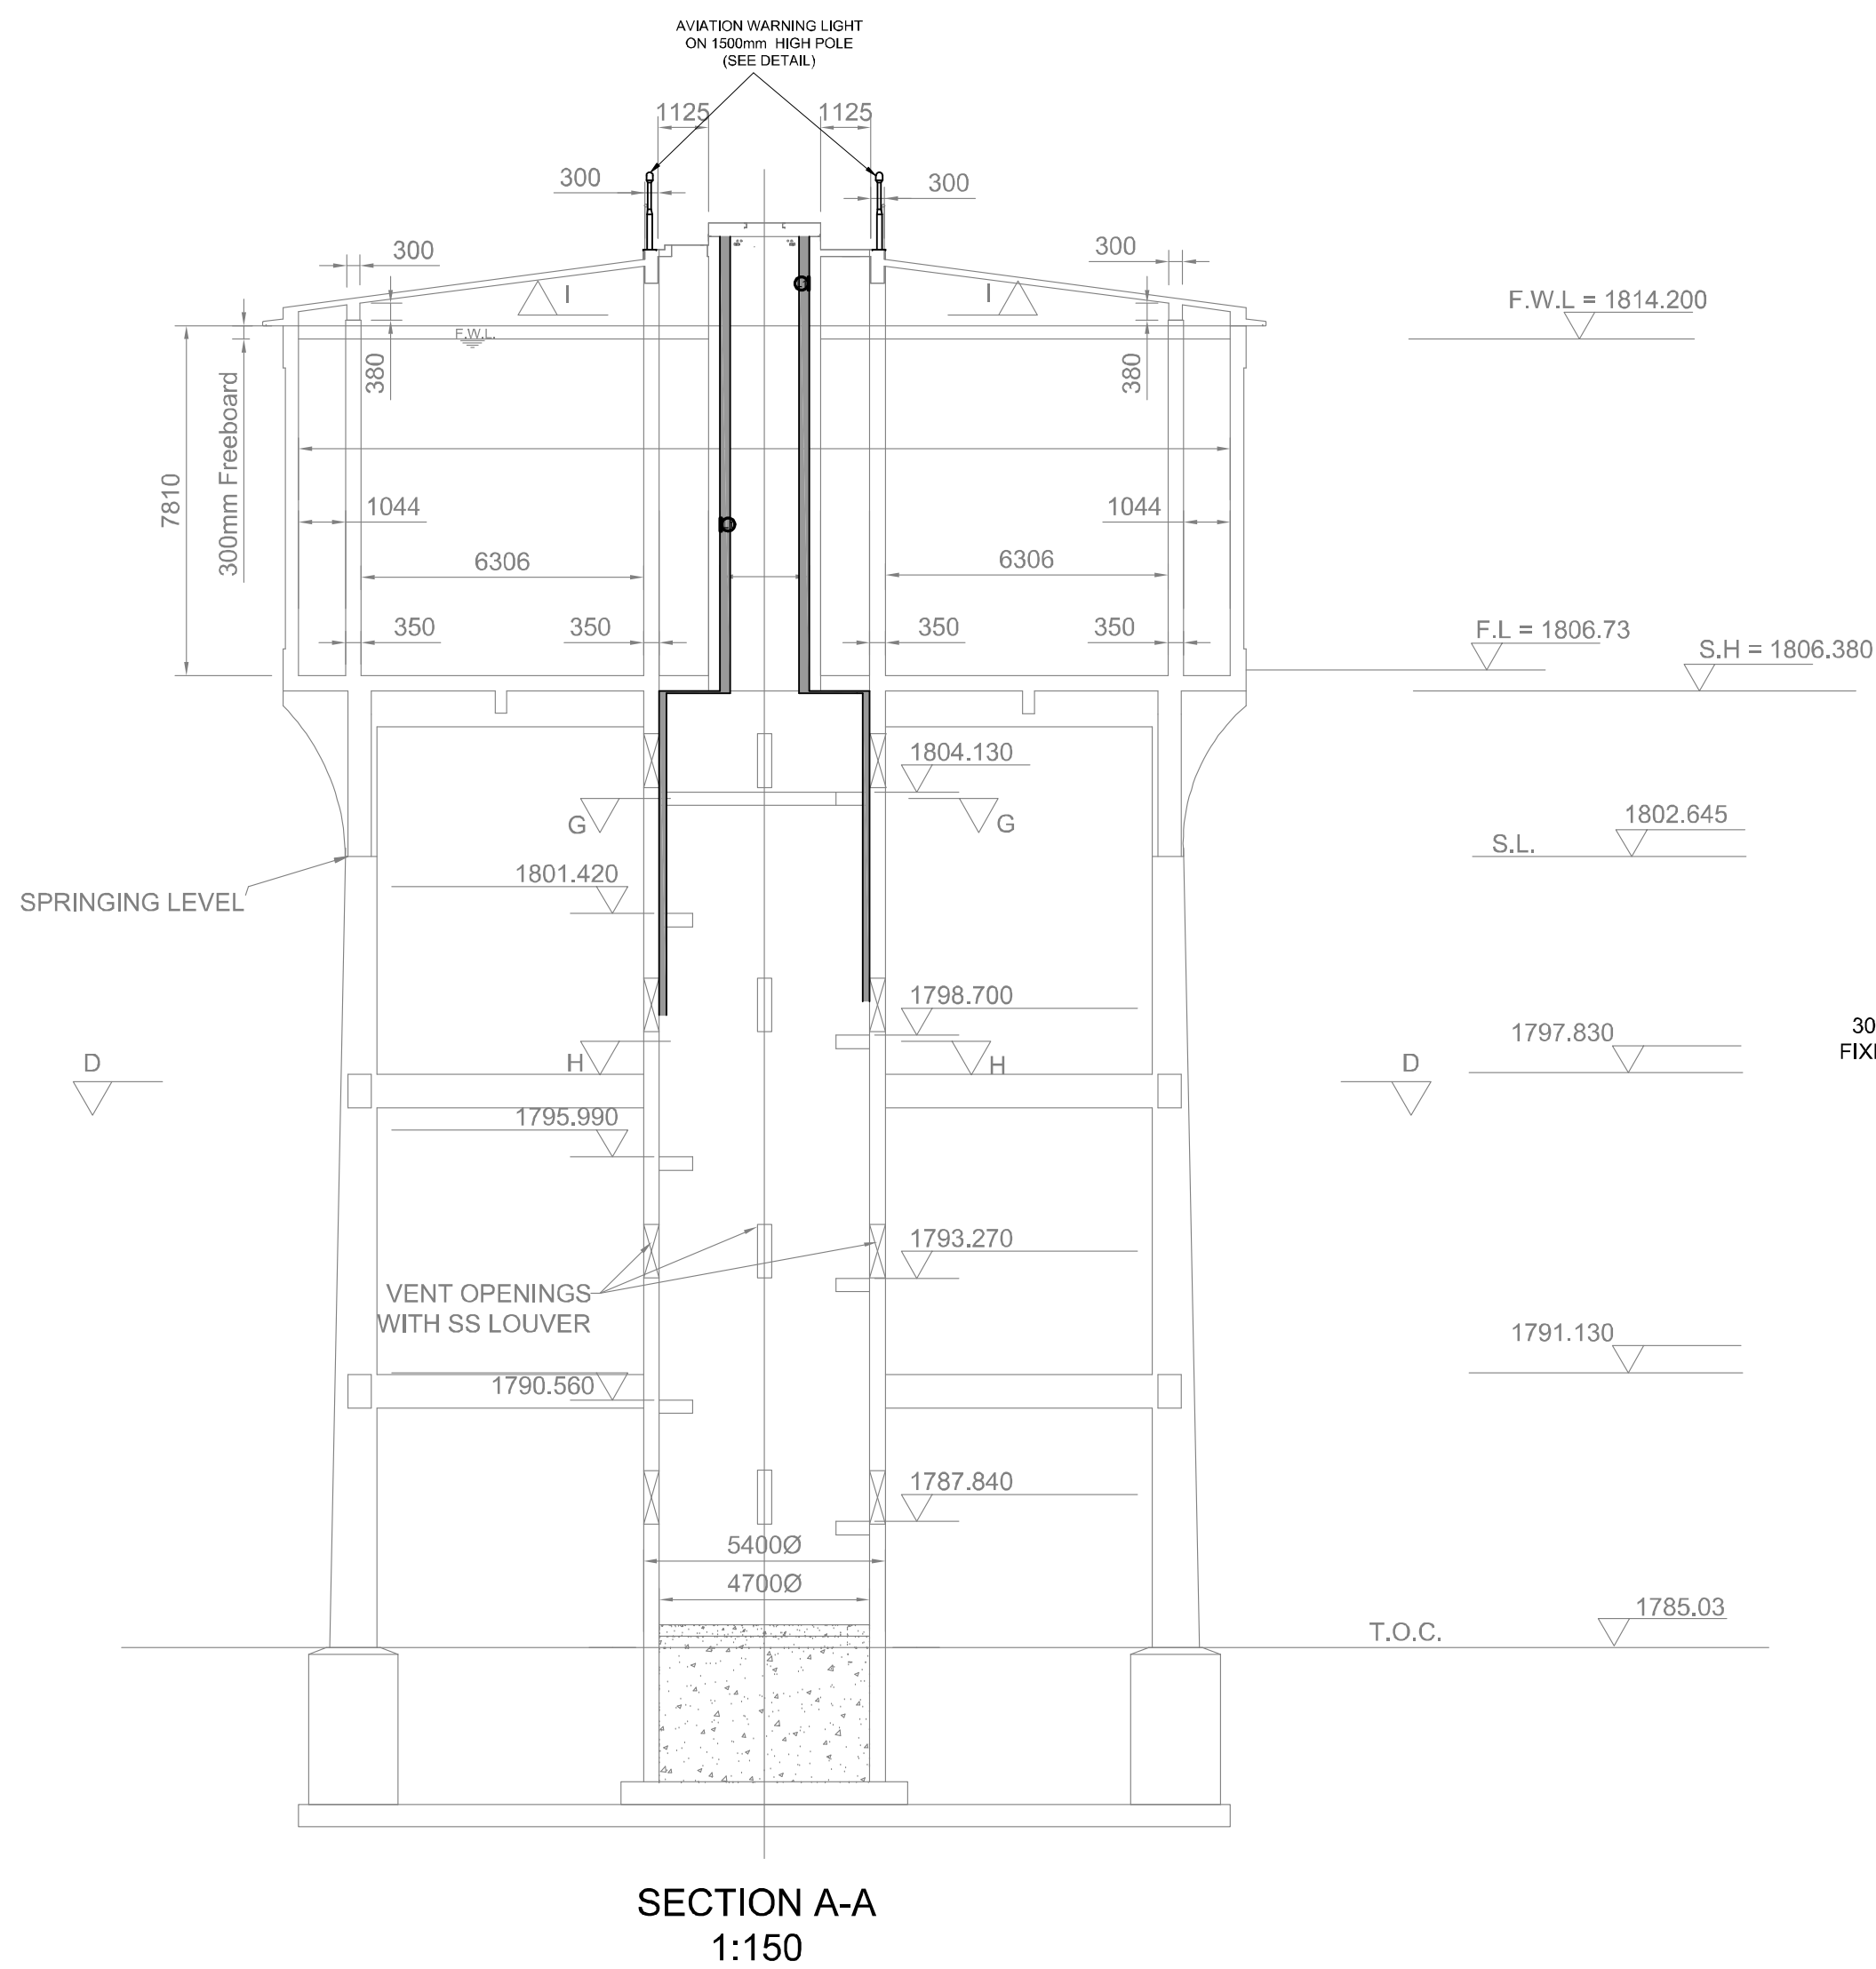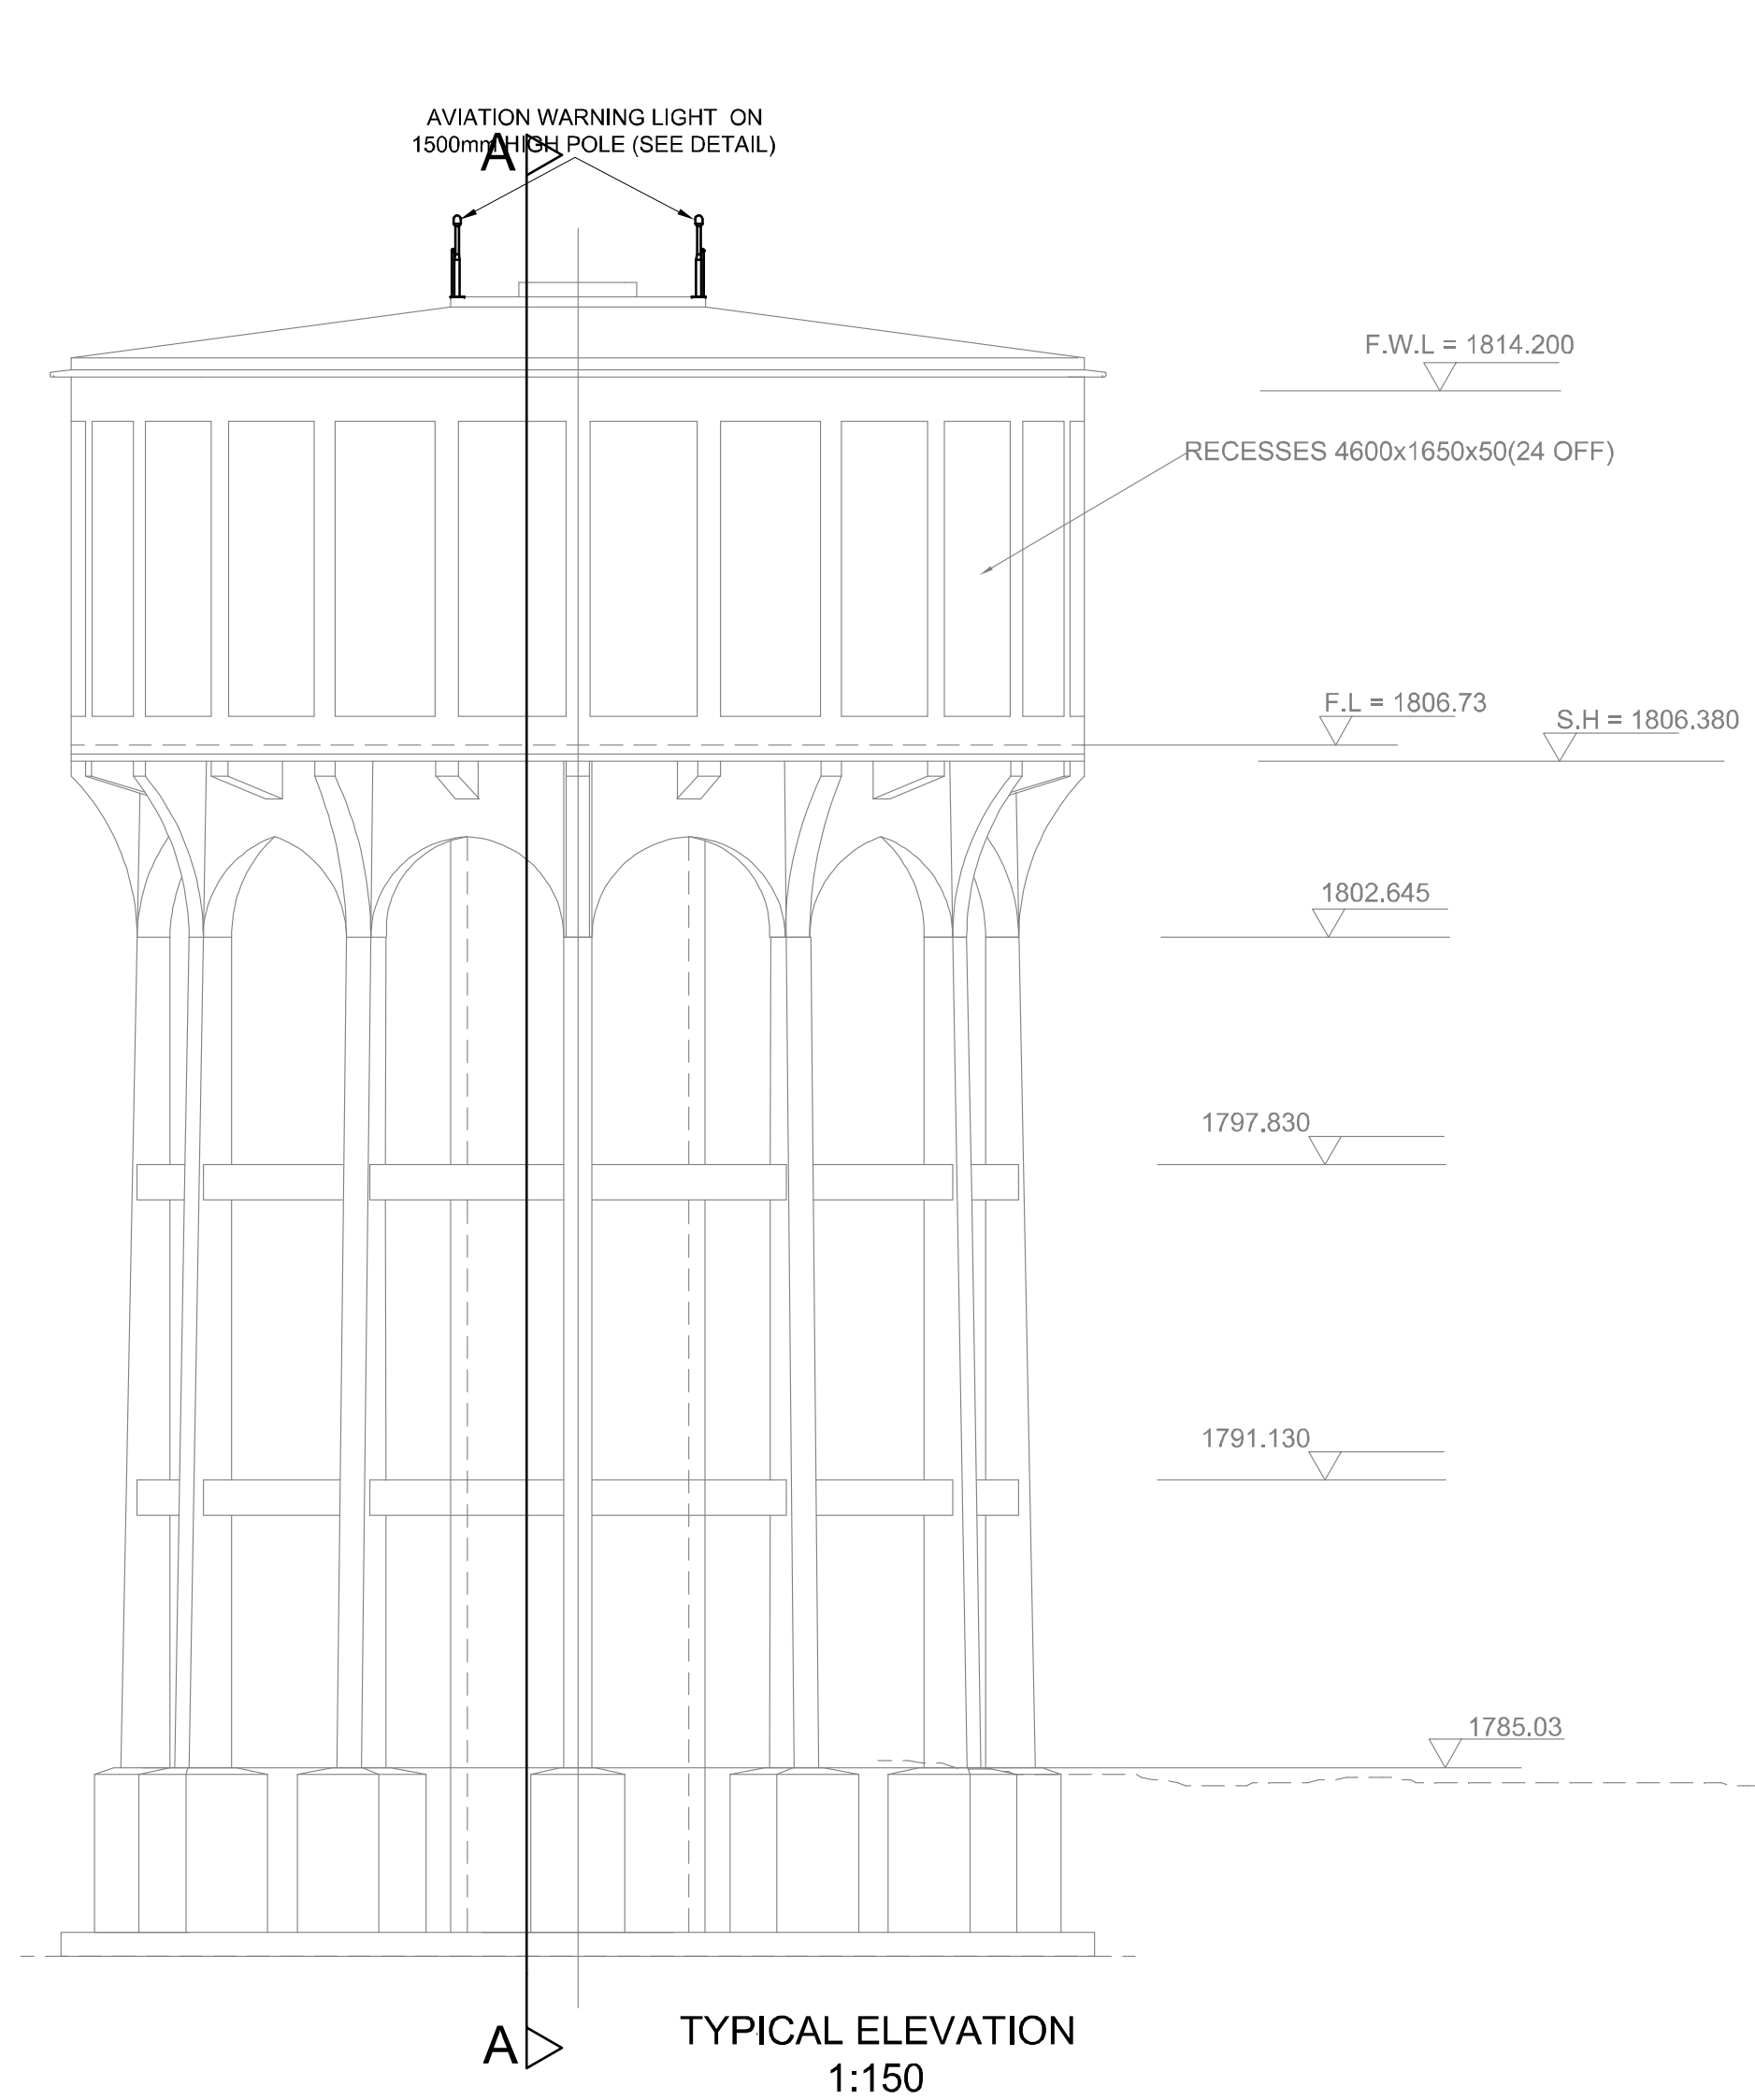

300 x 50 WIRE MESH TRAY - VERTICALLY
FIXED TO 450mm UNISTRUT @ 1000mm C/C

50 x 50 WIRE MESH TRAY
HORIZONTAL BETWEEN
LIGHT FITTING AND VERTICAL
WIRE MESH TRAY

50 x 50 WIRE MESH TRAY
HORIZONTAL BETWEEN
LIGHT FITTING AND VERTICAL
WIRE MESH TRAY

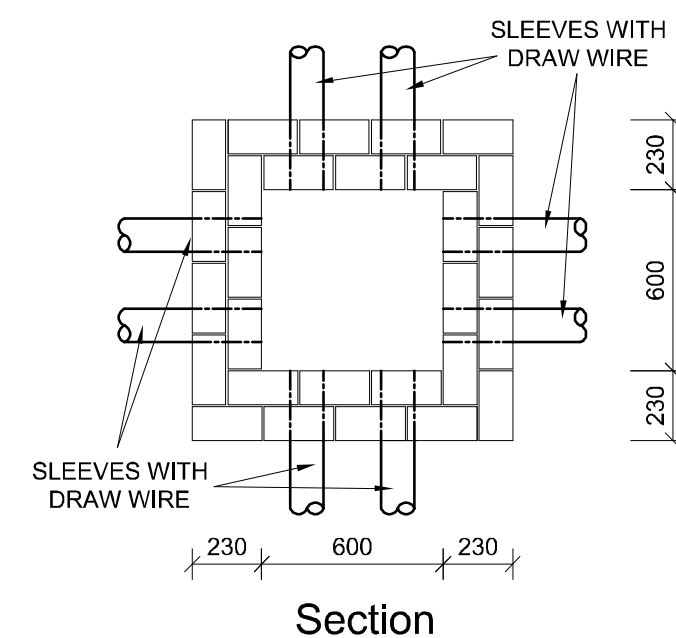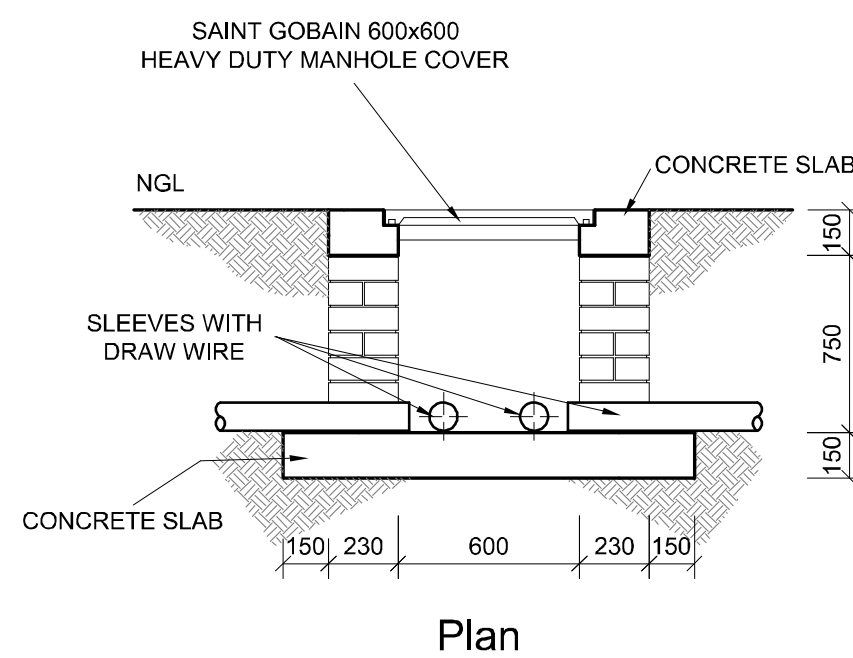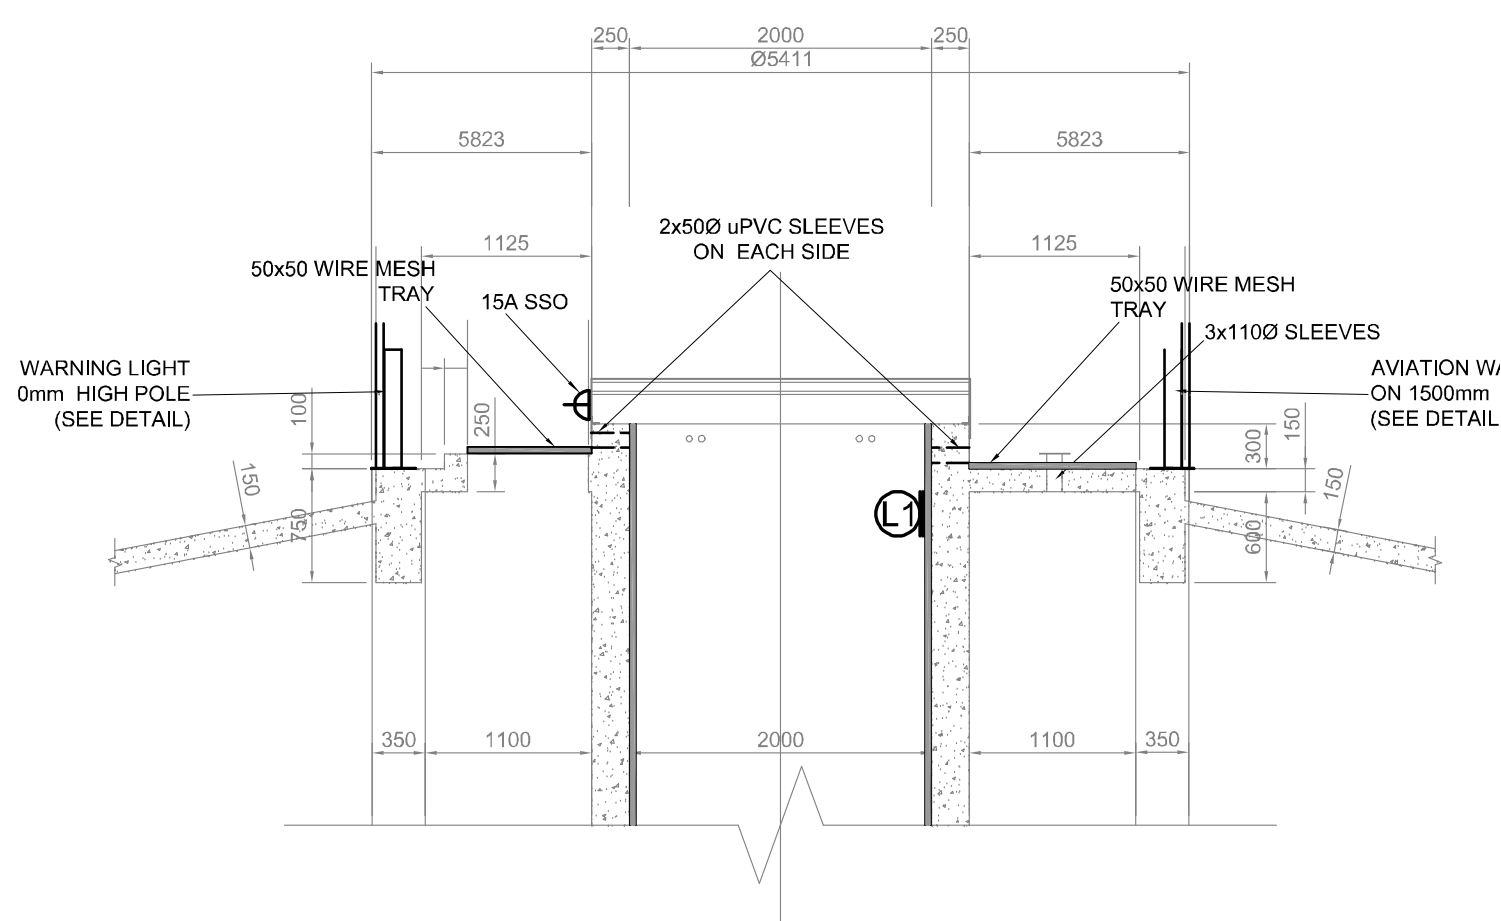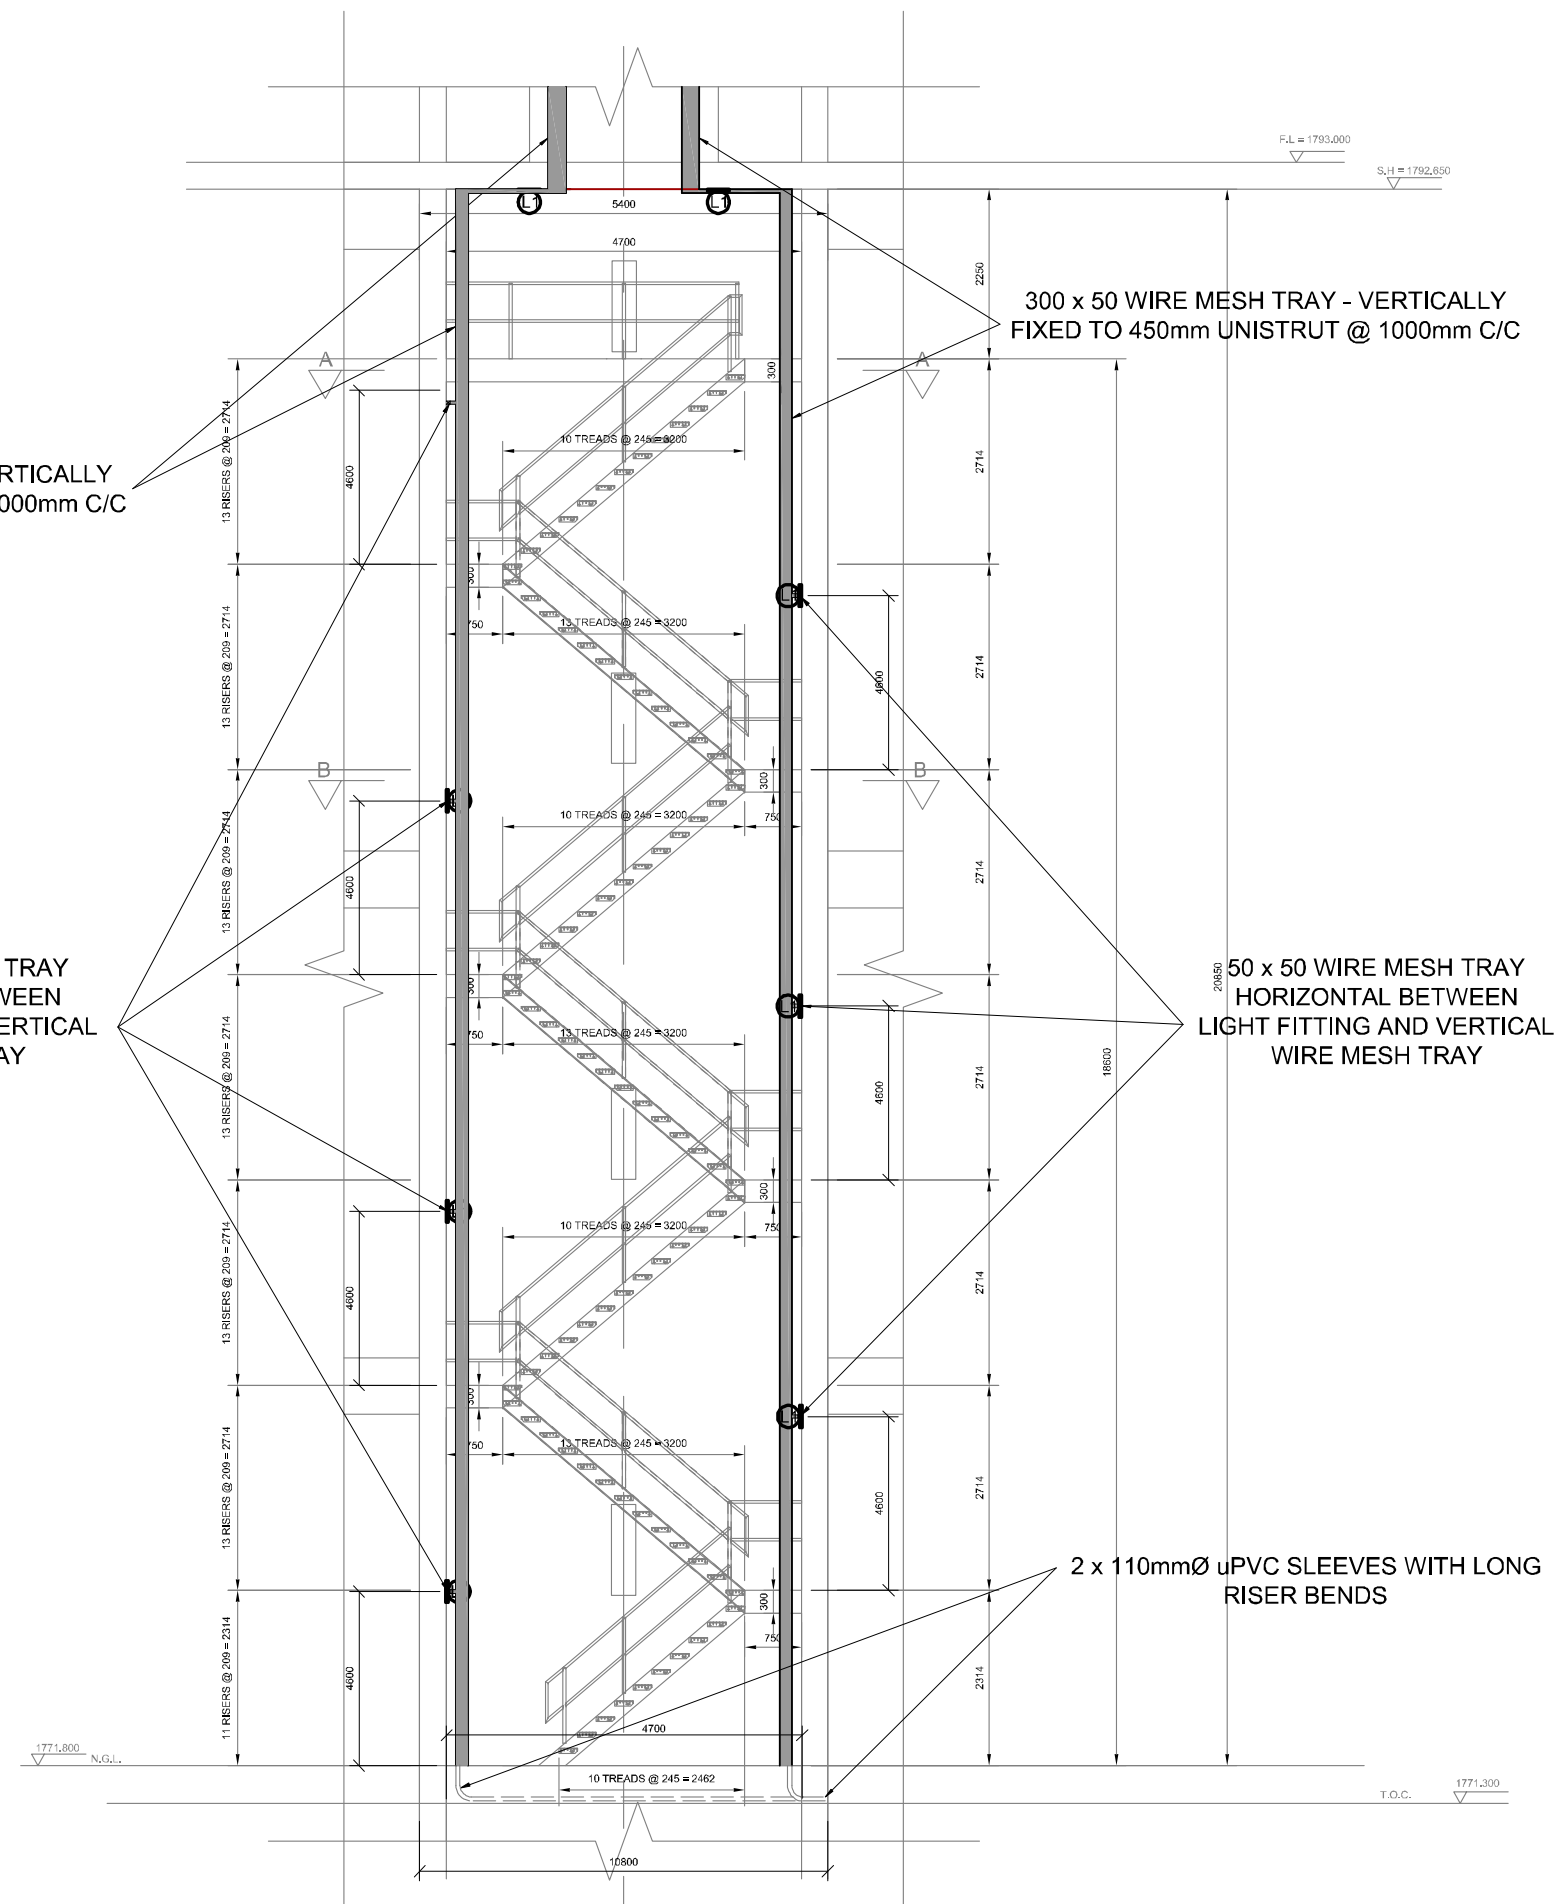

DETAIL OF 600x600 MANHOLE
NTS

ELECTRICAL SYMBOLS

- BULKHEAD LIGHT FITTING
- WALL MOUNTED LIGHT FITTING
- LIGHT SWITCH
- 15A 3 PIN SSO
- SLEEVE PIPE
- WIRE MESH TRAY

CONSULTING ENGINEERS
TRM CONSULTING ENGINEERS
LEGNUM PARK BUILDING
WATER MELON STREET
POLOKWANE

CLIENT
JOBURG WATER
17 HARRISON STREET

DESIGNED	P van RHYN	
DRAWN	DRAFTPLAN	
CHECKED	P van RHYN	
APPROVED BY:		
TRM CONSULTING	SIGNATURE	DATE
ECSA REG. No.	870119	
CHECKED		
	SIGNATURE	DATE



17 HARRISON STREET
MARSHALLTOWN
2107

TEL: (011) 688-1400
FAX: (011) 688-1529

FORREST HILL WATER SUPPLY
NEW WATER TOWER & PUMP STATION

NEW WATER TOWER -
ELEVATION & SECTION
ELECTRICAL INSTALLATION

SURVEY INFORMATION

PROJECT SURVEYOR:	
DATE:	
CCTV COMPANY:	
DATE:	

APPROVAL BY JW DEPOT

CHECKED		
APPROVED BY:		
SIGNATURE	DATE	
CHECKED		
APPROVED BY:		
SIGNATURE	DATE	

SCALE

SHOWN	REV:	

AMENDMENTS

DESCRIPTION	DATE:

JW13562

E03 - 0

PROJECT No.

DRAWING No.

REV.

A1

SHEET

1

OF

1

ORIGINAL PAGE SIZE

FILE No.