
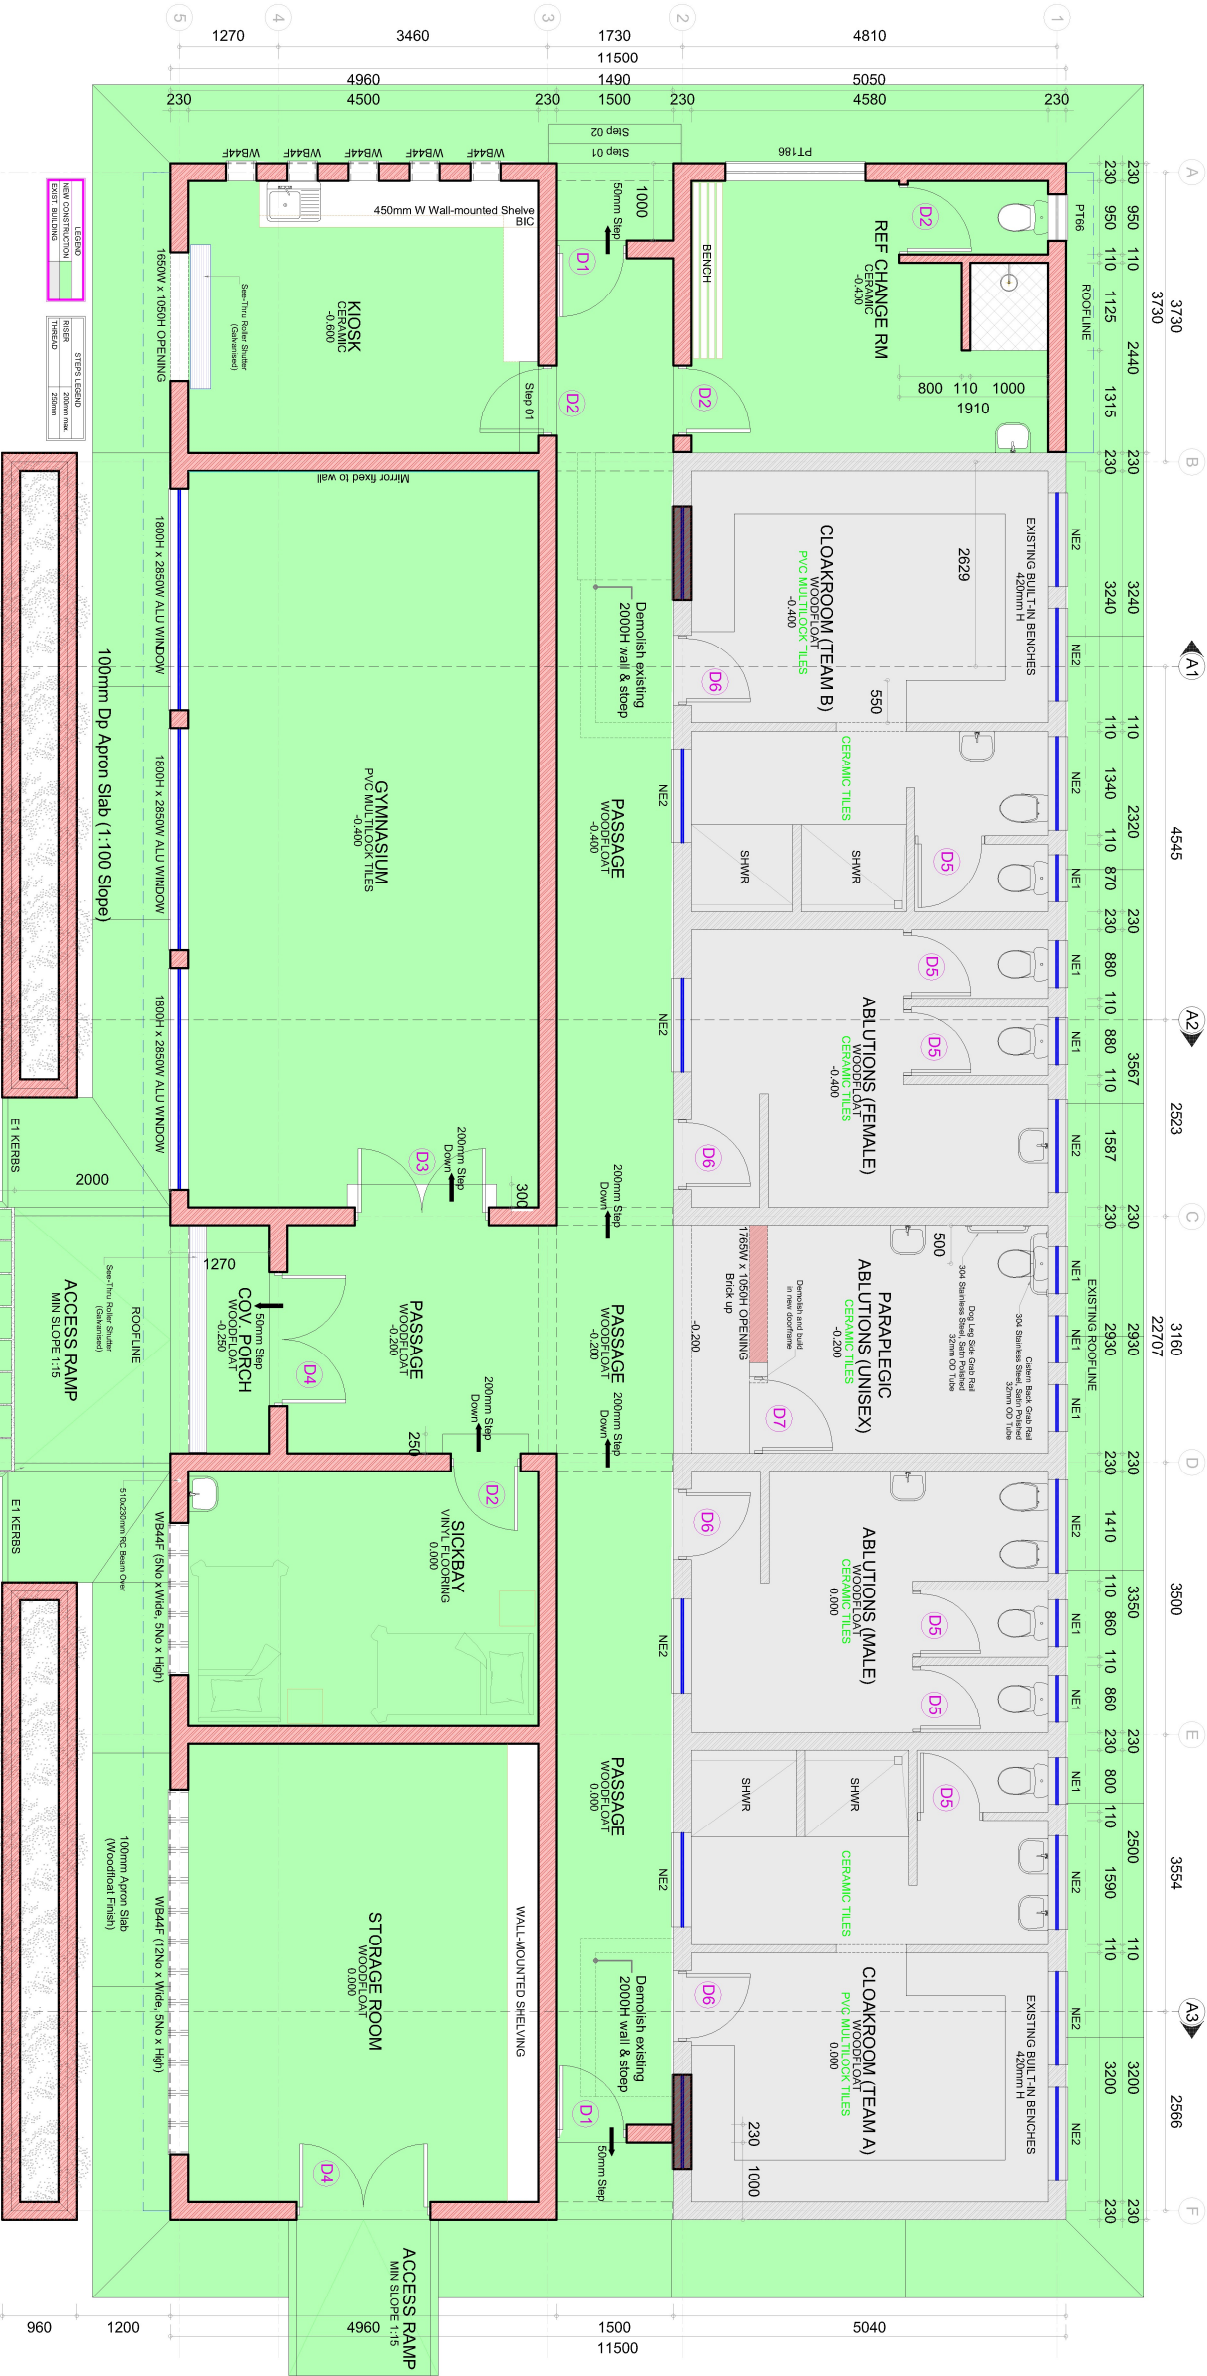


WINDOW SCHEDULE									
NO.	LAYOUT	QTY	NAME	DIMENSIONS	DESCRIPTION	GLAZING	IRON MONGERY	W1	W2
W1		N/A	W1	1800mm x 1050mm	1800mm x 1050mm	1800mm x 1050mm	1800mm x 1050mm	1800mm x 1050mm	1800mm x 1050mm
W2		N/A	W2	1800mm x 1050mm	1800mm x 1050mm	1800mm x 1050mm	1800mm x 1050mm	1800mm x 1050mm	1800mm x 1050mm
W3		N/A	W3	1800mm x 1050mm	1800mm x 1050mm	1800mm x 1050mm	1800mm x 1050mm	1800mm x 1050mm	1800mm x 1050mm
W4		N/A	W4	1800mm x 1050mm	1800mm x 1050mm	1800mm x 1050mm	1800mm x 1050mm	1800mm x 1050mm	1800mm x 1050mm

DOOR SCHEDULE									
NO.	LAYOUT	QTY	NAME	DIMENSIONS	DESCRIPTION	GLAZING	IRON MONGERY	D1	D2
D1		N/A	D1	1800mm x 1050mm	1800mm x 1050mm	1800mm x 1050mm	1800mm x 1050mm	1800mm x 1050mm	1800mm x 1050mm
D2		N/A	D2	1800mm x 1050mm	1800mm x 1050mm	1800mm x 1050mm	1800mm x 1050mm	1800mm x 1050mm	1800mm x 1050mm
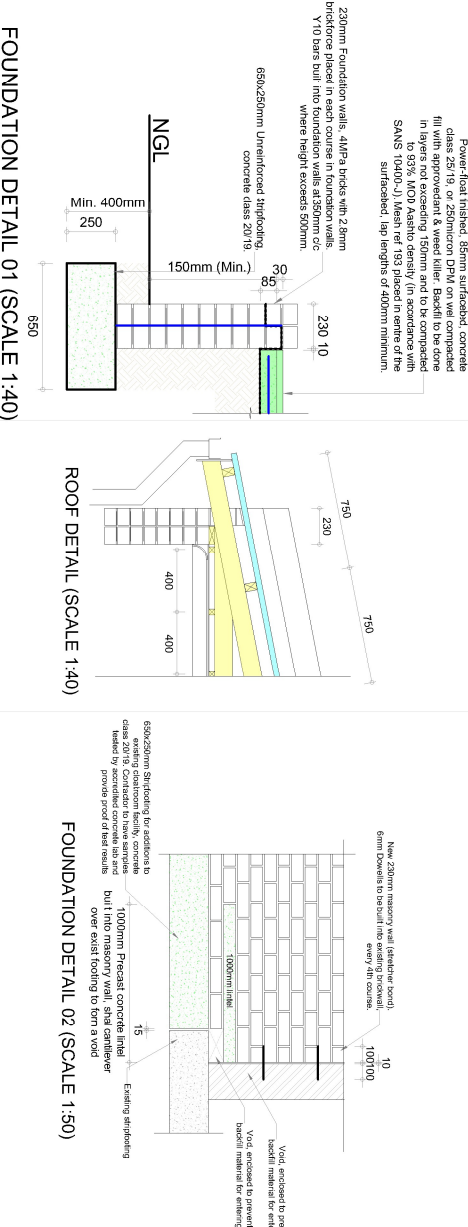

CLIENT DETAILS

7 KOPERBERG STREET
SPRINGBOK
8240
SOUTH AFRICA
TEL: +27 27 718 2233
FAX: +27 27 718 2234
EMAIL: info@ribcon.com

PROJECT DETAILS

UPGRADING OF MATLJESKLOOF SPORT FACILITY

DRAWING TITLE

CLOAKROOM AND ABUCTION FACILITIES
FLOOR PLAN, WINDOW & DOOR SCHEDULE AND DETAILS



DESIGN	C RHODES, Ffarchd
DRAWN	C RHODES, Ffarchd
CHECKED	D RICHARDS, Director
AS BUILT	
FOR CONSTRUCTION	
FOR TENDER PURPOSES	

SCALE	DATE	DRAWING NO.
AS SHOWN	SEPTEMBER 2026	RB-4840-100-1001 RevA