


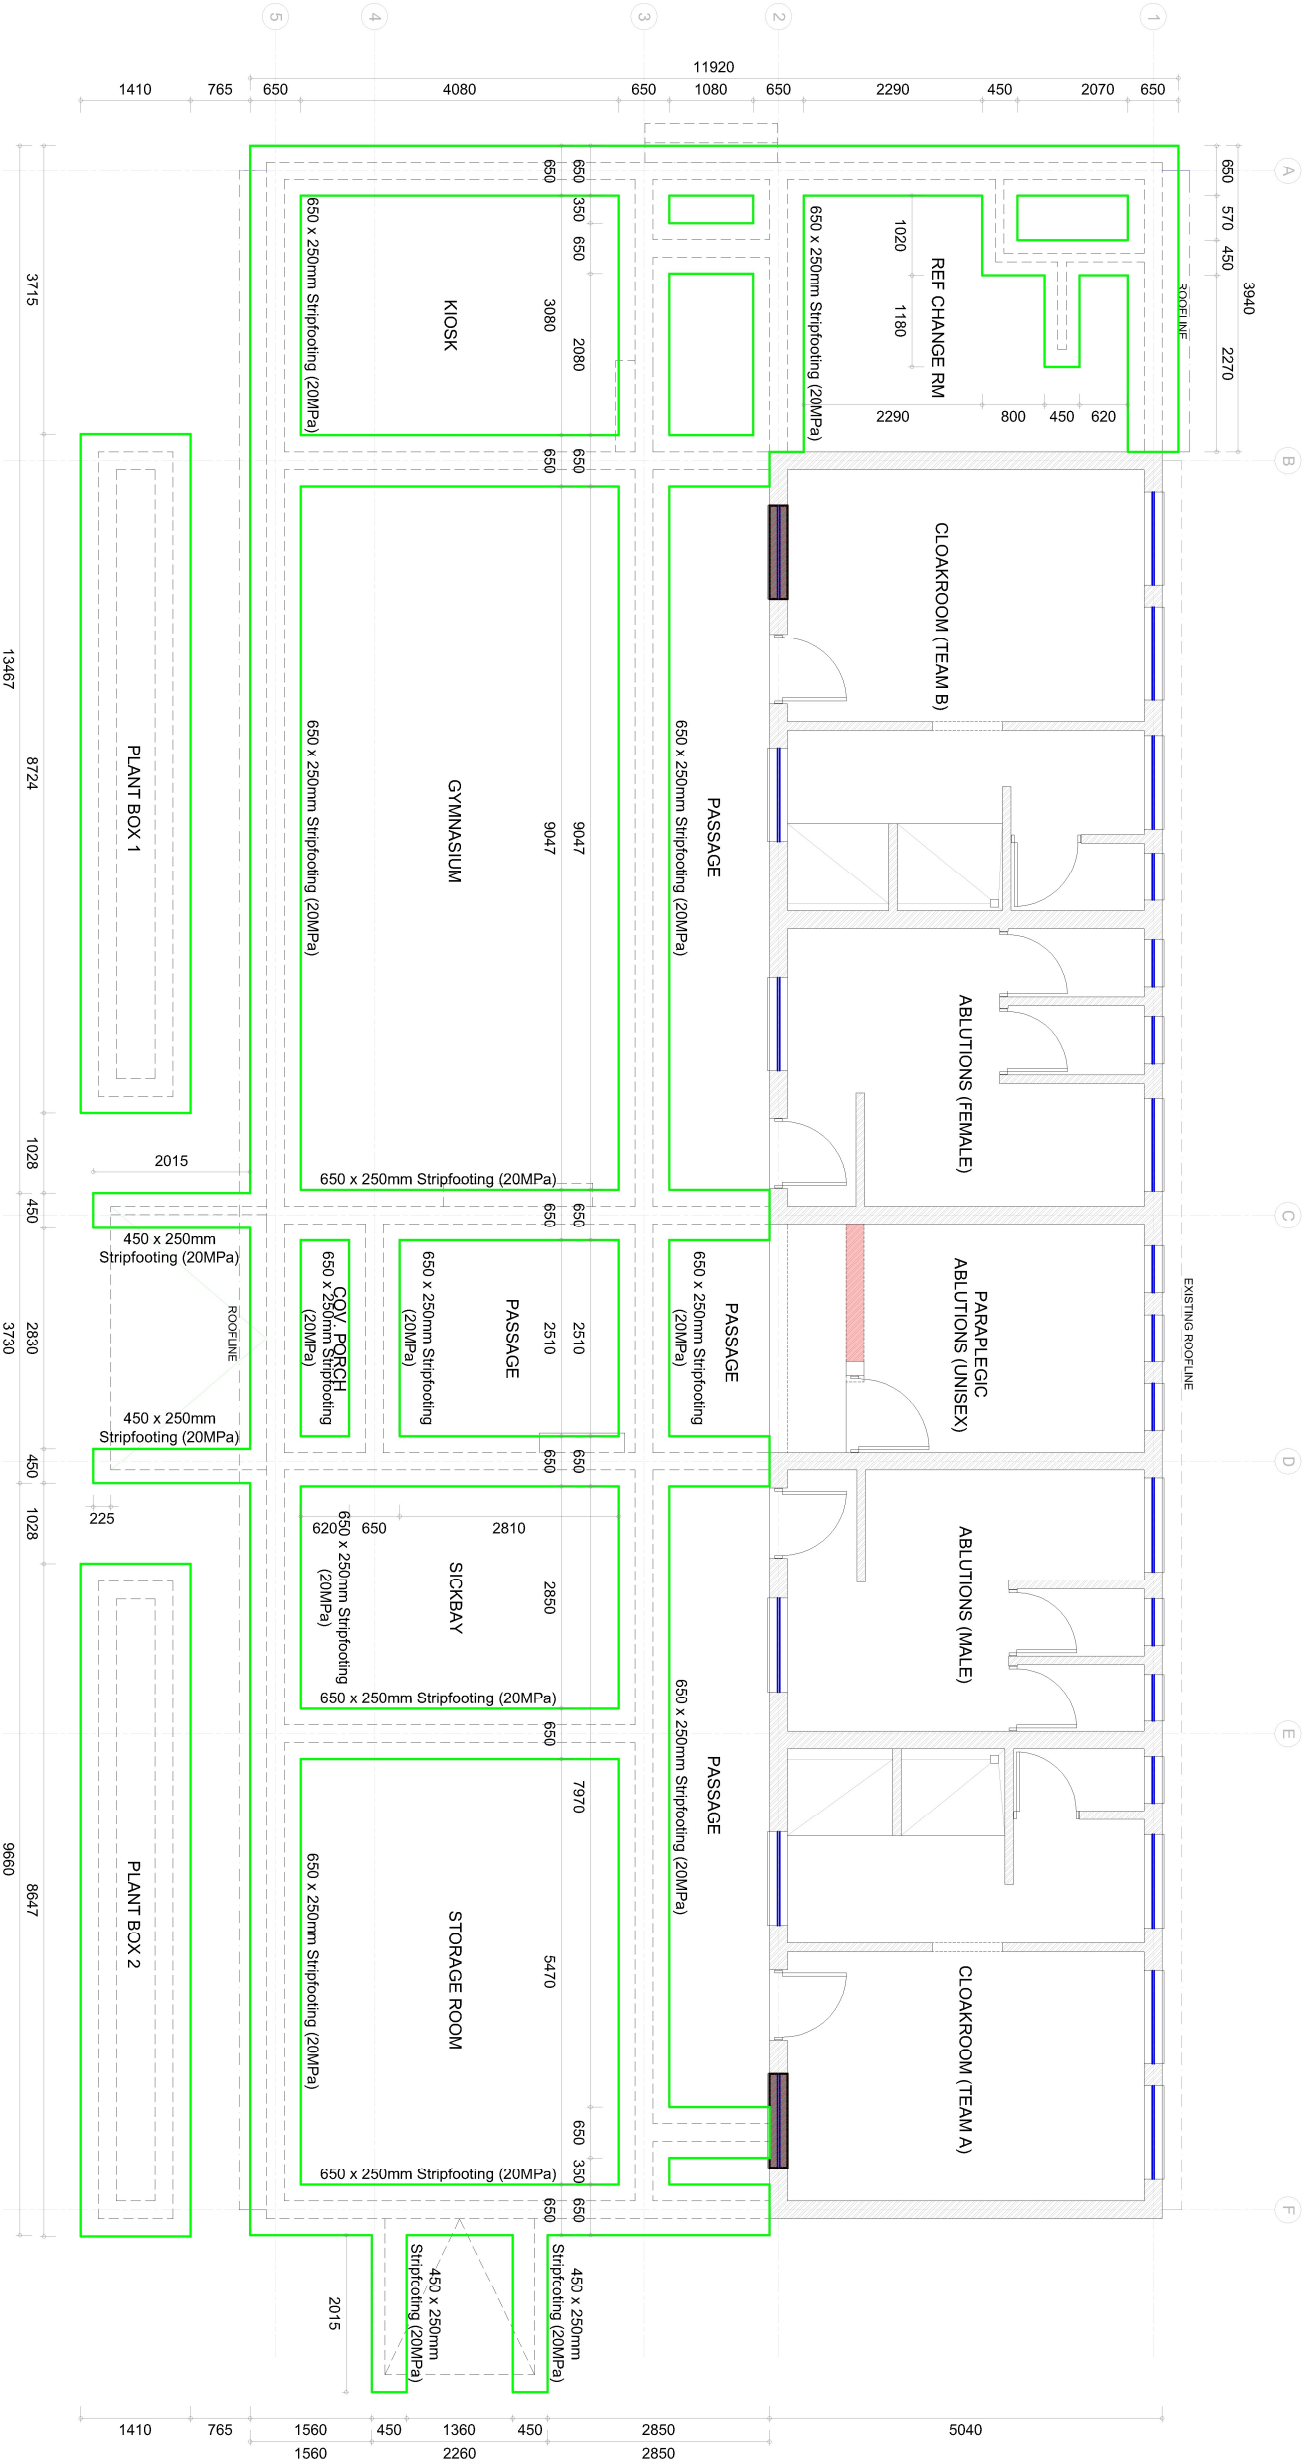

CLIENT DETAILS

7 KOPERBERG STREET
SPRINGBOK
8240
SOUTH AFRICA
TEL: +27 27 718 2233
FAX: +27 27 718 2234
EMAIL: info@ribicon.com

NAMA KHOI MUNICIPALITY
PRIVATE BAG X22
SPRINGBOK
8240



PROJECT DETAILS

UPGRADING OF MATJIESKLOOF SPORT FACILITY

DRAWING TITLE

CLOAKROOM AND ABLUTION FACILITIES
FOUNDATION PLAN

DESIGN	C RHODES, FrArchD
DRAWN	C RHODES, FrArchD
CHECKED	D RICHARDS, Director
APPROVAL	R SEBELA

AS BUILT	
FOR CONSTRUCTION	
FOR TENDER PURPOSES	

SCALE	1:100
DATE	SEPTEMBER 2026

DRAWING NO.	RB-4840-100-1003 RevA
-------------	-----------------------

