


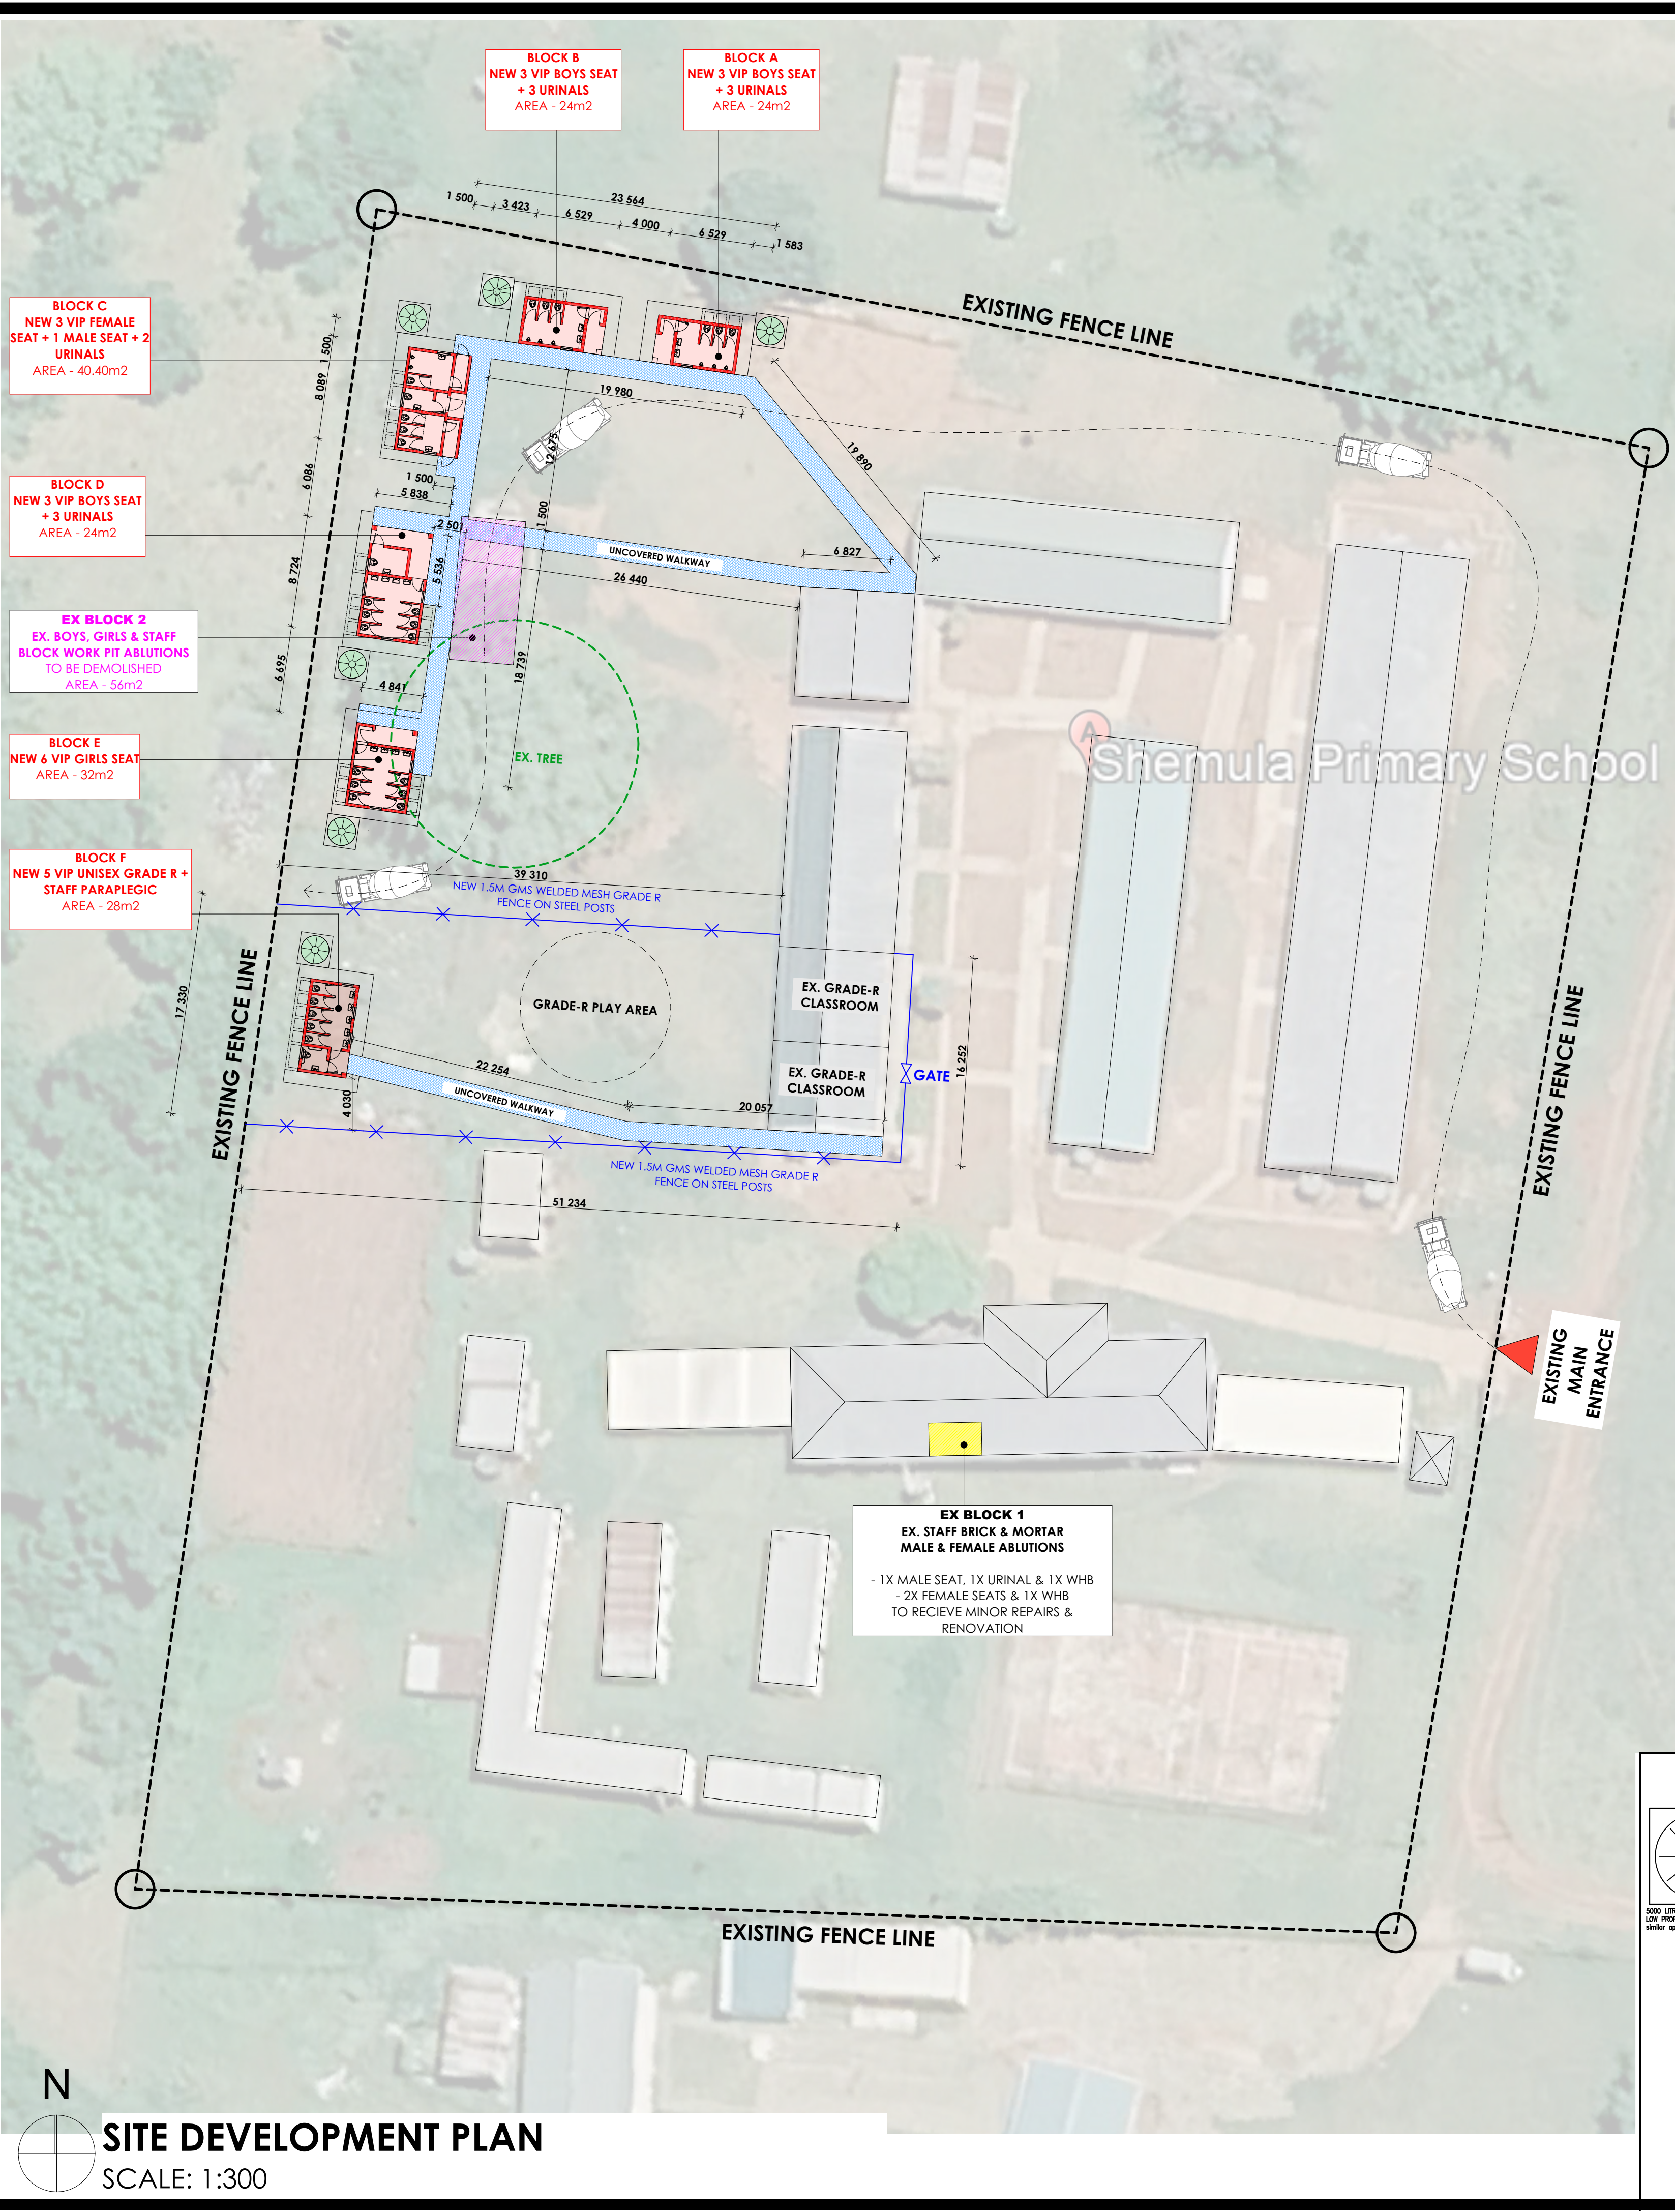


TOILET CALCULATOR

EMIS No.		SCHOOL NAME	
500261812		Shemula Primary School	
ENROLMENT		No. of Grade R learners	139
		No. of learners Grade 1 - 12	828
TABLE 1: DBE Minimum Norms and Standards			
The facilities shown below are the minimum requirement as per DBE Minimum Norms and Standards and have been extrapolated from the National Building Regulations (SANS 10400-P-2010), Table 6 (Personnel) and Table 7 (Learners)			
SANITATION FACILITIES	Norm		
	Toilet Seats	Urinals	Wash Basins
Girls' facilities	12	8	0
Boys' facilities	6	6	3
Female Teachers' facilities	3	2	2
Male Teachers' facilities	1	2	2
Disabled Toilets (Unisex toilet)	2	2	2
Grade R Toilets (Unisex toilet)	5	3	3
Grade R Teachers' Toilets	1	1	1
TOTALS	30	8	21
Norm Ratios		Actual Ratios	
Learner:Toilet/Unsil		Learner:Toilet/Unsil	
31,19		60,44	
Learner:Washbasin		Learner:Washbasin	
0,00		0,00	

LEGEND

EXISTING TOILETS TO BE DEMOLISHED	PROPOSED NEW VIP ABLUTIONS	PROPOSED VACUUM TANKER TRACK TRAIL
EXISTING DELAPIDATED TOILETS TO BE CLEARED	PROPOSED 1.5m WIDE CONC. WALKWAYS	EX. BUILDINGS

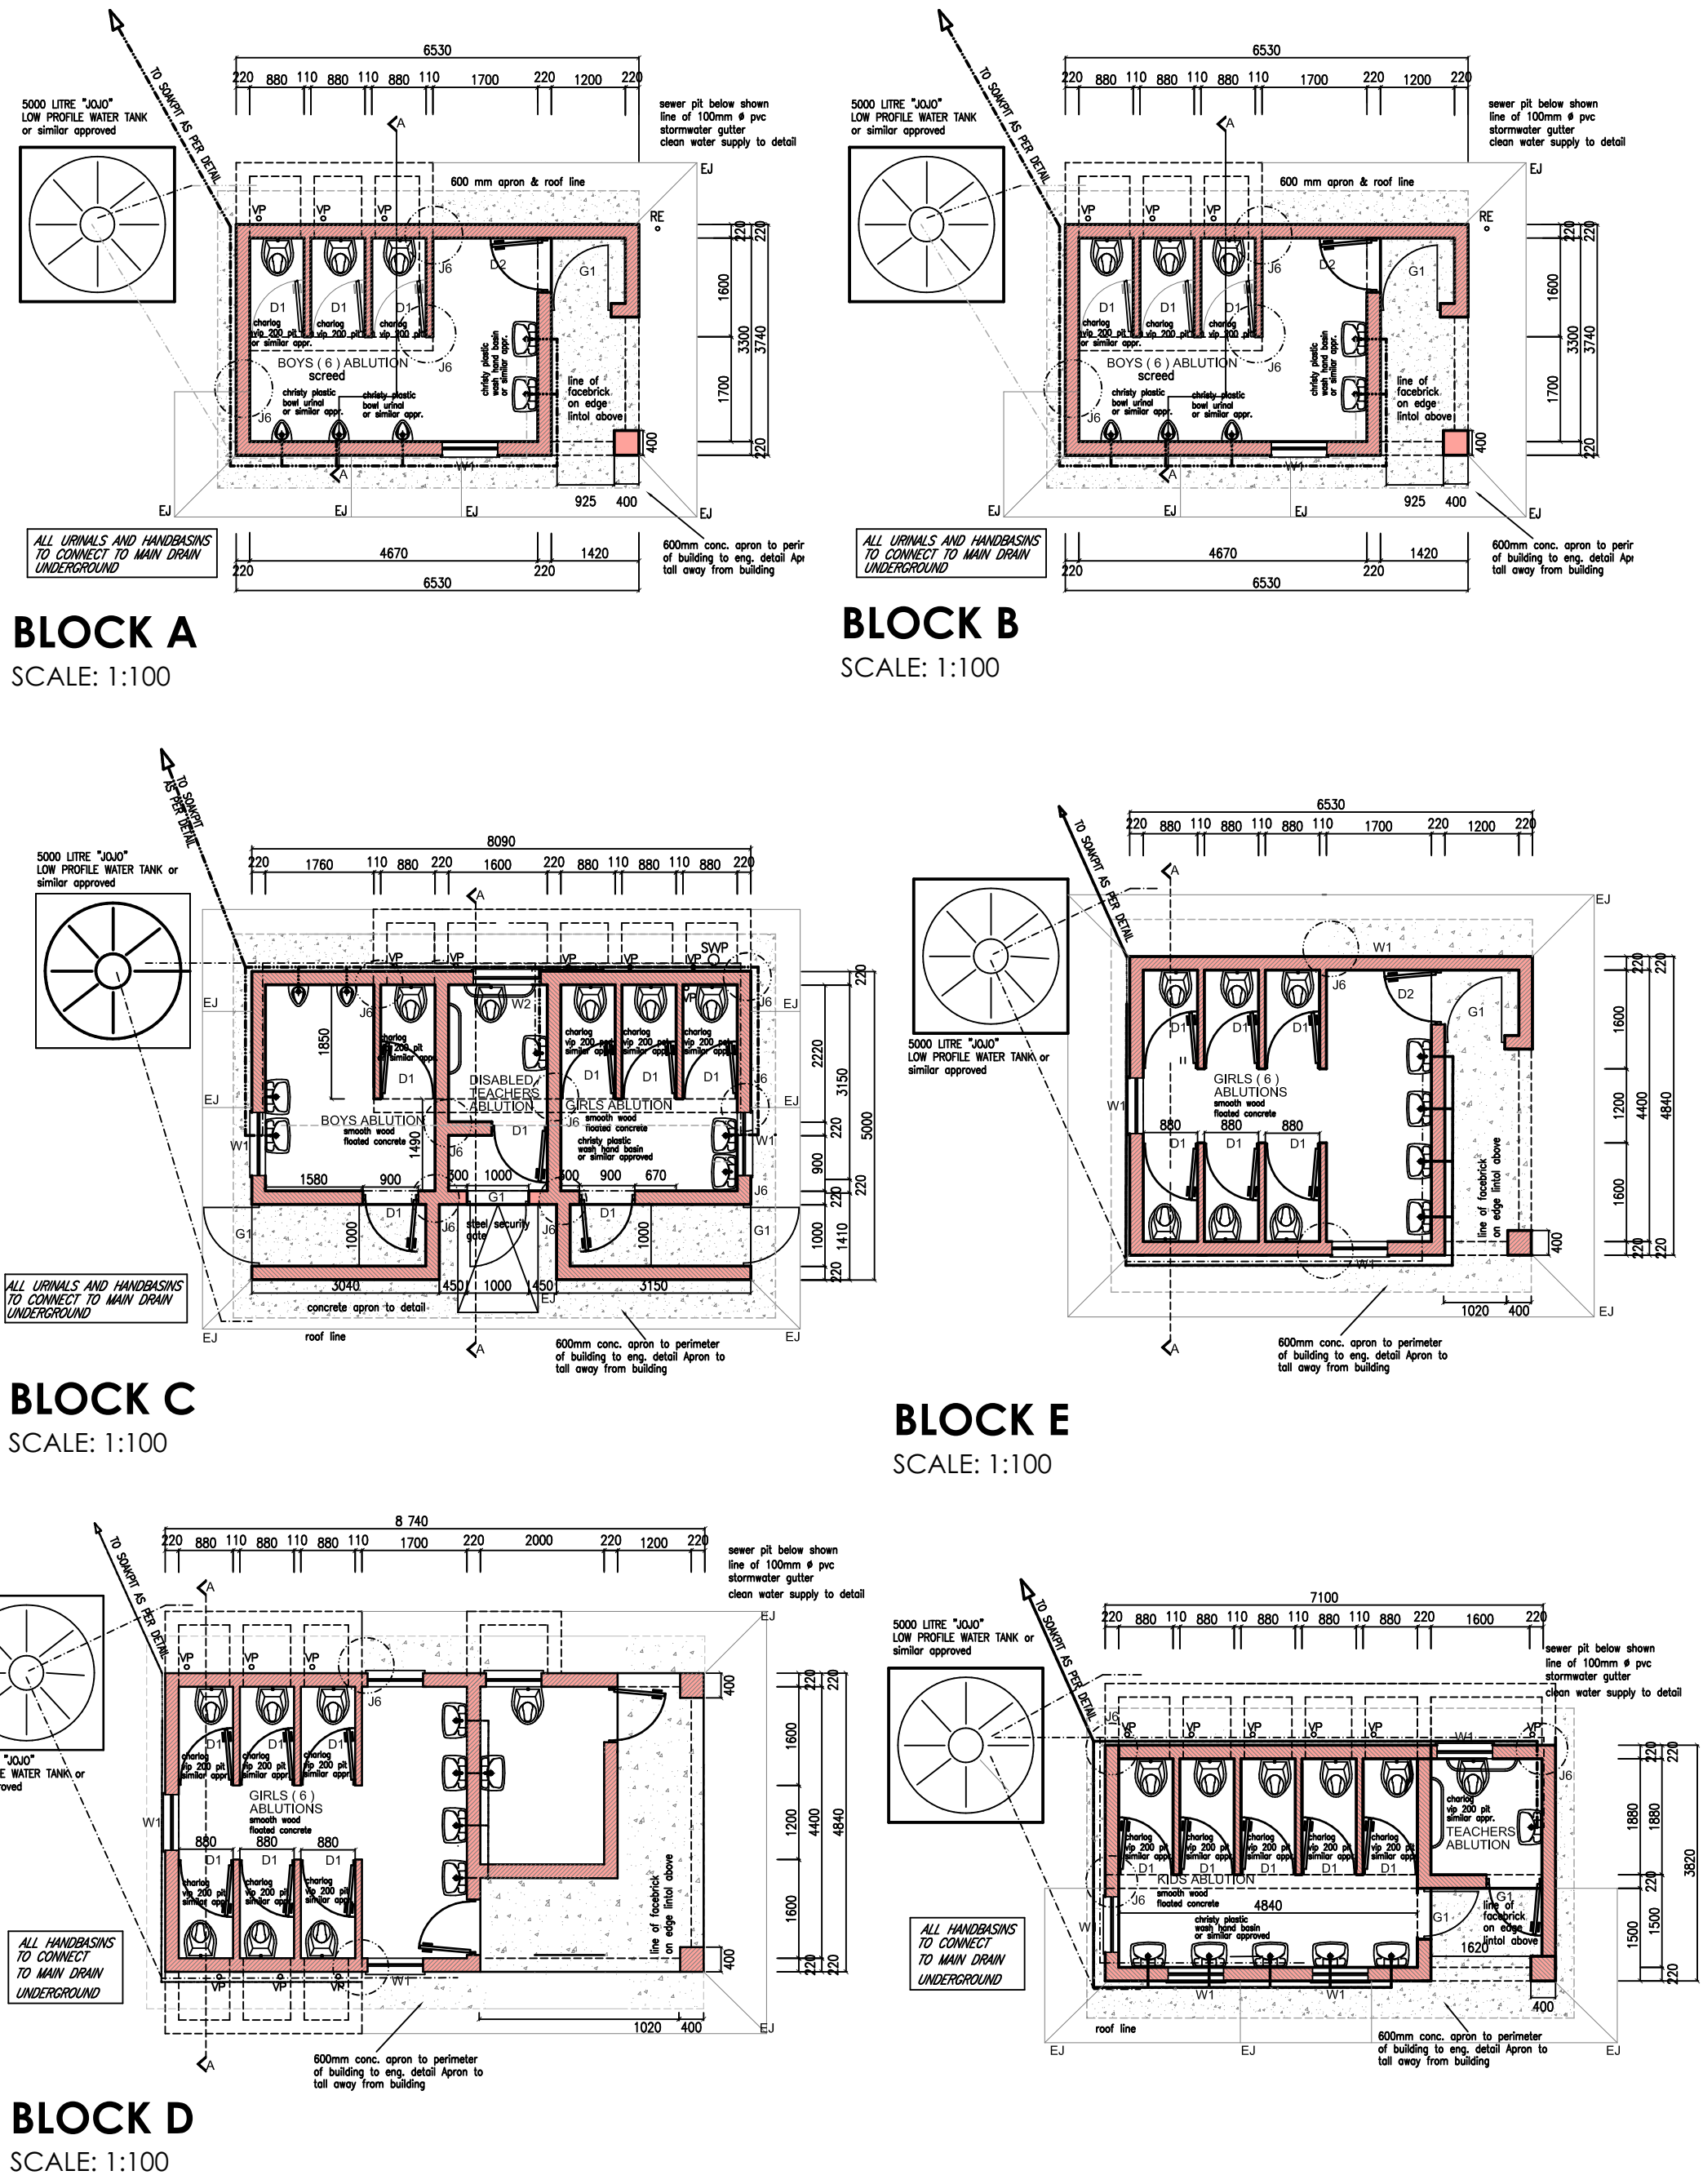

FOR TENDER

THIS DRAWING IS TO BE READ IN CONJUNCTION WITH ALL RELEVANT ARCHITECT'S AND ENGINEERS' DRAWING.

ALL DIMENSIONS, LEVELS, ETC ARE TO BE CHECKED BEFORE ANY WORK IS COMMENCED AND ANY DISCREPANCIES NOTED TO BE BROUGHT TO THE ARCHITECT'S ATTENTION.

ONLY FIGURED DIMENSIONS TO BE USED. SCALING OF DRAWINGS IS NOT ADVISABLE.

ALL RIGHTS RESERVED. NO PART OF THIS DESIGN SHALL BE REPRODUCED, USED ELSEWHERE AND/ OR IN ANY WAY WITHOUT PRIOR PERMISSION FROM THE ARCHITECT/ ENGINEER. Unauthorized reproduction, publication, transmission and/or inclusion of any media is an infringement. Figured dimensions to be taken in this drawing is copyright and remains with SDS Architects, any architect before commencing work. All work to be done in accordance with the sabs 0400

Preference to scaled dimensions report any discrepancies direct to the

DRAWN:	CHECKED:
NAME OF COMPETENT PERSON:	NAME OF COMPETENT PERSON:
MPENDULO SHANGASE	SIYABONGA MANYONI
REG NO:	REG NO:
PrArchST 24751103	PrArch 49324416
SIGNATURE:	SIGNATURE:

NBR OCCUPANCY CLASS

PLACE OF INSTRUCTION (SCHOOL) **A3**

PROJECT NUMBER :

CLIENT :



IMPLEMENTING AGENT :



ARCHITECTS & PRINCIPAL AGENTS



PROJECT TITLE :

ERADICATION OF PIT LATRINES TO SHEMULA PRIMARY SCHOOL IN INGWAVUMA, UMKHANYAKUDE DISTRICT

DRAWING TITLE :

SITE DEVELOPMENT PLAN & FLOOR PLANS

STAGE 1-2		STAGE 3		STAGE 4-6	
CONCEPT		TENDER		CONSTRUCTION	
DESCRIPTION:		SCALE:		AS SHOWN	
UPGRADES & ADDITIONS		DATE:		AUG 2026	
PAGE SIZE:		DRAWN BY:		MD SHANGASE	
CHECKED BY:		PROJ No.		DRAWING No.	
SITE TITLE:		BLOCK No.		REVISION	
SHEMULA PS		DOES3KN26030		SHE-000	
SITE				0	

FOR TENDER