

EMIS No.		SCHOOL NAME				
500280386		Thandizwe Primary School				
ENROLMENT	No. of Grade R learners: 76		No. of learners Grade 1-7: 608			
TABLE 1: DBE Minimum Norms and Standards						
The facilities shown below are the minimum requirement as per DBE Minimum Norms and Standards and have been extrapolated from the National Building Regulations (SANS 10400-P:2003), Table 6 (Personnel) and Table 7 (Learners)						
SANITATION FACILITIES	Norm		Actual		Required	
	Toilet Seats	Urinals	Wash Basins	Toilet Seats	Urinals	Wash Basins
	Girls' facilities	10	6		10	6
	Boys' facilities	5	5	3	5	3
	Female Teachers' facilities	3	2		3	2
	Male Teachers' facilities	1	2	2	1	2
	Disabled Toilets (Unisex toilet)	2	2		2	2
	Grade R Toilets	5	3		5	3
	Grade R Teachers' Toilets	1	1		1	1
	TOTALS	27	7	19	0	0
	Norm Ratios		Actual Ratios			
	Learner:Toilet:Urinal	Learner:Wash-Basin	Learner:Toilet:Urinal	Learner:Wash-Basin		
25.33	48.86	0.00	8.00			

LEGEND

EXISTING TOILETS TO BE DEMOLISHED



EXISTING ABLUTIONS TO BE RENOVATED

PROPOSED NEW VIP ABLUTIONS

PROPOSED 1.5m WIDE CONC. WALKWAYS

EXISTING TREE TO BE REMOVED

PROPOSED VACUUM TANKER TRACK TRAIL

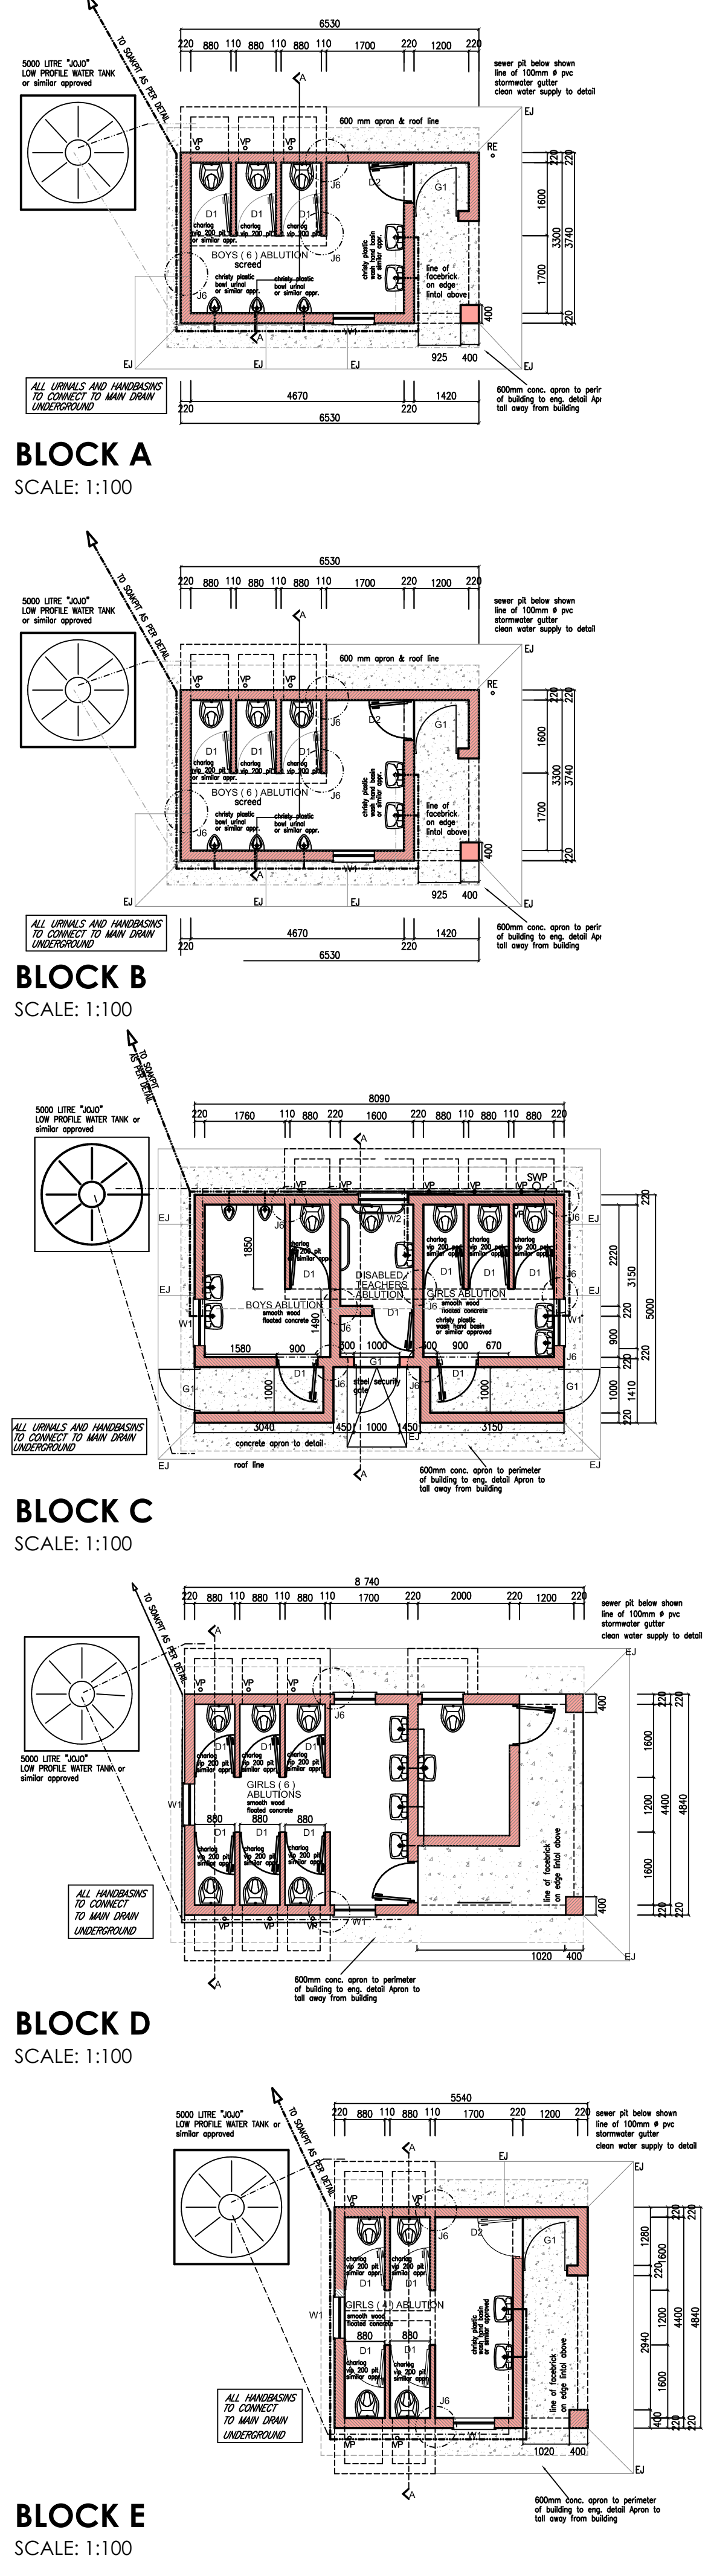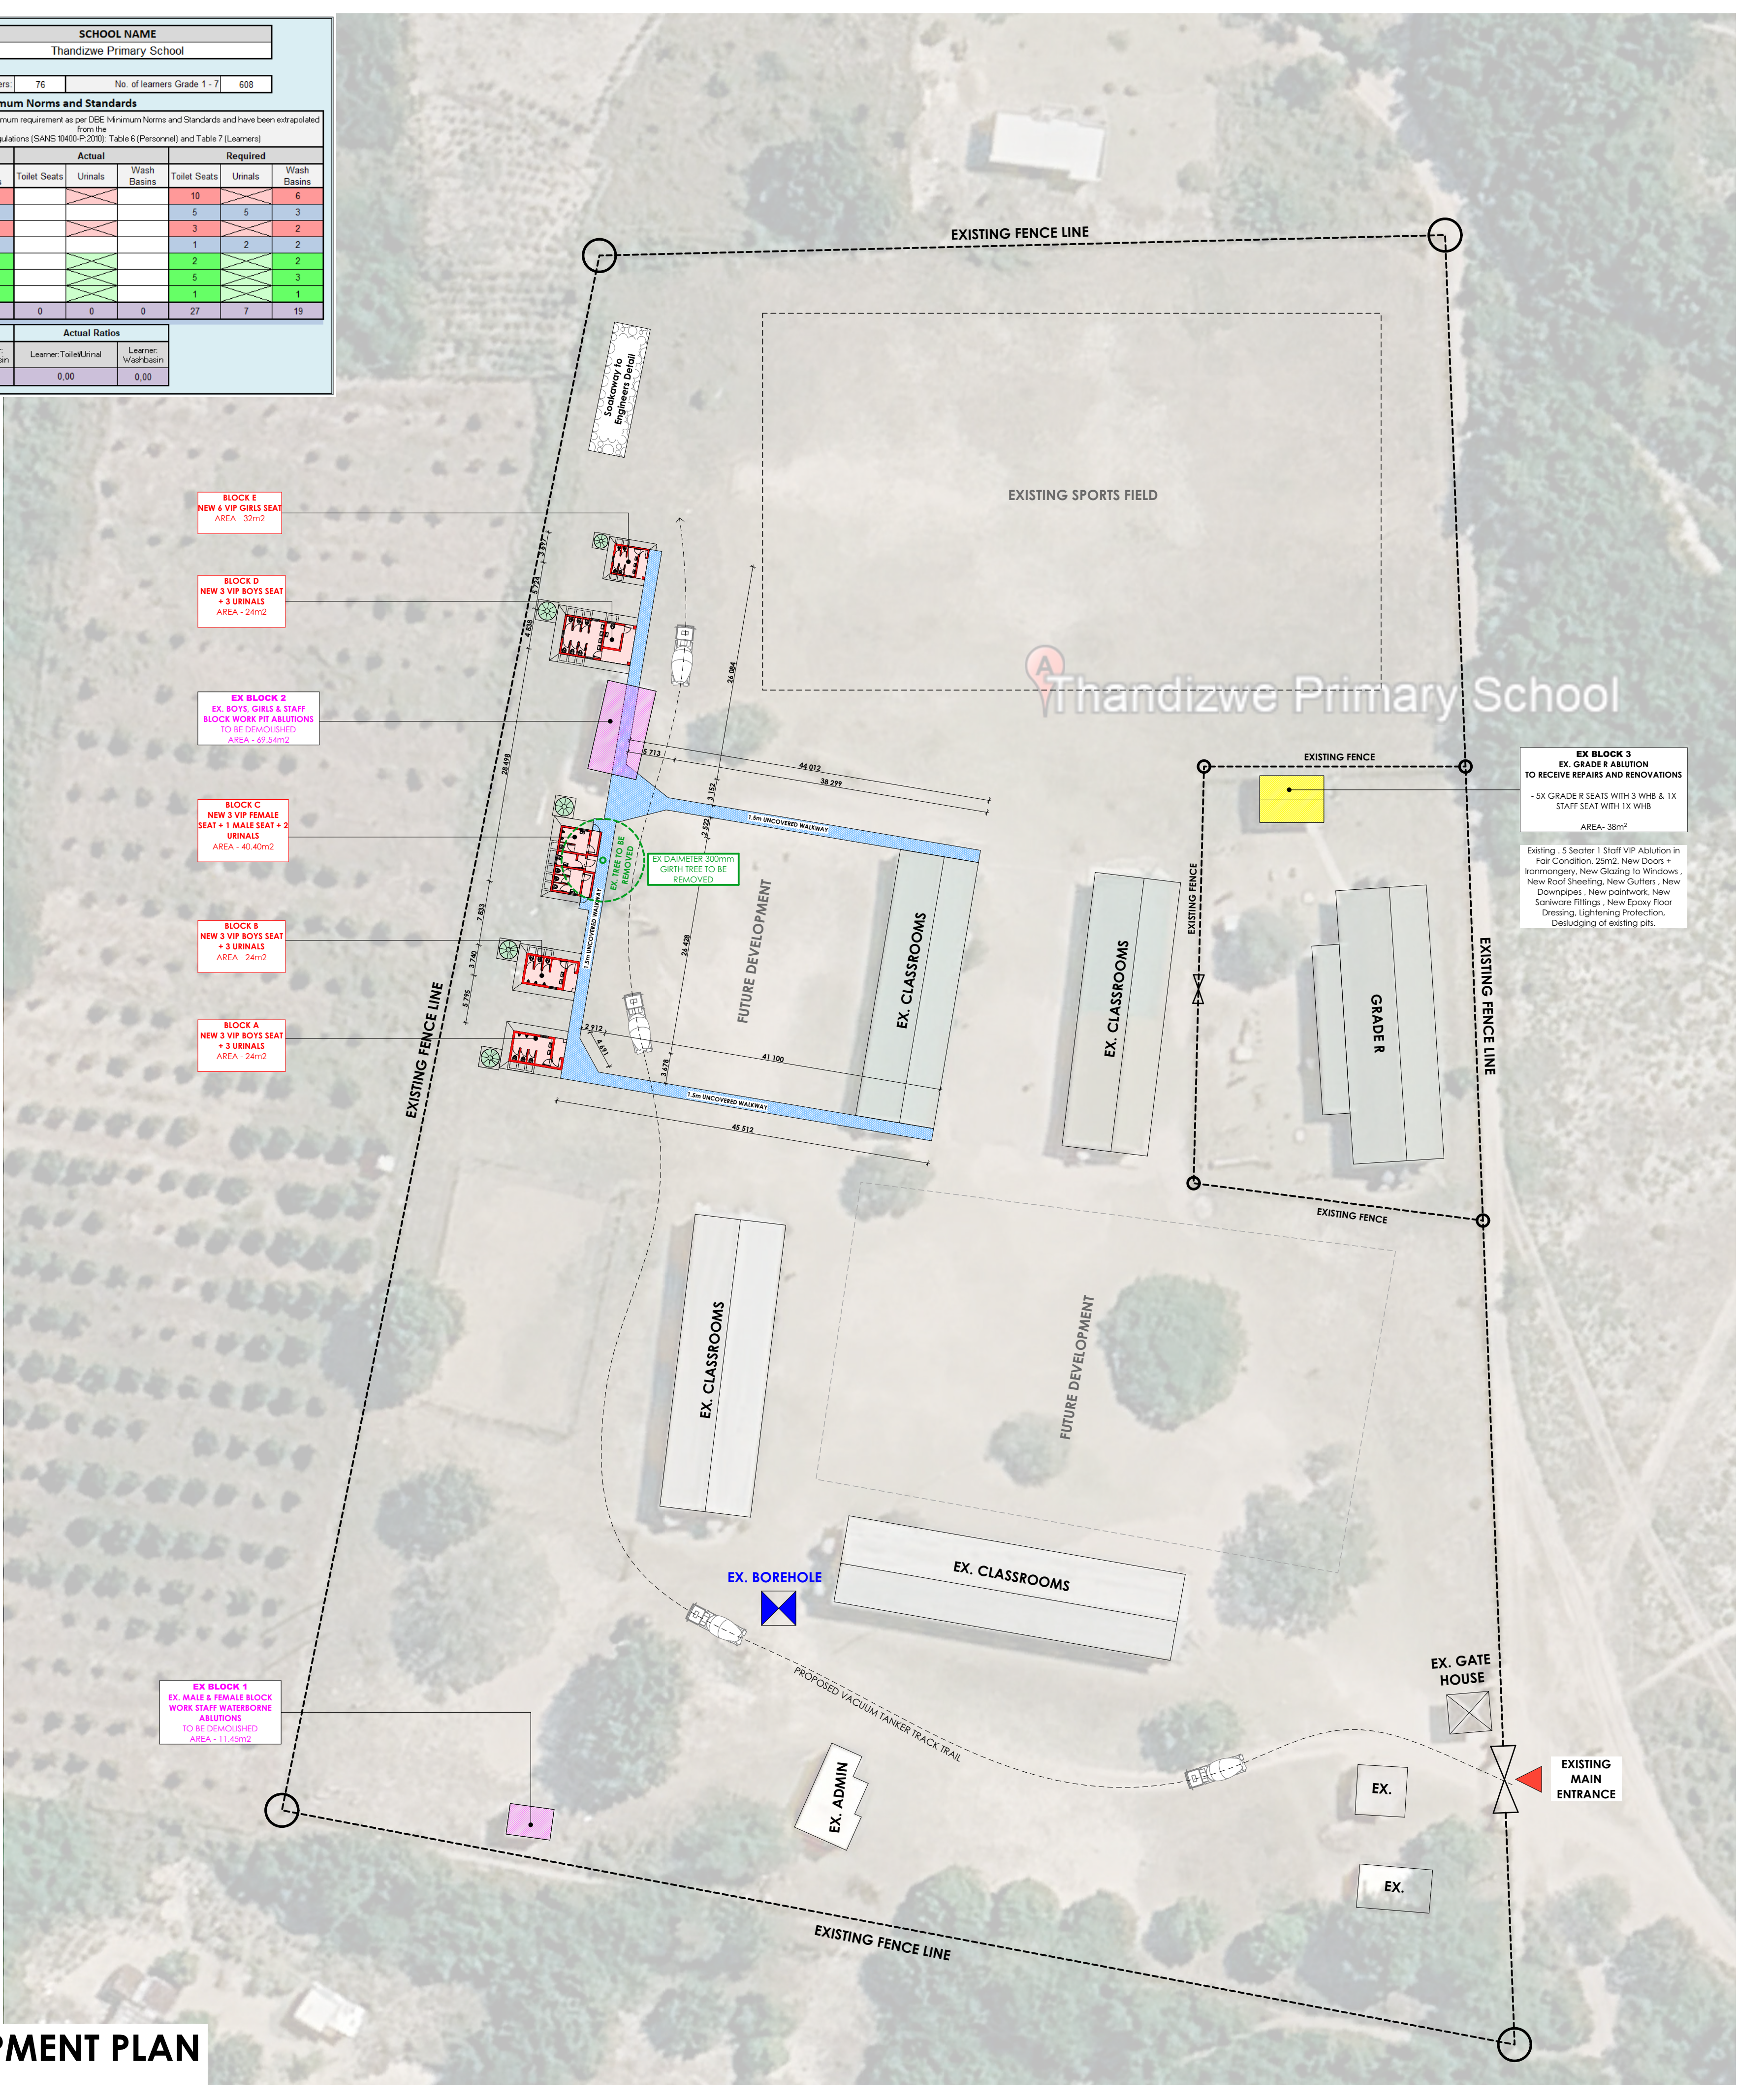

FOR TENDER

THIS DRAWING IS TO BE READ IN CONJUNCTION WITH ALL RELEVANT ARCHITECT'S AND ENGINEERS DRAWING.

ALL DIMENSIONS, LEVELS, ETC ARE TO BE CHECKED BEFORE ANY WORK IS COMMENCED AND ANY DISCREPANCIES NOTED TO BE BROUGHT TO THE ARCHITECT'S ATTENTION. ONLY FIGURED DIMENSIONS TO BE USED. SCALING OF DRAWINGS IS NOT ADVISABLE.

ALL RIGHTS RESERVED. NO PART OF THIS DESIGN SHALL BE REPRODUCED, USED ELSEWHERE AND/OR IN ANY WAY WITHOUT PRIOR PERMISSION FROM THE ARCHITECT/ENGINEER. Unauthorized reproduction, publication, transmission and/or inclusion of any media is an infringement. Figured dimensions to be taken in this drawing is copyright and remains with SDS Architects, any architect before commencing work, all work to be done in accordance with the sabs 0400.

preference to scaled dimensions report any discrepancies direct to the

DRAWN: CHECKED:

NAME OF COMPETENT PERSON: NAME OF COMPETENT PERSON:

MPENDULO SHANGASE SIYABONGA MANYONI

REG NO: PrArchST 24751103 REG NO: PrArch 49324416

SIGNATURE: SIGNATURE:

NBR OCCUPANCY CLASS

PLACE OF INSTRUCTION (SCHOOL) A3

PROJECT NUMBER:

CLIENT:

KWAZULU-NATAL PROVINCE
EDUCATION
REPUBLIC OF SOUTH AFRICA

IMPLEMENTING AGENT:

idT
Independent Development Trust

ARCHITECTS & PRINCIPAL AGENTS

sds
Simelokuhle Design Studio

A 31 Helen Joseph Street
Berea, Durban
4001
PO Box 1040
Empangeni 3880

078 319 5469
072 298 7963
mpendulo@sdsearchitects.co.za
shuku@sdsearchitects.co.za

PROJECT TITLE:

ERADICATION OF PIT LATRINES TO THANDIZWE PRIMARY SCHOOL IN KWANGWANASE, UMKHANYAKUDE DISTRICT

DRAWING TITLE:

SITE DEVELOPMENT PLAN & FLOOR PLANS

STAGE 1-2 STAGE 3 STAGE 4-6

CONCEPT TENDER CONSTRUCTION

DESCRIPTION: SCALE:

UPGRADES & ADDITIONS AS SHOWN

PAGE SIZE: A1 DATE: AUG 2026

CHECKED BY: SB MANYONI DRAWN BY: MD SHANGASE

SITE TITLE: PROJ No. BLOCK No. DRAWING No. REVISION

THANDIZWE PS DOESKKN28030 SITE THA-000 0

FOR TENDER