




LEGEND:

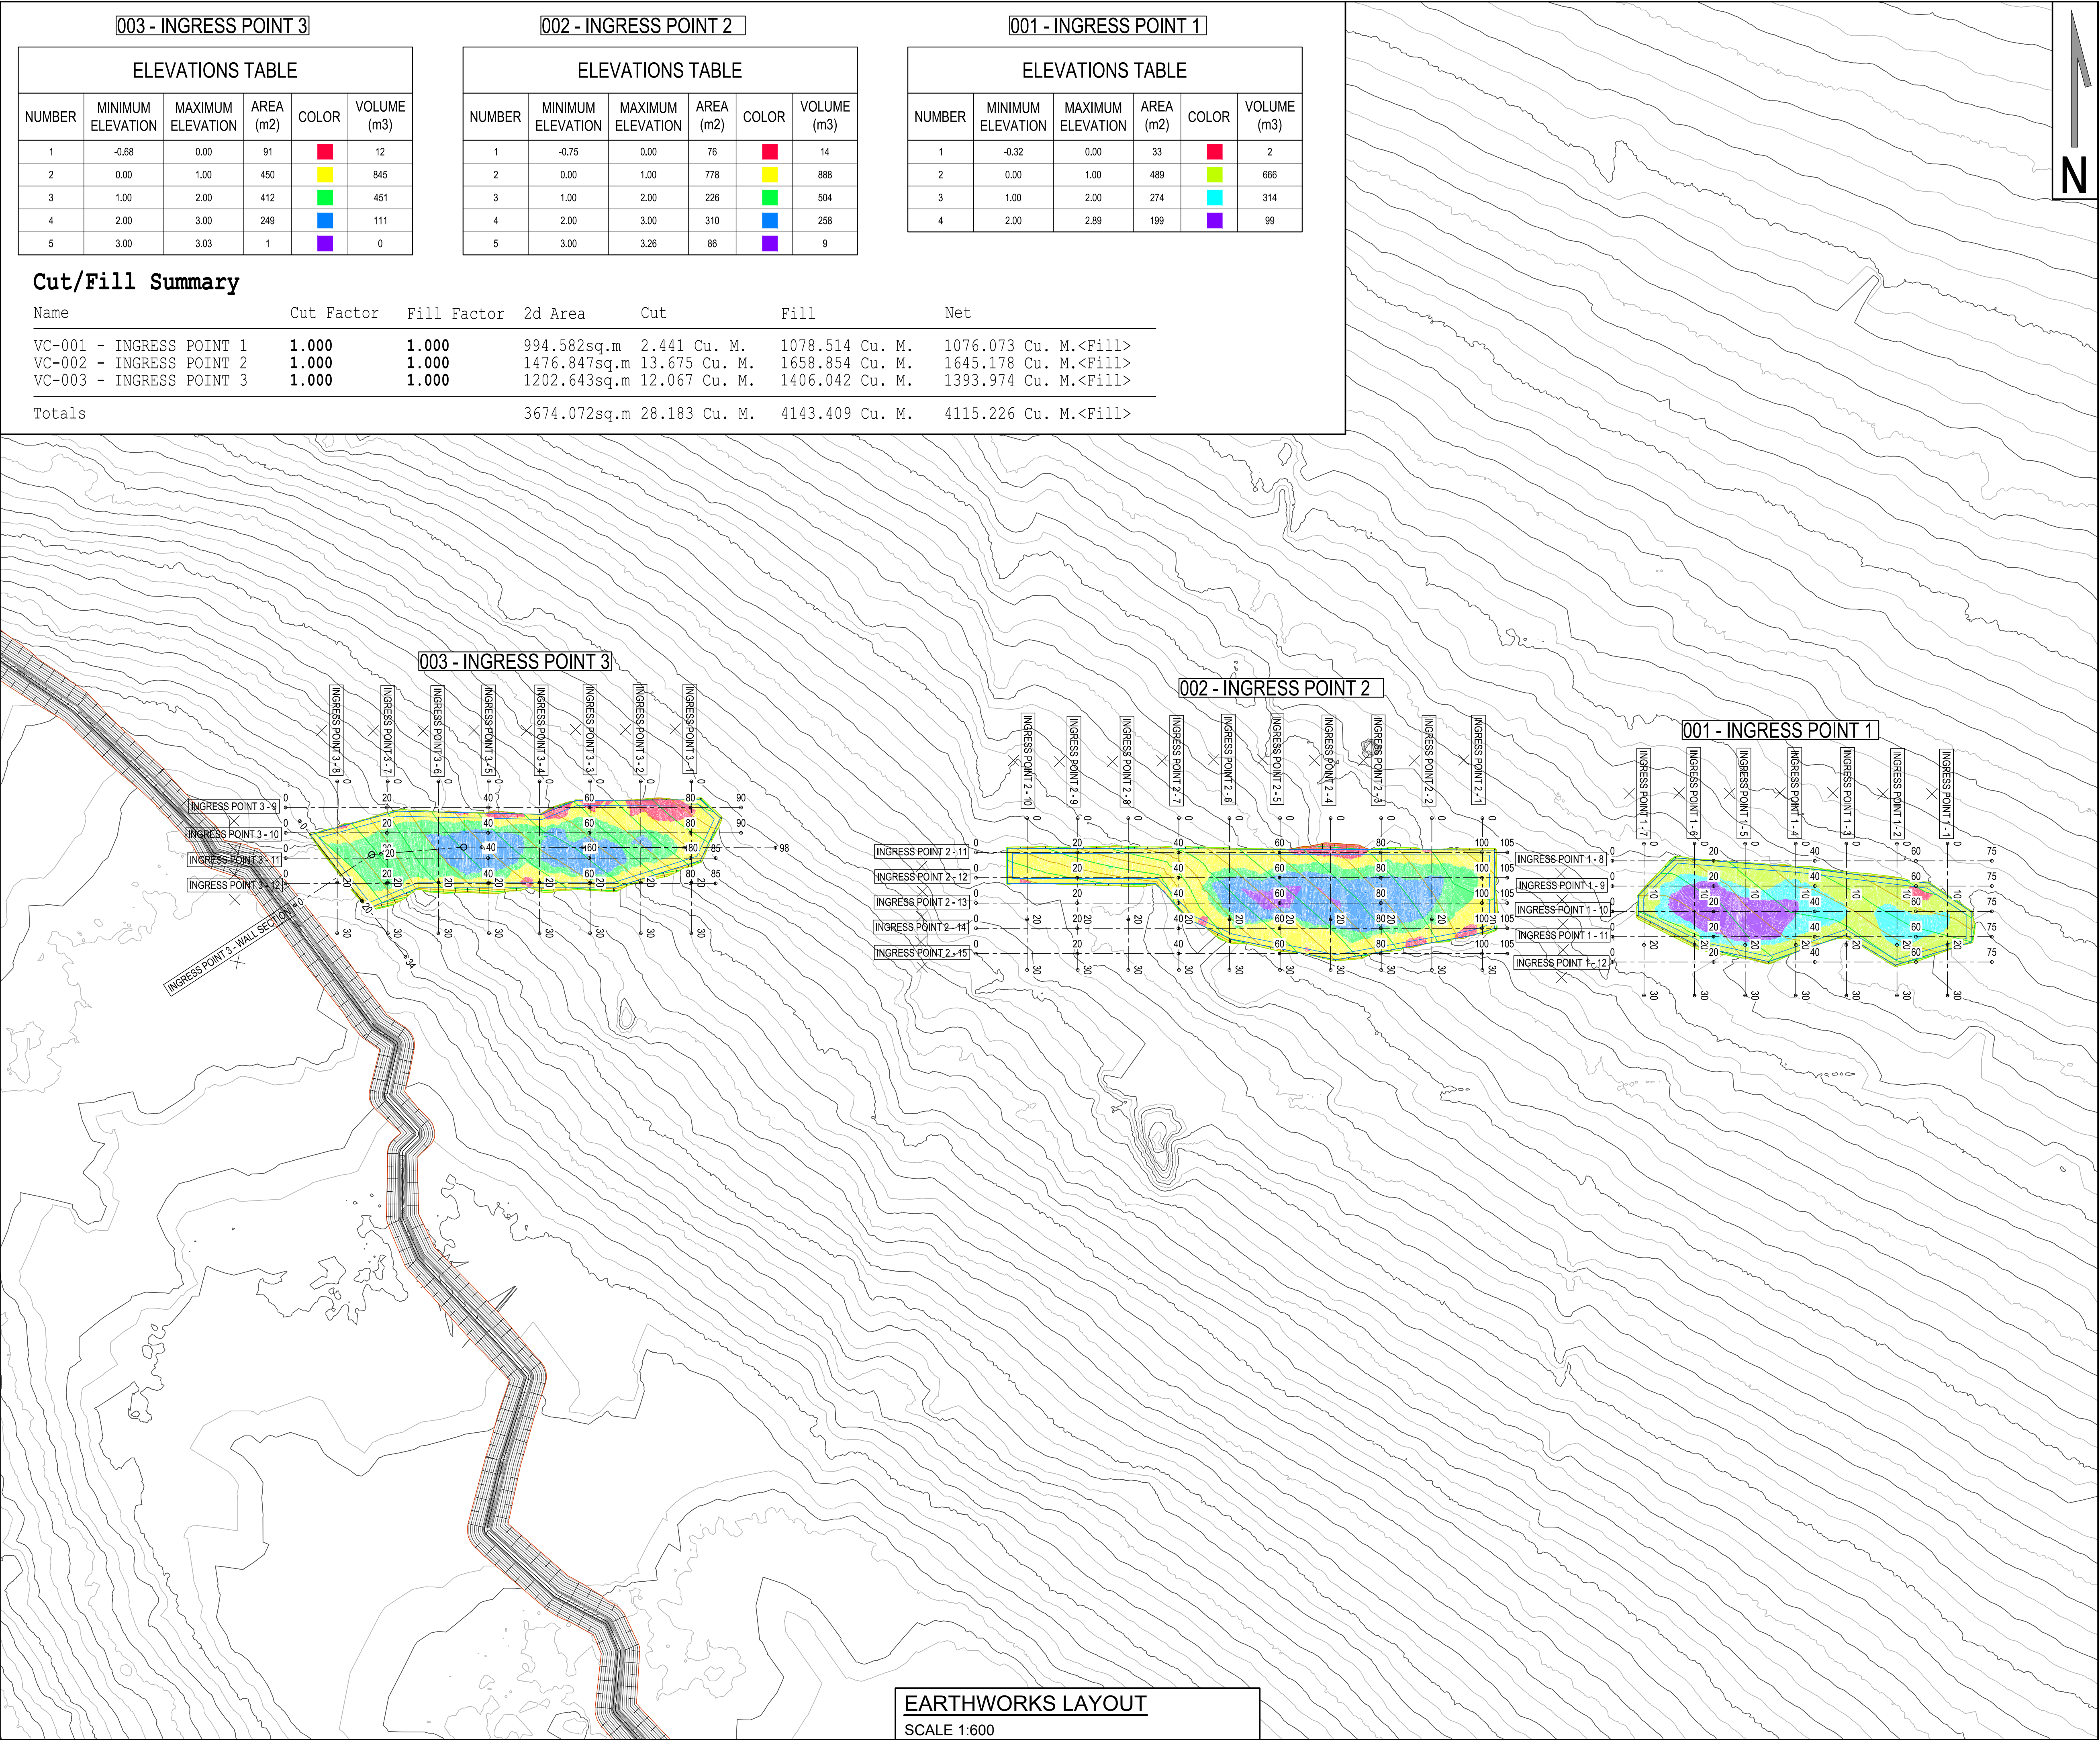

003 - INGRESS POINT 3					
ELEVATIONS TABLE					
NUMBER	MINIMUM ELEVATION	MAXIMUM ELEVATION	AREA (m2)	COLOR	VOLUME (m3)
1	-0.88	0.00	91		12
2	0.00	1.00	450		845
3	1.00	2.00	412		451
4	2.00	3.00	249		111
5	3.00	3.03	1		0

Cut/Fill Summary

Name	Cut Factor	Fill Factor	2d Area	Cut	Fill	Net
VC-001 - INGRESS POINT 1	1.000	1.000	994.582sq.m	2.441 Cu. M.	1078.514 Cu. M.	1076.073 Cu. M.<Fill>
VC-002 - INGRESS POINT 2	1.000	1.000	1476.847sq.m	13.675 Cu. M.	1658.854 Cu. M.	1645.178 Cu. M.<Fill>
VC-003 - INGRESS POINT 3	1.000	1.000	1202.643sq.m	12.067 Cu. M.	1406.042 Cu. M.	1393.974 Cu. M.<Fill>
Totals			3674.072sq.m	28.183 Cu. M.	4143.409 Cu. M.	4115.226 Cu. M.<Fill>

002 - INGRESS POINT 2					
ELEVATIONS TABLE					
NUMBER	MINIMUM ELEVATION	MAXIMUM ELEVATION	AREA (m2)	COLOR	VOLUME (m3)
1	-0.75	0.00	76		14
2	0.00	1.00	778		888
3	1.00	2.00	226		504
4	2.00	3.00	310		258
5	3.00	3.26	86		9

001 - INGRESS POINT 1					
ELEVATIONS TABLE					
NUMBER	MINIMUM ELEVATION	MAXIMUM ELEVATION	AREA (m2)	COLOR	VOLUME (m3)
1	-0.32	0.00	33		2
2	0.00	1.00	489		666
3	1.00	2.00	274		314
4	2.00	2.89	199		99

Cad File Name:
P24028-CM-04.0-EARTHWORKS

DBEC-MRPRO-09-06

LEGEND:

TENDER

Rev	Date	Description of changes	By
A	2024-11-08	ISSUED FOR TENDER	RvdM

REVISIONS

Client

COUNCIL FOR GEOSCIENCE

280 PRETORIA STREET
SILVERTON
PRETORIA

TEL: +27-12-841-1441
FAX: +27-86-679-3267

Consultant

built environment consultants

P O BOX 35703
MENLO PARK
0102

TEL: +27-12-368-1850
FAX: +27-12-348-4738

APPROVED

PR ENG: 202101813

THE MASTER HELD AT DELTA BUILT ENVIRONMENT CONSULTANTS
BEARS THE ORIGINAL SIGNATURE OF APPROVAL.

DocuSigned by:
11094124186C4C5

SIGNATURE:

R vd MERWE

NAME:

2024-11-08

DATE:

Project

COUNCIL FOR GEOSCIENCE
WATER INGRESS AT
KIMBERLEY REEFS

Project Description

WATER INGRESS AT
KIMBERLEY REEFS

Drawing Title

EARTHWORKS
SITE LAYOUT

Drawing Units

METRES

Drawing Size

A1

Date

NOVEMBER 2024

Scale

AS SHOWN

Designed By

J vd MERWE

Checked By

R vd MERWE

Drawn By

R HURD

Approved By


R vd MERWE

Drawing No.

P24028-TN-02-EW-001

Rev

A

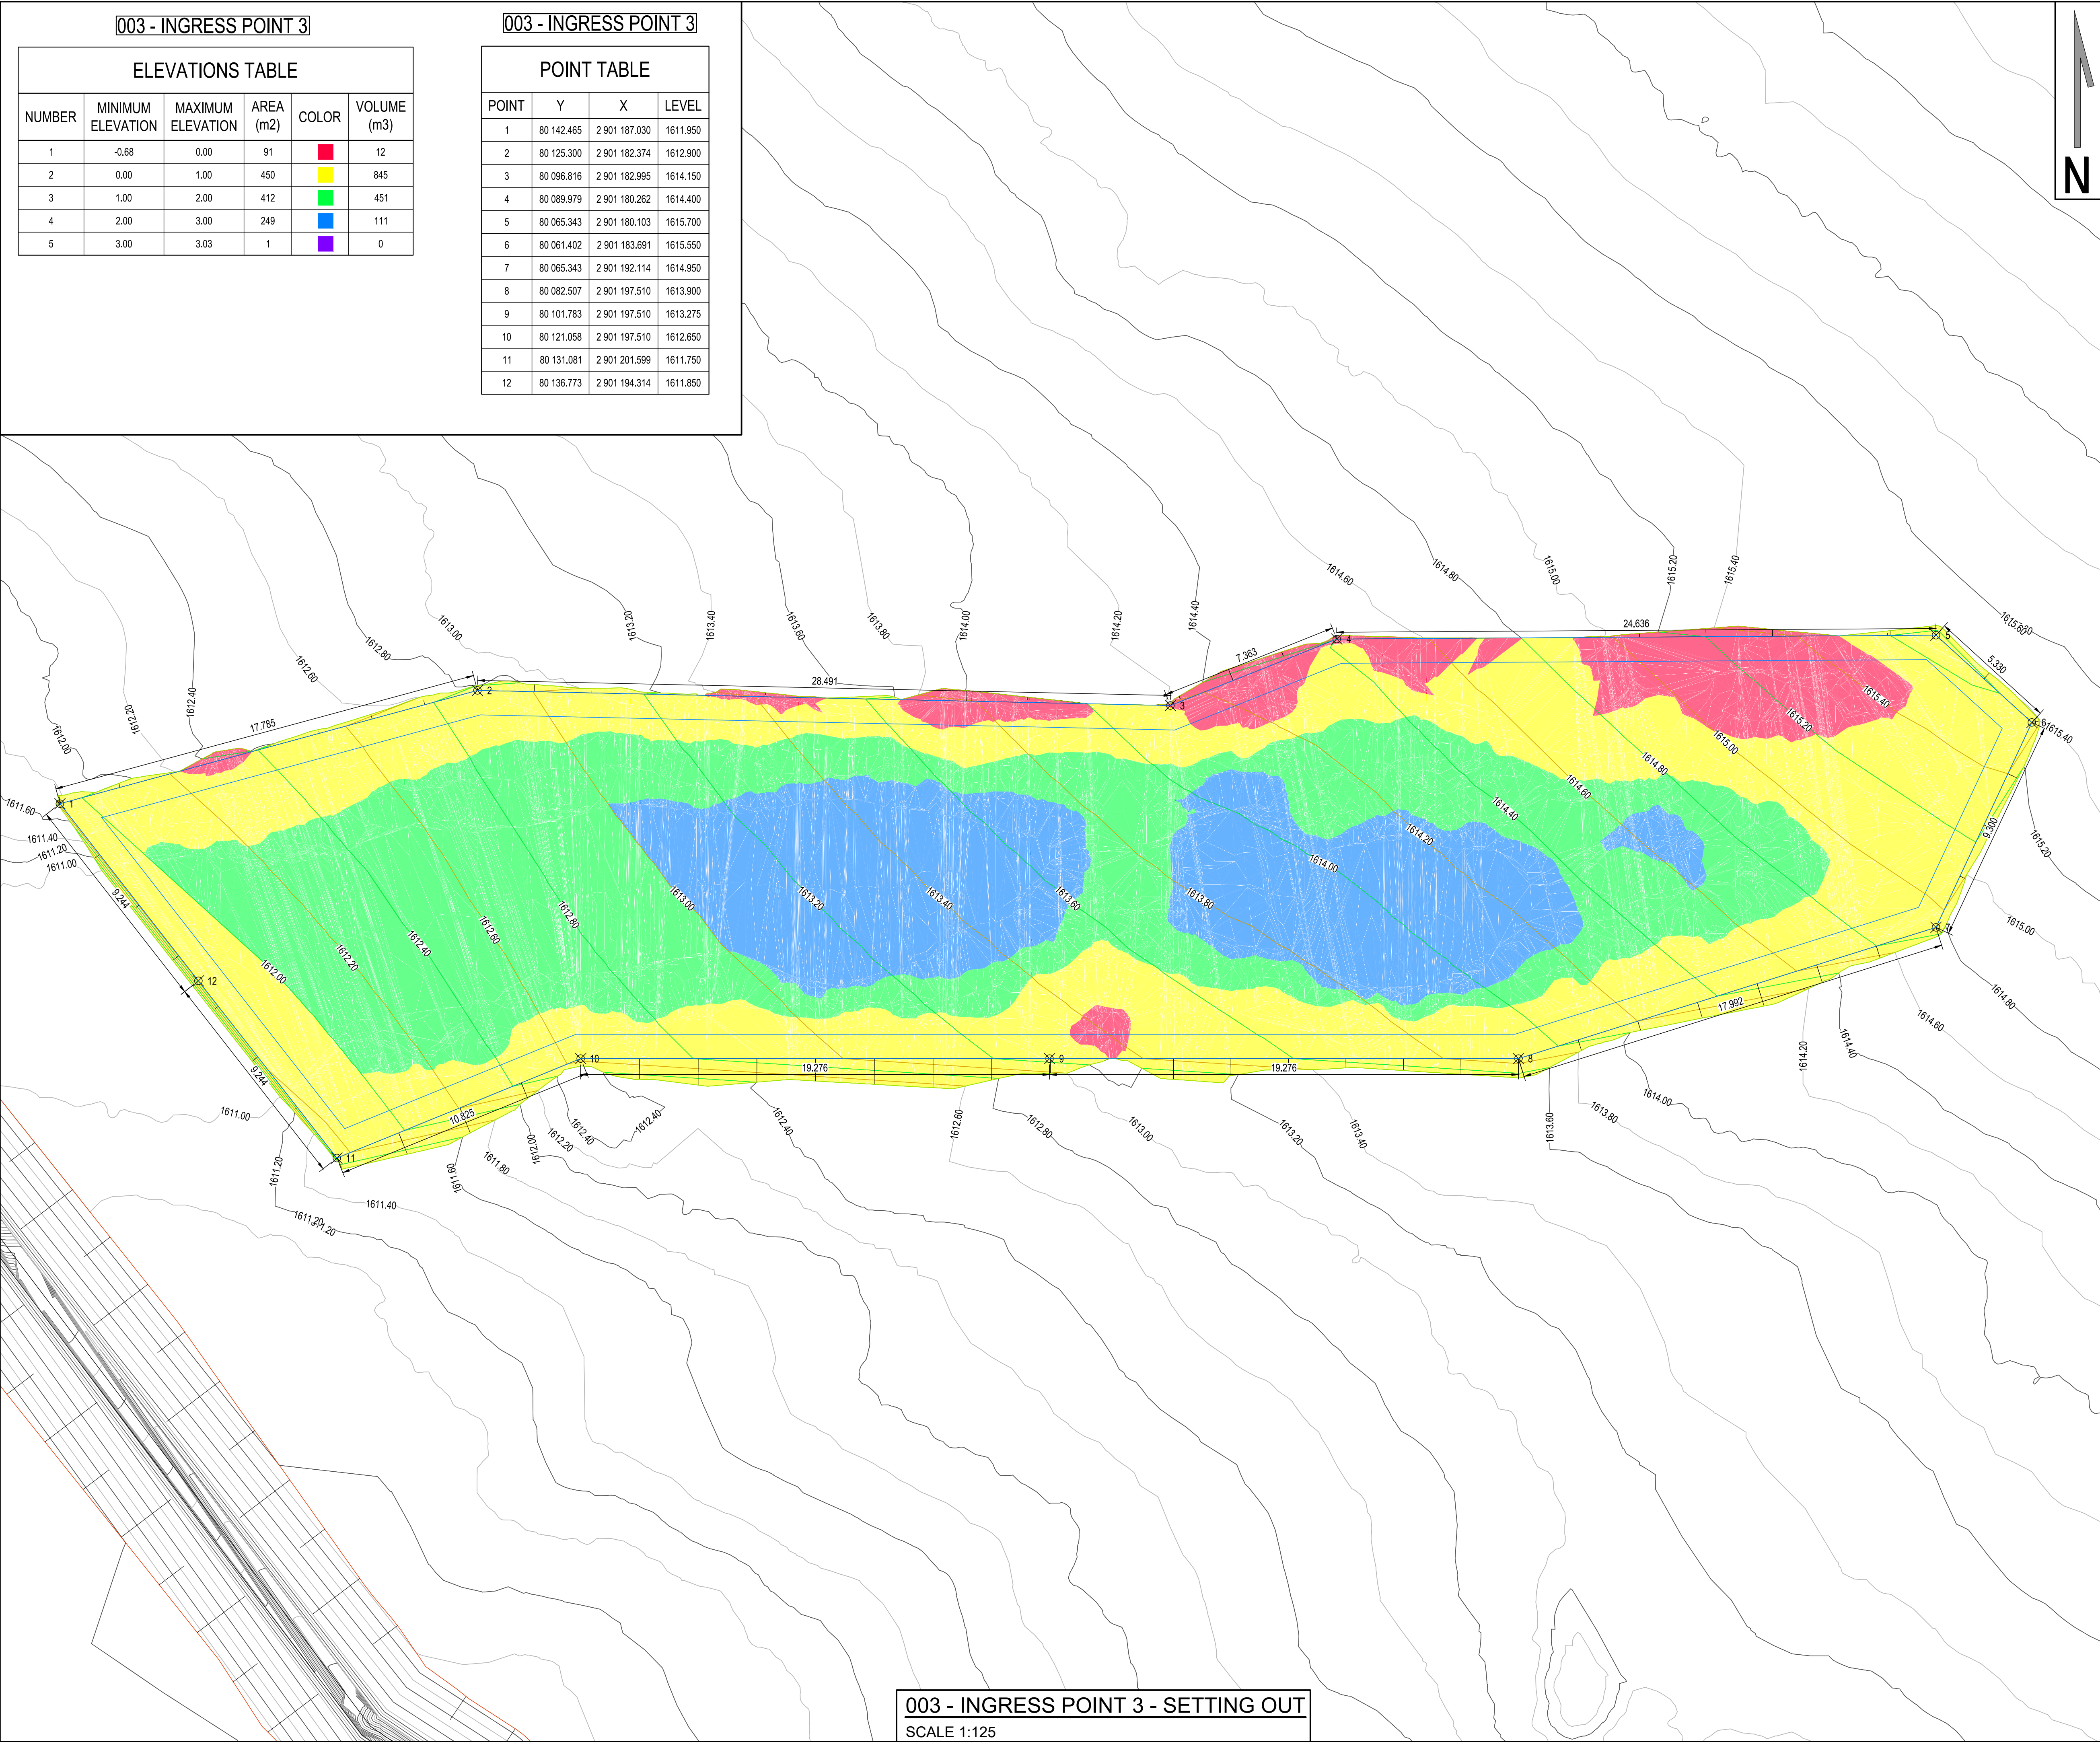

003 - INGRESS POINT 3

ELEVATIONS TABLE					
NUMBER	MINIMUM ELEVATION	MAXIMUM ELEVATION	AREA (m2)	COLOR	VOLUME (m3)
1	-0.68	0.00	91	Red	12
2	0.00	1.00	450	Yellow	845
3	1.00	2.00	412	Green	451
4	2.00	3.00	249	Blue	111
5	3.00	3.03	1	Purple	0

003 - INGRESS POINT 3

POINT TABLE			
POINT	Y	X	LEVEL
1	80 142.465	2 901 187.030	1611.950
2	80 125.300	2 901 182.374	1612.900
3	80 096.816	2 901 182.995	1614.150
4	80 089.979	2 901 180.262	1614.400
5	80 065.343	2 901 180.103	1615.700
6	80 061.402	2 901 183.691	1615.550
7	80 065.343	2 901 192.114	1614.950
8	80 082.507	2 901 197.510	1613.900
9	80 101.783	2 901 197.510	1613.275
10	80 121.058	2 901 197.510	1612.650
11	80 131.081	2 901 201.599	1611.750
12	80 136.773	2 901 194.314	1611.850

003 - INGRESS POINT 3 - SETTING OUT
SCALE 1:125

Cad File Name: P24028-CM-04.0-EARTHWORKS DBEC-MRPRO-09-06



LEGEND:

TENDER

Rev	Date	Description of changes	By
A	2024-11-08	ISSUED FOR TENDER	RvdM

REVISIONS

Client



280 PRETORIA STREET
SILVERTON
PRETORIA

TEL: +27-12-841-1441
FAX: +27-86-679-3267

COUNCIL FOR GEOSCIENCE

Consultant



P O BOX 35703
MENLO PARK
0102

TEL: +27-12-368-1850
FAX: +27-12-348-4738

DELTA
built environment consultants

APPROVED

THE MASTER HELD AT DELTA BUILT ENVIRONMENT CONSULTANTS
BEARS THE ORIGINAL SIGNATURE OF APPROVAL.

PR ENG: 202101813

Designed by: R vd MERWE

2024-11-08

SIGNATURE: NAME: DATE:

Project

COUNCIL FOR GEOSCIENCE
WATER INGRESS AT
KIMBERLEY REEFS

Project Description

WATER INGRESS AT
KIMBERLEY REEFS

Drawing Title

EARTHWORKS
003 - INGRESS POINT 3
SETTING OUT

Drawing Units	METRES	Drawing Size	A1
Date	NOVEMBER 2024	Scale	AS SHOWN
Designed By	J vd MERWE	Checked By	R vd MERWE
Drawn By	R HURD	Approved By	R vd MERWE
Drawing No.	P24028-TN-02-EW-002	Rev	A



003 - INGRESS POINT 3

ELEVATIONS TABLE					
NUMBER	MINIMUM ELEVATION	MAXIMUM ELEVATION	AREA (m2)	COLOR	VOLUME (m3)
1	-0.68	0.00	91	RED	12
2	0.00	1.00	450	YELLOW	845
3	1.00	2.00	412	GREEN	451
4	2.00	3.00	249	BLUE	111
5	3.00	3.03	1	PURPLE	0

003 - INGRESS POINT 3

POINT TABLE				
POINT	Y	X	LEVEL	
1	80 142.465	2 901 187.030	1611.950	
2	80 125.300	2 901 182.374	1612.900	
3	80 096.816	2 901 182.995	1614.150	
4	80 089.979	2 901 180.262	1614.400	
5	80 065.343	2 901 180.103	1615.700	
6	80 061.402	2 901 183.691	1615.550	
7	80 065.343	2 901 192.114	1614.950	
8	80 082.507	2 901 197.510	1613.900	
9	80 101.783	2 901 197.510	1613.275	
10	80 121.058	2 901 197.510	1612.650	
11	80 131.081	2 901 201.599	1611.750	
12	80 136.773	2 901 194.314	1611.850	

Cad File Name: P24028-CM-04.0-EARTHWORKS DBEC-MRPRO-09-06



LEGEND:

TENDER

Rev	Date	Description of changes	By
A	2024-11-08	ISSUED FOR TENDER	RvdM

REVISIONS

Client



280 PRETORIA STREET
SILVERTON
PRETORIA

TEL: +27-12-841-1441
FAX: +27-86-679-3267

Consultant



P O BOX 35703
MENLO PARK
0102

TEL: +27-12-368-1850
FAX: +27-12-348-4738

APPROVED PR. ENG: 202101813

THE MASTER HELD AT DELTA BUILT ENVIRONMENT CONSULTANTS
BEARS THE ORIGINAL SIGNATURE OF APPROVAL.

DocuSigned by:

R vd MERWE

2024-11-08

Signature: 124185C4C8... NAME:

DATE:

Project

COUNCIL FOR GEOSCIENCE
WATER INGRESS AT
KIMBERLEY REEFS

Project Description

WATER INGRESS AT
KIMBERLEY REEFS

Drawing Title

EARTHWORKS
003 - INGRESS POINT 3
SETTING OUT

Drawing Units

METRES

Drawing Size

A1

Date

NOVEMBER 2024

Scale

AS SHOWN

Designed By

J vd MERWE

Checked By

R vd MERWE

Drawn By

R HURD

Approved By

R vd MERWE

Drawing No.

P24028-TN-02-EW-002

Rev

A

003 - INGRESS POINT 3 - SETTING OUT


SCALE 1:125

002 - INGRESS POINT 2

002 - INGRESS POINT 2

ELEVATIONS TABLE					
NUMBER	MINIMUM ELEVATION	MAXIMUM ELEVATION	AREA (m2)	COLOR	VOLUME (m3)
1	-0.75	0.00	76	Red	14
2	0.00	1.00	778	Yellow	888
3	1.00	2.00	226	Green	504
4	2.00	3.00	310	Blue	258
5	3.00	3.26	86	Purple	9

POINT TABLE			
POINT	Y	X	LEVEL
50	80 004.657	2 901 189.702	1617.350
51	79 983.123	2 901 189.778	1618.032
52	79 956.514	2 901 189.873	1618.875
53	79 929.712	2 901 189.968	1619.724
54	79 908.371	2 901 190.044	1620.400
55	79 908.371	2 901 205.514	1619.750
56	79 912.614	2 901 206.871	1619.950
57	79 926.192	2 901 209.306	1619.275
58	79 939.771	2 901 211.741	1618.600
59	79 960.449	2 901 207.633	1618.050
60	79 968.587	2 901 203.877	1617.800
61	79 975.324	2 901 196.669	1617.350
62	79 989.991	2 901 196.669	1617.125
63	80 004.657	2 901 196.669	1616.900

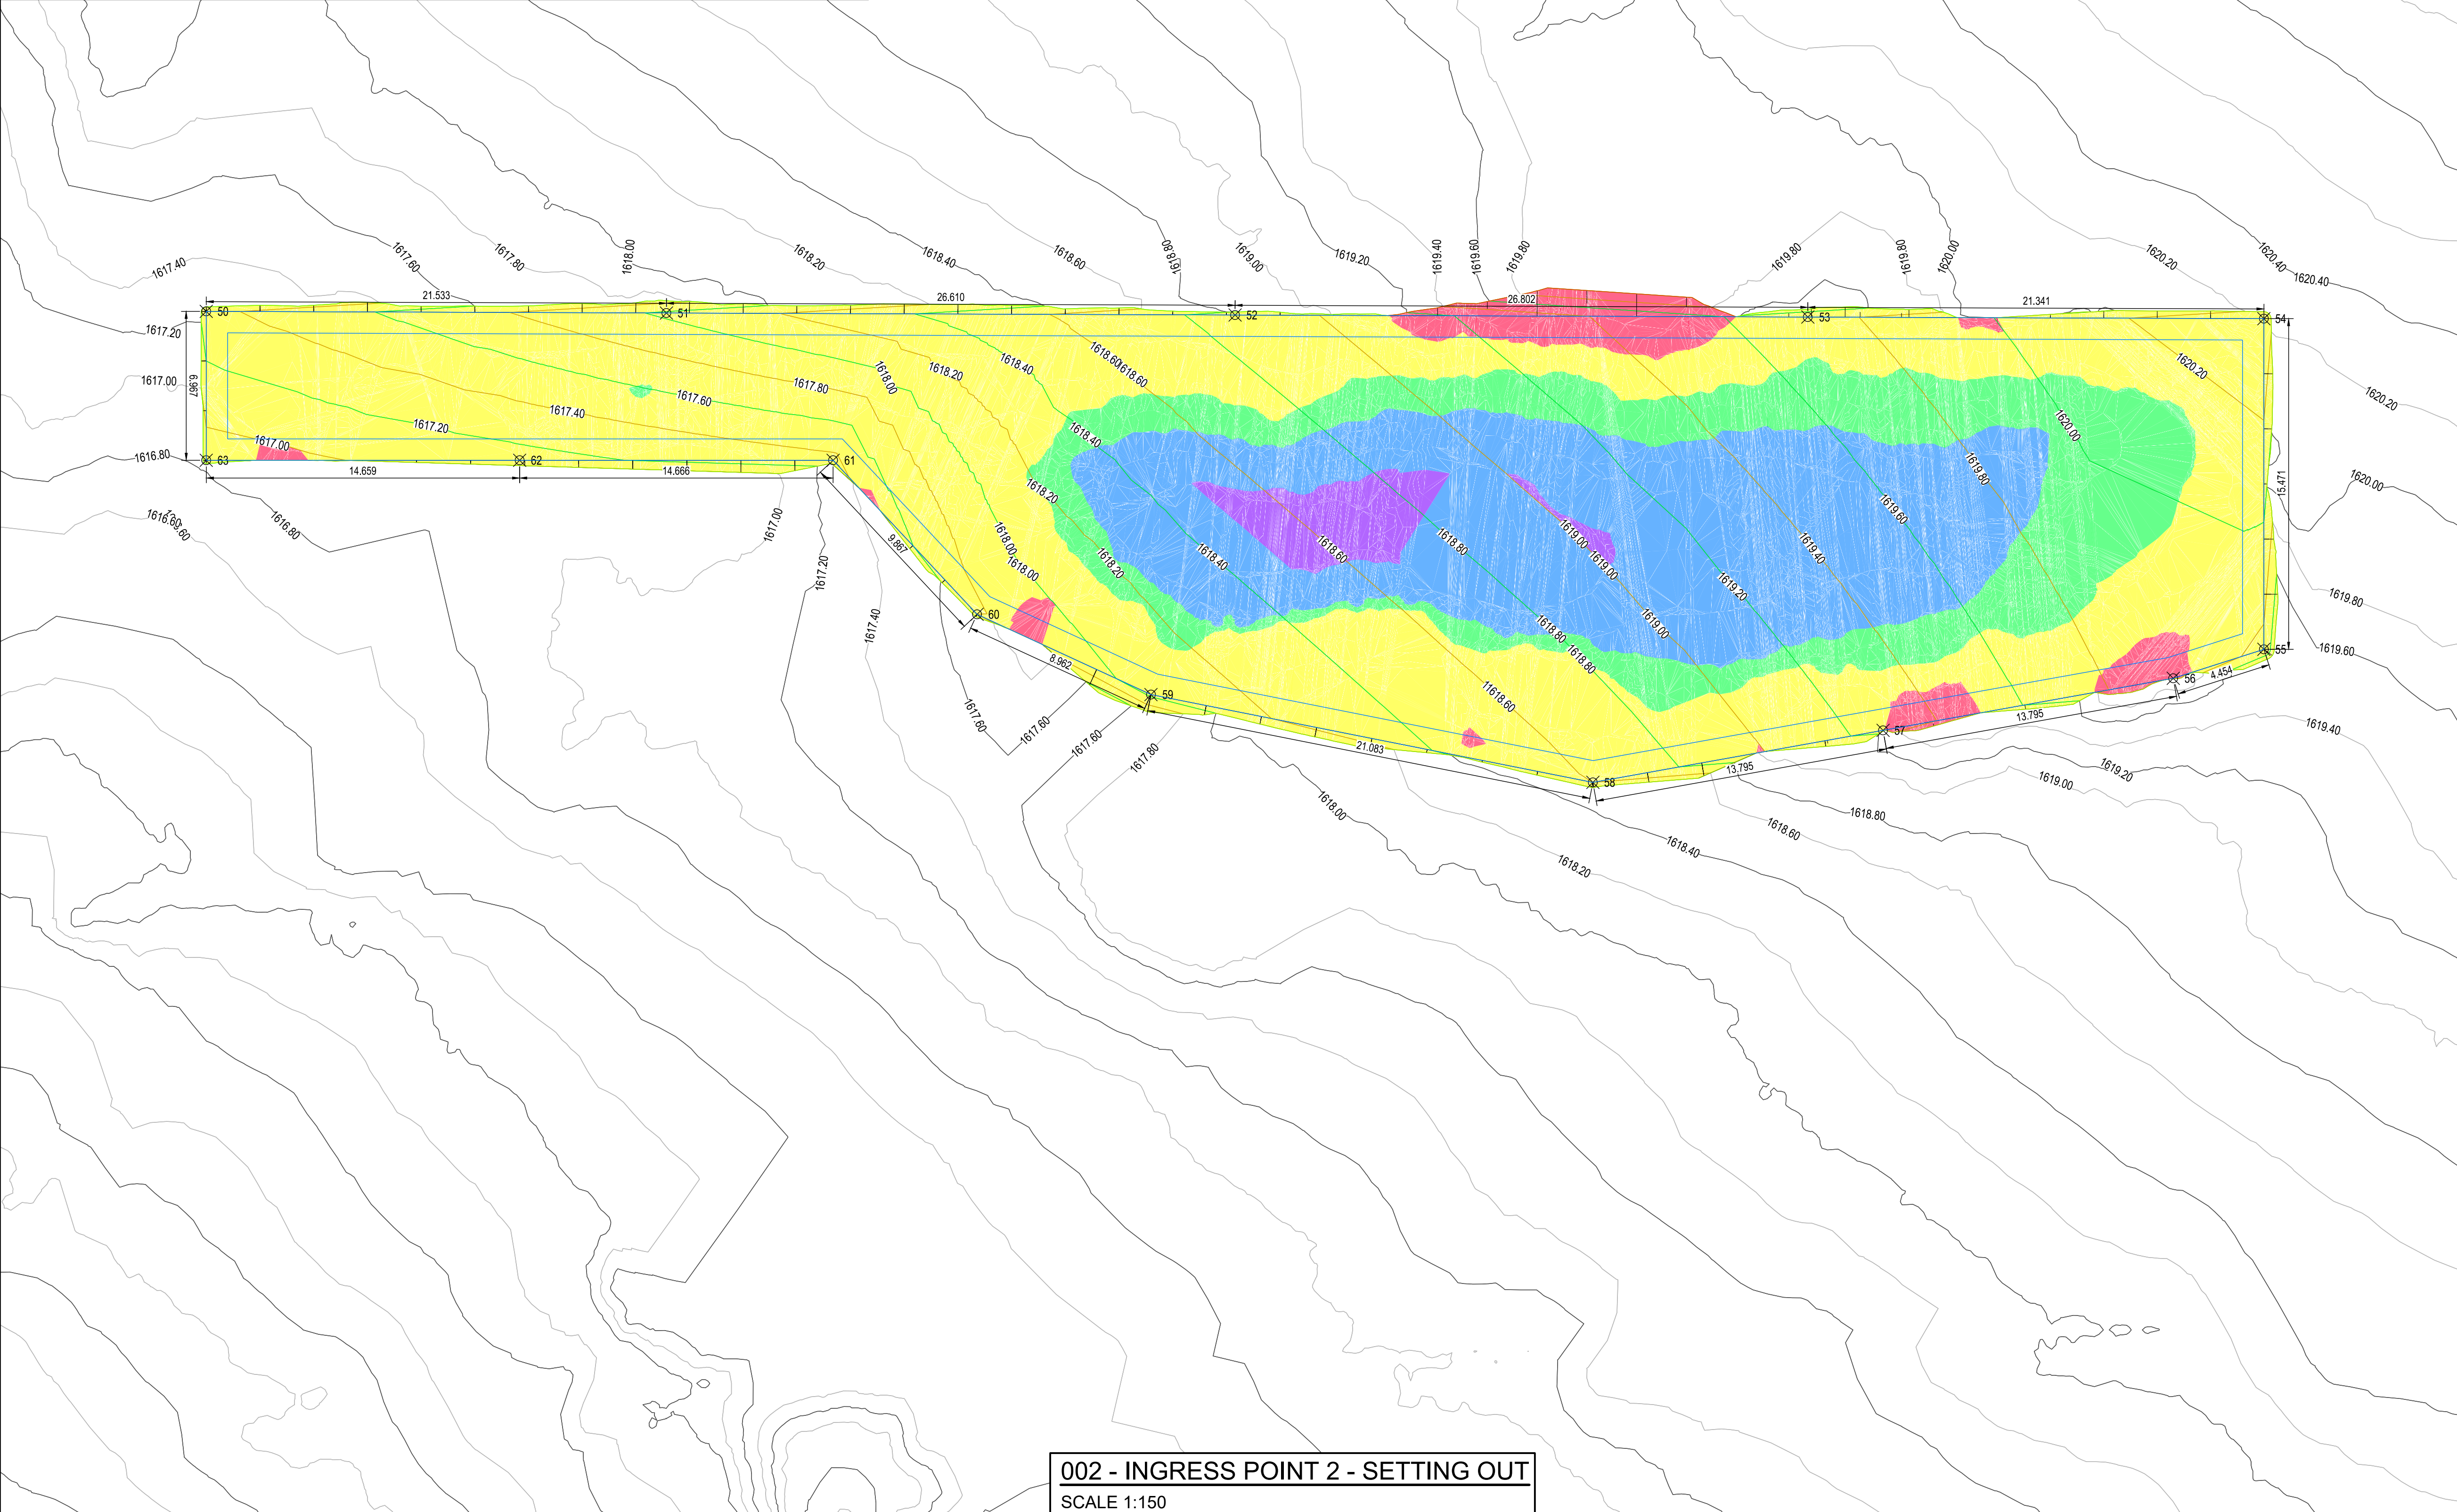

002 - INGRESS POINT 2 - SETTING OUT
SCALE 1:150

Cad File Name: P24028-CM-04.0-EARTHWORKS DBEC-MRPRO-09-06



LEGEND:

TENDER

Rev	Date	Description of changes	By
A	2024-11-08	ISSUED FOR TENDER	RvdM

REVISIONS

Client



280 PRETORIA STREET
SILVERTON
PRETORIA

COUNCIL FOR GEOSCIENCE

TEL: +27-12-841-1441
FAX: +27-86-679-3267

Consultant



P O BOX 35703
MENLO PARK
0102

DELTA

built environment consultants

TEL: +27-12-368-1850
FAX: +27-12-348-4738

APPROVED

THE MASTER HELD AT DELTA BUILT ENVIRONMENT CONSULTANTS
BEARS THE ORIGINAL SIGNATURE OF APPROVAL.

PR ENG: 202101813



DESIGNED BY: R vd MERWE

SIGNATURE: NAME: DATE: 2024-11-08

Project

COUNCIL FOR GEOSCIENCE
WATER INGRESS AT
KIMBERLEY REEFS

Project Description

WATER INGRESS AT
KIMBERLEY REEFS

Drawing Title

EARTHWORKS
002 - INGRESS POINT 2
SETTING OUT


Drawing Units	METRES	Drawing Size	A1
Date	NOVEMBER 2024	Scale	AS SHOWN
Designed By	J vd MERWE	Checked By	R vd MERWE
Drawn By	R HURD	Approved By	R vd MERWE
Drawing No.	P24028-TN-02-EW-003	Rev	A

002 - INGRESS POINT 2

ELEVATIONS TABLE					
NUMBER	MINIMUM ELEVATION	MAXIMUM ELEVATION	AREA (m2)	COLOR	VOLUME (m3)
1	-0.75	0.00	76	Red	14
2	0.00	1.00	778	Yellow	888
3	1.00	2.00	226	Green	504
4	2.00	3.00	310	Blue	258
5	3.00	3.26	86	Purple	9

002 - INGRESS POINT 2

POINT TABLE			
POINT	Y	X	LEVEL
50	80 004,657	2 901 189,702	1617.350
51	79 983,123	2 901 189,778	1618.032
52	79 956,514	2 901 189,873	1618.875
53	79 929,712	2 901 189,968	1619.724
54	79 908,371	2 901 190,044	1620.400
55	79 908,371	2 901 205,514	1619.750
56	79 912,614	2 901 206,871	1619.950
57	79 926,192	2 901 209,306	1619.275
58	79 939,771	2 901 211,741	1618.600
59	79 960,449	2 901 207,633	1618.050
60	79 968,587	2 901 203,877	1617.800
61	79 975,324	2 901 196,669	1617.350
62	79 989,991	2 901 196,669	1617.125
63	80 004,657	2 901 196,669	1616.900

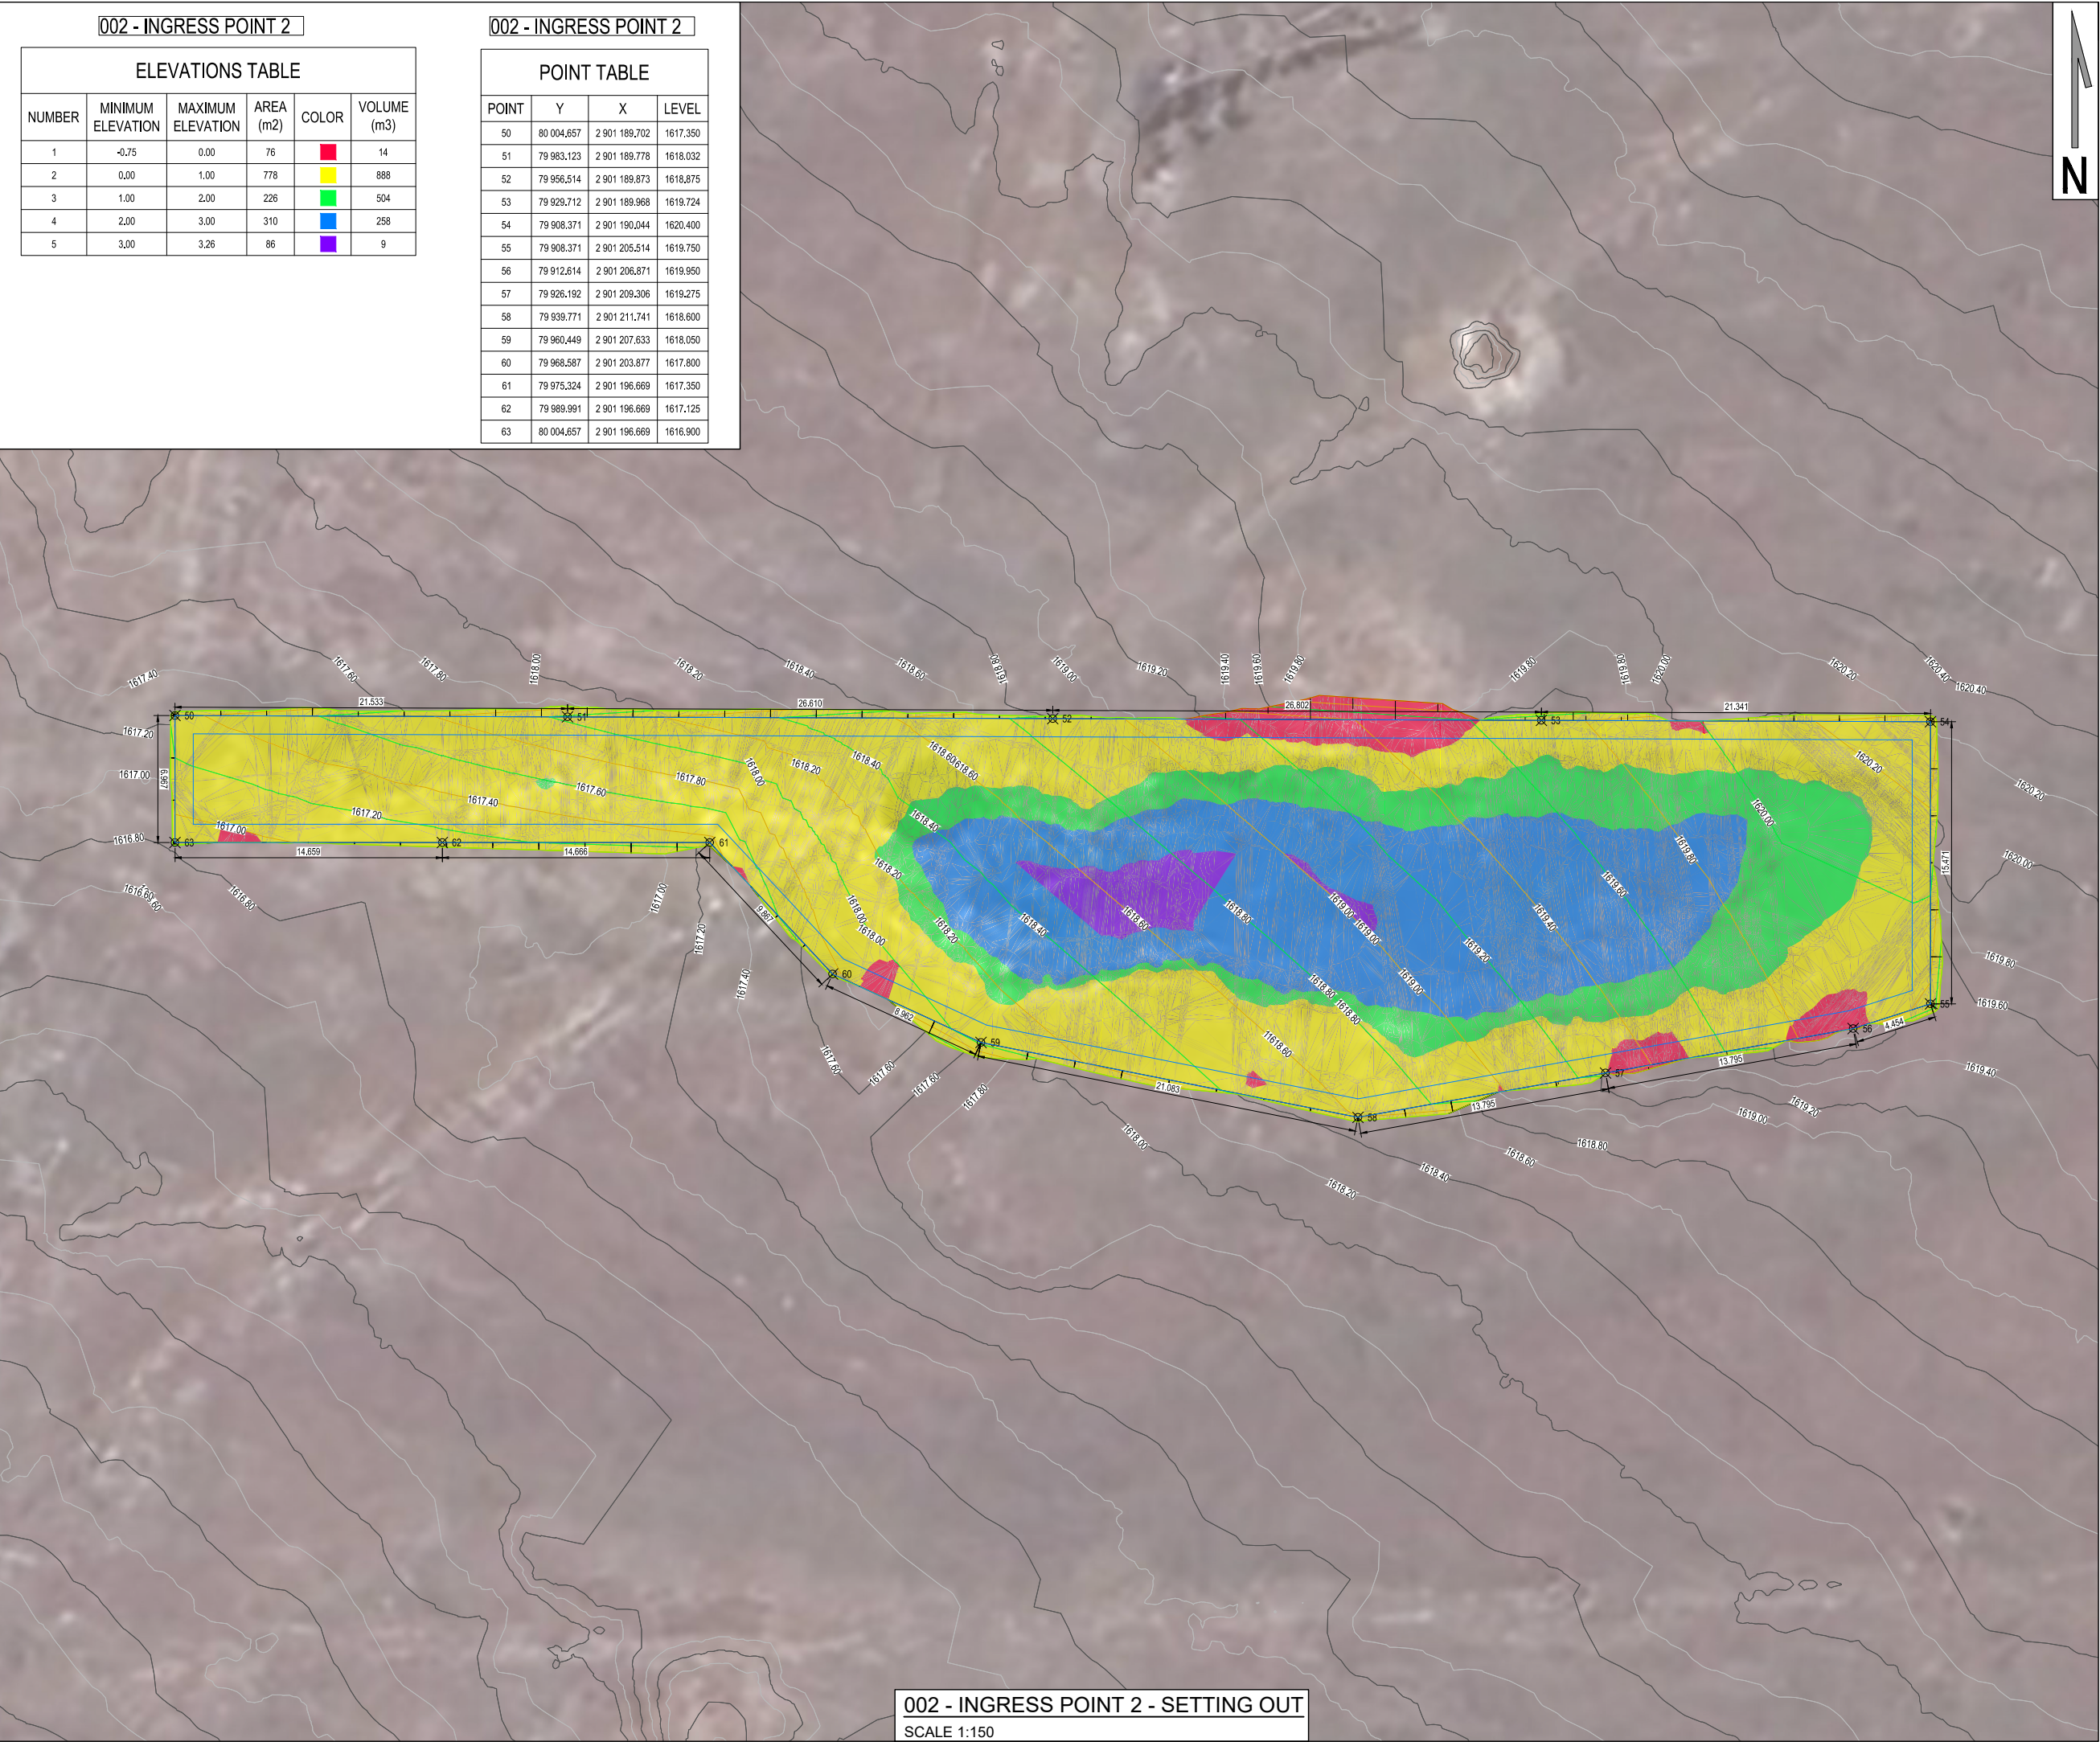

Cad File Name: P24028-CM-04.0-EARTHWORKS DBEC-MRPRO-09-06



LEGEND:

TENDER

Rev	Date	Description of changes	By
A	2024-11-08	ISSUED FOR TENDER	RvdM

REVISIONS

Client



280 PRETORIA STREET
SILVERTON
PRETORIA

TEL: +27-12-841-1441
FAX: +27-86-679-3267

Consultant



P O BOX 35703
MENLO PARK
0102

TEL: +27-12-368-1850
FAX: +27-12-348-4738

APPROVED PR. ENG: 202101813

THE MASTER HELD AT DELTA BUILT ENVIRONMENT CONSULTANTS
BEARS THE ORIGINAL SIGNATURE OF APPROVAL.

DocuSigned by:

71034124185C4C8...

SIGNATURE:

R vd MERWE

NAME:

2024-11-08

DATE:

Project

COUNCIL FOR GEOSCIENCE
WATER INGRESS AT
KIMBERLEY REEFS

Project Description

WATER INGRESS AT
KIMBERLEY REEFS

Drawing Title

EARTHWORKS
002 - INGRESS POINT 2
SETTING OUT

Drawing Units	METRES	Drawing Size	A1
---------------	--------	--------------	----


Date	NOVEMBER 2024	Scale	AS SHOWN	Designed By	J vd MERWE
------	---------------	-------	----------	-------------	------------

Checked By	R vd MERWE	Drawn By	R HURD	Approved By	R vd MERWE
------------	------------	----------	--------	-------------	------------

Drawing No.	P24028-TN-02-EW-003	Rev	A
-------------	---------------------	-----	---

002 - INGRESS POINT 2 - SETTING OUT

SCALE 1:150

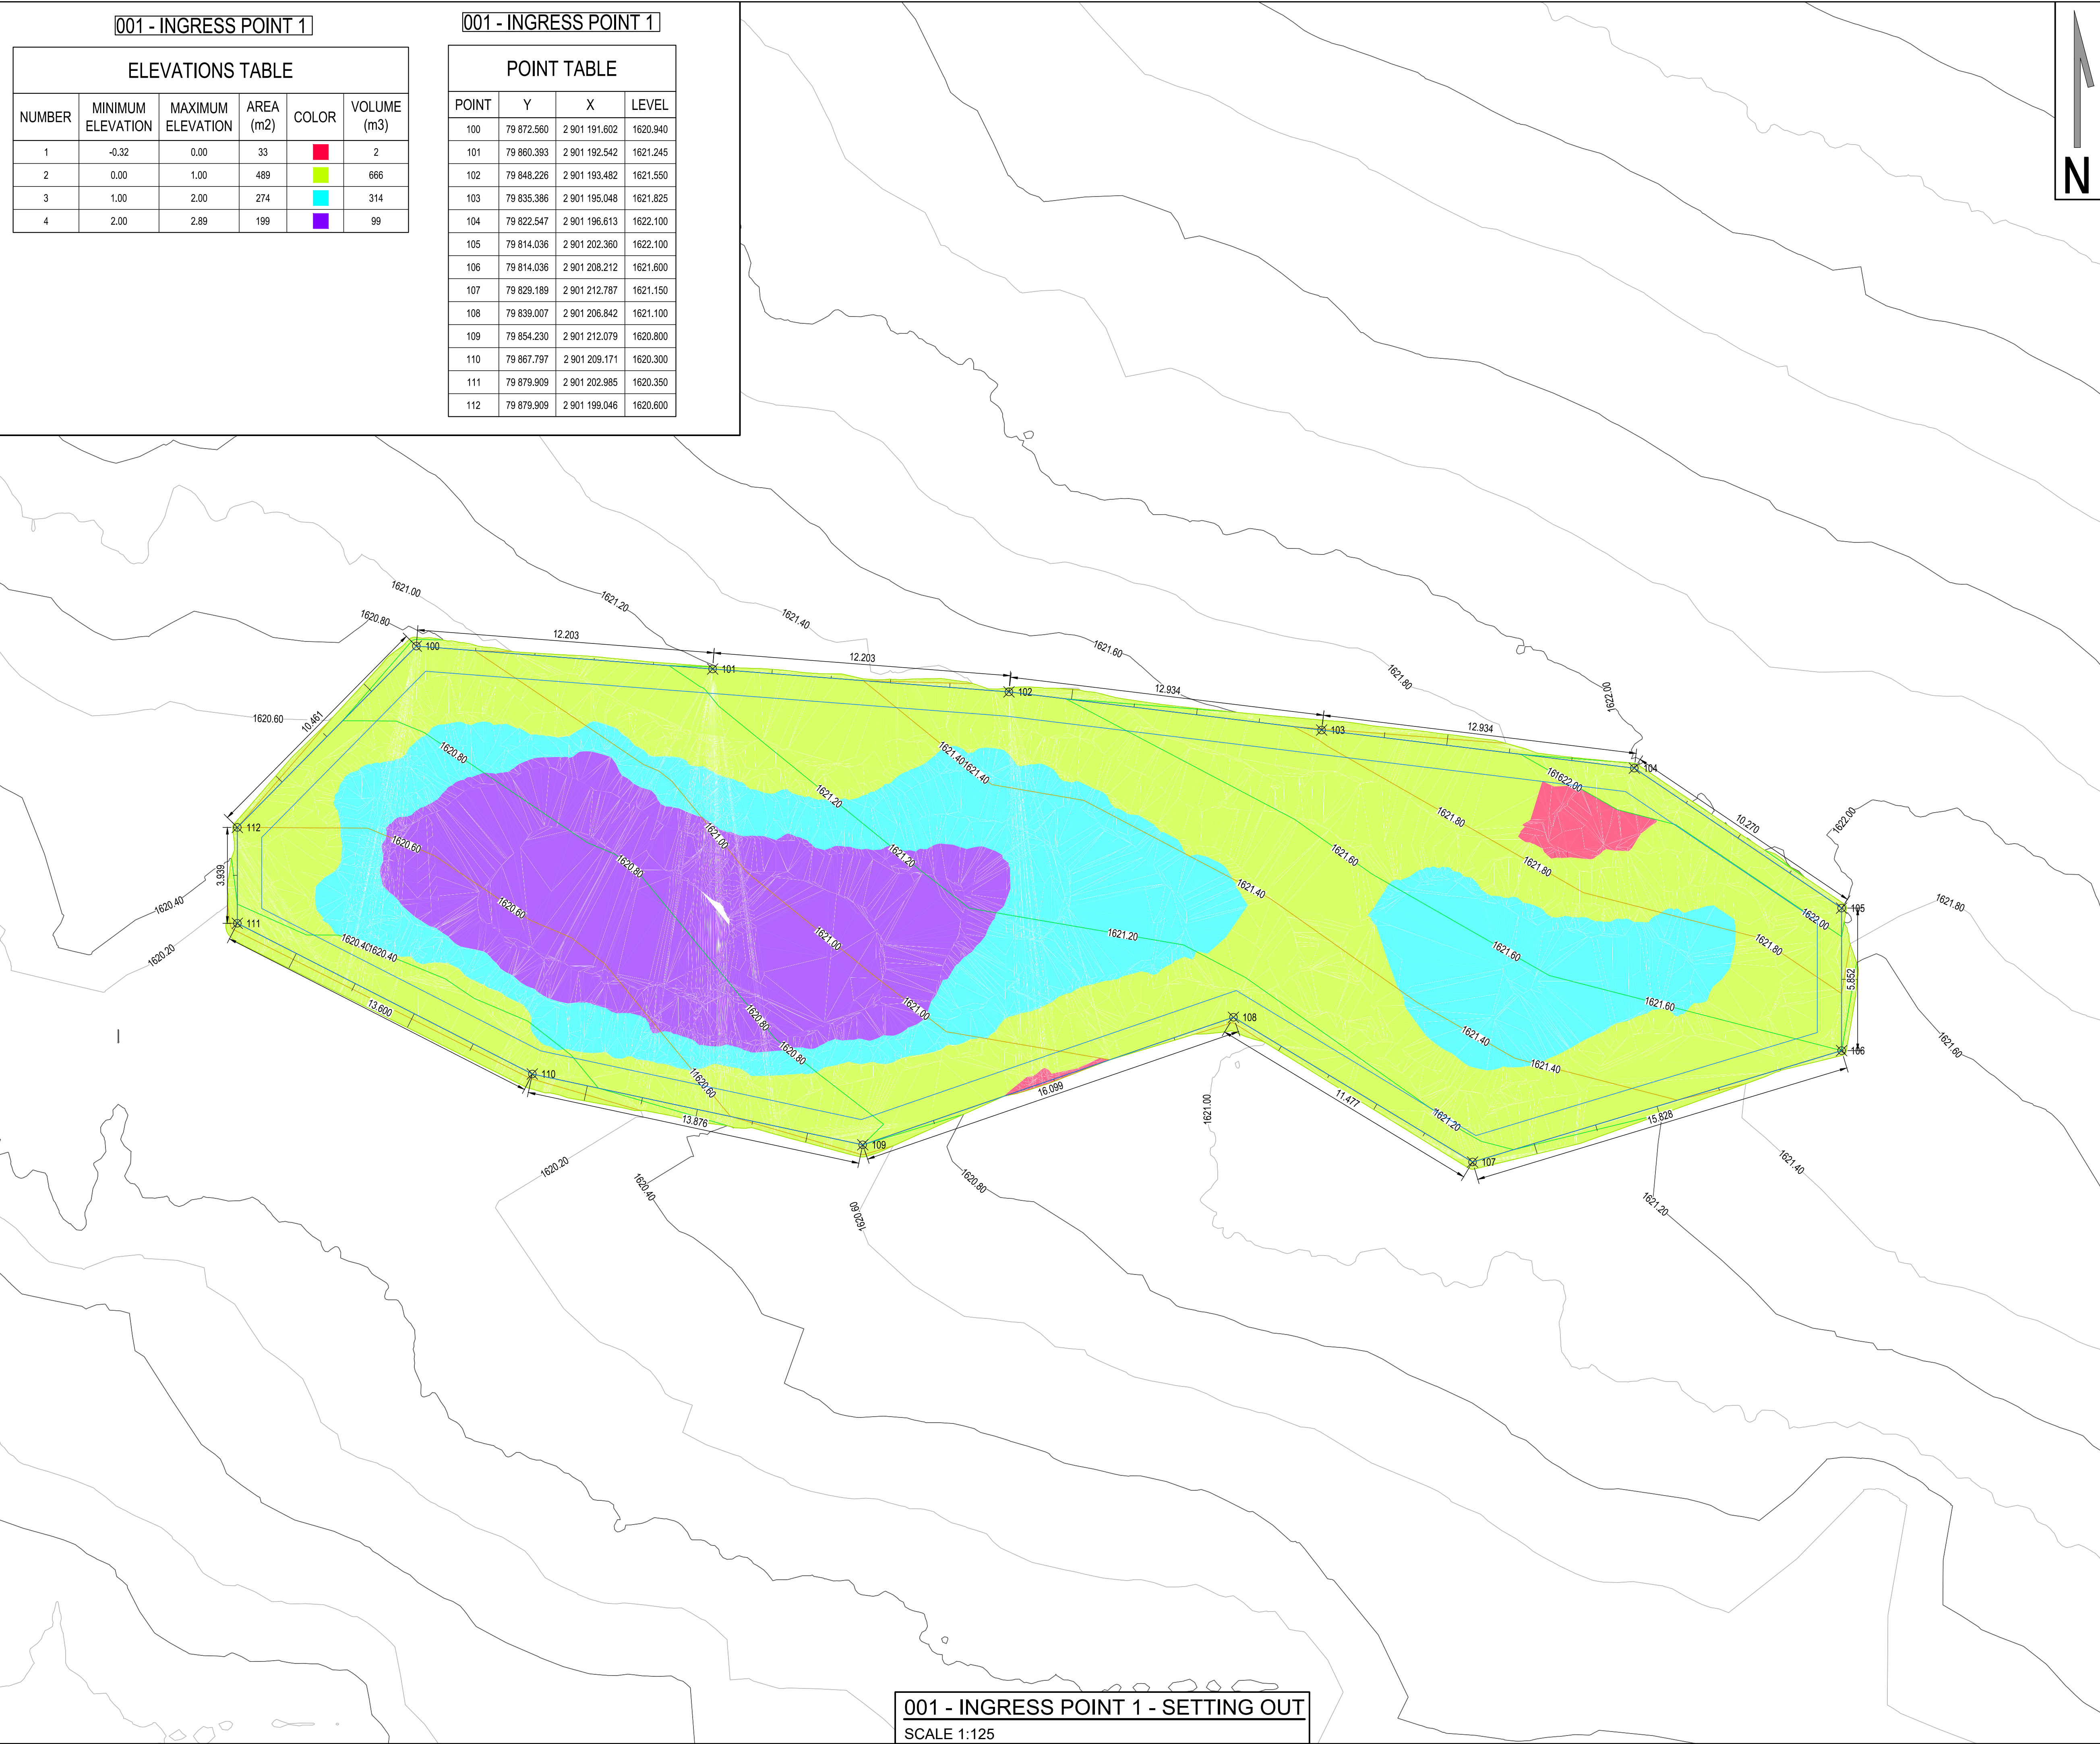

001 - INGRESS POINT 1

ELEVATIONS TABLE

NUMBER	MINIMUM ELEVATION	MAXIMUM ELEVATION	AREA (m2)	COLOR	VOLUME (m3)
1	-0.32	0.00	33	Red	2
2	0.00	1.00	489	Cyan	666
3	1.00	2.00	274	Purple	314
4	2.00	2.89	199	Blue	99

001 - INGRESS POINT 1

POINT TABLE

POINT	Y	X	LEVEL
100	79 872.560	2 901 191.602	1620.940
101	79 860.393	2 901 192.542	1621.245
102	79 848.226	2 901 193.482	1621.550
103	79 835.386	2 901 195.048	1621.825
104	79 822.547	2 901 196.613	1622.100
105	79 814.036	2 901 202.360	1622.100
106	79 814.036	2 901 208.212	1621.600
107	79 829.189	2 901 212.787	1621.150
108	79 839.007	2 901 206.842	1621.100
109	79 854.230	2 901 212.079	1620.800
110	79 867.797	2 901 209.171	1620.300
111	79 879.909	2 901 202.985	1620.350
112	79 879.909	2 901 199.046	1620.600

001 - INGRESS POINT 1 - SETTING OUT
SCALE 1:125

Cad File Name: P24028-CM-04.0-EARTHWORKS DBEC-MRPRO-09-06



LEGEND:

TENDER

Rev	Date	Description of changes	By
A	2024-11-08	ISSUED FOR TENDER	RvdM

REVISIONS

Client



280 PRETORIA STREET
SILVERTON
PRETORIA

TEL: +27-12-841-1441
FAX: +27-86-679-3267

Consultant



P O BOX 35703
MENLO PARK
0102

TEL: +27-12-368-1850
FAX: +27-12-348-4738

APPROVED PR ENG: 202401813

THE MASTER HELD AT DELTA BUILT ENVIRONMENT CONSULTANTS
BEARS THE ORIGINAL SIGNATURE OF APPROVAL.

DocuSigned by:

17084324186436

SIGNATURE:

R vd MERWE

NAME:

2024-11-08

DATE:

Project

COUNCIL FOR GEOSCIENCE
WATER INGRESS AT
KIMBERLEY REEFS

Project Description

WATER INGRESS AT
KIMBERLEY REEFS

Drawing Title

EARTHWORKS
001 - INGRESS POINT 1
SETTING OUT

Drawing Units

METRES

Drawing Size

A1

Date

NOVEMBER 2024

Scale

AS SHOWN

Designed By

J vd MERWE

Checked By

R vd MERWE

Drawn By

R HURD

Approved By


R vd MERWE

Drawing No.

P24028-TN-02-EW-004

Rev

A

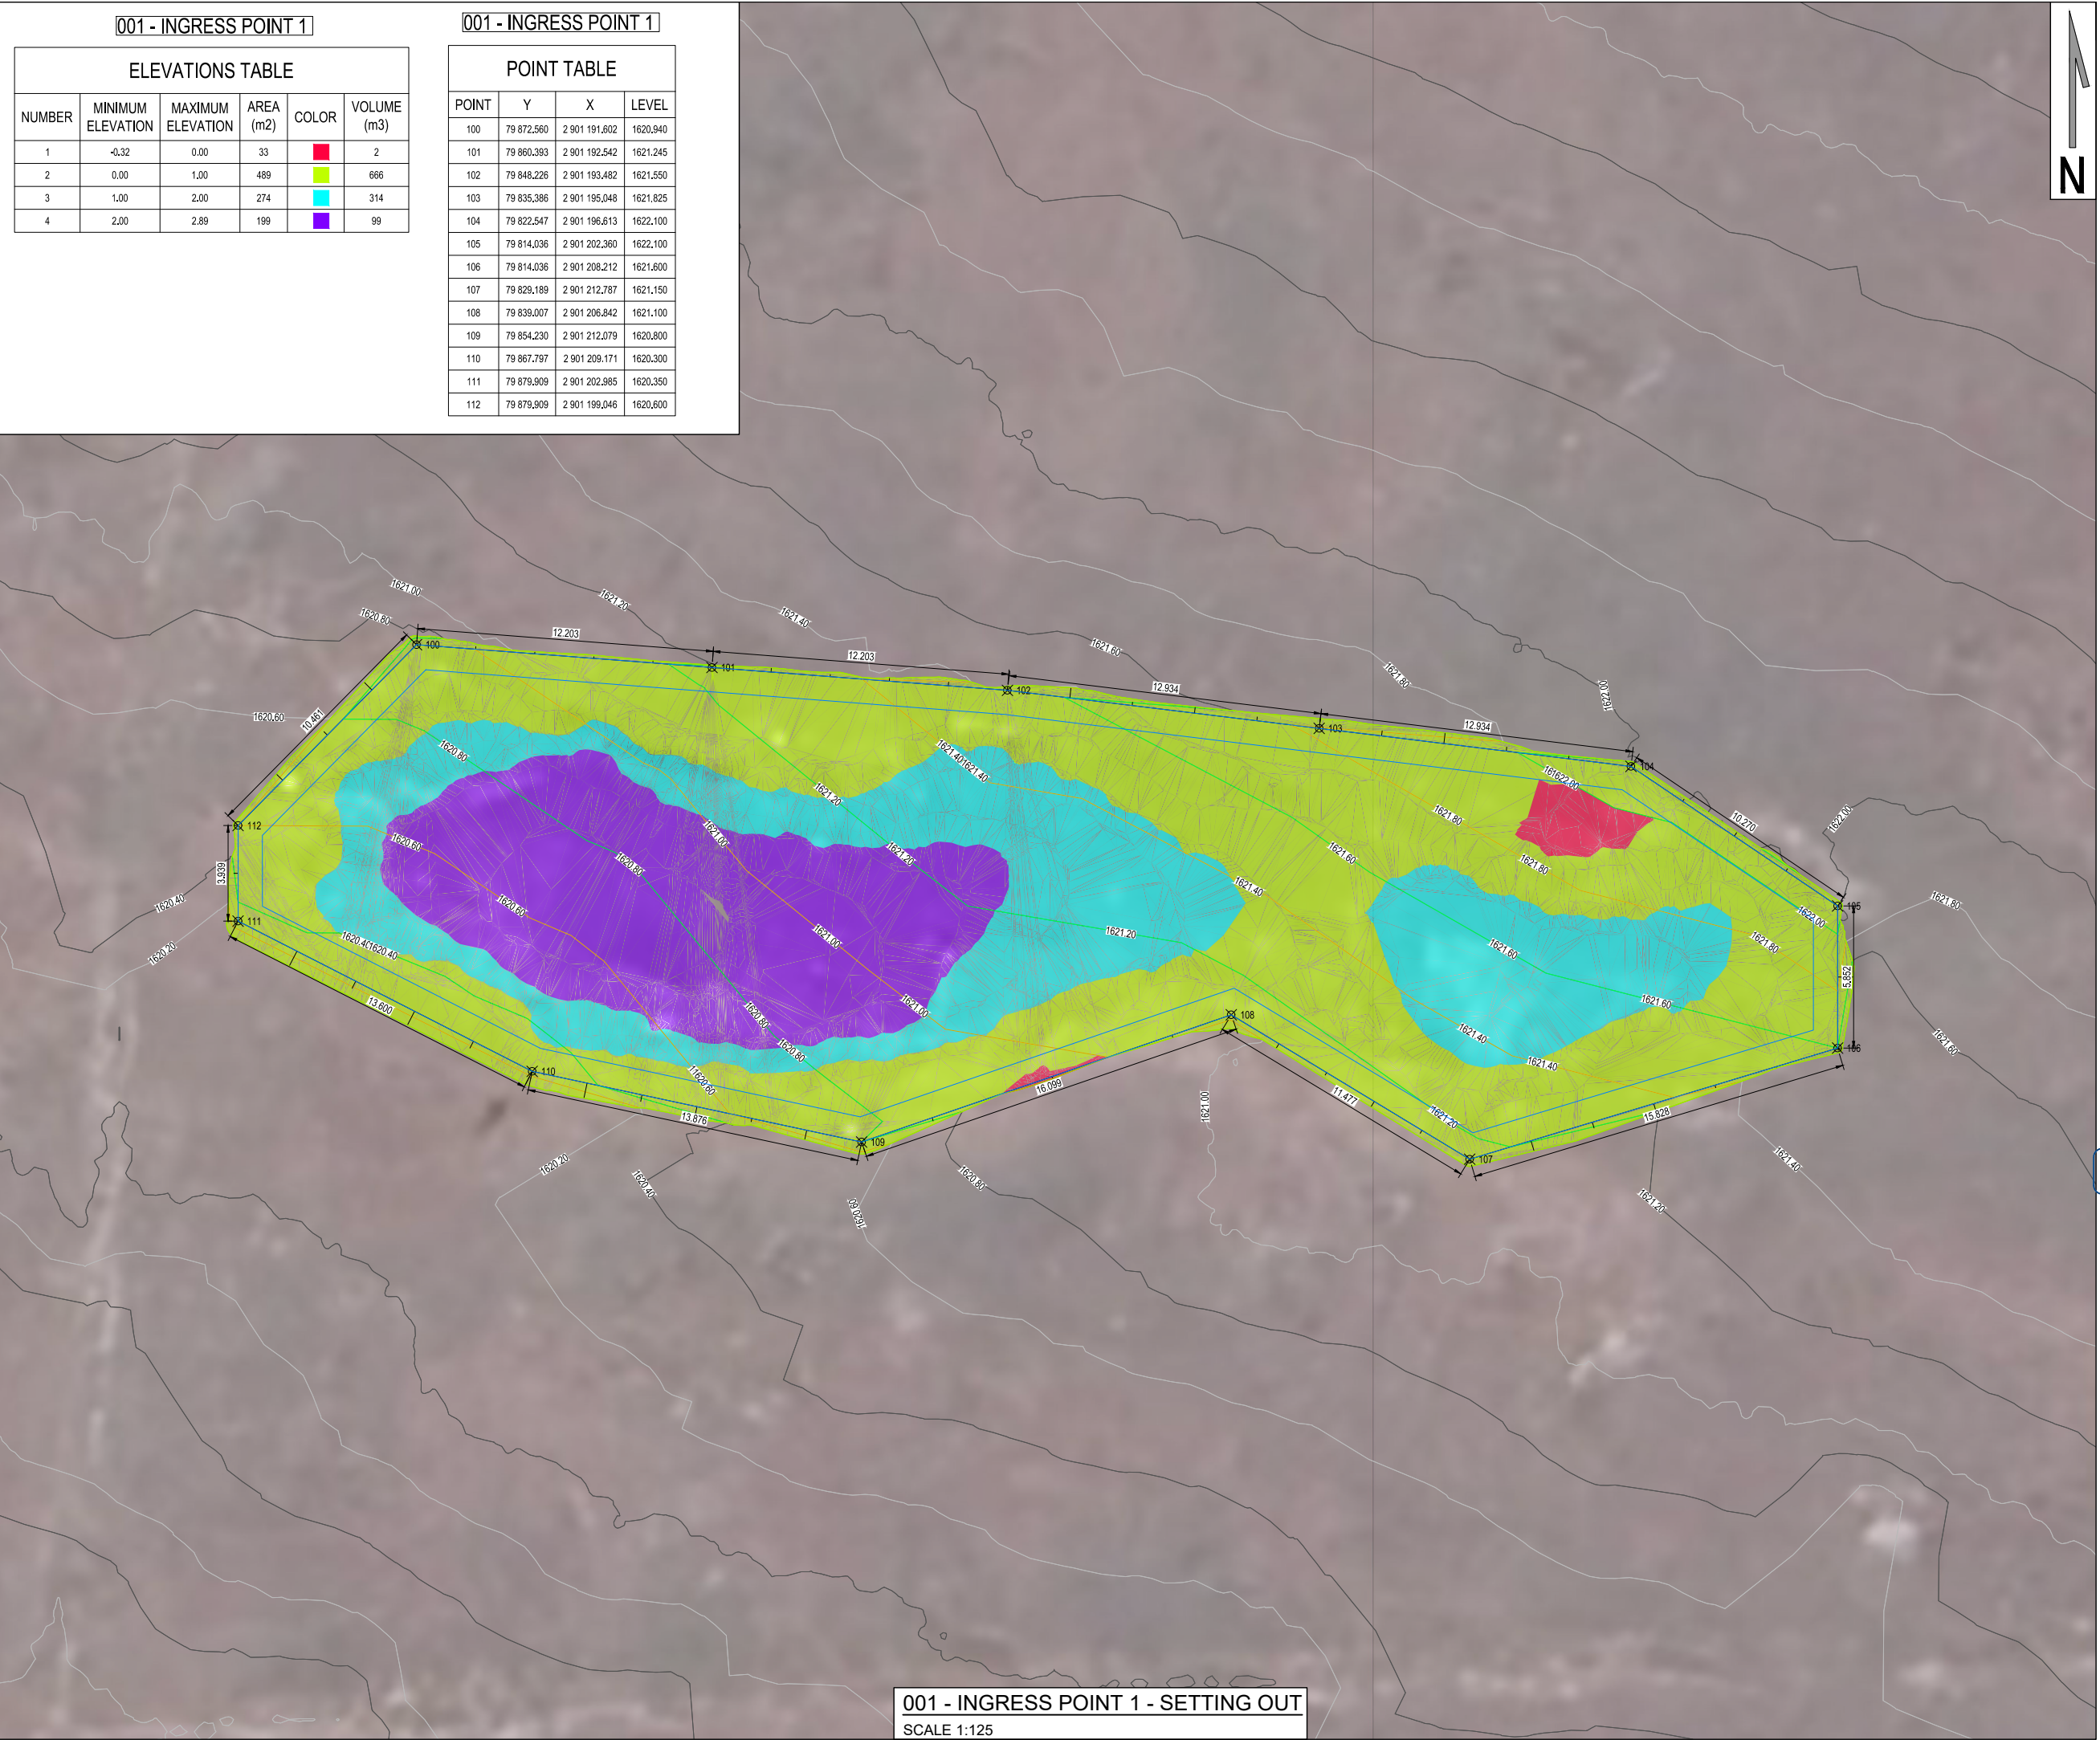

001 - INGRESS POINT 1

ELEVATIONS TABLE

NUMBER	MINIMUM ELEVATION	MAXIMUM ELEVATION	AREA (m2)	COLOR	VOLUME (m3)
1	-0.32	0.00	33	Red	2
2	0.00	1.00	489	Yellow	666
3	1.00	2.00	274	Cyan	314
4	2.00	2.89	199	Purple	99

001 - INGRESS POINT 1

POINT TABLE

POINT	Y	X	LEVEL
100	79 872.560	2 901 191.602	1620.940
101	79 860.393	2 901 192.542	1621.245
102	79 848.226	2 901 193.482	1621.550
103	79 835.386	2 901 195.048	1621.825
104	79 822.547	2 901 196.813	1622.100
105	79 814.036	2 901 202.360	1622.100
106	79 814.036	2 901 208.212	1621.600
107	79 829.189	2 901 212.787	1621.150
108	79 838.007	2 901 206.842	1621.100
109	79 854.230	2 901 212.079	1620.800
110	79 867.797	2 901 209.171	1620.300
111	79 879.909	2 901 202.985	1620.350
112	79 879.909	2 901 199.046	1620.600

Cad File Name: P24028-CM-04.0-EARTHWORKS DBEC-MRPRO-09-06



LEGEND:

TENDER

Rev	Date	Description of changes	By
A	2024-11-08	ISSUED FOR TENDER	RvdM

REVISIONS

Client



280 PRETORIA STREET
SILVERTON
PRETORIA

TEL: +27-12-841-1441
FAX: +27-86-679-3267

Consultant



P O BOX 35703
MENLO PARK
0102

TEL: +27-12-368-1850
FAX: +27-12-348-4738

APPROVED PR. ENG: 202401813

THE MASTER HELD AT DELTA BUILT ENVIRONMENT CONSULTANTS
BEARS THE ORIGINAL SIGNATURE OF APPROVAL.

DocuSigned by:

R vd MERWE

2024-11-08

SIGNATURE:

NAME:

DATE:

Project

COUNCIL FOR GEOSCIENCE
WATER INGRESS AT
KIMBERLEY REEFS

Project Description

WATER INGRESS AT
KIMBERLEY REEFS

Drawing Title

EARTHWORKS
001 - INGRESS POINT 1
SETTING OUT

Drawing Units

METRES

Drawing Size

A1

Date

NOVEMBER 2024

Scale

AS SHOWN

Designed By

J vd MERWE

Checked By

R vd MERWE

Drawn By

R HURD

Approved By

R vd MERWE

Drawing No.


P24028-TN-02-EW-004

Rev


A

001 - INGRESS POINT 1 - SETTING OUT


SCALE 1:125

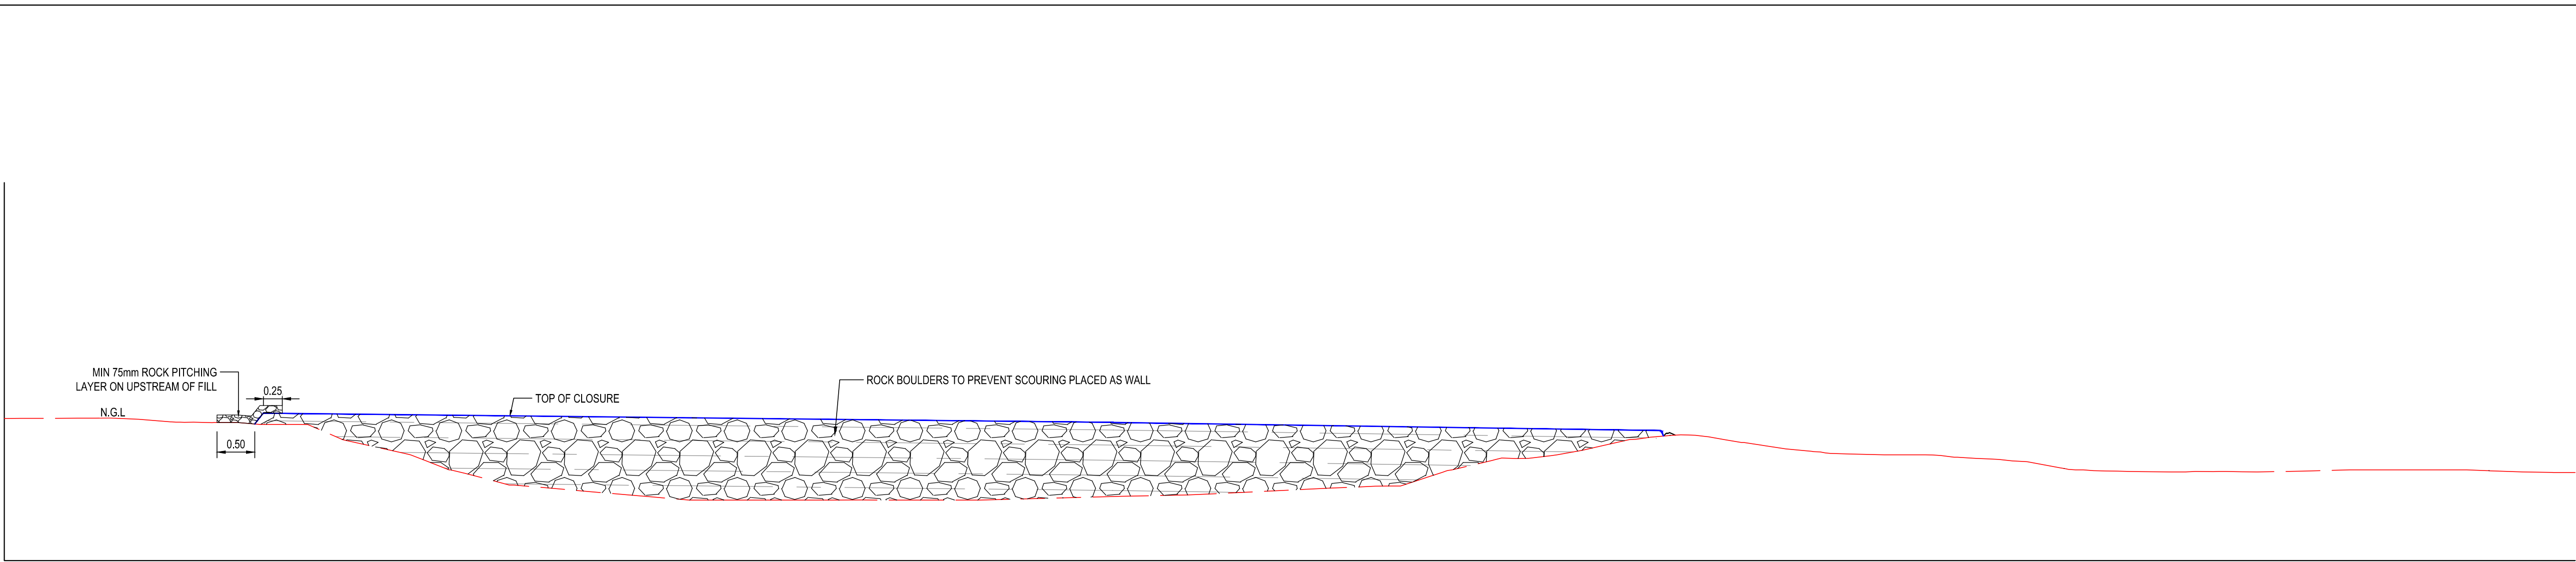


EMBANKMENT RECONSTRUCTION ADJACENT TO ELSBURG SPRUIT
FRONT ELEVATION
SCALE 1:50

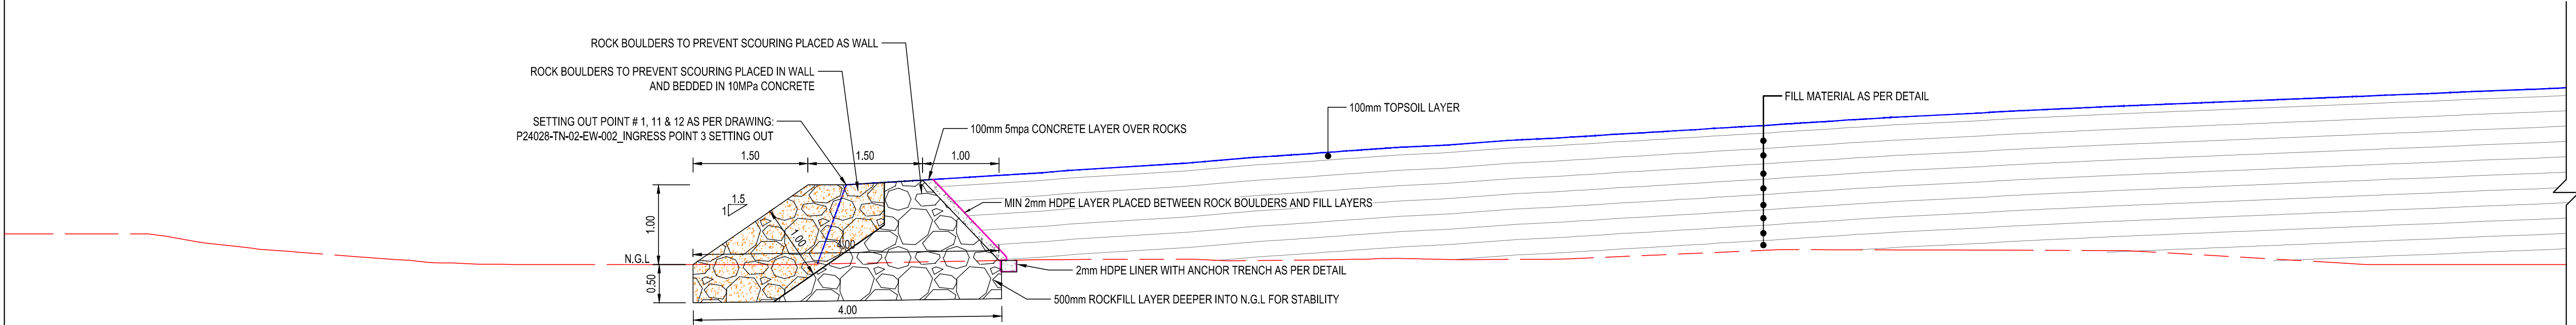

EMBANKMENT RECONSTRUCTION ADJACENT TO ELSBURG SPRUIT
SIDE ELEVATION
SCALE 1:50

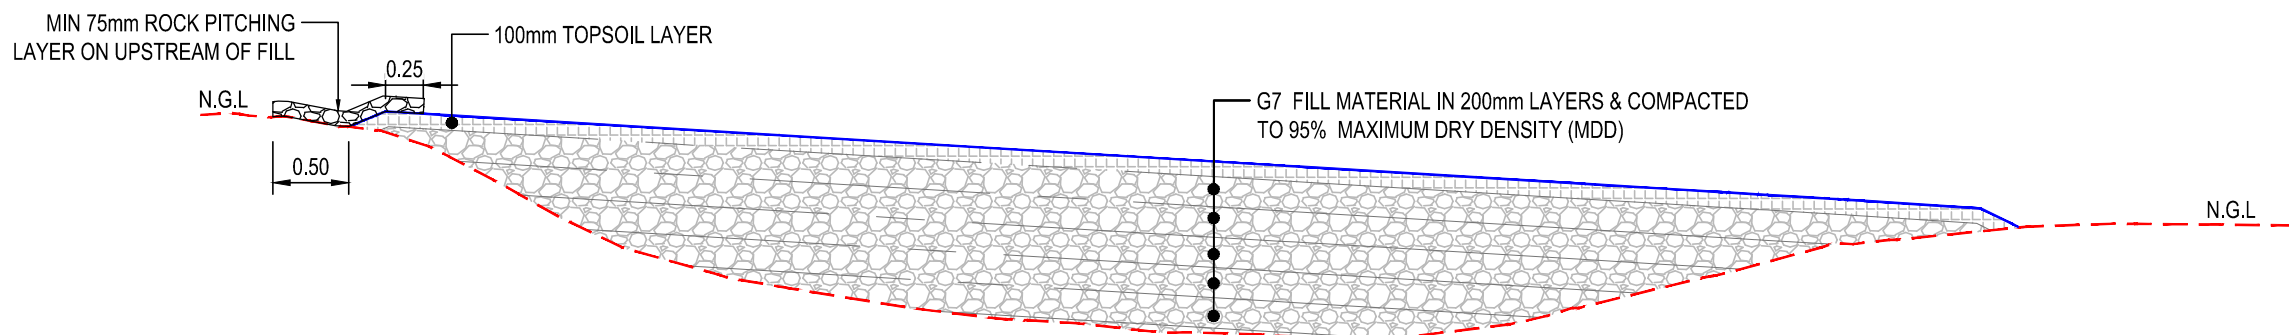

INGRESS POINT FILL
SCALE 1:50

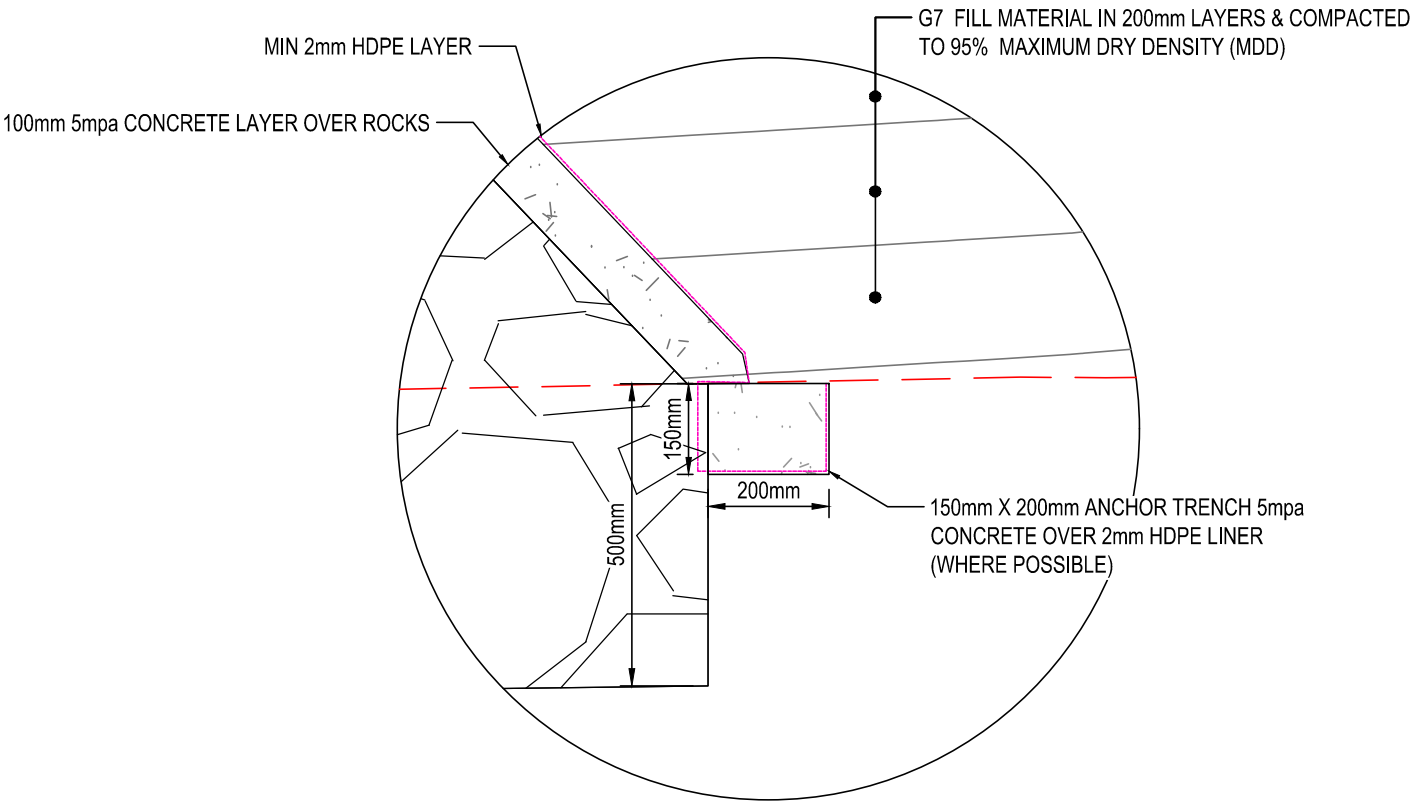

ANCHOR TRENCH DETAIL
SCALE N.T.S



LEGEND:

TENDER

Rev	Date	Description of changes	By
A	2024-11-08	ISSUED FOR TENDER	RvdM

REVISIONS

Client



COUNCIL FOR GEOSCIENCE

280 PRETORIA STREET
SILVERTON
PRETORIA

TEL: +27-12-841-1441
FAX: +27-86-679-3267

Consultant



DELTA
built environment consultants

P O BOX 35703
MENLO PARK
0102

TEL: +27-12-368-1850
FAX: +27-12-348-4738

APPROVED

THE MASTER HELD AT DELTA BUILT ENVIRONMENT CONSULTANTS BEARS THE ORIGINAL SIGNATURE OF APPROVAL.

DocuSigned by:
R vd MERWE

SIGNATURE: NAME: DATE: 2024-11-08

Project

COUNCIL FOR GEOSCIENCE
WATER INGRESS AT
KIMBERLEY REEFS

Project Description

WATER INGRESS AT
KIMBERLEY REEFS

Drawing Title

EARTHWORKS
DETAILS SHEET

Drawing Units	MILLIMETRES	Drawing Size	A1
Date	NOVEMBER 2024	Scale	AS SHOWN
Designed By	J vd MERWE	Checked By	R vd MERWE
Drawn By	R HURD	Approved By	R vd MERWE
Drawing No.	P24028-TN-02-EWD-001	Rev	A

SCALES:
Horizontal 1:1000
Vertical 1:200


DATUM 1610.000

GROUND LEVELS ON CL

GROUND LEVELS ON CL

CUT / FILL

DISTANCE (m)

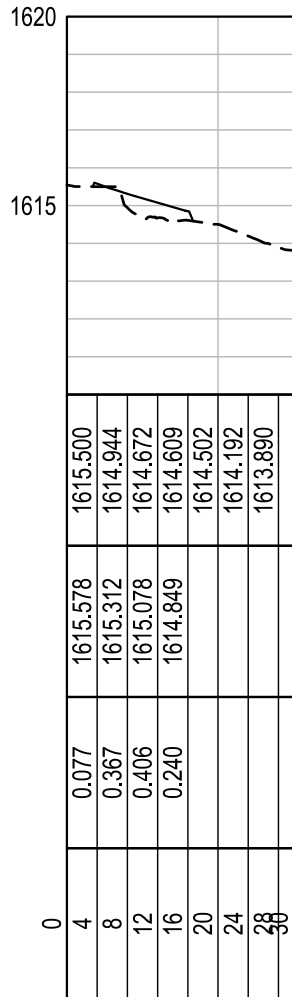

LONGSECTION INGRESS POINT 3 - 1
FROM 0.000 TO 30.000

SCALES:
Horizontal 1:1000
Vertical 1:200


DATUM 1610.000

GROUND LEVELS ON CL

GROUND LEVELS ON CL

CUT / FILL

DISTANCE (m)

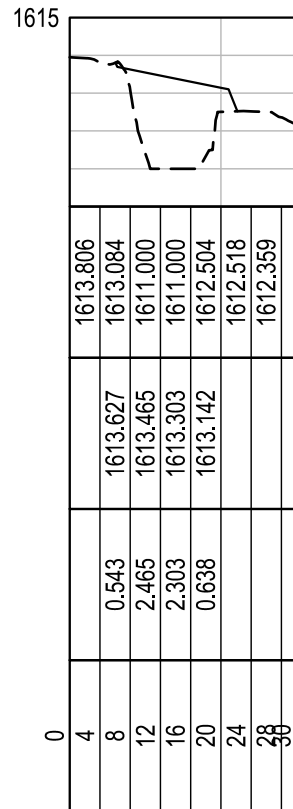

LONGSECTION INGRESS POINT 3 - 5
FROM 0.000 TO 30.000

SCALES:
Horizontal 1:1000
Vertical 1:200


DATUM 1610.000

GROUND LEVELS ON CL

GROUND LEVELS ON CL

CUT / FILL

DISTANCE (m)

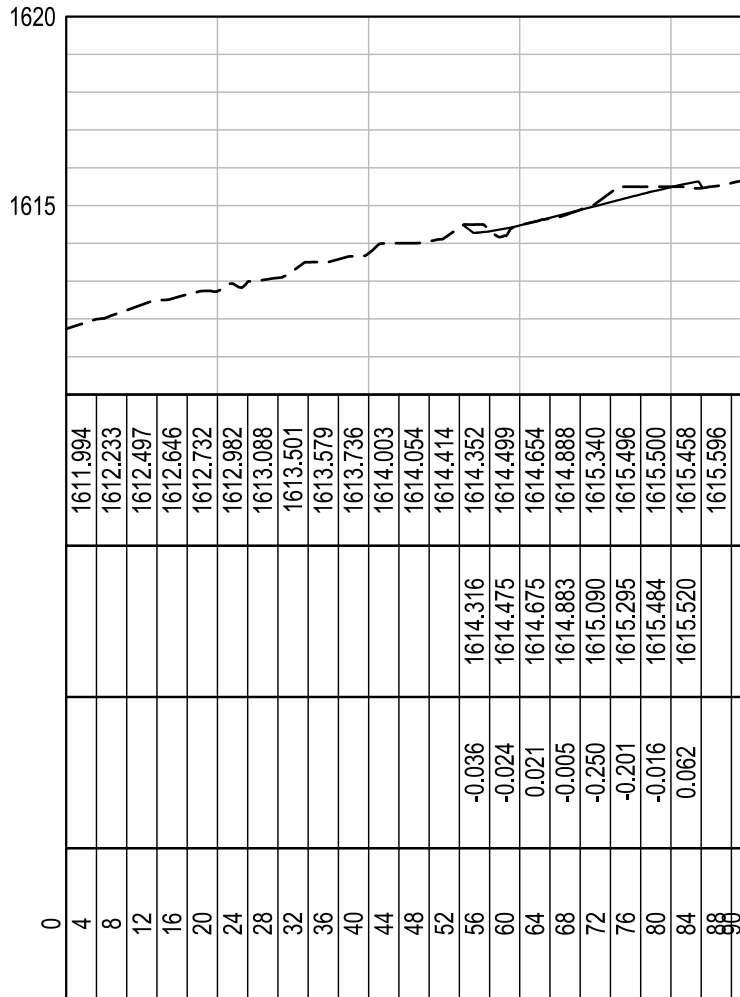

LONGSECTION INGRESS POINT 3 - 9
FROM 0.000 TO 90.000

SCALES:
Horizontal 1:1000
Vertical 1:200


DATUM 1610.000

GROUND LEVELS ON CL

GROUND LEVELS ON CL

CUT / FILL

DISTANCE (m)

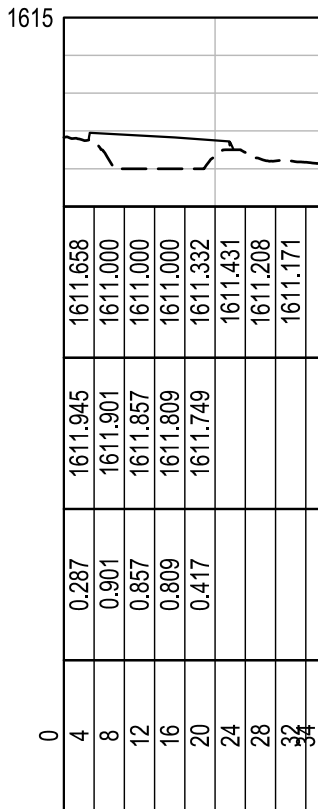

LONGSECTION INGRESS POINT 3 - WALL
FROM 0.000 TO 34.000

SCALES:
Horizontal 1:1000
Vertical 1:200


DATUM 1610.000

GROUND LEVELS ON CL

GROUND LEVELS ON CL

CUT / FILL

DISTANCE (m)

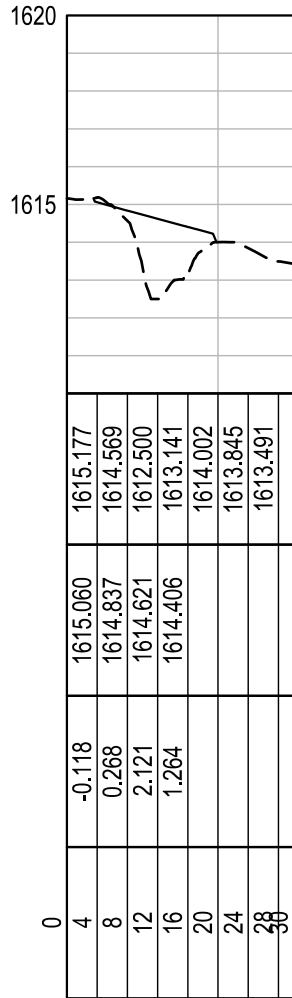

LONGSECTION INGRESS POINT 3 - 2
FROM 0.000 TO 30.000

SCALES:
Horizontal 1:1000
Vertical 1:200


DATUM 1610.000

GROUND LEVELS ON CL

GROUND LEVELS ON CL

CUT / FILL

DISTANCE (m)

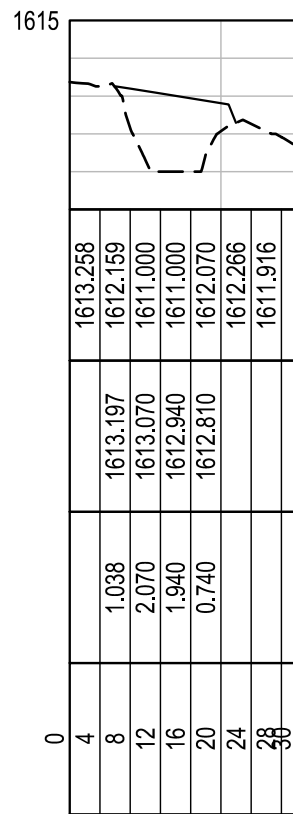

LONGSECTION INGRESS POINT 3 - 6
FROM 0.000 TO 30.000

SCALES:
Horizontal 1:1000
Vertical 1:200


DATUM 1610.000

GROUND LEVELS ON CL

GROUND LEVELS ON CL

CUT / FILL

DISTANCE (m)

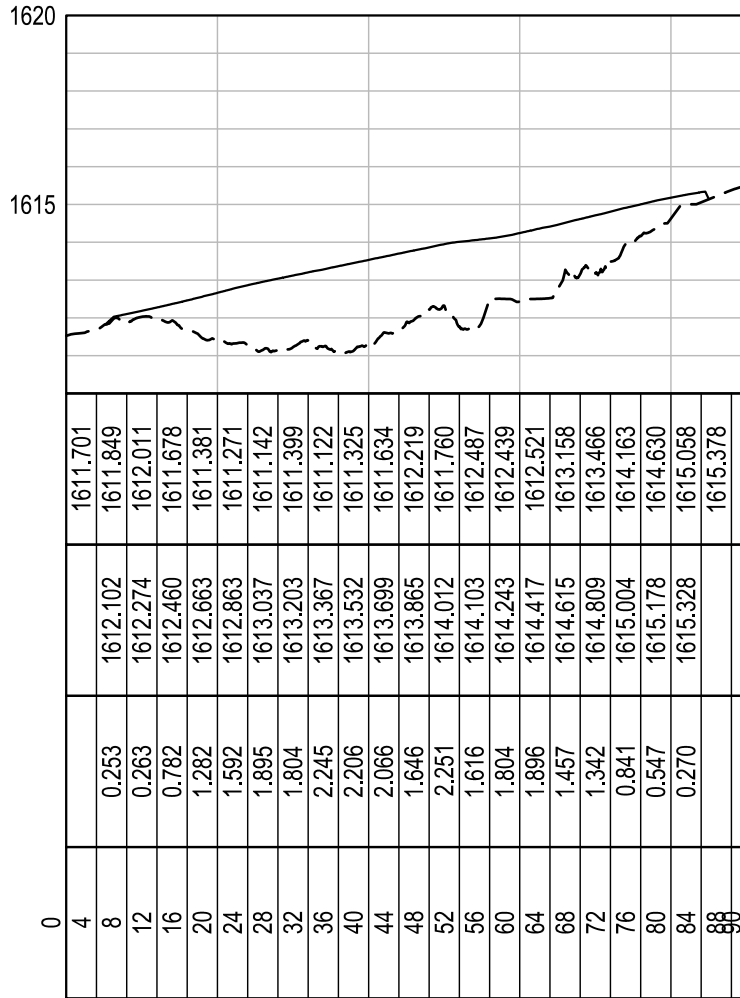

LONGSECTION INGRESS POINT 3 - 10
FROM 0.000 TO 90.000

SCALES:
Horizontal 1:1000
Vertical 1:200


DATUM 1610.000

GROUND LEVELS ON CL

GROUND LEVELS ON CL

CUT / FILL

DISTANCE (m)

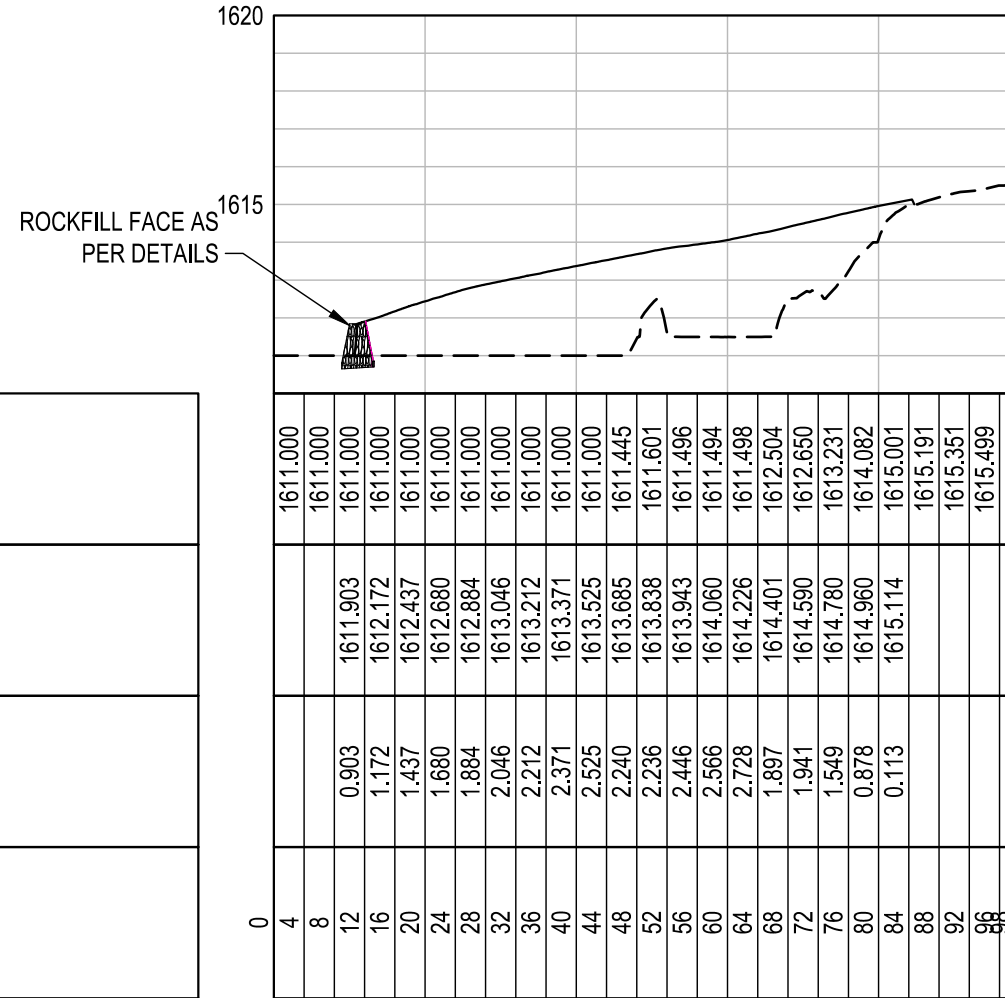

LONGSECTION INGRESS POINT 3 - WALL SECTION
FROM 0.000 TO 98.054

SCALES:
Horizontal 1:1000
Vertical 1:200


DATUM 1610.000

GROUND LEVELS ON CL

GROUND LEVELS ON CL

CUT / FILL

DISTANCE (m)

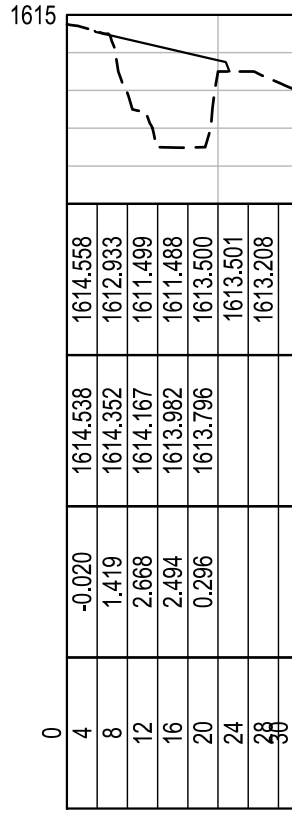

LONGSECTION INGRESS POINT 3 - 3
FROM 0.000 TO 30.000

SCALES:
Horizontal 1:1000
Vertical 1:200


DATUM 1610.000

GROUND LEVELS ON CL

GROUND LEVELS ON CL

CUT / FILL

DISTANCE (m)

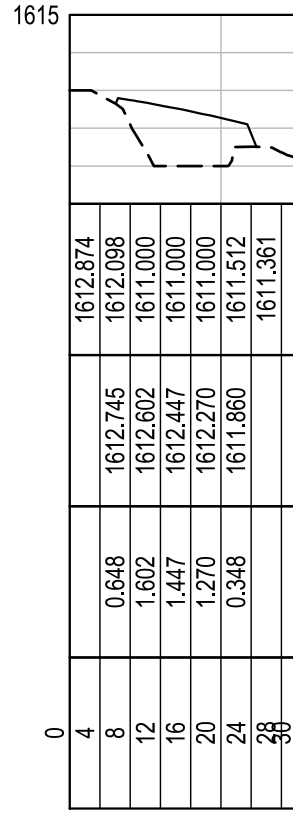

LONGSECTION INGRESS POINT 3 - 7
FROM 0.000 TO 30.000

SCALES:
Horizontal 1:1000
Vertical 1:200


DATUM 1610.000

GROUND LEVELS ON CL

GROUND LEVELS ON CL

CUT / FILL

DISTANCE (m)

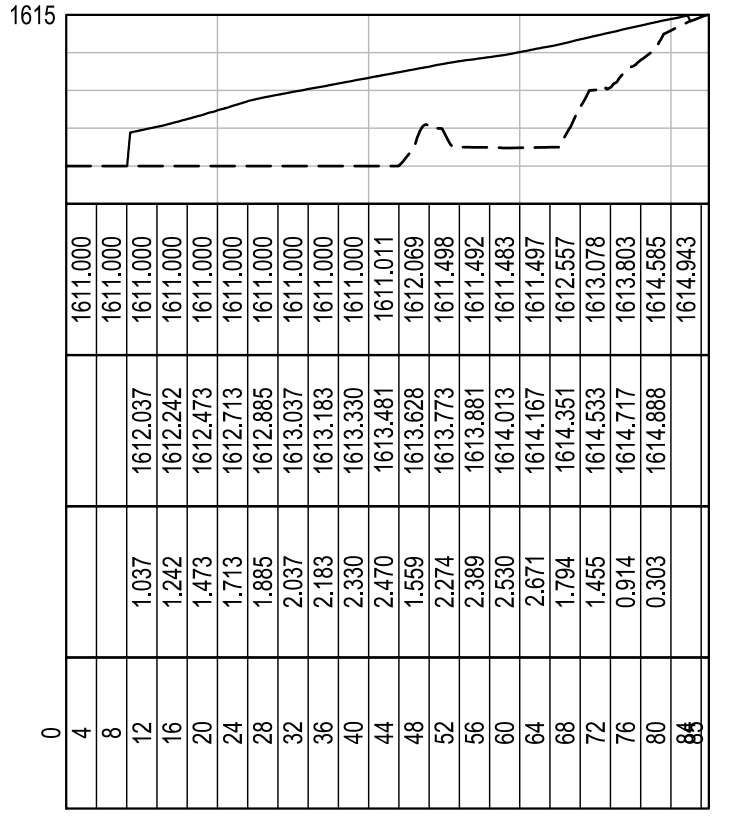

LONGSECTION INGRESS POINT 3 - 11
FROM 0.000 TO 85.000

SCALES:
Horizontal 1:1000
Vertical 1:200


DATUM 1610.000

GROUND LEVELS ON CL

GROUND LEVELS ON CL

CUT / FILL

DISTANCE (m)

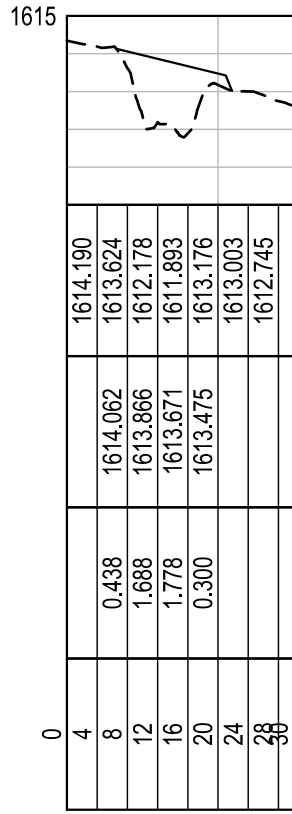

LONGSECTION INGRESS POINT 3 - 4
FROM 0.000 TO 30.000

SCALES:
Horizontal 1:1000
Vertical 1:200


DATUM 1610.000

GROUND LEVELS ON CL

GROUND LEVELS ON CL

CUT / FILL

DISTANCE (m)

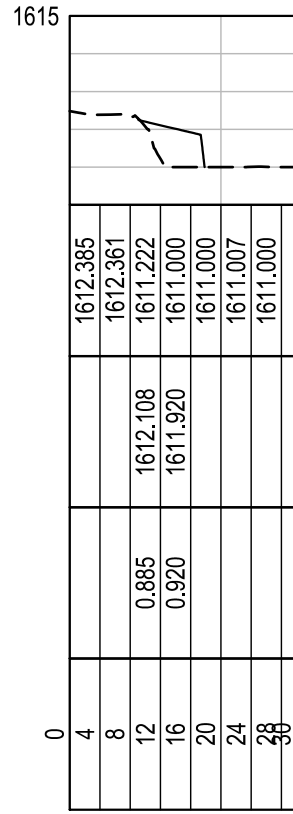

LONGSECTION INGRESS POINT 3 - 8
FROM 0.000 TO 30.000

SCALES:
Horizontal 1:1000
Vertical 1:200


DATUM 1610.000

GROUND LEVELS ON CL

GROUND LEVELS ON CL

CUT / FILL

DISTANCE (m)

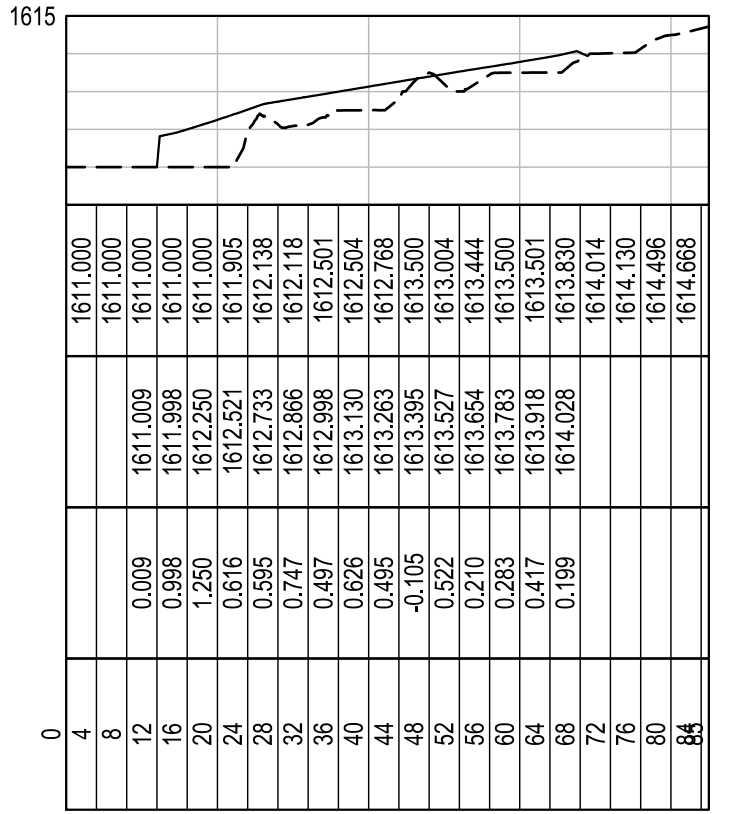

LONGSECTION INGRESS POINT 3 - 12
FROM 0.000 TO 85.000



LEGEND:

TENDER

Rev	Date	Description of changes	By
A	2024-11-08	ISSUED FOR TENDER	RvdM

REVISIONS

Client

280 PRETORIA STREET
SILVERTON
PRETORIA

TEL: +27-12-841-1441
FAX: +27-86-679-3267

Consultant

P O BOX 35703
MENLO PARK
0102

TEL: +27-12-368-1850
FAX: +27-12-348-4738

APPROVED PR ENG: 202101813

THE MASTER HELD AT DELTA BUILT ENVIRONMENT CONSULTANTS
BEARS THE ORIGINAL SIGNATURE OF APPROVAL.

DocuSigned by:
710D041024188C4C8...

R vd MERWE 2024-11-08

SIGNATURE: NAME: DATE:

Project

COUNCIL FOR GEOSCIENCE
WATER INGRESS AT
KIMBERLEY REEFS

Project Description

WATER INGRESS AT
KIMBERLEY REEFS

Drawing Title


EARTHWORKS
003 - INGRESS POINT 3
SECTIONS SHEET

Drawing Units METRES Drawing Size A1


Date NOVEMBER 2024 Scale AS SHOWN Designed By J vD MERWE

Checked By R vd MERWE Drawn By R HURD Approved By R vd MERWE


Drawing No. P24028-TN-02-EWS-001 Rev A

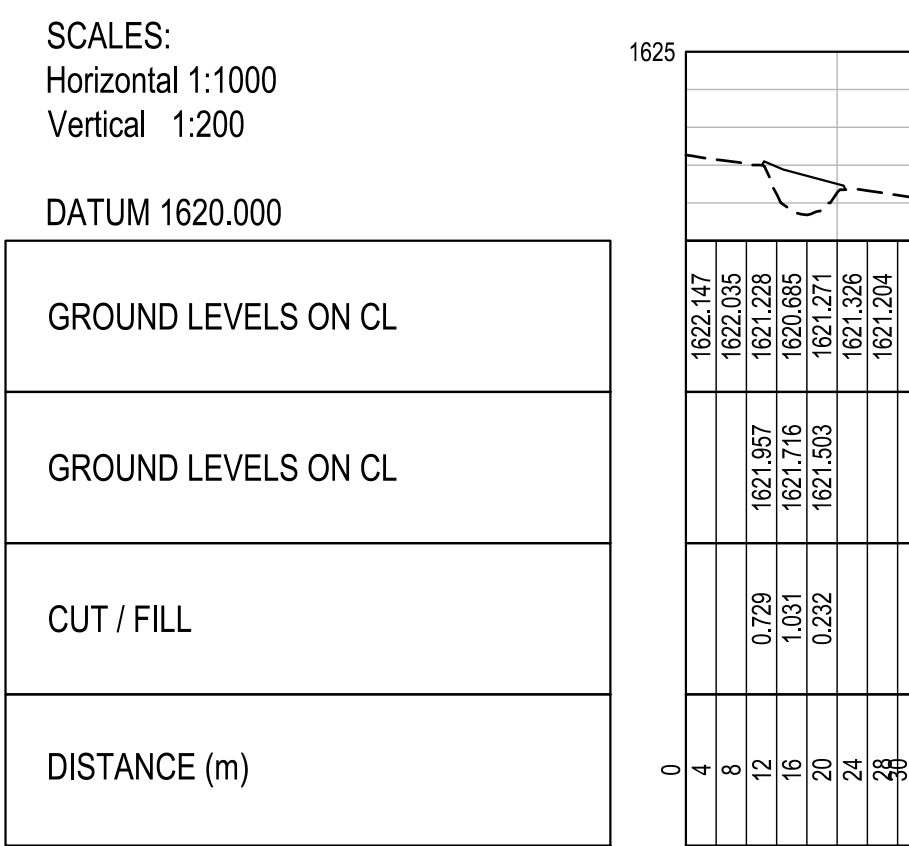


LONGSECTION INGRESS POINT 1 - 1
FROM 0.000 TO 30.000

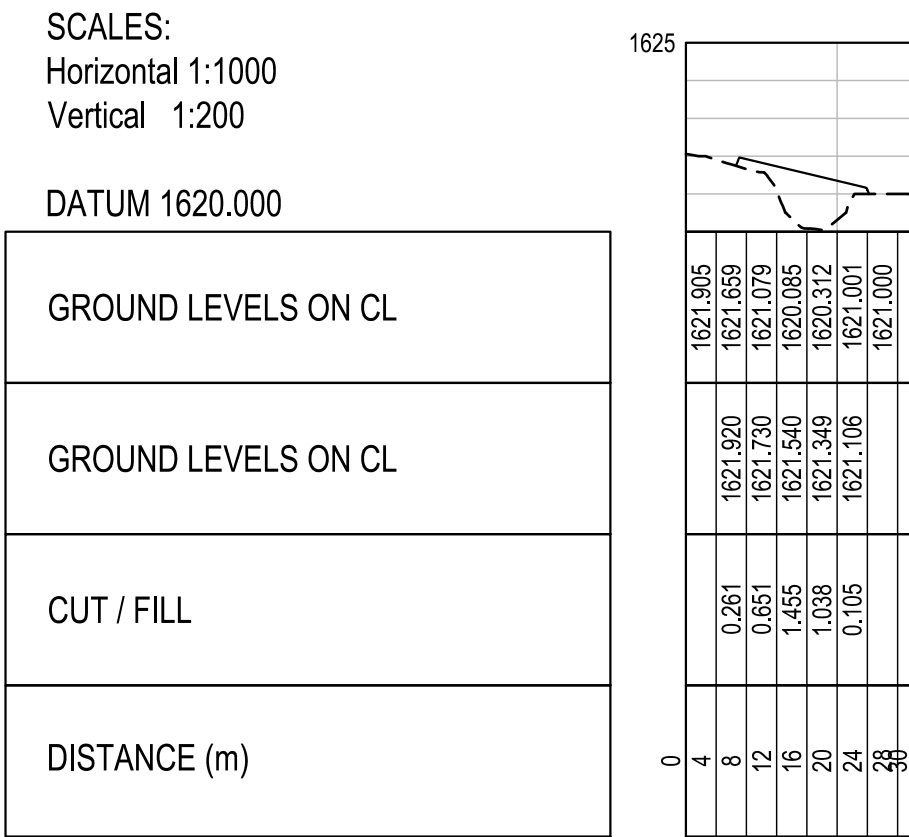


LONGSECTION INGRESS POINT 1 - 2
FROM 0.000 TO 30.000

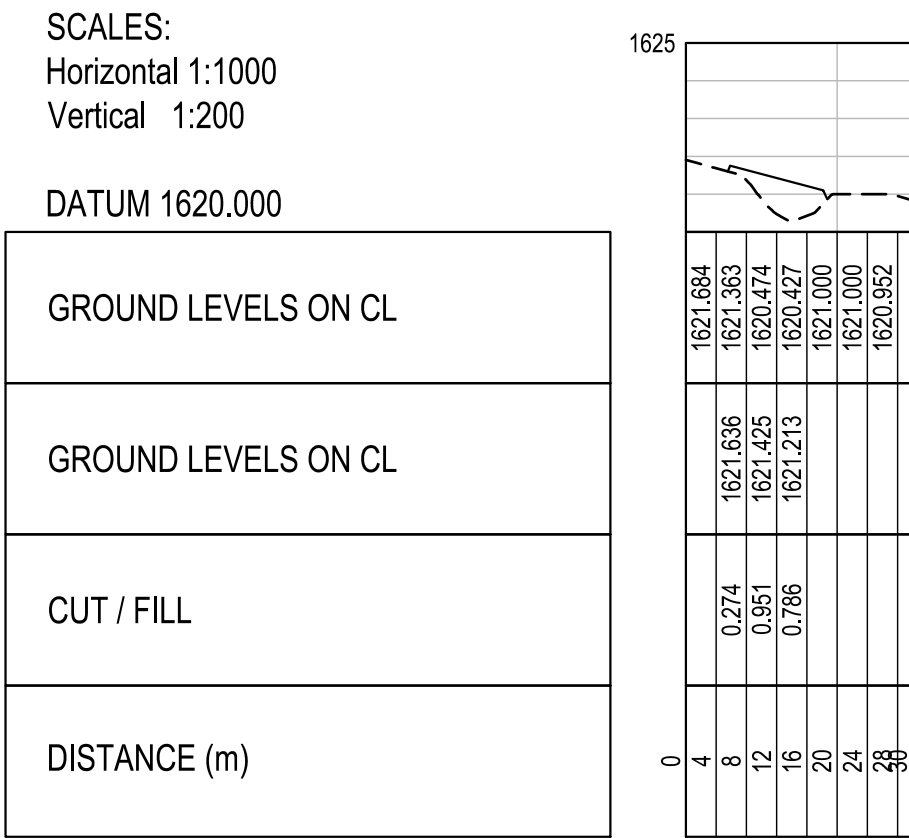


LONGSECTION INGRESS POINT 1 - 3
FROM 0.000 TO 30.000

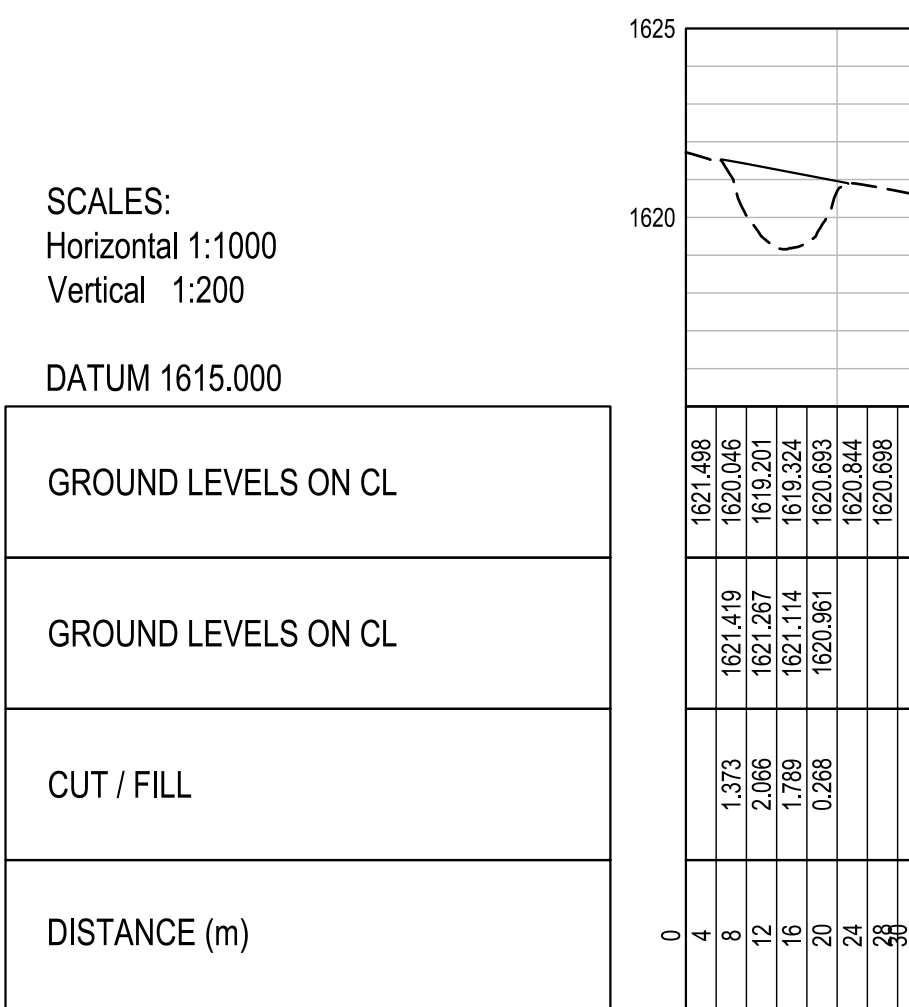


LONGSECTION INGRESS POINT 1 - 4
FROM 0.000 TO 30.000

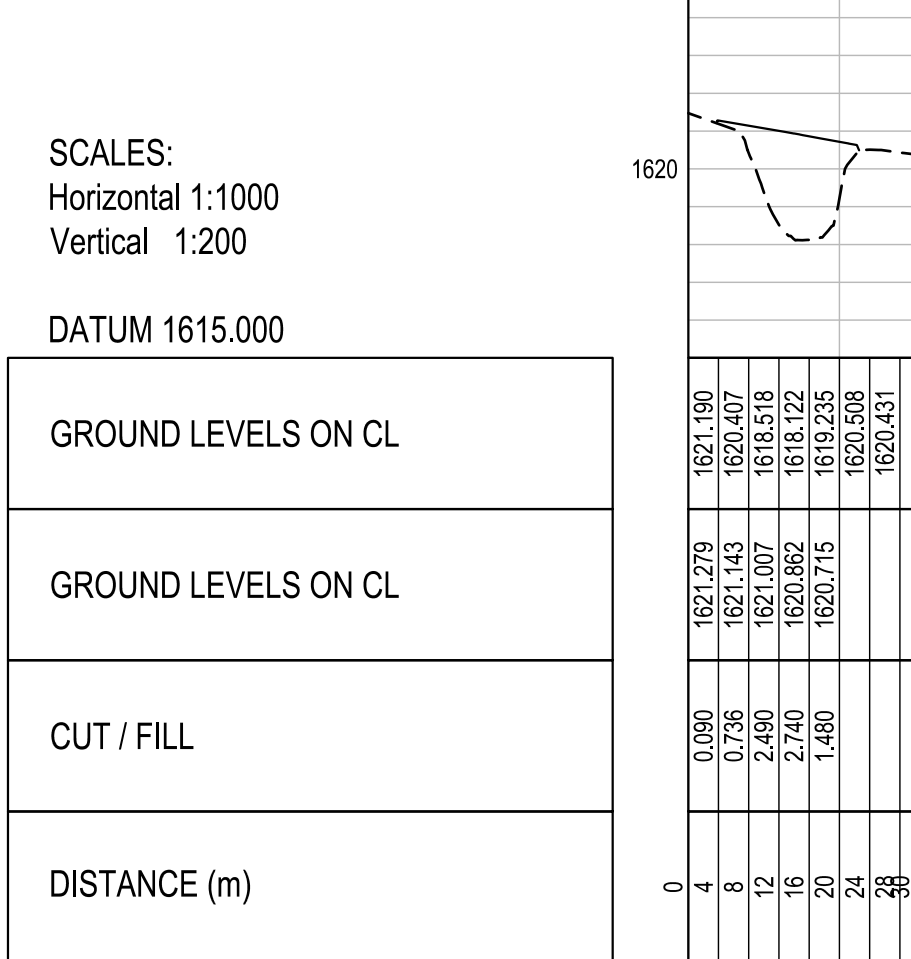


LONGSECTION INGRESS POINT 1 - 5
FROM 0.000 TO 30.000

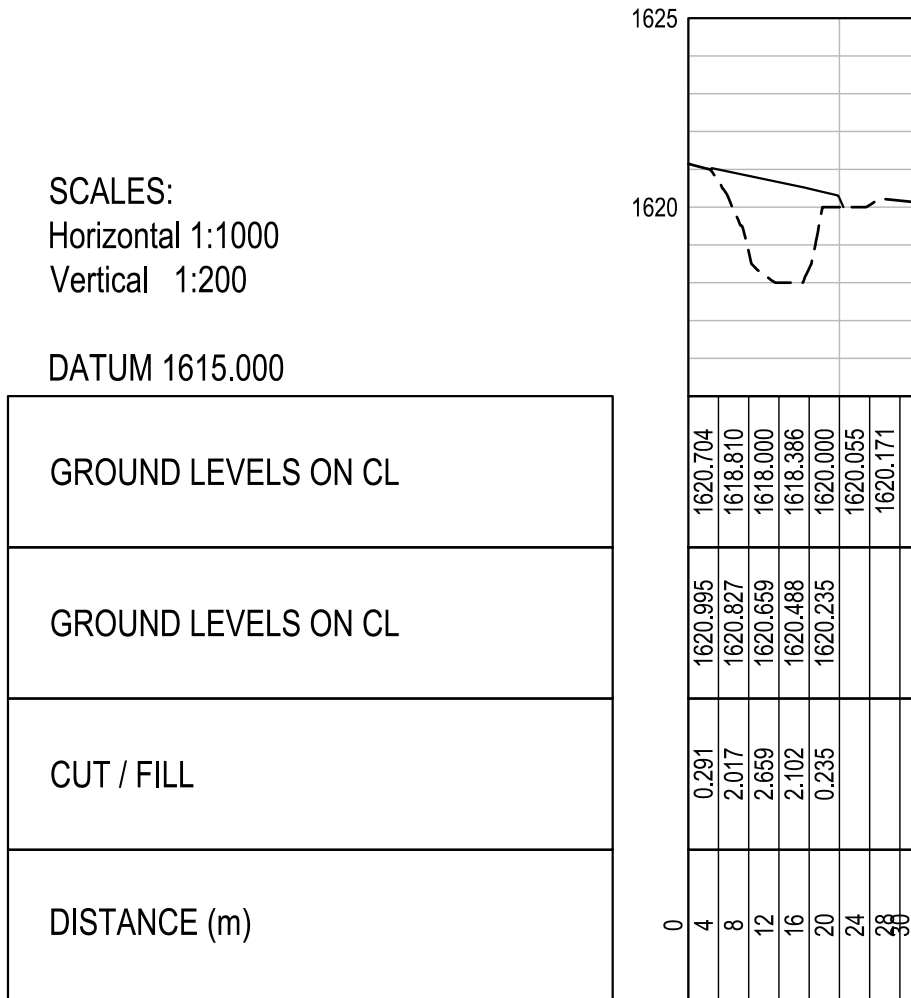


LONGSECTION INGRESS POINT 1 - 6
FROM 0.000 TO 30.000

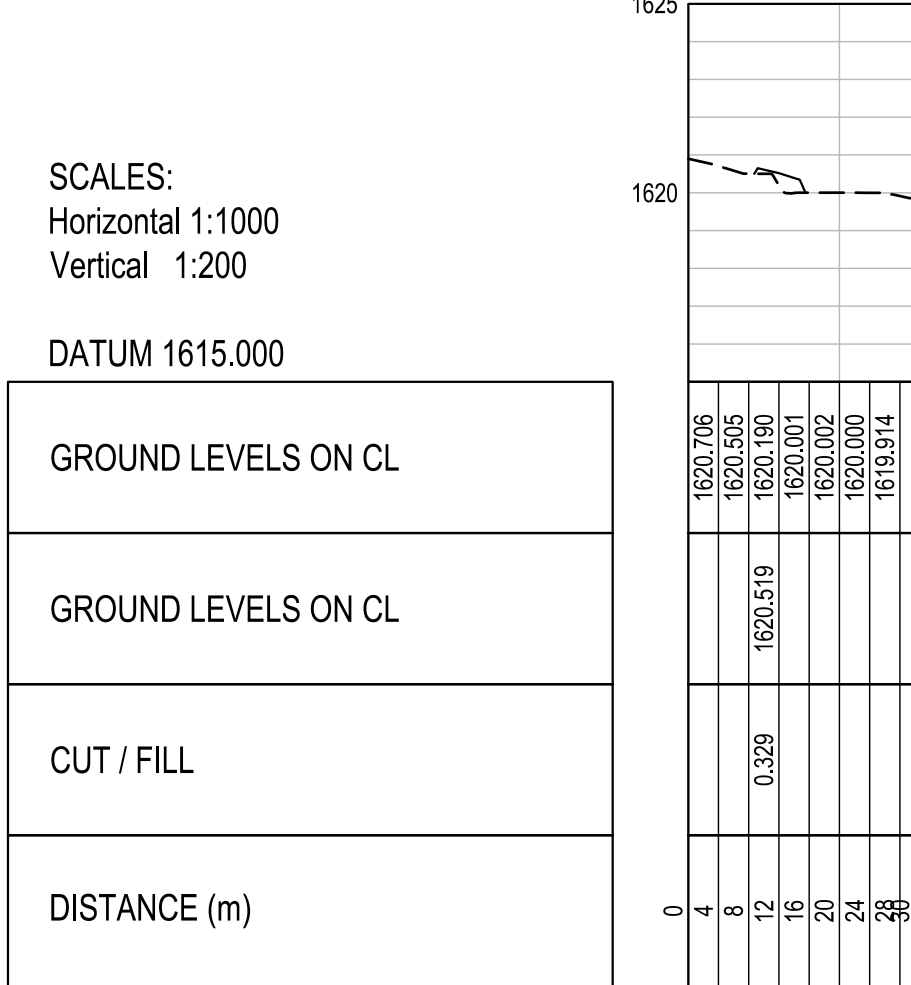


LONGSECTION INGRESS POINT 1 - 7
FROM 0.000 TO 30.000

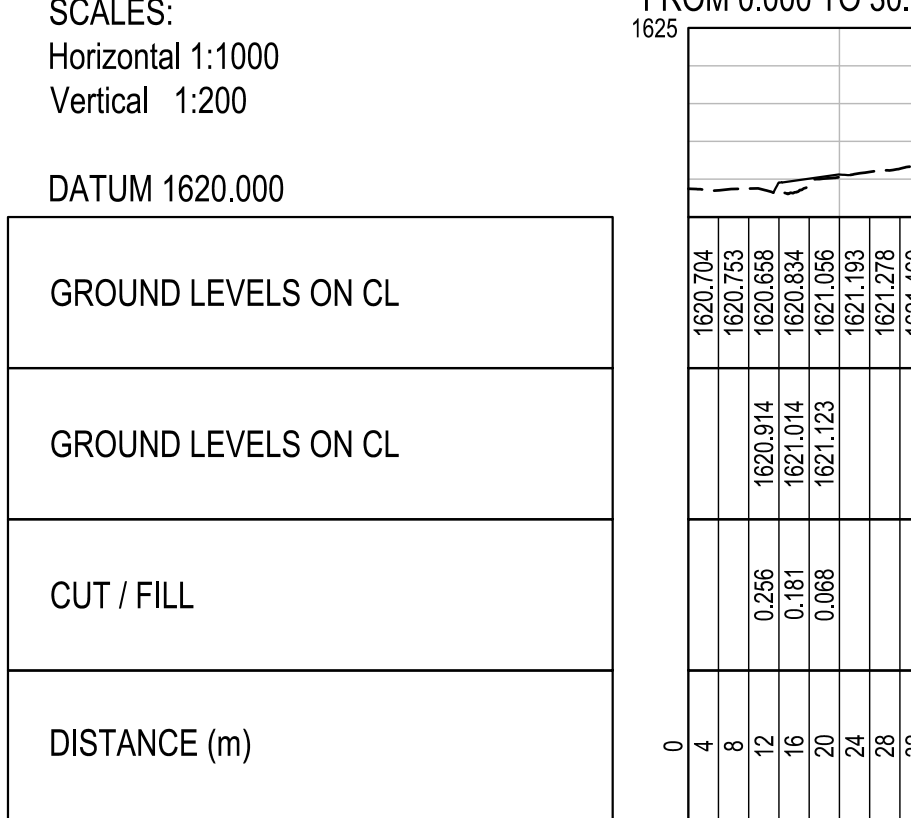


LONGSECTION INGRESS POINT 1 - 8
FROM 0.000 TO 75.000

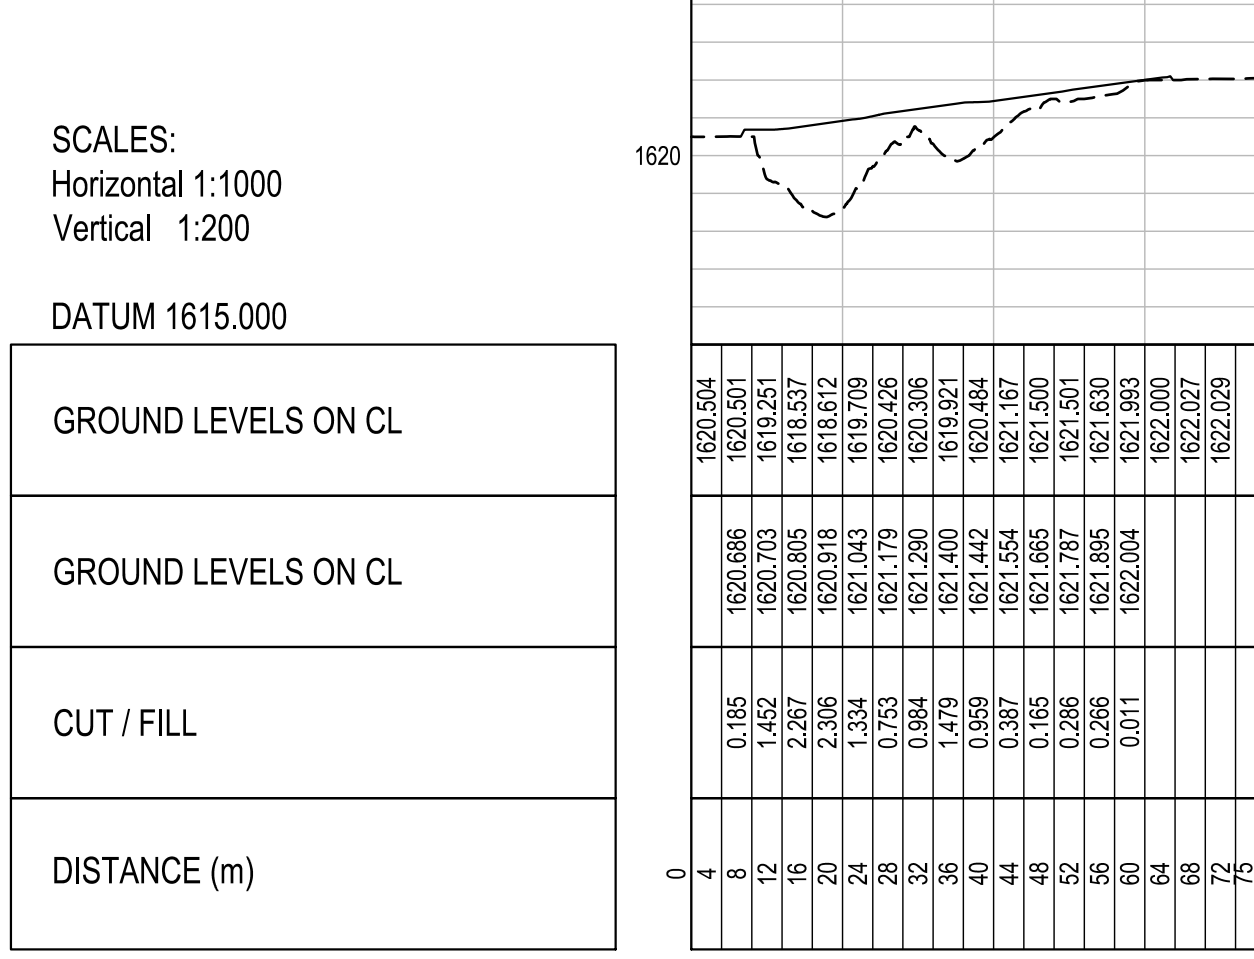


LONGSECTION INGRESS POINT 1 - 9
FROM 0.000 TO 75.000

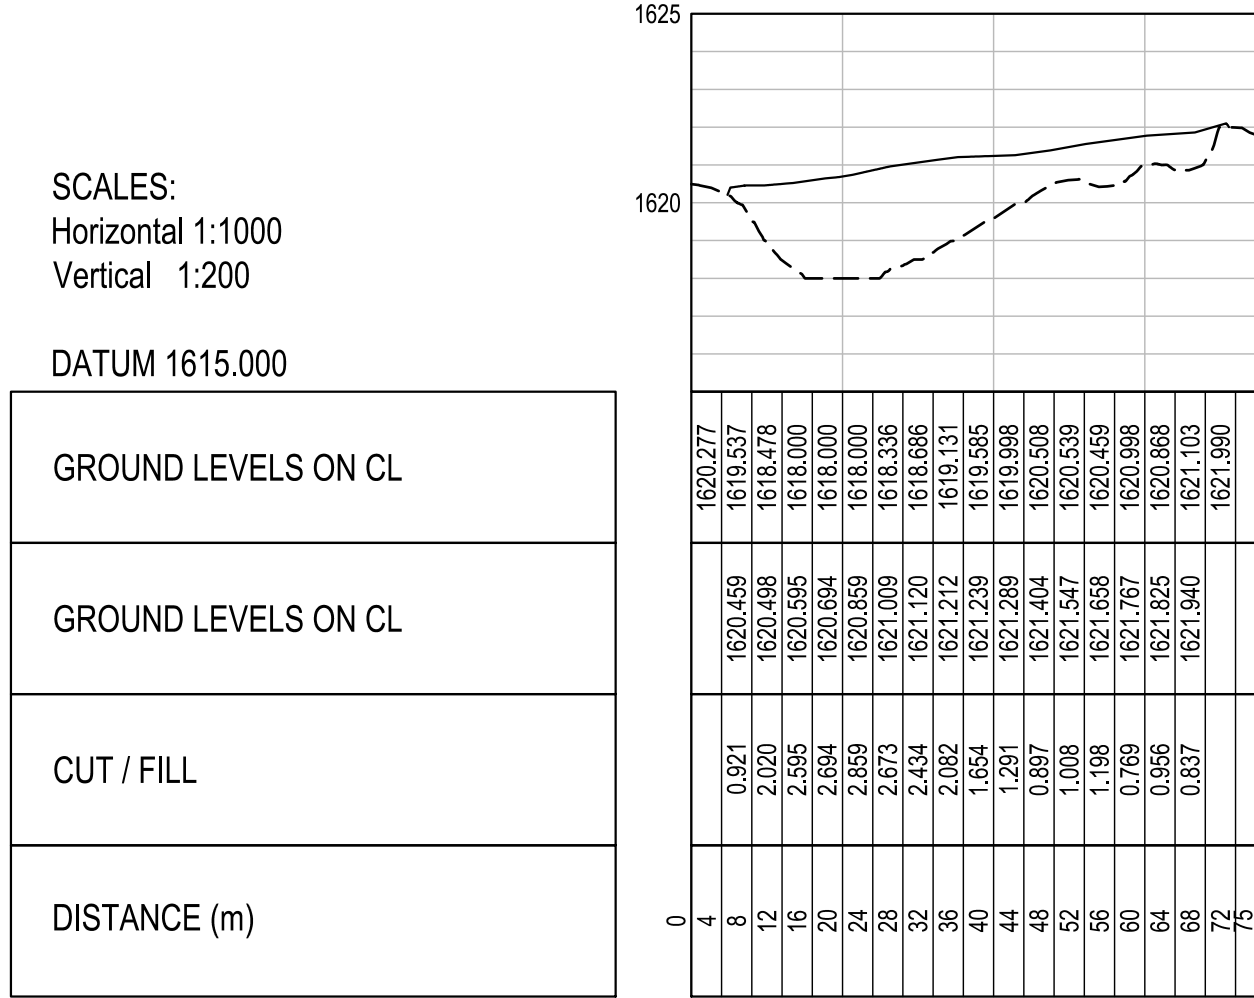

LONGSECTION INGRESS POINT 1 - 10
FROM 0.000 TO 75.000

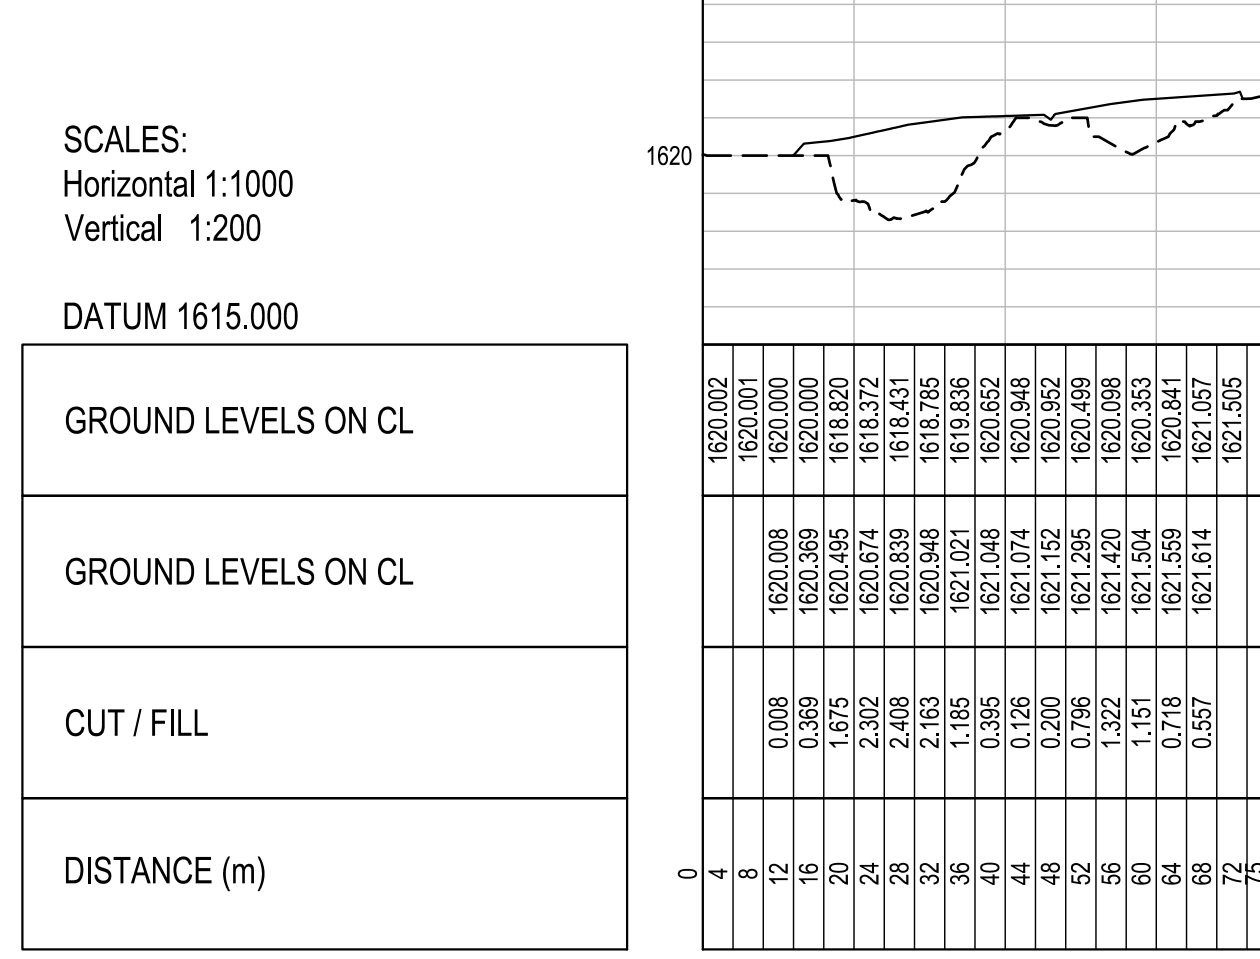

LONGSECTION INGRESS POINT 1 - 11
FROM 0.000 TO 75.000

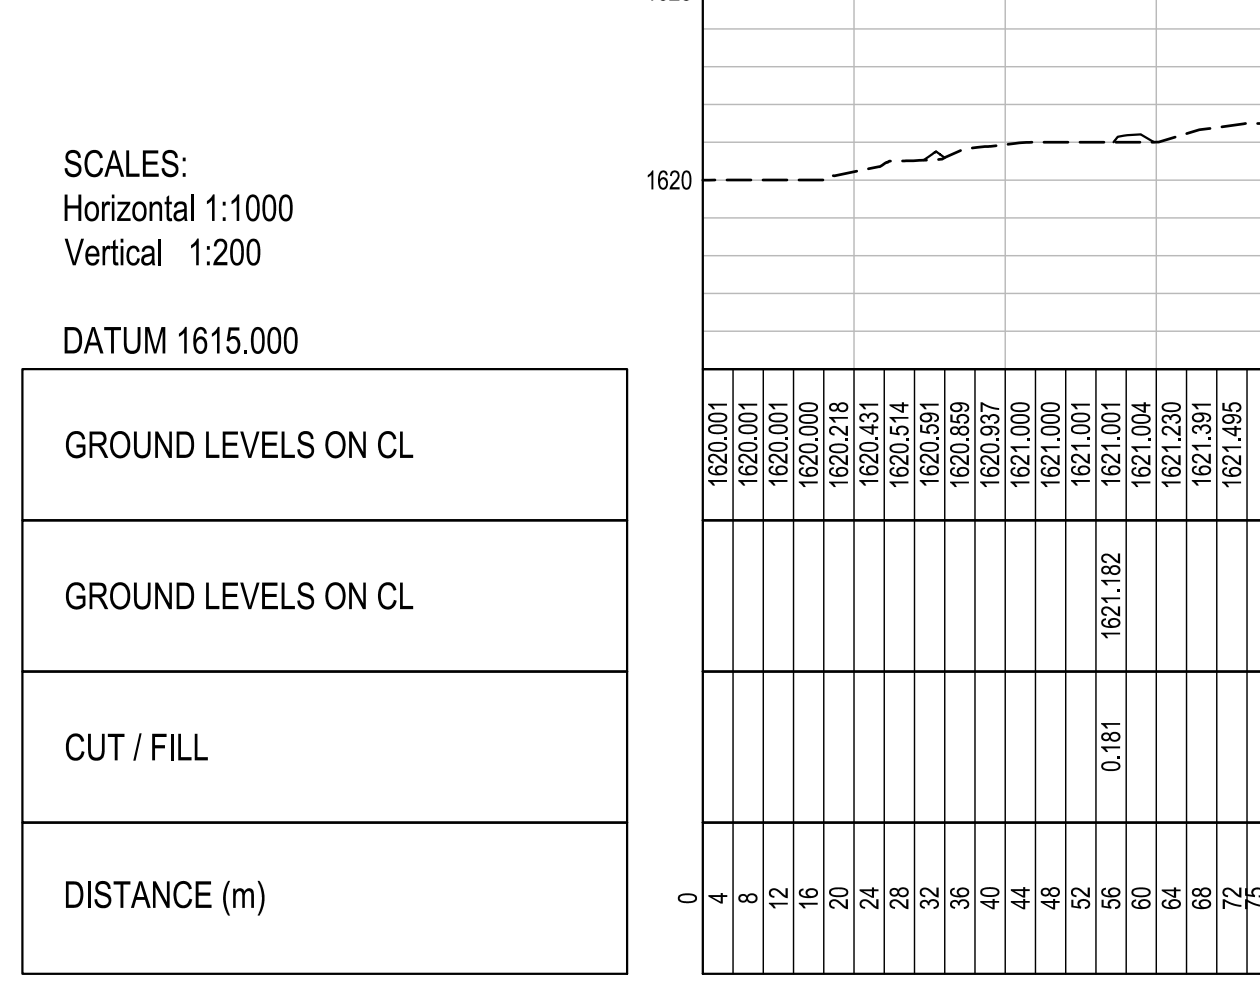

LONGSECTION INGRESS POINT 1 - 12
FROM 0.000 TO 75.000



LEGEND:

TENDER

Rev	Date	Description of changes	By
A	2024-11-08	ISSUED FOR TENDER	RvdM

REVISIONS

Client

COUNCIL FOR GEOSCIENCE

280 PRETORIA STREET
SILVERTON
PRETORIA

TEL: +27-12-841-1441
FAX: +27-86-679-3267

Consultant

P O BOX 35703
MENLO PARK
0102

TEL: +27-12-368-1850
FAX: +27-12-348-4738

APPROVED PR ENG: 202101813

THE MASTER HELD AT DELTA BUILT ENVIRONMENT CONSULTANTS
BEARS THE ORIGINAL SIGNATURE OF APPROVAL.

DocuSigned by:
R vd MERWE 2024-11-08

SIGNATURE: NAME: DATE:

Project

COUNCIL FOR GEOSCIENCE
WATER INGRESS AT
KIMBERLEY REEFS

Project Description

WATER INGRESS AT
KIMBERLEY REEFS

Drawing Title

EARTHWORKS
001 - INGRESS POINT 1
SECTIONS SHEET

Drawing Units	METRES	Drawing Size	A1
Date	NOVEMBER 2024	Scale	AS SHOWN
Designed By	J vd MERWE	Checked By	R vd MERWE
Drawn By	R HURD	Approved By	R vd MERWE
Drawing No.	P24028-TN-02-EWS-003	Rev	A