



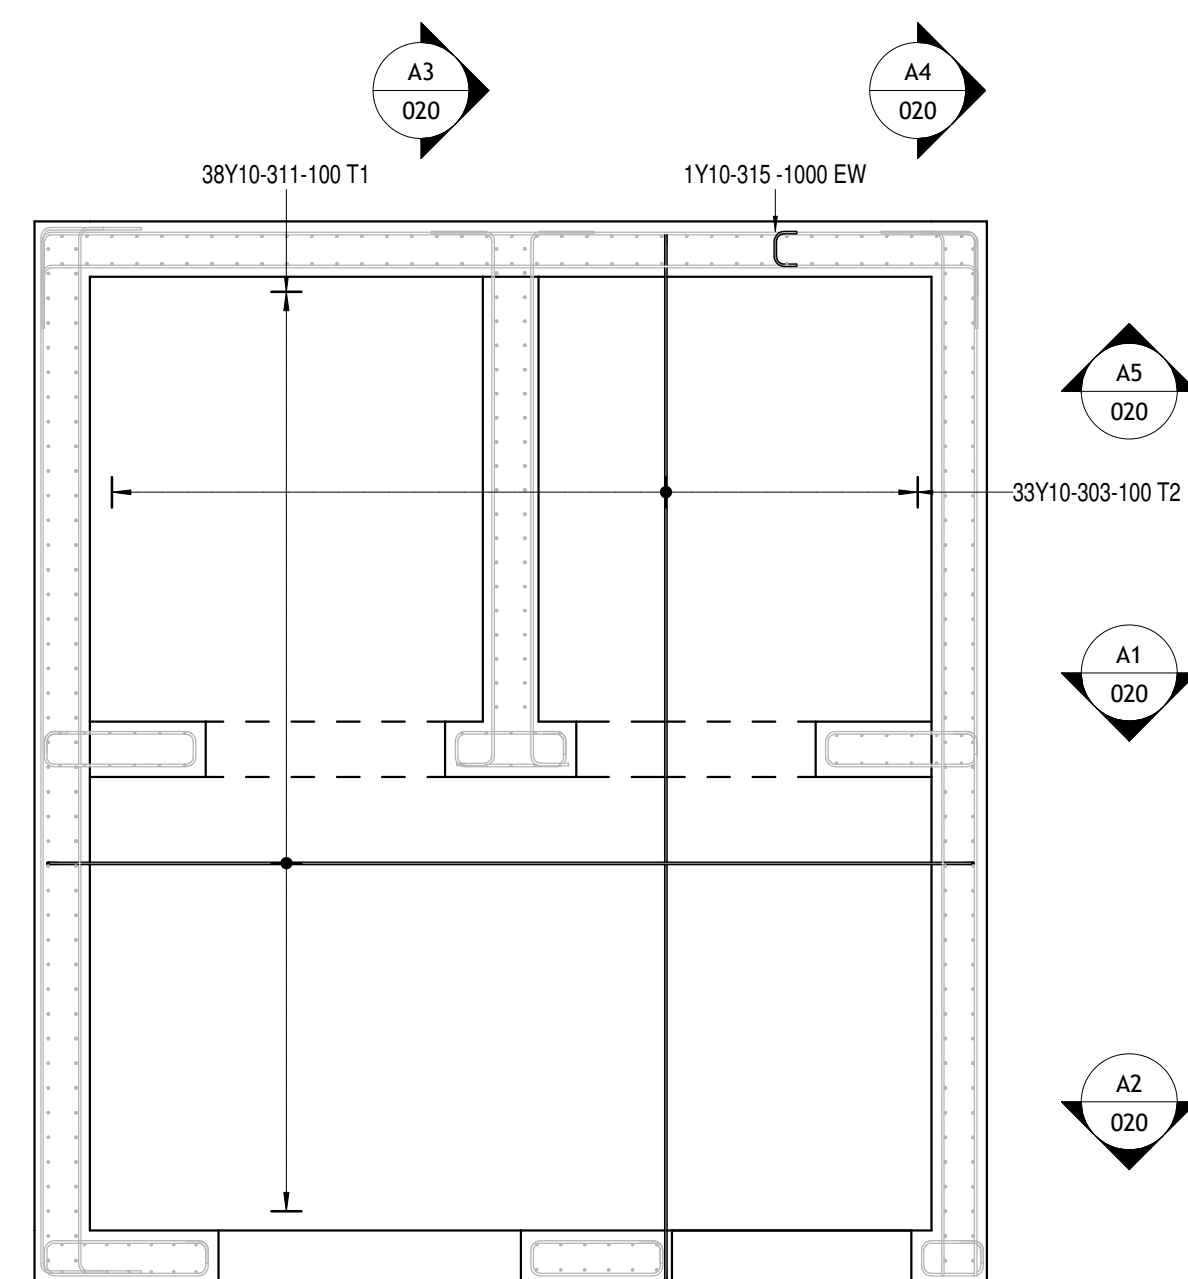


AMMUNITION FLOOR SLAB

SCALE 1 : 30

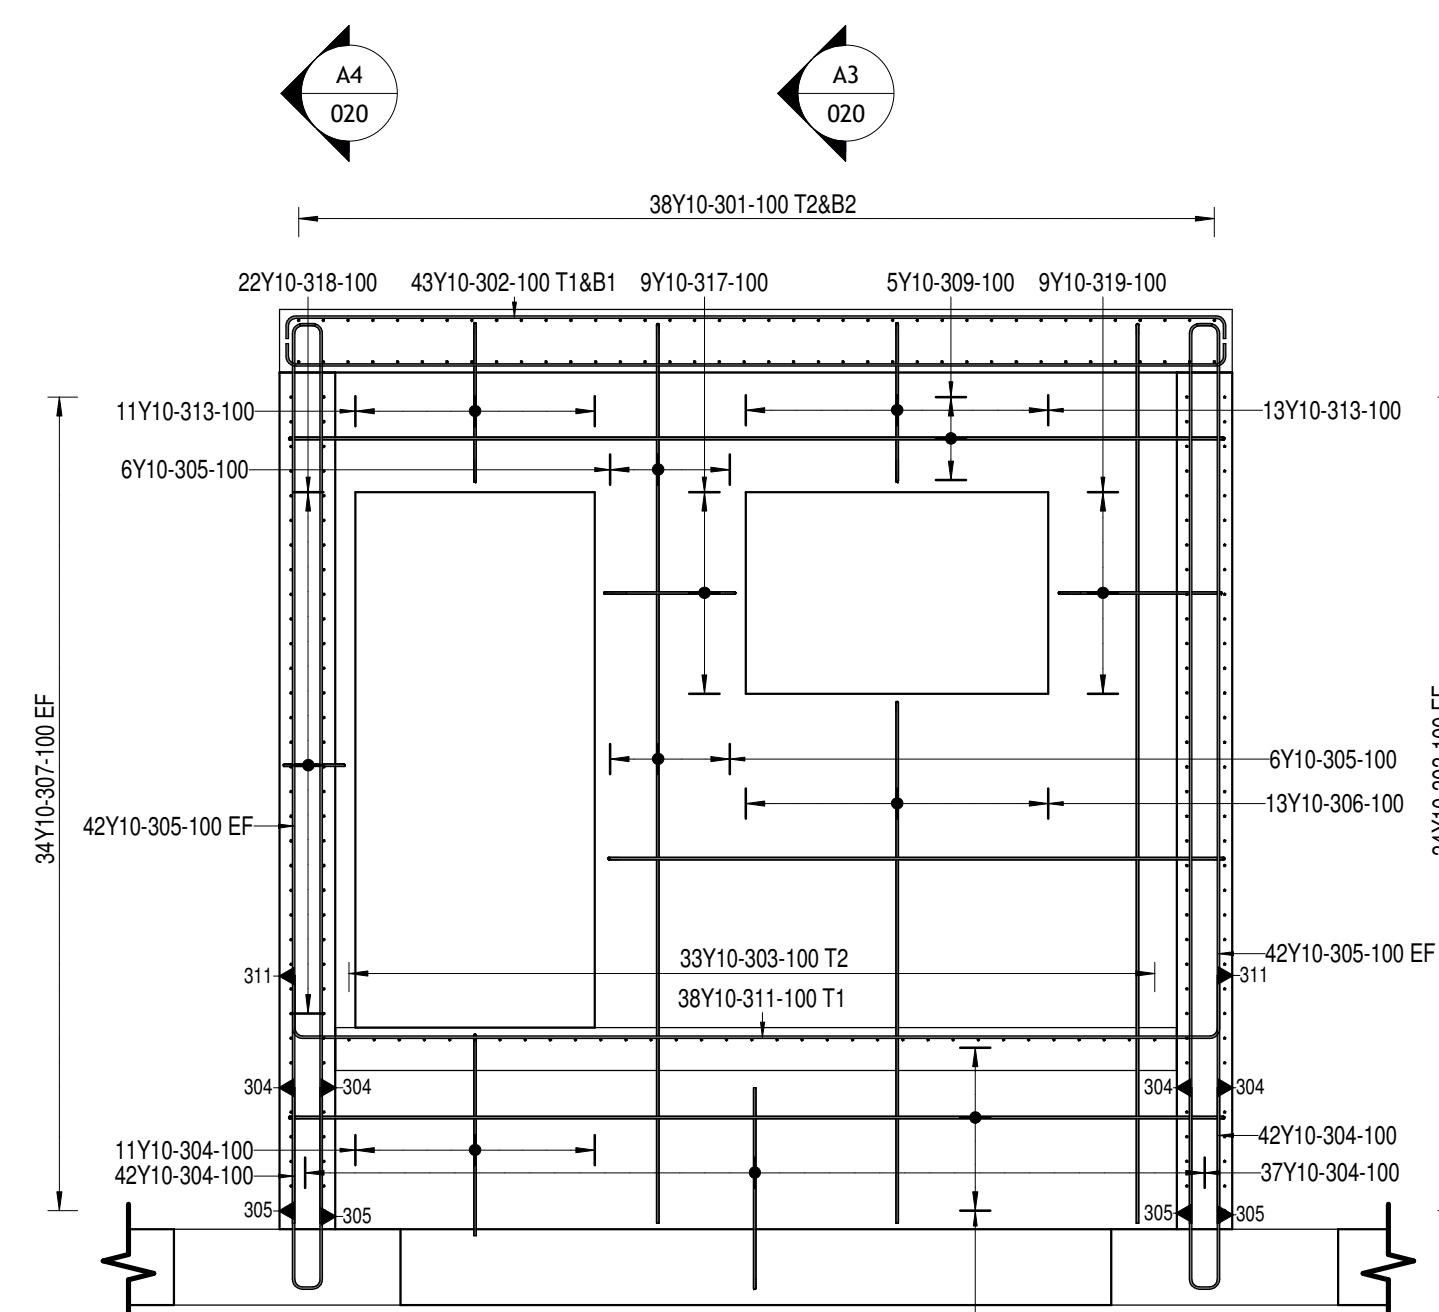


SECTION A2

SCALE 1 : 30

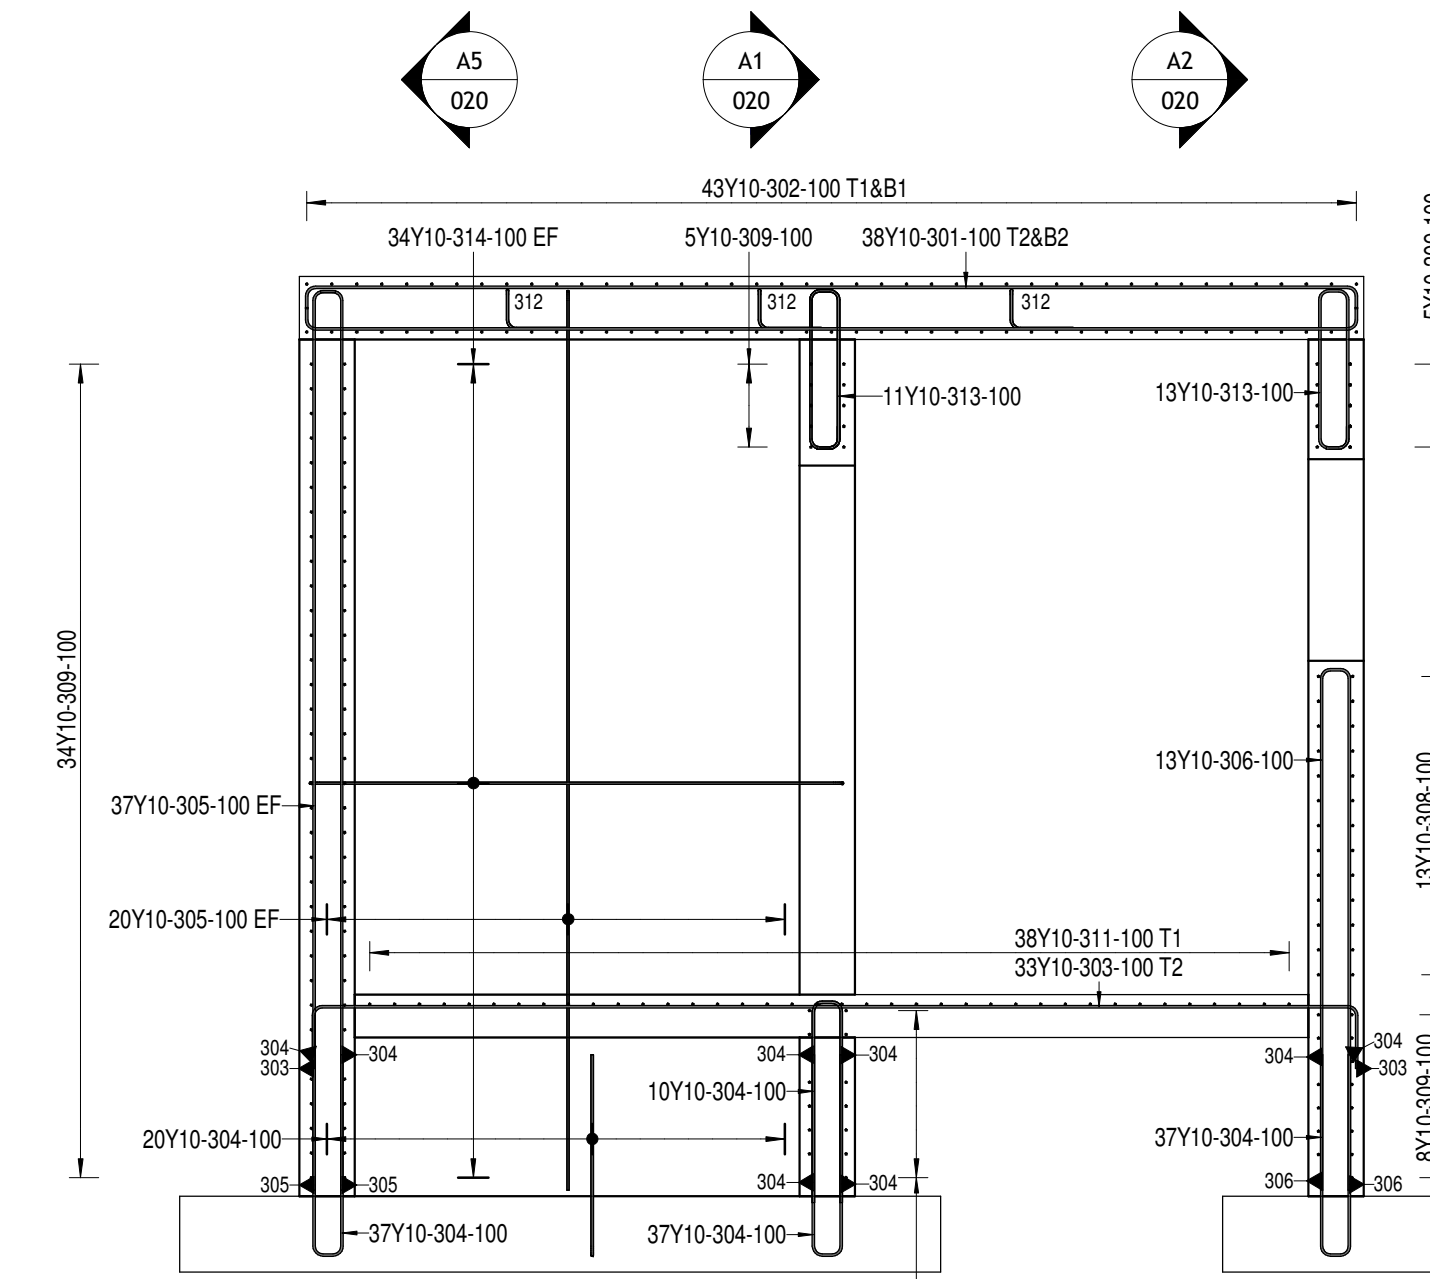


SECTION A3

SCALE 1 : 30

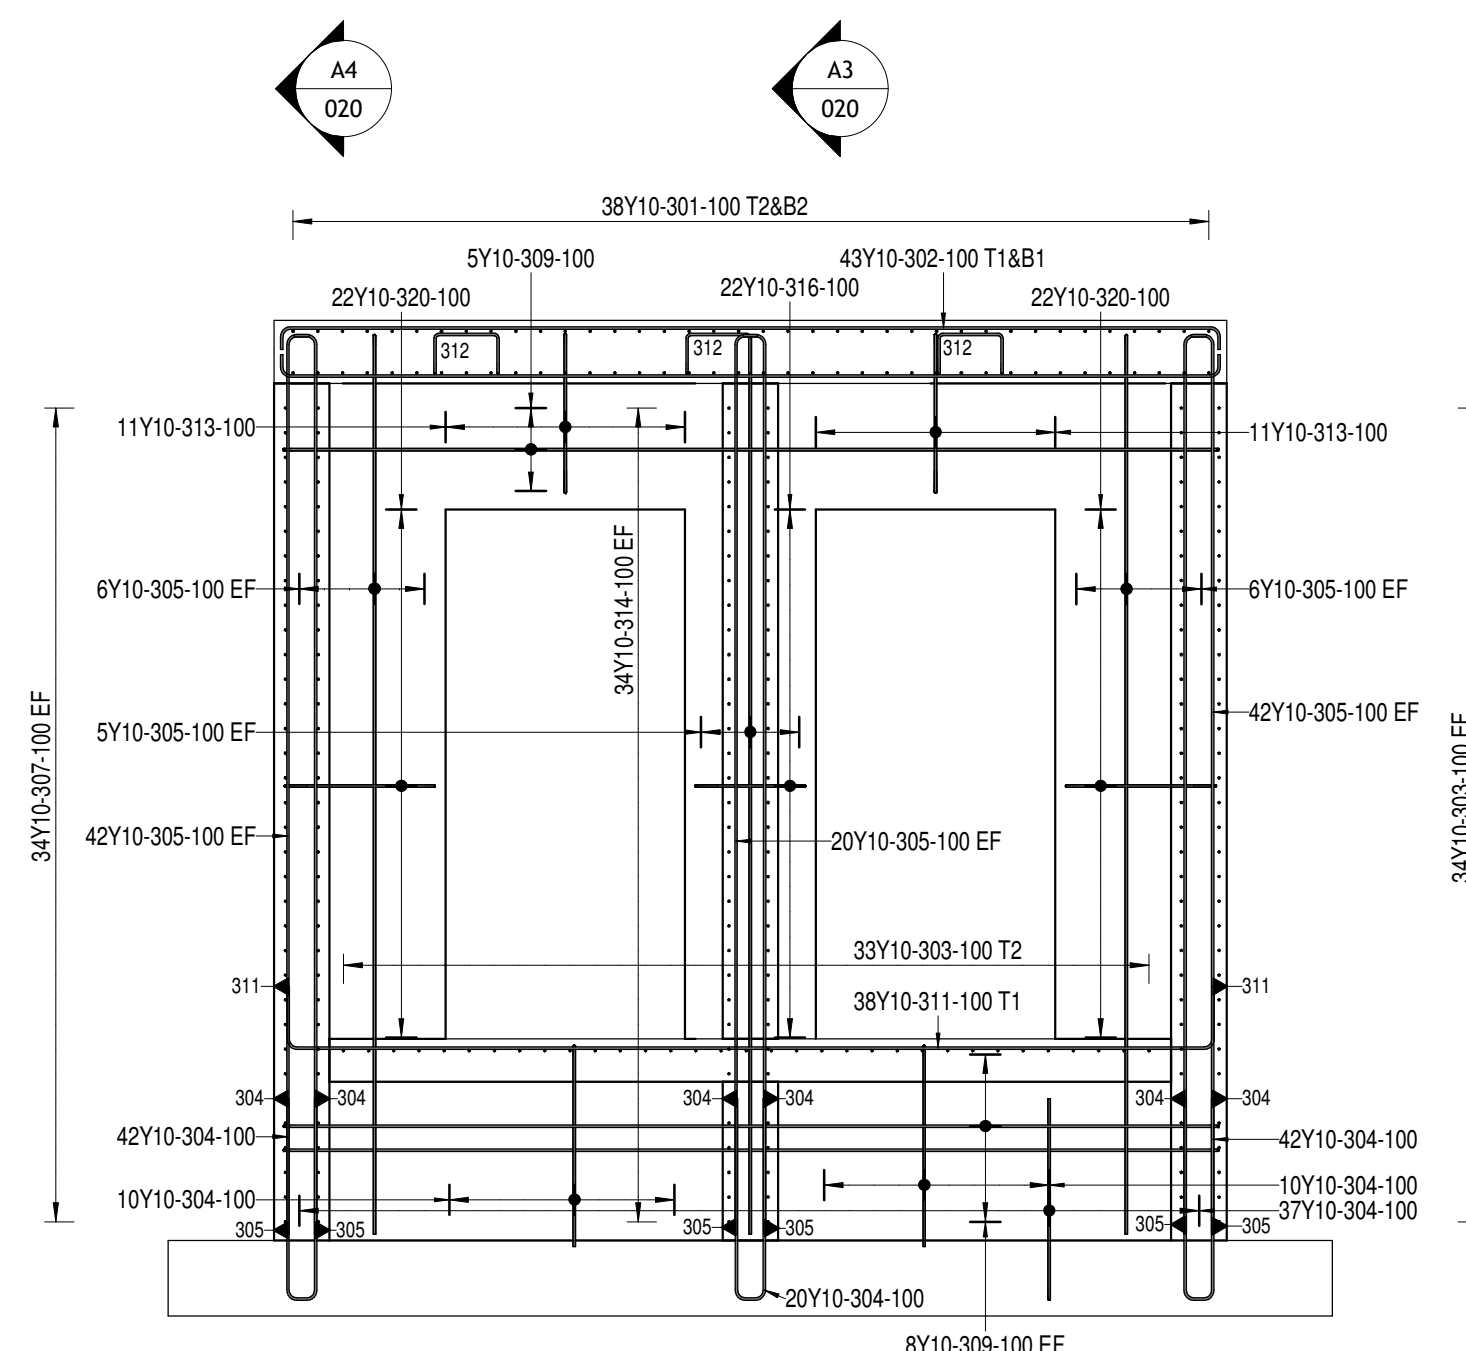


SECTION A1

SCALE 1 : 30

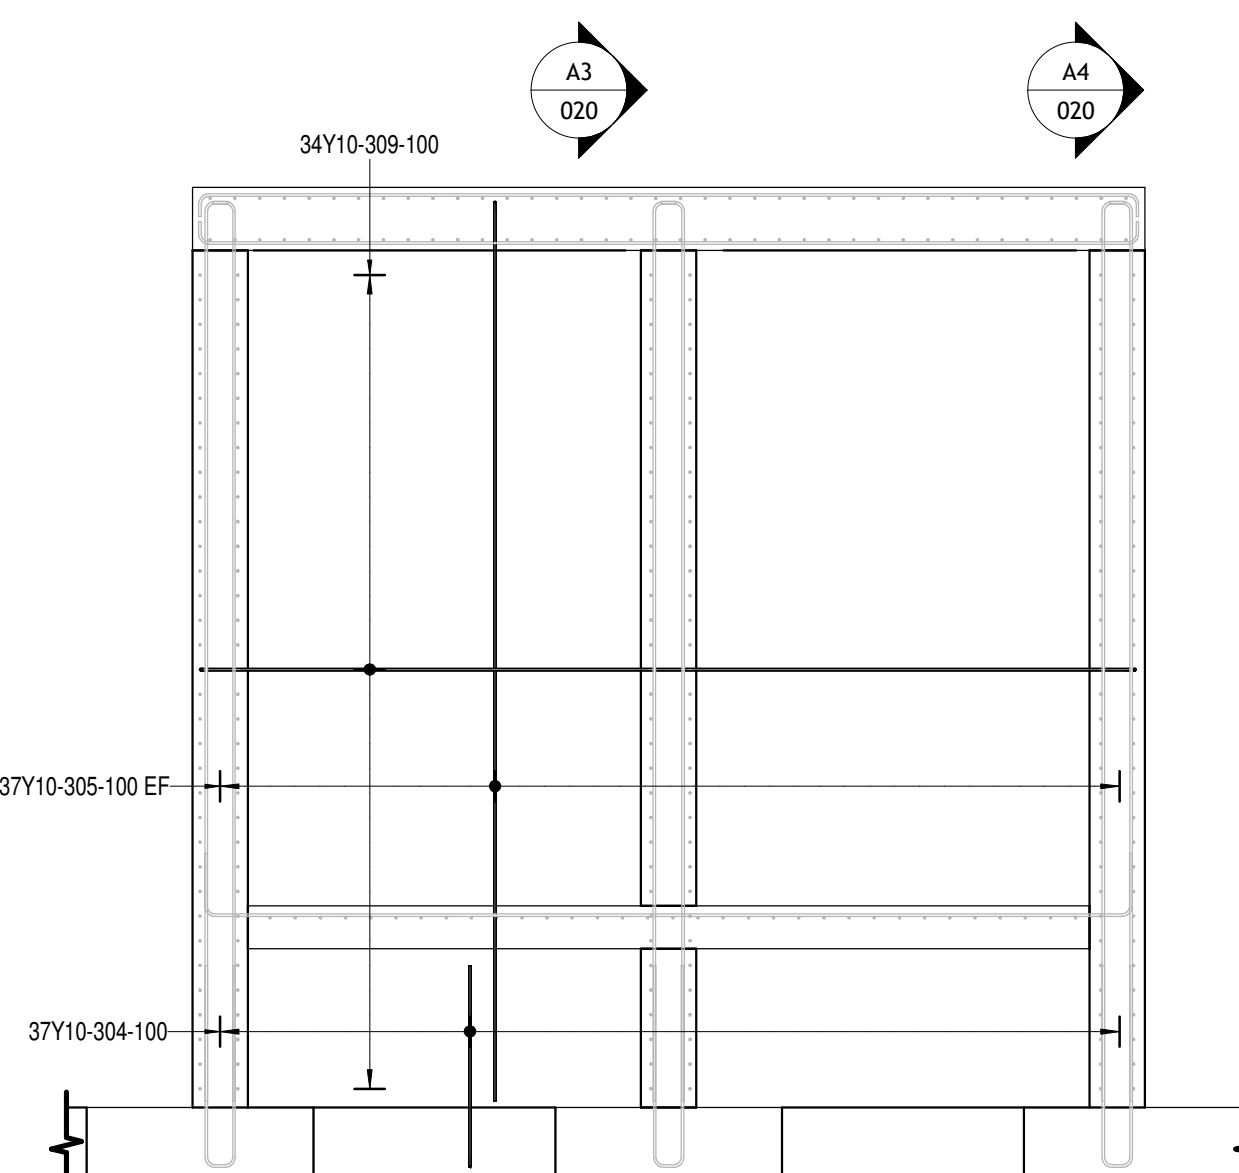


SECTION A5

SCALE 1 : 30

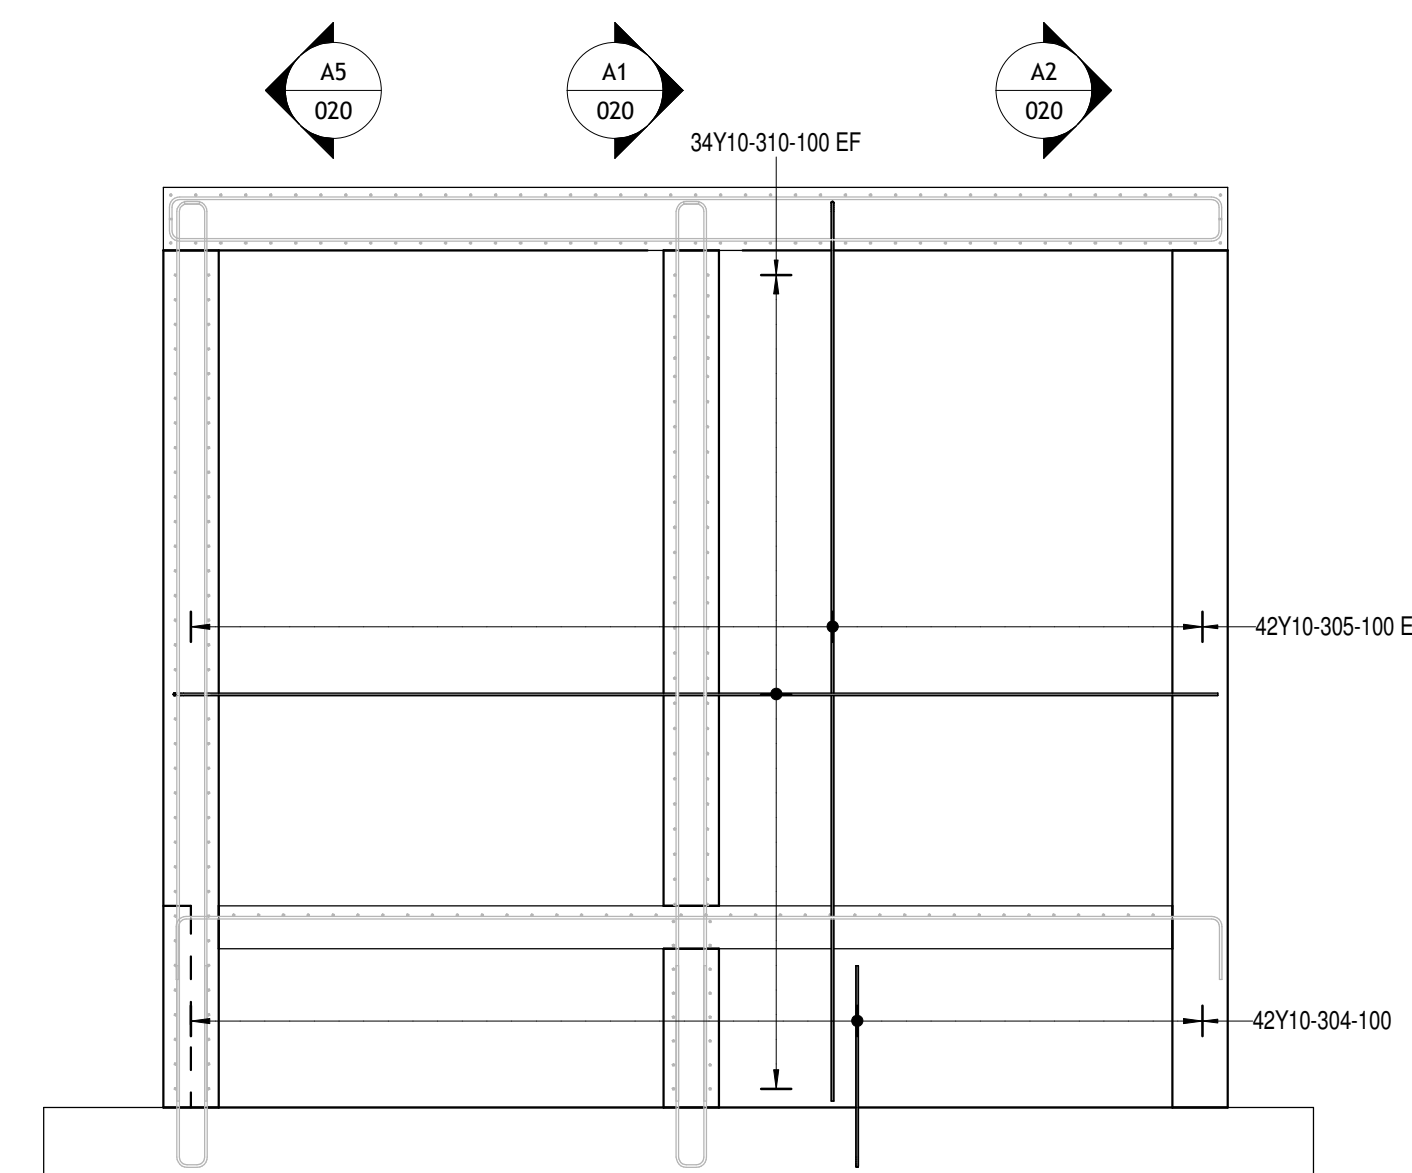


SECTION A4

SCALE 1 : 30

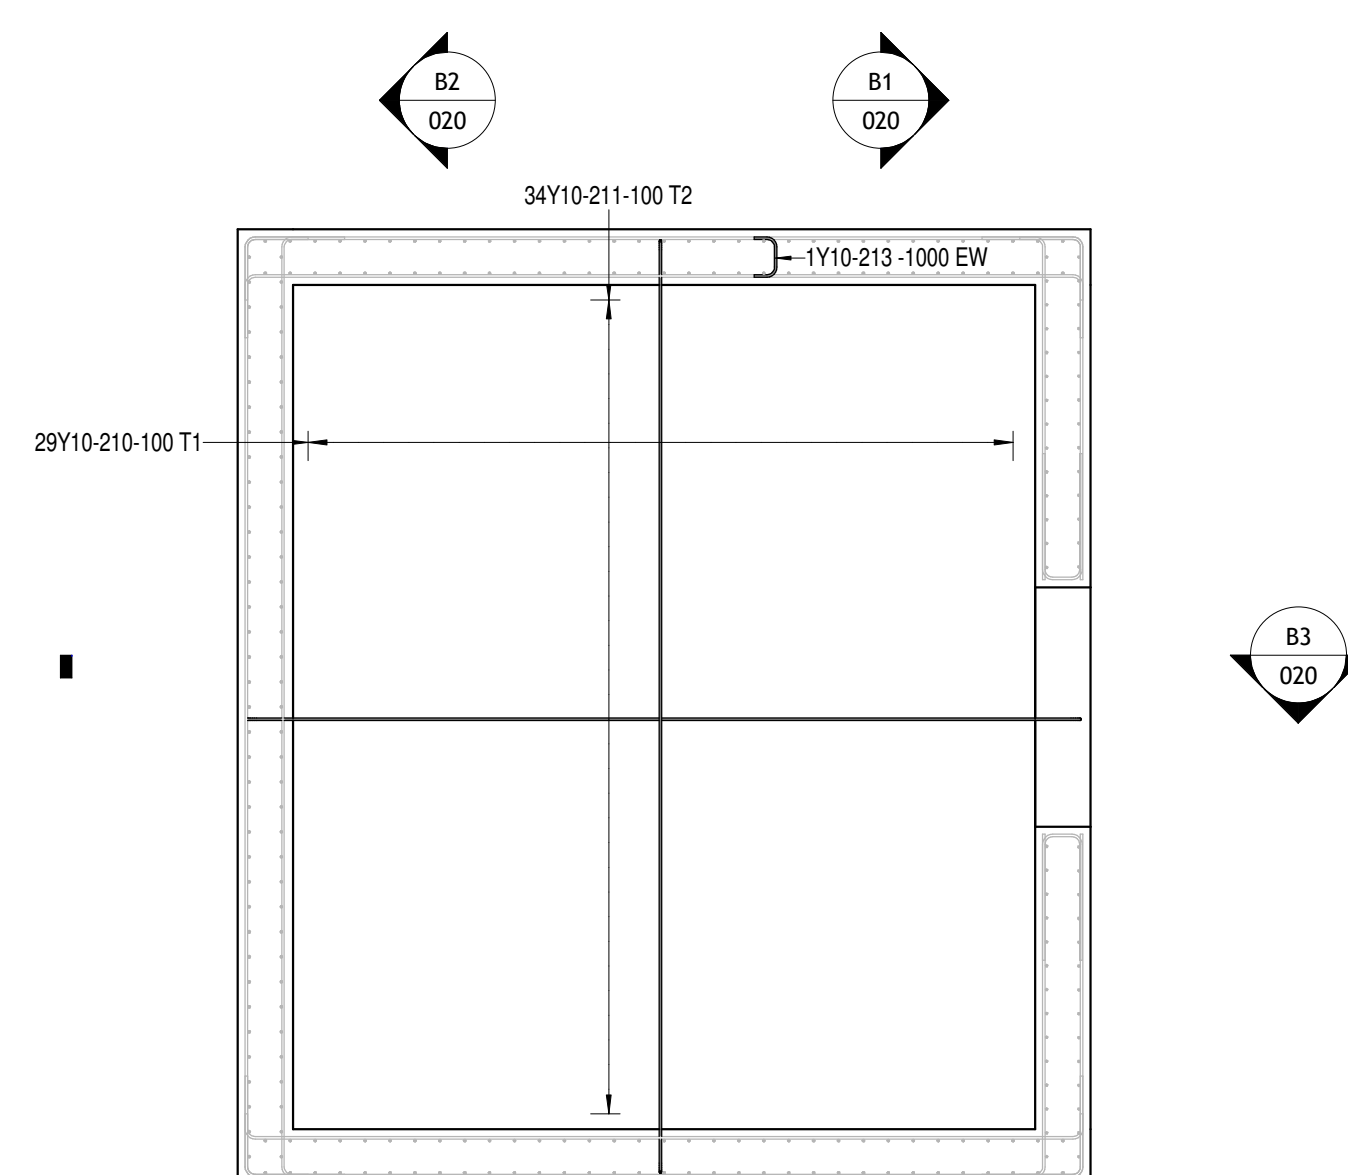


WALK IN SAFE FLOOR PLAN

SCALE 1 : 30

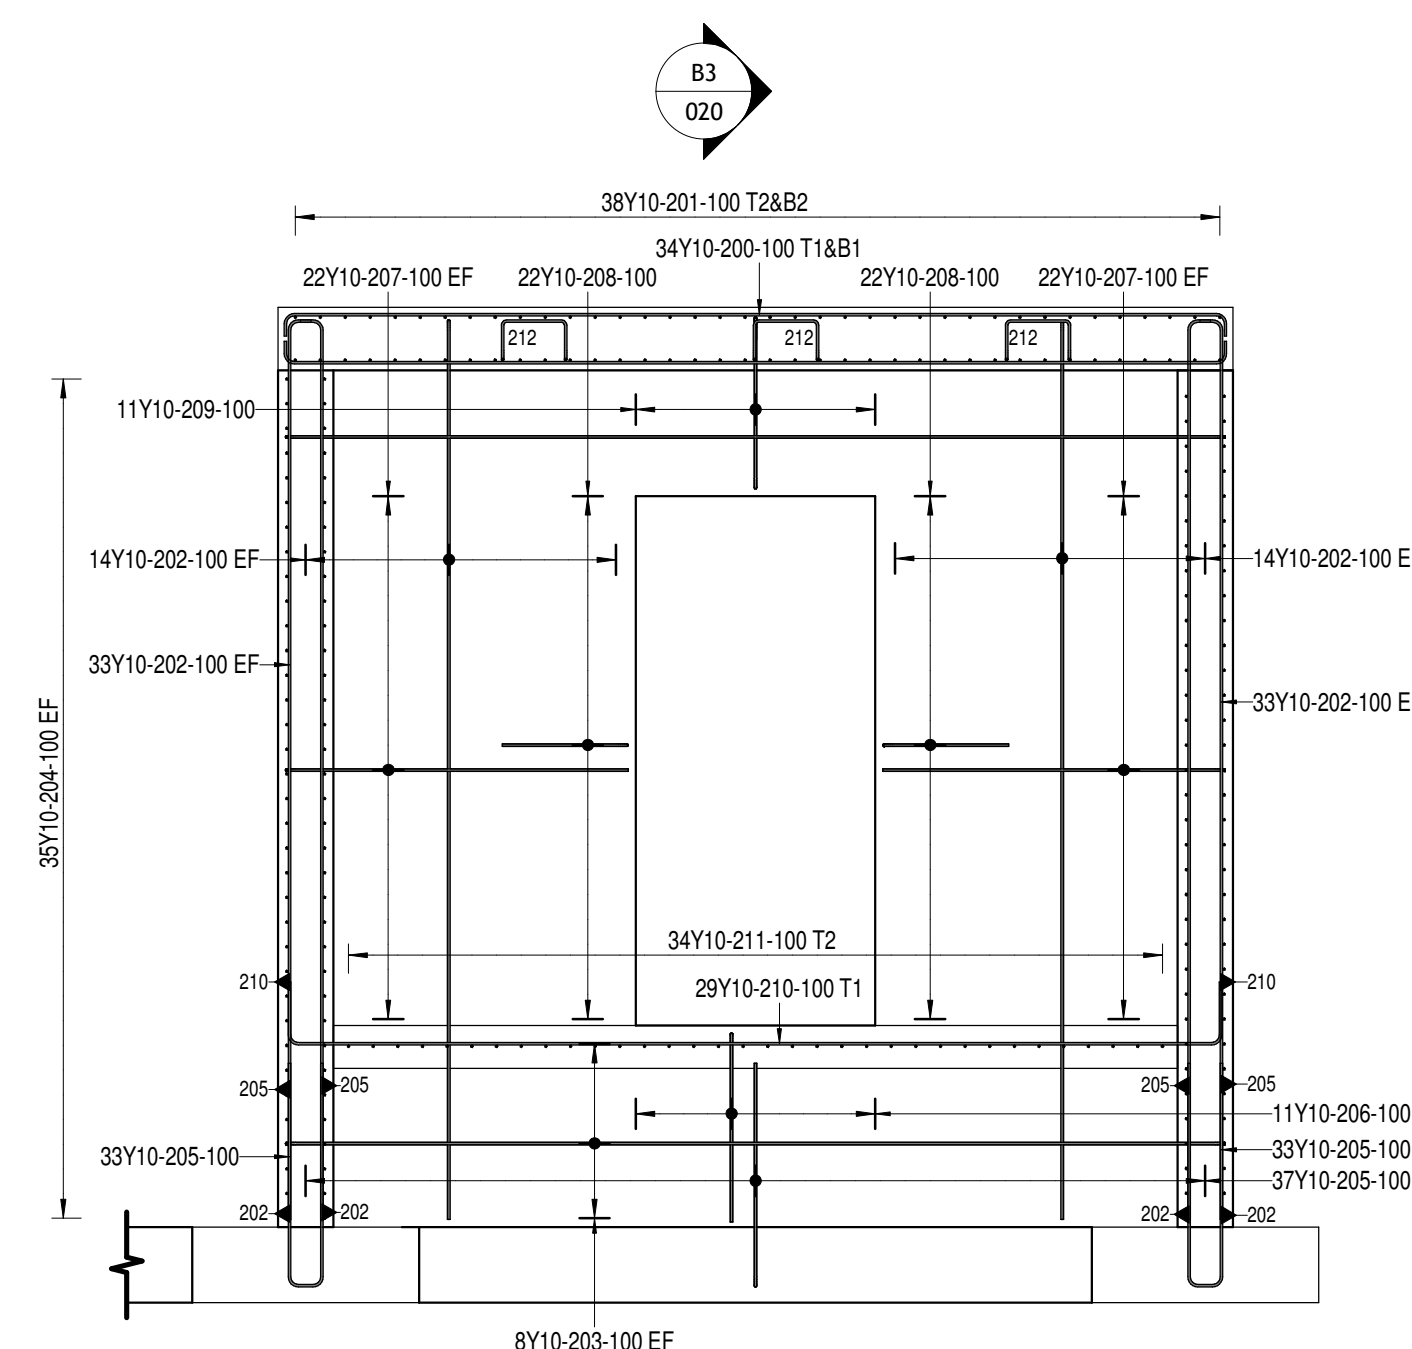


SECTION B1

SCALE 1 : 30

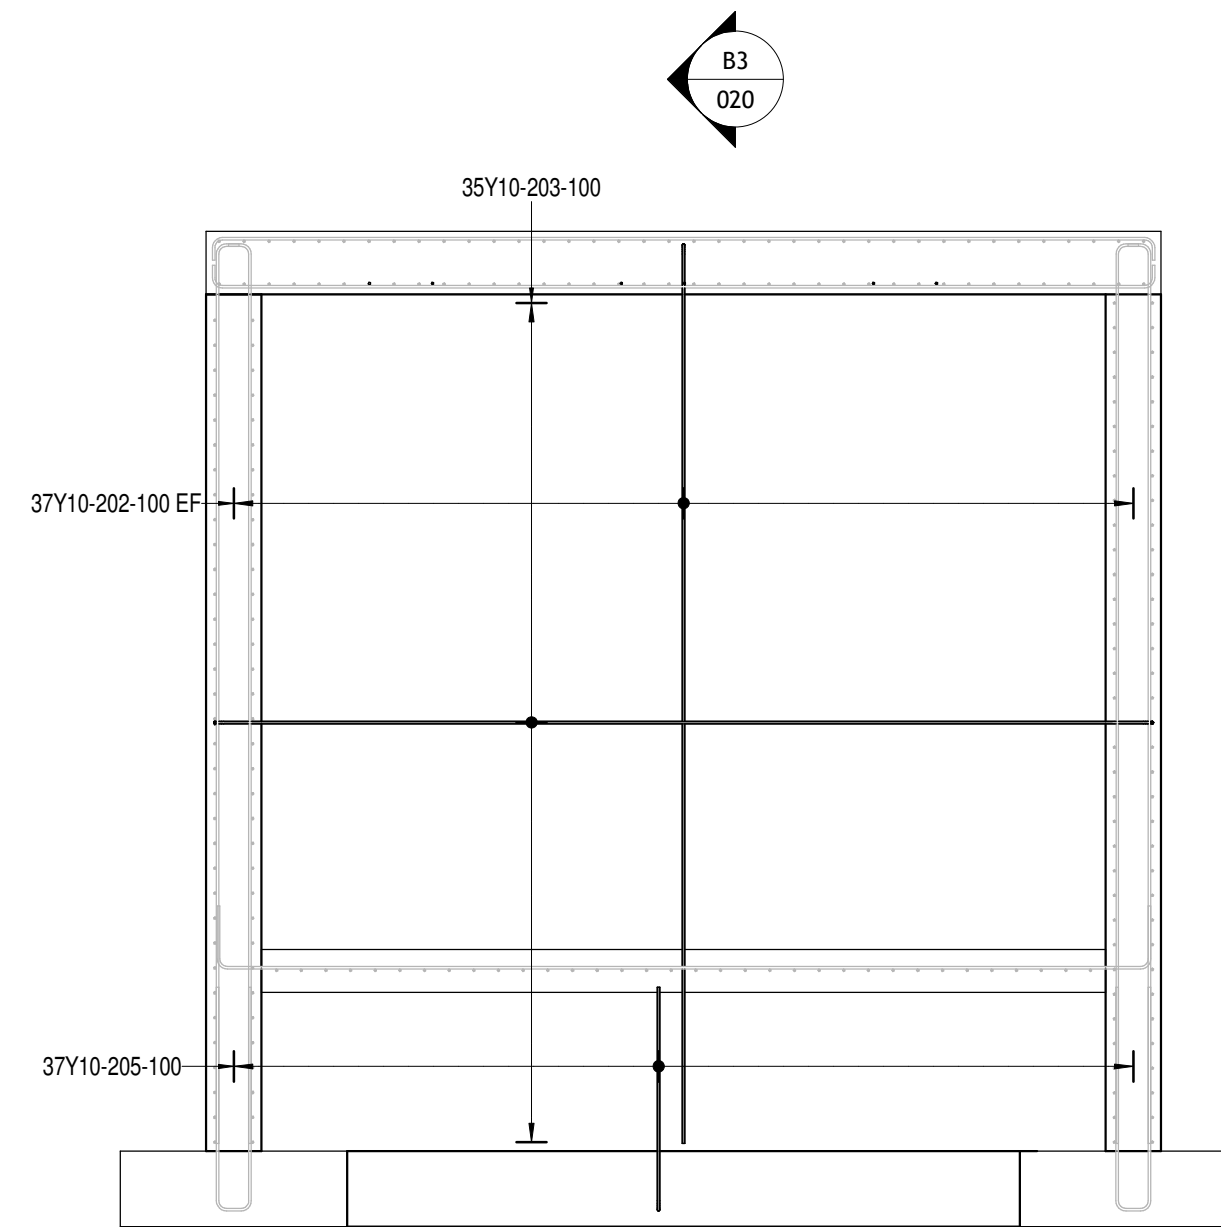


SECTION B2

SCALE 1 : 30

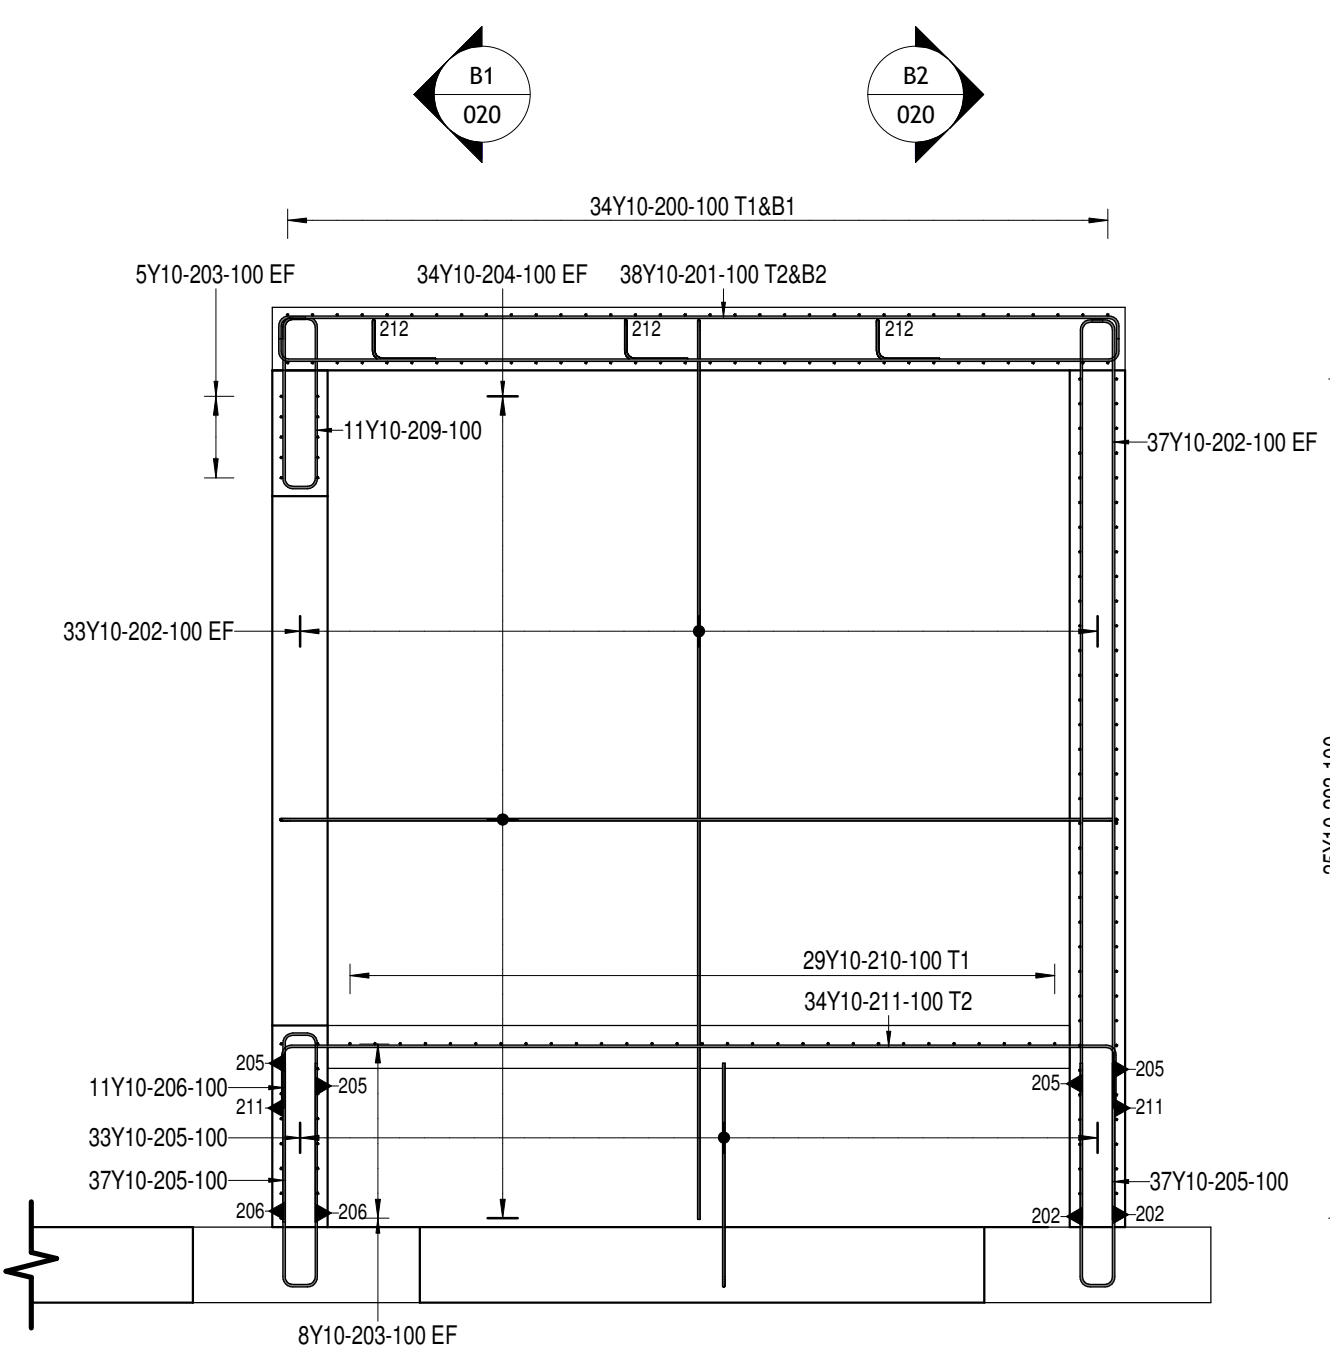

SECTION B3

SCALE 1 : 30

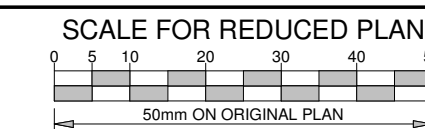

The consultant retains the copyright in all intellectual property, including designs and/or documents prepared in terms of this appointment for the project covered by the appointment. The client may use the designs and/or documents for the sole purpose of its intended use on this project only subject to payment for the design having been received. Use for any other purpose, whether or not the design and/or documents have been paid for constitutes an infringement of copyright, and all rights are reserved.

All dimensions must be verified on site before the works commence.
Refer any discrepancies to the Engineer.

Copyright reserved

NOTES

A	23/08/2024	FOR TENDER	RV	RV
No	DATE	DESCRIPTION	DRW	CHK

REVISION SCHEDULE

REVISION SCHEDULE

CONSULTING ENGINEER		
SIGNATURE	PR No	DATE
CLIENT		
SIGNATURE	DATE	
DESIGNED	DRAWN	CHECKED
RV	RV	RV

FOR TENDER

CONSULTANT



PROJECT

BHOSIKI SAPS

DRAWING DESCRIPTION

AMMUNITION/WEAPON
LOCKER AND WALK IN SAFE

START DATE	SCALE	ORIGINAL SIZE
20/12/2023	AS SHOWN	A0
DRAWING NUMBER		REV
08028-S-020		A

