


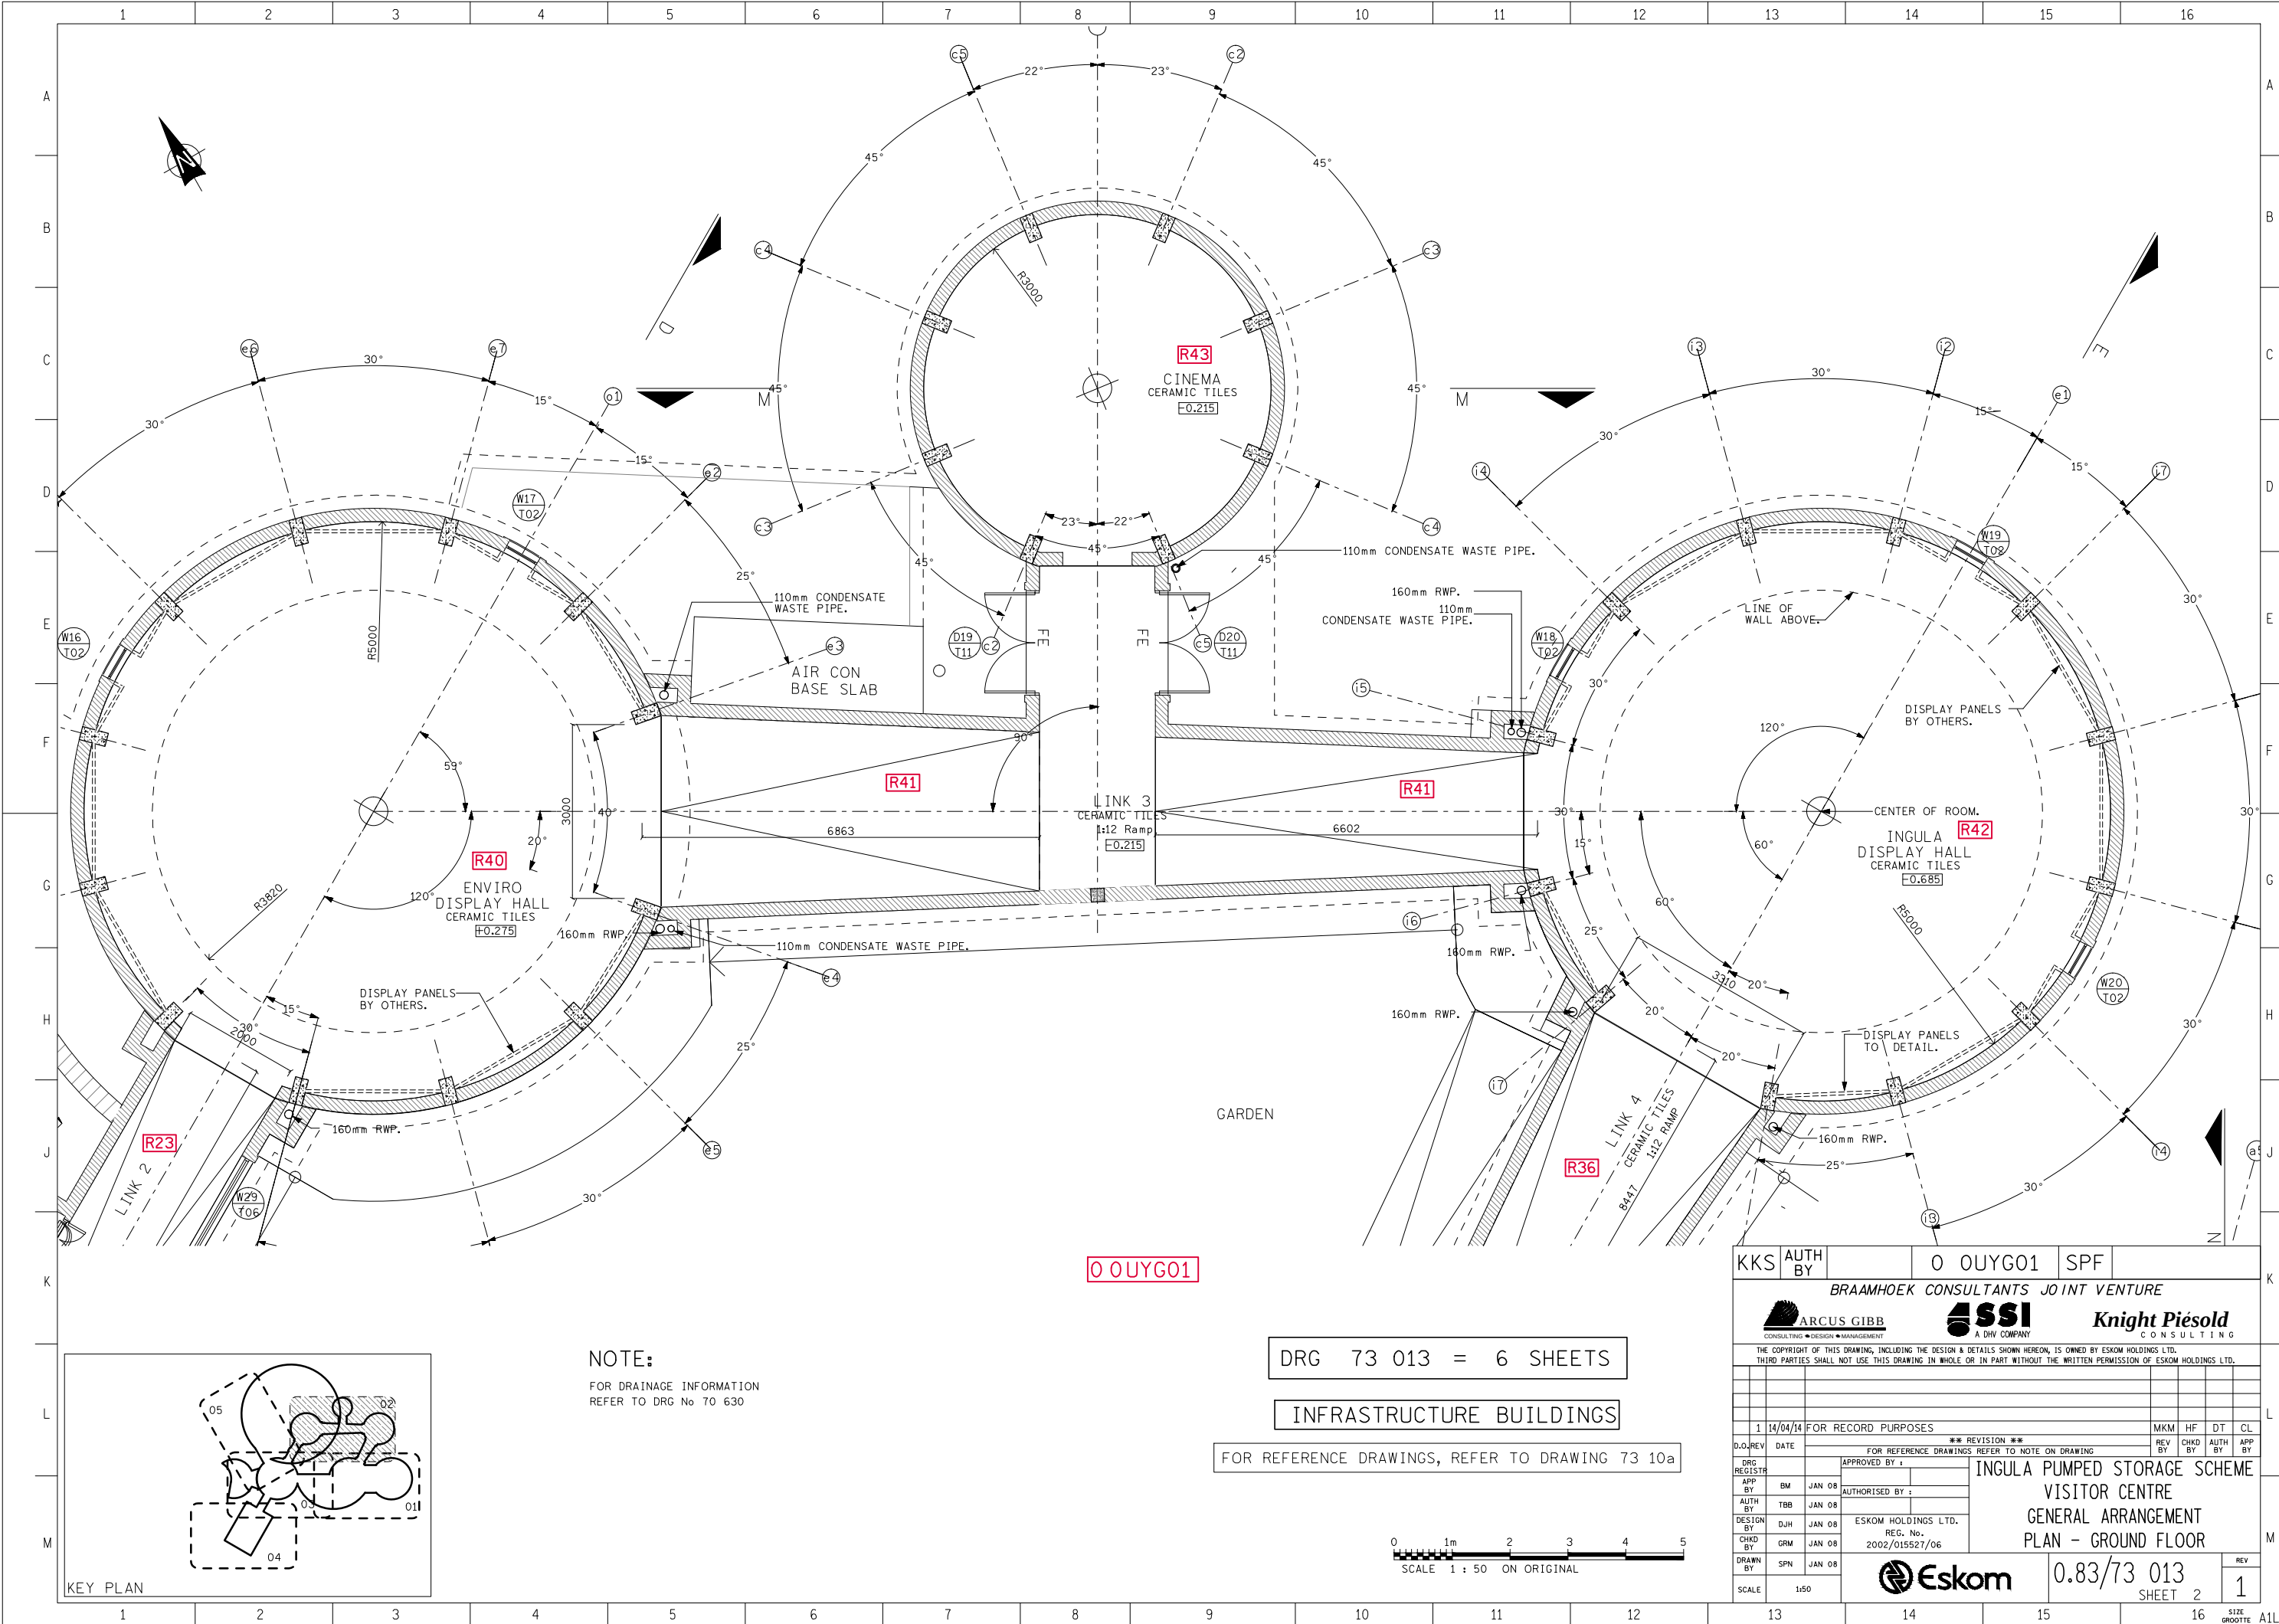

NOTE:
FOR DRAINAGE INFORMATION
REFER TO DRG No 70 630

DRG 73 013 = 6 SHEETS

INFRASTRUCTURE BUILDINGS

FOR REFERENCE DRAWINGS, REFER TO DRAWING 73 10a

0 1m 2 3 4 5
SCALE 1 : 50 ON ORIGINAL

KKS	AUTH BY	0 OUYG01	SPF								
BRAAMHOEK CONSULTANTS JOINT VENTURE											
		ARCUS GIBB				SSI					
THE COPYRIGHT OF THIS DRAWING, INCLUDING THE DESIGN & DETAILS SHOWN HEREON, IS OWNED BY ESKOM HOLDINGS LTD. THIRD PARTIES SHALL NOT USE THIS DRAWING IN WHOLE OR IN PART WITHOUT THE WRITTEN PERMISSION OF ESKOM HOLDINGS LTD.											