

Transnet Rail Infrastructure Manager

an Operating Division **TRANSNET SOC LTD**

[Registration Number 1990/000900/30]

REQUEST FOR QUOTATION (RFQ)

FOR SUPPLY, DELIVER AND INSTALL GENERATOR CONTROLLERS FOR UPINGTON DEPOT

RFQ NUMBER	: TFR/2026/08/0002/114700/RFQ (TRIM)
ISSUE DATE	: 15 OCTOBER 2026
COMPULSORY TENDER CLARIFICATION MEETING	: 22 OCTOBER 2026
CLOSING DATE	: 29 OCTOBER 2026
CLOSING TIME	: 11h00 am
TENDER VALIDITY PERIOD	: 12 weeks from closing date

Tenderers are required to ensure that electronic bid submissions are done at least a day before the closing date to prevent issues which they may encounter due to their internet speed, bandwidth or the size of the number of uploads they are submitting. Transnet will not be held liable for any challenges experienced by bidders as a result of the technical challenges. Please do not wait for the last hour to submit. A Tenderer can upload 30mb per upload and multiple uploads are permitted.

Contents

Number	Heading
--------	---------

The Tender

Part T1: Tendering Procedures

- | | |
|------|--|
| T1.1 | Tender Notice and Invitation to Tender |
| T1.2 | Tender Data |

Part T2: Returnable Documents

- | | |
|------|-----------------------------|
| T2.1 | List of Returnable Document |
| T2.2 | Returnable Schedules |

The Contract

Part C1: Agreements and Contract Data

- | | |
|------|------------------------------|
| C1.1 | Form of Offer and Acceptance |
| C1.2 | Contract Data (Parts 1 & 2) |

Part C2: Pricing Data

- | | |
|------|----------------------|
| C2.1 | Pricing Instructions |
| C2.2 | Price List |

Part C3: Scope of Work

- | | |
|------|---------------------|
| C3.1 | Service Information |
|------|---------------------|

Part C4: Affected Property

- | | |
|------|-------------------|
| C4.1 | Affected Property |
|------|-------------------|

T1.1 TENDER NOTICE AND INVITATION TO TENDER

SECTION 1: NOTICE TO TENDERERS

1. INVITATION TO TENDER

Responses to this Tender [hereinafter referred to as a **Tender**] are requested from persons, companies, close corporations or enterprises [hereinafter referred to as a Tenderer].

DESCRIPTION	SUPPLY, DELIVER AND INSTALL GENERATOR CONTROLLERS FOR UPINGTON DEPOT
TENDER DOWNLOADING	This Tender may be downloaded directly from the National Treasury eTender Publication Portal at www.etenders.gov.za and the Transnet website at https://transnetetenders.azurewebsites.net (please use Google Chrome to access Transnet link) FREE OF CHARGE.
COMPULSORY TENDER CLARIFICATION MEETING	A Compulsory Tender Clarification Meeting will be conducted at GROBLERSHOOP TRANSNET DEPOT (Groblershoop:3XXR+HP6 Groblershoop), on THURSDAY, 22 OCTOBER 2026 at 10h00 am [10:00 O'clock] for introductions and site meeting at LOOP 16 (Loop 16:7X4J+3JV Groblershoop) for a period of ± 2 (two) hours. [Tenderers to provide own transportation and accommodation]. The Compulsory Tender Clarification Meeting will start punctually and information will not be repeated for the benefit of Tenderers arriving late. A Site visit/walk will take place, tenderers are to note: • Tenderers are required to wear safety shoes, goggles, long sleeve shirts, high visibility vests and hard hats. • Tenderers without the recommended PPE will not be allowed on the site walk. • Tenderers and their employees, visitors, clients and customers entering Transnet Offices, Depots, Workshops and Stores will have to undergo breathalyser testing. • All forms of firearms are prohibited on Transnet properties and premises. • The relevant persons attending the meeting must ensure that their identity documents, passports or drivers licences are on them for inspection at the access control gates. Certificate of Attendance in the form set out in the Returnable Schedule T2.2-02 hereto must be completed and submitted with your Tender as proof of attendance is required for a compulsory site meeting and/or tender briefing.

	Tenderers are required to bring this Returnable Schedule T2.2-02 to the Compulsory Tender Clarification Meeting to be signed by the <i>Service Manager</i> Tenderers failing to attend the compulsory tender briefing will be disqualified.
CLOSING DATE	11:00 am on 29 OCTOBER 2026 Tenderers must ensure that tenders are uploaded timeously onto the system. If a tender is late, it will not be accepted for consideration.

2. TENDER SUBMISSION

Transnet has implemented a new electronic tender submission system, the e-Tender Submission Portal, in line with the overall Transnet digitalization strategy where suppliers can view advertised tenders, register their information, log their intent to respond to bids and upload their bid proposals/responses on to the system.

a) The Transnet e-Tender Submission Portal can be accessed as follows:

Log on to the Transnet eTenders management platform website (<https://transnetetenders.azurewebsites.net>);

- Click on "ADVERTISED TENDERS" to view advertised tenders;
- Click on "SIGN IN/REGISTER – for bidder to register their information (must fill in all mandatory information);
- Click on "SIGN IN/REGISTER" - to sign in if already registered;
- Toggle (click to switch) the "Log an Intent" button to submit a bid;
- Submit bid documents by uploading them into the system against each tender selected.
- **Tenderers are required to ensure that electronic bid submissions are done at least a day before the closing date to prevent issues which they may encounter due to their internet speed, bandwidth or the size of the number of uploads they are submitting. Transnet will not be held liable for any challenges experienced by bidders as a result of the technical challenges. Please do not wait for the last hour to submit. A Tenderer can upload 30mb per upload and multiple uploads are permitted.**

b) The tender offers to this tender will be opened as soon as possible after the closing date and time. Transnet shall not, at the opening of tenders, disclose to any other company any confidential details pertaining to the Tender Offers / information received, i.e. pricing,

delivery, etc. The names and locations of the Tenderers will be divulged to other Tenderers upon request.

- c) Submissions must not contain documents relating to any Tender other than that shown on the submission.

3. CONFIDENTIALITY

All information related to this RFQ is to be treated with strict confidentiality. In this regard Tenderers are required to certify that they have acquainted themselves with the Non-Disclosure Agreement. All information related to a subsequent contract, both during and after completion thereof, will be treated with strict confidence. Should the need however arise to divulge any information gleaned from provision of the Works, which is either directly or indirectly related to Transnet's business, written approval to divulge such information must be obtained from Transnet.

4. DISCLAIMERS

Tenderers are hereby advised that Transnet is not committed to any course of action as a result of its issuance of this Tender and/or its receipt of a tender offer. In particular, please note that Transnet reserves the right to:

- 4.1. Award the business to the highest scoring Tenderer/s unless objective criteria justify the award to another tenderer.
- 4.2. Not necessarily accept the lowest priced tender or an alternative Tender;
- 4.3. Go to the open market if the quoted rates (for award of work) are deemed unreasonable;
- 4.4. Should the Tenderers be awarded business on strength of information furnished by the Tenderer, which after conclusion of the contract is proved to have been incorrect, Transnet reserves the right to terminate the contract;
- 4.5. Request audited financial statements or other documentation for the purposes of a due diligence exercise;
- 4.6. Not accept any changes or purported changes by the Tenderer to the tender rates after the closing date;
- 4.7. Verify any information supplied by a Tenderer by submitting a tender, the Tenderer/s hereby irrevocably grant the necessary consent to the Transnet to do so;

- 4.8. Conduct the evaluation process in parallel. The evaluation of Tenderers at any given stage must therefore not be interpreted to mean that Tenderers have necessarily passed any previous stage(s);
- 4.9. Unless otherwise expressly stated, each tender lodged in response to the invitation to tender shall be deemed to be an offer by the Tenderer. The Employer has the right in its sole and unfettered discretion not to accept any offer.
- 4.10. Not be held liable if tenderers do not provide the correct contact details during the clarification session and do not receive the latest information regarding this RFP with the possible consequence of being disadvantaged or disqualified as a result thereof.
- 4.11. Transnet reserves the right to exclude any Tenderers from the tender process who has been convicted of a serious breach of law during the preceding 5 [five] years including but not limited to breaches of the Competition Act 89 of 1998, as amended. Tenderers are required to indicate in tender returnable on **T2.2-19 [Breach of Law]** whether or not they have been found guilty of a serious breach of law during the past 5 [five] years.
- 4.12. Transnet reserves the right to perform a risk analysis on the preferred tenderer to ascertain if any of the following might present an unacceptable commercial risk to the employer:
 - *unduly high or unduly low tendered rates or amounts in the tender offer;*
 - *contract data of contract provided by the tenderer; or*
 - *the contents of the tender returnables which are to be included in the contract.*

5. Transnet will not reimburse any Tenderer for any preparatory costs or other work performed in connection with this Tender, whether or not the Tenderer is awarded a contract.

6. NATIONAL TREASURY'S CENTRAL SUPPLIER DATABASE

Tenderer are required to self-register on National Treasury's Central Supplier Database (CSD) which has been established to centrally administer supplier information for all organs of state and facilitate the verification of certain key supplier information. The CSD can be accessed at <https://secure.csd.gov.za/>. Tenderer are required to provide the following to Transnet in order to enable it to verify information on the CSD:

Supplier Number..... and Unique registration reference number.....(**Tender Data**)

TRANSNET RAIL INFRASTRUCTURE MANAGER

TENDER NUMBER: TFR/2026/08/0002/114700/RFQ (TRIM)

DESCRIPTION OF THE SERVICE: SUPPLY, DELIVER AND INSTALL GENERATOR CONTROLLERS FOR UPINGTON DEPOT

**Transnet urges its clients, suppliers and the general public
to report any fraud or corruption to
TIP-OFFS ANONYMOUS: 0800 003 056 OR Transnet@tip-offs.com**

T1.2 TENDER DATA

The conditions of tender are the Standard Conditions of Tender as contained in Annex C of the CIDB Standard for Uniformity in Engineering and Construction Works Contracts. The Standard for Uniformity in Construction Procurement was first published in Board Notice 62 of 2004 in Government Gazette No 26427 of 9 June 2004. It was subsequently amended in Board Notice 67 of 2005 in Government Gazette No 28127 of 14 October 2005, Board Notice 93 of 2006 in Government Gazette No 29138 of 18 August 2006, Board Notice No 9 of 2008 in Government Gazette No 31823 of 30 January 2009, Board Notice 86 of 2010 in Government Gazette No 33239 of 28 May 2010, Board Notice 136 of 2015 in Government Gazette 38960 of 10 July 2015 and Board Notice 423 of 2019 in Government Gazette No 42622 of 8 August 2019.

This edition incorporates the amendments made in Board Notice 423 of 2019 in Government Gazette 42622 of 8 August 2019. (see www.cidb.org.za).

The Standard Conditions of Tender make several references to Tender data for detail that apply specifically to this tender. The Tender Data shall have precedence in the interpretation of any ambiguity or inconsistency between it and the Standard Conditions of Tender.

Each item of data given below is cross-referenced in the left-hand column to the clause in the Standard Conditions of Tender to which it mainly applies.

Clause	Data
C.1.1 The <i>Employer</i> is	Transnet SOC Ltd (Reg No. 1990/000900/30)
C.1.2 The tender documents issued by the <i>Employer</i> comprise:	
Part T: The Tender	
Part T1: Tendering procedures	T1.1 Tender notice and invitation to tender T1.2 Tender data
Part T2 : Returnable documents	T2.1 List of returnable documents T2.2 Returnable schedules
Part C: The contract	
Part C1: Agreements and contract data	C1.1 Form of offer and acceptance C1.2 Contract data (Part 1 & 2)
Part C2: Pricing data	C2.1 Pricing instructions C2.2 Price List
Part C3: Scope of work	C3.1 Service Information

	Part C4: Affected Property	C4.1 Affected Property
C.1.4	The Employer's agent is:	Contract Assistant
	Name:	Celeste Jacobs
	Address:	Transnet Park Building, 1st Floor, Robert Sobukwe Road, Bellville
	Tel No.	021 940 1887 / 083 501 6338
	E – mail	Celeste.jacobs@transnet.net
C.2.1	Only those tenderers who satisfy the following eligibility criteria are eligible to submit tenders: 1. Stage One - Eligibility in terms of the Construction Industry Development Board: a) Only those tenderers who are registered with the CIDB, or are capable of being so prior to the evaluation of submissions, in a contractor grading designation equal to or higher than a contractor grading designation determined in accordance with the sum tendered or a value determined in accordance with Regulation 25 (1B) or 25(7A) of the Construction Industry Development Regulations, designation of 3 EP or higher class of construction work, are eligible to have their tenders evaluated. b) Joint Venture (JV) Joint ventures are eligible to submit tenders subject to the following: - every member of the joint venture is registered with the CIDB; - the lead partner has a contractor grading designation of not lower than one level below the required class of construction works under consideration and possesses the required recognition status; and - the combined Contractor grading designation calculated in accordance with the Construction Industry Development Regulations is equal to or higher than a Contractor grading designation determined in accordance with the sum tendered for a 3 EP or higher class of construction work or a value determined in accordance with Regulation 25(1B) or 25(7A) of the Construction Industry Development Regulations - The tenderer shall provide a certified copy of its signed joint venture agreement. <i>Any tenderer that fails to meet the stipulated eligibility criteria will be regarded as an unacceptable tender.</i>	
C.2.7	The arrangements for a compulsory clarification meeting are as stated in the Tender Notice and Invitation to Tender. Tenderers must complete and sign the attendance register. Addenda will be issued to, and tenders will only be received	

from those tendering entities including those entities that intends forming a joint venture appearing on the attendance register.

Tenderers are also **required to bring their RFQ document to the briefing session and have their returnable document T2.2-02 certificate of attendance** signed off by the Employer's authorised representative.

C.2.12 No alternative tender offers will be considered.

C.2.13.3 Each tender offer shall be in the **English Language**.

C.2.13.5 The *Employer's* details and identification details that are to be shown on each tender offer package are as follows:

Identification details:

The tender documents must be uploaded with:

- Name of Tenderer:
- Contact person and details:
- The Tender Number: TFR/2026/08/0002/114700/RFQ (TRIM)

The Tender Description: SUPPLY, DELIVER AND INSTALL GENERATOR CONTROLLERS FOR UPINGTON DEPOT

Documents must be marked for the attention of:

Employer's Agent: Celeste Jacobs

C.2.13.9 Telephonic, telegraphic, facsimile or e-mailed tender offers will not be accepted.

C.2.15 The closing time for submission of tender offers is:

Time: **11:00am on 29 OCTOBER 2026**

Location: The Transnet e-Tender Submission Portal:

(<https://transnetetenders.azurewebsites.net>);

NO LATE TENDERS WILL BE ACCEPTED

C.2.16 The tender offer validity period is **12 weeks** after the closing date. Tenderers are to note that they may be requested to extend the validity period of their tender, on the same terms and conditions, if Transnet's internal evaluation and governance approval processes has not been finalised within the validity period.

C.2.23 The tenderer is required to submit with his tender:

1. A valid Tax Clearance Certificate issued by the South African Revenue Services.
Tenderers also to provide Transnet with a TCS PIN to verify Tenderers compliance status.
2. A **valid B-BBEE Certificate** from a Verification Agency accredited by the South African Accreditation System [**SANAS**], or a **sworn affidavit** confirming annual turnover and level of black ownership, in line with the code of good practice, together with the tender;

3. A valid CIDB / CRS no. in order to confirm the correct and required designated grading;
4. Proof of registration on the Central Supplier Database;
5. Letter of Good Standing with the Workmen's compensation fund by the tendering entity or separate Letters of Good Standing from all members of a newly constituted JV.

Note: Refer to Section T2.1 for List of Returnable Documents

C3.11 Only tenders that are Administratively and Substantively Responsive will be evaluated (in case Functionality is not applicable) further in accordance with the 80/20 preference points systems as described in Preferential Procurement Regulations

C3.11 80 where the financial value of one or more responsive tenders received have a value equal to or below R50 million, inclusive of all applicable taxes.

Evaluation Criteria	Final Weighted Scores
Price	80
Specific goals - Scorecard	20
TOTAL SCORE:	100

Up to 100 minus W_1 tender evaluation points will be awarded to tenderers who complete the preferencing schedule and who are found to be eligible for the preference claimed. **Should the evidence required for any of the Specific Goals applicable in this tender not be provided, a tenderer will score zero preference points for that particular "Specific Goal".**

In terms of Transnet Preferential Procurement Policy (TPPP) and Procurement Manuals, the following preference points must be awarded to a bidder who provides the relevant required evidence for claiming points.

Selected Specific Goal	Number of points allocated (80/20)
B-BBEE Level of contributor Level 1	15,00
B-BBEE Level of contributor Level 2	10,00
50% Black Youth Owned Entities	5,00
Non-Compliant and/or B-BBEE Level 3-8 contributors	0

The following Table represents the evidence to be submitted for claiming preference points for applicable specific goals in a particular tender:

Specific Goals	Acceptable Evidence
B-BBEE	B-BBEE Certificate / Sworn-Affidavit B-BBEE Certificate (in case of JV, a consolidate scorecard will be accept) as per DTIC guidelines
50% Black Youth Owned Entities	Certified copy of ID Documents of the Owners and B-BBEE Certificate / Affidavit (in case of JV, a consolidate scorecard will be accept)

The maximum points for this bid are allocated as follows:

DISCRIPTION	POINTS
PRICE	80
B-BBEE STATUS LEVEL OF CONTRIBUTION Level 1 – 15 Points B-BBEE STATUS LEVEL OF CONTRIBUTION Level 2 – 10 Points 50% Black Youth Owned Entities – 5 points allocated	20
Total points for Price and Preferences (Specific Goals) must not exceed	100

Note: Transnet reserves the right to carry out an independent audit of the tenderers scorecard components at any stage from the date of close of the tenders until completion of the contract.

C.3.13 Tender offers will only be accepted if:

1. The tenderer or any of its directors/shareholders is not listed on the Register of Tender Defaulters in terms of the Prevention and Combating of Corrupt Activities Act of 2004 as a person prohibited from doing business with the public sector;
2. the tenderer does not appear on Transnet's list for restricted tenderers and National Treasury's list of Tender Defaulters;
3. the tenderer has fully and properly completed the Compulsory Enterprise Questionnaire and there are no conflicts of interest which may impact on the tenderer's ability to perform the contract in the best interests of the Employer or potentially compromise the tender process and persons in the employ of the state.
4. Transnet reserves the right to award the tender to the tenderer who scores the highest number of points overall, unless there are **objective criteria** which will justify the award of the tender to another tenderer. Objective criteria include

but are not limited to the outcome of a due diligence exercise to be conducted.
The due diligence exercise may take the following factors into account inter alia;

the tenderer:

- a) is not under restrictions, or has principals who are under restrictions, preventing participating in the employer's procurement,
- b) is not undergoing a process of being restricted by Transnet or other state institution that Transnet may be aware of,
- c) can, as necessary and in relation to the proposed contract, demonstrate that he or she possesses the professional and technical qualifications, professional and technical competence, financial resources, equipment and other physical facilities, managerial capability, reliability, experience and reputation, expertise and the personnel, to perform the contract,
- d) has the legal capacity to enter into the contract,
- e) is not insolvent, in receivership, under Business Rescue as provided for in chapter 6 of the Companies Act, 2008, bankrupt or being wound up, has his affairs administered by a court or a judicial officer, has suspended his business activities, or is subject to legal proceedings in respect of any of the foregoing,
- f) complies with the legal requirements, if any, stated in the tender data and
- g) is able, in the option of the employer to perform the contract free of conflicts of interest.

C.3.17 The number of paper copies of the signed contract to be provided by the Employer is 1 (one).

C.1 General

C.1.1 Actions

C.1.1.1 The employer and each tenderer submitting a tender offer shall comply with these conditions of tender. In their dealings with each other, they shall discharge their duties and obligations as set out in C.2 and C.3, timeously and with integrity, and behave equitably, honestly and transparently, comply with all legal obligations and not engage in anticompetitive practices.

C.1.1.2 The employer and the tenderer and all their agents and employees involved in the tender process shall avoid conflicts of interest and where a conflict of interest is perceived or known, declare any such conflict of interest, indicating the nature of such conflict. Tenderers shall declare any potential conflict of interest in their tender submissions. Employees, agents and advisors of the employer shall declare any conflict of interest to whoever is responsible for overseeing the procurement process at the start of any deliberations relating to the procurement process or as soon as they become aware of such conflict and abstain from any decisions where such conflict exists or recuse themselves from the procurement process, as appropriate.

Note: 1) A conflict of interest may arise due to a conflict of roles which might provide an incentive for improper acts in some circumstances. A conflict of interest can create an appearance of impropriety that can undermine confidence in the ability of that person to act properly in his or her position even if no improper acts result.

2) Conflicts of interest in respect of those engaged in the procurement process include direct, indirect or family interests in the tender or outcome of the procurement process and any personal bias, inclination, obligation, allegiance or loyalty which would in any way affect any decisions taken.

C.1.1.3 The employer shall not seek and a tenderer shall not submit a tender without having a firm intention and the capacity to proceed with the contract.

C.1.2 Tender Documents

The documents issued by the employer for the purpose of a tender offer are listed in the tender data.

C.1.3 Interpretation

C.1.3.1 The tender data and additional requirements contained in the tender schedules that are included in the returnable documents are deemed to be part of these conditions of tender.

C.1.3.2 These conditions of tender, the tender data and tender schedules which are required for tender evaluation purposes, shall form part of any contract arising from the invitation to tender.

C.1.3.3 For the purposes of these conditions of tender, the following definitions apply:

- a) **conflict of interest** means any situation in which:
 - i) someone in a position of trust has competing professional or personal interests which make it difficult to fulfill his or her duties impartially;
 - ii) an individual or tenderer is in a position to exploit a professional or official capacity in some way for their personal or corporate benefit; or
 - iii) incompatibility or contradictory interests exist between an employee and the tenderer who employs that employee.
- b) **comparative offer** means the price after the factors of a non-firm price and all unconditional discounts it can be utilised to have been taken into consideration;
- c) **corrupt practice** means the offering, giving, receiving or soliciting of anything of value to influence the action of the employer or his staff or agents in the tender process;

- d) **fraudulent practice** means the misrepresentation of the facts in order to influence the tender process or the award of a contract arising from a tender offer to the detriment of the employer, including collusive practices intended to establish prices at artificial levels;

C.1.4 Communication and employer's agent

Each communication between the employer and a tenderer shall be to or from the employer's agent only, and in a form that can be readily read, copied and recorded. Communications shall be in the English language. The employer shall not take any responsibility for non-receipt of communications from or by a tenderer. The name and contact details of the employer's agent are stated in the tender data.

C.1.5 Cancellation and Re-Invitation of Tenders

C.1.5.1 An employer may, prior to the award of the tender, cancel a tender if-

- a) due to changed circumstances, there is no longer a need for the engineering and construction works specified in the invitation;
- b) funds are no longer available to cover the total envisaged expenditure; or
- c) no acceptable tenders are received.
- d) there is a material irregularity in the tender process.

C.1.5.2 The decision to cancel a tender invitation must be published in the same manner in which the original tender invitation was advertised

C.1.5.3 An employer may only with the prior approval of the relevant treasury cancel a tender invitation for the second time.

C.1.6 Procurement procedures

C.1.6.1 General

Unless otherwise stated in the tender data, a contract will, subject to C.3.13, be concluded with the tenderer who in terms of C.3.11 is the highest ranked or the tenderer scoring the highest number of tender evaluation points, as relevant, based on the tender submissions that are received at the closing time for tenders.

C.1.6.2 Competitive negotiation procedure

C.1.6.2.1 Where the tender data require that the competitive negotiation procedure is to be followed, tenderers shall submit tender offers in response to the proposed contract in the first round of submissions. Notwithstanding the requirements of C.3.4, the employer shall announce only the names of the tenderers who make a submission. The requirements of C.8 relating to the material deviations or qualifications which affect the competitive position of tenderers shall not apply.

C.1.6.2.2 All responsive tenderers or at least a minimum of not less than three responsive tenderers that are highest ranked in terms of the evaluation criteria stated in the tender data shall be invited to enter into competitive negotiations based on the principle of equal treatment, keeping confidential the proposed solutions and associated information.

Notwithstanding the provisions of C.2.17, the employer may request that tenders be clarified, specified and fine-tuned in order to improve a tenderer's competitive position provided that such clarification, specification, fine-tuning or additional information does not alter any fundamental aspects of the offers or impose substantial new requirements which restrict or distort competition or have a discriminatory effect.

C.1.6.2.3 At the conclusion of each round of negotiations, tenderers shall be invited by the employer to revise their tender offer based on the same evaluation criteria, with or without adjusted weightings. Tenderers shall be advised when they are to submit their best and final offer.

C.1.6.2.4 The contract shall be awarded in accordance with the provisions of C.3.11 and C.3.13 after tenderers have been requested to submit their best and final offer.

C.1.6.3 Proposal procedure using the two stage-system

C.1.6.3.1 Option 1

Tenderers shall in the first stage submit technical proposals and, if required, cost parameters around which a contract may be negotiated. The employer shall evaluate each responsive submission in terms of the method of evaluation stated in the tender data, and in the second stage negotiate a contract with the tenderer scoring the highest number of evaluation points and award the contract in terms of these conditions of tender.

C.1.6.3.2 Option 2

C.1.6.3.2.1 Tenderers shall submit in the first stage only technical proposals. The employer shall invite all responsive tenderers to submit tender offers in the second stage, following the issuing of procurement documents.

C.1.6.3.2.2 The employer shall evaluate tenders received during the second stage in terms of the method of evaluation stated in the tender data, and award the contract in terms of these conditions of tender.

C.2 Tenderer's obligations

C.2.1 Eligibility

C.2.1.1 Submit a tender offer only if the tenderer satisfies the criteria stated in the tender data and the tenderer, or any of his principals, is not under any restriction to do business with employer.

C.2.1.2 Notify the employer of any proposed material change in the capabilities or formation of the tendering entity (or both) or any other criteria which formed part of the qualifying requirements used by the employer as the basis in a prior process to invite the tenderer to submit a tender offer and obtain the employer's written approval to do so prior to the closing time for tenders.

C.2.2 Cost of tendering

C.2.2.1 Accept that, unless otherwise stated in the tender data, the employer will not compensate the tenderer for any costs incurred in the preparation and submission of a tender offer, including the costs of any testing necessary to demonstrate that aspects of the offer complies with requirements.

C.2.2.2 The cost of the tender documents charged by the employer shall be limited to the actual cost incurred by the employer for printing the documents. Employers must attempt to make available the tender documents on its website so as not to incur any costs pertaining to the printing of the tender documents.

C.2.3 Check documents

Check the tender documents on receipt for completeness and notify the employer of any discrepancy or omission.

C.2.4 Confidentiality and copyright of documents

Treat as confidential all matters arising in connection with the tender. Use and copy the documents issued by the employer only for the purpose of preparing and submitting a tender offer in response to the invitation.

C.2.5 Reference documents

Obtain, as necessary for submitting a tender offer, copies of the latest versions of standards, specifications, conditions of contract and other publications, which are not attached but which are incorporated into the tender documents by reference.

C.2.6 Acknowledge addenda

Acknowledge receipt of addenda to the tender documents, which the employer may issue, and if necessary apply for an extension to the closing time stated in the tender data, in order to take the addenda into account.

C.2.7 Clarification meeting

Attend, where required, a clarification meeting at which tenderers may familiarize themselves with aspects of the proposed work, services or supply and raise questions. Details of the meeting(s) are stated in the tender data.

C.2.8 Seek clarification

Request clarification of the tender documents, if necessary, by notifying the employer at least five (5) working days before the closing time stated in the tender data.

C.2.9 Insurance

Be aware that the extent of insurance to be provided by the employer (if any) might not be for the full cover required in terms of the conditions of contract identified in the contract data. The tenderer is advised to seek qualified advice regarding insurance.

C.2.10 Pricing the tender offer

C.2.10.1 Include in the rates, prices, and the tendered total of the prices (if any) all duties, taxes except Value Added Tax (VAT), and other levies payable by the successful tenderer, such duties, taxes and levies being those applicable fourteen (14) days before the closing time stated in the tender data.

C.2.10.2 Show VAT payable by the employer separately as an addition to the tendered total of the prices.

C.2.10.3 Provide rates and prices that are fixed for the duration of the contract and not subject to adjustment except as provided for in the conditions of contract identified in the contract data.

C.2.10.4 State the rates and prices in Rand unless instructed otherwise in the tender data. The conditions of contract identified in the contract data may provide for part payment in other currencies.

C.2.11 Alterations to documents

Do not make any alterations or additions to the tender documents, except to comply with instructions issued by the employer, or necessary to correct errors made by the tenderer. All signatories to the tender offer shall initial all such alterations.

C.2.12 Alternative tender offers

C.2.12.1 Unless otherwise stated in the tender data, submit alternative tender offers only if a main tender offer, strictly in accordance with all the requirements of the tender documents, is also submitted as well as a schedule that compares the requirements of the tender documents with the alternative requirements that are proposed.

C.2.12.2 Accept that an alternative tender offer must be based only on the criteria stated in the tender data or criteria otherwise acceptable to the employer.

C.2.12.3 An alternative tender offer must only be considered if the main tender offer is the winning tender.

C.2.13 Submitting a tender offer

C.2.13.1 Submit one tender offer only, either as a single tendering entity or as a member in a joint venture to provide the whole of the works identified in the contract data and described in the scope of works, unless stated otherwise in the tender data.

C.2.13.2 Return all returnable documents to the employer after completing them in their entirety, either electronically (if they were issued in electronic format) or by writing legibly in non-erasable ink.

C.2.13.3 Submit the parts of the tender offer communicated on paper as an original plus the number of copies stated in the tender data, with an English translation of any documentation in a language other than English, and the parts communicated electronically in the same format as they were issued by the employer.

C.2.13.4 Sign the original and all copies of the tender offer where required in terms of the tender data. The employer will hold all authorized signatories liable on behalf of the tenderer. Signatories for tenderers proposing to contract as joint ventures shall state which of the signatories is the lead partner whom the employer shall hold liable for the purpose of the tender offer.

C.2.13.5 Seal the original and each copy of the tender offer as separate packages marking the packages as "ORIGINAL" and "COPY". Each package shall state on the outside the employer's address and identification details stated in the tender data, as well as the tenderer's name and contact address.

C.2.13.6 Where a two-envelope system is required in terms of the tender data, place and seal the returnable documents listed in the tender data in an envelope marked "financial proposal" and place the remaining returnable documents in an envelope marked "technical proposal". Each envelope shall state on the outside the employer's address and identification details stated in the tender data, as well as the tenderer's name and contact address.

C.2.13.7 Seal the original tender offer and copy packages together in an outer package that states on the outside only the employer's address and identification details as stated in the tender data.

C.2.13.8 Accept that the employer will not assume any responsibility for the misplacement or premature opening of the tender offer if the outer package is not sealed and marked as stated.

C.2.13.9 Accept that tender offers submitted by facsimile or e-mail will be rejected by the employer, unless stated otherwise in the tender data.

C.2.14 Information and data to be completed in all respects

Accept that tender offers, which do not provide all the data or information requested completely and in the form required, may be regarded by the employer as non-responsive.

C.2.15 Closing time

C.2.15.1 Ensure that the employer receives the tender offer at the address specified in the tender data not later than the closing time stated in the tender data. Accept that proof of posting shall not be accepted as proof of delivery.

C.2.15.2 Accept that, if the employer extends the closing time stated in the tender data for any reason, the requirements of these conditions of tender apply equally to the extended deadline.

C.2.16 Tender offer validity

C.2.16.1 Hold the tender offer(s) valid for acceptance by the employer at any time during the validity period stated in the tender data after the closing time stated in the tender data.

C.2.16.2 If requested by the employer, consider extending the validity period stated in the tender data for an agreed additional period with or without any conditions attached to such extension.

C.2.16.3 Accept that a tender submission that has been submitted to the employer may only be withdrawn or substituted by giving the employer's agent written notice before the closing time for tenders that a tender is to be withdrawn or substituted. If the validity period stated in C.2.16 lapses before the employer evaluating tender, the contractor reserves the right to review the price based on Consumer Price Index (CPI).

C.2.16.4 Where a tender submission is to be substituted, a tenderer must submit a substitute tender in accordance with the requirements of C.2.13 with the packages clearly marked as "SUBSTITUTE".

C.2.17 Clarification of tender offer after submission

Provide clarification of a tender offer in response to a request to do so from the employer during the evaluation of tender offers. This may include providing a breakdown of rates or prices and correction of arithmetical errors by the adjustment of certain rates or item prices (or both). No change in the competitive position of tenderers or substance of the tender offer is sought, offered, or permitted.

Note: Sub-clause C.2.17 does not preclude the negotiation of the final terms of the contract with a preferred tenderer following a competitive selection process, should the Employer elect to do so.

C.2.18 Provide other material

C.2.18.1 Provide, on request by the employer, any other material that has a bearing on the tender offer, the tenderer's commercial position (including notarized joint venture agreements), preferencing arrangements, or samples of materials, considered necessary by the employer for the purpose of a full and fair risk assessment.

Should the tenderer not provide the material, or a satisfactory reason as to why it cannot be provided, by the time for submission stated in the employer's request, the employer may regard the tender offer as non-responsive.

C.2.18.2 Dispose of samples of materials provided for evaluation by the employer, where required.

C.2.19 Inspections, tests and analysis

Provide access during working hours to premises for inspections, tests and analysis as provided for in the tender data.

C.2.20 Submit securities, bonds and policies

If requested, submit for the employer's acceptance before formation of the contract, all securities, bonds, guarantees, policies and certificates of insurance required in terms of the conditions of contract identified in the contract data.

C.2.21 Check final draft

Check the final draft of the contract provided by the employer within the time available for the employer to issue the contract.

C.2.22 Return of other tender documents

If so instructed by the employer, return all retained tender documents within twenty-eight (28) days after the expiry of the validity period stated in the tender data.

C.2.23 Certificates

Include in the tender submission or provide the employer with any certificates as stated in the tender data.

C.3 The employer's undertakings

C.3.1 Respond to requests from the tenderer

C.3.1.1 Unless otherwise stated in the tender Data, respond to a request for clarification received up to five (5) working days before the tender closing time stated in the Tender Data and notify all tenderers who collected tender documents.

C.3.1.2 Consider any request to make a material change in the capabilities or formation of the tendering entity (or both) or any other criteria which formed part of the qualifying requirements used to prequalify a tenderer to submit a tender offer in terms of a previous procurement process and deny any such request if as a consequence:

- a) an individual firm, or a joint venture as a whole, or any individual member of the joint venture fails to meet any of the collective or individual qualifying requirements;
- b) the new partners to a joint venture were not prequalified in the first instance, either as individual firms or as another joint venture; or
- c) in the opinion of the Employer, acceptance of the material change would compromise the outcome of the prequalification process.

C.3.2 Issue Addenda

If necessary, issue addenda that may amend or amplify the tender documents to each tenderer during the period from the date that tender documents are available until three (3) working days before the tender closing time stated in the Tender Data. If, as a result a tenderer applies for an extension to the closing time stated in the Tender Data, the Employer may grant such extension and, shall then notify all tenderers who collected tender documents.

C.3.3 Return late tender offers

Return tender offers received after the closing time stated in the Tender Data, unopened, (unless it is necessary to open a tender submission to obtain a forwarding address), to the tenderer concerned.

C.3.4 Opening of tender submissions

C.3.4.1 Unless the two-envelope system is to be followed, open valid tender submissions in the presence of tenderers' agents who choose to attend at the time and place stated in the tender data. Tender submissions for which acceptable reasons for withdrawal have been submitted will not be opened.

C.3.4.2 Announce at the meeting held immediately after the opening of tender submissions, at a venue indicated in the tender data, the name of each tenderer whose tender offer is opened and, where applicable, the total of his prices, number of points claimed for its BBBEE status level and time for completion for the main tender offer only.

C.3.4.3 Make available the record outlined in C.3.4.2 to all interested persons upon request.

C.3.5 Two-envelope system

C.3.5.1 Where stated in the tender data that a two-envelope system is to be followed, open only the technical proposal of valid tenders in the presence of tenderers' agents who choose to attend at the time and place stated in the tender data and announce the name of each tenderer whose technical proposal is opened.

C.3.5.2 Evaluate functionality of the technical proposals offered by tenderers, then advise tenderers who remain in contention for the award of the contract of the time and place when the financial proposals will be opened. Open only the financial proposals of tenderers, who score in the functionality evaluation more than the minimum number of points for functionality stated in the tender data, and announce the score obtained for the technical proposals and the total price and any points claimed on BBEE status level. Return unopened financial proposals to tenderers whose technical proposals failed to achieve the minimum number of points for functionality.

C.3.6 Non-disclosure

Not disclose to tenderers, or to any other person not officially concerned with such processes, information relating to the evaluation and comparison of tender offers, the final evaluation price and recommendations for the award of a contract, until after the award of the contract to the successful tenderer.

C.3.7 Grounds for rejection and disqualification

Determine whether there has been any effort by a tenderer to influence the processing of tender offers and instantly disqualify a tenderer (and his tender offer) if it is established that he engaged in corrupt or fraudulent practices.

C.3.8 Test for responsiveness

C.3.8.1 Determine, after opening and before detailed evaluation, whether each tender offer properly received:

- a) complies with the requirements of these Conditions of Tender,
- b) has been properly and fully completed and signed, and
- c) is responsive to the other requirements of the tender documents.

C.3.8.2 A responsive tender is one that conforms to all the terms, conditions, and specifications of the tender documents without material deviation or qualification. A material deviation or qualification is one which, in the Employer's opinion, would:

- a) detrimentally affect the scope, quality, or performance of the works, services or supply identified in the Scope of Work,
- b) significantly change the Employer's or the tenderer's risks and responsibilities under the contract, or
- c) affect the competitive position of other tenderers presenting responsive tenders, if it were to be rectified.

Reject a non-responsive tender offer, and not allow it to be subsequently made responsive by correction or withdrawal of the non-conforming deviation or reservation.

C.3.9 Arithmetical errors, omissions and discrepancies

C.3.9.1 Check responsive tenders for discrepancies between amounts in words and amounts in figures. Where there is a discrepancy between the amounts in figures and the amount in words, the amount in words shall govern.

C.3.9.2 Check the highest ranked tender or tenderer with the highest number of tender evaluation points after the evaluation of tender offers in accordance with C.3.11 for:

- a) the gross misplacement of the decimal point in any unit rate;
- b) omissions made in completing the pricing schedule or bills of quantities; or
- c) arithmetic errors in:

- (i) line item totals resulting from the product of a unit rate and a quantity in bills of quantities or schedules of prices; or
- (ii) the summation of the prices.

C.3.9.3 Notify the tenderer of all errors or omissions that are identified in the tender offer and either confirm the tender offer as tendered or accept the corrected total of prices.

C.3.9.4 Where the tenderer elects to confirm the tender offer as tendered, correct the errors as follows:

- a) If bills of quantities or pricing schedules apply and there is an error in the line item total resulting from the product of the unit rate and the quantity, the line item total shall govern and the rate shall be corrected. Where there is an obviously gross misplacement of the decimal point in the unit rate, the line item total as quoted shall govern, and the unit rate shall be corrected.
- b) Where there is an error in the total of the prices either as a result of other corrections required by this checking process or in the tenderer's addition of prices, the total of the prices shall govern and the tenderer will be asked to revise selected item prices (and their rates if bills of quantities apply) to achieve the tendered total of the prices.

C.3.10 Clarification of a tender offer

Obtain clarification from a tenderer on any matter that could give rise to ambiguity in a contract arising from the tender offer.

C.3.11 Evaluation of tender offers

The Standard Conditions of Tender standardize the procurement processes, methods and procedures from the time that tenders are invited to the time that a contract is awarded. They are generic in nature and are made project specific through choices that are made in developing the Tender Data associated with a specific project.

Conditions of tender are by definition the document that establishes a tenderer's obligations in submitting a tender and the employer's undertakings in soliciting and evaluating tender offers. Such conditions establish the rules from the time a tender is advertised to the time that a contract is awarded and require employers to conduct the process of offer and acceptance in terms of a set of standard procedures.

The CIDB Standard Conditions of Tender are based on a procurement system that satisfies the following system requirements:	
Requirement	Qualitative interpretation of goal
Fair	The process of offer and acceptance is conducted impartially without bias, providing simultaneous and timely access to participating parties to the same information.
Equitable	Terms and conditions for performing the work do not unfairly prejudice the interests of the parties.
Transparent	The only grounds for not awarding a contract to a tenderer who satisfies all requirements are restrictions from doing business with the employer, lack of capability or capacity, legal impediments and conflicts of interest.
Competitive	The system provides for appropriate levels of competition to ensure cost effective and best value outcomes.
Cost effective	The processes, procedures and methods are standardized with sufficient flexibility to attain best value outcomes in respect of quality, timing and price, and least resources to effectively manage and control procurement processes.

The activities associated with evaluating tender offers are as follows:

- a) Open and record tender offers received
- b) Determine whether or not tender offers are complete
- c) Determine whether or not tender offers are responsive
- d) Evaluate tender offers
- e) Determine if there are any grounds for disqualification
- f) Determine acceptability of preferred tenderer
- g) Prepare a tender evaluation report
- h) Confirm the recommendation contained in the tender evaluation report

C.3.11.1 General

The employer must appoint an evaluation panel of not less than three persons conversant with the proposed scope of works to evaluate each responsive tender offer using the tender evaluation methods and associated evaluation criteria and weightings that are specified in the tender data.

C.3.12 Insurance provided by the employer

If requested by the proposed successful tenderer, submit for the tenderer's information the policies and / or certificates of insurance which the conditions of contract identified in the contract data, require the employer to provide.

C.3.13 Acceptance of tender offer

Accept the tender offer; if in the opinion of the employer, it does not present any risk and only if the tenderer:

- a) is not under restrictions, or has principals who are under restrictions, preventing participating in the employer's procurement;
- b) can, as necessary and in relation to the proposed contract, demonstrate that he or she possesses the professional and technical qualifications, professional and technical competence, financial resources, equipment and other physical facilities, managerial capability, reliability, experience and reputation, expertise and the personnel, to perform the contract;
- c) has the legal capacity to enter into the contract;
- d) is not; insolvent, in receivership, under Business Rescue as provided for in chapter 6 of the Companies Act No. 2008, bankrupt or being wound up, has his/her affairs administered by a court or a judicial officer, has suspended his/her business activities or is subject to legal proceedings in respect of any of the foregoing;
- e) complies with the legal requirements, if any, stated in the tender data; and
- f) is able, in the opinion of the employer, to perform the contract free of conflicts of interest.

C.3.14 Prepare contract documents

C.3.14.1 If necessary, revise documents that shall form part of the contract and that were issued by the employer as part of the tender documents to take account of:

- a) addenda issued during the tender period,
- b) inclusion of some of the returnable documents and
- c) other revisions agreed between the employer and the successful tenderer.

C.3.14.2 Complete the schedule of deviations attached to the form of offer and acceptance, if any.

C.3.15 Complete adjudicator's contract

Unless alternative arrangements have been agreed or otherwise provided for in the contract, arrange for both parties to complete formalities for appointing the selected adjudicator at the same time as the main contract is signed.

C.3.16 Registration of the award

An employer must, within twenty-one (21) working days from the date on which a contractor's offer to perform a construction works contract is accepted in writing by the employer, register and publish the award on the cidb Register of Projects.

C.3.17 Provide copies of the contracts

Provide to the successful tenderer the number of copies stated in the Tender Data of the signed copy of the contract as soon as possible after completion and signing of the form of offer and acceptance.

C.3.18 Provide written reasons for actions taken

Provide upon request written reasons to tenderers for any action that is taken in applying these conditions of tender but withhold information which is not in the public interest to be divulged, which is considered to prejudice the legitimate commercial interests of tenderers or might prejudice fair competition between tenderers.

T2.1 List of Returnable Documents

2.1.1 T2.2-01 Agreement in terms of Protection of Personal Information Act, 4 of 2013 ("POPIA")

2.1.2 These schedules are required for eligibility and functionality purposes

T2.2-02 **Eligibility Criteria Schedule** - Certificate of attendance at Compulsory Tender Clarification Meeting

2.1.3 Returnable Schedules:

General:

- T2.2-03 Plan
- T2.2-04 Previous Experience
- T2.2-05 Health and Safety Management
- T2.2-06 Health and Safety Questionnaire
- T2.2-07 Project Organogram, Management & CV's
- T2.2-08 Quality Management
- T2.2-09 Authority to submit tender
- T2.2-10 Record of addenda to tender documents
- T2.2-11 Letter of Good Standing
- T2.2-12 Risk Elements
- T2.2-13 Availability of equipment and other resources
- T2.2-14 Schedule of proposed Subcontractors
- T2.2-15 Affected Property Establishment Requirements

Agreement and Commitment by Tenderer:

- T2.2-16: CIDB SFU ANNEX G Compulsory Enterprise Questionnaire. Valid proof of Respondent's compliance to Specific Goals evidence (Preference Claim Form) requirements stipulated in SBD6.1.
- T2.2-17 Non-Disclosure Agreement
- T2.2-18 RFQ Declaration Form
- T2.2-19 RFQ – Breach of Law
- T2.2-20 Certificate of Acquaintance with Tender Document

T2.2-21 Service Provider Integrity Pact

T2.2-22 Supplier Code of Conduct

Insurance:

T2.2-23 Insurance provided by the Contractor

Transnet Vendor Registration Form:

T2.2-24 Transnet Vendor Registration Form

2.2 C1.1 Offer portion of Form of Offer & Acceptance

2.3 C1.2 Contract Data Part 2 (by the *Contractor*)

2.4 C2.2 Price List

T2.2-01 Agreement in terms of Protection of Personal Information Act, 4 of 2013 ("POPIA")

1. PREAMBLE AND INTRODUCTION

- 1.1. The rights and obligation of the Parties in terms of the Protection of Personal Information Act, 4 of 2013 ("POPIA") are included as forming part of the terms and conditions of this contract.

2. PROTECTION OF PERSONAL INFORMATION

- 2.1. The following terms shall bear the same meaning as contemplated in Section 1 of the Protection of Person information act, No. of 2013 "(POPIA)":

consent; data subject; electronic communication; information officer; operator; person; personal information; processing; record; Regulator; responsible party; special information; as well as any terms derived from these terms.

- 2.2. The Operator will process all information by the Transnet in terms of the requirements contemplated in Section 4(1) of the POPIA:

Accountability; Processing limitation; Purpose specification; Further processing limitation; Information quality; Openness; Security safeguards and Data subject participation.

- 2.3. The Parties acknowledge and agree that, in relation to personal information of Transnet and the information of a third party that will be processed pursuant to this Agreement, the Operator is (.....) hereinafter Operator and the Data subject is "Transnet". Operator will process personal information only with the knowledge and authorisation of Transnet and will treat personal information and the information of a third party which comes to its knowledge as confidential and will not disclose it, unless so required by law or subject to the exceptions contained in the POPIA.

- 2.4. Transnet reserves all the rights afforded to it by the POPIA in the processing of any of its information as contained in this Agreement and the Operator is required to comply with all prescripts as detailed in the POPIA relating to all information concerning Transnet.

- 2.5. In terms of this Agreement, the Operator acknowledges that it will obtain and have access to personal information of Transnet and the information of a third party and agrees that it shall only process the information disclosed by Transnet in terms of this Agreement and only for the purposes as detailed in this Agreement and in accordance with any applicable law.

- 2.6. Should there be a need for the Operator to process the personal information and the information of a third party in a way that is not agreed to in this Agreement, the Operator must request consent from Transnet to the processing of its personal information or and the information of a third party in a manner other than that it was collected for, which consent cannot be unreasonably withheld.

-
- 2.7. Furthermore, the Operator will not otherwise modify, amend or alter any personal information and the information of a third party submitted by Transnet or disclose or permit the disclosure of any personal information and the information of a third party to any third party without prior written consent from Transnet.
- 2.8. The Operator shall, at all times, ensure compliance with any applicable laws put in place and maintain sufficient measures, policies and systems to manage and secure against all forms of risks to any information that may be shared or accessed pursuant to the services offered to Transnet in terms of this Agreement (physically, through a computer or any other form of electronic communication).
- 2.9. The Operator shall notify Transnet in writing of any unauthorised access to personal information and the information of a third party, cybercrimes or suspected cybercrimes, in its knowledge and report such crimes or suspected crimes to the relevant authorities in accordance with applicable laws, after becoming aware of such crimes or suspected crime. The Operator must inform Transnet of the breach as soon as it has occurred to allow Transnet to take all necessary remedial steps to mitigate the extent of the loss or compromise of personal information and the information of a third party and to restore the integrity of the affected personal information as quickly as is possible.
- 2.10. Transnet may, in writing, request the Operator to confirm and/or make available any personal information and the information of a third party in its possession in relation to Transnet and if such personal information has been accessed by third parties and the identity thereof in terms of the POPIA.
- 2.11. Transnet may further request that the Operator correct, delete, destroy, withdraw consent or object to the processing of any personal information and the information of a third party relating to the Transnet or a third party in the Operator's possession in terms of the provision of the POPIA and utilizing Form 2 of the POPIA Regulations.
- 2.12. In signing this addendum that is in terms of the POPIA, the Operator hereby agrees that it has adequate measures in place to provide protection of the personal information and the information of a third party given to it by Transnet in line with the 8 conditions of the POPIA and that it will provide to Transnet satisfactory evidence of these measures whenever called upon to do so by Transnet.

The Operator is required to provide confirmation that all measures in terms of the POPIA are in place when processing personal information and the information of a third party received from Transnet:

YES		NO	
------------	--	-----------	--

2.13. Further, the Operator acknowledges that it will be held liable by Transnet should it fail to process personal information in line with the requirements of the POPIA. The Operator will be subject to any civil or criminal action, administrative fines or other penalty or loss that may arise as a result of the processing of any personal information that Transnet submitted to it.

2.14. Should a Tenderer have any complaints or objections to processing of its personal information, by Transnet, the Tenderer can submit a complaint to the Information Regulator on <https://www.justice.gov.za/inforeg/>, click on contact us, click on complaints.IR@justice.gov.za

3. **SOLE AGREEMENT**

3.1. The Agreement, constitute the sole agreement between the parties relating to the subject matter referred to in paragraph 1.1 of this and no amendment/variation/change shall be of any force and effect unless reduced to writing and signed by or on behalf of both parties.

Signed at _____ on this _____ day of _____ 20..

Name: _____

Title: _____

Signature: _____

.....

(Operator)

Authorised signatory for and on behalf of who warrants that he/she is duly authorised to sign this Agreement.

AS WITNESSES:

1. Name: _____ Signature: _____

2. Name: _____ Signature: _____

T2.2-02: Eligibility Criteria Schedule -

Certificate of Attendance at Tender Clarification Meeting

This is to certify that

(Company Name)

Represented
by:

(Name and
Surname)

Was represented at the compulsory tender clarification meeting

Held at:	GROBLERSHOOP TRANSNET DEPOT TO LOOP 16	
On (date)	22 OCTOBER 2026	Starting time: 10:00 am

Particulars of person(s) attending the meeting:

Name

Signature

Capacity

Attendance of the above company at the meeting was confirmed:

Name

Signature

**For and on Behalf of the
Employers Agent.**

Date

T2.2-03: Plan

The Tenderer details the plan for evaluation and attaches it to this schedule.

The Tenderer's attention is drawn to core clause 21 of the NEC3 Term Service Contract regarding the items to be shown on a plan.

Please provide your proposed plan, inclusive but not limited to the following:

The duration of the contract work is 1 (one) month.

The Plan should indicate the following columns as a minimum:

Activity Number	Activity description	Start date	Finish date	Successor	Time risk allowances (TRA)
-----------------	----------------------	------------	-------------	-----------	----------------------------

Signed Date

Name Position

Tenderer

T2.2-04: Health and Safety Management

Submit the following documents as a minimum with your tender:

1. Valid letter of good standing with the Workmen's Compensation Fund.
2. Bidder to provide their own Project Specific safety plan to be submitted in accordance with the OHSA1993 and Transnet Freight Rail's Health and Safety Specification TFR-ISM-RN-R&C-FM009.
3. Risk assessment pertaining to related activities.
4. Safety File (Index only)
5. Safety Work Method Statement pertaining to related activities.
6. Health and Safety Appointments with certificates

Attached submissions to this schedule:

.....
.....

Signed Date

Name Position

Tenderer

T2.2-05: Health and Safety Questionnaire

1. SAFE WORK PERFORMANCE													
1A. Injury Experience / Historical Performance - Alberta													
Use the previous three years injury and illness records to complete the following:													
Year													
Number of medical treatment cases													
Number of restricted work day cases													
Number of lost time injury cases													
Number of fatal injuries													
Total recordable frequency													
Lost time injury frequency													
Number of worker manhours													
<table border="1"> <tr> <td>1 - Medical Treatment Case</td> <td>Any occupational injury or illness requiring treatment provided by a physician or treatment provided under the direction of a physician</td> </tr> <tr> <td>2 - Restricted Work Day Case</td> <td>Any occupational injury or illness that prevents a worker from performing any of his/her craft jurisdiction duties</td> </tr> <tr> <td>3 - Lost Time injury Cases</td> <td>Any occupational injury that prevents the worker from performing any work for at least one day</td> </tr> <tr> <td>4 - Total Recordable Frequency</td> <td>Total number of Medical Treatment, Restricted Work and Lost Time Injury cases multiplied by 200,000 then divided by total manhours</td> </tr> <tr> <td>5- Lost Time Injury Frequency</td> <td>Total number of Lost Time Injury cases multiplied by 200,000 then divide by total manhours</td> </tr> </table>				1 - Medical Treatment Case	Any occupational injury or illness requiring treatment provided by a physician or treatment provided under the direction of a physician	2 - Restricted Work Day Case	Any occupational injury or illness that prevents a worker from performing any of his/her craft jurisdiction duties	3 - Lost Time injury Cases	Any occupational injury that prevents the worker from performing any work for at least one day	4 - Total Recordable Frequency	Total number of Medical Treatment, Restricted Work and Lost Time Injury cases multiplied by 200,000 then divided by total manhours	5- Lost Time Injury Frequency	Total number of Lost Time Injury cases multiplied by 200,000 then divide by total manhours
1 - Medical Treatment Case	Any occupational injury or illness requiring treatment provided by a physician or treatment provided under the direction of a physician												
2 - Restricted Work Day Case	Any occupational injury or illness that prevents a worker from performing any of his/her craft jurisdiction duties												
3 - Lost Time injury Cases	Any occupational injury that prevents the worker from performing any work for at least one day												
4 - Total Recordable Frequency	Total number of Medical Treatment, Restricted Work and Lost Time Injury cases multiplied by 200,000 then divided by total manhours												
5- Lost Time Injury Frequency	Total number of Lost Time Injury cases multiplied by 200,000 then divide by total manhours												
1B. Workers' Compensation Experience													
Use the previous three years injury and illness records to complete the following (if applicable):													
Industry Code:		Industry Classification:											
Year													
Industry Rate													
Contractor Rate													
% Discount or Surcharge													
Is your Workers' Compensation account in good standing? (Please provide letter of confirmation)		☐ Yes ☐ No											
2. CITATIONS													
2A.	Has your company been cited, charged or prosecuted under Health, Safety and/or Environmental Legislation in the last 5 years? ☐ Yes ☐ No If yes, provide details:												
2B.	Has your company been cited, charged or prosecuted under the above Legislation in another Country, Region or State? ☐ Yes ☐ No If yes, provide details:												

3. CERTIFICATE OF RECOGNITION

Does your company have a Certificate of Recognition?

☐ Yes ☐ No If Yes, what is the Certificate No. _____ Issue Date _____

4. SAFETY PROGRAM

Do you have a written safety program manual?

☐ Yes ☐ No

If Yes, provide a copy for review

Do you have a pocket safety booklet for field distribution?

☐ Yes ☐ No

If Yes, provide a copy for review

Does your safety program contain the following elements:

	YES	NO		YES	NO
CORPORATE SAFETY POLICY	☐	☐	EQUIPMENT MAINTENANCE	☐	☐
INCIDENT NOTIFICATION POLICY	☐	☐	EMERGENCY RESPONSE	☐	☐
RECORDKEEPING & STATISTICS	☐	☐	HAZARD ASSESSMENT	☐	☐
REFERENCE TO LEGISLATION	☐	☐	SAFE WORK PRACTICES	☐	☐
GENERAL RULES & REGULATIONS	☐	☐	SAFE WORK PROCEDURES	☐	☐
PROGRESSIVE DISCIPLINE POLICY	☐	☐	WORKPLACE INSPECTIONS	☐	☐
RESPONSIBILITIES	☐	☐	INVESTIGATION PROCESS	☐	☐
PPE STANDARDS	☐	☐	TRAINING POLICY & PROGRAM	☐	☐
ENVIRONMENTAL STANDARDS	☐	☐	COMMUNICATION PROCESSES	☐	☐
MODIFIED WORK PROGRAM	☐	☐			

5. TRAINING PROGRAM

5A. Do you have an orientation program for new hire employees? ☐ Yes ☐ No

If Yes, include a course outline. Does it include any of the following:

	YES	NO		YES	NO
GENERAL RULES & REGULATIONS	☐	☐	CONFINED SPACE ENTRY	☐	☐
EMERGENCY REPORTING	☐	☐	TRENCHING & EXCAVATION	☐	☐
INJURY REPORTING	☐	☐	SIGNS & BARRICADES	☐	☐
LEGISLATION	☐	☐	DANGEROUS HOLES & OPENINGS	☐	☐
RIGHT TO REFUSE WORK	☐	☐	RIGGING & CRANES	☐	☐
PERSONAL PROTECTIVE EQUIPMENT	☐	☐	MOBILE VEHICLES	☐	☐
EMERGENCY PROCEDURES	☐	☐	PREVENTATIVE MAINTENANCE	☐	☐
PROJECT SAFETY COMMITTEE	☐	☐	HAND & POWER TOOLS	☐	☐
HOUSEKEEPING	☐	☐	FIRE PREVENTION & PROTECTION	☐	☐
LADDERS & SCAFFOLDS	☐	☐	ELECTRICAL SAFETY	☐	☐
FALL ARREST STANDARDS	☐	☐	COMPRESSED GAS CYLINDERS	☐	☐
AERIAL WORK PLATFORMS	☐	☐	WEATHER EXTREMES	☐	☐

5B. Do you have a program for training newly hired or promoted supervisors? ☐ Yes ☐ No (If Yes, submit an outline for evaluation. Does it include instruction on the following:					
	Yes	No		Yes	No
EMPLOYER RESPONSIBILITIES	☐	☐	SAFETY COMMUNICATION	☐	☐
EMPLOYEE RESPONSIBILITIES	☐	☐	FIRST AID/MEDICAL PROCEDURES	☐	☐
DUE DILIGENCE	☐	☐	NEW WORKER TRAINING	☐	☐
SAFETY LEADERSHIP	☐	☐	ENVIRONMENTAL REQUIREMENTS	☐	☐
WORK REFUSALS	☐	☐	HAZARD ASSESSMENT	☐	☐
INSPECTION PROCESSES	☐	☐	PRE-JOB SAFETY INSTRUCTION	☐	☐
EMERGENCY PROCEDURES	☐	☐	DRUG & ALCOHOL POLICY	☐	☐
INCIDENT INVESTIGATION	☐	☐	PROGRESSIVE DISCIPLINARY POLICY	☐	☐
SAFE WORK PROCEDURES	☐	☐	SAFE WORK PRACTICES	☐	☐
SAFETY MEETINGS	☐	☐	NOTIFICATION REQUIREMENTS	☐	☐

6. SAFETY ACTIVITIES

Do you conduct safety inspections? Yes No Weekly Monthly Quarterly
☐ ☐ ☐ ☐ ☐

Describe your safety inspection process (include participation, documentation requirements, follow-up, report distribution).

Who follows up on inspection action items?

Do you hold site safety meetings for field employees? If Yes, how often?
Yes No Daily Weekly Biweekly
☐ ☐ ☐ ☐ ☐

Do you hold site meetings where safety is addressed with management and field supervisors?
Yes No Weekly Biweekly Monthly
☐ ☐ ☐ ☐ ☐

Is pre-job safety instruction provided before to each new task? ☐ Yes ☐ No

Is the process documented? ☐ Yes ☐ No

Who leads the discussion?

Do you have a hazard assessment process? ☐ Yes ☐ No

- Are hazard assessments documented? If yes, how are hazard assessments communicated and implemented on each project? Who is responsible for leading the hazard assessment process?

Does your company have policies and procedures for environmental protection, spill clean-up, reporting, waste disposal, and recycling as part of the Health & Safety Program?
☐ Yes ☐ No

How does your company measure its H&S success?

- Attach separate sheet to explain

7. SAFETY STEWARDSHIP

7A Are incident reports and report summaries sent to the following and how often?

	Yes	No	Monthly	Quarterly	Annually
Project/Site Manager	☐	☐	☐	☐	☐
Managing Director	☐	☐	☐	☐	☐
Safety Director/Manager	☐	☐	☐	☐	☐
/Chief Executive Officer	☐	☐	☐	☐	☐

7B How are incident records and summaries kept? How often are they reported internally?

	Yes	No	Monthly	Quarterly	Annually
Incidents totaled for the entire company	☐	☐	☐	☐	☐
Incidents totaled by project	☐	☐	☐	☐	☐
• Subtotaled by superintendent	☐	☐	☐	☐	☐
• Subtotaled by foreman	☐	☐	☐	☐	☐

7C How are the costs of individual incidents kept? How often are they reported internally?

	Yes	No	Monthly	Quarterly	Annually
Costs totaled for the entire company	☐	☐	☐	☐	☐
Costs totaled by project	☐	☐	☐	☐	☐
• Subtotaled by superintendent	☐	☐	☐	☐	☐
• Subtotaled by foreman/general foreman	☐	☐	☐	☐	☐

7D Does your company track non-injury incidents?

	Yes	No	Monthly	Quarterly	Annually
Near Miss	☐	☐	☐	☐	☐
Property Damage	☐	☐	☐	☐	☐
Fire	☐	☐	☐	☐	☐
Security	☐	☐	☐	☐	☐
Environmental	☐	☐	☐	☐	☐

8 PERSONNEL

List key health and safety officers planned for this project. Attach resume.

Name	Position/Title	Designation

Supply name, address and phone number of your company's corporate health and safety representative. Does this individual have responsibilities other than health, safety and environment?

Name	Address	Telephone Number

Other responsibilities:

9 REFERENCES

List the last three company's your form has worked for that could verify the quality and management commitment to your occupational Health & Safety program

Name and Company	Address	Phone Number

T2.2-06: Previous Experience

Note to tenderers:

Tenderers are required to demonstrate their relevant Experience by supplying the following:

- Sufficient references to substantiate experience indicated. Contactable references relevant to this RFQ with either a completion certificate, written reference or in execution (company name, contact person, contact no. and value of work).

Index of documentation attached to this schedule:

.....
.....
.....

Signed

Date

Name

Position

Tenderer

T2.2-07: Project Organogram, Management & CV's

The tender must be able to demonstrate that the project personnel have sufficient knowledge, experience and qualifications to provide the required services and submit the following documents as a minimum with the tender:

1. An organisation chart showing on-site and off-site management (including the key people you have identified in the Contract Data Part two and identify the required legal appointments.)
2. Detailed CV's and proof of qualifications attached for the Project Team including Safety Officer and Quality Assurance Representative.
3. The Individual CV's from the Project Team to indicate the relevant experience
4. Details of the location (and functions) of offices from which the *works* will be managed.
5. Details of the experience of the staff who will be working on the *works* with respect to: Working with the NEC3 Term Service Contract Option chosen for this contract. If staff experience of these matters is limited, an indication of relevant training that they have attended would be helpful.

Index of documentation attached to this schedule:

.....
.....

Signed

Date

Name

Position

Tenderer

T2.2-08: Quality Management

The tenderer is to note that if successful, and awarded the contract, shall execute and complete the contract as per the Quality Management stated in the Service Information and should include but not be limited to the following.

1. Project Quality Plan which satisfies the technical and quality requirements of the service, identifying all procedures, reviews, audits, controls and records used to control and verify compliance with the Service Information.
2. Check list of procedures and method statements to be used during the contract.
3. A signed Quality Policy

Attached submissions to this schedule:

.....
.....
.....
.....

Signed		Date	
Name		Position	
Tenderer			

T2.2-09: Authority to submit a Tender

Indicate the status of the tenderer by ticking the appropriate box hereunder. The tenderer must complete the certificate set out below for his category of organisation or alternatively attach a certified copy of a company / organisation document which provides the same information for the relevant category as requested here.

A - COMPANY	B - PARTNERSHIP	C - JOINT VENTURE	D - SOLE PROPRIETOR

A. Certificate for Company

I, _____ chairperson of the board of directors _____, hereby confirm that by resolution of the board taken on _____ (date), Mr/Ms _____, acting in the capacity of _____, was authorised to sign all documents in connection with this tender offer and any contract resulting from it on behalf of the company.

Signed

Date

Name

Position

Chairman of the Board of Directors

B. Certificate for Partnership

We, the undersigned, being the **key partners** in the business trading as _____

_____ hereby authorise Mr/Ms _____

acting in the capacity of _____, to sign all documents in connection with the tender offer for Contract _____ and any contract resulting from it on our behalf.

Name	Address	Signature	Date

NOTE: This certificate is to be completed and signed by the full number of Partners necessary to commit the Partnership. Attach additional pages if more space is required.

C. Certificate for Joint Venture

We, the undersigned, are submitting this tender offer in Joint Venture and hereby authorise

Mr/Ms _____, an authorised signatory of the company

_____, acting in the capacity of lead

partner, to sign all documents in connection with the tender offer for Contract _____

_____ and any contract resulting from it on our behalf.

This authorisation is evidenced by the attached power of attorney signed by legally authorised signatories of all the partners to the Joint Venture.

Furthermore we attach to this Schedule a copy of the joint venture agreement which incorporates a statement that all partners are liable jointly and severally for the execution of the contract and that the lead partner is authorised to incur liabilities, receive instructions and payments and be responsible for the entire execution of the contract for and on behalf of any and all the partners.

Name of firm	Address	Authorising signature, name (in caps) and capacity

D. Certificate for Sole Proprietor

I, _____, hereby confirm that I am the sole owner of the
business trading as _____.

Signed

Date

Name

Position

Sole Proprietor

TRANSNET RAIL INFRASTRUCTURE MANAGER

TENDER NUMBER: TFR/2026/08/0002/114700/RFQ (TRIM)

DESCRIPTION OF THE SERVICE: SUPPLY, DELIVER AND INSTALL GENERATOR CONTROLLERS FOR UPINGTON DEPOT

T2.2-10: Record of Addenda to Tender Documents

This schedule as submitted confirms that the following communications received from the *Employer* before the submission of this tender offer, amending the tender documents, have been taken into account in this specific tender offer:

	Date	Title or Details
1		
2		
3		
4		
5		
6		
7		
8		
9		
10		

Signed _____ Date _____

Name _____ Position _____

Tenderer _____

T2.2-11 Letter/s of Good Standing with the Workmen's Compensation Fund

Attached to this schedule is the Letter/s of Good Standing.

Name of Company/Members of Joint Venture:

.....
.....
.....
.....
.....
.....
.....

Signed

.....

Date

.....

Name

.....

Position

.....

Tenderer

.....

T2.2-13: Availability of Equipment and Other Resources

The Tenderer to submit a list of all Equipment and other resources that will be used to execute the *service* as described in the Service Information.

Equipment Type and Availability – Description	Hourly Rate	Number of Equipment	Details of Ownership

Signed

Date

Name

Position

Tenderer

T2.2-14: Schedule of Proposed Subcontractors

The tenderer is required to provide details of all the sub-contractors that will be utilised in the execution of the *service*.

Note to tenderers:

- A tenderer may not be awarded points for B-BBEE status level of contributor if the tender documents indicate that the tenderer intends subcontracting more than 25% of the value of the contract to any other person not qualifying for at least the points that the tenderer qualifies for, unless the intended subcontractor is an EME that has the capability to execute the subcontract.
- A person awarded a contract may not subcontract more than 25% of the value of the contract to any other enterprise that does not have an equal or higher B-BBEE status level of contributor that the person concerned, unless the contract is subcontracted to an EME that has the capability and ability to execute the contract.

Tenderer to note that after award, any deviations from this list of proposed sub-contractors will be subject to acceptance by the *Service Manager* in terms of the Conditions of Contract.

Provide information of the Sub-contractors below:

Name of Proposed Subcontractor			Address		Nature of work		Amount of Worked	Percentage of work
% Black Owned	EME	QSE	Youth	Women	Disabilities	Rural/ Underdeveloped areas/ Townships		Military Veterans
	☐	☐	☐	☐	☐	☐		☐

Name of Proposed Subcontractor			Address		Nature of work		Amount of Worked	Percentage of work
% Black Owned	EME	QSE	Youth	Women	Disabilities	Rural/ Underdeveloped areas/ Townships		Military Veterans
	☐	☐	☐	☐	☐	☐		☐

Name of Proposed Subcontractor			Address		Nature of work		Amount of Worked	Percentage of work
% Black Owned	EME	QSE	Youth	Women	Disabilities	Rural/ Underdeveloped areas/ Townships		Military Veterans
	☐	☐	☐	☐	☐	☐		☐

Name of Proposed Subcontractor			Address		Nature of work		Amount of Worked	Percentage of work
% Black Owned	EME	QSE	Youth	Women	Disabilities	Rural/ Underdeveloped areas/ Townships		Military Veterans
	☐	☐	☐	☐	☐	☐		☐

Signed

Date

Name

Position

Tenderer

Tenderers to indicate their Affected Property establishment area requirements:

This image shows a single sheet of white paper with horizontal ruling lines. The lines are evenly spaced and run across the width of the page. There is a solid black vertical line on the left side, creating a margin. The paper appears to be from a notebook or a standard ruled document.

Tenderer

T2.2-16: ANNEX G Compulsory Enterprise Questionnaire

The following particulars hereunder must be furnished.

In the case of a Joint Venture, separate enterprise questionnaires in respect of each partner/member must be completed and submitted.

Section 1: Name of enterprise: _____

Section 2: VAT registration number, if any: _____

Section 3: CIDB registration number, if any: _____

Section 4: CSD number: _____

Section 5: Particulars of sole proprietors and partners in partnerships

Name	Identity number	Personal income tax number

* Complete only if sole proprietor or partnership and attach separate page if more than 3 partners

Section 6: Particulars of companies and close corporations

Company registration number _____

Close corporation number _____

Tax reference number: _____

Section 7: The attached SBD4 must be completed for each tender and be attached as a tender requirement.

Section 8: The attached SBD 6 must be completed for each tender and be attached as a requirement.

The undersigned, who warrants that he / she is duly authorised to do so on behalf of the enterprise:

- i) authorizes the Employer to obtain a tax clearance certificate from the South African Revenue Services that my / our tax matters are in order;
- ii) confirms that the neither the name of the enterprise or the name of any partner, manager, director or other person, who wholly or partly exercises, or may exercise, control over the enterprise appears on the Register of Tender Defaulters established in terms of the Prevention and Combating of Corrupt Activities Act of 2004;
- iii) confirms that no partner, member, director or other person, who wholly or partly exercises, or may exercise, control over the enterprise appears, has within the last five years been convicted of fraud or corruption;
- iv) confirms that I / we are not associated, linked or involved with any other tendering entities submitting tender offers and have no other relationship with any of the tenderers or those responsible for compiling the scope of work that could cause or be interpreted as a conflict of interest; and
- v) confirms that the contents of this questionnaire are within my personal knowledge and are to the best of my belief both true and correct.

Signed	_____	Date	_____
Name	_____	Position	_____
Enterprise name	_____		

SBD 6.1**PREFERENCE POINTS CLAIM FORM**

This preference form must form part of all bids invited. It contains general information and serves as a claim for preference points for Specific Goals contribution. Transnet will award preference points to companies who provide valid proof of evidence as per the table of evidence in paragraph 4.1 below.

1. GENERAL CONDITIONS

1.1 The following preference point systems are applicable to all bids:

- the 80/20 system for requirements with a Rand value of up to R50 000 000 (all applicable taxes included); and

1.2 The value of this bid is estimated to not exceed R50 000 000 (all applicable taxes included) and therefore the 80/20 preference point system shall be applicable. Despite the stipulated preference point system, Transnet shall use the lowest acceptable bid to determine the applicable preference point system in a situation where all received acceptable bids are received outside the stated preference point system.

1.3 Preference points for this bid shall be awarded for:

- (a) Price;
- (b) B-BBEE Status Level of Contribution; and
- (c) Any other specific goal determined in the Transnet preferential procurement policy

1.4 The maximum points for this bid are allocated as follows:

	POINTS
PRICE	80
B-BBEE STATUS LEVEL 1 – 15 Points allocated B-BBEE STATUS LEVEL 2 – 10 Points allocated + 50% Black Youth Owned Entities – 5 Points allocated	20
Total points for Price and Preferences (Specific Goals) must not exceed	100

1.5 Failure on the part of a bidder to submit proof of evidence required for any of the specific goals together with the bid will be interpreted to mean that preference points for that specific goal are not claimed.

- 1.6 The purchaser reserves the right to require of a bidder, either before a bid is adjudicated or at any time subsequently, to substantiate any claim in regard to preferences, in any manner required by the purchaser.

2. DEFINITIONS

- (a) **"all applicable taxes"** includes value-added tax, pay as you earn, income tax, unemployment insurance fund contributions and skills development levies;
- (b) **"B-BBEE"** means broad-based black economic empowerment as defined in section 1 of the Broad-Based Black Economic Empowerment Act;
- (c) **"B-BBEE status level of contributor"** means the B-BBEE status received by a measured entity based on its overall performance using the relevant scorecard contained in the Codes of Good Practice on Black Economic Empowerment, issued in terms of section 9(1) of the Broad-Based Black Economic Empowerment Act;
- (d) **"bid"** means a written offer in a prescribed or stipulated form in response to an invitation by an organ of state for the supply/provision of services, works or goods, through price quotations, advertised competitive bidding processes or proposals;
- (e) **"Broad-Based Black Economic Empowerment Act"** means the Broad-Based Black Economic Empowerment Act, 2003 (Act No. 53 of 2003);
- (f) **"EME"** means an Exempted Micro Enterprise as defines by Codes of Good Practice under section 9 (1) of the Broad-Based Black Economic Empowerment Act, 2003 (Act No. 53 of 2003);
- (g) **"functionality"** means the ability of a bidder to provide goods or services in accordance with specification as set out in the bid documents
- (h) **"Price"** includes all applicable taxes less all unconditional discounts.
- (i) **"Proof of B-BBEE Status Level of Contributor"**
 - i) the B-BBBEE status level certificate issued by an authorised body or person;
 - ii) a sworn affidavit as prescribed by the B-BBEE Codes of Good Practice; or
 - iii) any other requirement prescribed in terms of the B-BBEE Act.
- (j) **"QSE"** means a Qualifying Small Enterprise as defines by Codes of Good Practice under section 9 (1) of the Broad-Based Black Economic Empowerment Act, 2003 (Act No. 53 of 2003);
- (k) **"rand value"** means the total estimated value of a contract in South African currency, calculated at the time of bid invitations, and includes all applicable taxes and excise duties.
- (l) **"Specific goals"** means targeted advancement areas or categories of persons or groups either previously disadvantaged or falling within the scope of the Reconstruction and Development Programme identified by Transnet to be given preference in allocation of procurement contracts in line with section 2(1) of the PPPFA.

3. POINTS AWARDED FOR PRICE

3.1 THE 80/20 PREFERENCE POINT SYSTEMS

A maximum of 80 points is allocated for price on the following basis:

$$P_s = 80 \left(1 - \frac{P_t - P_{\min}}{P_{\min}} \right)$$

Where

P_s	=	Points scored for comparative price of bid under consideration
P_t	=	Comparative price of bid under consideration
$P_{\min}$	=	Comparative price of lowest acceptable bid

4. EVIDENCE REQUIRED FOR CLAIMING SPECIFIC GOALS

- 4.1 In terms of Transnet Preferential Procurement Policy (TPPP) and Procurement Manuals, preference points must be awarded to a bidder for providing evidence in accordance with the table below:

Specific Goals	Acceptable Evidence
B-BBEE	B-BBEE Certificate / Sworn-Affidavit B-BBEE Certificate (in case of JV, a consolidate scorecard will be accept) as per DTIC guidelines
50% Black Youth Owned Entities	Certified copy of ID Documents of the Owners and B-BBEE Certificate / Affidavit (in case of JV, a consolidate scorecard will be accept)

- 4.2 The table below indicates the required proof of B-BBEE status depending on the category of enterprises:

Enterprise	B-BBEE Certificate & Sworn Affidavit
Large	Certificate issued by SANAS accredited verification agency
QSE	Certificate issued by SANAS accredited verification agency Sworn Affidavit signed by the authorised QSE representative and attested by a Commissioner of Oaths confirming annual turnover and black ownership (only black-owned QSEs - 51% to 100% Black owned) [Sworn affidavits must substantially comply with the format that can be obtained on the DTI's website at www.dti.gov.za/economic_empowerment/bee_codes.jsp .]
EME	Sworn Affidavit signed by the authorised EME representative and attested by a Commissioner of Oaths confirming annual turnover and black ownership Certificate issued by CIPC (formerly CIPRO) confirming annual turnover and black ownership

	Certificate issued by SANAS accredited verification agency only if the EME is being measured on the QSE scorecard
--	---

- 4.3 A trust, consortium or joint venture (including unincorporated consortia and joint ventures) must submit a consolidated B-BBEE Status Level verification certificate for every separate bid.
- 4.4 Tertiary Institutions and Public Entities will be required to submit their B-BBEE status level certificates in terms of the specialized scorecard contained in the B-BBEE Codes of Good Practice.
- 4.5 A person will not be awarded points for B-BBEE status level if it is indicated in the bid documents that such a bidder intends sub-contracting more than 25% of the value of the contract to any other enterprise that does not qualify for at least the points that such a bidder qualifies for, unless the intended sub-contractor is an EME that has the capability and ability to execute the sub-contract.
- 4.6 A person awarded a contract may not sub-contract more than 25% of the value of the contract to any other enterprise that does not have an equal or higher B-BBEE status level than the person concerned, unless the contract is sub-contracted to an EME that has the capability and ability to execute the sub-contract.
- 4.7 Bidders are to note that the rules pertaining to B-BBEE verification and other B-BBEE requirements may be changed from time to time by regulatory bodies such as National Treasury or the DTI. It is the Bidder's responsibility to ensure that his/her bid complies fully with all B-BBEE requirements at the time of the submission of the bid.

5. BID DECLARATION

- 5.1 Bidders who claim points in respect of B-BBEE Status Level of Contribution must complete the following:

6. B-BBEE STATUS LEVEL OF CONTRIBUTION CLAIMED IN TERMS OF PARAGRAPHS 1.4 AND 6.1

- 6.1 B-BBEE Status Level of Contribution: . = 20 (maximum of 20 points)
- (Points claimed in respect of paragraph 6.1 must be in accordance with the table reflected in paragraph 4.1 and must be substantiated by relevant proof of B-BBEE status level of contributor.

7. SUB-CONTRACTING

- 7.1 Will any portion of the contract be sub-contracted?

(***Tick applicable box***)

YES		NO	
-----	--	----	--

- ☐ Supplier
- ☐ Professional Service provider
- ☐ Other Service providers, e.g. transporter, etc.

[*TICK APPLICABLE BOX*]

8.7 Total number of years the company/firm has been in business:.....

8.8 I/we, the undersigned, who is / are duly authorised to do so on behalf of the company/firm, certify that the points claimed, based on the B-BBE status level of contribution indicated in paragraphs 1.4 and 6.1 of the foregoing certificate, qualifies the company/ firm for the preference(s) shown and I / we acknowledge that:

- i) The information furnished is true and correct;
- ii) The preference points claimed are in accordance with the General Conditions as indicated in paragraph 1 of this form;
- iii) In the event of a contract being awarded as a result of points claimed as shown in paragraph 1.4 and 6.1, the contractor may be required to furnish documentary proof to the satisfaction of the purchaser that the claims are correct;
- iv) If a bidder submitted false information regarding its B-BBEE status level of contributor,, which will affect or has affected the evaluation of a bid, or where a bidder has failed to declare any subcontracting arrangements or any of the conditions of contract have not been fulfilled, the purchaser may, in addition to any other remedy it may have
 - (a) disqualify the person from the bidding process;
 - (b) recover costs, losses or damages it has incurred or suffered as a result of that person's conduct;
 - (c) cancel the contract and claim any damages which it has suffered as a result of having to make less favourable arrangements due to such cancellation;
 - (d) if the successful bidder subcontracted a portion of the bid to another person without disclosing it, Transnet reserves the right to penalise the bidder up to 10 percent of the value of the contract;
 - (e) recommend that the bidder or contractor, its shareholders and directors, or only the shareholders and directors who acted on a fraudulent basis, be restricted by the National Treasury from obtaining business from any organ of state for a period not exceeding 10 years, after the audi alteram partem (hear the other side) rule has been applied; and
 - (f) forward the matter for criminal prosecution.

WITNESSES

1.
2.

.....

SIGNATURE(S) OF BIDDERS(S)

DATE:

BIDDER'S DISCLOSURE

1. PURPOSE OF THE FORM

- 1.1 Any person (natural or juristic) may make an offer or offers in terms of this invitation to bid. In line with the principles of transparency, accountability, impartiality, and ethics as enshrined in the Constitution of the Republic of South Africa, 1996 (Constitution), and further expressed in the various applicable legislation, it is required for the bidder to make this declaration in respect of the details required hereunder.
- 1.2 If a person is listed in the Register for Tender Defaulters and/or the List of Restricted Suppliers, that person will automatically be disqualified from the bid process.

2. DECLARATION ON EMPLOYMENT BY ORGAN OF STATE

- 2.1 Is the bidder, or any of the directors / trustees / shareholders / members / partners of the bidder employed by an organ of state, as defined in section 239 of the Constitution?
YES/NO
- 2.2 If YES, furnish particulars of the names, individual identity numbers, in the table below:

Full Name	Identity Number	Name of organ of state

- 2.3 Do you, or any person connected with the bidder, have a relationship with any person who is employed by the procuring institution? **YES/NO**

2.3.1 If so, furnish particulars:

.....

.....

2.4 Does the bidder or any of its directors/trustees/shareholders members/partners or any person having a controlling interest in the enterprise have any interest in any other related enterprise, whether or not they are bidding for this contract?

YES/NO

2.4.1 If so, indicate all companies registered in the CSD in the table below:

Supplier registration number (MAAA)	Status (active/inactive/deleted)

Failure to disclose all CSD-registered active companies linked to all Directors will lead to disqualification.

3 GENERAL DECLARATION

I,, the undersigned, in submitting the accompanying bid, do hereby make the following statements that I certify to be true and complete in every respect:

3.1 I have read and I understand the contents of this disclosure.

3.2 I understand that the accompanying bid will be disqualified if this disclosure is found to be false.

3.3 The bidder has arrived at the accompanying bid independently from, and without consultation, communication, agreement or arrangement with any competitor.

3.4 In addition, there have been no consultations, communications, agreements or arrangements with any competitor regarding the quality, quantity, specifications, prices, including methods, factors or formulas used to calculate prices, market allocation, the

intention or decision to submit or not to submit the bid, bidding with the intention not to win the bid and conditions or delivery particulars of the products or services to which this bid invitation relates.

- 3.5 The terms of the accompanying bid have not been, and will not be, disclosed by the bidder, directly or indirectly, to any competitor, prior to the date and time of the official bid opening or of the awarding of the contract.
- 3.6 There have been no consultations, communications, agreements or arrangements made by the bidder with any official of the procuring institution in relation to this procurement process prior to and during the bidding process except to provide clarification on the bid submitted where so required by the institution; and the bidder was not involved in the drafting of the specifications or terms of reference for this bid.
- 3.7 I am aware that, in addition and without prejudice to any other remedy provided to combat any restrictive practices related to bids and contracts, bids that are suspicious will be reported to the Competition Commission for investigation and possible imposition of administrative penalties in terms of section 59 of the Competition Act, 1998 (Act No. 89 of 1998) and or may be referred to law enforcement agencies for criminal investigation and or may be restricted from conducting business with the state for a period not exceeding 10 years in terms of the Prevention and Combating of Corrupt Activities Act, 2004 (Act No. 12 of 2004) or any other applicable legislation.

I CERTIFY THAT THE ABOVE IS CORRECT.

I ACCEPT THAT THE PROCURING INSTITUTION MAY REJECT THE BID OR TAKE APPROPRIATE ACTION AGAINST ME IF THIS DECLARATION IS FALSE.

.....

Signature

.....

Date

.....

Designation

.....

Name of bidder

JOB CREATION SCHEDULE

(Please ensure that you return this schedule with your bid submission)

The Government has identified State Owned Enterprises sourcing activities as a key enabler to achieve the National Development Plan (NDP) objective of reducing unemployment from the current baseline of 28% to 6%. In order to give effect to these job creation objectives, Respondents are required to provide the following undertaking of new jobs that will be created (either by them or by their subcontractors) should they be awarded this bid.

(a) Please indicate total number of new jobs that will be created over the term of the contract:

Total number and value of new jobs created	Total number of new jobs	Total rand value of new jobs created

(b) Of the total number of new jobs created, please indicate the number and value of new jobs to be created for the following designated groups:

	Total number of new jobs	Total rand value of new jobs
Black men		
Black women		
Black Youth		
Black people living in rural or underdeveloped areas or townships		
Black People with Disabilities		

(c) Of the total number of new jobs created, please indicate the number of skilled, semi-skilled and unskilled new jobs that will be created over the term of the contract:

	Total number of Skilled jobs	Total number of Semi-skilled jobs	Total number of Unskilled jobs
Black men			
Black women			
Black Youth			

Black people living in rural or underdeveloped areas or townships			
Black People with Disabilities			
Other			

(d) Please indicate the number of new jobs to be created, broken down per quarter over the term of the contract.

One month	Q1	Q2	Q3	Q4
Total number of new jobs				
Number of new jobs for Black men				
Number of new jobs for black women				
Number of new jobs for black youth				
Number of new jobs for black people living in rural or underdeveloped areas or townships				
Number of new jobs for black People with Disabilities				
Number of new jobs for other categories				
Number of new skilled jobs				
Number of new semi-skilled jobs				
Number of new unskilled jobs				

T2.2-17 NON-DISCLOSURE AGREEMENT

Note to tenderers: This Non-Disclosure Agreement is to be completed and signed by an authorised signatory:

THIS AGREEMENT is made effective as of day of 20..... by and between:

TRANSNET SOC LTD

(Registration No. 1990/000900/30), a company incorporated and existing under the laws of South Africa, having its principal place of business at Transnet Corporate Centre 138 Eloff Street , Braamfontein , Johannesburg 2000

And

.....
(Registration No.), a private company incorporated and existing under the laws of South Africa having its principal place of business at
.....
.....

WHEREAS

Transnet and the Company wish to exchange Information [as defined below] and it is envisaged that each party may from time to time receive Information relating to the other in respect thereof. In consideration of each party making available to the other such Information, the parties jointly agree that any dealings between them shall be subject to the terms and conditions of this Agreement which themselves will be subject to the parameters of the Tender Document.

IT IS HEREBY AGREED

1. INTERPRETATION

In this Agreement:

- 1.1 **Agents** mean directors, officers, employees, agents, professional advisers, contractors or sub-contractors, or any Group member;
- 1.2 **Bid** or **Bid Document** (hereinafter Tender) means Transnet's Request for Information [**RFI**] Request for Proposal [**RFP**] or Request for Quotation [**RFQ**], as the case may be;
- 1.3 **Confidential Information** means any information or other data relating to one party [the **Disclosing Party**] and/or the business carried on or proposed or intended to be carried on by that party and which is made available for the purposes of the Bid to the other party [the **Receiving Party**] or its Agents by the Disclosing Party or its Agents or recorded in agreed minutes following oral disclosure and any other information otherwise made available by the Disclosing Party or its Agents to the Receiving Party or its Agents, whether before, on or after the date of this Agreement, and whether in writing or otherwise, including any information, analysis or specifications derived from, containing or reflecting such information but excluding information which:

- 1.3.1 is publicly available at the time of its disclosure or becomes publicly available [other than as a result of disclosure by the Receiving Party or any of its Agents contrary to the terms of this Agreement]; or
- 1.3.2 was lawfully in the possession of the Receiving Party or its Agents [as can be demonstrated by its written records or other reasonable evidence] free of any restriction as to its use or disclosure prior to its being so disclosed; or
- 1.3.3 following such disclosure, becomes available to the Receiving Party or its Agents [as can be demonstrated by its written records or other reasonable evidence] from a source other than the Disclosing Party or its Agents, which source is not bound by any duty of confidentiality owed, directly or indirectly, to the Disclosing Party in relation to such information;
- 1.4 **Group** means any subsidiary, any holding company and any subsidiary of any holding company of either party; and
- 1.5 **Information** means all information in whatever form including, without limitation, any information relating to systems, operations, plans, intentions, market opportunities, know-how, trade secrets and business affairs whether in writing, conveyed orally or by machine-readable medium.

2 CONFIDENTIAL INFORMATION

- 2.3 All Confidential Information given by one party to this Agreement [the **Disclosing Party**] to the other party [the **Receiving Party**] will be treated by the Receiving Party as secret and confidential and will not, without the Disclosing Party's written consent, directly or indirectly communicate or disclose [whether in writing or orally or in any other manner] Confidential Information to any other person other than in accordance with the terms of this Agreement.
- 2.4 The Receiving Party will only use the Confidential Information for the sole purpose of technical and commercial discussions between the parties in relation to the Tender or for the subsequent performance of any contract between the parties in relation to the Tender.
- 2.5 Notwithstanding clause 2.3 above, the Receiving Party may disclose Confidential Information:
 - 2.5.2 to those of its Agents who strictly need to know the Confidential Information for the sole purpose set out in clause 2.4 above, provided that the Receiving Party shall ensure that such Agents are made aware prior to the disclosure of any part of the Confidential Information that the same is confidential and that they owe a duty of confidence to the Disclosing Party. The Receiving Party shall at all times remain liable for any actions of such Agents that would constitute a breach of this Agreement; or
 - 2.5.3 to the extent required by law or the rules of any applicable regulatory authority, subject to clause 2.6 below.
- 2.6 In the event that the Receiving Party is required to disclose any Confidential Information in accordance with clause 2.5.3 above, it shall promptly notify the Disclosing Party and cooperate with the Disclosing Party regarding the form, nature, content and purpose of such disclosure or any action which the Disclosing Party may reasonably take to challenge the validity of such requirement.

- 2.7 In the event that any Confidential Information shall be copied, disclosed or used otherwise than as permitted under this Agreement then, upon becoming aware of the same, without prejudice to any rights or remedies of the Disclosing Party, the Receiving Party shall as soon as practicable notify the Disclosing Party of such event and if requested take such steps [including the institution of legal proceedings] as shall be necessary to remedy [if capable of remedy] the default and/or to prevent further unauthorised copying, disclosure or use.
- 2.8 All Confidential Information shall remain the property of the Disclosing Party and its disclosure shall not confer on the Receiving Party any rights, including intellectual property rights over the Confidential Information whatsoever, beyond those contained in this Agreement.

3 RECORDS AND RETURN OF INFORMATION

- 3.3 The Receiving Party agrees to ensure proper and secure storage of all Information and any copies thereof.
- 3.4 The Receiving Party shall keep a written record, to be supplied to the Disclosing Party upon request, of the Confidential Information provided and any copies made thereof and, so far as is reasonably practicable, of the location of such Confidential Information and any copies thereof.
- 3.5 The Company shall, within 7 [seven] days of receipt of a written demand from Transnet:
- 3.5.2 return all written Confidential Information [including all copies]; and
- 3.5.3 expunge or destroy any Confidential Information from any computer, word processor or other device whatsoever into which it was copied, read or programmed by the Company or on its behalf.
- 3.6 The Company shall on request supply a certificate signed by a director as to its full compliance with the requirements of clause 3.5.3 above.

4 ANNOUNCEMENTS

- 4.3 Neither party will make or permit to be made any announcement or disclosure of its prospective interest in the Tender without the prior written consent of the other party.
- 4.4 Neither party shall make use of the other party's name or any information acquired through its dealings with the other party for publicity or marketing purposes without the prior written consent of the other party.

5 DURATION

The obligations of each party and its Agents under this Agreement shall survive the termination of any discussions or negotiations between the parties regarding the Tender and continue thereafter for a period of 5 [five] years.

6 PRINCIPAL

Each party confirms that it is acting as principal and not as nominee, agent or broker for any other person and that it will be responsible for any costs incurred by it or its advisers in considering or pursuing the Tender and in complying with the terms of this Agreement.

7 ADEQUACY OF DAMAGES

Nothing contained in this Agreement shall be construed as prohibiting the Disclosing Party from pursuing any other remedies available to it, either at law or in equity, for any such threatened or actual breach of this Agreement, including specific performance, recovery of damages or otherwise.

8 PRIVACY AND DATA PROTECTION

- 8.3 The Receiving Party undertakes to comply with South Africa's general privacy protection in terms Section 14 of the Bill of Rights in connection with this Tender and shall procure that its personnel shall observe the provisions of such Act [as applicable] or any amendments and re-enactments thereof and any regulations made pursuant thereto.
- 8.4 The Receiving Party warrants that it and its Agents have the appropriate technical and organisational measures in place against unauthorised or unlawful processing of data relating to the Tender and against accidental loss or destruction of, or damage to such data held or processed by them.

9 GENERAL

- 9.3 Neither party may assign the benefit of this Agreement, or any interest hereunder, except with the prior written consent of the other, save that Transnet may assign this Agreement at any time to any member of the Transnet Group.
- 9.4 No failure or delay in exercising any right, power or privilege under this Agreement will operate as a waiver of it, nor will any single or partial exercise of it preclude any further exercise or the exercise of any right, power or privilege under this Agreement or otherwise.
- 9.5 The provisions of this Agreement shall be severable in the event that any of its provisions are held by a court of competent jurisdiction or other applicable authority to be invalid, void or otherwise unenforceable, and the remaining provisions shall remain enforceable to the fullest extent permitted by law.
- 9.6 This Agreement may only be modified by a written agreement duly signed by persons authorised on behalf of each party.
- 9.7 Nothing in this Agreement shall constitute the creation of a partnership, joint venture or agency between the parties.
- 9.8 This Agreement will be governed by and construed in accordance with South African law and the parties irrevocably submit to the exclusive jurisdiction of the South African courts.

Signed

Date

Name

Position

Tenderer

T2.2-18: RFQ DECLARATION FORM

NAME OF COMPANY: _____

We _____ do hereby certify that:

1. Transnet has supplied and we have received appropriate tender offers to any/all questions (as applicable) which were submitted by ourselves for tender clarification purposes;
2. we have received all information we deemed necessary for the completion of this Tender;
3. at no stage have we received additional information relating to the subject matter of this tender from Transnet sources, other than information formally received from the designated Transnet contact(s) as nominated in the tender documents;
4. we are satisfied, insofar as our company is concerned, that the processes and procedures adopted by Transnet in issuing this tender and the requirements requested from tenderers in responding to this tender have been conducted in a fair and transparent manner; and
5. furthermore, we acknowledge that a direct relationship exists between a family member and/or an owner / member / director / partner / shareholder (unlisted companies) of our company and an employee or board member of the Transnet Group as indicated below:

[Respondent to indicate if this section is not applicable]

FULL NAME OF OWNER/MEMBER/DIRECTOR/

PARTNER/SHAREHOLDER:

ADDRESS:

Indicate nature of relationship with Transnet:

[Failure to furnish complete and accurate information in this regard may lead to the disqualification of your response and may preclude a Respondent from doing future business with Transnet]

We declare, to the extent that we are aware or become aware of any relationship between ourselves and Transnet (other than any existing and appropriate business relationship with Transnet) which could unfairly advantage our company in the forthcoming adjudication process, we shall notify Transnet immediately in writing of such circumstances.

6. We accept that any dispute pertaining to this tender will be resolved through the Ombudsman process and will be subject to the Terms of Reference of the Ombudsman. The Ombudsman process must first be exhausted before judicial review of a decision is sought. (Refer "Important Notice to respondents" below).
7. We further accept that Transnet reserves the right to reverse a tender award or decision based on the recommendations of the Ombudsman without having to follow a formal court process to have such award or decision set aside.
8. We have acquainted ourselves and agree with the content of **T2.2-21** "Service Provider Integrity Pact".

For and on behalf of duly authorised thereto
Name:
Signature:
Date:

IMPORTANT NOTICE TO TENDERERS

- Transnet has appointed a Procurement Ombudsman to investigate any material complaint in respect of tenders exceeding R5,000,000.00 (five million S.A. Rand) in value. Should a Tenderer have any material concern regarding an tender process which meets this value threshold, a complaint may be lodged with Transnet's Procurement Ombudsman for further investigation.
- It is incumbent on the Tenderer to familiarise himself/herself with the Terms of Reference for the Transnet Procurement Ombudsman, details of which are available for review at Transnet's website www.transnet.net.

-
- An official complaint form may be downloaded from this website and submitted, together with any supporting documentation, within the prescribed period, to procurement.ombud@transnet.net
 - For transactions below the R5,000,000.00 (five million S.A. Rand) threshold, a complaint may be lodged with the Chief Procurement Officer of the relevant Transnet Operating Division.
 - All Tenderers should note that a complaint must be made in good faith. If a complaint is made in bad faith, Transnet reserves the right to place such a tenderer on its List of Excluded Bidders.

T2.2-19: REQUEST FOR QUOTATION – BREACH OF LAW

NAME OF COMPANY: _____

I / We _____ do hereby certify that ***I/we have/have not been*** found guilty during the preceding 5 (five) years of a serious breach of law, including but not limited to a breach of the Competition Act, 89 of 1998, by a court of law, tribunal or other administrative body. The type of breach that the Tenderer is required to disclose excludes relatively minor offences or misdemeanours, e.g. traffic offences.

Where found guilty of such a serious breach, please disclose:

NATURE OF BREACH:

DATE OF BREACH:

Furthermore, I/we acknowledge that Transnet SOC Ltd reserves the right to exclude any Tenderer from the tendering process, should that person or company have been found guilty of a serious breach of law, tribunal or regulatory obligation.

Signed on this _____ day of _____ 20____

SIGNATURE OF TENDER

T2.2-20 Certificate of Acquaintance with Tender Documents

NAME OF TENDERING ENTITY:

1. By signing this certificate I/we acknowledge that I/we have made myself/ourselves thoroughly familiar with, and agree with all the conditions governing this RFQ. This includes those terms and conditions of the Contract, the Supplier Integrity Pact, Non-Disclosure Agreement etc. contained in any printed form stated to form part of the documents thereof, but not limited to those listed in this clause.
2. I/we furthermore agree that Transnet SOC Ltd shall recognise no claim from me/us for relief based on an allegation that I/we overlooked any tender/contract condition or failed to take it into account for the purpose of calculating my/our offered prices or otherwise.
3. I/we understand that the accompanying Tender will be disqualified if this Certificate is found not to be true and complete in every respect.
4. For the purposes of this Certificate and the accompanying Tender, I/we understand that the word "competitor" shall include any individual or organisation, other than the Tenderer, whether or not affiliated with the Tenderer, who:
 - a) has been requested to submit a Tender in response to this Tender invitation;
 - b) could potentially submit a Tender in response to this Tender invitation, based on their qualifications, abilities or experience; and
 - c) provides the same Services as the Tenderer and/or is in the same line of business as the Tenderer
5. The Tenderer has arrived at the accompanying Tender independently from, and without consultation, communication, agreement or arrangement with any competitor. However communication between partners in a joint venture or consortium will not be construed as collusive Tendering.
6. In particular, without limiting the generality of paragraph 5 above, there has been no consultation, communication, agreement or arrangement with any competitor regarding:

-
- a) prices;
 - b) geographical area where Services will be rendered [market allocation]
 - c) methods, factors or formulas used to calculate prices;
 - d) the intention or decision to submit or not to submit, a Tender;
 - e) the submission of a tender which does not meet the specifications and conditions of the tender; or
 - f) Tendering with the intention not winning the tender.
7. In addition, there have been no consultations, communications, agreements or arrangements with any competitor regarding the quality, quantity, specifications and conditions or delivery particulars of the Services to which this tender relates.
8. The terms of the accompanying tender have not been, and will not be, disclosed by the Tenderer, directly or indirectly, to any competitor, prior to the date and time of the official tender opening or of the awarding of the contract.
9. I/We am/are aware that, in addition and without prejudice to any other remedy provided to combat any restrictive practices related to tenders and contracts, tenders that are suspicious will be reported to the Competition Commission for investigation and possible imposition of administrative penalties in terms of section 59 of the Competition Act No 89 of 1998 and/or may be reported to the National Prosecuting Authority [NPA] for criminal investigation. In addition, Tenderers that submit suspicious tenders may be restricted from conducting business with the public sector for a period not exceeding 10 [ten] years in terms of the Prevention and Combating of Corrupt Activities Act No 12 of 2004 or any other applicable legislation.

Signed on this _____ day of _____ 20____

SIGNATURE OF TENDERER

T2.2-21 Service Provider Integrity Pact

Important Note: All potential tenderers must read this document and certify in the RFQ Declaration Form that that have acquainted themselves with and agree with the content.

The contract with the successful tenderer will automatically incorporate this Integrity Pact and shall be deemed as part of the final concluded contract.

INTEGRITY PACT

Between

TRANSNET SOC LTD

Registration Number: 1990/000900/30

("Transnet")

and

The Contractor (hereinafter referred to as the "Tenderer/Service Providers/Contractor")

PREAMBLE

Transnet values full compliance with all relevant laws and regulations, ethical standards and the principles of economical use of resources, fairness and transparency in its relations with its Tenderers/Service Providers/Contractors.

In order to achieve these goals, Transnet and the Tenderer/Service Provider/Contractor hereby enter into this agreement hereinafter referred to as the "Integrity Pact" which will form part of the Tenderer's/Service Provider's/Contractor's application for registration with Transnet as a vendor.

The general purpose of this Integrity Pact is to agree on avoiding all forms of dishonesty, fraud and corruption by following a system that is fair, transparent and free from any undue influence prior to, during and subsequent to the currency of any procurement and/or reverse logistics event and any further contract to be entered into between the Parties, relating to such event.

All Tenderers/Service Providers/Contractor's will be required to sign and comply with undertakings contained in this Integrity Pact, should they want to be registered as a Transnet vendor.

1 OBJECTIVES

- 1.1 Transnet and the Tenderer/Service Provider/Contractor agree to enter into this Integrity Pact, to avoid all forms of dishonesty, fraud and corruption including practices that are anti-competitive in nature, negotiations made in bad faith and under-pricing by following a system that is fair, transparent and free from any influence/unprejudiced dealings prior to, during and subsequent to the currency of the contract to be entered into with a view to:
 - a) Enable Transnet to obtain the desired contract at a reasonable and competitive price in conformity to the defined specifications of the works, goods and services; and
 - b) Enable Tenderers/Service Providers/Contractors to abstain from bribing or participating in any corrupt practice in order to secure the contract.

2 COMMITMENTS OF TRANSNET

Transnet commits to take all measures necessary to prevent dishonesty, fraud and corruption and to observe the following principles:

- 2.1 Transnet hereby undertakes that no employee of Transnet connected directly or indirectly with the sourcing event and ensuing contract, will demand, take a promise for or accept directly or through intermediaries any bribe, consideration, gift, reward, favour or any material or immaterial benefit or any other advantage from the Tenderer, either for themselves or for any person, organisation or third

party related to the contract in exchange for an advantage in the tendering process, Tender evaluation, contracting or implementation process related to any contract.

- 2.2 Transnet will, during the registration and tendering process treat all Tenderers/Service Providers/Contractor with equity, transparency and fairness. Transnet will in particular, before and during the registration process, provide to all Tenderers/Service Providers/Contractors the same information and will not provide to any Tenderers/Service Providers/Contractors confidential/additional information through which the Tenderers/Service Providers/Contractors could obtain an advantage in relation to any tendering process.
- 2.3 Transnet further confirms that its employees will not favour any prospective Tenderers/Service Providers/Contractors in any form that could afford an undue advantage to a particular Tenderer during the tendering stage, and will further treat all Tenderers/Service Providers/Contractors participating in the tendering process in a fair manner.
- 2.4 Transnet will exclude from the tender process such employees who have any personal interest in the Tenderers/Service Providers/Contractors participating in the tendering process.

3 OBLIGATIONS OF THE TENDERER / SERVICE PROVIDER

- 3.1 Transnet has a '**Zero Gifts**' Policy. No employee is allowed to accept gifts, favours or benefits.
- a) Transnet officials and employees **shall not** solicit, give or accept, or from agreeing to solicit, give, accept or receive directly or indirectly, any gift, gratuity, favour, entertainment, loan, or anything of monetary value, from any person or juridical entities in the course of official duties or in connection with any operation being managed by, or any transaction which may be affected by the functions of their office.
- b) Transnet officials and employees **shall not** solicit or accept gifts of any kind, from vendors, suppliers, customers, potential employees, potential vendors, and suppliers, or any other individual or organisation irrespective of the value.
- c) Under **no circumstances** should gifts, business courtesies or hospitality packages be accepted from or given to prospective suppliers participating in a tender process at the respective employee's Operating Division, regardless of retail value.
- d) Gratuities, bribes or kickbacks of any kind must never be solicited, accepted or offered, either directly or indirectly. This includes money, loans, equity, special privileges, personal favours, benefit or services. Such favours will be considered to constitute corruption.

-
- 3.2 The Tenderer/Service Provider/Contractor commits itself to take all measures necessary to prevent corrupt practices, unfair means and illegal activities during any stage of its Tender or during any ensuing contract stage in order to secure the contract or in furtherance to secure it and in particular the Tenderer/Service Provider/Contractor commits to the following:
- a) The Tenderer/Service Provider/Contractor will not, directly or through any other person or firm, offer, promise or give to Transnet or to any of Transnet's employees involved in the tendering process or to any third person any material or other benefit or payment, in order to obtain in exchange an advantage during the tendering process; and
 - b) The Tenderer/Service Provider/Contractor will not offer, directly or through intermediaries, any bribe, gift, consideration, reward, favour, any material or immaterial benefit or other advantage, commission, fees, brokerage or inducement to any employee of Transnet, connected directly or indirectly with the tendering process, or to any person, organisation or third party related to the contract in exchange for any advantage in the tendering, evaluation, contracting and implementation of the contract.
- 3.3 The Tenderer/Service Provider/Contractor will not collude with other parties interested in the contract to preclude a competitive Tender price, impair the transparency, fairness and progress of the tendering process, Tender evaluation, contracting and implementation of the contract. The Tenderer / Service Provider further commits itself to delivering against all agreed upon conditions as stipulated within the contract.
- 3.4 The Tenderer/Service Provider/Contractor will not enter into any illegal or dishonest agreement or understanding, whether formal or informal with other Tenderers/Service Providers/Contractors. This applies in particular to certifications, submissions or non-submission of documents or actions that are restrictive or to introduce cartels into the tendering process.
- 3.5 The Tenderer/Service Provider/Contractor will not commit any criminal offence under the relevant anti-corruption laws of South Africa or any other country. Furthermore, the Tenderer/Service Provider/Contractor will not use for illegitimate purposes or for restrictive purposes or personal gain, or pass on to others, any information provided by Transnet as part of the business relationship, regarding plans, technical proposals and business details, including information contained or transmitted electronically.
- 3.6 A Tenderer/Service Provider/Contractor of foreign origin shall disclose the name and address of its agents or representatives in South Africa, if any, involved directly or indirectly in the registration or tendering process. Similarly, the Tenderer / Service Provider / Contractor of South African nationality shall furnish

the name and address of the foreign principals, if any, involved directly or indirectly in the registration or tendering process.

- 3.7 The Tenderer/Service Provider/Contractor will not misrepresent facts or furnish false or forged documents or information in order to influence the tendering process to the advantage of the Tenderer/Service Provider/Contractor or detriment of Transnet or other competitors.
- 3.8 Transnet may require the Tenderer/Service Provider/Contractor to furnish Transnet with a copy of its code of conduct. Such code of conduct must address the compliance programme for the implementation of the code of conduct and reject the use of bribes and other dishonest and unethical conduct.
- 3.9 The Tenderer/Service Provider/Contractor will not instigate third persons to commit offences outlined above or be an accessory to such offences.
- 3.10 The Tenderer/Service Provider/Contractor confirms that they will uphold the ten principles of the United Nations Global Compact (UNGC) in the fields of Human Rights, Labour, Anti-Corruption and the Environment when undertaking business with Transnet as follows:

a) Human Rights

- Principle 1: Businesses should support and respect the protection of internationally proclaimed human rights; and
- Principle 2: make sure that they are not complicit in human rights abuses.

b) Labour

- Principle 3: Businesses should uphold the freedom of association and the effective recognition of the right to collective bargaining;
- Principle 4: the elimination of all forms of forced and compulsory labour;
- Principle 5: the effective abolition of child labour; and
- Principle 6: the elimination of discrimination in respect of employment and occupation.

c) Environment

- Principle 7: Businesses should support a precautionary approach to environmental challenges;
- Principle 8: undertake initiatives to promote greater environmental responsibility; and

-
- Principle 9: encourage the development and diffusion of environmentally friendly technologies.

d) Anti-Corruption

- Principle 10: Businesses should work against corruption in all its forms, including extortion and bribery.

4 INDEPENDENT TENDERING

4.1 For the purposes of that Certificate in relation to any submitted Tender, the Tenderer declares to fully understand that the word "competitor" shall include any individual or organisation, other than the Tenderer, whether or not affiliated with the Tenderer, who:

- a) has been requested to submit a Tender in response to this Tender invitation;
- b) could potentially submit a Tender in response to this Tender invitation, based on their qualifications, abilities or experience; and
- c) provides the same Goods and Services as the Tenderer and/or is in the same line of business as the Tenderer.

4.2 The Tenderer has arrived at his submitted Tender independently from, and without consultation, communication, agreement or arrangement with any competitor. However communication between partners in a joint venture or consortium will not be construed as collusive tendering.

4.3 In particular, without limiting the generality of paragraph 5 above, there has been no consultation, communication, agreement or arrangement with any competitor regarding:

- a) prices;
- b) geographical area where Goods or Services will be rendered [market allocation];
- c) methods, factors or formulas used to calculate prices;
- d) the intention or decision to submit or not to submit, a Tender;
- e) the submission of a Tender which does not meet the specifications and conditions of the RFQ; or
- f) tendering with the intention of not winning the Tender.

4.4 In addition, there have been no consultations, communications, agreements or arrangements with any competitor regarding the quality, quantity, specifications and conditions or delivery particulars of the Goods or Services to which his/her tender relates.

- 4.5 The terms of the Tender as submitted have not been, and will not be, disclosed by the Tenderer, directly or indirectly, to any competitor, prior to the date and time of the official Tender opening or of the awarding of the contract.
- 4.6 Tenderers are aware that, in addition and without prejudice to any other remedy provided to combat any restrictive practices related to Tenders and contracts, Tenders that are suspicious will be reported to the Competition Commission for investigation and possible imposition of administrative penalties in terms of section 59 of the Competition Act No 89 of 1998 and/or may be reported to the National Prosecuting Authority [NPA] for criminal investigation and/or may be restricted from conducting business with the public sector for a period not exceeding 10 [ten] years in terms of the Prevention and Combating of Corrupt Activities Act No 12 of 2004 or any other applicable legislation.
- 4.7 Should the Tenderer find any terms or conditions stipulated in any of the relevant documents quoted in the Tender unacceptable, it should indicate which conditions are unacceptable and offer alternatives by written submission on its company letterhead, attached to its submitted Tender. Any such submission shall be subject to review by Transnet's Legal Counsel who shall determine whether the proposed alternative(s) are acceptable or otherwise, as the case may be.

5 DISQUALIFICATION FROM TENDERING PROCESS

- 5.1 If the Tenderer/Service Provider/Contractor has committed a transgression through a violation of section 3 of this Integrity Pact or in any other form such as to put its reliability or credibility as a Tenderer/Service Provider/Contractor into question, Transnet may reject the Tenderer's / Service Provider's / Contractor's application from the registration or tendering process and remove the Tenderer/Service Provider/Contractor from its database, if already registered.
- 5.2 If the Tenderer/Service Provider/Contractor has committed a transgression through a violation of section 3, or any material violation, such as to put its reliability or credibility into question. Transnet may after following due procedures and at its own discretion also exclude the Tenderer/Service Provider/Contractor from future tendering processes. The imposition and duration of the exclusion will be determined by the severity of the transgression. The severity will be determined by the circumstances of the case, which will include amongst others the number of transgressions, the position of the transgressors within the company hierarchy of the Tenderer/Service Provider/Contractor and the amount of the damage. The exclusion will be imposed for up to a maximum of 10 (ten)

years. However, Transnet reserves the right to impose a longer period of exclusion, depending on the gravity of the misconduct.

- 5.3 If the Tenderer/Service Provider/Contractor can prove that it has restored the damage caused by it and has installed a suitable corruption prevention system, or taken other remedial measures as the circumstances of the case may require, Transnet may at its own discretion revoke the exclusion or suspend the imposed penalty.

6 TRANSNET'S LIST OF EXCLUDED TENDERERS (BLACKLIST)

- 6.1 The process of restriction is used to exclude a company/person from conducting future business with Transnet and other organs of state for a specified period. No Tender shall be awarded to a Tenderer whose name (or any of its members, directors, partners or trustees) appear on the Register of Tender Defaulters kept by National Treasury, or who have been placed on National Treasury's List of Restricted Suppliers. Transnet reserves the right to withdraw an award, or cancel a contract concluded with a Tenderer should it be established, at any time, that a tenderer has been restricted with National Treasury by another government institution.
- 6.2 All the stipulations on Transnet's restriction process as laid down in Transnet's Supply Chain Policy and Procurement Procedures Manual (CPM included) are included herein by way of reference. Below follows a condensed summary of this restriction procedure.
- 6.3 On completion of the restriction procedure, Transnet will submit the restricted entity's details (including the identity number of the individuals and registration number of the entity) to National Treasury for placement on National Treasury's Database of Restricted Suppliers for the specified period of exclusion. National Treasury will make the final decision on whether to restrict an entity from doing business with any organ of state for a period not exceeding 10 years and place the entity concerned on the Database of Restricted Suppliers published on its official website.
- 6.4 The decision to restrict is based on one of the grounds for restriction. The standard of proof to commence the restriction process is whether a "*prima facie*" (i.e. on the face of it) case has been established.
- 6.5 Depending on the seriousness of the misconduct and the strategic importance of the Goods/Services, in addition to restricting a company/person from future business, Transnet may decide to terminate some or all existing contracts with the company/person as well.

- 6.6 A Service Provider or Contractor to Transnet may not subcontract any portion of the contract to a blacklisted company.
- 6.7 Grounds for blacklisting include: If any person/Enterprise which has submitted a Tender, concluded a contract, or, in the capacity of agent or subcontractor, has been associated with such Tender or contract:
- a) Has, in bad faith, withdrawn such Tender after the advertised closing date and time for the receipt of Tenders;
 - b) has, after being notified of the acceptance of his Tender, failed or refused to sign a contract when called upon to do so in terms of any condition forming part of the Tender documents;
 - c) has carried out any contract resulting from such Tender in an unsatisfactory manner or has breached any condition of the contract;
 - d) has offered, promised or given a bribe in relation to the obtaining or execution of the contract;
 - e) has acted in a fraudulent or improper manner or in bad faith towards Transnet or any Government Department or towards any public body, Enterprise or person;
 - f) has made any incorrect statement in a certificate or other communication with regard to the Local Content of his Goods or his B-BBEE status and is unable to prove to the satisfaction of Transnet that:
 - (i) he made the statement in good faith honestly believing it to be correct; and
 - (ii) before making such statement he took all reasonable steps to satisfy himself of its correctness;
 - g) caused Transnet damage, or to incur costs in order to meet the contractor's requirements and which could not be recovered from the contractor;
 - h) has litigated against Transnet in bad faith.
- 6.8 Grounds for blacklisting include a company/person recorded as being a company or person prohibited from doing business with the public sector on National Treasury's database of Restricted Service Providers or Register of Tender Defaulters.

- 6.9 Companies associated with the person/s guilty of misconduct (i.e. entities owned, controlled or managed by such persons), any companies subsequently formed by the person(s) guilty of the misconduct and/or an existing company where such person(s) acquires a controlling stake may be considered for blacklisting. The decision to extend the blacklist to associated companies will be at the sole discretion of Transnet.

7 PREVIOUS TRANSGRESSIONS

- 7.1 The Tenderer/Service Provider/Contractor hereby declares that no previous transgressions resulting in a serious breach of any law, including but not limited to, corruption, fraud, theft, extortion and contraventions of the Competition Act 89 of 1998, which occurred in the last 5 (five) years with any other public sector undertaking, government department or private sector company that could justify its exclusion from its registration on the Tenderer's/Service Provider's/Contractor's database or any tendering process.
- 7.2 If it is found to be that the Tenderer/Service Provider/Contractor made an incorrect statement on this subject, the Tenderer/Service Provider/Contractor can be rejected from the registration process or removed from the Tenderer/Service Provider/Contractor database, if already registered, for such reason (refer to the Breach of Law Returnable Form contained in the document.)

8 SANCTIONS FOR VIOLATIONS

- 8.1 Transnet shall also take all or any one of the following actions, wherever required to:
- a) Immediately exclude the Tenderer/Service Provider/Contractor from the tendering process or call off the pre-contract negotiations without giving any compensation the Tenderer/Service Provider/Contractor. However, the proceedings with the other Tenderer/Service Provider/Contractor may continue;
 - b) Immediately cancel the contract, if already awarded or signed, without giving any compensation to the Tenderer/Service Provider/Contractor;
 - c) Recover all sums already paid by Transnet;
 - d) Encash the advance bank guarantee and performance bond or warranty bond, if furnished by the Tenderer/Service Provider/Contractor, in order to recover the payments, already made by Transnet, along with interest;
 - e) Cancel all or any other contracts with the Tenderer/Service Provider/Contractor; and
 - f) Exclude the Tenderer/Service Provider/Contractor from entering into any Tender with Transnet in future.

9 CONFLICTS OF INTEREST

9.1 A conflict of interest includes, inter alia, a situation in which:

- a) A Transnet employee has a personal financial interest in a tendering / supplying entity; and
- b) A Transnet employee has private interests or personal considerations or has an affiliation or a relationship which affects, or may affect, or may be perceived to affect his / her judgment in action in the best interest of Transnet, or could affect the employee's motivations for acting in a particular manner, or which could result in, or be perceived as favouritism or nepotism.

9.2 A Transnet employee uses his / her position, or privileges or information obtained while acting in the capacity as an employee for:

- a) Private gain or advancement; or
- b) The expectation of private gain, or advancement, or any other advantage accruing to the employee must be declared in a prescribed form.

Thus, conflicts of interest of any Tender committee member or any person involved in the sourcing process must be declared in a prescribed form.

9.3 If a Tenderer/Service Provider/Contractor has or becomes aware of a conflict of interest i.e. a family, business and / or social relationship between its owner(s)/ member(s)/director(s)/partner(s)/shareholder(s) and a Transnet employee/ member of Transnet's Board of Directors in respect of a Tender which will be considered for the Tender process, the Tenderer/Service Provider/ Contractor:

- a) must disclose the interest and its general nature, in the Request for Proposal ("RFX") declaration form; or
- b) must notify Transnet immediately in writing once the circumstances has arisen.

9.4 The Tenderer/Service Provider/Contractor shall not lend to or borrow any money from or enter into any monetary dealings or transactions, directly or indirectly, with any committee member or any person involved in the sourcing process, where this is done, Transnet shall be entitled forthwith to rescind the contract and all other contracts with the Tenderer/Service Provider/Contractor.

10 DISPUTE RESOLUTION

10.1 Transnet recognises that trust and good faith are pivotal to its relationship with its Tenderer / Service Provider / Contractor. When a dispute arises between Transnet and its Tenderer / Service Provider / Contractor, the parties should use their best endeavours to resolve the dispute in an amicable manner, whenever possible. Litigation in bad faith negates the principles of trust and good faith on which commercial relationships are based. Accordingly, following a blacklisting process as mentioned in paragraph 6 above, Transnet will not do business with

a company that litigates against it in bad faith or is involved in any action that reflects bad faith on its part. Litigation in bad faith includes, but is not limited to the following instances:

- a) **Vexatious proceedings:** these are frivolous proceedings which have been instituted without proper grounds;
- b) **Perjury:** where a Tenderer / Service Provider / Contractor make a false statement either in giving evidence or on an affidavit;
- c) **Scurrilous allegations:** where a Tenderer / Service Provider / Contractor makes allegations regarding a senior Transnet employee which are without proper foundation, scandalous, abusive or defamatory; and
- d) **Abuse of court process:** when a Tenderer / Service Provider / Contractor abuses the court process in order to gain a competitive advantage during a Tender process.

11 GENERAL

- 11.1 This Integrity Pact is governed by and interpreted in accordance with the laws of the Republic of South Africa.
- 11.2 The actions stipulated in this Integrity Pact are without prejudice to any other legal action that may follow in accordance with the provisions of the law relating to any civil or criminal proceedings.
- 11.3 The validity of this Integrity Pact shall cover all the tendering processes and will be valid for an indefinite period unless cancelled by either Party.
- 11.4 Should one or several provisions of this Integrity Pact turn out to be invalid the remainder of this Integrity Pact remains valid.
- 11.5 Should a Tenderer/Service Provider/Contractor be confronted with dishonest, fraudulent or corruptive behaviour of one or more Transnet employees, Transnet expects its Tenderer/Service Provider/Contractor to report this behaviour directly to a senior Transnet official/employee or alternatively by using Transnet's "Tip-Off Anonymous" hotline number 0800 003 056, whereby your confidentiality is guaranteed.

The Parties hereby declare that each of them has read and understood the clauses of this Integrity Pact and shall abide by it. To the best of the Parties' knowledge and belief, the information provided in this Integrity Pact is true and correct.

TRANSNET RAIL INFRASTRUCTURE MANAGER

TENDER NUMBER: TFR/2026/08/0002/114700/RFQ (TRIM)

DESCRIPTION OF THE SERVICE: SUPPLY, DELIVER AND INSTALL GENERATOR CONTROLLERS FOR UPINGTON DEPOT

I duly authorised by the tendering entity, hereby certify that the tendering entity are **fully acquainted** with the contents of the Integrity Pact and further **agree to abide by it** in full.

Signature

Date

T2.2-22 : Supplier Code of Conduct

Transnet SOC Limited aims to achieve the best value for money when buying or selling goods and obtaining services. This however must be done in an open and fair manner that supports and drives a competitive economy. Underpinning our process are several acts and policies that any supplier dealing with Transnet must understand and support. These are:

- The Transnet Procurement Policy – A guide for Tenderers.
- Section 217 of the Constitution - the five pillars of Public PSCM (Procurement and Supply Chain Management): fair, equitable, transparent, competitive and cost effective;
- The Public Finance Management Act (PFMA);
- The Broad Based Black Economic Empowerment Act (BBBEE)
- The Prevention and Combating of Corrupt Activities Act (PRECCA); and
- The Construction Industry Development Board Act (CIDB Act).

This code of conduct has been included in this contract to formally appraise Transnet Suppliers of Transnet's expectations regarding behaviour and conduct of its Suppliers.

Prohibition of Bribes, Kickbacks, Unlawful Payments, and Other Corrupt Practices

Transnet is in the process of transforming itself into a self-sustaining State Owned Enterprise, actively competing in the logistics industry. Our aim is to become a world class, profitable, logistics organisation. As such, our transformation is focused on adopting a performance culture and to adopt behaviours that will enable this transformation.

1. Transnet SOC Limited will not participate in corrupt practices. Therefore, it expects its suppliers to act in a similar manner.

- Transnet and its employees will follow the laws of this country and keep accurate business records that reflect actual transactions with, and payments to, our suppliers.
- Employees must not accept or request money or anything of value, directly or indirectly, from suppliers.
- Employees may not receive anything that is calculated to:
 - Illegally influence their judgement or conduct or to ensure the desired outcome of a sourcing activity;

-
- Win or retain business or to influence any act or decision of any person involved in sourcing decisions; or
 - Gain an improper advantage.

- There may be times when a supplier is confronted with fraudulent or corrupt behaviour of Transnet employees. We expect our Suppliers to use our “Tip-offs Anonymous” Hot line to report these acts. (0800 003 056).

2. *Transnet SOC Limited is firmly committed to the ideas of free and competitive enterprise.*

- Suppliers are expected to comply with all applicable laws and regulations regarding fair competition and antitrust practices.
- Transnet does not engage with non-value adding agents or representatives solely for the purpose of increasing BBBEE spend (fronting).

3. *Transnet’s relationship with suppliers requires us to clearly define requirements, to exchange information and share mutual benefits.*

- Generally, suppliers have their own business standards and regulations. Although Transnet cannot control the actions of our suppliers, we will not tolerate any illegal activities. These include, but are not limited to:
 - Misrepresentation of their product (origin of manufacture, specifications, intellectual property rights, etc);
 - Collusion;
 - Failure to disclose accurate information required during the sourcing activity (ownership, financial situation, BBBEE status, etc.);
 - Corrupt activities listed above; and
 - Harassment, intimidation or other aggressive actions towards Transnet employees.
- Suppliers must be evaluated and approved before any materials, components, products or services are purchased from them. Rigorous due diligence is conducted and the supplier is expected to participate in an honest and straight forward manner.
- Suppliers must record and report facts accurately, honestly and objectively. Financial records must be accurate in all material respects.

Conflicts of Interest

A conflict of interest arises when personal interests or activities influence (or appear to influence) the ability to act in the best interests of Transnet SOC Limited.

- Doing business with family members.
- Having a financial interest in another company in our industry

Where possible, contracts will be negotiated to include the above in the terms of such contracts. To the extent such terms are not included in contractual obligations and any of the above code is breached, then Transnet reserves its right to review doing business with these suppliers.

I, _____ of _____
(insert name of Director or as per Authority Resolution from Board of Directors) *(insert name of Company)*

hereby acknowledge having read, understood and agree to the terms and conditions set out in the "Transnet Supplier Code of Conduct."

Signed this on day _____ at _____

Signature

T2.2-23: Insurance provided by the *Contractor*

Clause 83.1 in NEC3 Term Service Contract (June 2005)(amended June 2006 and April 2013) requires that the *Contractor* provides the insurance stated in the insurance table except any insurance which the *Employer* is to provide as stated in the Contract Data.

Please provide the following details for insurance which the *Contractor* is still to provide. Notwithstanding this information all costs related to insurance are deemed included in the tenderer's rates and prices.

Insurance against (See clause 83.1 of the TSC)	Name of Insurance Company	Cover	Premium
Liability for death of or bodily injury to employees of the <i>Contractor</i> arising out of and in the course of their employment in connection with this contract			
Motor Vehicle Liability Insurance comprising (as a minimum) "Balance of Third Party" Risks including Passenger and Unauthorised Passenger Liability indemnity with a minimum indemnity limit of R5 000 000.			
Insurance in respect of loss of or damage to own property and equipment.			

Signed

Date

Name

Position

Tenderer

T2.2-24 SUPPLIER DECLARATION FORM

Transnet Vendor Management has received a request to load / change your company details onto the Transnet vendor master database. Please return the completed Supplier Declaration Form (SDF) together with the required supporting documents as per Appendix A to the Transnet Official who is intending to procure your company's services / products, to enable us to process this request. Please only submit the documentation relevant to your request.

Please Note: all organisations, institutions and individuals who wish to provide goods and/or services to organs of the State must be registered on the National Treasury's Central Supplier Database (CSD). This needs to be done via their portal at <https://secure.csd.gov.za/> **before applying to Transnet.**

General Terms and Conditions:

Please Note: Failure to submit the relevant documentation will delay the vendor creation / change process.

Where applicable, the respective Transnet Operating Division processing your application may request further or additional information from your company.

The Service Provider warrants that the details of its bank account ("the nominated account") provided herein, are correct and acknowledges that payments due to the Supplier will be made into the nominated account. If details of the nominated account should change, the Service Provider must notify Transnet in writing of such change, failing which any payments made by Transnet into the nominated account will constitute a full discharge of the indebtedness of Transnet to the Supplier in respect of the payment so made. Transnet will incur no liability for any payments made to the incorrect account or any costs associated therewith. In such an event, the Service Provider indemnifies and holds Transnet harmless in respect of any payments made to an incorrect bank account and will, on demand, pay Transnet any costs associated herewith.

Transnet expects its suppliers to timeously renew their Tax Clearance and B-BBEE certificates (Large Enterprises and QSEs less than 51% black owned) as well as sworn affidavits in the case of EMEs and QSEs with more than 51% black ownership as per Appendices C and D.

In addition, please take note of the following very important information:

1. If your annual turnover is R10 million or less, then in terms of the DTI Generic Codes of Good Practice, you are classified as an Exempted Micro Enterprise (EME). If your company is classified as an EME, please include in your submission a sworn affidavit confirming your company's most recent annual turnover is less than R10 million and percentage of black ownership and black female ownership in the company (Appendix C) OR B-BBEE certificate issued by a verification agency accredited by SANAS in terms of the EME scorecard should you feel you will be able to attain a better B-BBEE score. It is only in this context that an EME may submit a B-BBEE verification certificate. These EME sworn affidavits must be accepted by the . Government introduced this mechanism specifically to reduce the cost of doing business and regulatory burden for these entities and the template for the sworn affidavit is available at no cost on the website www.thedti.gov.za or EME certificates at CIPC from www.cipic.co.za.

The B-BBEE Commission said "that only time an EME can be verified by a SANAS accredited verification professional is when it wishes to maximise its B-BBEE points and move to a higher B-BBEE recognition level, and that must be done use the QSE Scorecard".

2. If your annual turnover is between R10 million and R50 million, then in terms of the DTI codes, you are classified as a Qualifying Small Enterprise (QSE). A QSE which is at least 51% black owned, is required to submit a sworn affidavit confirming their annual total revenue of between R10 million and R50 million and level of black ownership (Appendix D). QSE that does not qualify for 51% of black ownership, are required to submit a B-BBEE verification certificate issued by a verification agency accredited by SANAS their QSEs are required to submit a B-BBEE verification certificate issued by a verification agency accredited by SANAS.

Please Note: B-BBEE certificate and detailed scorecard should be obtained from an accredited rating agency (e.g. SANAS Member).

3. If your annual turnover exceeds R50 million, then in terms of the DTI codes, you are classified as a Large Enterprise. Large Enterprises are required to submit a B-BBEE level verification certificate issued by a verification agency accredited by SANAS.

Please Note: B-BBEE certificate and detailed scorecard should be obtained from an accredited rating agency (e.g. SANAS Member).

4. The supplier to furnish proof to the procurement department as required in the Fourth Schedule of the Income Tax Act. 58 of 1962 whether a supplier of service is to be classified as an "employee", "personal service provider" or "labour broker". Failure to do so will result in the supplier being subject to employee's tax.

5. No payments can be made to a vendor until the vendor has been registered / updated, and no vendor can be registered / updated until the vendor application form, together with its supporting documentation, has been received and processed. No payments can be made to a vendor until the vendor has met / comply with the procurement requirements.

6. It is in line with PPPFA Regulations, only valid B-BBEE status level certificate issued by an unauthorised body or person OR a sworn affidavit as prescribed by the B-BBEE Codes of Good Practice, OR any other requirement prescribed in terms of the Broad- Based Black Economic Empowerment Act.

7. The B-BBEE Commission advises entities and organs of state to reject B-BBEE certificates that have been issued by verification agencies or professionals who are not accredited by South African National Accreditation Systems ("SANAS) as such B-BBEE certificates are invalid for lack of authority and mandate to issue them. A list of SANAS Accredited agencies is available on the SANAS website at www.sanas.co.za.

8. Presenting banking details. Please note: Banks have decided to enable the customers and provide the ability for customers to generate Account Confirmation/Bank Account letters via their online platform; this is a digital approach to the authentication of banking details.

TRANSNET RAIL INFRASTRUCTURE MANAGER

TENDER NUMBER: TFR/2026/08/0002/114700/RFQ (TRIM)

DESCRIPTION OF THE SERVICE: SUPPLY, DELIVER AND INSTALL GENERATOR CONTROLLERS FOR UPINGTON DEPOT

SUPPLIER DECLARATION FORM

Supplier Declaration Form

Important Notice: all organisations, institutions and individuals who wish to provide goods and/or services to organs of the State must be registered on the National Treasury Central Supplier Database (CSD). This needs to be done via their portal at <https://secure.csd.gov.za/> **before applying to Transnet.**

CSD Number (MAAA xxxxxx):

Company Trading Name						
Company Registered Name						
Company Registration No Or ID No If a Sole Proprietor						
Company Income Tax Number						
Form of Entity	CC	Trust	Pty Ltd	Limited	Partnership	Sole Proprietor
	Non-profit (NPO's or NPC)	Personal Liability Co	State Owned Co	National Govt	Provincial Govt	Local Govt
	Educational Institution	Specialised Profession	Financial Institution	Joint Venture	Foreign International	Foreign Branch Office

Did your company previously operate under another name?					Yes		No	
If YES state the previous details below:								
Trading Name								
Registered Name								
Company Registration No Or ID No If a Sole Proprietor								
Form of Entity	CC	Trust	Pty Ltd	Limited	Partnership	Sole Proprietor		
	Non-profit (NPO's or NPC)	Personal Liability Co	State Owned Co	National Govt	Provincial Govt	Local Govt		
	Educational Institution	Specialised Profession	Financial Institution	Joint Venture	Foreign International	Foreign Branch Office		

Your Current Company's VAT Registration Status	
VAT Registration Number	
If Exempted from VAT registration , state reason and submit proof from SARS in confirming the exemption status	
If your business entity is not VAT Registered, please submit a current original sworn affidavit (see example in Appendix I). Your Non VAT Registration must be confirmed annually.	

Company Banking Details		Bank Name	
Universal Branch Code		Bank Account Number	

Company Physical Address		Code	
Company Postal Address		Code	
Company Telephone number			
Company Fax Number			
Company E-Mail Address			
Company Website Address			

Company Contact Person Name	
Designation	
Telephone	
Email	

Is your company a Labour Broker?	Yes		No	
Main Product / Service Supplied e.g. Stationery / Consulting / Labour etc.				
How many personnel does the business employ?	Full Time		Part Time	
Please Note: Should your business employ more than 2 full time employees who are not connected persons as defined in the Income Tax Act, please submit a sworn affidavit, as per Appendix II.				

Most recent Financial Year's Annual Turnover	<R10Million EME		>R10Million <R50Million QSE		>R50Million Large Enterprise	
--	---------------------------	--	--	--	--	--

Does your company have a valid proof of B-BBEE status?	Yes		No						
Please indicate your Broad Based BEE status (Level 1 to 9)	1	2	3	4	5	6	7	8	9

Majority Race of Ownership							
% Black Ownership		% Black Women Ownership		% Black Disabled person(s) Ownership		% Black Youth Ownership	
% Black Unemployed		% Black People Living in Rural Areas		% Black Military Veterans			
Please Note: Please provide proof of B-BBEE status as per Appendix C and D: Large Enterprise and QSEs with less than 51% black ownership need to obtain a B-BBEE certificate and detailed scorecard from an accredited rating agency;							

TRANSNET RAIL INFRASTRUCTURE MANAGER

TENDER NUMBER: TFR/2026/08/0002/114700/RFQ (TRIM)

DESCRIPTION OF THE SERVICE: SUPPLY, DELIVER AND INSTALL GENERATOR CONTROLLERS FOR UPINGTON DEPOT

- EMEs and QSEs with at least 51% black ownership may provide an affidavit using the templates provided in Appendix C and D respectively;
- Black Disabled person(s) ownership will only be accepted if accompanied with a certified letter signed by a physician on the physician's letterhead confirming the disability;
- A certified South African identification document will be required for all Black Youth Ownership.

Supplier Development Information Required

EMPOWERING SUPPLIER

An Empowering Supplier is a B-BBEE compliant Entity which complies with at least three criteria if it is a large Entity, or one criterion if it is a Qualifying Small Enterprise ("QSE"), as detailed in Statement 400 of the New Codes.

In terms of the requirements of an Empowering Supplier, numerous companies found it challenging to meet the target of 25% transformation of raw materials or beneficiation including local manufacturing, particularly so, if these companies imported goods or products from offshore. The matter was further compounded by the requirement for 25% of Cost of Sales, excluding labour cost and depreciation, to be procured from local producers or suppliers.

YES ☐ NO ☐

FIRST TIME SUPPLIER

A supplier that we haven't as yet Traded within Transnet and will be registered via our database for the 1st time.

YES ☐ NO ☐

SUPPLIER DEVELOPMENT PLAN

Supplier Development Plan is a plan that when we as Transnet award a supplier a long term contract depending on the complexity of the Transaction. We will negotiate supplier development obligations that they must meet throughout the contract duration. e.g. we might request that they (create jobs or do skills development or encourage procurement from designated groups. (BWO, BYO & BDO etc.).

YES ☐ NO ☐

DEVELOPMENT PLAN DOCUMENT

Agreed plan that will be crafted with the supplier in regards to their development (It could be for ED OR SD in terms of their developmental needs they may require with the company.

YES ☐ NO ☐

*If Yes- Attach supporting documents

ENTERPRISE DEVELOPMENT BENEFICIARY

A supplier that is not as yet in our value chain that we are assisting in their developmental area.

YES ☐ NO ☐

TRANSNET RAIL INFRASTRUCTURE MANAGER

TENDER NUMBER: TFR/2026/08/0002/114700/RFQ (TRIM)

DESCRIPTION OF THE SERVICE: SUPPLY, DELIVER AND INSTALL GENERATOR CONTROLLERS FOR UPINGTON DEPOT

SUPPLIER DEVELOPMENT BENEFICIARY A supplier that we are already doing business with or transacting with and we are also assisting them in their developmental area e.g. (They might require training or financial assistance etc.)	YES ☐ NO ☐
GRADUATION FROM ED TO SD BENEFICIARY When a supplier that we assisted with as an ED beneficiary then gets awarded a business and we start Transacting with.	YES ☐ NO ☐
ENTERPRISE DEVELOPMENT RECIPIENT A supplier that isn't in our value chain as yet but we have assisted them with an ED intervention	YES ☐ NO ☐

By signing below, I hereby verify that I am duly authorised to sign for and on behalf of firm / organisation and that all information contained herein and attached herewith are true and correct			
Name and Surname		Designation	
Signature		Date	

APPENDIX B

Affidavit or Solemn Declaration as to VAT registration status

Affidavit or Solemn Declaration

I, _____ solemnly swear/declare
that _____ is not a registered VAT
vendor and is not required to register as a VAT vendor because the combined value of taxable supplies
made by the provider in any 12 month period has not exceeded or is not expected to exceed R1million
threshold, as required in terms of the Value Added Tax Act.

Signature: _____

Designation: _____

Date: _____

Commissioner of Oaths

Thus signed and sworn to before me at _____ on this the _____
day of _____ 20_____,

the Deponent having knowledge that he/she knows and understands the contents of this Affidavit,
and that he/she has no objection to taking the prescribed oath, which he/she regards binding on
his/her conscience and that the allegations herein contained are all true and correct.

Commissioner of Oaths

VENDOR REGISTRATION DOCUMENTS CHECKLIST

Please note that you will have to provide the first two documents on the list (highlighted in red) and the rest will be provided by the supplier:

	Yes	No
1. Complete the "Supplier Declaration Form" (SDF) (commissioned). See attachment.		
2. Complete the "Supplier Code of Conduct" (SCC). See attachment.		
3. Copy of cancelled cheque OR letter from the bank verifying banking details (with bank stamp not older than 3 Months & sign by Bank Teller).		
4. Certified (Not Older than 3 Months) copy of Identity document of Shareholders/Directors/Members (where applicable).		
5. Certified copy of certificate of incorporation, CM29 / CM9 (name change).		
6. Certified copy of share Certificates of Shareholders, CK1 / CK2 (if CC).		
7. A letter with the company's letterhead confirming both Physical and Postal address.		
8. Original or certified copy of SARS Tax Clearance certificate and Vat registration certificate.		
9. BBBEE certificate and detailed scorecard from a SANAS Accredited Verification Agency and/or Sworn Certified Affidavit.		
10. Central Supplier Database (CSD) Summary Registration Report.		

SWORN AFFIDAVIT – B-BBEE EXEMPTED MICRO ENTERPRISE - GENERAL

I, the undersigned,

Full name & Surname	
Identity number	

Hereby declare under oath as follows:

1. The contents of this statement are to the best of my knowledge a true reflection of the facts.
2. I am a Member / Director / Owner (**Select one**) of the following enterprise and am duly authorised to act on its behalf:

Enterprise Name:	
Trading Name (If Applicable):	
Registration Number:	
Vat Number (If applicable)	
Enterprise Physical Address:	
Type of Entity (CC, (Pty) Ltd, Sole Prop etc.):	
Nature of Business:	
Definition of "Black People"	As per the Broad-Based Black Economic Empowerment Act 53 of 2003 as Amended by Act No 46 of 2013 "Black People" is a generic term which means Africans, Coloureds and Indians – (a) who are citizens of the Republic of South Africa by birth or descent; or (b) who became citizens of the Republic of South Africa by naturalisation- i. before 27 April 1994; or ii. on or after 27 April 1994 and who would have been entitled to acquire citizenship by naturalization prior to that date;"
Definition of "Black Designated Groups"	"Black Designated Groups means: (a) unemployed black people not attending and not required by law to attend an educational institution and not awaiting admission to an educational institution; (b) Black people who are youth as defined in the National Youth Commission Act of 1996; (c) Black people who are persons with disabilities as defined in the Code of Good Practice on employment of people with disabilities issued under the Employment Equity Act; (d) Black people living in rural and under developed areas; (e) Black military veterans who qualifies to be called a military veteran in terms of the Military Veterans Act 18 of 2011;"

3. I hereby declare under Oath that:

- The Enterprise is _____% Black Owned using the flow-through principle as per Amended Code Series 100 of the Amended Codes of Good Practice issued under section 9 (1) of B-BBEE Act No 53 of 2003 as Amended by Act No 46 of 2013,
- The Enterprise is _____% Black Female Owned as per Amended Code Series 100 of the Amended Codes of Good Practice issued under section 9 (1) of B-BBEE Act No 53 of 2003 as Amended by Act No 46 of 2013,
- The Enterprise is _____% Black Designated Group Owned as per Amended Code Series 100 of the Amended Codes of Good Practice issued under section 9 (1) of B-BBEE Act No 53 of 2003 as Amended by Act No 46 of 2013,
- Black Designated Group Owned % Breakdown as per the definition stated above:
 - Black Youth % = _____%
 - Black Disabled % = _____%
 - Black Unemployed % = _____%
 - Black People living in Rural areas % = _____%
 - Black Military Veterans % = _____%
- Based on the Audited Financial Statements/Financial Statements and other information available on the latest financial year-end of _____ (DD/MM/YYYY), the annual Total Revenue was R10,000,000.00 (Ten Million Rands) or less
- Please Confirm on the below table the B-BBEE Level Contributor, **by ticking the applicable box.**

100% Black Owned	Level One (135% B-BBEE procurement recognition level)	
At least 51% Black Owned	Level Two (125% B-BBEE procurement recognition level)	
Less than 51% Black Owned	Level Four (100% B-BBEE procurement recognition level)	

4. I know and understand the contents of this affidavit and I have no objection to take the prescribed oath and consider the oath binding on my conscience and on the Owners of the Enterprise which I represent in this matter.
5. The sworn affidavit will be valid for a period of 12 months from the date signed by commissioner.

Deponent Signature: _____

Date : _____

Commissioner of Oaths

Signature & stamp

Date:

**SWORN AFFIDAVIT – B-BBEE EXEMPTED MICRO ENTERPRISE – SPECIALISED ENTITY ONLY –
GENERAL - which include (Not Limited to) Non-Profit Organisations, Non-Profit Companies,
Public Benefit Organisations etc.**

I, the undersigned,

Full name & Surname	
Identity number	

Hereby declare under oath as follows:

1. The contents of this statement are to the best of my knowledge a true reflection of the facts.
2. I am a Director of the following enterprise and am duly authorised to act on its behalf:

Enterprise Name:	
Trading Name (If Applicable):	
Registration Number:	
Vat Number (If applicable)	
Enterprise Physical Address:	
Type of Entity (NPO, PBO etc.):	
Nature of Business:	
Definition of “Black People”	As per the Broad-Based Black Economic Empowerment Act 53 of 2003 as Amended by Act No 46 of 2013 “Black People” is a generic term which means Africans, Coloureds and Indians – (a) who are citizens of the Republic of South Africa by birth or descent; or (b) who became citizens of the Republic of South Africa by naturalisation- i. before 27 April 1994; or ii. on or after 27 April 1994 and who would have been entitled to acquire citizenship by naturalization prior to that date;”
Definition of “Black Designated Groups”	“Black Designated Groups means: (a) unemployed black people not attending and not required by law to attend an educational institution and not awaiting admission to an educational institution; (b) Black people who are youth as defined in the National Youth Commission Act of 1996; (c) Black people who are persons with disabilities as defined in the Code of Good Practice on employment of people with disabilities issued under the Employment Equity Act; (d) Black people living in rural and under developed areas; (e) Black military veterans who qualifies to be called a military veteran in terms of the Military Veterans Act 18 of 2011;”

3. I hereby declare under Oath that:

- The Enterprise has _____% Black Beneficiaries as per Amended Code Series 100 of the Amended Codes of Good Practice issued under section 9 (1) of B-BBEE Act No 53 of 2003 as Amended by Act No 46 of 2013,
- The Enterprise has _____% Black Female Beneficiaries as per Amended Code Series 100 of the Amended Codes of Good Practice issued under section 9 (1) of B-BBEE Act No 53 of 2003 as Amended by Act No 46 of 2013,
- The Enterprise has _____% Black Designated Group Beneficiaries as per Amended Code Series 100 of the Amended Codes of Good Practice issued under section 9 (1) of B-BBEE Act No 53 of 2003 as Amended by Act No 46 of 2013,
- Black Designated Group Beneficiary % Breakdown as per the definition stated above:
 - Black Youth % = _____%
 - Black Disabled % = _____%
 - Black Unemployed % = _____%
 - Black People living in Rural areas % = _____%
 - Black Military Veterans % = _____%
- Based on the Audited Financial Statements/ Financial Statements and other information available on the latest financial year-end of _____ (DD/MM/YYYY), the annual Total Revenue/Allocated Budget/Gross Receipts was R10,000,000.00 (Ten Million Rands) or less
- Please Confirm on the below table the B-BBEE Level Contributor, **by ticking the applicable box.**

At Least 75% Black Beneficiaries	Level One (135% B-BBEE procurement recognition level)	
At Least 51% Black Beneficiaries	Level Two (125% B-BBEE procurement recognition level)	
Less than 51% Black Beneficiaries	Level Four (100% B-BBEE procurement recognition level)	

- 4. I know and understand the contents of this affidavit and I have no objection to take the prescribed oath and consider the oath binding on my conscience and on the Owners of the Enterprise which I represent in this matter.
- 5. The sworn affidavit will be valid for a period of 12 months from the date signed by commissioner.

Deponent Signature: _____

Date: _____

Commissioner of Oaths

Signature & stamp

Date:

SWORN AFFIDAVIT – B-BBEE QUALIFYING SMALL ENTERPRISE - GENERAL

I, the undersigned,

Full name & Surname	
Identity number	

Hereby declare under oath as follows:

1. The contents of this statement are to the best of my knowledge a true reflection of the facts.
2. I am a Member / Director / Owner (**Select one**) of the following enterprise and am duly authorised to act on its behalf:

Enterprise Name:	
Trading Name (If Applicable):	
Registration Number:	
Vat Number (If applicable)	
Enterprise Physical Address:	
Type of Entity (CC, (Pty) Ltd, Sole Prop etc.):	
Nature of Business:	
Definition of "Black People"	As per the Broad-Based Black Economic Empowerment Act 53 of 2003 as Amended by Act No 46 of 2013 "Black People" is a generic term which means Africans, Coloureds and Indians – (a) who are citizens of the Republic of South Africa by birth or descent; or (b) who became citizens of the Republic of South Africa by naturalisation- i. before 27 April 1994; or ii. on or after 27 April 1994 and who would have been entitled to acquire citizenship by naturalization prior to that date;"
Definition of "Black Designated Groups"	"Black Designated Groups means: (a) unemployed black people not attending and not required by law to attend an educational institution and not awaiting admission to an educational institution; (b) Black people who are youth as defined in the National Youth Commission Act of 1996; (c) Black people who are persons with disabilities as defined in the Code of Good Practice on employment of people with disabilities issued under the Employment Equity Act; (d) Black people living in rural and under developed areas; (e) Black military veterans who qualifies to be called a military veteran in terms of the Military Veterans Act 18 of 2011;"

3. I hereby declare under Oath that:

- The Enterprise is _____% Black Owned using the flow-through principle as per Amended Code Series 100 of the Amended Codes of Good Practice issued under section 9 (1) of B-BBEE Act No 53 of 2003 as Amended by Act No 46 of 2013,
- The Enterprise is _____% Black Female Owned as per Amended Code Series 100 of the Amended Codes of Good Practice issued under section 9 (1) of B-BBEE Act No 53 of 2003 as Amended by Act No 46 of 2013,
- The Enterprise is _____% Black Designated Group Owned as per Amended Code Series 100 of the Amended Codes of Good Practice issued under section 9 (1) of B-BBEE Act No 53 of 2003 as Amended by Act No 46 of 2013,
- Black Designated Group Owned % Breakdown as per the definition stated above:
 - Black Youth % = _____%
 - Black Disabled % = _____%
 - Black Unemployed % = _____%
 - Black People living in Rural areas % = _____%
 - Black Military Veterans % = _____%
- Based on the Audited Financial Statements/ Financial Statements and other information available on the latest financial year-end of _____ (DD/MM/YYYY), the annual Total Revenue was between R10,000,000.00 (Ten Million Rands) and R50,000,000.00 (Fifty Million Rands),
- Please confirm on the table below the B-BBEE level contributor, **by ticking the applicable box.**

100% Black Owned	Level One (135% B-BBEE procurement recognition level)	
At Least 51% black owned	Level Two (125% B-BBEE procurement recognition level)	

4. I know and understand the contents of this affidavit and I have no objection to take the prescribed oath and consider the oath binding on my conscience and on the owners of the enterprise which I represent in this matter.
5. The sworn affidavit will be valid for a period of 12 months from the date signed by commissioner.

Deponent Signature: _____

Date: _____

Commissioner of Oaths

Signature & stamp

Date:

**SWORN AFFIDAVIT – B-BBEE QUALIFYING SMALL ENTERPRISE – SPECIALISED ENTITY -
GENERAL - which include (Not Limited to) Non-Profit Organisations, Non-Profit Companies,
Public Benefit Organisations etc.**

I, the undersigned,

Full name & Surname	
Identity number	

Hereby declare under oath as follows:

1. The contents of this statement are to the best of my knowledge a true reflection of the facts.
2. I am a Director of the following enterprise and am duly authorised to act on its behalf:

Enterprise Name:	
Trading Name (If Applicable):	
Registration Number:	
Vat Number (If applicable)	
Enterprise Physical Address:	
Type of Entity (NPO, PBO etc.):	
Nature of Business:	
Definition of “Black People”	As per the Broad-Based Black Economic Empowerment Act 53 of 2003 as Amended by Act No 46 of 2013 “Black People” is a generic term which means Africans, Coloureds and Indians – (a) who are citizens of the Republic of South Africa by birth or descent; or (b) who became citizens of the Republic of South Africa by naturalisation- i. before 27 April 1994; or ii. on or after 27 April 1994 and who would have been entitled to acquire citizenship by naturalization prior to that date;”
Definition of “Black Designated Groups”	“Black Designated Groups means: (a) unemployed black people not attending and not required by law to attend an educational institution and not awaiting admission to an educational institution; (b) Black people who are youth as defined in the National Youth Commission Act of 1996; (c) Black people who are persons with disabilities as defined in the Code of Good Practice on employment of people with disabilities issued under the Employment Equity Act; (d) Black people living in rural and under developed areas; (e) Black military veterans who qualifies to be called a military veteran in terms of the Military Veterans Act 18 of 2011;”

3. I hereby declare under Oath that:

- The Enterprise has _____% Black Beneficiaries as per Amended Code Series 100 of the Amended Codes of Good Practice issued under section 9 (1) of B-BBEE Act No 53 of 2003 as Amended by Act No 46 of 2013,
- The Enterprise has _____% Black Female Beneficiaries as per Amended Code Series 100 of the Amended Codes of Good Practice issued under section 9 (1) of B-BBEE Act No 53 of 2003 as Amended by Act No 46 of 2013,
- The Enterprise has _____% Black Designated Group Beneficiaries as per Amended Code Series 100 of the Amended Codes of Good Practice issued under section 9 (1) of B-BBEE Act No 53 of 2003 as Amended by Act No 46 of 2013,
- Black Designated Group Beneficiary % Breakdown as per the definition stated above:
 - Black Youth % = _____%
 - Black Disabled % = _____%
 - Black Unemployed % = _____%
 - Black People living in Rural areas % = _____%
 - Black Military Veterans % = _____%
- Based on the Audited Financial Statements/ Financial Statements and other information available on the latest financial year-end of _____(DD/MM/YYYY), the annual Total Revenue/Allocated Budget/Gross Receipts was between R10,000,000.00 (Ten Million Rands) and R50,000,000.00 (Fifty Million Rands)
- Please confirm on the table below the B-BBEE level contributor, **by ticking the applicable box.**

At Least 75% Black Beneficiaries	Level One (135% B-BBEE procurement recognition level)	
At Least 51% Black Beneficiaries	Level Two (125% B-BBEE procurement recognition level)	

4. I know and understand the contents of this affidavit and I have no objection to take the prescribed oath and consider the oath binding on my conscience and on the owners of the enterprise which I represent in this matter.
5. The sworn affidavit will be valid for a period of 12 months from the date signed by commissioner.

Deponent Signature: _____

Date: _____

Commissioner of Oaths

Signature & stamp

Date:

C1.1 Form of Offer & Acceptance

Offer

The Employer, identified in the Acceptance signature block, has solicited offers to enter into a contract for the procurement of:

FOR SUPPLY, DELIVER AND INSTALL GENERATOR CONTROLLERS FOR UPINGTON DEPOT

The tenderer, identified in the Offer signature block, has examined the documents listed in the Tender Data and addenda thereto as listed in the Returnable Schedules, and by submitting this Offer has accepted the Conditions of Tender.

By the representative of the tenderer, deemed to be duly authorised, signing this part of this Form of Offer and Acceptance the tenderer offers to perform all of the obligations and liabilities of the *Contractor* under the contract including compliance with all its terms and conditions according to their true intent and meaning for an amount to be determined in accordance with the *conditions of contract* identified in the Contract Data.

The offered total of the Prices exclusive of VAT is	R
Value Added Tax @ 15% is	R
The offered total of the Prices inclusive of VAT is	R
(in words)	

This Offer may be accepted by the Employer by signing the Acceptance part of this Form of Offer and Acceptance and returning one copy of this document including the Schedule of Deviations (if any) to the tenderer before the end of the period of validity stated in the Tender Data, or other period as agreed, whereupon the tenderer becomes the party named as the *Contractor* in the *conditions of contract* identified in the Contract Data.

Signature(s)

Name(s)

Capacity

**For the
tenderer:**

(Insert name and address of organisation)

Name &
signature of
witness

Date

Tenderer's CIDB registration number:

Acceptance

By signing this part of this Form of Offer and Acceptance, the Employer identified below accepts the tenderer's Offer. In consideration thereof, the Employer shall pay the Contractor the amount due in accordance with the *conditions of contract* identified in the Contract Data. Acceptance of the tenderer's Offer shall form an agreement between the Employer and the tenderer upon the terms and conditions contained in this agreement and in the contract that is the subject of this agreement.

The terms of the contract, are contained in:

Part C1	Agreements and Contract Data, (which includes this Form of Offer and Acceptance)
Part C2	Pricing Data
Part C3	Scope of Work: Service Information
Part C4	Affected Property

and drawings and documents (or parts thereof), which may be incorporated by reference into the above listed Parts.

Deviations from and amendments to the documents listed in the Tender Data and any addenda thereto listed in the Returnable Schedules as well as any changes to the terms of the Offer agreed by the tenderer and the Employer during this process of offer and acceptance, are contained in the Schedule of Deviations attached to and forming part of this Form of Offer and Acceptance. No amendments to or deviations from said documents are valid unless contained in this Schedule.

The tenderer shall within two weeks of receiving a completed copy of this agreement, including the Schedule of Deviations (if any), contact the Employer's agent (whose details are given in the Contract Data) to arrange the delivery of any securities, bonds, guarantees, proof of insurance and any other documentation to be provided in terms of the *conditions of contract* identified in the Contract Data at, or just after, the date this agreement comes into effect. Failure to fulfil any of these obligations in accordance with those terms shall constitute a repudiation of this agreement.

Notwithstanding anything contained herein, this agreement comes into effect on the date of award.

Unless the tenderer (now *Contractor*) within five working days of the date of such receipt notifies the Employer in writing of any reason why he cannot accept the contents of this agreement, this agreement shall constitute a binding contract between the Parties.

Signature(s)

Name(s) _____

Capacity _____

**for the
Employer**

(Insert name and address of organisation)

Name & signature of witness _____ Date _____

Schedule of Deviations

Note:

1. To be completed by the Employer prior to award of contract. This part of the Offer & Acceptance would not be required if the contract has been developed by negotiation between the Parties and is not the result of a process of competitive tendering.
2. The extent of deviations from the tender documents issued by the Employer prior to the tender closing date is limited to those permitted in terms of the Conditions of Tender.
3. A tenderer's covering letter must not be included in the final contract document. Should any matter in such letter, which constitutes a deviation as aforesaid be the subject of agreement reached during the process of Offer and Acceptance, the outcome of such agreement shall be recorded here and the final draft of the contract documents shall be revised to incorporate the effect of it.

No.	Subject	Details
1		
2		
3		
4		
5		
6		
7		

By the duly authorised representatives signing this Schedule of Deviations below, the Employer and the tenderer agree to and accept this Schedule of Deviations as the only deviations from and amendments to the documents listed in the Tender Data and any addenda thereto listed in the Tender Schedules, as well as any confirmation, clarification or changes to the terms of the Offer agreed by the tenderer and the Employer during this process of Offer and Acceptance.

It is expressly agreed that no other matter whether in writing, oral communication or implied during the period between the issue of the tender documents and the receipt by the tenderer of a completed signed copy of this Form shall have any meaning or effect in the contract between the parties arising from this Agreement.

	For the tenderer:	For the Employer
Signature	_____	_____
Name	_____	_____
Capacity	_____	_____
On behalf of	_____ (Insert name and address of organisation)	_____ (Insert name and address of organisation)
Name & signature of witness	_____ _____	_____ _____
Date	_____	_____

C1.2 Contract Data

Part one - Data provided by the *Employer*

Clause	Statement	Data
1	General	
	The <i>conditions of contract</i> are the core clauses and the clauses for main Option:	
		A: Priced contract with price list
	dispute resolution Option	W1: Dispute resolution procedure
	and secondary Options	
		X2 Changes in the law
		X17 Low Service Damages
		X18 Limitation of Liability
		Z: Additional conditions of contract
	of the NEC3 Term Service Contract (June 2005) (and amended June 2006 and April 2013)	
10.1	The <i>Employer</i> is:	Transnet SOC Ltd
	Address	Registered address: Transnet Corporate Centre 96 Rissik Street Braamfontein Johannesburg 2017
	Having elected its Contractual Address for the purposes of this contract as:	Transnet Rail Infrastructure Manager Transnet Park Building Robert Sobukwe Road Bellville
	Tel No.	021 940 1887 /083 501 6338
10.1	The <i>Service Manager</i> is (name):	Maqsood Cassiem
	Address	1 Robinson Road, Upington, Northern Cape
	Tel	083 462 9792

	e-mail	maqsood.cassiem@transnet.net
11.2(2)	The Affected Property is	UPINGTON DEPOT
11.2(13)	The <i>service</i> is	SUPPLY, DELIVER AND INSTALL GENERATOR CONTROLLERS
11.2(14)	The following matters will be included in the Risk Register	• Depot will be occupied and operational during execution of the service • Risk of electrocution and equipment damage
11.2(15)	The Service Information is in	The Scope of Services
12.2	The <i>law of the contract</i> is the law of	the Republic of South Africa subject to the jurisdiction of the Courts of South Africa.
13.1	The <i>language of this contract</i> is	English
13.3	The <i>period for reply</i> is	2 weeks
2	The Contractor's main responsibilities	No additional data is required for this section of the <i>conditions of contract</i>
21.1	The <i>Contractor</i> submits a first plan for acceptance within	2 weeks of the Contract Date
3	Time	
30.1	The <i>starting date</i> is.	10 November 2026
30.1	The <i>service period</i> is	1 (one) month
4	Testing and defects	No additional data is required for this section of the <i>conditions of contract</i>.
5	Payment	
50.1	The <i>assessment interval</i> is	25th (twenty fifth) day of each successive month.
51.1	The <i>currency of this contract</i> is the	South African Rand.
51.2	The period within which payments are made is	Payment will be effected on or before the last day of the month following the month during which a valid Tax Invoice and Statement were received.
51.4	The <i>interest rate</i> is	The prime lending rate of the Standard Bank South Africa.
6	Compensation events	No additional data is required for this section of the <i>conditions of contract</i>

7	Use of Equipment Plant and Materials	No additional data is required for this section of the <i>conditions of contract</i>.
8	Risks and insurance	
80.1	These are additional <i>Employers</i> risks	None
83.1	The minimum limit of indemnity for insurance in respect of loss and damage to property (except goods, plant and materials and equipment) and liability for bodily injury or death of a person (not an employee of the <i>Contractor</i>) caused by activity in connection with this contract for any one event is:	Whatever <i>Contractor</i> deems necessary as the <i>Employer</i> is not carrying this indemnity.
83.1	The minimum limit of indemnity for insurance in respect of death of or bodily injury to employees of the <i>Contractor</i> arising out of and in the course of their employment in connection with this contract for any one event is:	As prescribed by the Compensation for Occupational Injuries and Diseases Act No. 130 of 1993 and the <i>Contractor's</i> common law liability for people falling outside the scope of the Act.
83.1	Motor Vehicle Liability Insurance comprising (as a minimum) "Balance of Third Party" Risks including Passenger and Unauthorised Passenger Liability indemnity with a minimum indemnity limit of R 5 000 000	
83.1	The <i>Contractor</i> liability to the <i>Employer</i> for indirect or consequential loss including loss of profit, revenue and goodwill, is limited to:	The Total of the Prices.
83.1	For any one event, the <i>Contractor</i> liability to the <i>Employer</i> for loss of or damage to the <i>Employers</i> property is limited to:	The Total of the Prices.
83.1	The <i>Contractor</i> total liability to the <i>Employer</i> for all matters arising under or in connection with this contract, other than the excluded matters, is limited to:	The Total of the Prices.
9	Termination	There is no Contract Data required for this section of the <i>conditions of contract</i>.
10	Data for main Option clause	
A	Priced contract with price list	
20.5	The <i>Contractor</i> prepares forecasts of the final total of the Prices for the whole of the <i>service</i> at intervals no longer than	4 weeks.

11 Data for Option W1

W1.1	The <i>Adjudicator</i> is (Name)	Both parties will agree as and when a dispute arises. If the parties cannot reach an agreement on the <i>Adjudicator</i>, the chairman of the Association of Arbitrators will appoint an <i>Adjudicator</i>.
W1.2(3)	The <i>Adjudicator nominating body</i> is: If no <i>Adjudicator nominating body</i> is entered, it is	The Association of Arbitrators (Southern Africa)
W1.4(2)	The <i>tribunal</i> is:	Arbitration
W1.4(5)	The <i>arbitration procedure</i> is The place where arbitration is to be held is The person or organisation who will choose an arbitrator - if the Parties cannot agree a choice or - if the arbitration procedure does not state who selects an arbitrator, is	The Rules for the Conduct of Arbitrations of the Association of Arbitrators (Southern Africa) Cape Town The Chairman of the Association of Arbitrators (Southern Africa)

12 Data for secondary Option clauses

X2	Changes in the law	No additional data is required for this Option
-----------	---------------------------	---

X17 Low service damages

X17.1

Performance level	% achieved of performance against Tw	Low service damages
Completion of Works measured against the accepted plan	99-100% performance achieved	R0 (nil)
	95 - 98% performance achieved	2,5% of the monthly fixed cost as per Price List
	90 – 94% performance achieved	5% of the monthly fixed cost as per Price List
	88-89% performance achieved	7,5% of the monthly fixed cost as per Price List
	86-87% performance achieved	10% of the monthly fixed cost as per Price List
	84-85% performance achieved	12,5% of the monthly fixed cost as per Price List
	<84% performance achieved	15% of the monthly fixed cost as per Price List

X18	Limitation of liability	
X18.1	The <i>Contractor's</i> liability to the <i>Employer</i> for indirect or consequential loss is limited to	Nil
X18.2	For any one event, the <i>Contractor's</i> liability to the <i>Employer</i> for loss of or damage to the <i>Employer's</i> property is limited to	The deductible of the relevant insurance policy
X18.3	The <i>Contractor's</i> liability for Defects due to his design of an item of Equipment is limited to	The cost of correcting the defect.
X18.4	The <i>Contractor's</i> total liability to the <i>Employer</i> , for all matters arising under or in connection with this contract, other than the excluded matters, is limited to	Total of the Prices.
X18.5	The <i>end of liability date</i> is	Three months after the end of the <i>service period</i>.
Z	<i>Additional conditions of contract</i>	
Z.1	Obligations in respect of Termination	
Z1.1		The following will be included under core clause 91.1: In the second main bullet, after the word 'partnership' add 'joint venture whether incorporated or otherwise (including any constituent of the joint venture)'; and Under the second main bullet, insert the following additional bullets after the last sub-bullet: • commenced business rescue proceedings (R22) • repudiated this Contract (R23)
Z1.2	Termination Table	The following will be included under core clause 90.2 Termination Table as follows: Amend "A reason other than R1 – R21" to "A reason other than R1 – R23"
Z1.3		Amend "R1 – R15 or R18" to "R1 – R15, R18, R22 or R23."

Z2 Right Reserved by Transnet to Conduct Vetting through SSA

Transnet reserves the right to conduct vetting through State Security Agency (SSA) for security clearances of any Contractor who has access to National Key Points for the following without limitations:

1. Confidential – this clearance is based on any information which may be used by malicious, opposing or hostile elements to harm the objectives and functions of an organ of state.
 2. Secret – clearance is based on any information which may be used by malicious, opposing or hostile elements to disrupt the objectives and functions of an organ of state.
 3. Top Secret – this clearance is based on information which may be used by malicious, opposing or hostile elements to neutralise the objectives and functions of an organ of state.
-

Z3 Additional clause relating to Collusion in the Construction Industry

- | | |
|------|---|
| Z3.1 | The contract award is made without prejudice to any rights Transnet may have to take appropriate action later with regard to any declared bid rigging including blacklisting. |
|------|---|
-

Z4 Protection of Personal Information Act

- | | |
|------|--|
| Z4.1 | The <i>Employer</i> and the <i>Contractor</i> are required to process information obtained for the duration of the Agreement in a manner that is aligned to the Protection of Personal Information Act |
|------|--|
-

C1.2 Contract Data

Part two - Data provided by the *Contractor*.

The tendering contractor is advised to read both the NEC3 Term Service Contract (June 2005) and the relevant parts of its Guidance Notes (TSC3-GN) in order to understand the implications of this Data which the tenderer is required to complete.

Completion of the data in full, according to Options chosen, is essential to create a complete contract.

Clause	Statement	Data
10.1	The <i>Contractor</i> is (Name): Address Tel No. Fax No.	
11.2(8)	The <i>direct fee percentage</i> is The <i>subcontracted fee percentage</i> is	%%
11.2(14)	The following matters will be included in the Risk Register	T2.2-12
24.1	The key persons are: 1 Name: Job: Responsibilities: Qualifications: Experience: 2 Name: Job: Responsibilities: Qualifications: Experience:	
CV's (and further key person's data including CVs) are in T2.2-07		

TRANSNET RAIL INFRASTRUCTURE MANAGER

CONTRACT NUMBER: TFR/2026/08/0002/114700/RFQ (TRIM)

DESCRIPTION OF THE SERVICE: SUPPLY, DELIVER AND INSTALL GENERATOR CONTROLLERS FOR UPINGTON DEPOT

A	Priced contract with price list	
11.2(12)	The <i>price list</i> is in	C2.2
11.2(19)	The tendered total of the Prices is	R_____ excl. vat

PART C2: PRICING DATA

Document reference	Title	No of pages
C2.1	Pricing instructions: Option A	2
C2.2	Price List	3

C2.1 Pricing instructions: Option A

1.1 The *conditions of contract*

1.2 How the contract prices work and assesses it for progress payments

Clause 11 in NEC3 Term Services Contract (TSC), June 2005 (with amendments June 2006 and April 2013) Option A states:

Identified 11
and defined
terms

11.2 (17) The Price for Services Provided to Date is the total of

- the Price for each lump sum item in the Price List which the *Contractor* has completed and
- where a quantity is stated for an item in the Price List, an amount calculated by multiplying the quantity which the *Contractor* has completed by the rate.

(19) The Prices are the amounts stated in the Price column of the Price List, where a quantity is stated for an item in the Price List, the Price is calculated by multiplying the quantity by the rate.

1.3 Measurement and Payment

1.3.1 The Price List provides the basis of all valuations of the Price for Services Provided to Date, payments in multiple currencies and general progress monitoring.

1.3.2 The amount due at each assessment date is based on activities and/or milestones completed as indicated on the Price List.

1.3.3 The Price List work breakdown structure provided by the *Contractor* is based on the activity/milestone provided by the Employer. The activities listed by the *Employer* are the minimum activities acceptable and identify the specific activities which are required to achieve Completion. **The Price List work breakdown structure is compiled to the satisfaction of the Employer with any additions and/or amendments deemed necessary.**

1.3.4 The *Contractor's* detailed Price List summates back to the activity/milestone provided by the *Employer* and is sufficient detail to monitor completion of activities related to the operations on the Accepted Plan in order that payment of completed activities may be assessed.

1.3.5 The Prices are obtained from the Price List. The Prices includes for all direct and indirect costs, overheads, profits, risks, liabilities, obligations, etc. relative to the contract.

C2.2 Price List

Item no.	Description	Unit	Qty	Rate	Price
1	P & G costs				
1.1	P and G shall include all cost not directly relate to a specific item on the schedule of prices and rates. All items not specifically mentioned in the Schedule of Rates and prices and form part of contractor's requirements such as cost of stationery, as well as establishment of workers on site and removal of site establishment, it will also include the handing over of the site to the contractor and the handing back of the site after completion of work.	sum	1		
2	RISK AND SAFETY				
2.1	Cost for the risk and safety must include the risk assessment. The risk assessment is a full identification of the risks before the work starts and the necessary equipment, appropriate precautions and systems of work that must be provided and implemented. Cost for risk and safety include complete compliance with the current Occupational Health Safety Act. Included in risk and safety. The standardised Transnet Rail Infrastructure Manager induction shall be given to all staff of all contractors at the start of each project and the contractors shall send all his staff that will work on the TRIM site to the induction on the date as agreed on between the TRIM Service Manager and the <i>Contractor</i> .	sum	1		
3	Supply, Deliver and Install Generator Controller at Loop 19 (GPS Coordinates: -27.95807619916475, 22.8714985380022) as per the attached Specification. All material and consumables required for the upgrade should be included. (Specification, <i>BBG 9468_Ver_2</i> , is written for Loop 3 and Loop 4 and is the same for above mentioned site)	each	1		
4	Supply, Deliver and Install Generator Controller at Loop 18 (GPSCoordinates:-28.146264547783755,22.635637716324087) as per the attached Specification. All material and consumables required for the upgrade should be included. (Specification, <i>BBG 9468_Ver_2</i> , is written for Loop 3 and Loop 4 and is the same for above mentioned site)	each	1		

Item no.	Description	Unit	Qty	Rate	Price
5	Supply, Deliver and Install Generator Controller at Loop 17 (GPSCoordinates:-28.485911947017836, 22.29169145337237) as per the attached Specification. All material and consumables required for the upgrade should be included. (Specification, <i>BBG 9468_Ver_2</i> , is written for Loop 3 and Loop 4 and is the Same for above mentioned site)	each	1		
6	Supply, Deliver and Install Generator Controller at Loop 16 (GPSCoordinates:-28.744973486557225,21.981705162892634) as per the attached Specification. All material and consumables required for the upgrade should be included. (Specification, <i>BBG 9468_Ver_2</i> , is written for Loop 3 and Loop 4 and is the Same for above mentioned site)	each	1		
7	Supply, Deliver and Install Generator Controller at Loop 15 (GPSCoordinates:-28.940007692177307,21.684180625064233) as per the attached Specification. All material and consumables required for the upgrade should be included. (Specification, <i>BBG 9468_Ver_2</i> , is written for Loop 3 and Loop 4 and is the Same for above mentioned site)	each	1		
8	Supply Drawings and Operating Manuals and other relevant documentation (2 per site) - Transnet personnel should be trained on the equipment upon installation (operation of equipment, use of manuals and fault finding)	each	10		
Total excl. VAT carried to C1.1 Form of Offer				R	

PART C3: SERVICE INFORMATION

Document reference	Title	No of pages
	This cover page	1
C3.1	<i>Service Information</i>	10
Annexure A	TFR-ISM-RN-R&C-FM009 – Health and Safety specification	15
Annexure B	Specifications_for_PLC_upgrade_to_Controllers	46
	Total number of pages	72

C3.1 Service Information

1 Description of the service

1.1 Introduction

Standby Plants on the Iron Ore Line are used to deliver a reliable electrical supply to Signalling and Telecommunication equipment. Existing Generator control panels uses PLC's to control generator/mains and switching of loads. Spares for the existing Moeller PS4 PLC's are no longer available. The requirement is to replace these redundant PLC's with Generator Controllers (Latest Technology) with a good support network. This will be part of a second phase of multiple Phases to upgrade a network of 25 Standby Plants. A blueprint site was completed at Repeater B.

1.2 Executive overview

This specification covers the works that needs to be carried out by the contractor for SUPPLY, DELIVER AND INSTALL GENERATOR CONTROLLERS at Loop 15, 16, 17, 18 and 19.

1.3 Employers Objective

It is the objective of the *Employer* to achieve completion of SUPPLY, DELIVER AND INSTALL GENERATOR CONTROLLERS at Loop 15, 16, 17, 18 and 19 whilst maintaining the highest quality and safety standards, at the sites.

2 SERVICE

2.1 Temporary service, Affected Property & constraints on how the *Contractor* Provides the Service

2.1.1 *Employer's* Site entry and security control, permits, and Site regulations

The areas of work will be for Loop 15, 16, 17, 18 and 19.

The *Contractor* shall ensure the safe passage of traffic to and around the working areas at all times.

2.1.2 People restrictions on Affected Property; hours of work, conduct and records:

- 2.1.2.1 The working hours shall be in accordance with the requirements of the Department of Labour or with the agreement of the relevant trade unions. This information relating to working hours shall be supplied to the *Service Manager* prior to commencement of the proposed working hours.

2.1.2.2 The *Contractor* keeps daily records of his people engaged on the Affected Property with access to such daily records available for inspection by the *Service Manager* at all reasonable times.

2.1.3 Cooperating with and obtaining acceptance of others

2.1.3.1 The *Contractor* shall not commit or permit any act that may interfere with the performance of the other parties operating in the area and shall carry out work in close liaison with the *Service Manager*.

2.1.4 Publicity and progress photographs

2.1.4.1 The *Contractor* shall obtain the permission and approval of the *Employer* before erecting any notice boards or using the details of the contract in any advertising media.

2.1.4.2 The *Contractor* does not advertise the contract or the project to any third party, nor communicate directly with the media (in any jurisdiction) whatsoever without the express written notification and consent of the *Service Manager*.

2.1.5 Equipment provided by the Employer

2.1.5.1 None

2.1.6 Site Services and Facilities

2.1.6.1 The *Contractor* shall make his own arrangements for the supply of services such as electricity, potable water, ablutions, fire protection, lighting and all other services required for undertaking the *works*. The *Contractor* shall provide, maintain and finally remove proper portable latrines of sufficient number at his cost. Latrines shall be properly constructed and placed in suitable positions and maintained in a clean and sanitary working condition.

2.1.6.2 Where any of the above services can be made available by the *Employer*, the cost of meters, connections, reticulation and all other usage costs associated with the provision of services shall be to the *Contractor's* account. The applicable tariffs will be those that the Local Authority charges Transnet Freight Rail and shall be obtained by the *Contractor*.

2.1.7 The Employer provides the following facilities for the Contractor:

2.1.7.1 A Suitable construction site will be made available free of charge to the *Contractor* for the duration of the contract.

2.1.7.2 The site shall be clearly sign posted as being a construction site and shall be compliant with the relevant prevailing safety regulations and restrictions that might be in place until the

Contractor has de-established from site and has been approved by the *Service Manager* or his duly appointed representative.

- 2.1.7.3 The layout of any construction site, if required, shall be submitted to the *Service Manager* for his approval before the *Contractor* starts erecting his camp. The layout of any construction site, if required, shall be submitted to the *Service Manager* for his approval before the *Contractor* starts erecting his camp.

2.1.8 Facilities provided by the Contractor

- 2.1.8.1 The *Contractor* shall make his own arrangements for the accommodation of all labour and comply with the requirements of the respective authorities.
- 2.1.8.2 No accommodation for the *Contractor's* and/or sub-contractor's employees will be available on site. No employee, with the exception of security watchmen, may, without written approval from the *Service Manager*, be accommodated on site.
- 2.1.8.3 The *Contractor* shall, at his own expense, provide for security and access to his construction sites as he may require. Control of access for construction plant onto public roads shall be in accordance with the requirements of the relevant roads authority and *Service Manager*.

2.1.9 The Contractor provides the following facilities for the Service Manager

- 2.9.1 The *Contractor* will not be required to provide any facilities for the use of the *Service Manager*.

2.1.10 Existing premises, inspection of adjoining properties and checking work of Others

- 2.1.10.1 The *Contractor* and the *Service Manager* will inspect the immediate surroundings and record any damage before work is started.
- 2.1.10.2 The *Contractor* shall ensure that no damage occurs to adjoining property. The *Contractor* shall negotiate with the property owner(s) for permission to work on their land for the purpose of carrying out the work (if necessary). The *Contractor* shall ensure that his workmen do not abuse any permissions granted by adjoining property owners allowing them on to their property for the execution of the work.

2.1.11 To be provided by the Contractor

- 2.1.11.1 The *Contractor* shall supply all labour, tools, materials, scaffolding and or hoisting plant and all safety harnesses that are required to execute this work, moreover, observe all working at heights regulations; all safety regulations and guidelines concerning construction works.

2.1.11.2 The maintenance, leasing, hiring and insurance of this equipment will solely rest with the *Contractor*.

2.1.11.3 The *Contractor* shall be responsible for his own arrangements with regards to the transport and safe keeping of this equipment and materials.

2.1.11.4 No liability will be accepted by Transnet for the safekeeping of the *Contractor's* materials.

2.1.11.5 The making of fires, for whatever purpose, on Transnet property is strictly prohibited.

2.1.12 Restoring of work site

2.1.12.1 The *Contractor's* responsibility is to leave the site and facilities clean, no drain blockages and no contamination to the environment. The *Service Manager* may order the *Contractor* to stop all work, until such time as, in his opinion, this condition has been met.

2.1.13 Existing Services

2.1.13.1 The *Contractor* shall take all reasonable precautions to protect existing services during the execution of the work and during relocation of such services.

2.1.13.2 Any pipe, cable, conduit or other services of any nature whatsoever indicated to the *Contractor* and subsequently damaged as a result of the *Contractor's* operations, shall be repaired and reinstated forthwith by the *Contractor* or by the Authority concerned, all at the expense of the *Contractor* and to the satisfaction of the *Service Manager*.

2.1.13.3 Whenever unknown services are encountered which interfere with the execution of the work and which require to be moved and relocated, the *Contractor* shall advise the *Service Manager*, in writing within 24 hours of such encounter, and the *Service Manager* will determine the extent of the work, if any, to be undertaken by the *Contractor* in removing, relocating, and reinstating such services.

2.1.14.4 Any work required to be undertaken by the *Contractor* in the moving and relocation of unknown services for which no provision is made in the contract document, or for which no applicable tender rates exist, will be dealt with according to the NEC TSC compensation events procedure.

2.2 Completion, testing, commissioning and correction of defects

2.2.1 The work to be done by the Completion Date

2.2.1.1 On or before the Completion Date the *Contractor* shall have done everything required to provide the *Service* before the Completion Date. The *Service Manager* cannot certify Completion until all the work has been done and is also free of Defects, which would

have, in his opinion, prevented the *Employer* from using the works and others from doing their work.

- 2.2.1.2 The *Service Manager* arranges for the *Employer* to allow the *Contractor* access to and use of part of the *works* which he has taken over if they are needed for correcting a Defect. In this case the *defect correction period* begins when the necessary access and use have been provided.

2.3 Plant and Materials Standards and Workmanship

2.3.1 SUPPORTING SPECIFICATIONS

Transnet Rail Infrastructure Manager (enclosed)

- TFR-ISM-RN-R&C-FM009 – Health and Safety specification
- BBG 9468 VERSION 2 – PLC UPGRADE TO CONTROLLERS

2.3.2 GENERAL

- 2.3.2.1 A site access certificate will be issued to the *Contractor* and must be displayed to any person on request thereof.
- 2.3.2.2 All Electrical work to be done by a Qualified Registered Electrician.
- 2.3.2.3 The *Contractor* must not turn off any Electrical or water supply without obtaining permission from the *Service Manager*.
- 2.3.2.4 In the event the *Service Manager* is dissatisfied for whatever reason with any or all the work performed by the *Contractor*, the *Service Manager* shall notify the *Contractor* thereof. The *Contractor* shall then correct and or redo the *works* at his own expense to the satisfaction of the *Service Manager*.
- 2.3.2.5 No advancement of any money will be considered.
- 2.3.2.6 The *Contractor* will issue all workers employed by him with the necessary protection clothing.
- 2.3.2.7 The successful *Contractor* shall give a list of his employees who shall perform the various tasks for Transnet.

2.3.3 SCOPE OF WORKS

TECHNICAL REQUIREMENTS

Supply, Deliver and Install Generator Controller at Loop 15, 16, 17, 18 and 19 as per the attached Specification. All material and consumables required for the upgrade should be included (*Specification, BBG9468_Ver_2, is written for Loop 3 and Loop 4 and is the same for above mentioned site*)

2.3.4 CONSTRUCTION

- 2.3.7.1 All components shall be of a high standard and of sufficiently high rating to ensure reliable performance when operated continuously under conditions as specified in paragraph 2.3.4.
- 2.3.7.2 The functions of all controls and switches shall be engraved or otherwise clearly and permanently marked in English.
- 2.3.7.3 Construction of equipment supplied shall be such that overhaul and maintenance will be readily possible.

2.3.5 INSPECTION

- 2.3.8.1 Transnet reserves the right to inspect the equipment covered by this specification at any stage during manufacture and to be represented at any tests.

2.3.6 GUARANTEE

- 2.3.9.1 The *Contractor* must undertake to repair all faults due to bad workmanship and/or faulty materials and to replace all defective apparatus or materials supplied by him during a period of 12 calendar months, calculated from the date that the completed electrical installation is accepted by Transnet Rail Infrastructure Manager.
- 2.3.9.2 Any defects that may become apparent during the guarantee period must be rectified to the satisfaction of and free of cost to Transnet Rail Infrastructure Manager.
- 2.3.9.3 The *contractor* shall undertake work on the rectification of any defects that may arise during the guarantee period within 24 hours of his being notified by Transnet Rail Infrastructure Manager.
- 2.3.9.4 Should the *Contractor* fail to comply with the requirements stipulated above, Transnet Rail Infrastructure Manager shall be entitled to undertake the necessary repair work or effect replacement of defective apparatus or materials, and the *Contractor* shall reimburse Transnet Rail Infrastructure Manager the total cost of such repair or replacement, including the labour cost incurred in replacing defective material.

2.3.7 DAILY SITE DIARY AND INSPECTION

- 2.3.4.1 The *Contractor* shall provide an A4 size triplicate book to be used as a Daily Diary for the duration of the Contract. The *Service Manager* shall retain the original copy, and the *Contractor* shall retain the first and second copy. The diary shall be completed on a daily basis.
- 2.3.4.2 In addition to this the *Contractor* shall provide an A4 size triplicate book to act as Site Instruction Book. The *Service Manager* shall retain the original copy and the *Contractor* shall retain the first and second copy. The diary shall be completed on a daily basis. Only the *Service Manager* will have the authority to issue site instructions to the *Contractor*.

3 Health and Safety Information

3.1 General

The *Contractor's* attention is directed to the TFR-ISM-RN-R&C-FM009 – Health and Safety specification, and in particular to his Health & Safety Program, which must be submitted with his tender, as well as the requirements of the Occupational Health and Safety Act, 1993 (Act 85 of 1993) as amended and Regulations issued in terms thereof or un-repealed regulations issued in terms of the former Act no. 6 of 1983, in their entirety.

Without derogating from the Act or any un-repealed regulations issued in terms of legislation, or without purporting to limit the Contractor's responsibilities, the following are brought to the Contractor's attention:

- 3.1.1 For the purpose of the Act the site/s, to be demarcated as agreed to between the *Contractor* and the *Service Manager* before the works start, will be transferred to the control of the *Contractor* for the duration of the contract.
- 3.1.2 The *Contractor* shall appoint a health and safety coordinator to liaise at least fortnightly with the *Service Manager* on matters pertaining to occupational health and safety.
- 3.1.3 The *Contractor* is an 'employer' in his own right as defined in Section 1 of the Act 85 of 1993 and he shall fulfil all his obligations as an employer in terms of the Act.
- 3.1.4 The *Contractor* shall furnish the *Service Manager* with full particulars of any Sub-Contractor which he may involve in the contract and the Sub-Contractor shall be made aware of all the clauses in this contract pertaining to health and safety.
- 3.1.5 The *Contractor* shall advise the *Service Manager* of any hazardous or potentially hazardous situation, which may arise from, work being performed either by the *Contractor* or Sub-Contractor.
- 3.1.6 A letter of good standing in terms of Section 80 (*Employer* to register with the Compensation Commissioner) of the Compensation for Occupational Injuries and Deceases Act 1993 (Act 130 of 1993), must also be furnished.
- 3.1.7 The *Contractor* shall comply with the current Contractors Health and Safety Guide, Safety Arrangements and Procedural Compliance with the Occupational Health and Safety Act, Act 85 of 1993 and Regulations, and shall, before commencement with the execution of the Contract, which shall include site establishment and delivery of construction plant, equipment or materials, submit to the *Service Manager*:

- documentary proof of his procedural compliance with the Act, and
- particulars of the Health and Safety Program to be implemented on the site in accordance with the Contractors Health and Safety Guide.
- The *Contractor's* Health and Safety Program will be subject to agreement by the *Service Manager*, who may order supplementary and/or additional safety arrangements and/or different safe working methods to ensure full compliance by the *Contractor* with his obligations as an employer in terms of the Act.

3.1.8 All clauses in this contract pertaining to health and safety form an integral part of this contract and if not complied with may be construed as breach of contract entitling the *Employer* to the appropriate remedies.

NB: The *Contractor* and his employees shall have valid safety inductions and medical certificates when accessing or working on site. Copies of which shall be submitted to the *Service Manager*. This will be at a time and location Transnet will arrange.

3.2 Hazard identification and risk assessment

The *Contractor's* appointed Site Representative and the *Service Manager* shall finalize a site-specific HIRA (Hazard Identification and Risk Assessment) document, on the day of site handover to the *Contractor*. This site-specific HIRA document, based on a continuous HIRA, must cover site-specific hazards and the safe management of these hazards. The HIRA document must be signed by the abovementioned representatives, and be accepted by the *Service Manager*, before any construction work can commence.

3.3 Substance abuse

The OHSA (Act 85 of 1993) clearly states in the Safety Regulations no. **2A "INTOXICATION"** **An employer or user, as the case may be, shall not permit any person who appears to be under the influence of intoxicating liquor or drugs, to enter or remain at a workplace".** Transnet Freight Rail enforces this legislation by means of its Substance Abuse Policy, and therefore reserves the right to do substance abuse testing on anyone who enters their premises.

3.4 Safety Meetings

The *Contractor* shall ensure that a safety representative is appointed and regular safety meetings are held. Written minutes of these safety meetings shall be forwarded to the *Service Manager*. All costs related to the safety aspects required under this contract will be carried by the *Contractor's* and therefore be covered under the rates tendered.

NB: The tendered amount shall include for all costs to confirm to the Health and Safety requirements.

4 Quality Assurance requirements

- 4.1 The onus rests on the *Contractor* to produce work which will conform in quality and accuracy of detail to the requirements of the Specifications and Drawings, and the *Contractor* must, at his own expense, institute a quality control system and provide experienced technical staff together with all transport, instruments and equipment to ensure adequate supervision and positive control of the works at all times.
- 4.2 The *Contractor* submits his Quality Management System documents to the *Service Manager* as part of his programme to include details of:
- Quality Plan for the contract;
 - Quality Policy
 - Index of Procedures to be used

5 Plan

- 5.1 A plan is to be submitted with the tender. This plan shall comply with the requirements as indicated in the Service Information and returnable Schedule.
- 5.2 The *Contractor* shows on his Accepted Plan and all subsequently revised plans showing the critical path or paths and all necessary logic diagrams demonstrating sequence of operations.
- 5.4 The *Contractor's* programme shows duration of operations in working days, the work week will be Monday's – Fridays 07:30 – 16:00.

6 Contractor's management, supervision and key people

- 6.1 The *Contractor* shall provide an organogram showing his key people and their lines of authority and communication.
- 6.2 The *Contractor* shall not change the project team as detailed in the organogram submitted by the *Contractor* and accepted by the *Service Manager* without the prior written approval of the *Service Manager*, which approval will not unreasonably be withheld by the *Service Manager*
- 6.3 The *Works* must conform to current professional engineering practices, standards and specifications and the *works* must be completed to the satisfaction of the *Service Manager*.
- 6.4 The *Contractor* and his sub-contractors, if any shall have suitably qualified Supervisors in charge of the project. The names and qualifications of the Supervisors together with full details of their

experience in this field of work must be furnished. The tenderer must furnish the names and addresses of all proposed sub-contractors, which is subject to approval.

7 Insurance Provided by the Employer

7.1 Insurance provided by the *Employer* is contained in the Contract Data – Part 1.

7.2 Procedures for making insurance claims can be obtained from the *Service Manager*

8 Contract Change Management

8.1 The standard reporting forms that shall be used will be provided to the *Contractor*

8.2 No additional requirements apply to TSC Clause 60 series

9 Procurement

9.1 The *Contractor's* Invoices

9.1.1 The invoice states the following:

- Invoice addressed to Transnet SOC Limited;
- Transnet Limited's VAT No: 4720103177;
- Invoice number;
- The *Contractor's* VAT Number; and

9.1.2 The invoice to be emailed to:

Maqsood Cassiem: Maqsood.cassiem@transnet.net and copied in is Celeste Jacobs: celeste.jacobs@transnet.net

Doc No.	TFR-ISM-RN-R&C-FM009	Rail Network Rehabilitation and Construction
Eff. Date	01 April 2014	HEALTH AND SAFETY SPECIFICATION

PROJECT NAME	SUPPLY, DELIVER AND INSTALL GENERATOR CONTROLLERS FOR UPINGTON DEPOT		
PROJECT NUMBER	TFR/2026/08/0002/114700/RFQ (TRIM)		
PROJECT LOCATION	UPINGTON DEPOTS		
PROJECT SCOPE	SUPPLY, DELIVER AND INSTALL GENERATOR CONTROLLERS FOR UPINGTON DEPOT		
PROJECT DURATION	ONCE OFF		
COMPILED BY			
APPROVED BY			
RESPONSIBLE SEGMENT			
CONTRACT SPECIALIST	CELESTE JACOBS		

Doc No.	TFR-ISM-RN-R&C-FM009	Rail Network Rehabilitation and Construction
Eff. Date	01 April 2014	HEALTH AND SAFETY SPECIFICATION

CONTENTS

1. Purpose
2. Scope
3. Abbreviations
4. Definitions
5. Policies
6. HSE Budget
7. Health, Safety and Environmental Plan
8. Legal and Other Appointments
9. Project Organogram
10. Training and Competency Certificates
11. Letter of Good Standing and Tax Clearance
12. Notification of Construction Work to Dept. of Labour
13. Client Health, Safety and Environmental Specification
14. Mandatory Agreement (37.2)
15. Site Access Certificate
16. Site Establishment
17. Proof Medical Certificate of Fitness
18. Minutes of the Health, Safety and Environmental Meeting
19. Risk Management
20. Incident Management
21. Project Health, Safety and Environmental Inspection Records
22. First Aid Services
23. Project Health, Safety and Environmental Audits
24. Contingency/Emergency Plan, Procedure and Contact Numbers
25. Mobile Plant and/or Construction Vehicles Inspection and Maintenance
26. Registers
27. Checklists
28. Substance Abuse Management
29. Training Matrix
30. Material Safety Data Sheets(MSDS)

Doc No.	TFR-ISM-RN-R&C-FM009	Rail Network Rehabilitation and Construction
Eff. Date	01 April 2014	HEALTH AND SAFETY SPECIFICATION

- 31. Health, Safety and Environmental Stats
- 32. Copy of the OHSACT Act (85 of 1993) with Regulations and Other Statutory Legislations
- 33. Welfare Facilities
- 34. Hygiene
- 35. Health, Safety and Environmental File Contents
- 36. Environmental Plan
- 37. Waste Management
- 38. Handling of Waste on Site
- 39. Other Records
- 40. Additional requirements

Doc No.	TFR-ISM-RN-R&C-FM009	Rail Network Rehabilitation and Construction
Eff. Date	01 April 2014	HEALTH AND SAFETY SPECIFICATION

1. Purpose

The purposes of this Health, Safety and Environmental Specification is to outline the Health, Safety and Environmental requirements pertaining to Rehabilitation and Construction projects. Also to ensure:

- Compliance with the requirements of Construction Regulations and HSE Legislation as well as Transnet Freight Rail.
- HSE requirements are budgeted for.
- Continuous improvement of HSE.

2. Scope

This specification applies to all Rehabilitation and Construction contractors and vendors.

3. Abbreviations

HSEP – Health, Safety and Environmental Plan

RC – Rehabilitation and Construction

RN – Rail Network

SOP – Standard Operating Procedure

TFR – Transnet Freight Rail

COID – Compensation for Occupational Injuries and Diseases

EMP – Environmental Management Plan

DOL – Department of Labour

HCS – Hazardous Chemical Substances

MSDS – Material Safety Data Sheet

OHS – Occupational Health and Safety

PPE – Personal Protective Equipment

HSE – Health, Safety and Environment

KZN – KwaZulu Natal

4. Definitions

Contractors, vendors and any other person is advised to consult the Construction Regulations, OHS Act, Act 85 of 1993 and Environmental Management Act regarding the clarification of certain words used in this specification.

Doc No.	TFR-ISM-RN-R&C-FM009	Rail Network Rehabilitation and Construction
Eff. Date	01 April 2014	HEALTH AND SAFETY SPECIFICATION

5. Policies

The contractor shall develop and implement health, safety and environmental policies regarding protection of the employees and environment.

6. HSE Budget

The contractor shall make provision for the cost of HSE measures in order to ensure safe execution of construction work.

7. Health, Safety and Environmental Plan (HSEP)

The Contractor shall develop and implement a health, safety and environmental plan in accordance with this health, safety and environmental specification. The health, safety and environmental plan must provide a systematic method of managing hazards according to the risk priority, and must include all mobilization and site set-up activities. The HSEP must be in writing and project specific.

The HSEP shall be accepted by the Regional RC safety department i.e. Gauteng, KZN and Cape prior to mobilization to the construction site.

Any proposed amendments or revisions to the approved HSEP shall be submitted to RC for consideration and acceptance.

8. Legal and Other Appointments

The contractor shall appoint in writing all employees as per project requirements. The duties of appointed employees shall be clearly stated in the appointment letter.

9. Project Organogram

The appointed contractor shall draw up an organogram detailing all the key role players and their contact details for the construction project.

10. Training and Competency

The Contractor shall ensure that all employees working in the construction site are adequately trained and competent in the type of work to be performed. The contractor shall provide valid documentation (e.g. certificate, licence etc.) to verify that employees are competent and have appropriate qualifications, job skills and training as required by applicable legislation.

Proof of the following minimum health and safety training is required before construction work commences:

- Management and Supervisory Appointees

Doc No.	TFR-ISM-RN-R&C-FM009	Rail Network Rehabilitation and Construction
Eff. Date	01 April 2014	HEALTH AND SAFETY SPECIFICATION

- IRCON
- Legal Liability
- HIRA (Hazard Identification and Risk Assessment)
- Incident Investigation
- Safety Officer
 - SAMTRAC
 - Incident Investigation/Root Cause Analysis Technique
 - IRCON
 - HIRA
 - National Diploma in Safety Management or other relevant national diploma (if possible)
- SHE Representative
 - SHE representative course 3/5 days
 - Level 1 incident Investigation
- First Aider
 - First Aid Level 1
- Employees
 - Basic health and safety training

The contractor's employees shall, were required by legislation be in position of relevant certificates or permits where operation being performed requires such certification, for example welder, crane operator, erectors, flagmen etc. The contractor shall develop a training matrix and implement it accordingly.

8.1 Induction Training

- **Project Induction**

The contractor shall ensure that all employees undergo RC induction prior to commencement of construction work. This RC induction training shall be conducted by Line Representative to ensure that contractor's employees are aware of and conversant with the requirements of this HSE Specification, Site Rules, Environmental Requirements and other requirements. The contractor shall ensure that all employees present a certificate of fitness to the trainer or safety officer prior to induction training. Failure to present a certificate of fitness will result to an employee not being allowed to partake in the induction training. The contractor shall keep records of all inducted employees.

- **Site specific induction**

The contractor shall ensure that all employees undergo site specific induction focusing on applicable legislative rules, site rules and requirements, existing hazards/risks and SOP's including emergency procedures etc. This induction training is the responsibility of the

Doc No.	TFR-ISM-RN-R&C-FM009	Rail Network Rehabilitation and Construction
Eff. Date	01 April 2014	HEALTH AND SAFETY SPECIFICATION

contractor. Whenever there is change in a scope of work or major incident or new method of doing work, employees must be re-inducted.

- **Visitors induction**

The contractor shall ensure visitors undergo site induction training prior to being allowed access to construction site. The contractor shall make proof of induction training available in the form of attendance register and/or induction badge.

- **Refresher induction**

The contractor shall ensure that all employees undergo refresher induction training after an absence of seven (7) consecutive days from the project site.

11. Letter of Good Standing & Tax Clearance

Prior to commencement of Construction work, a contractor shall submit valid Letter of Good Standing issued by the Compensation Fund or any other licensed insurer. On expiry of the said letter, the contractor shall resubmit the updated/ valid one for the duration of the construction project. No construction work shall be done without a valid letter of good standing.

A copy of valid Tax Certificate shall be submitted together with the Letter of Good Standing.

12. Notification of Construction Work to Dept. of Labour

A contractor shall notify the Provincial Director of the Department of Labour in writing before carrying out any construction work within 7 days. The contractor shall ensure that a copy of notification is kept safe on site for inspection by Department of Labour inspector or TFR representative.

13. Client Health, Safety and Environmental Specification

A principal contractor or contractor shall provide Client's HSE Specification to other contractors working for the principal contractor or contractor. The HSE Specification shall be kept in the contractor's safety file for reference. Before a contractor can appoint another contractor, the appointing contractor shall furnish R&C Regional Safety Office with the HSE File of the contractor to be appointed for approval.

14. Mandatory Agreement (37.2)

R & C Project Manager and the appointed Contractor Representative shall sign the 37(2) agreement prior to commencement of construction work. The agreement will confirm that the appointed person of any company shall remain responsible and accountable for his own employees, including any labour hire employees.

Doc No.	TFR-ISM-RN-R&C-FM009	Rail Network Rehabilitation and Construction
Eff. Date	01 April 2014	HEALTH AND SAFETY SPECIFICATION

15. Site Access Certificate

R & C Project Manager shall issue site access certificate prior to commencement of construction work to all appointed contractors after the approval of the HSE File.

16. Site Establishment

Site establishment shall commence as soon as the Site Access certificate has been granted. In addition, the appointed contractor shall develop a traffic plan for the site to ensure the safe movement of pedestrians, vehicles and all construction mobile plant.

This traffic plan shall be reviewed when necessary. Contractors shall ensure that established sites are adequately secured to protect material, plant, equipment and people.

17. Medical Certificate Of Fitness

Prior to commencement of work, the contractor shall demonstrate or confirm in writing that his/her employees have been declared medically fit by the Registered Occupational Health Practitioner. A contractor shall conduct periodic risk based medical examinations as prescribed by the Occupational Health and Safety (OHS) Legislation. For projects longer than 12 months, the contractor shall ensure that employees undergo medical examinations at least once a year. Records of such must be kept in safe place and made available on request.

18. Health, Safety and Environmental Meeting

The Contractor shall conduct monthly project safety meetings with his employees to address HSE related issues and promote safe practices. Records of such meetings including the attendance registers shall be made available to employees and for inspections or audits purposes.

19. Risk Management

19.1 Hazard Identification and Risk Assessment (HIRA)

The contractor shall conduct an initial Hazard Identification and Risk Assessment prior to commencement of construction work. Thereafter the contractor shall review the HIRA when there is an incident/accident and/or changes in the scope of work, plant, machinery, equipment, etc.

The contractor shall implement identified control measures to ensure that the risk(s) is/are kept as low as reasonably practicable. A contractor shall appoint a competent risk assessor to facilitate the HIRA process. This HIRA shall be signed and approved by contractor's management.

The approved HIRA shall be communicated and appropriate training shall be provided to employees. The records of communication and training shall be kept on site for inspections and audits purposes.

Doc No.	TFR-ISM-RN-R&C-FM009	Rail Network Rehabilitation and Construction
Eff. Date	01 April 2014	HEALTH AND SAFETY SPECIFICATION

19.2 Safe Work Procedures (SWPs) and Other Procedures

The contractor shall develop and implement safe work and other procedures, to ensure that the construction activities are carried out in a safe manner and without risk to the health and safety of employees and the environment. These procedures shall be signed and approved by the contractor's management.

The approved procedures shall be communicated and appropriate training shall be provided to employees. The records of communication and training shall be kept on site for inspections and audits purposes.

19.3 Planned Task Observations (PTOs)

The contractor shall identify critical tasks/activities and develop a schedule for task observations. The Contractor shall then conduct PTOs as per the task schedule. When sub-standard practices are identified they shall be discussed with the employee concerned and rectified immediately.

The PTOs shall be conducted by the following persons:

- Manager at least once a month
- Supervisor at least four a month, and
- Other

The records shall be kept on site for inspections and audits purposes.

19.4 Method Statements

The contractor shall compile method statements detailing the key activities to be performed in order to reduce as reasonable practicable the hazards identified in their risk assessment.

The method statement shall be signed and approved by the contractor's management.

The approved method statement shall be communicated and appropriate training shall be provided to employees. The records of communication and training shall be kept on site for inspections and audits purposes.

19.5 Daily Safety Task Instructions (DSTI)

R & C shall provide contractors with the DSTI template for implementation.

The contractor shall conduct DSTI on a daily basis before work commences and/or when the scope of work changes.

The contractor shall complete the DSTI regarding tasks for the shift, specific hazards and specific precautions and also refer to and discuss the precautions and controls of the relevant Risk Assessments with his/her team. The Supervisor and his team shall then sign the DSTI acknowledging communication thereof.

Doc No.	TFR-ISM-RN-R&C-FM009	Rail Network Rehabilitation and Construction
Eff. Date	01 April 2014	HEALTH AND SAFETY SPECIFICATION

19.6 Daily Safety Toolbox Talks

The contractor shall conduct a toolbox talk daily. One topic shall be discussed per week based on the risks associated with the construction projects or on the requirements of Transnet. The contractor shall develop a one page toolbox talk that will be discussed on construction site.

The records of communication shall be kept on site for inspections and audits purposes. It should be short (5 – 10 minutes) and to the point with a specific safety message.

20. Incident Management

20.1 Incident Reporting

The contractor shall report any work related incidents including “near misses” that have occurred on a construction site. The incident shall be reported immediately to R&C Management including HSE Department using the following mechanisms:

- verbally
- telephonically or
- via sms

Thereafter, the contractor shall submit a detailed incident notification to R&C Representative who will in turn complete a flash report within 24 hours of the occurrence.

20.2 Incident Investigation

The contractor shall investigate an incident in conjunction with R&C Representative(s) within seven (7) days of the occurrence. A detailed investigation report shall be submitted to R&C Representatives with seven (7) days of the occurrence.

20.3 Incident Record Keeping

The contractor shall keep all incident records as stipulated in the OHS and Environmental Legislation.

20.4 Incident Close Out

The contractor shall ensure that incident recommendations are implemented and closed out. The proof of incident close out shall be submitted to R&C Representative for capturing.

21. Project Health, Safety and Environmental (HSE) Inspection Records

The contractor shall conduct monthly HSE inspections to ensure compliance with R & C requirements and records of such inspections shall be kept on site for scrutiny by either R & C HSE department or Department Of Labour Inspectors.

Doc No.	TFR-ISM-RN-R&C-FM009	Rail Network Rehabilitation and Construction
Eff. Date	01 April 2014	HEALTH AND SAFETY SPECIFICATION

22. First Aid Services

The Contractor shall ensure that he/she implements and complies with OH&S Act - General Safety Regulation 3. The Contractor shall provide a person qualified to give First Aid attention on the Site at all times. The competency certificate must be valid for three (3) years and provided by an accredited service provider. The Contractor shall provide and maintain First Aid equipment on site. The equipment is up to standard as prescribed by the Statutory Regulations.

- **First Aid Boxes**

The contractor shall provide first boxes/kits with contents as per minimum legal requirements. Boxes shall be provided in all working areas and kept locked. Records of such are to be kept in an appropriate register of all treatment done.

- **Smoking**

The contractor shall not permit smoking on site except within designated smoking areas selected in accordance with applicable Laws, Rules, Regulations, and Policies.

- **Sun Protection**

The contractor shall ensure that all employees are protected in sunlight by the use of long sleeve shirts, long trousers, sun brims on safety helmets, UV factored sunscreen and shade structures.

The contractor shall conduct Training and Awareness Sessions with his/her employees, advising on the risks of working in the heat and dehydration and the precautions to be taken including an acceptable fluid intake depending on conditions. The contractor shall ensure that adequate water is made available to his/her employees.

23. Project Health, Safety and Environmental Audits

The HSE Department will conduct internal HSE audits to ensure compliance with R & C requirements. The audit schedule will be determined by the HSE department and will be communicated to the contractor. Contractor's line management shall form part of the HSE audits conducted by R & C HSE department. Findings of the audit will be communicated to the contractor after the audit has taken place on site. Thereafter a detailed report will be forwarded to the contractor within seven (7) days of post audit.

24. Contingency/Emergency Plan, Procedure & Contact Numbers

The contractor shall prepare an emergency procedure which will address any emergency situation that is likely to occur on a project site. The procedure must, in particular, emphasise the importance of the contractor's role in communicating the procedure to all of their site personnel and clearly define the steps and actions the person reporting the emergency is responsible for.

Doc No.	TFR-ISM-RN-R&C-FM009	Rail Network Rehabilitation and Construction
Eff. Date	01 April 2014	HEALTH AND SAFETY SPECIFICATION

The Emergency Preparedness Plan deals with the emergency situation as fast and efficiently as possible, to minimise loss of life, the protection of property and the maintenance of services necessary for the wellbeing of employees. The plan shall include valid local emergency contact numbers and must be easily accessible.

25. Mobile Plant and/or Construction Vehicles Inspection and Maintenance Records

The contractor shall ensure that all the construction vehicles and mobile plants are of an acceptable design and construction, maintained in a good working order, are on daily basis inspected prior to use, by competent person who has been appointed in writing and the findings of such are recorded in the register. Before the contractor's plant and machinery could be allowed on site, the R & C representative will conduct inspection on them and when compliant they will be given access to R & C sites.

26. Registers

The contractor shall ensure that the registers for example tool, plant, machinery, etc. are kept up to date on site for inspection and audit purposes.

27. Checklists

The contractor shall cause that monthly inspections are conducted and that all relevant checklists are used. These should be kept on site for inspection and audit purposes.

28. Substance Abuse Management

The contractor shall develop and implement substance abuse management policy. The policy shall include the frequency of testing and steps to address issues relating to substance abuse and work wellness. The testing of substance shall be conducted by competent person. The results of such tests shall be kept safe and made available during inspection and audits.

29. Material Safety Data Sheets(MSDS)

The contractor whom the scope of work requires him/her to make use of any chemicals, shall be in a possession of a relevant MSDS/s. The MSDS/s shall then be communicated to the employees and be kept on site as a record.

30. Health, Safety and Environmental Statistics

The contractor shall complete and submit consolidated HSE stats to R & C representative on the last day of every month.

Doc No.	TFR-ISM-RN-R&C-FM009	Rail Network Rehabilitation and Construction
Eff. Date	01 April 2014	HEALTH AND SAFETY SPECIFICATION

31. Copy of the OHSACT Act (85 of 1993) & Other Statutory Legislations

The contractor shall keep a copy of the Occupational Health and Safety Act 85 of 1993 with the regulations and any other statutory legislation on site at all times.

32. Welfare Facilities

The Contractor shall provide at or within reasonable access of every construction site, the following clean, hygienic and maintained facilities:

- At least one sanitary facility (Toilets) for each sex and for every 30 workers, changing facilities for each sex; and sheltered eating areas.

33. Hygiene

The Contractor shall ensure that its personnel maintain high standards of hygiene in connection with the performance of work. All work areas shall be maintained in a clean and tidy state and must promptly and appropriately dispose of all waste material.

34. Contractor Health, Safety & Environmental File Contents

The contractor shall prepare an HSE file and submit it to R & C representative for approval and the files shall contain but not limited to the following documentations:

- Notification of Construction
- Valid Letter of Good standing with the Compensation Commissioner
- Tax Clearance Certificate
- Policies
- All legal appointment letters
- List of Contractor's Employee,
- Site specific SHE Plan
- Hazard identification & Risks Assessments (Issue base)
- Method Statements
- SHE Induction Training
- Certificates of medical fitness
- Equipment maintenance and inspection
- PPE Issue control sheet
- Training Records
- Standard Operating Procedures (SOP's)
- Safe Working Procedures
- Daily Safety Talks

Doc No.	TFR-ISM-RN-R&C-FM009	Rail Network Rehabilitation and Construction
Eff. Date	01 April 2014	HEALTH AND SAFETY SPECIFICATION

- Project Audit Records
- Incident Management
- Contingency/ Emergency Plan, Procedure & Contact Numbers
- Project Registers/Forms
- Checklists
- RC HSE Specification
- Substance Abuse Management
- HSE Stats
- Material Safety Data Sheet (MSDS)
- Copy of the OHS Act & Regulations and Other Statutory Legislation
- Inspection records
- Project related procedures
- Planned Task Observations
- Environmental Management Plan
- Additional Task Controls and requirements

The contractor shall keep the file on site for inspection and audit purposes.

35. Environmental Management

The contractor shall ensure that his/her site complies with the requirements of the National Environmental Management Act (NEMA), 107 of 1998, (duty of care principles) and is committed to the care of the environment and therefore making an effort in implementing best practices in this regard. The contractor working or operating on R & C premises are therefore obliged to operate in an environmental friendly manner and put measures in place to prevent pollution and damage to the environment.

36. Waste Management

The contractor shall institute on-site waste management general duties and take all reasonable measures to:

- Dispose in a responsible manner according to waste manifesto and on approved waste disposal site. Record should be kept of waste disposed according to safe disposal certificates. These certificates should be kept by contractor and copies with R & C HSE Department. Daily waste disposal should be captured in site diary.
- Not endanger health/environment/cause nuisance-noise, odour or visual impact
- Prevent any employee/any person under supervision from contravening this Act
- Prevent the waste used for unauthorized purpose

The waste management program will address, but is not limited to, the following:

Doc No.	TFR-ISM-RN-R&C-FM009	Rail Network Rehabilitation and Construction
Eff. Date	01 April 2014	HEALTH AND SAFETY SPECIFICATION

- An inventory of expected wastes and their categories;
- Categories of waste;
- Plan of dealing with waste (Waste Management Plan)
- Compliance with local authority requirements;

37. Handling of Waste on Sites

The contractor shall have an Environmental Control Plan, which shall be approved by R & C representative. This control plan which must be kept on site at all times must include but not limited to the following:

- Dust control measures
- Noise Control (e.g. source of noise, levels and abatement measures)
- Water Management
- Waste Water/effluent Management
- Sewer treatment/disposal plan
- Waste Management Plan (Identify types of waste to be generated)
- Pollution control
- Spill response plan
- Rehabilitation and re-vegetation of site

38. Other Records

The contractor shall keep any other records required in terms of Occupational Health and Safety Act 85 of 1993 and Regulations to ensure safe execution of the construction project including good practices.

39. Additional requirements

N/A



A Division of Transnet SOC Limited

RAIL NETWORK SPECIFICATION

IRON ORE LINE – STANDBY PLANTS - REPLACEMENT OF PROGRAMMABLE LOGIC CONTROLLERS (PLC'S) PHASE 2

© This document as a whole is protected by copyright. The information herein is the sole property of Transnet Ltd. It may not be used, disclosed or reproduced in part or in whole in any manner whatsoever, except with the written permission of and in a manner permitted by the proprietors.



A Division of Transnet SOC Limited

RAIL NETWORK SPECIFICATION CONTROL PAGE

IRON ORE LINE - STANDBY PLANTS - REPLACEMENT OF PROGRAMMABLE LOGIC CONTROLLERS (PLC'S) PHASE 2

Author: Engineering Technician,
 Rail Network (Electrical) A. Klopper

Approved Maintenance Manager,
 Rail Network (Electrical) D. Bowers

Date:

Circulation Restricted To:Unrestricted

CONTENTS

1	INTRODUCTION	Pg 4
2	SCOPE	Pg 4
3	SPECIFICATIONS AND STANDARDS	Pg 4
4	SERVICE CONDITIONS	Pg 5
5	DRAWINGS AND DOCUMENTS	Pg 5
6	EXISTING EQUIPMENT AND OPERATION	Pg 5
7	DESCRIPTION OF THE WORK	Pg 6
8	SPARES AND TRAINING	Pg 10
9	APPENDICES	Pg 10
10	QUALITY MANAGEMENT	Pg 10
11	COMISSIONING TESTS HAND HANDOVER	Pg 12
12	GUARRANTEE	Pg 12
13	DRAWINGS INFORMATION, MAINTENANCE AND INSTRUCTION MANUALS	Pg 13
14	SERVICES AND RESPONSIBILITIES FOR WORK	Pg 13
15	HEALTH AND SAFETY	Pg 14
16	APPENDIX 1 – TECHNICAL DATA SHEETS	Pg 15

1.0 INTRODUCTION

- 1.1 Standby Plants on the Iron Ore Line are used to deliver a reliable electrical supply to Signalling and Telecommunication equipment. Existing Generator control panels uses PLC's to control generator/mains and switching of loads. Spares for the existing Moeller PS4 PLC's are no longer available. The requirement is to replace these redundant PLC's with Generator Controllers (Latest Technology) with a good support network. This will be part of a second phase of multiple Phases to upgrade a network of 25 Standby Plants. A blueprint site was completed at Repeater B.

2.0 SCOPE

- 2.1.1 Loop 3, & Loop 4.. These sites are located adjacent to the Iron Ore Line close to the towns of Doringbaai and Vredendal.
- 2.1.2 The supply, installation and commissioning for the complete replacement of existing Programmable Logic Controller (PLC's) and program with Generator Controller at these 2 Standby Plants on the Transnet Iron Ore Line. This will also include the complete replacement of all switchgear and control components mounted inside the existing generator panel to provide a simplified version of what is currently existing.
- 2.1.3 The simplification of existing two On-Board Panels (1 per site).

3.0 SPECIFICATIONS AND STANDARDS

The following publications (latest edition) are referred to herein and shall apply :-

3.1 Transnet Freight Rail:

CEE.0224.2002 - Drawings, catalogues, instruction manuals and spares lists for electrical equipment supplied under contract.

South African and International standards:

SANS 10142-1 - Wiring of premises Part 1:Low Voltage Installations

ISO 9001 - Quality management.

BS EN 60947-6-1 - Specification for low-voltage switchgear and controlgear. Multiple function equipment. Automatic transfer switching equipment.

4.0 SERVICE CONDITIONS

- 4.1 All equipment shall be designed for operation under the following service conditions: -

Altitude	0 to 1800 m above sea level
Ambient temperature -	Minus 5° C to plus 45° C
Relative humidity -	As high as 86%
Air pollution -	Very Dry and Dusty to Heavily saline laden

5.0 DRAWINGS AND DOCUMENTS

(Electronic copies of drawing/documents can be made available).

- 5.1 The following drawings/documents form part of this specification:
- 5.1.1 Existing Standby Plant panel drawings for: Loop 3 (SSE-PL-47 Sheets 1- 16).
 - 5.1.2 Standby Plant panel drawings for Loop 3 (BBH2460 SH1-11).
 - 5.1.3 Existing Standby Plant panel drawings for: Loop 4 (SSE-PL-40 Sheets 1- 18).
 - 5.1.4 Standby Plant panel drawings for Loop 4 (BBH2463 SH1-11).
 - 5.1.5 On-Board panel drawings: (BBH1259 SH 1-3).
 - 5.1.6 Single Generator Control Panel Operation (Using Generator Controller) rev 1.

6.0 EXISTING EQUIPMENT AND OPERATION

- 6.1 A 230 V 50 Hz AC mains supply is provided from the traction overhead line via a step down transformer and voltage regulator (35kVA Tap Changer) at loops and repeaters.
- 6.2 The mains supply, 20 kVA 230 V 50 Hz AC diesel standby generator set and loads are connected to the control panel.
- 6.3 PLC Control Panels
 - 6.3.1 Some control panels (like Loop 4) are designed to accommodate a 2nd generator that was used in the past by using a selector switch. (At some sites this switch and relevant equipment for the 2nd generator are omitted but the PLC's and program are the same as sites wired for the 2nd generator.

- 6.3.2 The existing PLC is a Moeller PS4 with expansion modules use to manage mains/generator supply change-overs and load control.
- 6.3.3 The control panels are fundamentally the same design with minor changes to suit differing load configurations at different sites. The same PLC program is used for all the sites.
- 6.3.4 The existing Generator Sets are equipped with an On-Board Panel mounted on the Generator Sets. The function of this panel is to connect the Main Generator Control Panel to the Generator Set as well as to provide local control of the Generator Set when installed or when mobile.
- 6.3.5 One portable stand-alone generator controller panel using a RGK400 controller. To be used with all future modified On-Board Panels. (See 7.6).

7.0 DESCRIPTION OF THE WORK

The blueprint design (Drawings) is completed and will be made available. This design is installed at Repeater B and can be made available for viewing if required.

7.1.0 GENERATOR CONTROLLERS

- 7.1.1 Replace existing Moeller PS4 201 PLC and program with Generator Controller with automatic Mains Failure (AMF) capability similar or equal to the Lovato RGK 800 currently installed at 4 pilot sites.
- 7.1.2 Generator Controller will be evaluated based on cost/performance using the following basic requirements.
 - 7.1.2.1 To have Ethernet, Canbus, Pulse Code and Serial (RS485) communication. Ethernet expansion Module to be included.
 - 7.1.2.2 To Have PLC functionality.
 - 7.1.2.3 To support required additional inputs and outputs.
 - 7.1.2.4 To support data logging & trending.
 - 7.1.2.5 To support GPRS/GSM with alarms via sms/e-mail.
 - 7.1.2.6 To support maintenance supervision.
 - 7.1.2.6 To operate on 12V DC.
 - 7.1.2.7 Mains Failure (AMF) capability.
 - 7.1.2.8 To be equipped with programming port on the front panel.
- 7.1.3 Transnet Freight Rail will provide the contractor with a copy of the existing Generator Configuration as installed at pilot sites. The contractor must use the existing configuration (A few minor changes is required). A copy of the configuration file will be supplied by Transnet Freight Rail. At Loop 4, the generator panel is designed to accommodate a 2nd generator. The second generator is now redundant. The contractor only has to make provision for 1 generator and all the relevant 2nd generator input and outputs must be omitted.

- 7.1.4 The current operation procedure for using the dummy load is to switch the local/remote selector switch on the On-board panel to local and the dummy load key switch on the main generator control panel. This must change as follows. The complete dummy load control will be handled by the new Generator Controller and the contractor to remove the dummy load key switch from the circuit. The new operation will have to be explained during on site training.
- 7.1.5 One remote indication relay output to show when the controller is in manual mode (Not in Auto).
- 7.1.6 The output "Generator Output Fail" can be considered redundant and can be left out for this project.
- 7.1.7 All existing comparators that currently reside in the generator panel to monitor mains and generator supplies (Voltages and Frequencies) will be redundant as the generator controller must have built in functions to replace these.

7.2 BATTERY CHARGERS

- 7.2.1 The existing 12V DC (Generator Starter Battery Charger) and 24V DC (PLC Charger) will now be replaced with two 12V DC Battery Chargers connected in parallel. The one charger will serve as a backup for the other. The existing 24V batteries will no longer be used as the generator 12V starting battery will now provide the control voltage.
- 7.2.2 The new Battery Chargers (Similar or Equal to LOVATO BCE0612) will use the older linear technology due to high harmonic content of the mains supply (29THD). Supply = 230V, Output Voltage = 12V, Output Current = 6A . Charging current to be adjustable.

7.3 MOTORISED CHANGE-OVER SWITCHES

- 7.3.1 To be compliant with EN 60947-6-1 (Specification for low-voltage switchgear and controlgear. Multiple function equipment. Automatic transfer switching equipment). Similar or equal to Socomec ATyS 9523 3016.
- 7.3.2 Switch rating to be 230V AC 160A x 2 Pole.
- 7.3.3 To have separate switching positions for supply 1, supply 2 and OFF with auxiliary contacts.
- 7.3.4 To be manually operable.
- 7.3.5 To be pad lockable in the Off position.
- 7.3.5 To have electrical (Dry Contact) control of all 3 switching positions.
- 7.3.6 To return to open position upon loss of source.

- 7.3.7 Motorised Change-Over-Switch to default to Mains On when Generator Controller control voltage lost.

7.4 CHANGES TO THE GENERATOR PANELS

Construction and layout to be the same as installation at Repeater B.
A Photo of the installation can be provided.

- 7.4.1 Re-manufacture the top panel door to accommodate the following changes:
 - 7.4.1.1 Opening for New Generator Controller.
 - 7.4.1.2 No Indication lamps to be used. The Generator Controller Alarms/Indications will be sufficient for this purpose. No Lamp Test button required.
 - 7.4.1.3 No Panel Volt or Ammeters is required. The Generator Controller Metering Displays will sufficient for this purpose.
 - 7.4.1.3 Original counters and Frequency meters are not required.
 - 7.4.1.4 No key switches are required.
- 7.4.2 Complete replacement of the existing Back Board including all equipment mounted on the board. (All relays to have LED indication and Flagging). The new layout will be a simplification of the panel by replacement of Changeover Contactors with a Change Over Switch, new Battery Charger and removal of all redundant switch and control gear relating to cascaded load switching. (Load to be switched directly from the new Changeover Switch). The existing terminals can be used.
- 7.4.3 The back boards and top panel doors to be built and tested at the contractors premises on a Jig representing the complete control panel including panel top door with Generator Controller. These tests to be witnessed by a TFR representative.
- 7.4.4 CT's for Mains as well as Generator Current to be installed and wired to the Generator Controller.
- 7.4.5 Remote communication will be supplied by Transnet Freight Rail via optic fibre line and made –off on a fibre to ethernet converter inside the panel. The contractor will have to supply:
 - 7.4.5.1 Each controller with an ethernet expansion card (EXP1013).
 - 7.4.5.2 A 12V supply to the fibre switch convertor.

- 7.4.5.3 The contractor to set the controller communication parameters as supplied by Transnet Freight Rail.

7.5 CHANGES TO EXISTING ON-BOARD PANELS

- 7.5.1 The contractor shall make changes to simplify the existing On-Board Panels as per drawings BBH-1259 SH 1-3. The local control functionality will be made redundant with the use of the Main Generator Panel Controller and can thus be removed.
- 7.5.2 The Main Generator Control Panel will have a AMF Engine and Changeover Switch Controller. This controller to communicate directly with the Generator via cable and 16 pin plug via the on-board panel.
- 7.5.3 The following switches, features and instruments shall be left intact in the on-board control panel for each generator:
- 7.5.4 A mushroom head (red) latching, "turn to release" emergency stop button. The diesel engine shall stop immediately if it is running and the emergency button is pressed. The diesel engine shall be disabled from being started until the emergency stop has been reset.
- 7.5.5 Two multi-pin plugs on the on-board control panel for quick disconnection of external wiring from Main Generator Control Panel. (Control and 12V Battery Charging). The 3rd plug use for 230V sump heater supply can be disconnected.
- 7.5.6 Oil and temperature gauges.
- 7.5.7 All other wiring components as per the drawings to be renewed.
- 7.5.8 Holes left in the panel by redundant components to be closed.
- 7.5.9 Fuel Solenoid and Starter Solenoid contactors to be replaced.

7.6 PORTABLE STAND ALONE GENERATOR CONTROLLER PANEL

- 7.6.1 The contractor shall test the existing Portable Generator Stand Alone Panel (RGK400) when the Generator Set is disconnected from the Main Generator Control Panel (I.e. when taken in for repairs to a workshop). This existing panel to be supplied by Transnet Freight Rail.

7.7 TEMPORARY SUPPLY

- 7.7.1 Contractor to ensure that the all loads are connected to a temporary 20kVA single phase generator/Mains Changeover Panel during the installation. This panel will be supplied by Transnet Freight Rail.
- 7.7.2 The Contractor must use the existing 20kVA generator and Mains to supply Loads directly using the temporary Change Over placed adjacent to the

Generator Panel. Contractor to ensure that the installation will adhere to all related safety standards.

8.0 SPARES AND TRAINING

- 8.1 No spares to be supplied.
- 8.2 Operational training during commission on site are to be supplied to maintenance staff.

9.0 APPENDICES

The following appendices form part of the project specification:

- 9.1 Appendix 1 - Technical data sheet.
- 9.2 This appendix calls for the specific technical information to be furnished by the Tenderers.
- 9.3 Equipment offered in this appendix shall be supplied in terms of this specification and no changes or substitutes shall be permitted without the written consent of Transnet Freight Rail.
- 9.4 Should Tenderers however wish to offer alternatives, equipment complying with the requirements of this specification shall first be tendered on where after alternatives may be offered.
- 9.5 Annexure A – Technical compliance sheet.
- 9.6 Annexure B – Pricing Schedule

10.0 QUALITY MANAGEMENT

- 10.1 The Contractor shall operate a quality management system (ISO 9001).
- 10.2 Tenderers shall submit a detailed statement of their quality system with its tender which shall include the following:-
- 10.3 Statement of quality management policy and objectives.
- 10.4 Statement of the quality control procedures that will apply to purchased materials.
- 10.5 Statement of the quality control plan for all components manufactured or supplied so that an inspection is carried out to ascertain conformance to the specification.

- 10.6 Statement of the quality control procedure that will apply to the installation on site.
- 10.7 The sole responsibility for ensuring that the components supplied conform to the specification shall rest with the Contractor. All major equipment shall be subject to quality control tests and inspections.
- 10.8 The Contractor shall notify the Technical Officer of all inspections at least 7 working days in advance of such inspections. The Contractor shall have the relevant quality control plans available at inspections and tests. The Technical Officer shall give the Contractor 24 hours' notice in writing of his intention to attend the inspections and tests.
- 10.9 Transnet Freight Rail reserves the right to inspect the equipment covered by this specification at any stage during manufacture and to be represented at any tests.
- 10.10 Where the contract provides for tests on the premises of the Contractor or of his Subcontractor or on site, the Contractor shall provide assistance such as labour, materials, electricity, fuel, stores, apparatus and instruments as may be a requisite and as may be reasonably demanded to carry out such tests efficiently.
- 10.11 As and when the equipment has passed these tests, the Technical Officer shall furnish the Contractor with a certificate in writing to this effect.
- 10.12 If as a result of an inspection, examination or test, the Technical Officer decides that the equipment is defective or not in accordance with the requirements, he shall notify the Contractor accordingly stating in writing his objections and reasons therefore. The Contractor shall timeously make good the defect to ensure that the equipment complies with the requirements.
- 10.13 Thereafter, if required by the Technical Officer, the tests shall be repeated under the same terms and conditions save that all reasonable expenses to which Transnet Freight Rail may be put by the repetition of these tests will be deducted from the contract sum.
- 10.14 Unless the Technical Officer otherwise directs, no equipment or materials are to be delivered to site until the Technical Officer issues an inspection certificate in respect of such equipment or material. The Contractor shall be responsible for the reception of all equipment and material delivered to site for the purpose of the contract.
- 10.15 Transnet Freight Rail reserves the right to conduct a quality assurance audit on the Contractor's quality control system at regular intervals.
- 10.16 If at any stage during manufacture, repair, installation or commissioning of equipment or material it becomes evident that the requirements of this specification are not being adhered to, Transnet Freight Rail reserves the right to halt such manufacture, repair, installation or commissioning until such time as the Contractor or his Subcontractor conforms to the requirements of this specification.

- 10.17 Details of any additional tests or inspections proposed by the Tenderer shall be attached and submitted with his tender.

11.0 COMMISSIONING TESTS AND HANDOVER

- 11.1 All pre-commissioning tests shall be performed by the Contractor. Transnet Freight Rail reserves the right to witness these tests.
- 11.2 The Contractor shall rectify all defects of work, to the satisfaction of Transnet Freight Rail that may have arisen during these tests.
- 11.3 The Contractor shall submit an itemised commissioning plan for approval before commissioning may commence.
- 11.4 The Contractor shall supply all test equipment and instruments required to perform these tests.
- 11.5 Transnet Freight Rail shall be notified at least 7 days prior to performing these tests.
- 11.6 All tests and changeovers between temporary and permanent (normal) supply shall be co-ordinated with Transnet Freight Rail (Iron Ore Line) Electrical Control.
- 11.7 Transnet Freight Rail will perform the final commissioning tests with the Contractor.
- 11.8 Particulars of all commissioning tests, settings etc. shall be recorded on a document which has to be signed-off by the Technical Officer.
- 11.9 Acceptance by the Technical Officer of satisfactory completion of on-site tests in no way relieves the Contractor from his duty to ensure compliance to specifications.

12.0 GUARANTEE

- 12.1 All work, equipment and material shall be guaranteed for a period of twelve calendar months after date of final commissioning and acceptance of the work.
- 12.2 The Contractor shall make good any defects, due to inferior material, equipment or workmanship, which may arise during this period within 24 hours after notification.
- 12.3 Should the Contractor fail to comply with the requirements stipulated above, Transnet Freight Rail shall be entitled to undertake the necessary repair work or effect replacement of defective apparatus or materials. The Contractor shall then reimburse Transnet Freight Rail the total cost of such repair or replacement, including labour costs incurred.

- 12.4 Transnet Freight Rail could retain 5% of the total cost of the contract for a period of 6 months after successful commission and handover.

13.0 DRAWINGS, INFORMATION, MAINTENANCE AND INSTRUCTION MANUALS

13.1 The following information shall be submitted at the time of tendering :-

- 13.1.1 A clause by clause statement of compliance to this specification. A general comment of compliance to all, will not be accepted. Where the requirements of this specification are not complied with, Tenderers shall submit full details of the alternatives being offered.
- 13.1.2 The onus to prove compliance of the equipment offered against any clause shall rest with the Tenderer should he be awarded the contract.
- 13.1.3 Appendix 1 to this specification : Technical data sheets.
- 13.1.4 Any optional extras recommended by the Tenderer shall be quoted for separately.
- 13.1.5 Descriptive literature and drawings of all equipment offered.
- 12.1.6 Quality management statement (see clause 10.5).
- 13.1.7 Details of training offered (see clause 8.0)
- 13.1.8 Appendix A – Technical Compliance Sheet.

13.2 The successful Tenderer shall, within reasonable period of notification of acceptance of his tender, submit the following information: -

- 13.2.1 8 x Plant Manuals each of design drawings and schematics . Transnet Freight Rail will provide an original copy to be returned by the contractor when copies complete. The Contractor shall provide 3 ring binder files and each page shall be covered with translucent plastic.
- 13.2.2 Notwithstanding design information supplied by Transnet Freight Rail the sole responsibility for the adequacy of the fabrication and installation as well as accuracy of workmanship and quality of all materials, shall rest entirely with the Contractor who will be required to rectify any defects which may occur during manufacture, installation or operation.

14.0 SERVICES AND RESPONSIBILITIES FOR WORK

- 14.1 The Contractor shall be responsible for the transport of all equipment and material.

- 14.2 Delicate equipment such as Generator Controller and peripherals shall be specially protected against damage due to vibration during transit.
- 14.3 All redundant equipment and material (PLC's, etc) shall be removed by the Contractor and stored in a location indicated by Transnet Freight Rail. This equipment and material will remain the property of Transnet Freight Rail.
- 14.4 The contractor shall be responsible to insure the equipment and materials used against damage and theft until installation and commissioning on site is completed where after it will become the responsibility of Transnet.

15.0 HEALTH AND SAFETY

- 15.1 The Contractor shall provide a Health and Safety File for the project. This file will have to be approved by Transnet, without which site access to start the work will not be granted. This file will include a risk assessment and work method statement.

END

APPENDIX 1

TECHNICAL DATA SHEET

1.0 CONTROL PANEL

1.1 Manufacturer of panel_____

1.2 Material of panel_____

2.0 GENERATOR CONTROLLER

2.1 (MAIN PANEL)

2.1.1 Automatic Mains Failure_____

2.1.2 Operating and control voltage_____ Volts

2.1.3 Number of analogue inputs_____

2.1.4 Number of digital inputs_____

2.1.5 Number of analogue outputs_____

2.1.6 Number of digital outputs_____

2.1.7 Method of programming (Software used)_____

2.1.8 Termination Type_____

2.1.9 Communication support Types_____

2.1.10 Program Retention with power off (Y/N)_____

3.0 BATTERY CHARGER

- 3.1 Name and model number of charger_____
- 3.2 Manufacturer of charger_____
- 3.3 Output voltage of charger_____


4.0 SURGE PROTECTION

- 4.1 Type and make of protection system against lightning surges_____
- 4.2 Manufacturer of equipment_____
- 4.3 Protection voltage rating of lightning surge protectors_____ kV
- 4.4 Impulse discharge current rating of lightning surge protectors_____ kA
- 4.5 Make and type of protection against switching surges_____
- 4.6 Manufacturer of equipment_____
- 4.7 Protection voltage rating of switching surge protectors_____ kV
- 4.8 Impulse discharge current rating of switching surge protectors_____ kA

4.0 MOTORISED CHANGE OVER SWITCH

- 4.1 Make and model of change over switch_____
- 4.2 Rating/Detail_____
- 4.3 Detail of switching positions_____
- 4.4 Lockable in the off position (Y/N)_____
- 4.5 Compliant with EN 60947-6-1 (Y/N)_____

- 4.6 Manually Operable (Y/N)_____
- 4.7 Pad Lockable in Off position (Y/N/)_____
- 4.7 Can return to open upon loss of source (Y/N)_____

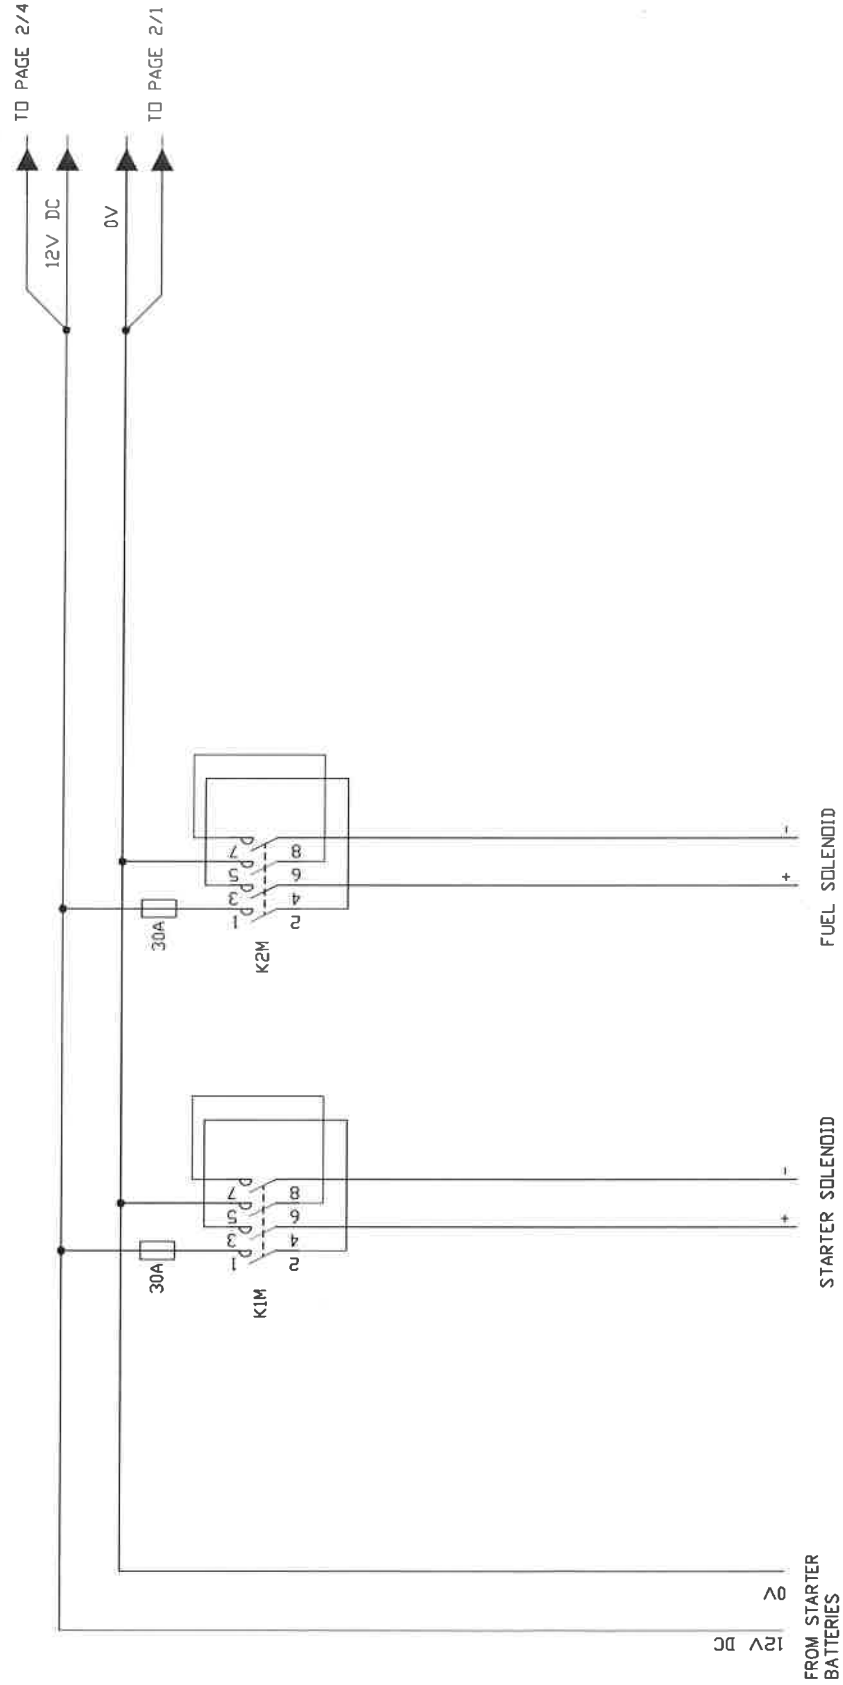

DIMENSIONS : mm
TOLERANCE :
MATERIAL : XXX
VERSION INFO:


SCALE : NTS
XX ITEM NO:

DO REF :
CP REF :
DRAWN : A. KLOPPER
DESIGNED : A. KLOPPER
CHECKED : A. KLOPPER



DATE:
-----APPROVED-----
-----AUTHORISED-----

LOOPS & REPEATERS STANDBY-PLANT
ON-BOARD PANEL WITHOUT LOCAL CONTROL
POWER CIRCUIT


PLUG 2 (16 PIN)

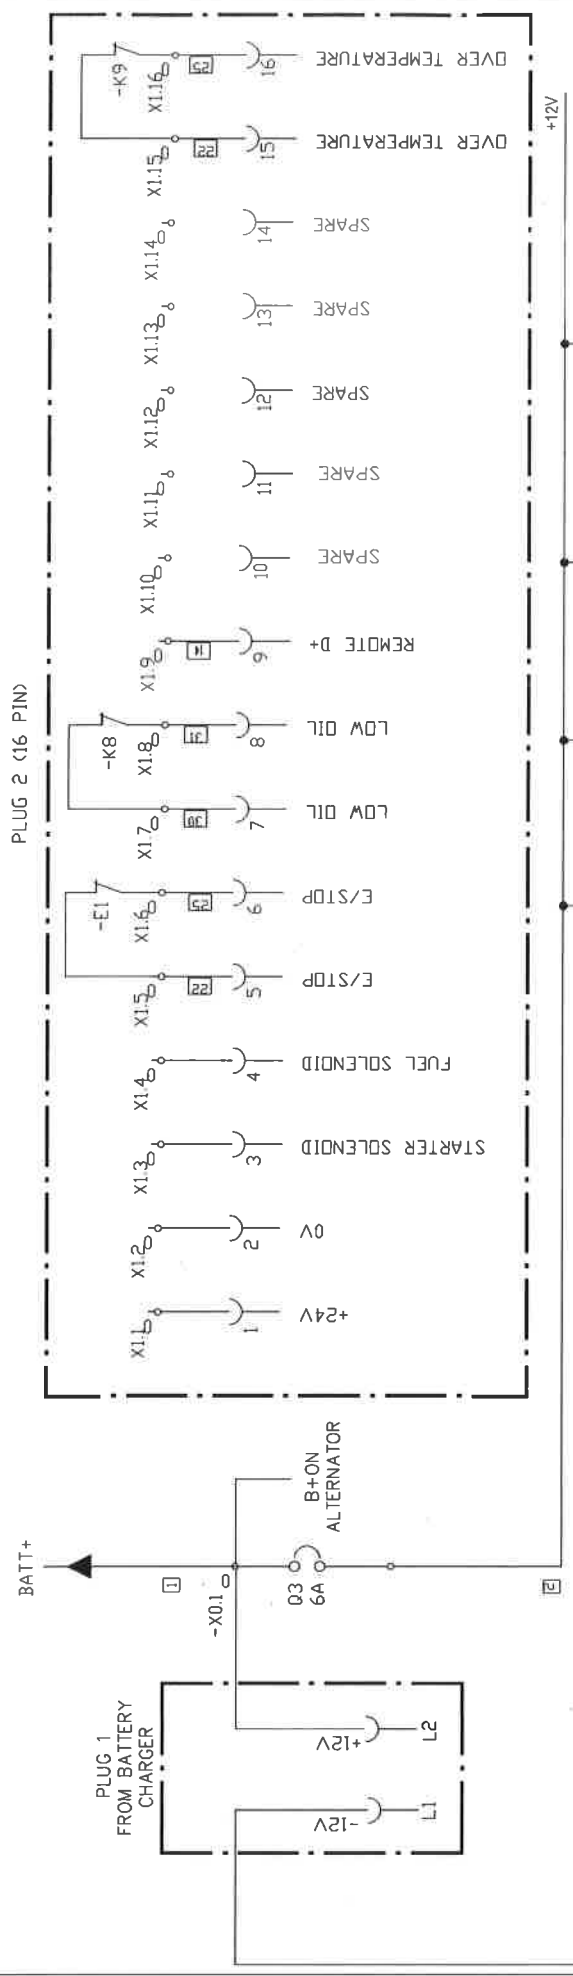


TRANSTNET freight rail BBH-1259 SH 2 VERSION 1 A3	LOOPS & REPEATERS - STANDBY PLANT ON-BOARD PANEL WITHOUT LOCAL CONTROL CONTROL CIRCUIT	DO REF : CP REF : A. KLOPPER DRAWN : A. KLOPPER DESIGNED : A. KLOPPER CHECKED : A. KLOPPER	DATE: ----- APPROVED ----- ----- AUTHORISED -----	DIMENSIONS : mm TOLERANCE : MATERIAL : XXX VERSION INFO :
---	---	---	---	--

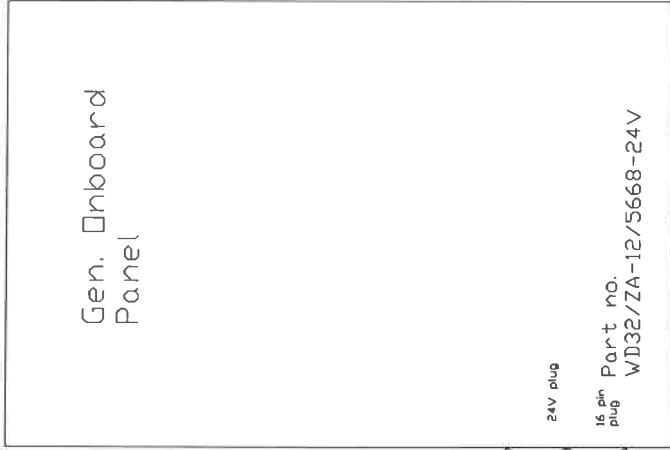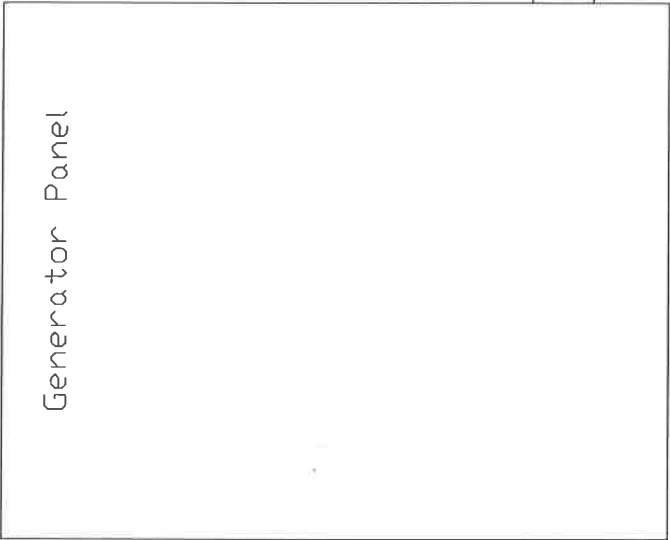


Part no.
WD32/ZA-12/5668-24V

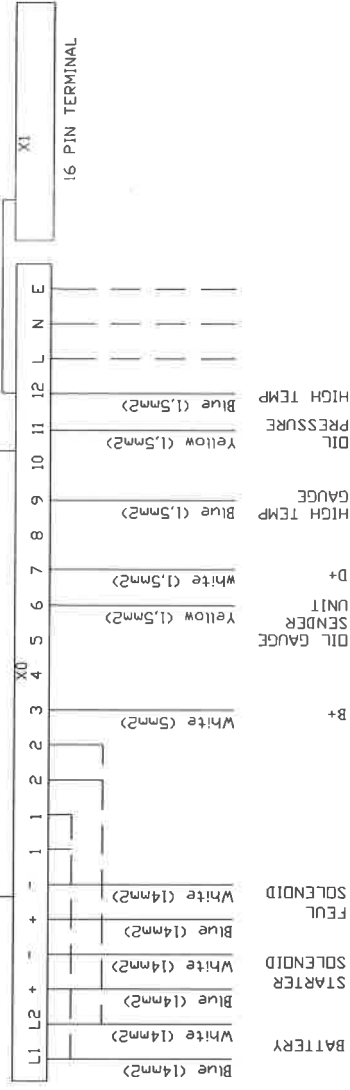

DIMENSIONS : mm TOLERANCE : MATERIAL : XXX VERSION INFO:	SCALE : NTS XX ITEM NO:	DO REF : CP REF : DRAWN : A. KLOPPER DESIGNED : A. KLOPPER CHECKED : A. KLOPPER	DATE: _____ APPROVED _____ AUTHORISED	LOOPS & REPEATERS - STANDBY PLANT ON-BOARD PANEL WITHOUT LOCAL CONTROL CONNECTION DIAGRAM	 BBH-1259 SH 3 VERSION 1 A3
---	-------------------------------	---	---	---	-----------------------------------

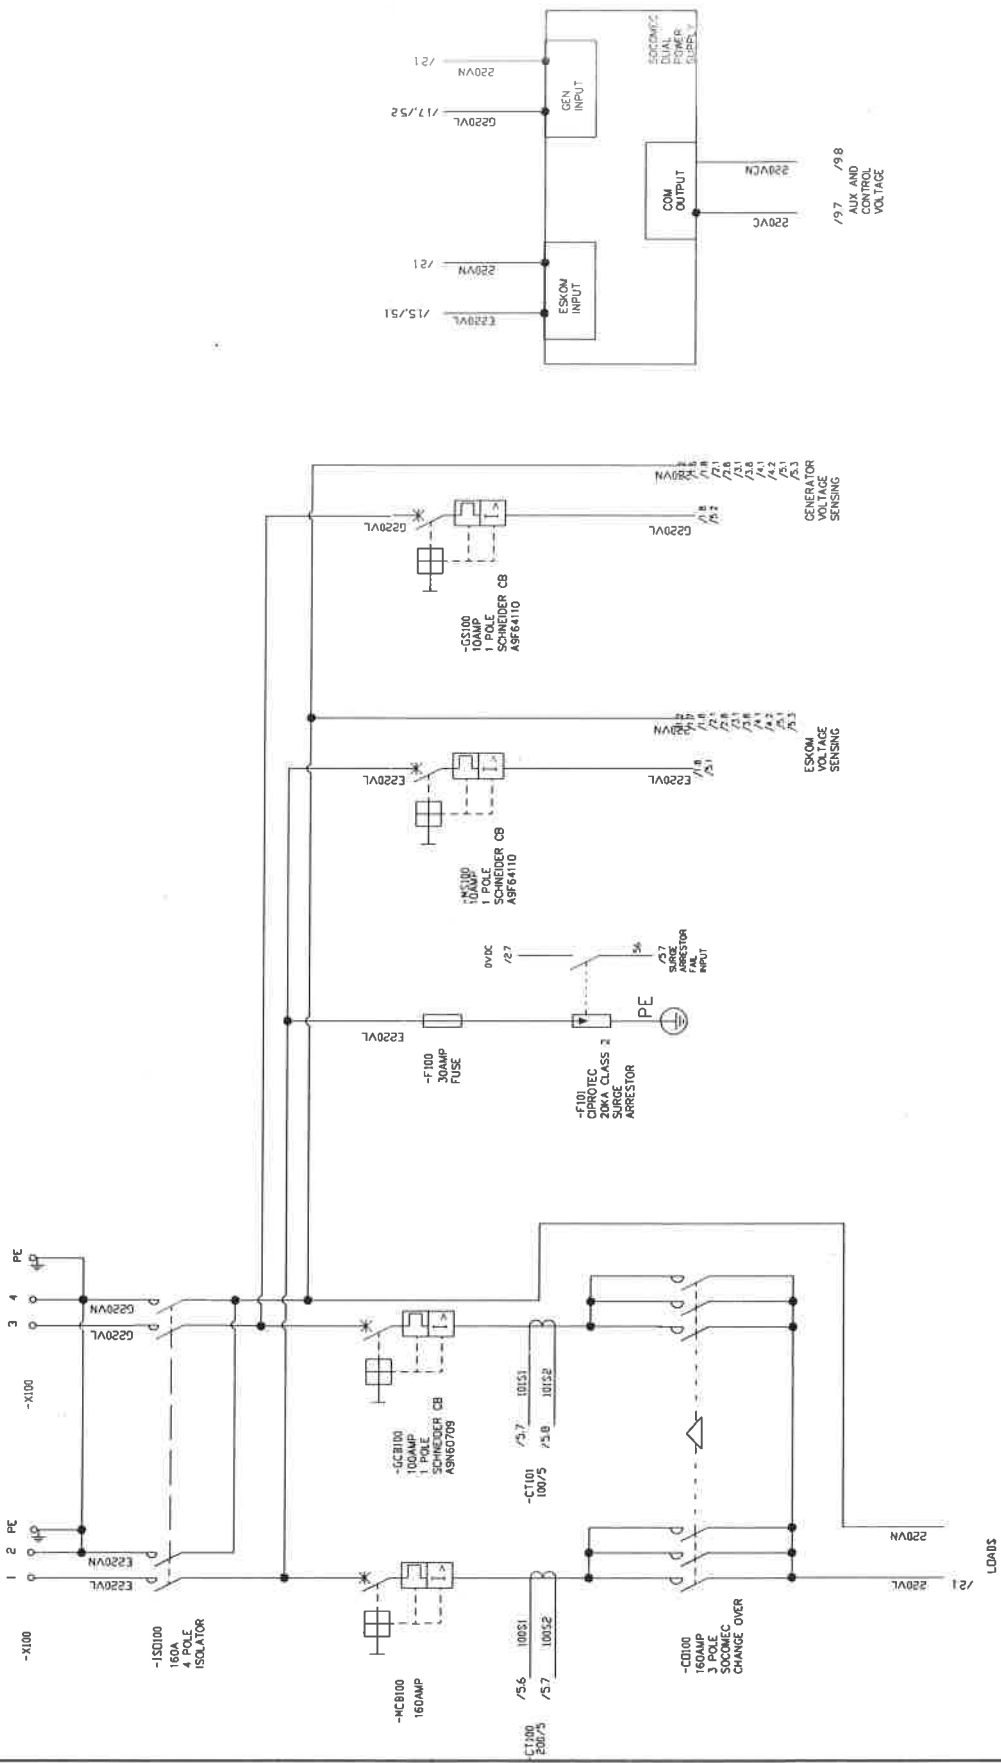

 TRANSNET <i>Freight rail</i> BBH-2460 SH 01 VERSION 1 A3	STANDBY PLANT - LOOP 3, 16 & 18 GENERATOR CONTROL PANEL LOVATO RCK800 CONTROLLER - SCHEMATIC DIAGRAM			DATE: ----- APPROVED ----- ----- AUTHORIZED -----	DO REF : CP REF : DRAWN : A. KLOPPER DESIGNED : A. KLOPPER CHECKED : A. KLOPPER	DIMENSIONS : mm TOLERANCE : MATERIAL : XXX VERSION INFO:
--	--	--	--	---	---	---

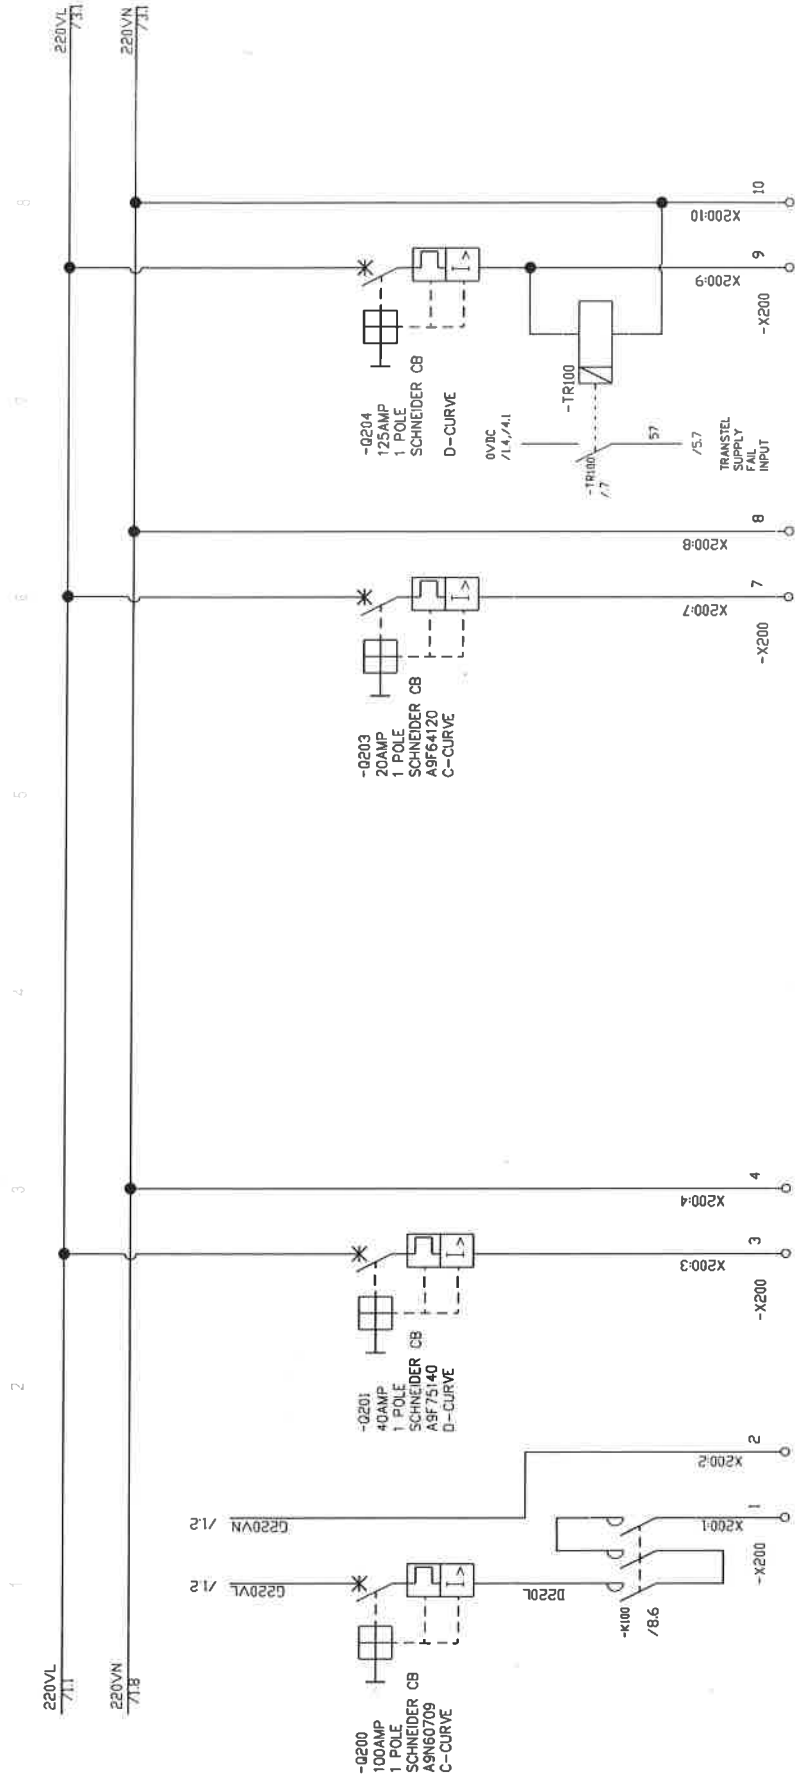


18kW DUMMY LOAD

TRANSTEL • BATT ROOM AIRCONDITIONERS


EL & P DB1 SUPPLY

SIGNAL & TRANSTEL DB3 SUPPLY

TRANSTEL Freight rail BBH-2460 SH 02 VERSION 1 A3	STANDBY PLANT - LOOP 3, 16 & 18 GENERATOR CONTROL PANEL LOVATO RGK800 CONTROLLER - SCHEMATIC DIAGRAM	DATE: ----- APPROVED ----- AUTHORISED -----	DO REF : CP REF : A. KLOPPER DRAWN : A. KLOPPER DESIGNED : A. KLOPPER CHECKED : A. KLOPPER	DIMENSIONS : mm TOLERANCE : XX MATERIAL : XXX VERSION INFO:
---	---	--	--	---

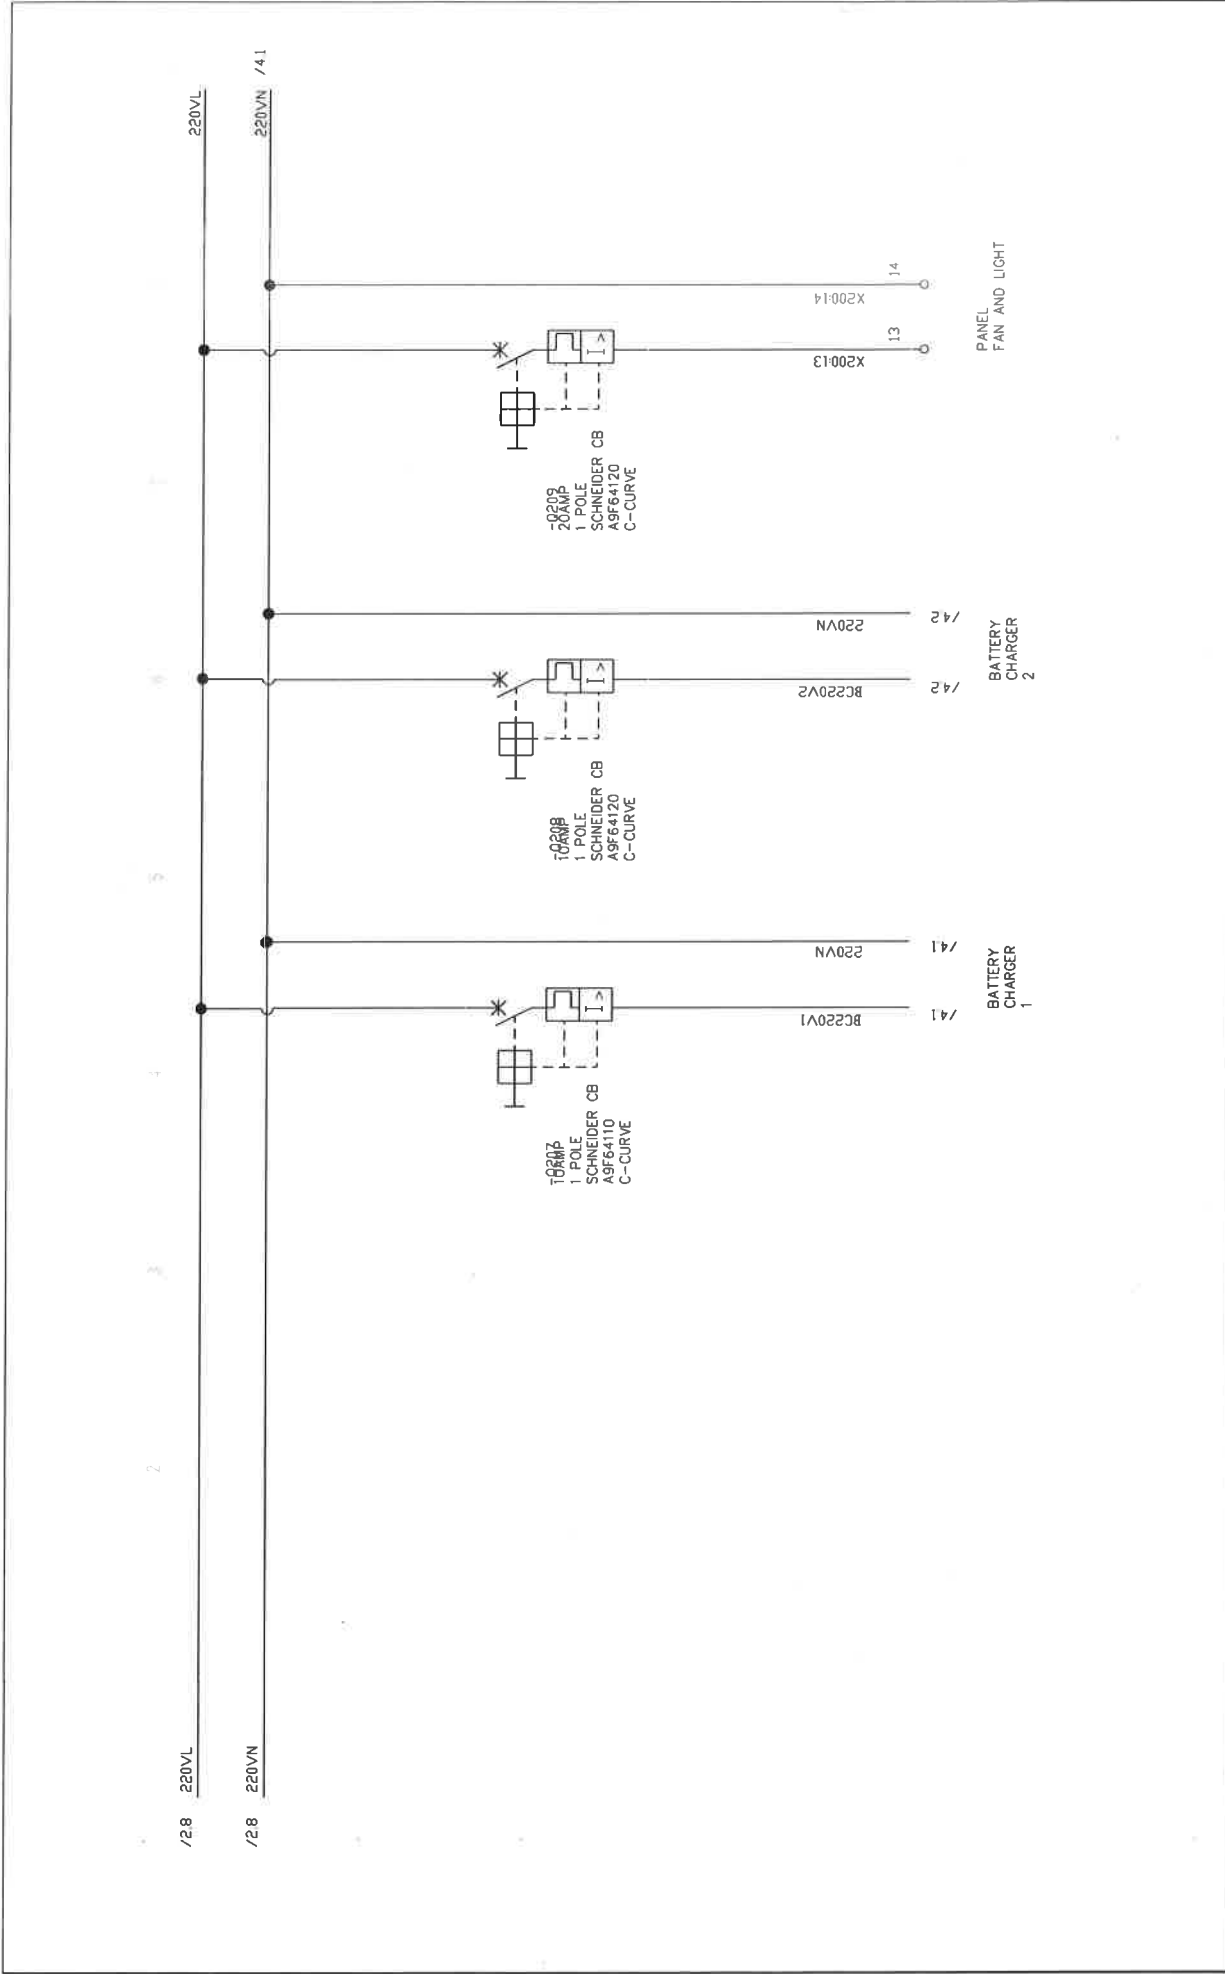


DIMENSIONS : mm TOLERANCE : MATERIAL : VERSION INFO :	SCALE : NTS ITEM NO:	DO REF : CP REF : DRAWN : DESIGNED : CHECKED :	DATE : ----- APPROVED ----- ----- AUTHORIZED -----	STANDBY PLANT - LOOP 3,16 & 18 GENERATOR CONTROL PANEL LOVATO R6K800 CONTROLLER - SCHEMATIC DIAGRAM	 BBH-2460 SH 03 VERSION 1 A3
--	-------------------------	--	--	---	------------------------------------

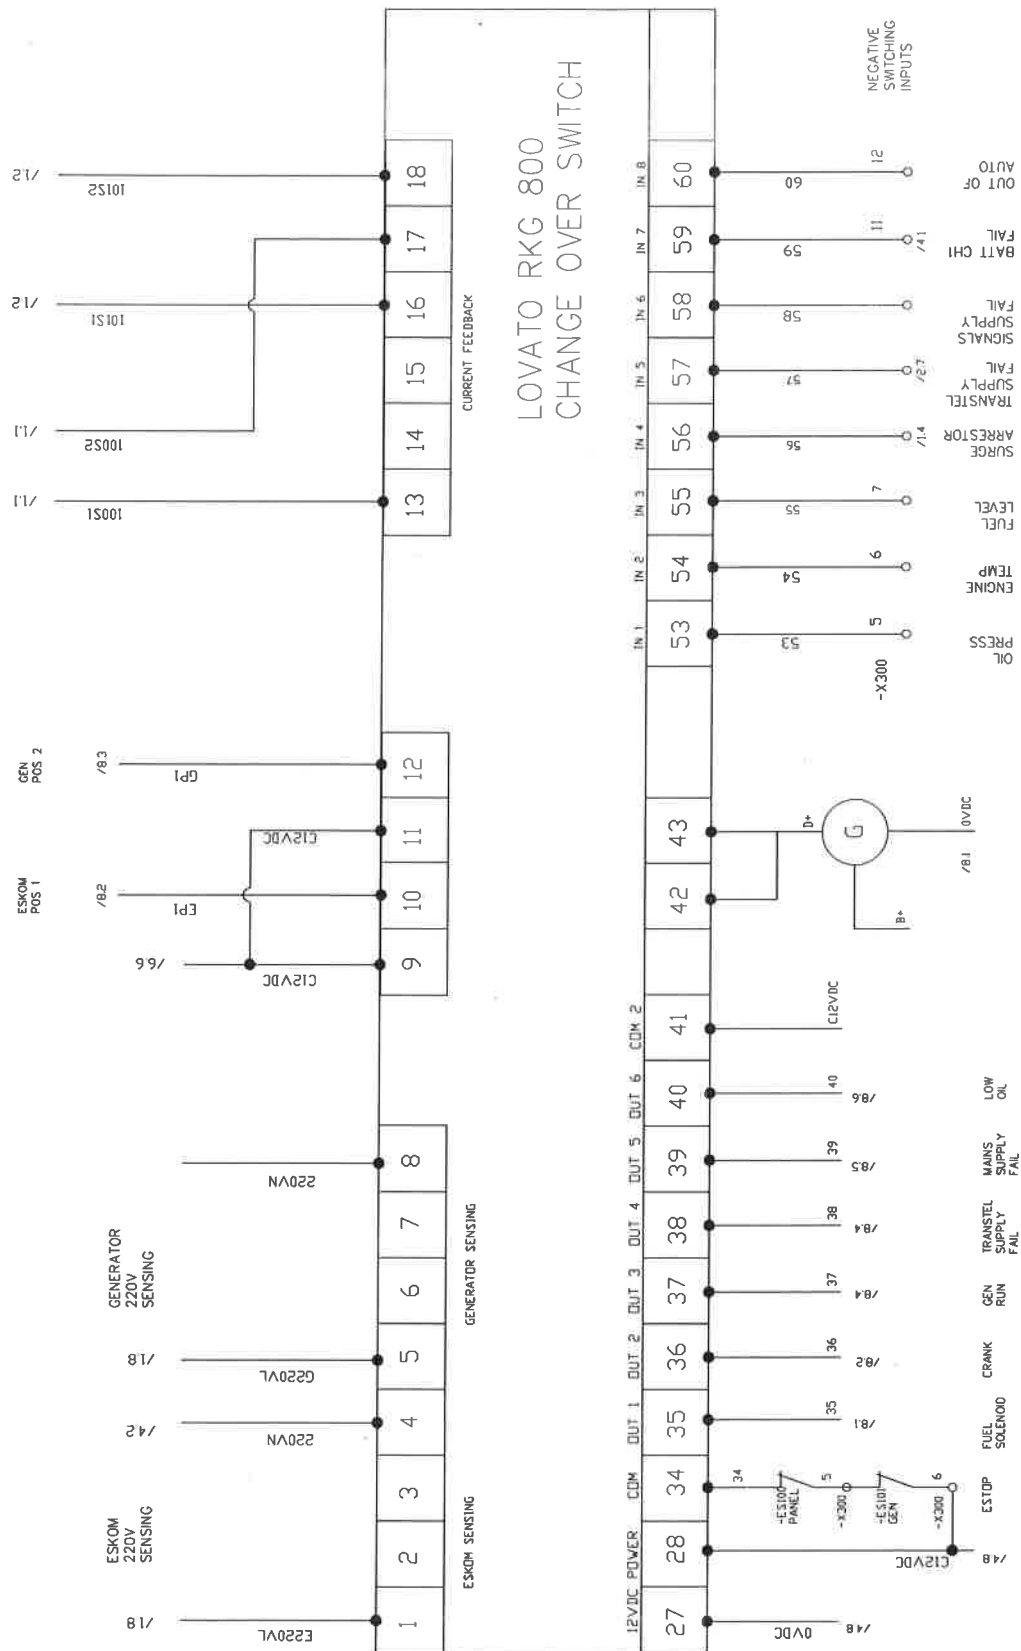


1
2
3
4
5
6

MAIN ISOLATOR
MAIN MONITOR
BATT 2 CHARGER
SPARE

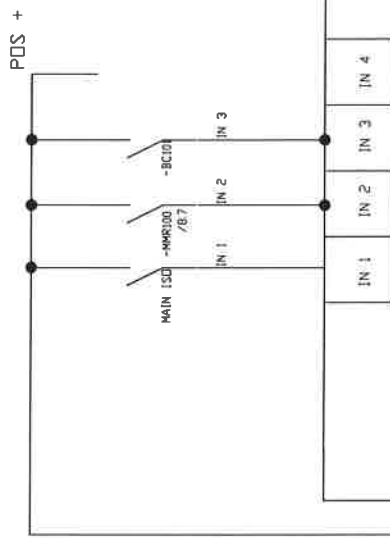

LOVATO RKG 800
EXPANTION
INPUT MODULE

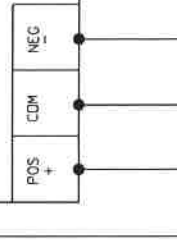

DUMMY
LOAD

OUT OF
AUTO

LOW
FUEL

SIGNAL
SUPPLY FAIL

/86

/87

/88

/88

E4

E4

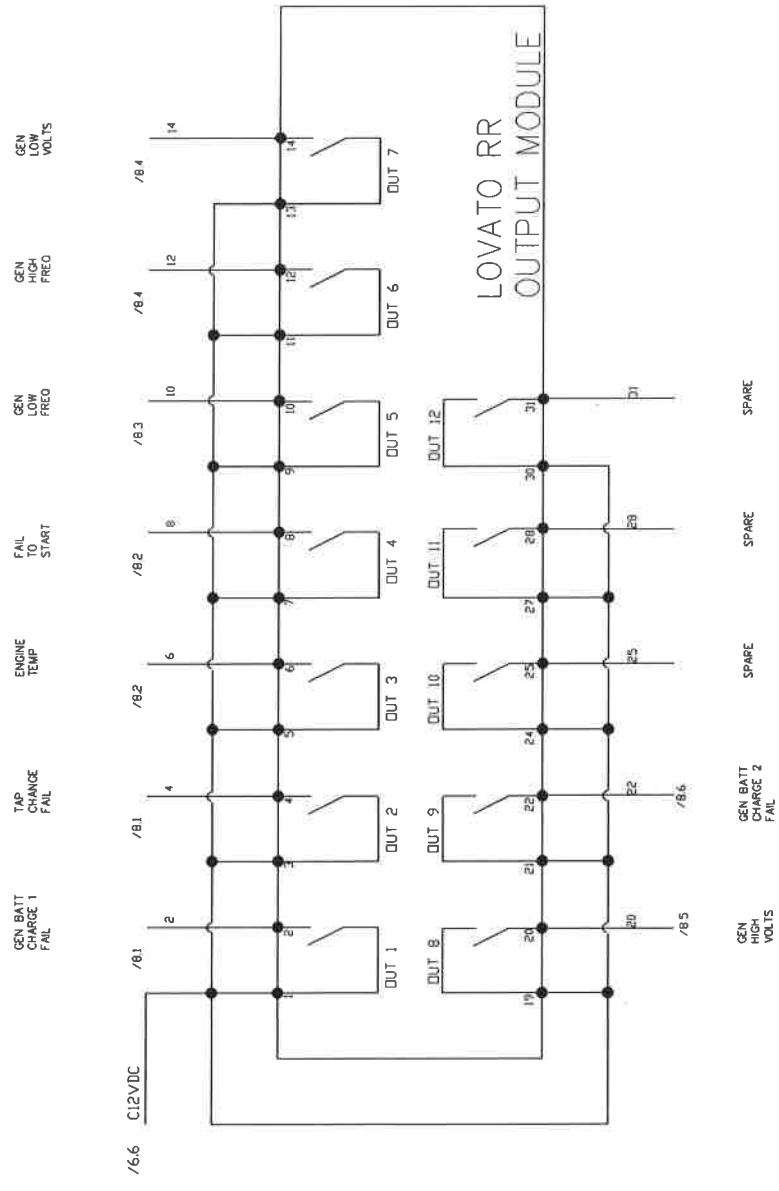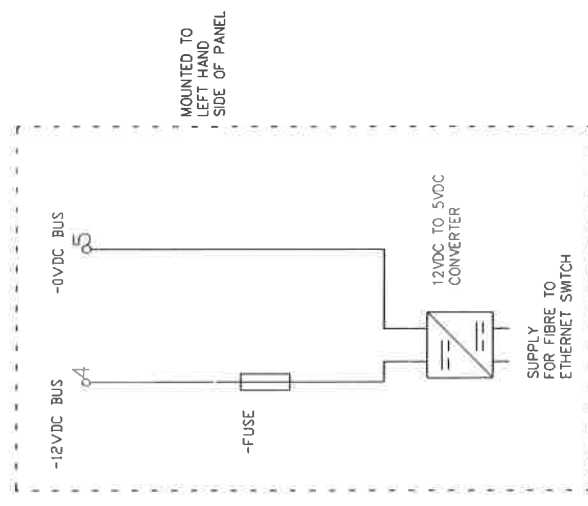

TRANSNET freight rail BBH-2460 SH 07 VERSION 1 A3	STANDBY PLANT - LOOP 3, 16 & 18 GENERATOR CONTROL PANEL LOVATO RGK800 CONTROLLER - SCHEMATIC DIAGRAM	DATE: ----- APPROVED ----- AUTHORISED -----	DO REF : CP REF : DRAWN : A. KLOPPER DESIGNED : A. KLOPPER CHECKED : A. KLOPPER	DIMENSIONS : mm TOLERANCE : MATERIAL : XXX VERSION INFO : XX SCALE : NTS ITEM NO:
---	---	--	--	--

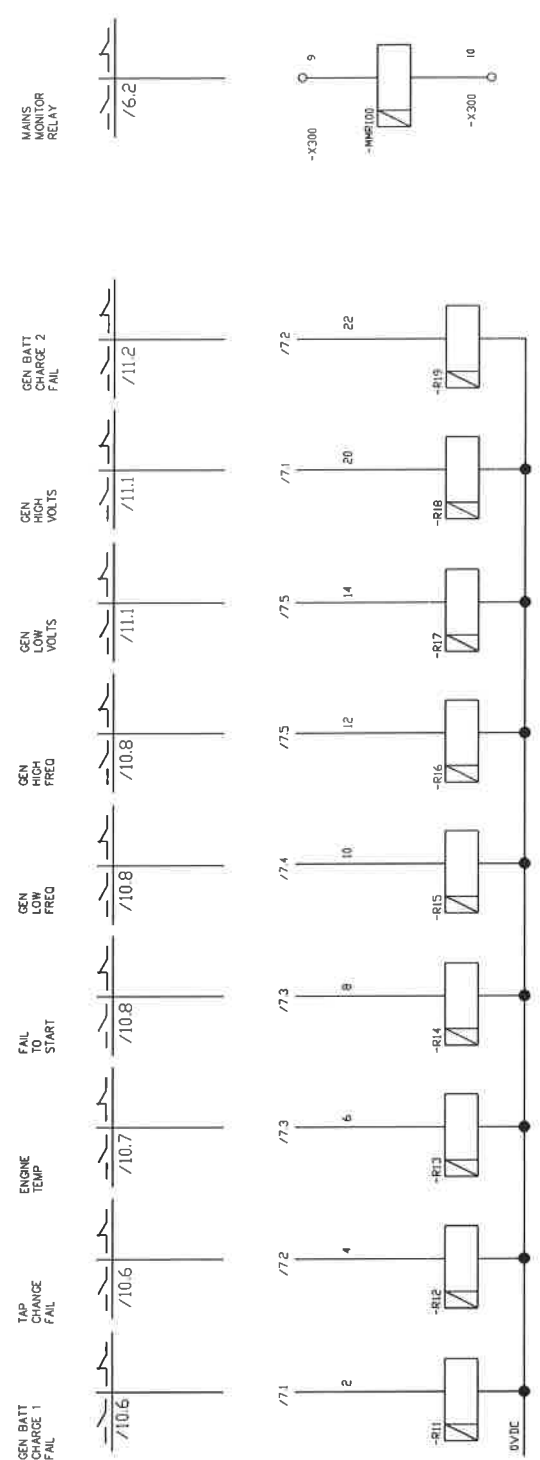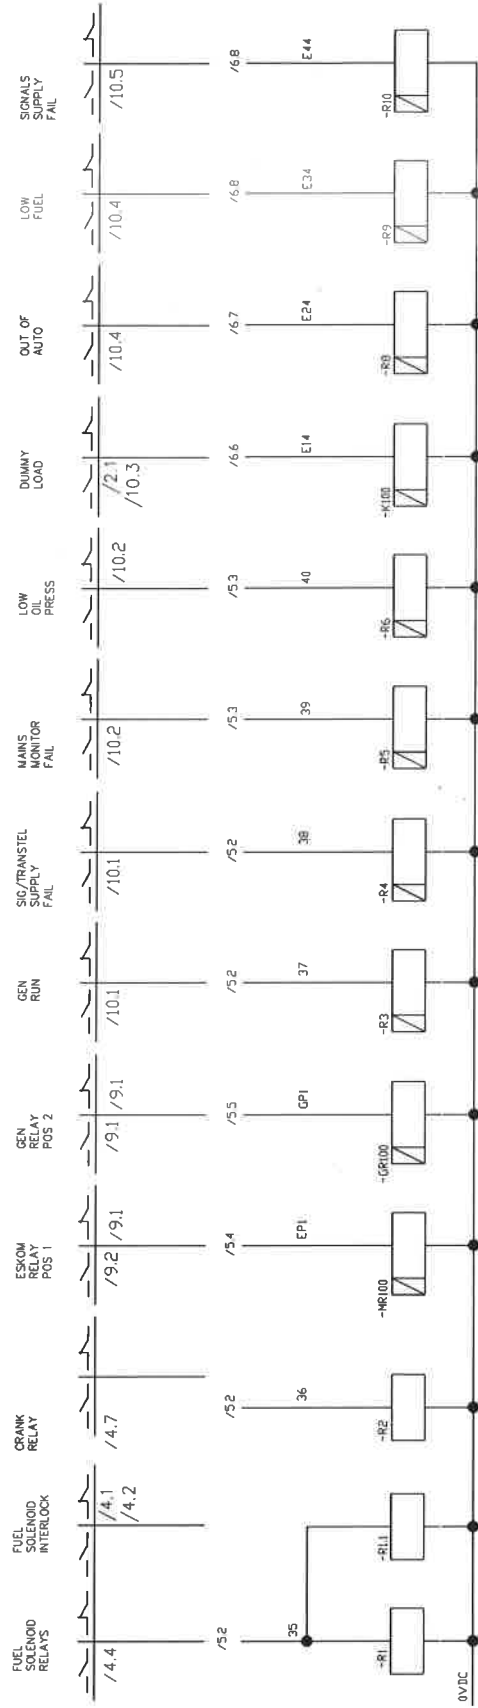


TRANSNET freight call BBH-2460 SH 08 VERSION 1 A3	STANDBY PLANT - LOOP 3,16 & 18 GENERATOR CONTROL PANEL LOVATO RGK800 CONTROLLER - SCHEMATIC DIAGRAM	DATE: ----- APPROVED ----- AUTHORISED -----	DO REF : XX CP REF : XX DRAWN : A. KLOPPER DESIGNED : A. KLOPPER CHECKED : A. KLOPPER
DIMENSIONS : mm TOLERANCE : XXX MATERIAL : XXX VERSION INFO :	SCALE : NTS ITEM NO :		

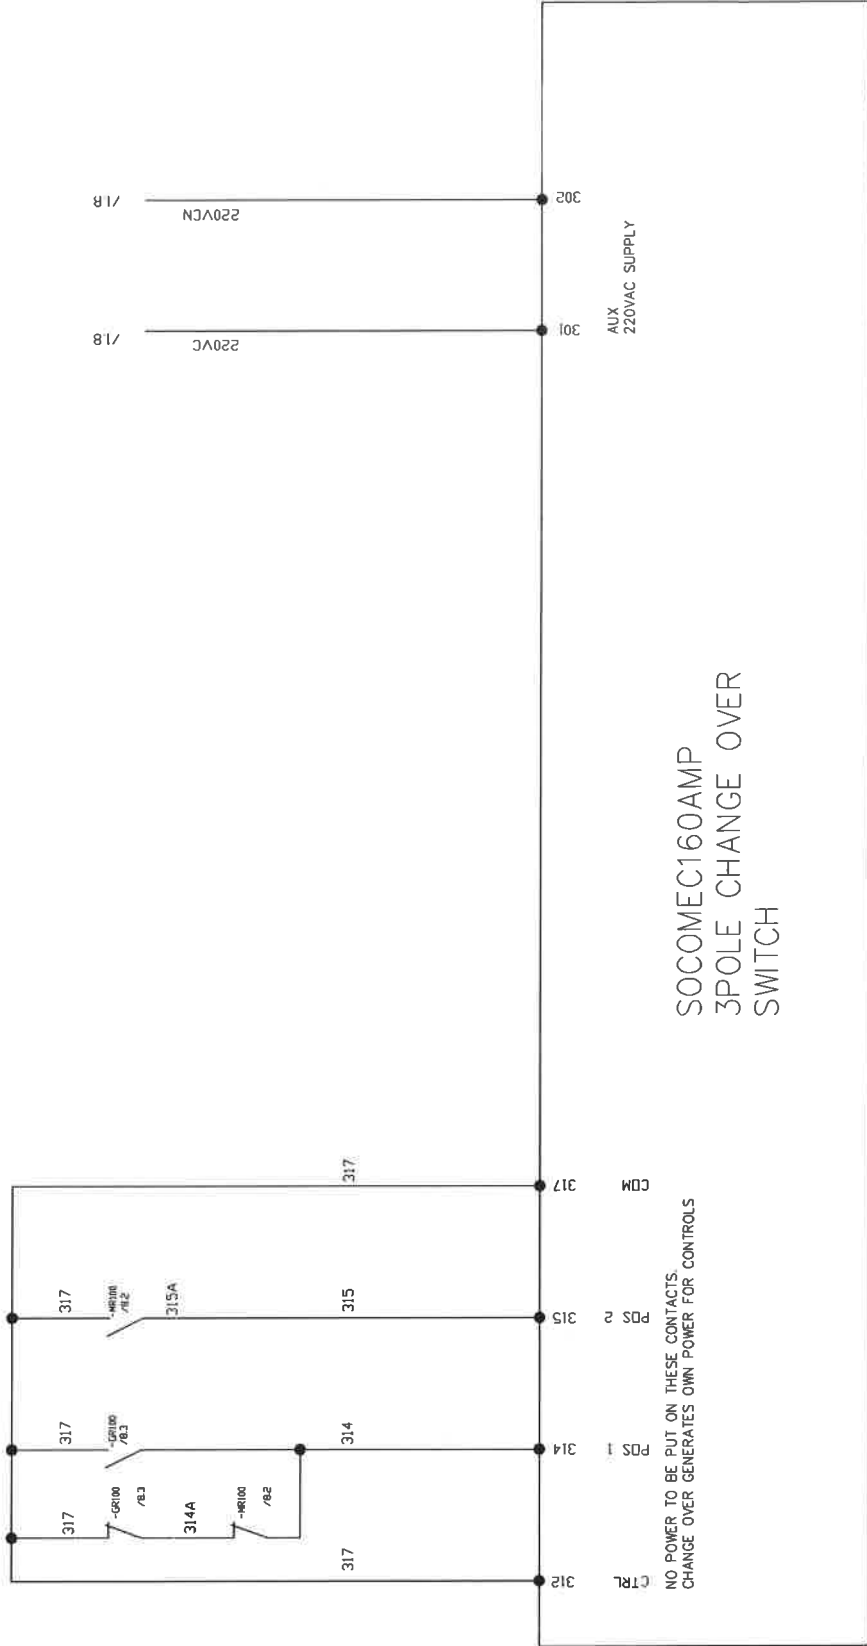

DIMENSIONS : mm TOLERANCE : MATERIAL : XXX VERSION INFO :	SCALE : NTS ITEM NO:	DO REF : CP REF : DRAWN : A. KLOPPER DESIGNED : A. KLOPPER CHECKED : A. KLOPPER	DATE: ----- APPROVED ----- ----- AUTHORISED -----	STANDBY PLANT - LOOP 3, 16 & 18 GENERATOR CONTROL PANEL LOVATO RKG800 CONTROLLER - SCHEMATIC DIAGRAM	TRANSNET freight rail BBH-2460 SH 09 VERSION 1 A3
--	-------------------------	---	---	--	---

SCADA
MULTICORE
GREEN

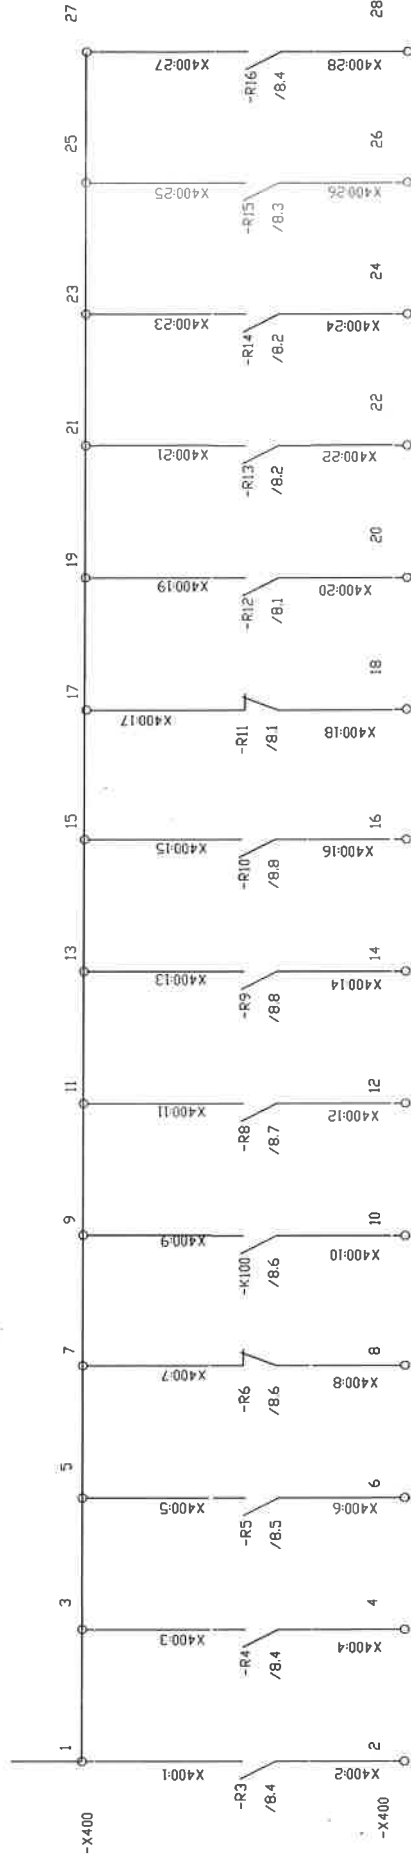

SCADA
MULTICORE

1	DRANGE	WHITE	YELLOW	BROWN	N/A	YELLOW	DRANGE	N/A	WHITE	BLUE	RED	DRANGE	GREY	BLACK
---	--------	-------	--------	-------	-----	--------	--------	-----	-------	------	-----	--------	------	-------

GEN RUN	SIG/TRANSTEL SUPPLY FAIL	MAINS MONITOR FAIL	LOW OIL PRESS	DUMMY LOAD	OUT OF AUTO	LOW FUEL	SIGNALS SUPPLY FAIL	GEN BATT CHARGE 1 FAIL	TAP CHANGE FAIL	ENGINE TEMP	FAIL TO START	GEN LOW FREQ	GEN HIGH FREQ
------------	--------------------------------	--------------------------	---------------------	---------------	----------------	-------------	---------------------------	------------------------------	-----------------------	----------------	---------------------	--------------------	---------------------

DIMENSIONS : mm
TOLERANCE :
MATERIAL : XXX
VERSION INFO

SCALE : NTS
ITEM NO:
XX

DO REF :
CP REF :
DRAWN : A. KLOPPER
DESIGNED : A. KLOPPER
CHECKED : A. KLOPPER


DATE:

-----APPROVED-----
-----AUTHORISED-----


STANDBY PLANT - LOOP 3, 16 & 18
GENERATOR CONTROL PANEL LOVATO RCK800
CONTROLLER - SCHEMATIC DIAGRAM




BBH-2460 SH 10
VERSION 1 A3

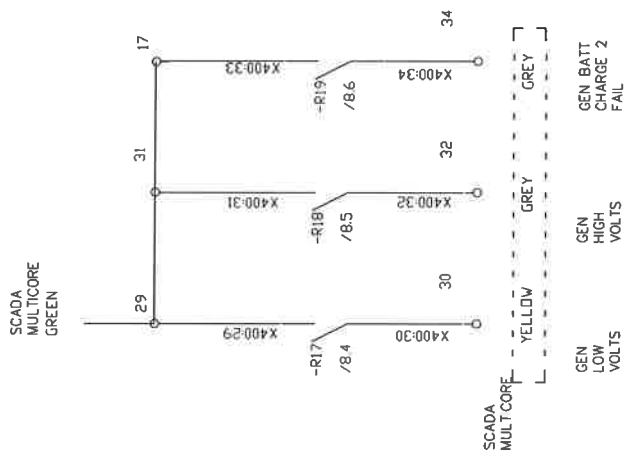

TRANSNET freight rail BBH-2460 SH 11 VERSION 1 A3	STANDBY PLANT - LOOP 3, 16 & 18 GENERATOR CONTROL PANEL LOVATO Rgk800 CONTROLLER - SCHEMATIC DIAGRAM	DATE: ----- APPROVED ----- AUTHORISED -----	DO REF : CP REF : DRAWN : A. KLOPPER DESIGNED : A. KLOPPER CHECKED : A. KLOPPER	SCALE : NTS ITEM NO: XX DIMENSIONS : mm TOLERANCE : MATERIAL : XXX VERSION INFO:
--	---	--	--	--

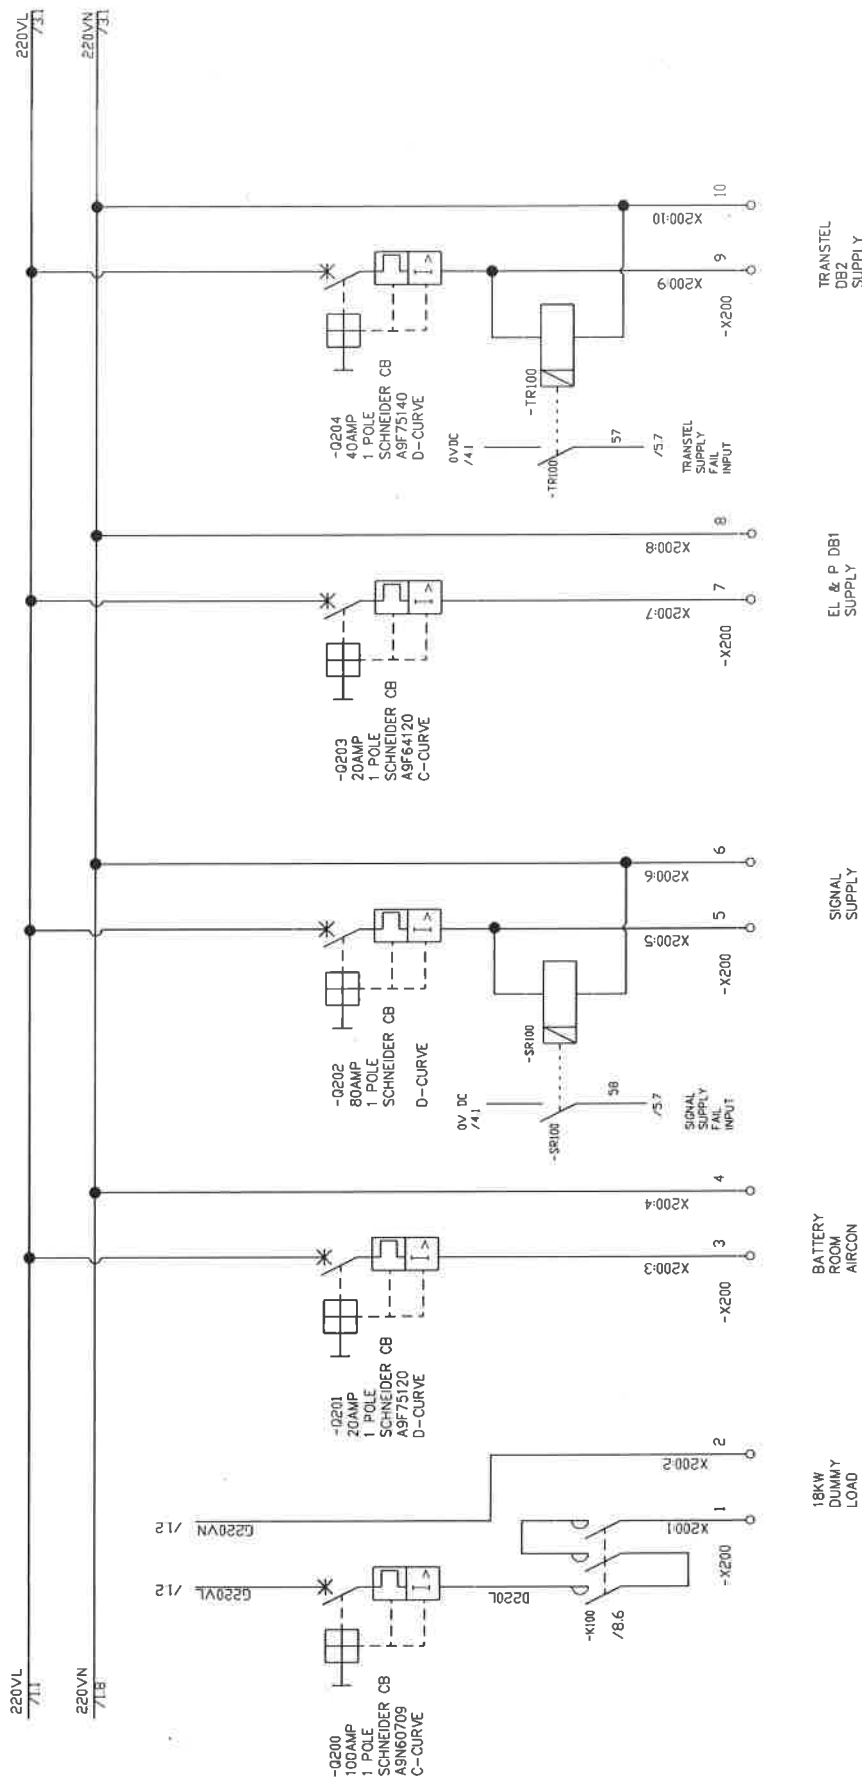


BBH-2463 SH Ø2 VERSION 1 A3	STANDBY PLANT-LOOP 4,5,6,7,8,9,11,12,13,14,15 & 17 GENERATOR CONTROL PANEL LOVATO RGK800 CONTROLLER - SCHEMATIC DIAGRAM			DATE: ----- APPROVED ----- ----- AUTHORISED -----	DO REF : CP REF : DRAWN : A. KLOPPER DESIGNED : A. KLOPPER CHECKED : A. KLOPPER	SCALE : NTS ITEM NO: XX
DIMENSIONS : mm TOLERANCE : MATERIAL : XXX VERSION INFO:						

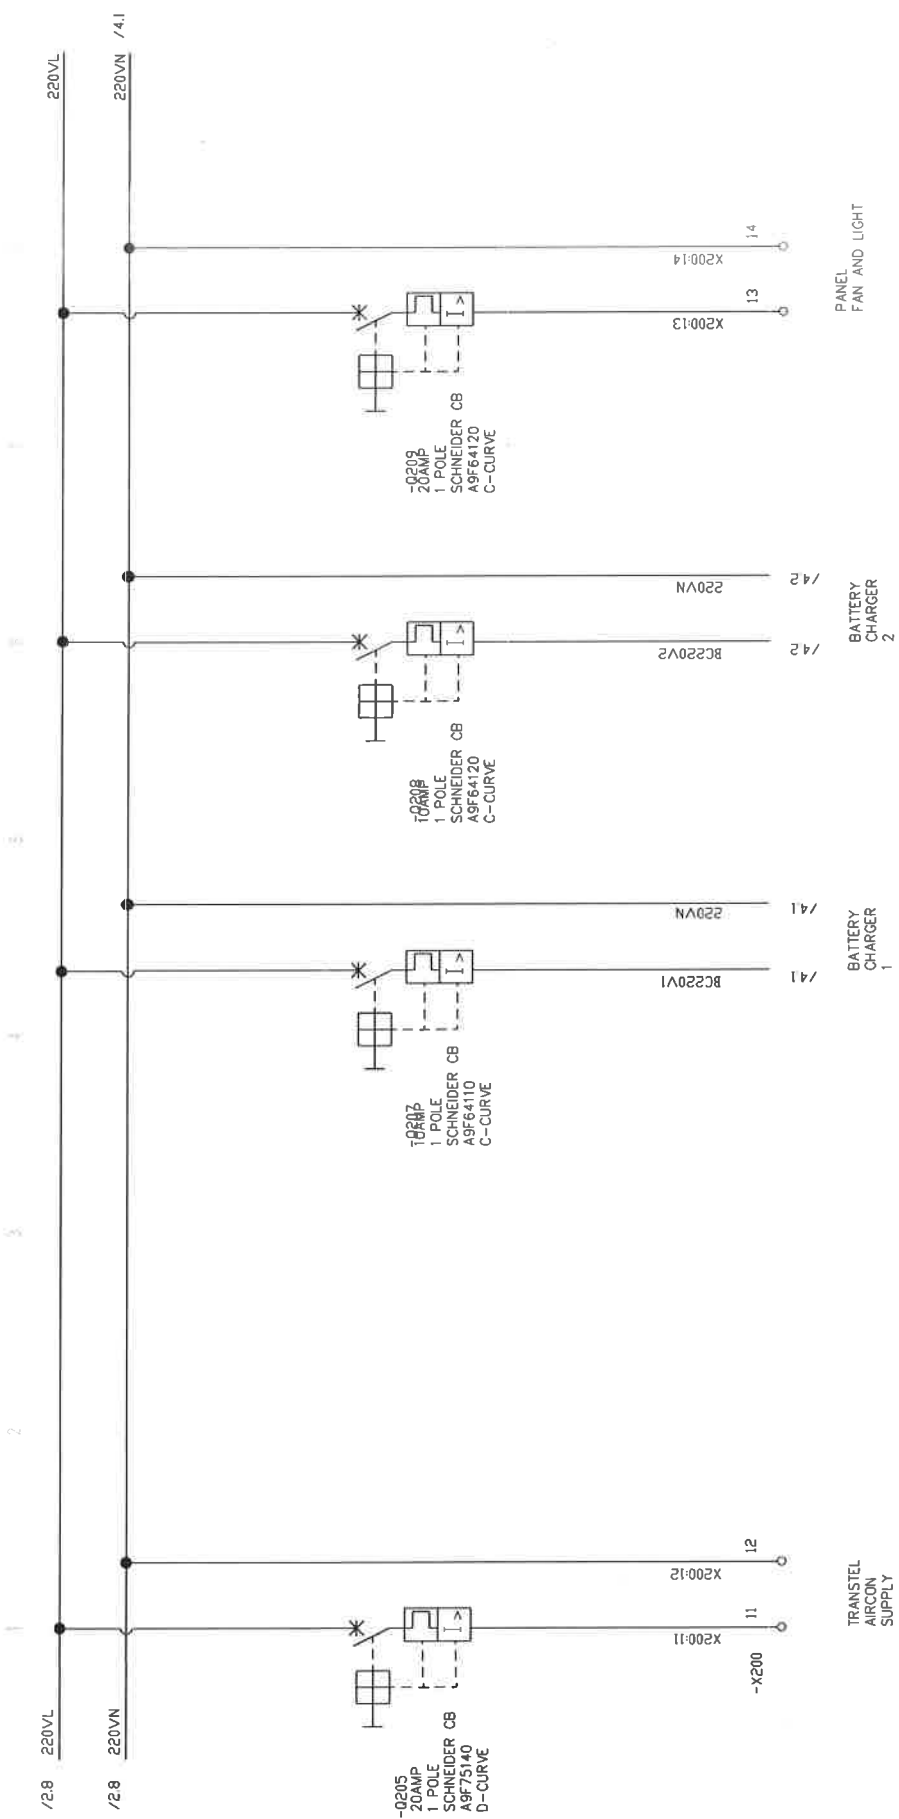


 TRANSNET freight rail BBH-2463 SH 03 VERSION 1 A3	STANDBY PLANT-LOOP 4,5,6,7,8,9,11,12,13,14,15 & 17 GENERATOR CONTROL PANEL LOVATO RGK800 CONTROLLER - SCHEMATIC DIAGRAM			DATE: _____ APPROVED _____ AUTHORIZED _____	DO REF : _____ CP REF : _____ DRAWN : A. KLOPPER DESIGNED : A. KLOPPER CHECKED : A. KLOPPER	DIMENSIONS : mm TOLERANCE : ____ MATERIAL : ____ VERSION : ____ SCALE : NTS ITEM NO: XX
--	---	--	--	---	---	--

MAIN ISOLATOR
BATT 2 CHARGER
MONITOR FAIL
SPARE

PDS +

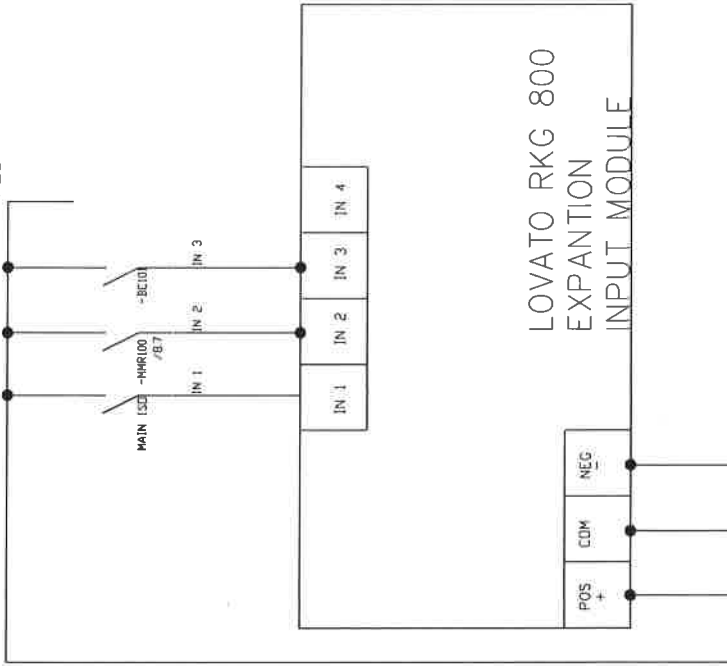

DUMMY LOAD
OUT OF AUTO
LOW FUEL
SIGNAL SUPPLY FAIL

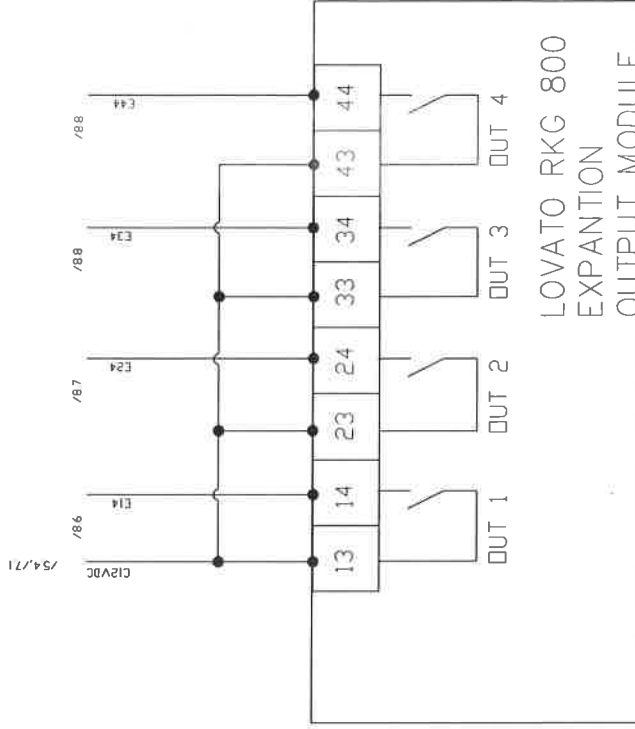

DIMENSIONS : mm
TOLERANCE :
MATERIAL : XXX
VERSION INFO:

XX SCALE : NTS
ITEM NO:

DO REF :
CP REF :
DRAWN : A. KLOPPER
DESIGNED : A. KLOPPER
CHECKED : A. KLOPPER

DATE:



----- APPROVED -----
----- AUTHORISED -----

STANDBY PLANT-LOOP 4,5,6,7,8,9,11,12,13,14,15 & 17
GENERATOR CONTROL PANEL LOVATO RKG800
CONTROLLER - SCHEMATIC DIAGRAM



TRANSNET
freight rail

BBH-2463 SH 06
VERSION 1 A3


1 2 3 4 5 6

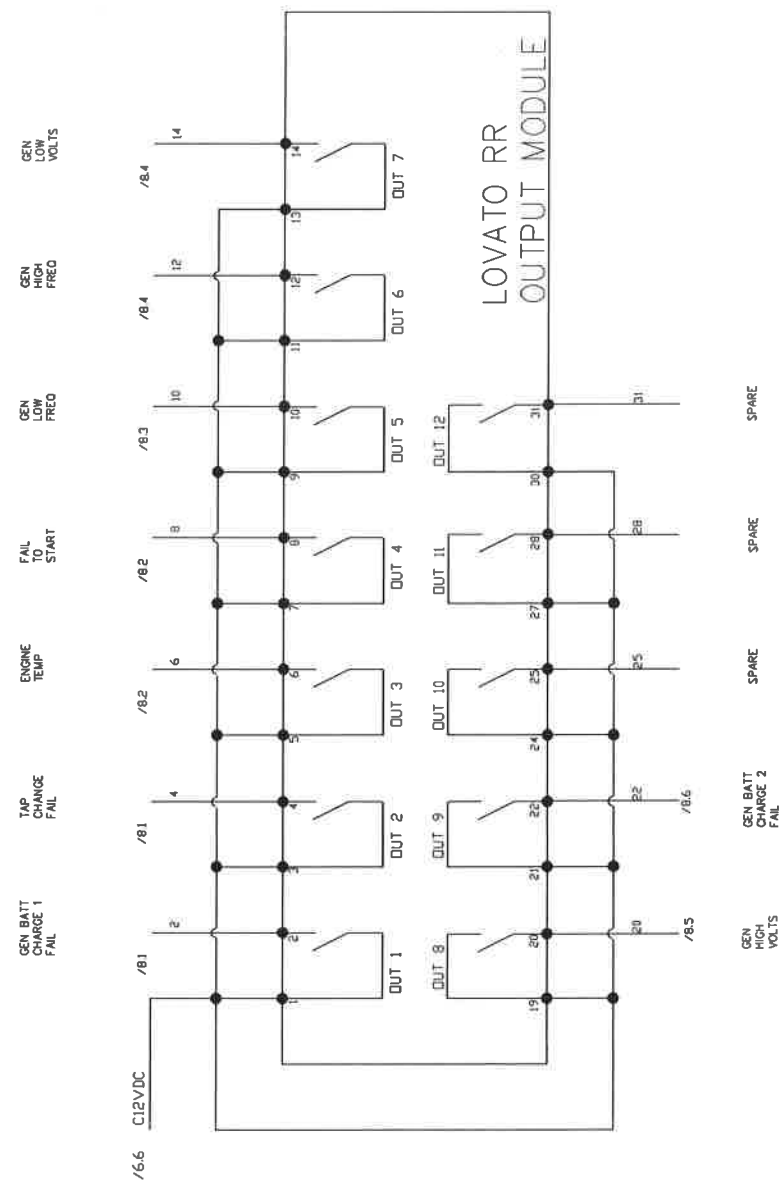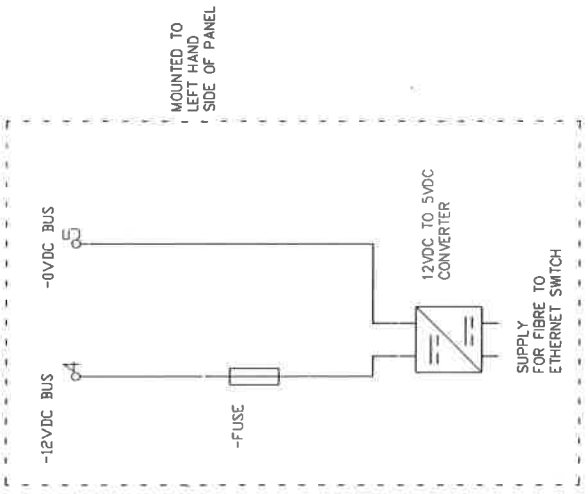

DIMENSIONS : mm TOLERANCE : MATERIAL : VERSION INFO :		SCALE : NTS ITEM NO : XX		DO REF : CP REF : DRAWN : A. KLOPPER DESIGNED : A. KLOPPER CHECKED : A. KLOPPER		DATE : -----APPROVED----- -----AUTHORISED-----		STANDBY PLANT-LOOP 4,5,6,7,8,9,11,12,13,14,15 & 17 GENERATOR CONTROL PANEL LOVATO RCK800 CONTROLLER - SCHEMATIC DIAGRAM		TRANSPNET freight rail BBH-2463 SH 07 VERSION 1 A3	
--	--	--------------------------------	--	---	--	--	--	---	--	---	--

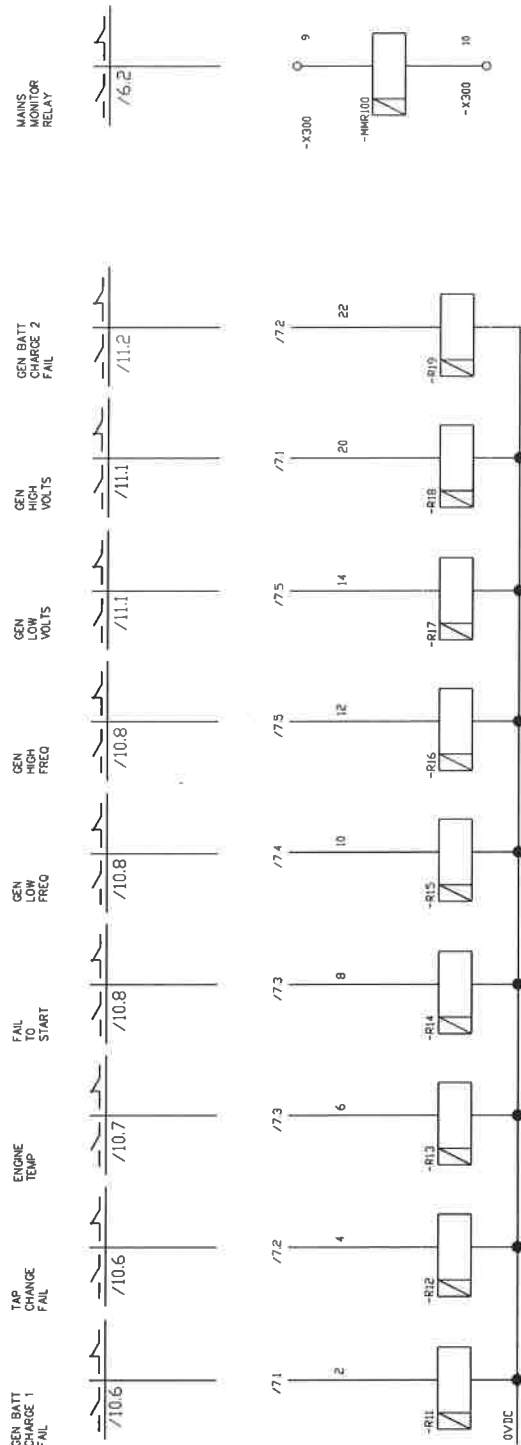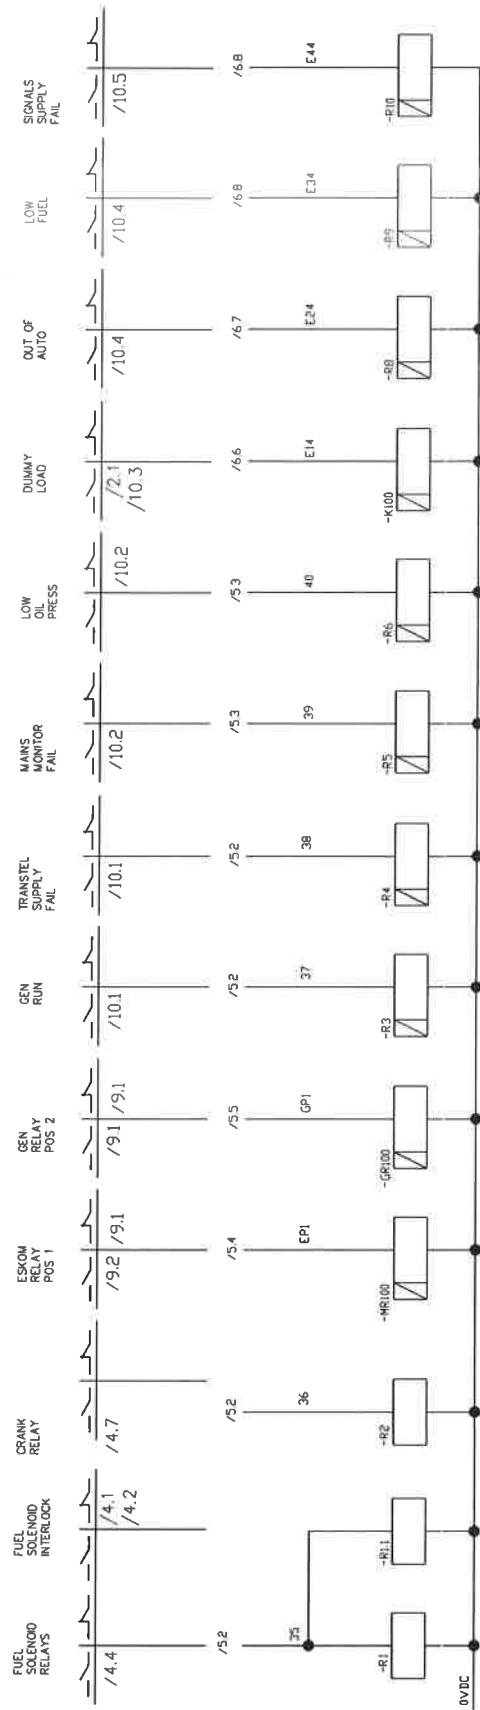


TRANSNET freight rail BBH-2463 SH 08 VERSION 1 A3	STANDBY PLANT-LOOP 4,5,6,7,8,9,11,12,13,14,15 & 17 GENERATOR CONTROL PANEL LOVATO R6K800 CONTROLLER - SCHEMATIC DIAGRAM	DATE: ----- APPROVED: ----- AUTHORISED: -----	DO REF : CP REF : DRAWN : A. KLOPPER DESIGNED : A. KLOPPER CHECKED : A. KLOPPER	DIMENSIONS : mm TOLERANCE : MATERIAL : XXX VERSION INFO : SCALE : NTS XX ITEM NO:
--	--	--	--	---

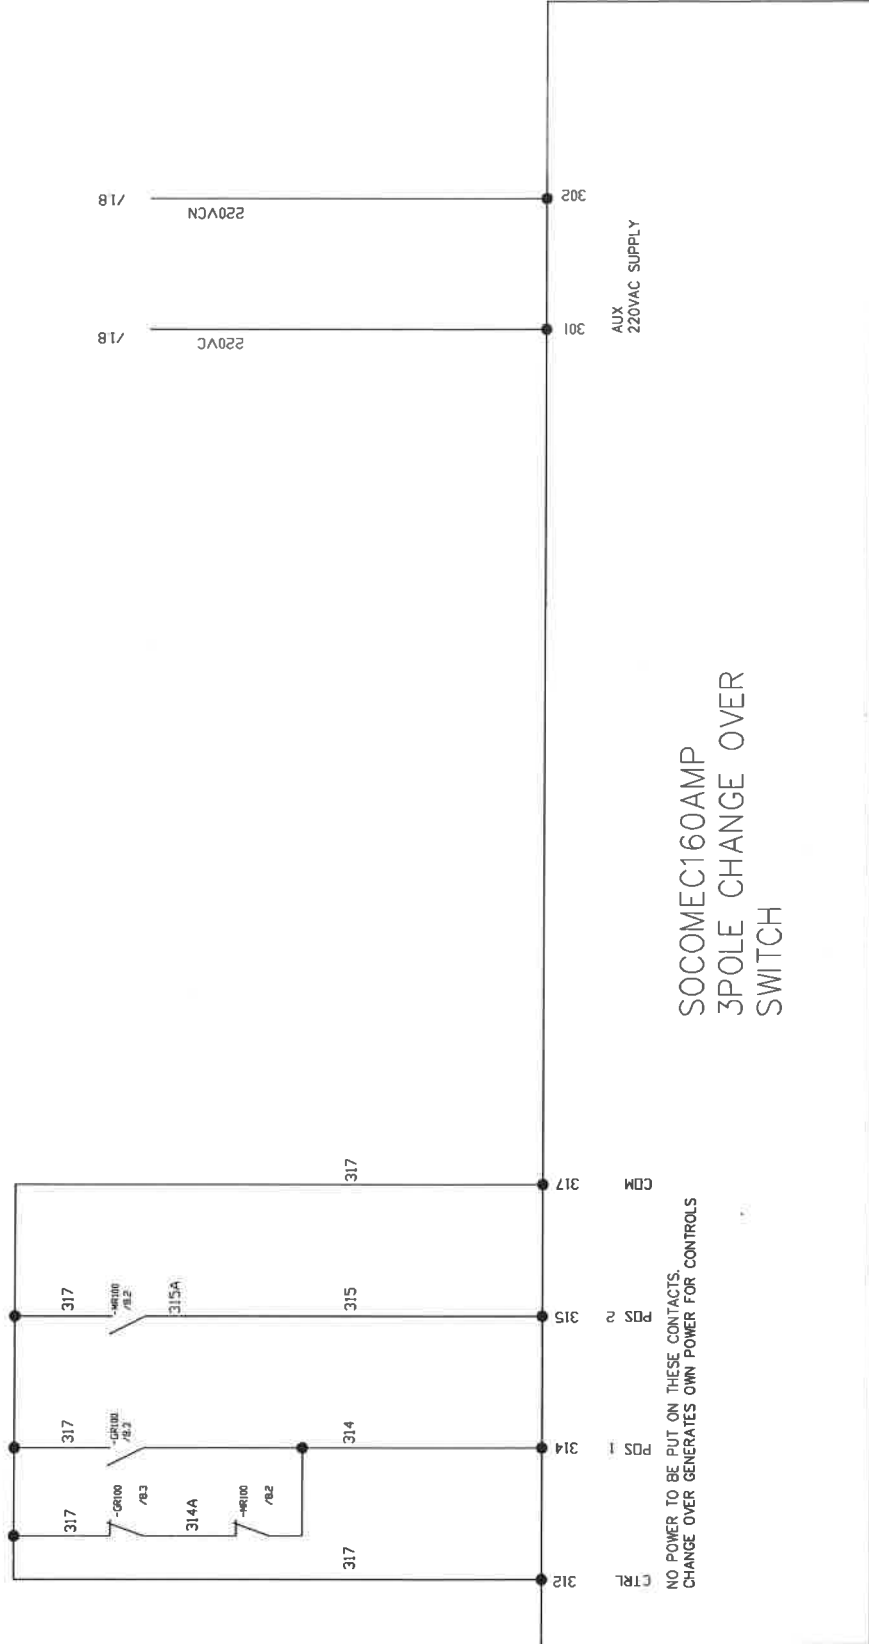

DIMENSIONS : mm TOLERANCE : MATERIAL : VERSION INFO :		SCALE : NTS ITEM NO : XX		DO REF : CP REF : DRAWN : A. KLOPPER DESIGNED : A. KLOPPER CHECKED : A. KLOPPER		DATE : -----APPROVED----- -----AUTHORISED-----		STANDBY PLANT-LOOP 4,5,6,7,8,9,11,12,13,14,15 & 17 GENERATOR CONTROL PANEL LOVATO RGK800 CONTROLLER - SCHEMATIC DIAGRAM		 BBH-2463 SH 09 VERSION 1 A3	
--	--	--------------------------------	--	---	--	--	--	---	--	------------------------------------	--

SCADA
MULTICORE
GREEN

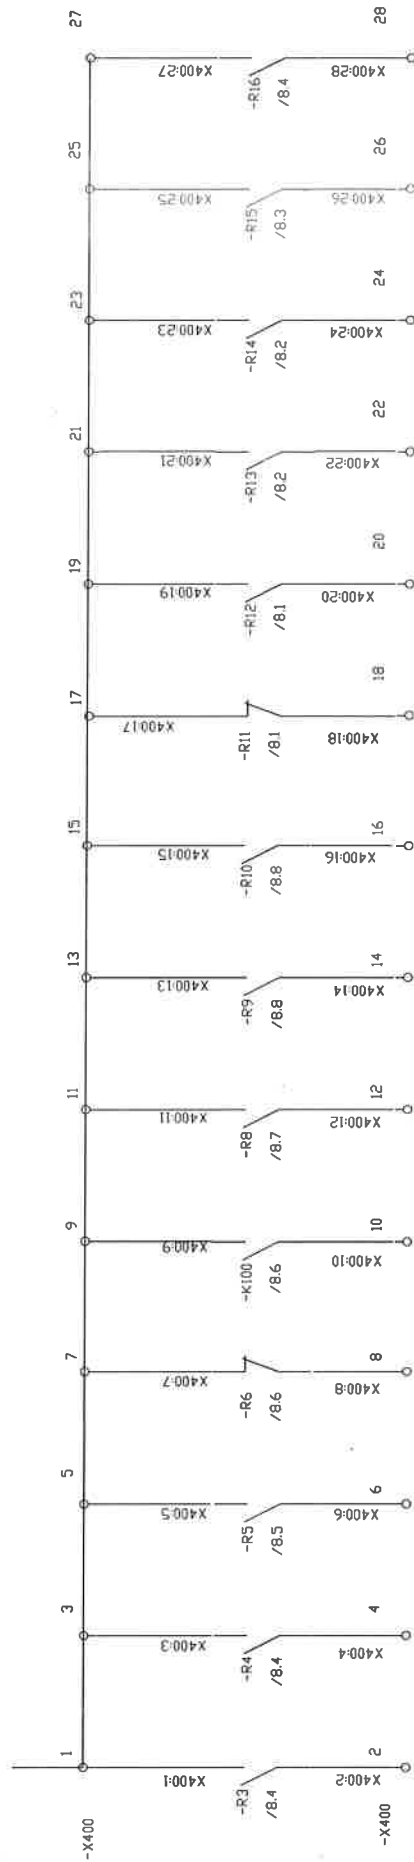

SCADA
MULTICORE

1	DRANGE	WHITE	YELLOW	BROWN	N/A	YELLOW	DRANGE	N/A	GEN BATT CHARGE 1 FAIL	TAP CHANGE FAIL	ENGINE TEMP FAIL	FAIL TO START	GEN LOW FREQ	GEN HIGH FREQ
---	--------	-------	--------	-------	-----	--------	--------	-----	------------------------------	-----------------------	------------------------	---------------------	--------------------	---------------------

GEN
RUN

TRANSEL
SUPPLY
FAIL

MAINS
MONITOR
FAIL

LOW
OIL
PRESS

DUMMY
LOAD

OUT OF
AUTO

LOW
FUEL

SIGNALS
SUPPLY
FAIL

GEN BATT
CHARGE 1
FAIL

TAP
CHANGE
FAIL

ENGINE
TEMP
FAIL

FAIL
TO
START

GEN
LOW
FREQ

GEN
HIGH
FREQ

DIMENSIONS : mm
TOLERANCE :
MATERIAL : XXX
VERSION INFO:

SCALE : NTS
ITEM NO:
XX


DO REF :
CP REF :
DRAWN : A. KLOPPER
DESIGNED : A. KLOPPER
CHECKED : A. KLOPPER

DATE:
-----APPROVED-----
-----AUTHORISED-----

STANDBY PLANT-LOOP 4,5,6,7,8,9,11,12,13,14,15 & 17
GENERATOR CONTROL PANEL LOVATO RCK800
CONTROLLER - SCHEMATIC DIAGRAM



BBH-2463 SH 10
VERSION 1 A3

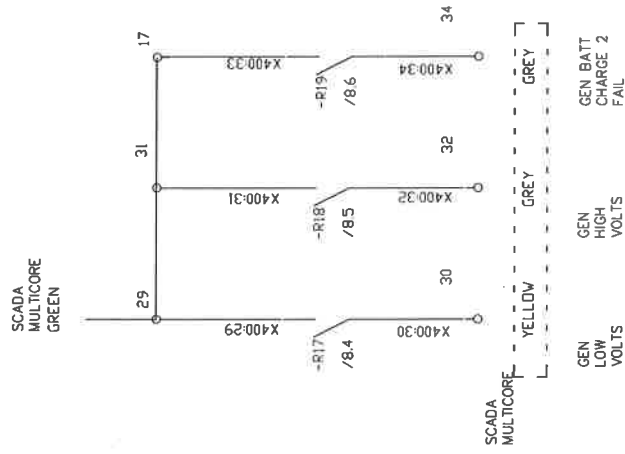

 TRANSNET Freight rail BBH-2463 SH 11 VERSION 1 A3	STANDBY PLANT-LOOP 4,5,6,7,8,9,11,12,13,14,15 & 17 GENERATOR CONTROL PANEL LOVATO RGK800 CONTROLLER - SCHEMATIC DIAGRAM	DATE: ----- APPROVED ----- AUTHORISED -----	DO REF : ----- CP REF : A. KLOPPER DRAWN : A. KLOPPER DESIGNED : A. KLOPPER CHECKED : A. KLOPPER	SCALE : NTS ITEM NO: XX	DIMENSIONS : mm TOLERANCE : --- MATERIAL : XXX VERSION INFO:
--	--	--	---	---	--

SINGLE GENERATOR CONTROL PANEL OPERATION USING LOVATO RKG800 CONTROLLER

AUTOMATIC CONTROL (Also see Lovato Operating Manual)

Normally the Main Generator Panel Isolator should be On, E-stop on Main Panel and On-Board panel not depressed as well as controller in auto. If these conditions are not met the Controller will not allow the generator to start automatically. To clear e-stop alarm – release e-stop and press off key then select auto again.

The mains supply (Tap Changer) is monitored by the Generator Controller to within Voltage Limits - 230V + 12% (P13.03) and -15% (P13.01) and Frequency Limits 50Hz +-7% (P13.09+P13.11) .

Panel E-stops normal

E-stop	Push button (Main Panel)	COMM 1 POS/34	On
E-stop	Push button (On Board Panel)	COMM 1 POS/34	On

Panel Isolator switched on

Panel Isolator	Rotary Switch	EI 01(I9)	On
----------------	---------------	-----------	----

AUTO START

When the mains supply voltage exceeds these limits and the supply is still on the system will wait for a period of 60 seconds (P13.02+P13.04) and if the supply voltage has not recovered in this period the following sequence of events should occur:

- Generator will start up, after generator voltages are stable the change over will move from Pos1 to Pos 0 to Pos 2 and all loads will run off generators.
- Energize Gen. 1 fuel solenoid.

FUNCTION	FIELD DEVICE	CONTROLLER I/O / TERMINAL	Delay/Status /Config Menu
Gen Fuel Solenoid	R1/R1.1	O.1/35	5s-P13.16

- Energize Gen. 1 Crank solenoid 1s later (P11.08)

Gen Crank Solenoid	R2	O.2/36	5s-P13.16
--------------------	----	--------	-----------

De – Energize crank relay 5 seconds later (P11.10) or when Controller detects Generator Frequency.

- Delay monitor of oil pressure

Gen Oil Pressure	K8 (On-Board) via sensor	I.1/53	On
------------------	--------------------------	--------	----

If generator successfully started – Engine Running - Generator Output within limits Voltage Limits - 230V + 10% (P14.03) and -10% (P14.01) and Frequency Limits 50Hz +-7% (P14.09+P14.11), monitored by Generator Controller, the generator will run without load for 25s as a warm-up period, then change over to Pos 2, which will energise the Common Busbar, energizing all Loads.

Gen Pos 2	Gr100	O.10/12	25s-P14.05.
-----------	-------	---------	-------------

GENERATOR STOP MAINS RESTORED

When the mains supply normalizes (within limits) the generator shall carry the load for a further 60s (P13.05). If the mains supply remains within the limits in this period the following should occur:

- Change over switch to move from Pos 2 to Pos 0 to Pos 1 1s delay (P12.01) which will energise the Common Busbar, energizing all Loads.

Mains Pos 1	MR100	O.9/10	60s-P13.05
-------------	-------	--------	------------

The generator will run for another 120s (P11.18 – Generator Cooling Time) then stop.

ALARMS / INDICATIONS: (NB: All Inputs show on Controller only after delays has run out)

Mains Fail:

If the mains monitor relay MMR100 is de-energized, the input (EI 2(I10)) would be on. energize relay(K5;O.5) and turn scada contact on.

Tap changer Fail:

If the Generator Controller detects the Tap Changer Output to be out of limits it would turn on Tap changer fail relay(R12;RA2/) and turn Tap changer Fail scada relay on after 60 secs (P13.02/04).

Transtel Fail: (Or Transtel/Signal Fail depending on site)

If the Transtel fail relay (TR100) is de-energized, meaning there is no voltage on the Transtel DB, then input (I.5) is on. That would energize the Transtel Fail relay (R4;O.4) and turn on Transtel Fail scada relay. 20sec Delay (P18.05.04)

Signals Fail: (Only Loops not Repeaters)

If the Signal fail relay (SR100) is de-energized meaning there is no voltage on the Signal DB then input (I.6) is on. That would energize the Signal Fail relay (R10;EO.4(I10)) and turn on Signal Fail scada relay. 20sec Delay (P18.06.04)

RGK Generator Controller. Batt. O.K.:

There are two (2) conditions that can trigger this alarm:

1. If the Battery Charger 1 is faulty or the AC supply is off, I.7 will be on (switched to negative). If the input stays active for 180 secs (P18.07.04), the alarm will trigger.
2. If the battery Charger 1 voltage goes out of limits (12V +20% : P05.02; -15% P5.03) for 10secs (P05.04), the alarm will trigger (RA1).

3. If the Battery Charger 2 is faulty or the AC supply is off, EI.7 will be on (switched to negative). If the input stays active for 180 secs (P18.11.04), the alarm will trigger.

4. If the battery Charger 2 voltage goes out of limits (12V +20% : P05.02; -15% P5.03) for 10secs (P05.04), the alarm will trigger (RA9).

5. Above battery chargers will only give a fault when on mains and generator is not running. When generator is running the chargers will be switched off so that batteries only charge via the alternator and not battery charger.

The RKG controller will activate both of the above mentioned outputs in the event of battery failure while running on generator.

Fail to Start (F.T.S.):

If the generator fail to start while cranking for 5 seconds (P11.10) the crank solenoids (R2;O.2) and the fuel solenoid (R2; O.1) are reset and the systems waits for 5 seconds (P11.11) before trying to restart. After 3 attempts (P11.09) the generator failed to start (F.T.S.) is turned on and relays R14 (RA4/O.23) is energized.

Generators Low Oil Pressure:

If the Oil pressure is low, the low Oil pressure switch is triggered (I.1) and the generator will stop. The Oil Pressure Low) and relay R6 (O.6) are energized.

Generators over Temperature:

If the Generator Temperature is High, the High Engine Temp switch is triggered (I.2) and the generator will stop. The Gen Temp High relay R13 (RA3) are energized.

Generators Voltage Low:

If the generator voltage drops below 230VAC -10% (P14.01) for more than 10 seconds (P14.02) while running, the generator will stop. The Gen Volt Low and Relay R17 (RA7) are energized.

Generator Voltage High: (Not Configured at Control for some sites)

If the generator voltage rises above 230V + 10% (P14.03) for more than 10 seconds, (P14.04) while it is running, the generator will stop. The Gen Volt High and relay R18 (RA8) are energized.

Generators Frequency Low:

If the generator frequency drops below 50Hz – 7% (P14.11) for more than 10 seconds (P14.12), while it is running, the generator will stop. The Gen Freq Low and relay R15 (RA5) are energized.

Generator Frequency High: (Not Configured at Control for some sites)

If the generator frequency rises above 50Hz + 7% (P14.09) for more than 10 seconds (P14.10), while it is running, the generator will stop. The Gen Freq High relay R16 (RA6) are energized.

Gen. Run:

If the Generator Controller detects that the Generator is Running OK (all readings within limits), the Engine Running relay R3 (O.3) is energized.

Low Fuel:

If the fuel level drops below the Fuel level switch in the bulk diesel tank, the low fuel signal (I.3) goes off. The low fuel and relay R9 (EO.3(O13)) are energized.

Faults Reset:

Local Reset:

All faults can be reset locally by pushing the OFF Key on the RGK800 Generator Controller.

Dummy Load: (M22)

The dummy load contactor can only be switched on (to run the generator on dummy load) by running the generator in TEST mode. The mains must be on.

Push the TEST Key on the RGK800 Generator Controller.

The Generator will start automatically. After Gen Voltage OK - delay 25s (P14.05), the Dummy Load Contactor K100 (R7;O.11) for gen.1 will be energized.

END

PART 4: AFFECTED PROPERTY

Core clause 11.2(2) states

"Affected Property is property which

- Is affected by the work of the *Contractor* or used by the *Contractor* in Providing the Service
- is in the documents which the Contract Data states it is in."

In Contract Data, reference has been made to this Part 4 of the contract for the location of the Affected Property.

1. Description of the Affected Property and its surroundings

1.1. General description

SUPPLY, DELIVER AND INSTALL GENERATOR CONTROLLERS FOR UPINGTON DEPOT

1.2. Existing buildings, structures, and plant & machinery on the Affected Property

Standby Plants on the Iron Ore Line are used to deliver a reliable electrical supply to Signalling and Telecommunication equipment. Existing Generator control panels uses PLC's to control generator/mains and switching of loads. Spares for the existing Moeller PS4 PLC's are no longer available. The requirement is to replace these redundant PLC's with Generator Controllers (Latest Technology) with a good support network. This will be part of a second phase of multiple Phases to upgrade a network of 25 Standby Plants. A blueprint site was completed at Repeater B.

1.3. Subsoil information

Not applicable

1.4. Hidden services

Not Applicable

1.5. Other reports and publicly available information

ITEM	DETAILS
Main site Activity	SUPPLY, DELIVER AND INSTALL GENERATOR CONTROLLERS FOR UPINGTON DEPOT