

# MBOMBELA LOCAL MUNICIPALITY



## PAVING OF STREET FROM MKASI CLINIC TO GUTSHWA TRADITIONAL COUNCIL (WARD 31)

ISSUED BY:



1 NEL STREET  
CIVIL CENTRE  
MBOMBELA  
1200,  
  
TEL: 013 759 2190

PREPARED BY:



19 ROTHERY STREET,  
MBOMBELA,  
1201  
SOUTH AFRICA  
TEL: 013 759 2190  
info@rasikconsulting.co.za

## BOOK OF ROAD AND STORMWATER DRAINAGE TENDER DRAWINGS JANUARY 2024

| No. | Date:     | ADDITIONS AND AMENDMENTS: | APPROVED |      | DESIGNED BY: | F. L. M  |  |  |  | APPROVED   | PAVING OF STREET FROM MKASI CLINIC TO GUTSHWA TRADITIONAL COUNCIL (WARD 31) | REVISION: 00                | SCALE:                       |
|-----|-----------|---------------------------|----------|------|--------------|----------|--|--|--|---|-----------------------------------------------------------------------------|-----------------------------|------------------------------|
|     |           |                           | CONS.    | PRE. |              |          |  |  |  |   |                                                                             |                             |                              |
| 00  | 22 JAN 24 | ISSUED FOR TENDERING      |          |      | CHECKED BY:  | S. KGOMO |  |  |  | THIS APPROVAL IS FOR PROCEDURAL AND ADMINISTRATIVE REVIEW PURPOSES ONLY AND DOES NOT ATTRACT LEGAL LIABILITY OF ANY KIND FROM 'WHATSOEVER' OR 'HOWEVER' ARISING | BOOK OF DRAWINGS                                                            | CONTRACT NO.                | PROJECT STATUS: CONSTRUCTION |
|     |           |                           |          |      | DRAWN BY:    | C.N.T    |  |  |  |   |                                                                             | DRAWING NUMBER: RAS-STW-000 | PAPER SIZE: A0               |
|     |           |                           |          |      | APPROVED BY: | S. KGOMO |  |  |  |   |                                                                             | COPYRIGHT PROTECTED         |                              |




| CONSTRUCTIONS DRAWINGS FOR THE PAVING OF STREET FROM MKASI CLINIC TO GUTSHWA TRADITIONAL COUNCIL (WARD 31): STORMWATER |                     |                                                 |                 |    |    |    |    |
|---|---------------------|-------------------------------------------------|-----------------|----|----|----|----|
| DRAWING LIST:   |                     |                                                 |                 |    |    |    |    |
| No.   | DRAWING NUMBER      | DRAWING DESCRIPTION                             | REVISION NUMBER |    |    |    |    |
|   |                     |                                                 | 00              | 01 | 02 | 03 | 04 |
|   |                     |                                                 | REVISION DATE   |    |    |    |    |
|   |                     |                                                 |                 |    |    |    |    |
| 01   | COM 07/2024-STW-000 | BOOK OF DRAWINGS , SHEET 1 OF 1                 | 05 Jun 23       |    |    |    |    |
| 02   | COM 07/2024-STW-001 | DRAWING REGISTER, SHEET 1 OF 1                  | 05 Jun 23       |    |    |    |    |
| 03   | COM 07/2024-STW-002 | STORMWATER NETWORK KEYPLAN LAYOUT, SHEET 1 OF 1 | 05 Jun 23       |    |    |    |    |
| 04   | COM 07/2024-STW-003 | STORMWATER LONGSECTIONS, SHEET 1 OF 5           | 05 Jun 23       |    |    |    |    |
| 05   | COM 07/2024-STW-004 | STORMWATER LONGSECTIONS, SHEET 2 OF 5           | 05 Jun 23       |    |    |    |    |
| 06   | COM 07/2024-STW-005 | STORMWATER LONGSECTION, SHEET 3 OF 5            | 05 Jun 23       |    |    |    |    |
| 07   | COM 07/2024-STW-006 | STORMWATER LONGSECTIONS, SHEET 4 OF 5           | 05 Jun 23       |    |    |    |    |
| 08   | COM 07/2024-STW-007 | STORMWATER LONGSECTIONS, SHEET 5 OF 5           | 05 Jun 23       |    |    |    |    |
| 09   | COM 07/2024-STW-008 | DETAIL OF TYPICAL BRICK OUTLET STRUCTURE        | 05 Jun 23       |    |    |    |    |
| 10   | COM 07/2024-STW-009 | DETAIL 1:CULVERT GENERAL ARRANGEMENT            | 05 Jun 23       |    |    |    |    |
| 11   | COM 07/2024-STW-010 | DETAIL 2:CULVERT GENERAL ARRANGEMENT            | 05 Jun 23       |    |    |    |    |
| 12   | COM 07/2024-STW-011 | BEDDING OF STORMWATER PIPES WITH TABLES         | 05 Jun 23       |    |    |    |    |
| 13   | COM 07/2024-STW-012 | DRAINAGE DETAILS                                | 05 Jun 23       |    |    |    |    |
| 14   | COM 07/2024-STW-013 | TYPES OF SUBSURFACE DRAINAGE                    | 05 Jun 23       |    |    |    |    |
| 15   | COM 07/2024-STW-014 | DETAIL OF SUBSURFACE DRAIN OUTLET               | 05 Jun 23       |    |    |    |    |
| 16   | COM 07/2024-STW-015 | JUNCTION BOX DETAILS                            | 05 Jun 23       |    |    |    |    |
| 17   | COM 07/2024-STW-016 | SIDE DRAIN INLET DETAILS                        | 05 Jun 23       |    |    |    |    |
| 18   | COM 07/2024-STW-017 | KERB INLET LAYOUT                               | 05 Jun 23       |    |    |    |    |
| 19   | COM 07/2024-STW-018 | CULVERT BASE SLAB                               | 05 Jun 23       |    |    |    |    |
| 20   | COM 07/2024-STW-019 | CULVERT INSTALLATION                            | 05 Jun 23       |    |    |    |    |
| 21   | COM 07/2024-STW-020 | TYPICAL ROAD SURFACE DRAINAGE                   | 05 Jun 23       |    |    |    |    |
| 22   | COM 07/2024-STW-021 | CONTRACT NAMEBOARD                              | 05 Jun 23       |    |    |    |    |
| 22   | COM 07/2024-STW-021 | PROPERTY AND STREET ACCESS                      | 05 Jun 23       |    |    |    |    |

| CONSTRUCTIONS DRAWINGS FOR THE PAVING OF STREET FROM MKASI CLINIC TO GUTSHWA TRADITIONAL COUNCIL (WARD 31): ROAD DRAWINGS |                     |                                                    |                 |    |    |    |    |
|---|---------------------|----------------------------------------------------|-----------------|----|----|----|----|
| DRAWING LIST:   |                     |                                                    |                 |    |    |    |    |
| No.   | DRAWING NUMBER      | DRAWING DESCRIPTION                                | REVISION NUMBER |    |    |    |    |
|   |                     |                                                    | 00              | 01 | 02 | 03 | 04 |
|   |                     |                                                    | REVISION DATE   |    |    |    |    |
|   |                     |                                                    |                 |    |    |    |    |
| 01   | COM 07/2024-R-RD-01 | ROAD KEYPLAN LAYOUT , SHEET 1 OF 2                 | 05 JUN 23       |    |    |    |    |
| 02   | COM 07/2024-R-RD-02 | ROAD KEYPLAN LAYOUT , SHEET 2 OF 2                 | 05 JUN 23       |    |    |    |    |
| 03   | COM 07/2024-R-RD-03 | STREET ONE LAYOUT AND LONG SECTION, SHEET 1 OF 3   | 05 JUN 23       |    |    |    |    |
| 04   | COM 07/2024-R-RD-04 | STREET TWO LAYOUT AND LONG SECTION, SHEET 2 OF 3   | 05 JUN 23       |    |    |    |    |
| 05   | COM 07/2024-R-RD-05 | STREET THREE LAYOUT AND LONG SECTION, SHEET 3 OF 3 | 05 JUN 23       |    |    |    |    |
| 06   | COM 07/2024-R-RD-06 | BUS BAYS, SHEET 1 OF 1                             | 05 JUN 23       |    |    |    |    |
| 07   | COM 07/2024-R-RD-07 | ROAD CROSS SECTIONS, SHEET 1 OF 1                  | 05 JUN 23       |    |    |    |    |
| 08   | COM 07/2024-R-RD-08 | TYPICAL ROAD MARKING DETAILS, SHEET 1 OF 3         | 05 JUN 23       |    |    |    |    |
| 09   | COM 07/2024-R-RD-09 | TYPICAL ROAD MARKING DETAILS, SHEET 2 OF 3         | 05 JUN 23       |    |    |    |    |
| 10   | COM 07/2024-R-RD-10 | TYPICAL ROAD MARKING DETAILS, SHEET 3 OF 3         | 05 JUN 23       |    |    |    |    |
| 11   | COM 07/2024-R-RD-11 | TRAFFIC CALMING , SHEET 1 OF 1                     | 05 JUN 23       |    |    |    |    |
| 12   | COM 07/2024-R-RD-12 | GUARDRAIL DETAIL 1, SHEET 1 OF 3                   | 05 JUN 23       |    |    |    |    |
| 13   | COM 07/2024-R-RD-13 | GUARDRAIL DETAIL 1, SHEET 1 OF 3                   | 05 JUN 23       |    |    |    |    |
| 14   | COM 07/2024-R-RD-14 | GUARDRAIL DETAIL 1, SHEET 1 OF 3                   | 05 JUN 23       |    |    |    |    |
| 15   |                     |                                                    |                 |    |    |    |    |
| 16   |                     |                                                    |                 |    |    |    |    |
| 17   |                     |                                                    |                 |    |    |    |    |
| 18   |                     |                                                    |                 |    |    |    |    |
| 19   |                     |                                                    |                 |    |    |    |    |
| 20   |                     |                                                    |                 |    |    |    |    |
|   |                     |                                                    |                 |    |    |    |    |
|   |                     |                                                    |                 |    |    |    |    |



 

|                                                                                                 |                                      |
|-------------------------------------------------------------------------------------------------|--------------------------------------|
|              | PROPOSED STORMWATER PIPE             |
|              | PROPOSED STORMWATER CHANNEL          |
| $KI/KBI$<br> | PROPOSED KERB INLET                  |
| $JB$<br>     | PROPOSED JUNCTION BOX                |
| $SI$<br>     | PROPOSED SIDE DRAIN INLET            |
|              | EXISTING TREE                        |
|              | PROPOSED DRAIN POINT OF INTERSECTION |
|              | PROPOSED OUTLET STRUCTURE            |




| Stormwater Schedule |           |             |         |        |        |        |       |        |         |        |        |
|---------------------|-----------|-------------|---------|--------|--------|--------|-------|--------|---------|--------|--------|
|                     | Name      | Y-Coord     | X-Coord | Cover  | Inlet  | Length | Depth | Slope  | Type    | Size   |        |
| K-1                 | -14865.38 | 28060695.02 | 570.38  | 567.88 | 28.80  | 2.50   |       | 1.18 % | 600 mm  | 967.88 | 967.57 |
| K-2                 | -14887.39 | 28060769.99 | 588.84  | 586.34 | 46.40  | 2.50   |       | 2.87 % | 600 mm  | 968.34 | 966.95 |
| J-3                 | -14951.91 | 28060942.10 | 566.65  | 564.11 | 30.20  | 2.50   |       | 2.25 % | 600 mm  | 964.11 | 963.43 |
| J-4                 | -14968.08 | 28061018.18 | 565.08  | 562.58 | 29.80  | 2.50   |       | 2.45 % | 600 mm  | 961.08 | 960.45 |
| J-5                 | -14956.85 | 28061061.20 | 563.70  | 561.20 | 29.25  | 2.50   |       | 1.82 % | 600 mm  | 961.20 | 960.63 |
| J-6                 | -14981.27 | 28061136.20 | 562.29  | 559.79 | 24.60  | 2.50   |       | 2.45 % | 600 mm  | 959.79 | 959.17 |
| J-7                 | -14986.27 | 28061178.24 | 562.59  | 559.89 | 18.60  | 2.70   |       | 1.68 % | 600 mm  | 959.89 | 959.57 |
| K-9                 | -14999.21 | 28060567.16 | 561.23  | 558.73 | 41.04  | 3.00   |       | 1.27 % | 600 mm  | 958.73 | 957.71 |
| K-10                | -14999.21 | 28060527.20 | 559.36  | 556.86 | 31.00  | 3.00   |       | 1.42 % | 600 mm  | 956.86 | 956.32 |
| K-10a               | -15082.53 | 28060474.54 | 554.12  | 551.12 | 85.36  | 3.00   |       | 4.93 % | 600 mm  | 951.12 | 949.90 |
| K-11                | -15087.47 | 28060444.68 | 552.01  | 549.81 | 38.50  | 2.00   |       | 1.69 % | 600 mm  | 949.81 | 949.52 |
| D-1                 | -15126.50 | 28060420.05 | 550.96  | 549.30 | 30.00  | 1.65   |       |        |         |        |        |
| D-2                 | -15159.39 | 28060353.14 | 555.39  | 553.73 | 44.00  | 1.65   |       |        |         |        |        |
| D-2a                | -15200.12 | 28060310.20 | 555.04  | 554.44 | 110.45 | 0.58   | 0.67  | 0.84 % | V-Drain | 555.04 | 554.46 |
| DR3                 | -15333.46 | 28061439.36 | 554.50  | 554.20 | 31.70  | 0.82   | 0.82  | 0.84 % | V-Drain | 554.50 | 554.20 |
| DR4                 | -15323.73 | 28061120.36 | 553.47  | 553.87 | 31.20  | 0.82   | 0.82  | 1.14 % | V-Drain | 553.47 | 553.87 |
| D-5                 | -15309.39 | 28061091.19 | 553.65  | 553.65 | 29.88  | 0.82   | 0.82  | 0.84 % | V-Drain | 553.65 | 553.25 |
| D-6                 | -15299.85 | 2806216.51  | 553.52  | 553.15 | 49.33  | 0.37   | 0.37  | 0.50 % | V-Drain | 553.25 | 553.15 |
| DR7                 | -15271.62 | 28062062.00 | 552.83  | 552.63 | 25.97  | 0.37   | 0.37  | 1.14 % | V-Drain | 552.83 | 552.63 |
| D-8                 | -15208.93 | 2806324.99  | 551.51  | 551.21 | 30.00  | 0.50   | 0.50  | 1.49 % | V-Drain | 551.51 | 551.21 |
| D-9                 | -15174.94 | 2806363.02  | 550.71  | 550.41 | 30.00  | 0.50   | 0.50  | 1.67 % | V-Drain | 550.71 | 550.41 |
| D-10                | -15163.03 | 2806380.38  | 552.80  | 552.50 | 18.20  | 0.50   | 0.50  | 1.67 % | V-Drain | 552.80 | 552.50 |
| K-11                | -15469.07 | 2799365.88  | 545.78  | 542.78 | 78.00  | 3.00   |       | 2.53 % | 600 mm  | 942.78 | 941.96 |
| K-13                | -15492.37 | 2799913.23  | 543.61  | 541.11 | 22.97  | 2.50   |       |        | 600 mm  | 941.11 | 940.65 |
| K-14                | -15503.60 | 2799888.72  | 542.31  | 539.81 | 36.00  | 2.50   |       |        | 600 mm  | 939.81 | 938.62 |
| K-13a               | -15500.40 | 2799864.23  | 539.57  | 537.07 | 62.00  | 2.50   |       |        | 600 mm  | 937.07 | 936.86 |
| K-14                | -15566.79 | 2799801.67  | 538.38  | 538.38 | 47.34  | 2.50   |       |        | 600 mm  | 938.38 | 938.62 |
| K-15a               | -15601.91 | 2799738.61  | 536.30  | 536.70 | 33.81  | 3.00   |       |        | 600 mm  | 936.70 | 936.29 |
| K-16                | -15630.77 | 2799741.63  | 533.84  | 533.84 | 37.64  | 3.00   |       |        | 600 mm  | 933.84 | 933.64 |
| K-17a               | -15667.82 | 2799749.70  | 528.63  | 525.17 | 34.14  | 1.46   | 1.46  | 1.22 % | 600 mm  | 930.70 | 929.29 |
| K-18                | -15701.43 | 2799733.10  | 525.89  | 523.89 | 37.28  | 2.00   |       |        | 600 mm  | 925.89 | 925.44 |
| D-11                | -15713.73 | 2799702.73  | 525.04  | 523.42 | 37.00  | 1.63   |       |        | 600 mm  | 923.42 | 923.42 |
| D-12                | -15650.60 | 2799653.45  | 524.25  | 521.75 | 26.50  | 1.63   |       |        | 600 mm  | 921.75 | 921.75 |
| K-11-3              | -15782.31 | 2799668.34  | 523.14  | 521.84 | 72.95  | 3.00   |       | 2.44 % | 600 mm  | 922.25 | 920.48 |
| K-18-3a             | -15665.48 | 2799656.28  | 518.10  | 515.38 | 29.72  | 2.75   |       | 1.64 % | 600 mm  | 918.38 | 916.90 |
| K-18-3b             | -15661.08 | 2799642.12  | 517.07  | 515.67 | 38.41  | 2.00   |       | 1.95 % | 600 mm  | 915.67 | 914.66 |
| K-19                | -15692.36 | 2799447.89  | 516.04  | 514.04 | 36.00  | 2.50   |       | 1.10 % | 600 mm  | 914.04 | 913.65 |
| K-20                | -15881.29 | 2799388.51  | 515.50  | 513.69 | 48.81  | 1.67   |       | 0.50 % | 600 mm  | 913.69 | 913.69 |
| V-Drain Start 2     | -15871.72 | 2799177.04  | 518.85  | 518.55 | 100.20 | 0.30   |       |        | V-Drain | 518.55 | 518.01 |
| V-Drain 1           | -15849.30 | 2799076.92  | 516.31  | 516.01 | 69.20  | 0.30   |       | 2.48 % | V-Drain | 516.01 | 515.91 |
| V-Drain 2           | -15849.30 | 2799019.39  | 516.31  | 516.01 | 69.20  | 0.30   |       | 2.58 % | V-Drain | 516.01 | 515.91 |
| V-Drain Start 1     | -15878.78 | 2799030.42  | 519.09  | 518.79 | 100.20 | 0.30   |       |        | V-Drain | 518.79 | 518.25 |
| V-Drain 1           | -15868.50 | 2799019.42  | 516.52  | 516.22 | 103.30 | 0.30   |       | 2.45 % | V-Drain | 516.22 | 515.91 |
| V-Drain 2           | -15868.50 | 2799038.97  | 515.57  | 515.47 | 20.00  | 0.30   |       | 1.03 % | V-Drain | 515.47 | 515.47 |
| V-Drain 3           | -15868.50 | 2799056.39  | 515.54  | 515.44 | 18.00  | 0.30   |       | 1.24 % | V-Drain | 515.44 | 515.44 |
| V-Drain 4           | -15868.50 | 2799076.74  | 515.52  | 515.54 | 20.00  | 0.30   |       | 0.50 % | V-Drain | 515.54 | 515.14 |

## GENERAL NOTES


1. THIS DRAWING TO BE READ IN CONJUNCTION WITH ALL OTHER CIVIL ENGINEERING DRAWINGS.
2. ALL DIMENSIONS ARE TO BE CHECKED ON SITE. ANY DISCREPANCIES TO BE BROUGHT TO THE ATTENTION OF THE ENGINEER.
3. A LOCAL COORDINATE SYSTEM WAS USED.
4. THE WORKS WILL BE INSPECTED FROM TIME TO TIME BY THE CONSULTING ENGINEER TO ASCERTAIN THAT THE CONTRACTOR IS CARRYING OUT THE WORK IN GENERAL CONFORMITY WITH THE ENGINEERING DRAWINGS AND DOCUMENTS. SUCH INSPECTIONS ARE NOT CARRIED OUT FOR THE BENEFIT OF THE CONTRACTOR, AND DO NOT RELIEVE HIM OF THE RESPONSIBILITY FOR THE PROPER CONSTRUCTION OF THE WORKS IN ACCORDANCE WITH THE ENGINEERING DRAWINGS, DOCUMENTS AND GOOD BUILDING PRACTICE.
5. THE COORDINATES AND DETAILS OF THE MANHOLES ARE SPECIFIED ON THE STORMWATER SCHEDULE.
6. A PROTOTYPE JUNCTION BOX OR KERB INLET MUST BE CONSTRUCTED AT THE START OF THE PROPOSED STORMWATER NETWORK, AND WHEN APPROVED WILL BE USED AS A STANDARD TO BE MAINTAINED FOR ALL JUNCTION BOXES OR KERB INLETS IN THE SCHEME.
7. DO NOT SCALE THIS DRAWING, USE ONLY WRITTEN OR CALCULATED DIMENSIONS.
8. THE CONTRACTOR IS TO TAKE PRECAUTIONS DURING THE EXCAVATIONS OF THE PIPELINE ROUTE OF POSSIBLE UNDERGROUND SERVICES.
9. THE CONTRACTOR IS TO ENSURE THAT A HEALTH AND SAFETY PLAN IS DEVELOPED AND IMPLEMENTED ON SITE EFFECTIVELY
10. IT IS WORTH TO NOTE THAT SOME ELEMENTS OF THE DESIGN MAY CHANGE SLIGHTLY, SUCH CHANGES SHALL BE COMMUNICATED TO THE CONTRACTOR IN TIME.

| No. | Date: | ADDITIONS AND AMENDMENTS: | APPROVED |  | DESIGNED BY: | F. L. M | <div><div><div><div></div><div></div><div></div></div><div><div></div><div></div><div></div></div><div><div></div><div></div><div></div></div></div><div><div></div><div></div><div></div></div><div><div></div><div></div><div></div></div></div> <div><div></div><div></div><div></div></div> <div><div></div><div></div><div></div></div> |-----|-------|---------------------------|----------|--|--------------|---------|---|
|-----|-------|---------------------------|----------|--|--------------|---------|---|



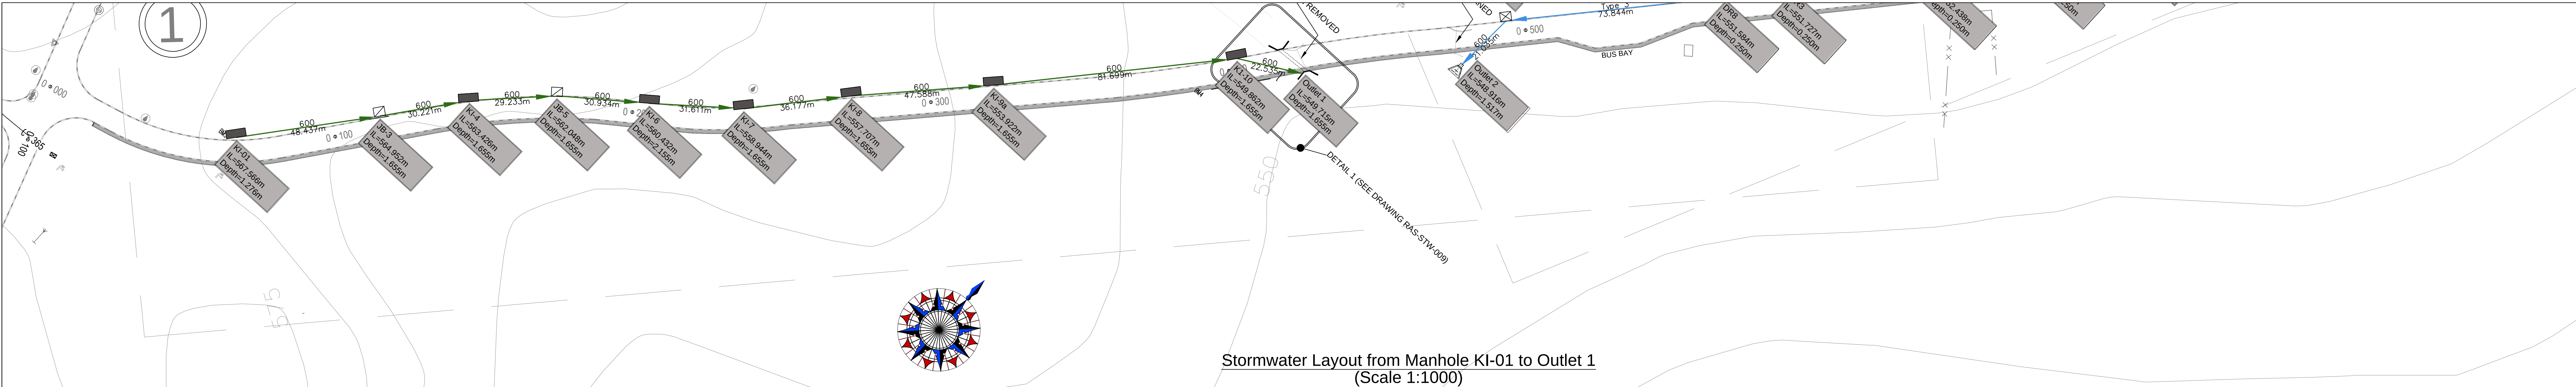

Stormwater Layout from Manhole KI-01 to Outlet 1  
(Scale 1:1000)

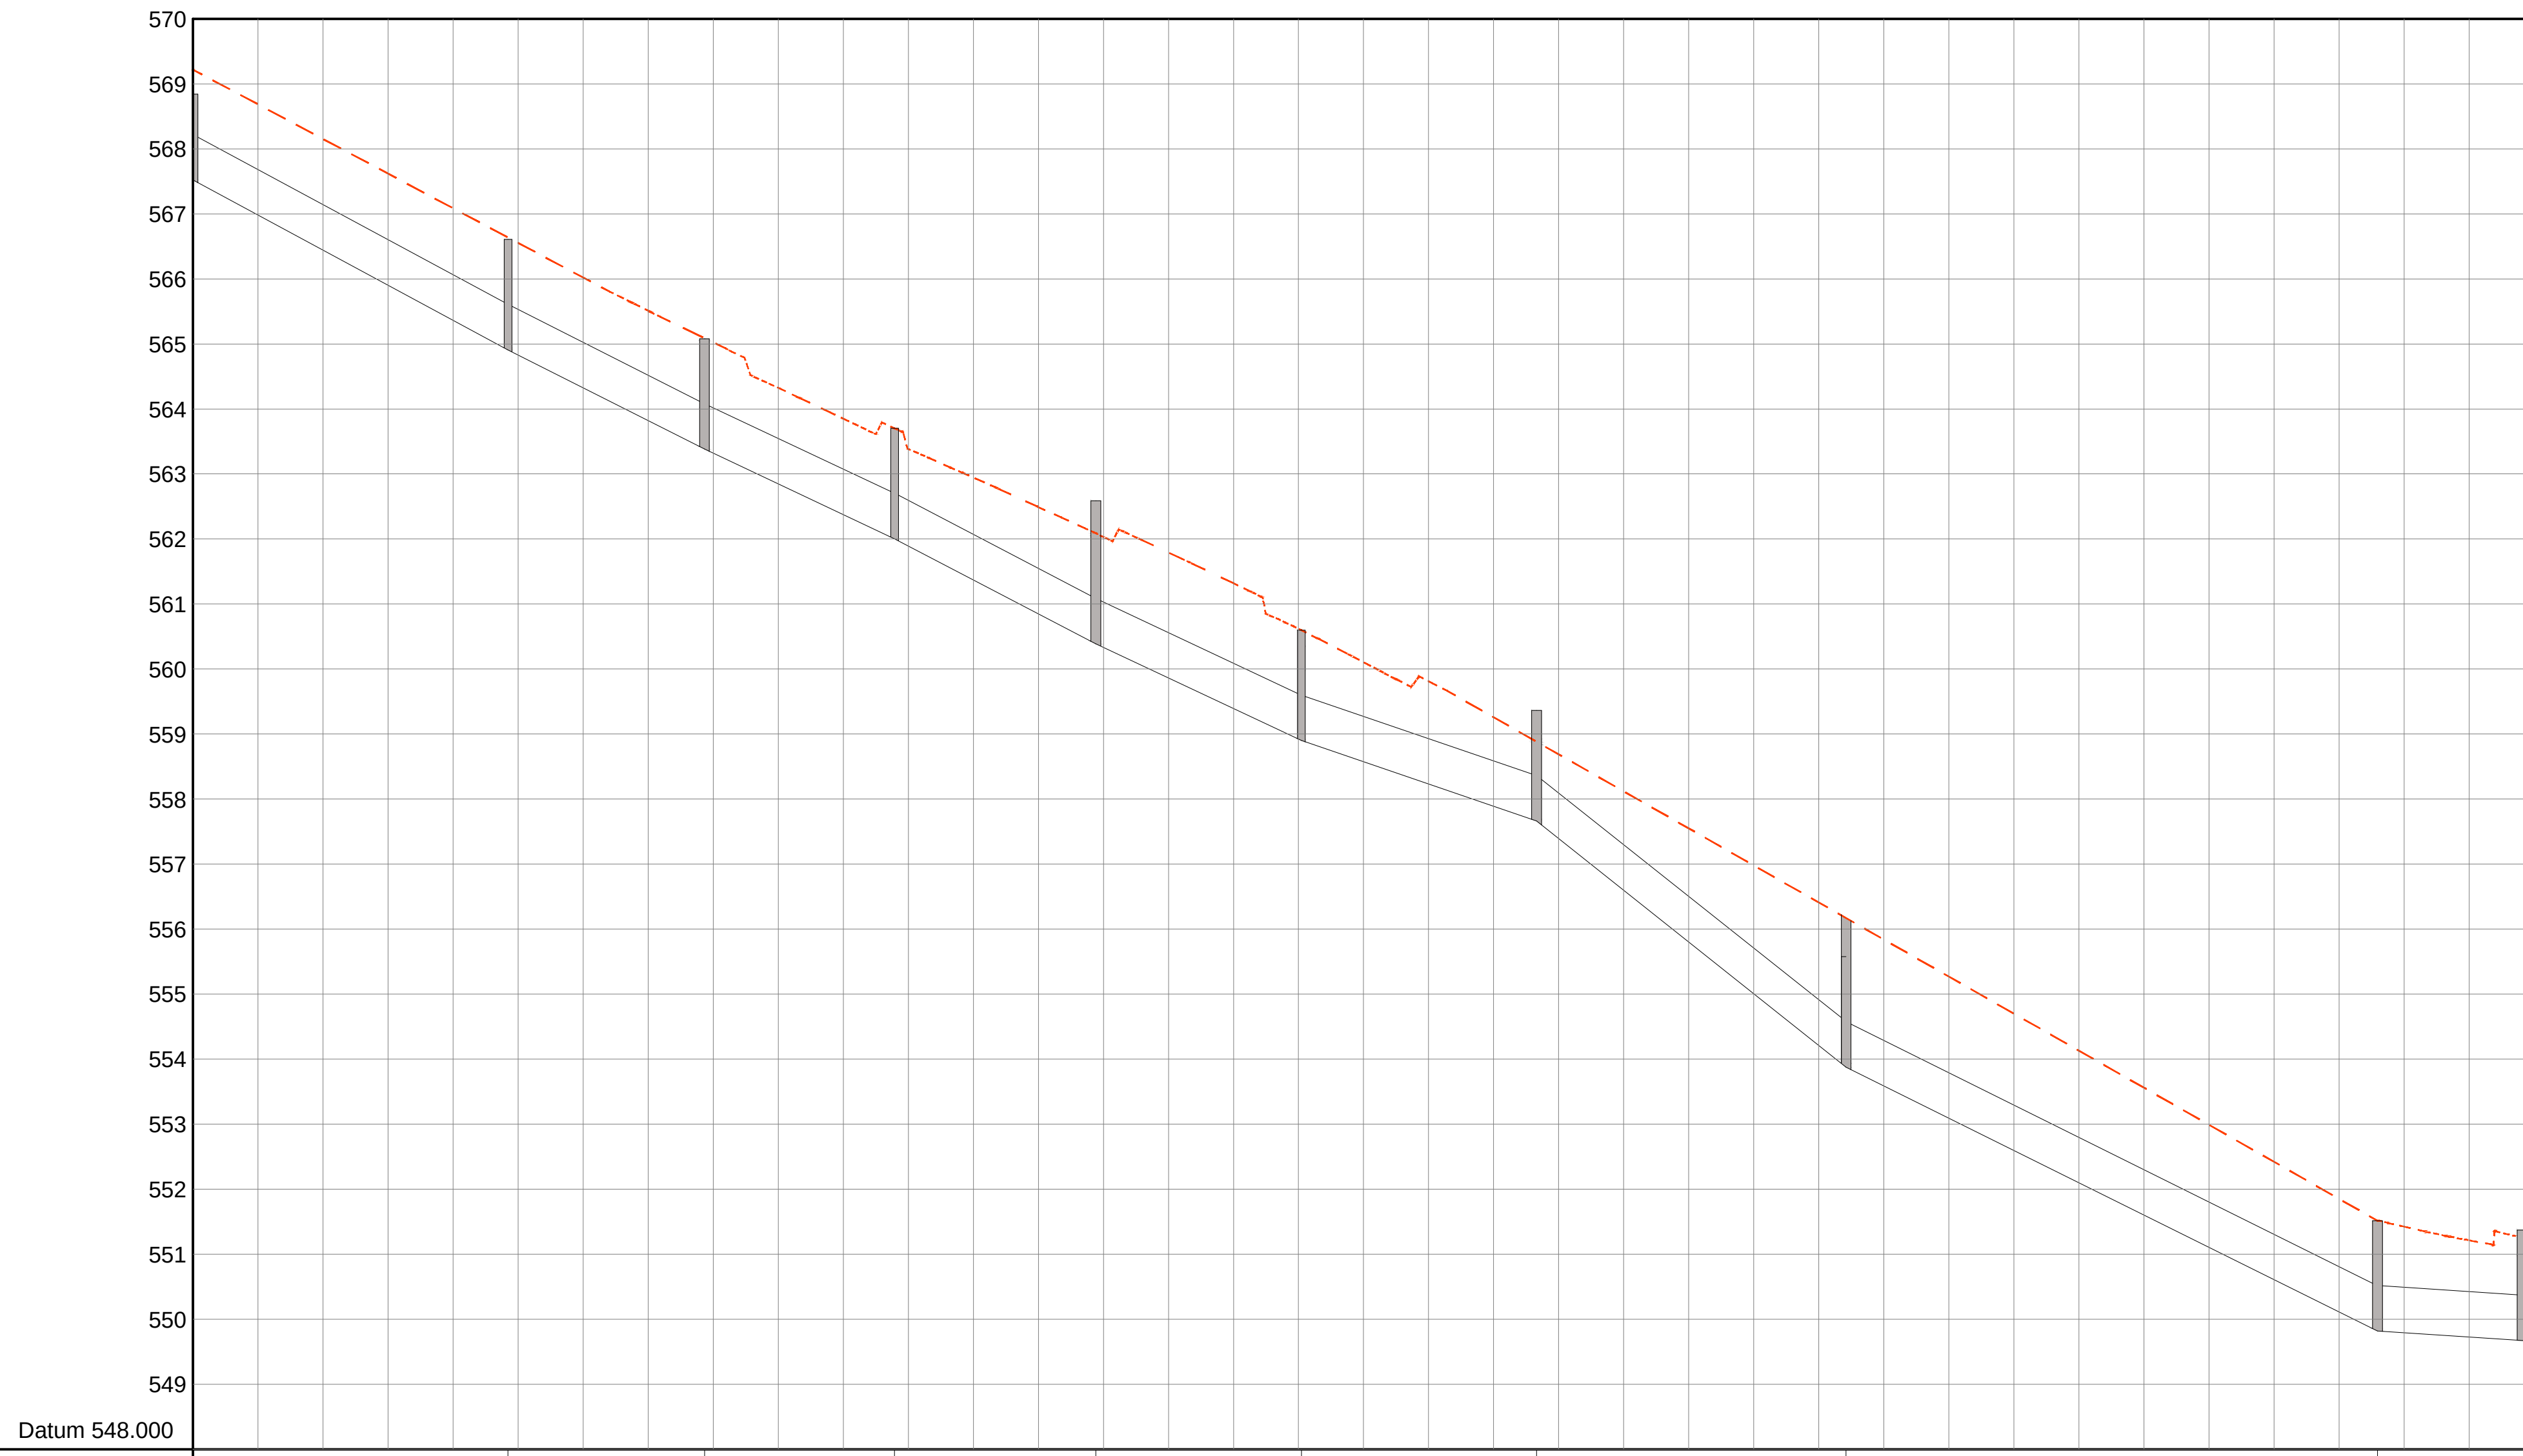

|                       |                          |                          |                          |                          |                          |                          |                          |                          |                          |          |
|-----------------------|--------------------------|--------------------------|--------------------------|--------------------------|--------------------------|--------------------------|--------------------------|--------------------------|--------------------------|----------|
| Chainage              | 0.000                    | 48.437                   | 78.658                   | 107.891                  | 138.825                  | 170.436                  | 206.613                  | 254.201                  | 335.900                  | 358.435  |
| Ground Level          | 569.221                  |                          |                          | 563.703                  | 562.087                  | 560.599                  |                          |                          | 551.517                  |          |
| Manhole Name          | KI-01                    | JB-3                     | KI-4                     | JB-5                     | KI-6                     | KI-7                     | KI-8                     | KI-9a                    | KI-10                    | Outlet 1 |
| Inlet / Outlet        |                          | 564.952                  | 563.426                  | 562.948                  | 560.432                  | 558.944                  | 557.707                  | 553.922                  | 549.862                  | 549.715  |
| Hydraulic Elevation   | 568.463                  | 565.805                  | 564.252                  | 562.918                  | 561.510                  | 559.882                  | 559.151                  | 555.028                  | 550.463                  | 550.306  |
| Length                | 48.507 m                 | 30.260 m                 | 29.265 m                 | 30.976 m                 | 31.646 m                 | 36.198 m                 | 47.738 m                 | 81.800 m                 | 22.535 m                 |          |
| Link Type / Link Size | 50D Concrete<br>600 mm   | 50D Concrete<br>600 mm   | 50D Concrete<br>600 mm   | 50D Concrete<br>600 mm   | 50D Concrete<br>600 mm   | 50D Concrete<br>600 mm   | 50D Concrete<br>600 mm   | 50D Concrete<br>600 mm   | 50D Concrete<br>600 mm   |          |
| Slope                 | 5.40 %                   | 5.05 %                   | 4.71 %                   | 5.22 %                   | 4.71 %                   | 3.42 %                   | 7.95 %                   | 4.97 %                   | 0.65 %                   |          |
| Flow Capacity         | 0.242 m³/s<br>1.609 m³/s | 0.242 m³/s<br>1.556 m³/s | 0.242 m³/s<br>1.504 m³/s | 0.242 m³/s<br>1.583 m³/s | 0.395 m³/s<br>1.502 m³/s | 0.395 m³/s<br>1.280 m³/s | 0.395 m³/s<br>1.953 m³/s | 0.395 m³/s<br>1.544 m³/s | 0.395 m³/s<br>0.559 m³/s |          |
| Velocity              | 3.763 m/s                | 3.674 m/s                | 3.584 m/s                | 3.719 m/s                | 4.103 m/s                | 3.651 m/s                | 4.962 m/s                | 4.183 m/s                | 1.952 m/s                |          |

Longitudinal Section from Manhole KI-01 to Outfall 1  
(Vertical Scale 1:100) (Horizontal Scale 1:1000)

LEGEND

PROPOSED STORMWATER PIPE

PROPOSED STORMWATER CHANNEL

KI / KBI

PROPOSED KERB INLET

JB

PROPOSED JUNCTION BOX

SI

PROPOSED SIDE DRAIN INLET

EXISTING TREE

PROPOSED DRAIN POINT OF INTERSECTION

PROPOSED OUTLET STRUCTURE

| Stormwater Schedule |              |             |           |            |        |        |        |       |        |              |        |          |           |
|---------------------|--------------|-------------|-----------|------------|--------|--------|--------|-------|--------|--------------|--------|----------|-----------|
| Name                | Node Type    | Node Size   | Y-Coord   | X-Coord    | Cover  | Inlet  | Length | Depth | Slope  | Type         | Size   | Level In | Level Out |
| KI-01               | Kerb Inlet   | 1500 X 1200 | -14887.36 | 2800679.69 | 568.84 | 567.57 |        | 1.28  |        |              |        |          |           |
| JB-3                | Junction Box | 1200 X 1000 | -14917.91 | 2800642.10 | 566.61 | 564.95 | 48.44  | 1.65  | 5.40 % | 50D Concrete | 600 mm | 567.57   | 564.95    |
| KI-4                | Kerb Inlet   | 1500 X 1200 | -14936.35 | 2800618.16 | 565.08 | 563.43 | 30.22  | 1.65  | 5.05 % | 50D Concrete | 600 mm | 564.95   | 563.43    |
| JB-5                | Junction Box | 1200 X 1000 | -14956.85 | 2800597.32 | 563.70 | 562.05 | 29.23  | 1.65  | 4.71 % | 50D Concrete | 600 mm | 563.43   | 562.05    |
| KI-6                | Kerb Inlet   | 1500 X 1200 | -14981.27 | 2800578.34 | 562.59 | 560.43 | 30.93  | 2.15  | 5.22 % | 50D Concrete | 600 mm | 562.05   | 560.43    |
| KI-7                | Junction Box | 1200 X 1000 | -15005.78 | 2800558.36 | 560.60 | 558.94 | 31.61  | 1.66  | 4.71 % | 50D Concrete | 600 mm | 560.43   | 558.94    |
| KI-8                | Kerb Inlet   | 1500 X 1200 | -15029.40 | 2800530.96 | 559.36 | 557.71 | 36.18  | 1.65  | 3.42 % | 50D Concrete | 600 mm | 558.94   | 557.71    |
| KI-9a               | Kerb Inlet   | 1500 X 1200 | -15061.98 | 2800496.28 | 555.58 | 553.92 | 47.59  | 1.65  | 7.95 % | 50D Concrete | 600 mm | 557.71   | 553.92    |
| KI-10               | Kerb Inlet   | 1500 X 1200 | -15115.87 | 2800434.88 | 551.52 | 549.86 | 81.70  | 1.66  | 4.97 % | 50D Concrete | 600 mm | 553.92   | 549.86    |
| Outlet 1            | Kerb Inlet   | 1500 X 1200 | -15135.53 | 2800423.85 | 551.37 | 549.72 | 22.54  | 1.65  | 0.65 % | 50D Concrete | 600 mm | 549.86   | 549.72    |



REFERENCE DRAWINGS

1. COM 07/2024-STW-009 (DETAIL 1: CULVERT GENERAL ARRANGEMENT)
2. COM 07/2024-STW-011 (BEDDING OF STORMWATER PIPES WITH TABLES)
3. COM 07/2024-STW-013 (TYPES OF SUB SURFACE DRAINAGE)
4. COM 07/2024-STW-015 (JUNCTION BOX DETAILS)
5. COM 07/2024-STW-017 (KERB INLET LAYOUT)
6. COM 07/2024-STW-018 (CULVERT BASE SLAB)
7. COM 07/2024-STW-019 (CULVERT INSTALLATION)
8. COM 07/2024-STW-020 (TYPICAL ROAD SURFACE DRAINAGE)

GENERAL NOTES

1. MINIMUM PIPE DIAMETER TO BE 600mm.
2. MINIMUM PIPE FALL TO BE 1.00%, UNLESS OTHERWISE APPROVED BY MUNICIPALITY.
3. PIPE BEDDING TO BE CLASS B UNLESS OTHERWISE SPECIFIED.
4. ALL EXCAVATIONS AND BEDDING MUST BE INSPECTED AND APPROVED BY THE ENGINEER BEFORE LAYING OF ANY PIPES.
5. CLEAN EXISTING STORMWATER CULVERTS AND REPAIR WHERE NECESSARY (IF APPLICABLE)
6. ALL LEVELS TO BE CONFIRMED ON SITE, ANY DISCREPANCIES SHOULD BE BROUGHT TO THE ATTENTION OF THE ENGINEER
7. THIS DRAWING TO BE READ IN CONJUNCTION WITH ALL OTHER CIVIL ENGINEERING DRAWINGS



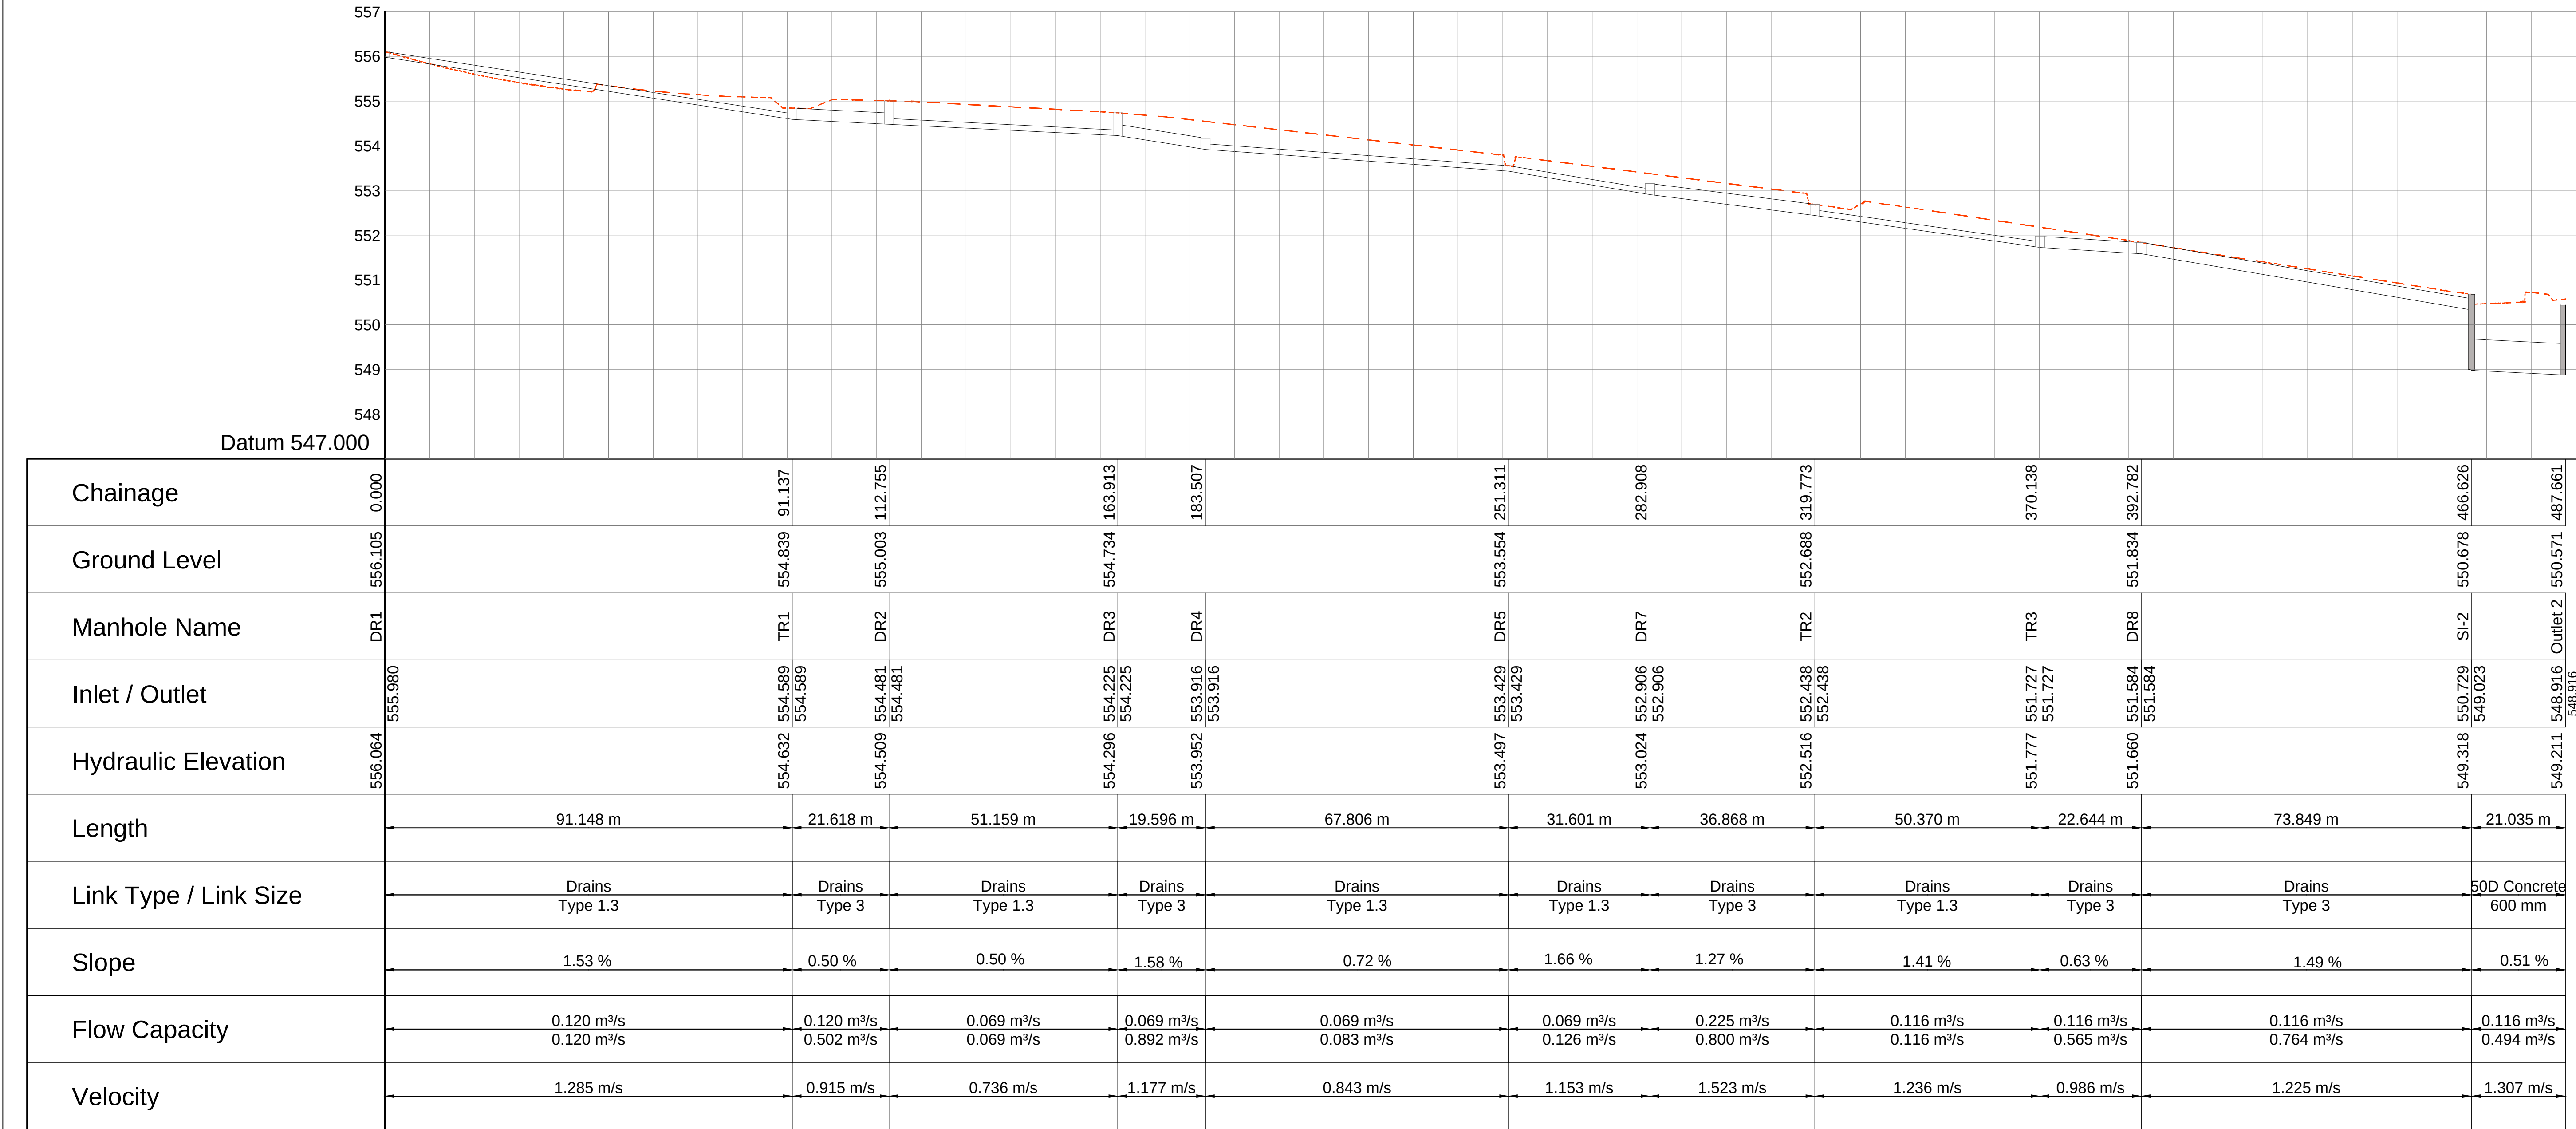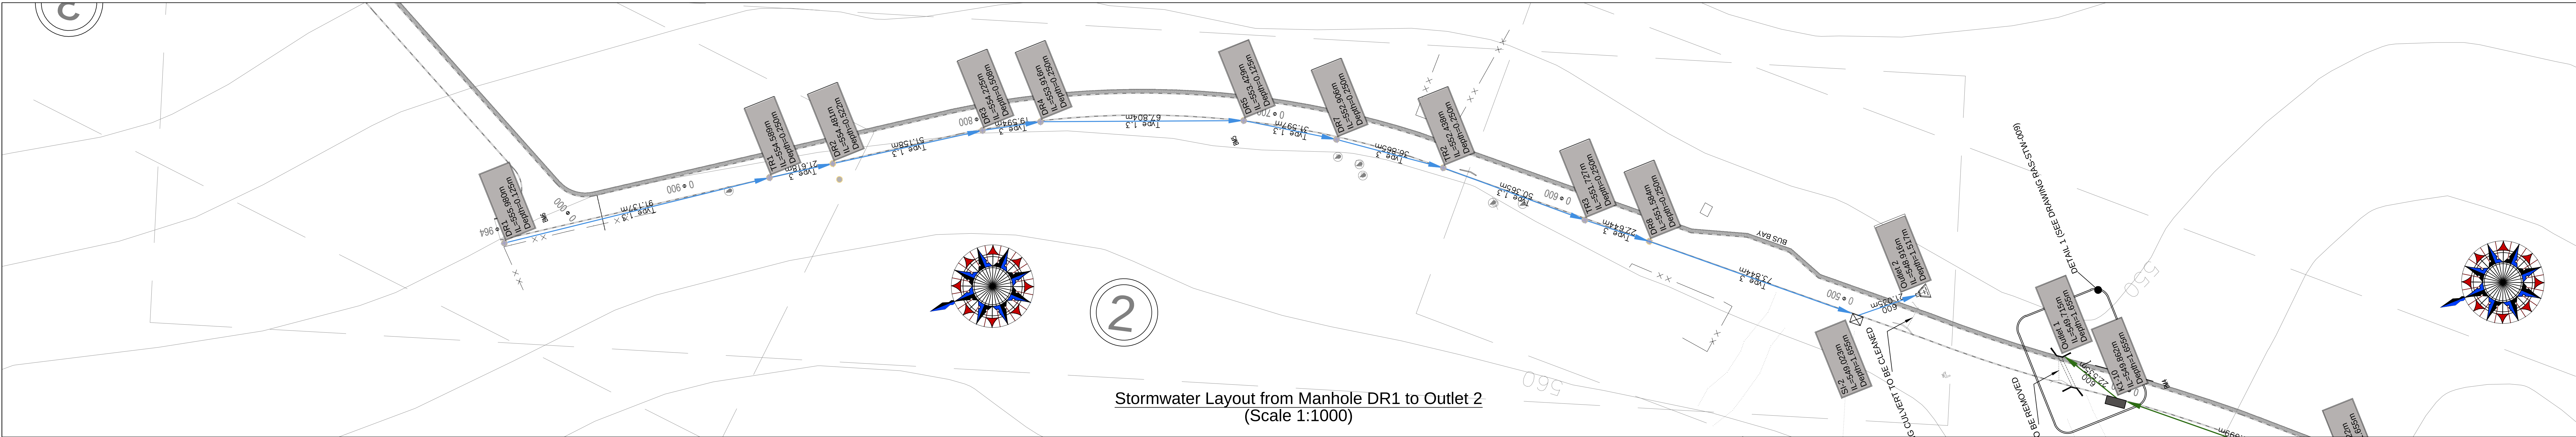

LEGEND

- PROPOSED STORMWATER PIPE
- PROPOSED STORMWATER CHANNEL
- PROPOSED KERB INLET
- PROPOSED JUNCTION BOX
- PROPOSED SIDE DRAIN INLET
- EXISTING TREE
- PROPOSED DRAIN POINT OF INTERSECTION
- PROPOSED OUTLET STRUCTURE

Stormwater Schedule

| Name     | Node Type  | Node Size   | Y-Coord   | X-Coord    | Cover  | Inlet  | Length | Depth | Slope  | Type         | Size     | Level In | Level Out |
|----------|------------|-------------|-----------|------------|--------|--------|--------|-------|--------|--------------|----------|----------|-----------|
| DR1      | None       | Ø 0         | -15364.43 | 2799954.94 | 556.11 | 555.98 | 91.14  | 0.13  | 1.53 % | Drains       | Type 1.3 | 555.98   | 554.59    |
| TR1      | None       | Ø 0         | -15351.72 | 2800045.19 | 554.84 | 554.59 | 21.62  | 0.25  | 0.50 % | Drains       | Type 3   | 554.59   | 554.48    |
| DR2      | None       | Ø 0         | -15348.20 | 2800066.52 | 555.00 | 554.48 | 51.16  | 0.52  | 0.50 % | Drains       | Type 1.3 | 554.48   | 554.23    |
| DR3      | None       | Ø 0         | -15339.85 | 2800116.99 | 554.73 | 554.23 | 19.59  | 0.51  | 1.58 % | Drains       | Type 3   | 554.23   | 553.92    |
| DR4      | None       | Ø 0         | -15335.31 | 2800136.05 | 554.17 | 553.92 | 67.80  | 0.25  | 0.72 % | Drains       | Type 1.3 | 553.92   | 553.43    |
| DR5      | None       | Ø 0         | -15310.39 | 2800199.11 | 553.55 | 553.43 | 31.60  | 0.13  | 1.66 % | Drains       | Type 1.3 | 553.43   | 552.91    |
| DR7      | None       | Ø 0         | -15293.02 | 2800225.50 | 553.16 | 552.91 | 36.87  | 0.25  | 1.27 % | Drains       | Type 3   | 552.91   | 552.44    |
| TR2      | None       | Ø 0         | -15270.95 | 2800255.03 | 552.69 | 552.44 | 50.37  | 0.25  | 1.41 % | Drains       | Type 1.3 | 552.44   | 551.73    |
| TR3      | None       | Ø 0         | -15237.15 | 2800292.37 | 551.98 | 551.73 | 22.64  | 0.25  | 0.63 % | Drains       | Type 3   | 551.73   | 551.58    |
| DR8      | None       | Ø 0         | -15222.55 | 2800309.67 | 551.83 | 551.58 | 73.84  | 0.25  | 1.49 % | Drains       | Type 3   | 551.58   | 550.49    |
| SI-2     | Kerb Inlet | 1500 X 1200 | -15173.64 | 2800365.00 | 550.68 | 549.02 | 21.04  | 1.66  | 0.51 % | 50D Concrete | 600 mm   | 549.02   | 548.92    |
| Outlet 2 | Kerb Inlet | 1500 X 1200 | -15172.65 | 2800386.01 | 550.43 | 548.92 |        | 1.52  |        |              |          |          |           |


REFERENCE DRAWINGS


- COM 07/2024-STW-012 (DRAINAGE DETAILS)
- COM 07/2024-STW-013 (TYPES OF SUBSURFACE DRAINAGE)
- COM 07/2024-STW-014 (SUBSURFACE DRAIN OUTLET)
- COM 07/2024-STW-016 (SIDE DRAIN INLET DETAILS)
- COM 07/2024-STW-020 (TYPICAL ROAD SURFACE DRAINAGE)

GENERAL NOTES

- MINIMUM PIPE DIAMETER TO BE 600mm.
- MINIMUM PIPE FALL TO BE 1.00%, UNLESS OTHERWISE APPROVED BY MUNICIPALITY. 3.
- PIPE BEDDING TO BE CLASS B UNLESS OTHERWISE SPECIFIED.
- ALL EXCAVATIONS AND BEDDING MUST BE INSPECTED AND APPROVED BY THE ENGINEER BEFORE LAYING OF ANY PIPES.
- CLEAN EXISTING STORMWATER CULVERTS AND REPAIR WHERE NECESSARY (IF APPLICABLE)
- ALL LEVELS TO BE CONFIRMED ON SITE, ANY DISCREPANCIES SHOULD BE BROUGHT TO THE ATTENTION OF THE ENGINEER
- THIS DRAWING TO BE READ IN CONJUNCTION WITH ALL OTHER CIVIL ENGINEERING DRAWINGS




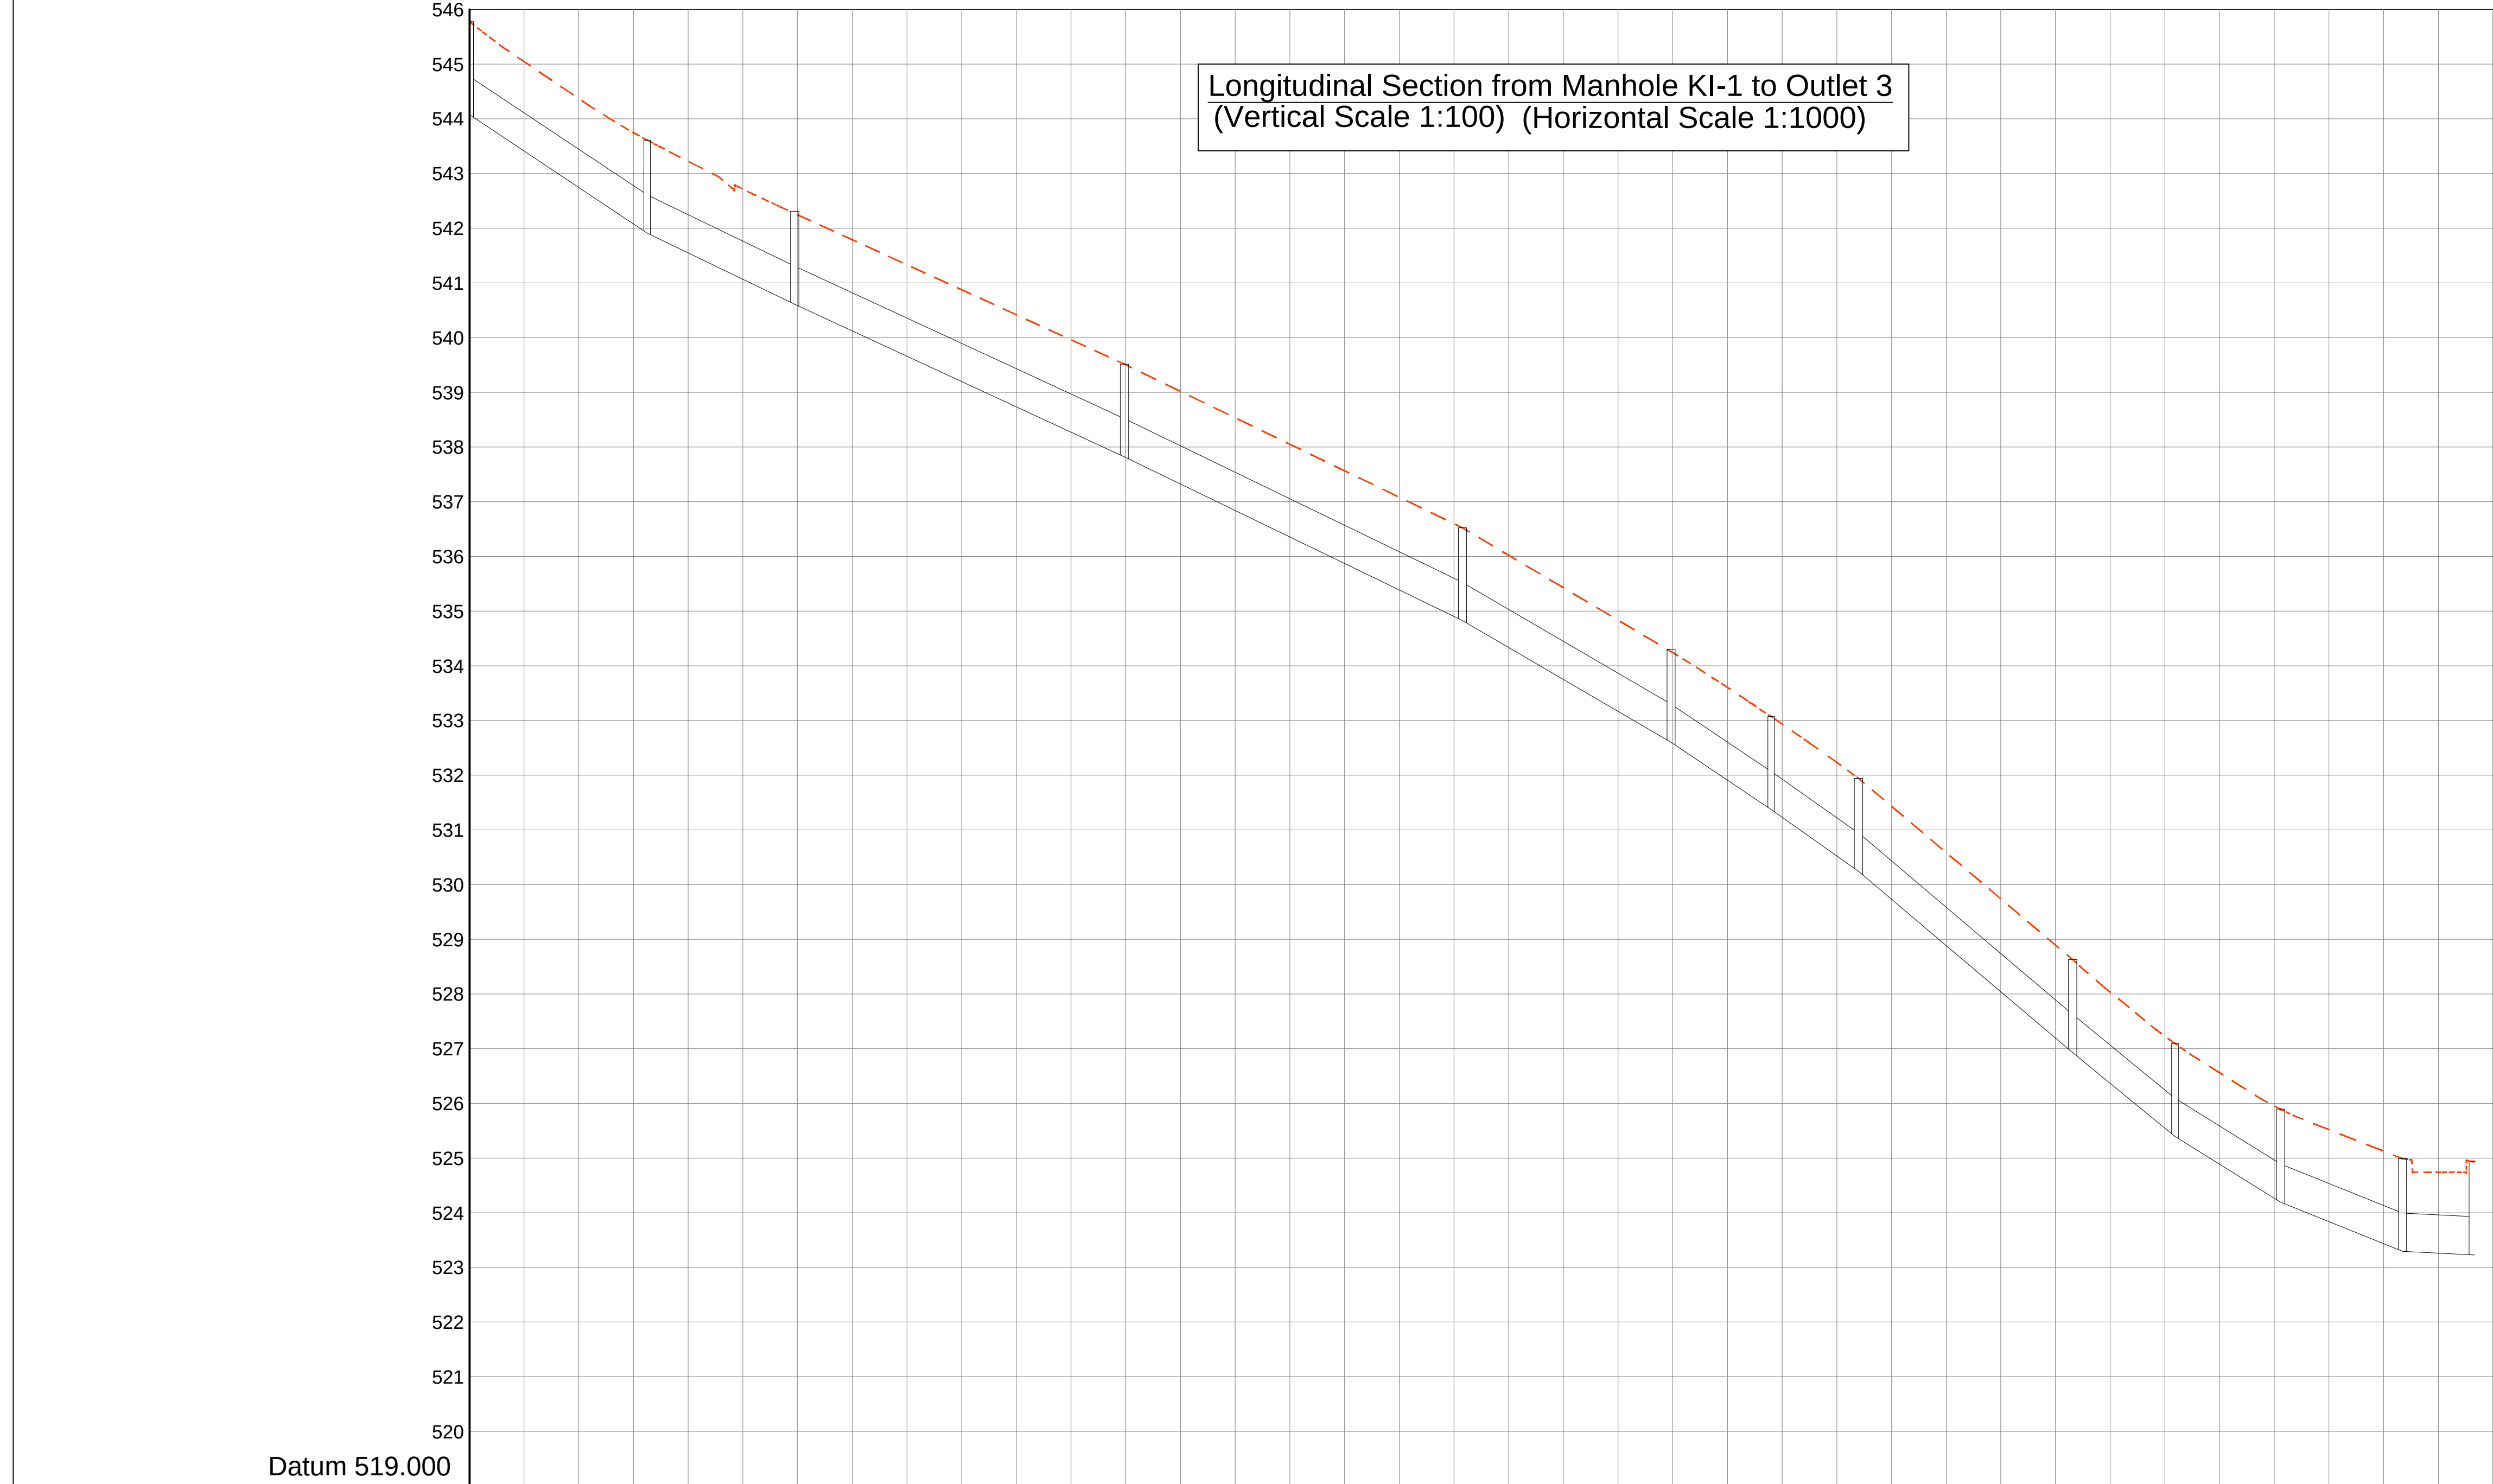

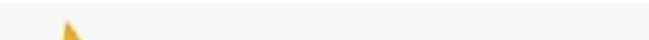
| No. | Date:      | ADDITIONS AND AMENDMENTS: | APPROVED |      | DESIGNED BY: | F. L. M  |  <p>19 ROTHERY STREET,<br/>MBOMBELA,<br/>1201<br/>SOUTH AFRICA</p> <p>info@rasikconsulting.co.za<br/>Tel: +27 13 755 3230</p> |  |
|-----|------------|---------------------------|----------|------|--------------|----------|---|---------------------------------------------------------------------------------------|
|     |            |                           | CONS.    | PRE. |              |          |   |                                                                                       |
| 01  | 05 JUNE 23 | ISSUED FOR CONSTRUCTION   |          |      | CHECKED BY:  | S. KGOMO |   |                                                                                       |
|     |            |                           |          |      | DRAWN BY:    | C.N.T    |   |                                                                                       |
|     |            |                           |          |      | APPROVED BY: | S. KGOMO |   |                                                                                       |
|     |            |                           |          |      |              |          |   |                                                                                       |

| Name     | Node Type    | Node Size   | Y-Coord   | X-Coord    | Cover  | Inlet  | Length | Depth | Slope  | Type         | Size   | Level In | Level Out |
|----------|--------------|-------------|-----------|------------|--------|--------|--------|-------|--------|--------------|--------|----------|-----------|
| KI-11    | Kerb Inlet   | 1500 X 1200 | -15446.07 | 2799935.88 | 545.78 | 544.12 | 32.49  | 1.66  | 6.67 % | 50D Concrete | 600 mm | 544.12   | 541.96    |
| KI.13    | Junction Box | 1200 X 1000 | -15492.37 | 2799913.23 | 543.61 | 541.96 | 26.97  | 1.65  | 4.83 % | 50D Concrete | 600 mm | 541.96   | 540.65    |
| KI.12    | Kerb Inlet   | 1500 X 1200 | -15503.60 | 2799888.72 | 542.31 | 540.65 | 60.32  | 1.65  | 4.63 % | 50D Concrete | 600 mm | 540.65   | 537.86    |
| KI.13a.  | Kerb Inlet   | 1500 X 1200 | -15540.80 | 2799841.23 | 539.52 | 537.86 | 61.78  | 1.66  | 4.84 % | 50D Concrete | 600 mm | 537.86   | 534.87    |
| KI-14    | Kerb Inlet   | 1500 X 1200 | -15574.88 | 2799789.71 | 536.53 | 534.87 | 38.17  | 1.65  | 5.83 % | 50D Concrete | 600 mm | 534.87   | 532.64    |
| Kbl.15A  | Kerb Inlet   | 1500 X 1200 | -15597.01 | 2799758.61 | 534.30 | 532.64 | 18.29  | 1.65  | 6.73 % | 50D Concrete | 600 mm | 532.64   | 531.41    |
| JB-15B   | Junction Box | 1200 X 1000 | -15613.05 | 2799749.82 | 533.07 | 531.41 | 15.97  | 1.65  | 7.06 % | 50D Concrete | 600 mm | 531.41   | 530.29    |
| Kbl-16   | Kerb Inlet   | 1500 X 1200 | -15628.77 | 2799747.02 | 531.94 | 530.29 | 39.14  | 1.65  | 8.47 % | 50D Concrete | 600 mm | 530.29   | 526.97    |
| KI.16(a) | Kerb Inlet   | 1500 X 1200 | -15667.82 | 2799749.70 | 528.63 | 526.97 | 18.73  | 1.65  | 8.20 % | 50D Concrete | 600 mm | 526.97   | 525.44    |
| JB-16(b) | Junction Box | 1200 X 1000 | -15685.79 | 2799744.43 | 527.09 | 525.44 | 19.31  | 1.65  | 6.22 % | 50D Concrete | 600 mm | 525.44   | 524.24    |
| KI.17(a) | Kerb Inlet   | 1500 X 1200 | -15701.43 | 2799733.10 | 525.89 | 524.24 | 22.30  | 1.65  | 4.04 % | 50D Concrete | 600 mm | 524.24   | 523.34    |
| KI 18    | Kerb Inlet   | 1500 X 1200 | -15712.65 | 2799713.84 | 524.99 | 523.34 | 13.21  | 1.65  | 0.50 % | 50D Concrete | 600 mm | 523.34   | 523.27    |
| Outlet 3 | Kerb Inlet   | 1500 X 1200 | -15724.99 | 2799709.12 | 524.93 | 523.27 |        | 1.66  |        |              |        |          |           |

1. MINIMUM PIPE DIAMETER TO BE 600mm.
2. MINIMUM PIPE FALL TO BE 1.00%, UNLESS OTHERWISE APPROVED BY MUNICIPALITY.
3. PIPE BEDDING TO BE CLASS B UNLESS OTHERWISE SPECIFIED.
4. ALL EXCAVATIONS AND BEDDING MUST BE INSPECTED AND APPROVED BY THE ENGINEER BEFORE LAYING OF ANY PIPES.
5. CLEAN EXISTING STORMWATER CULVERTS AND REPAIR WHERE NECESSARY (IF APPLICABLE)
6. ALL LEVELS TO BE CONFIRMED ON SITE, ANY DISCREPANCIES SHOULD BE BROUGHT TO THE ATTENTION OF THE ENGINEER
7. THIS DRAWING TO BE READ IN CONJUNCTION WITH ALL OTHER CIVIL ENGINEERING DRAWINGS



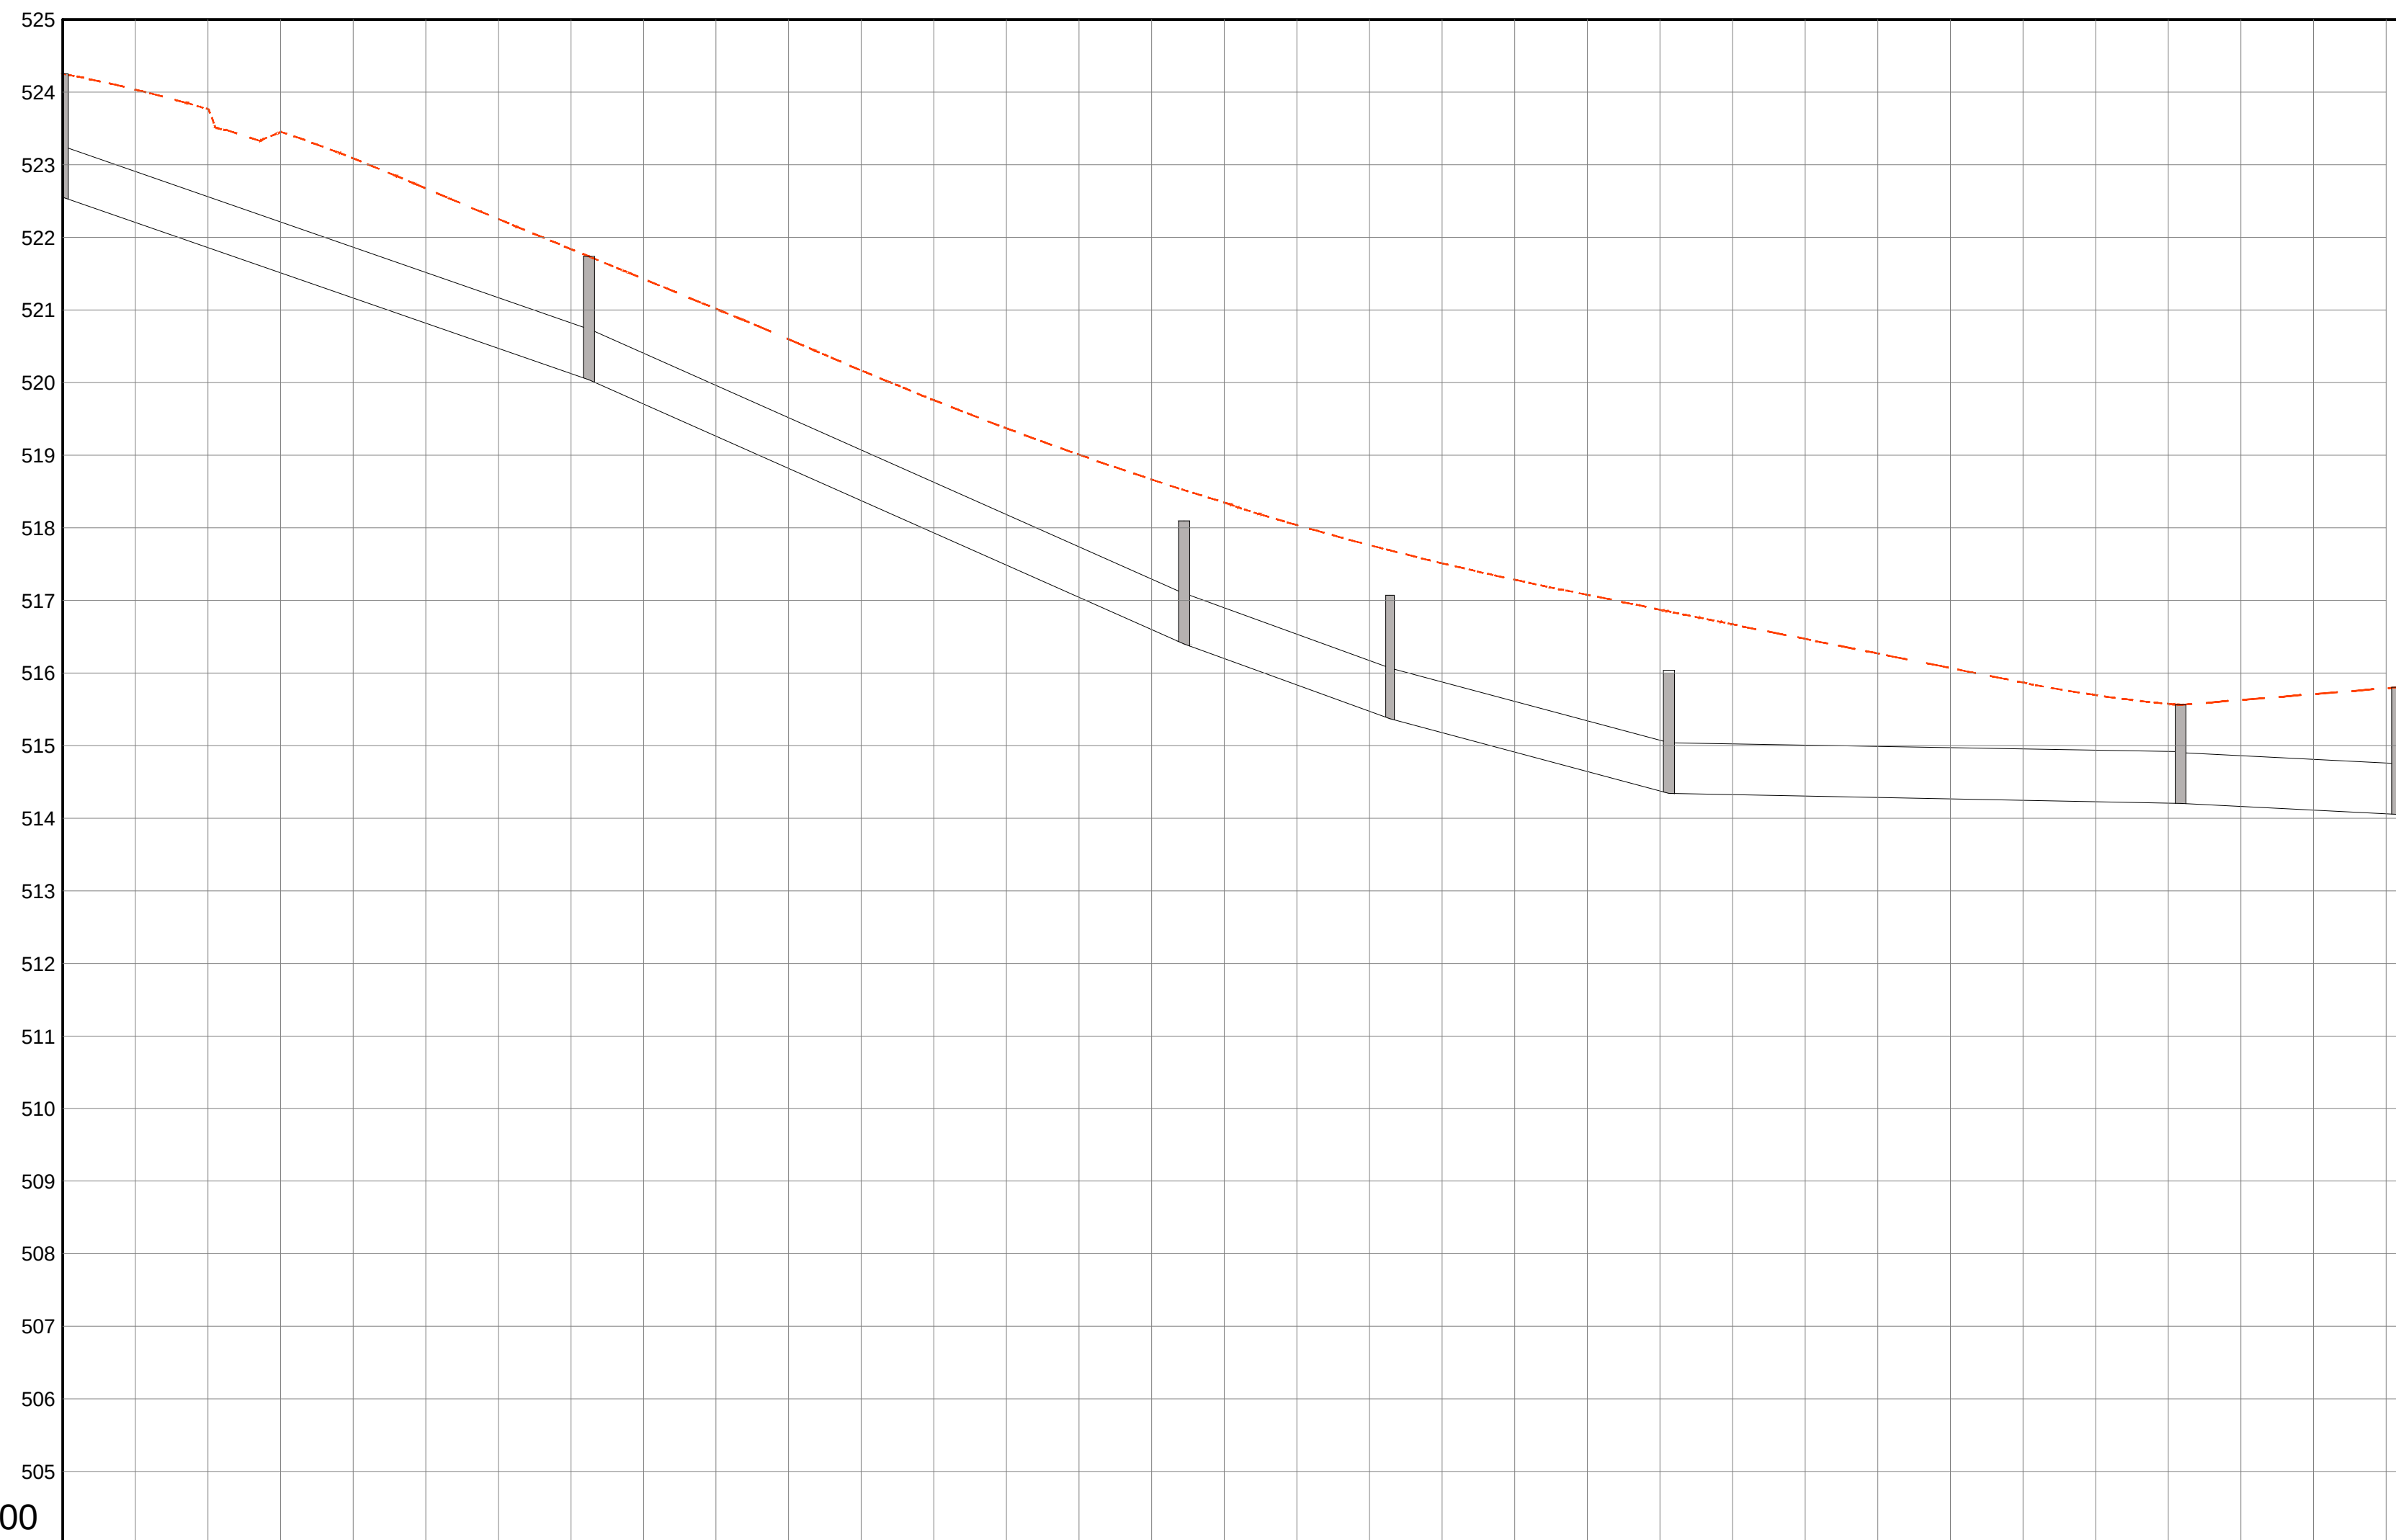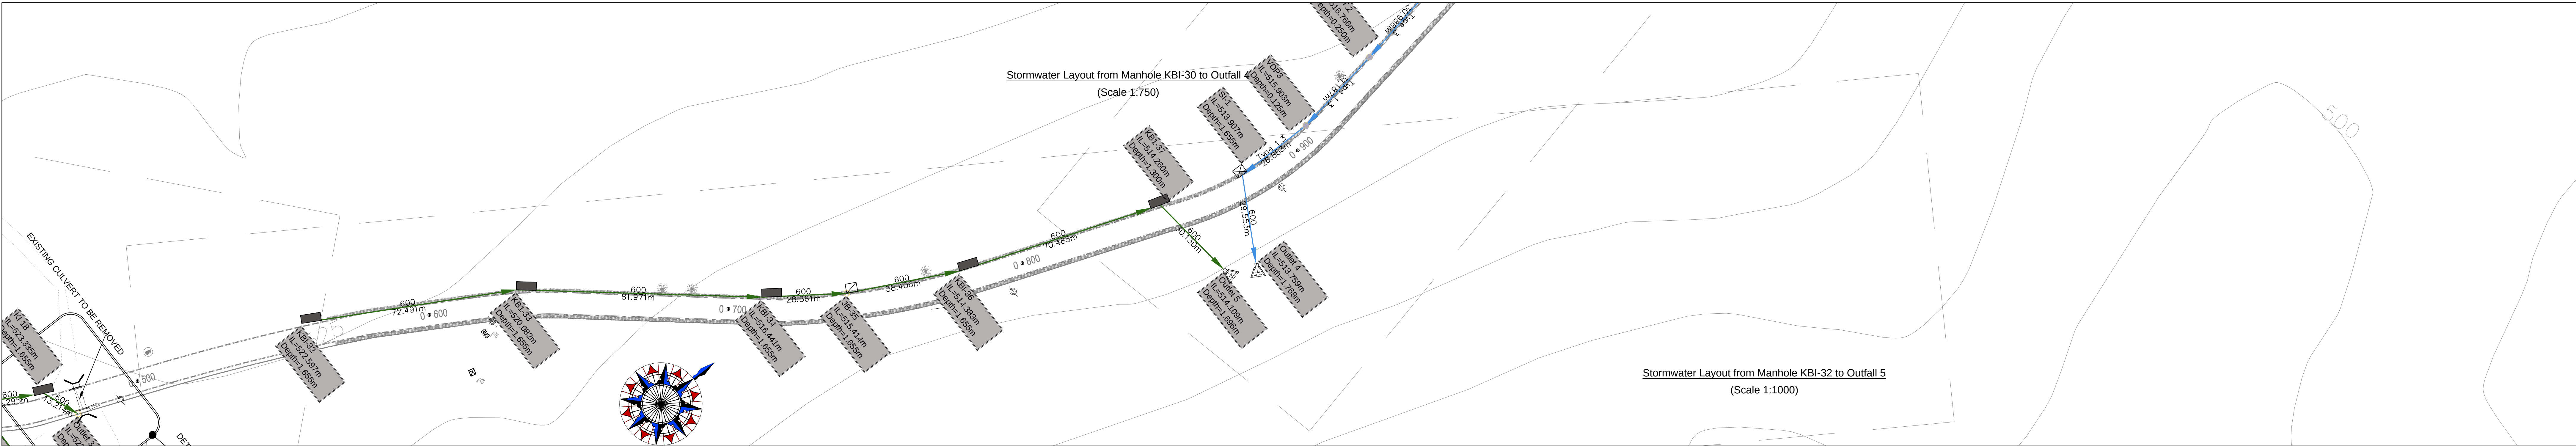

|                       |                          |                          |                          |                          |                          |                          |          |
|-----------------------|--------------------------|--------------------------|--------------------------|--------------------------|--------------------------|--------------------------|----------|
| Chainage              | 0.000                    | 72.491                   | 154.462                  | 182.823                  | 221.229                  | 291.714                  | 321.844  |
| Ground Level          | 524.252                  | 521.737                  | 518.520                  | 517.688                  | 516.847                  | 515.560                  | 515.805  |
| Manhole Name          | KBI-32                   | KBI-33                   | KBI-34                   | JB-35                    | KBI-36                   | KBI-37                   | Outlet 5 |
| Inlet / Outlet        |                          | 520.082<br>520.082       | 516.441<br>516.441       | 515.414<br>515.414       | 514.383<br>514.383       | 514.260<br>514.260       | 514.109  |
| Hydraulic Elevation   | 523.865                  | 520.949                  | 517.705                  | 516.671                  | 515.037                  | 514.760                  | 514.609  |
| Length                | 72.535 m                 | 82.052 m                 | 28.380 m                 | 38.420 m                 | 70.485 m                 | 30.130 m                 |          |
| Link Type / Link Size | 50D Concrete<br>600 mm   | 50D Concrete<br>600 mm   | 50D Concrete<br>600 mm   | 50D Concrete<br>600 mm   | 50D Concrete<br>600 mm   | 100D Concrete<br>600 mm  |          |
| Slope                 | 3.47 %                   | 4.44 %                   | 3.62 %                   | 2.68 %                   | 0.17 %                   | 0.50 %                   |          |
| Flow Capacity         | 0.283 m³/s<br>1.290 m³/s | 0.283 m³/s<br>1.460 m³/s | 0.749 m³/s<br>1.318 m³/s | 0.749 m³/s<br>1.135 m³/s | 0.289 m³/s<br>0.289 m³/s | 0.289 m³/s<br>0.436 m³/s |          |
| Velocity              | 3.353 m/s                | 3.663 m/s                | 4.390 m/s                | 3.907 m/s                | 0.918 m/s                | 1.640 m/s                |          |

Longitudinal Section from Manhole KBI 32 to Outlet 5  
(Vertical Scale 1:100) (Horizontal Scale 1:1000)

**LEGEND**

- PROPOSED STORMWATER PIPE
- PROPOSED STORMWATER CHANNEL
- KI / KBI
- PROPOSED KERB INLET
- JB
- PROPOSED JUNCTION BOX
- SI
- PROPOSED SIDE DRAIN INLET
- EXISTING TREE
- PROPOSED DRAIN POINT OF INTERSECTION
- PROPOSED OUTLET STRUCTURE

| Stormwater Schedule |              |             |           |            |        |        |        |       |        |               |        |          |           |
|---------------------|--------------|-------------|-----------|------------|--------|--------|--------|-------|--------|---------------|--------|----------|-----------|
| Name                | Node Type    | Node Size   | Y-Coord   | X-Coord    | Cover  | Inlet  | Length | Depth | Slope  | Type          | Size   | Level In | Level Out |
| KBI-32              | Kerb Inlet   | 1500 X 1200 | -15746.96 | 2799631.63 | 524.25 | 522.60 | 72.49  | 1.65  | 3.47 % | 50D Concrete  | 600 mm | 522.60   | 520.08    |
| KBI-33              | Kerb Inlet   | 1500 X 1200 | -15782.31 | 2799568.34 | 521.74 | 520.08 | 81.97  | 1.65  | 4.44 % | 50D Concrete  | 600 mm | 520.08   | 516.44    |
| KBI-34              | Kerb Inlet   | 1500 X 1200 | -15834.65 | 2799505.26 | 518.10 | 516.44 | 28.36  | 1.65  | 3.62 % | 50D Concrete  | 600 mm | 516.44   | 515.41    |
| JB-35               | Junction Box | 1200 X 1000 | -15851.06 | 2799482.12 | 517.07 | 515.41 | 38.41  | 1.65  | 2.68 % | 50D Concrete  | 600 mm | 515.41   | 514.38    |
| KBI-36              | Kerb Inlet   | 1500 X 1200 | -15868.35 | 2799447.83 | 516.04 | 514.38 | 70.48  | 1.65  | 0.17 % | 50D Concrete  | 600 mm | 514.38   | 514.26    |
| KBI-37              | Kerb Inlet   | 1500 X 1200 | -15892.21 | 2799381.51 | 515.56 | 514.26 | 30.13  | 1.30  | 0.50 % | 100D Concrete | 600 mm | 514.26   | 514.11    |
| Outlet 5            | None         | Ø 0         | -15922.14 | 2799378.06 | 515.80 | 514.11 |        | 1.70  |        |               |        |          |           |


### REFERENCE DRAWINGS

- COM 07/2024-STW-011 (BEDDING OF STORMWATER PIPES WITH TABLES)
- COM 07/2024-STW-013 (TYPES OF SUB SURFACE DRAINAGE)
- COM 07/2024-STW-015 (JUNCTION BOX DETAILS)
- COM 07/2024-STW-017 (KERB INLET LAYOUT)
- COM 07/2024-STW-018 (CULVERT BASE SLAB)
- COM 07/2024-STW-019 (CULVERT INSTALLATION)
- COM 07/2024-STW-020 (TYPICAL ROAD SURFACE DRAINAGE)

### GENERAL NOTES


- MINIMUM PIPE DIAMETER TO BE 600mm.
- MINIMUM PIPE FALL TO BE 1.00%, UNLESS OTHERWISE APPROVED BY MUNICIPALITY.
- PIPE BEDDING TO BE CLASS B UNLESS OTHERWISE SPECIFIED.
- ALL EXCAVATIONS AND BEDDING MUST BE INSPECTED AND APPROVED BY THE ENGINEER BEFORE LAYING OF ANY PIPES.
- CLEAN EXISTING STORMWATER CULVERTS AND REPAIR WHERE NECESSARY (IF APPLICABLE)
- ALL LEVELS TO BE CONFIRMED ON SITE, ANY DISCREPANCIES SHOULD BE BROUGHT TO THE ATTENTION OF THE ENGINEER



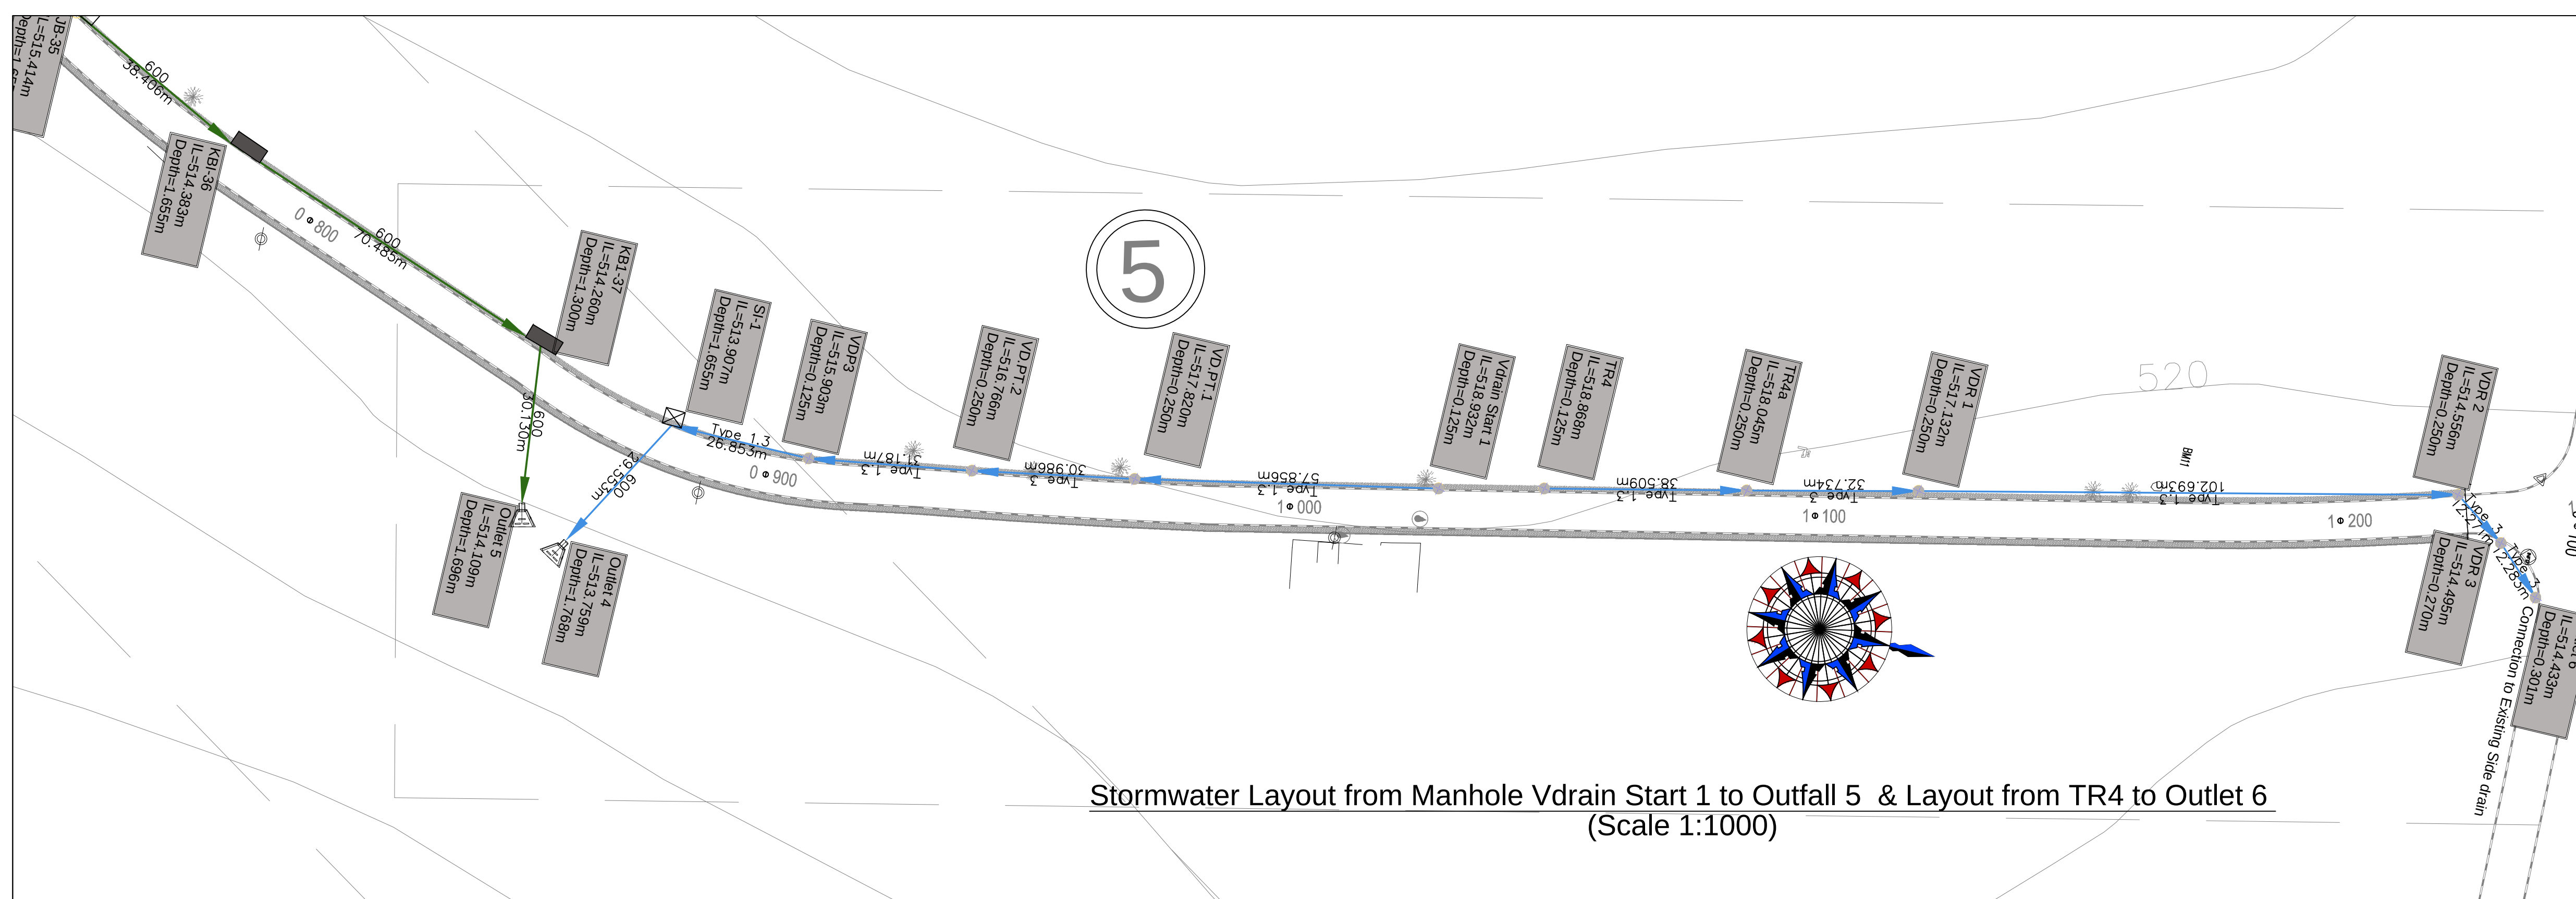


## GENERAL NOTES

1. MINIMUM PIPE DIAMETER TO BE 600mm.
2. MINIMUM PIPE FALL TO BE 1.00%, UNLESS OTHERWISE APPROVED BY MUNICIPALITY. 3.
- PIPE BEDDING TO BE CLASS B UNLESS OTHERWISE SPECIFIED.
4. ALL EXCAVATIONS AND BEDDING MUST BE INSPECTED AND APPROVED BY THE ENGINEER BEFORE LAYING OF ANY PIPES.
5. CLEAN EXISTING STORMWATER CULVERTS AND REPAIR WHERE NECESSARY (IF APPLICABLE)
6. ALL LEVELS TO BE CONFIRMED ON SITE, ANY DISCREPANCIES SHOULD BE BROUGHT TO THE ATTENTION OF THE ENGINEER
7. THIS DRAWING TO BE READ IN CONJUNCTION WITH ALL OTHER CIVIL ENGINEERING DRAWINGS

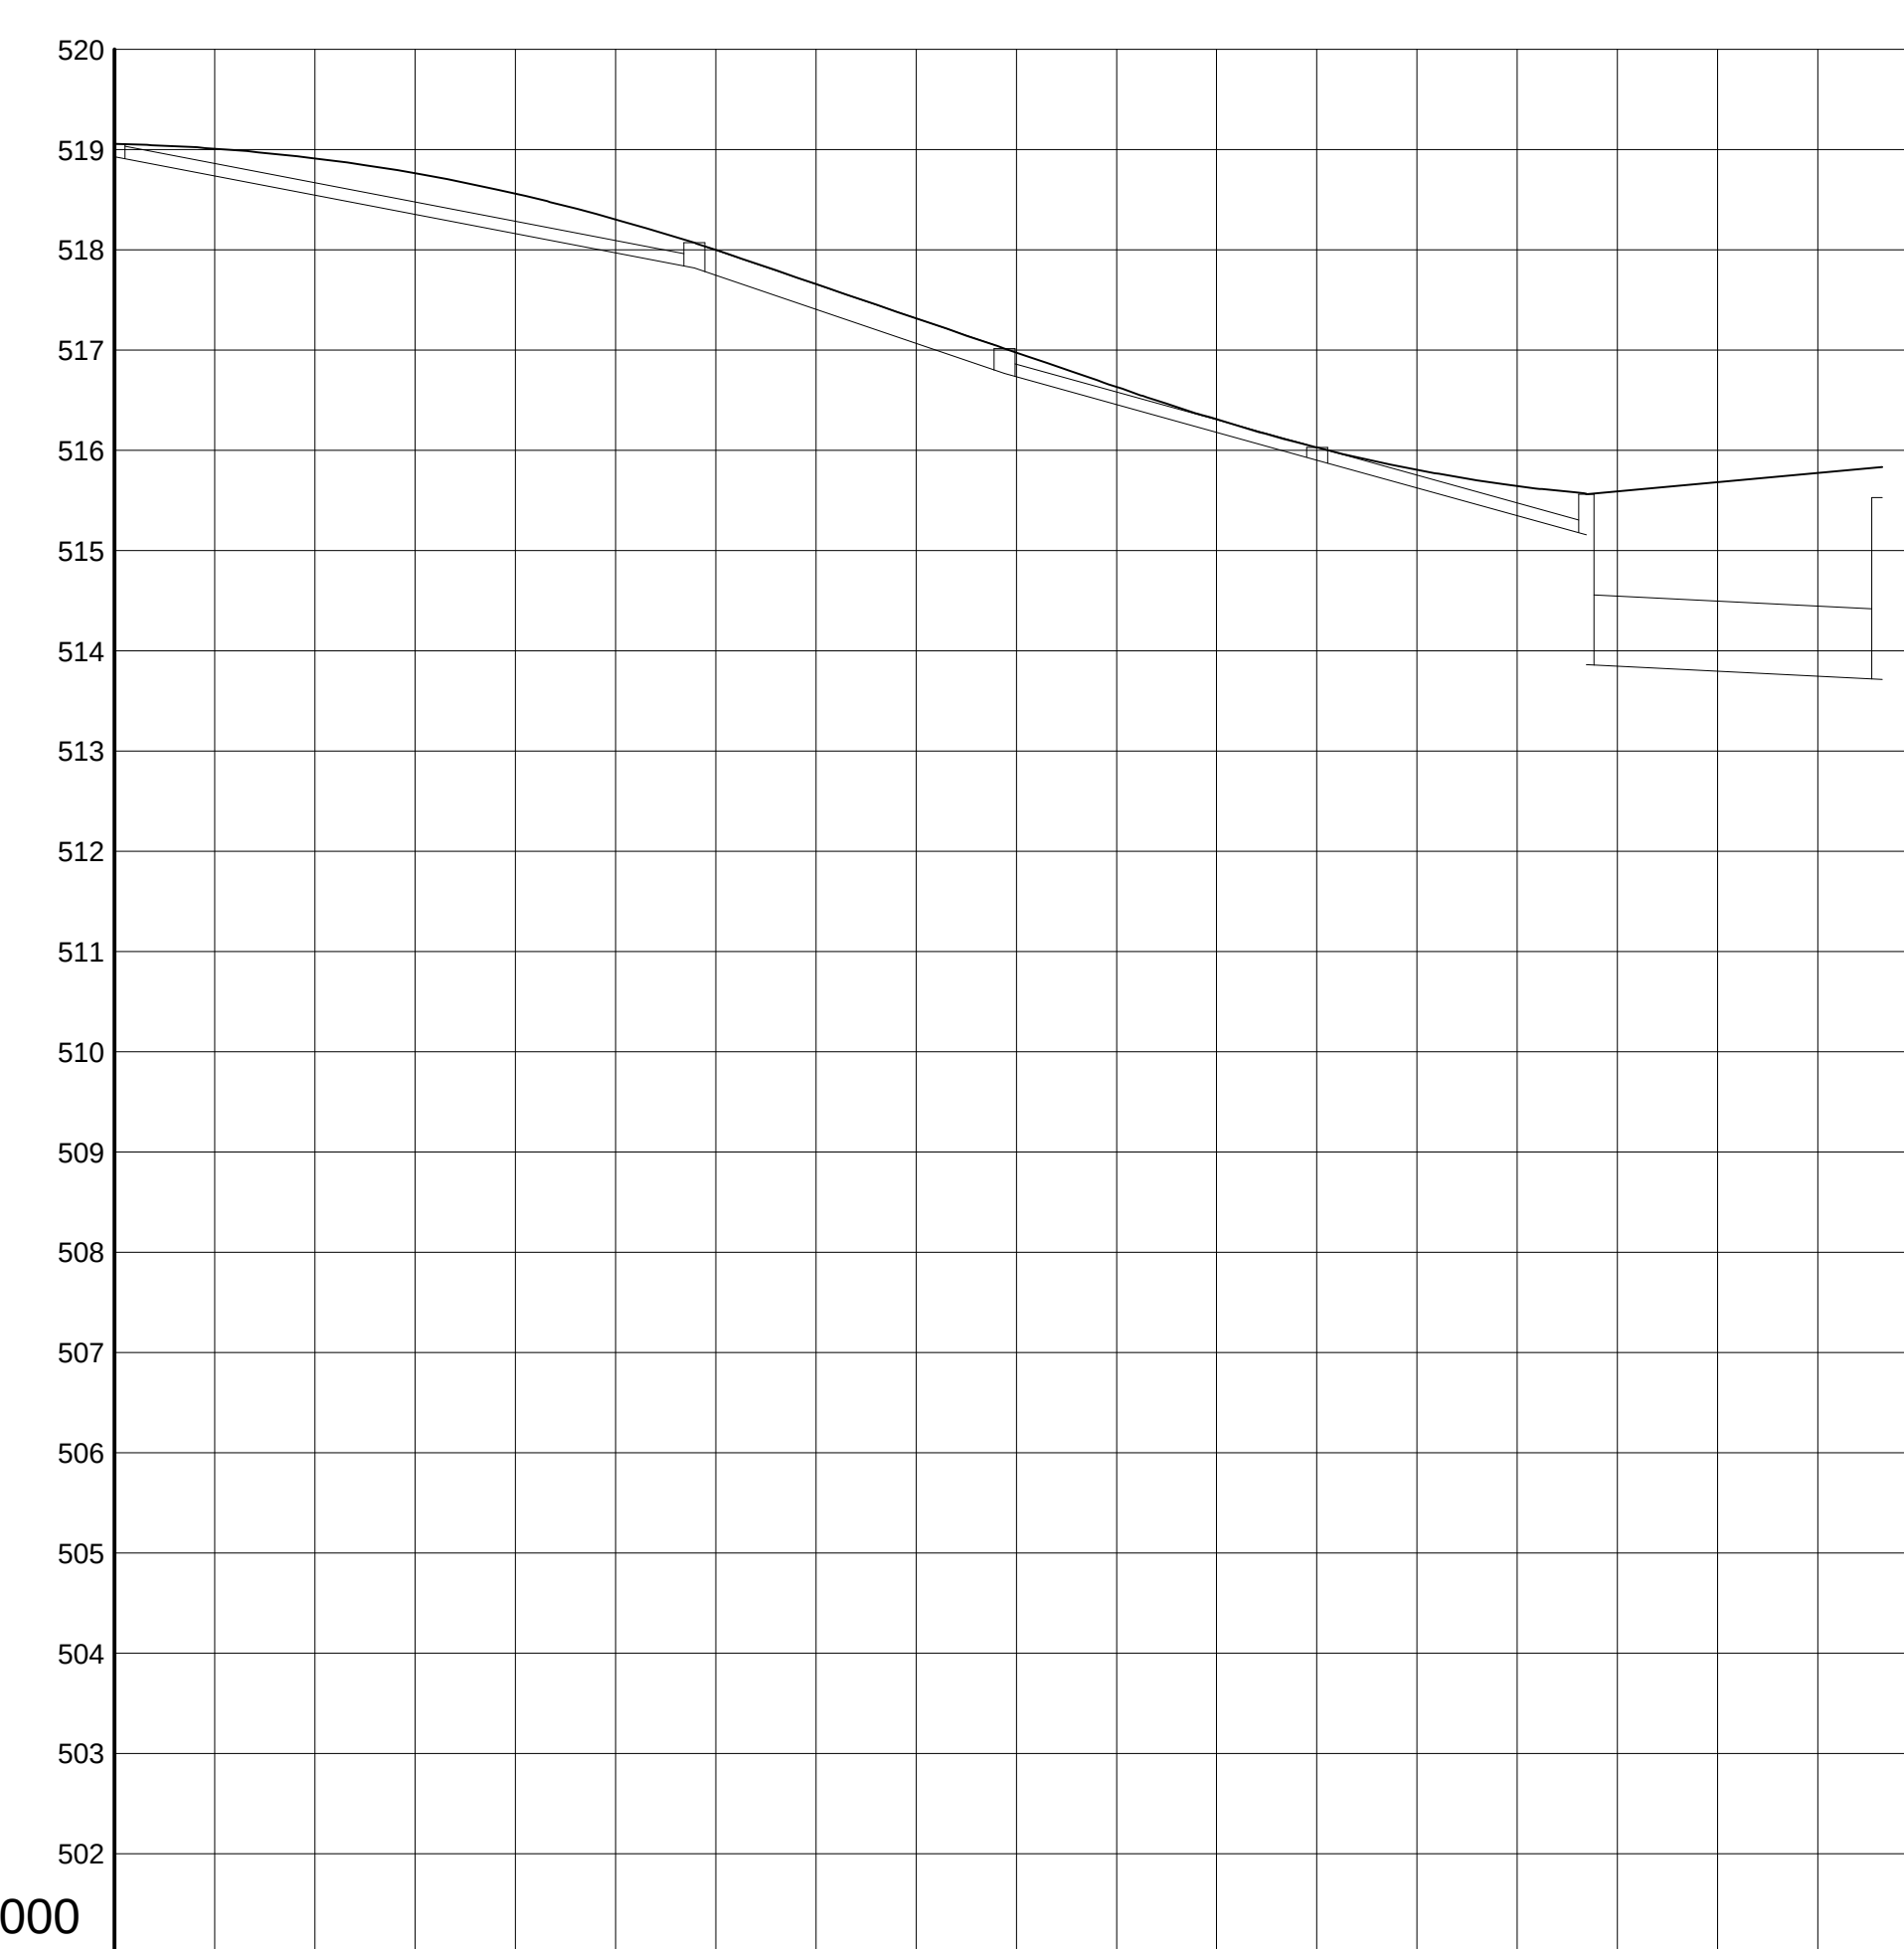


|                       |         |                          |         |                          |         |                          |                          |                          |
|-----------------------|---------|--------------------------|---------|--------------------------|---------|--------------------------|--------------------------|--------------------------|
| Chainage              | 519.057 | 519.057                  | 518.070 | 57.856                   | 88.842  | 120.029                  | 146.882                  | 176.435                  |
| Ground Level          |         |                          |         |                          |         |                          |                          |                          |
| Manhole Name          | Vdrain  | Start 1                  |         |                          |         |                          |                          |                          |
| Inlet / Outlet        | 518.932 |                          | 517.820 | VD PT.1                  | 517.016 | VD PT.2                  | 515.903                  | 515.562                  |
|                       |         |                          | 517.820 |                          | 516.766 |                          | 515.903                  | 515.907                  |
| Hydraulic Elevation   | 519.026 |                          | 517.977 |                          | 516.890 | 516.027                  | 514.185                  | 514.037                  |
|                       |         |                          |         |                          | 516.766 |                          | 515.903                  |                          |
| Length                |         | 57.867 m                 |         | 31.004 m                 |         | 31.199 m                 | 26.863 m                 | 29.553 m                 |
| Link Type / Link Size |         | Drains<br>Type 1.3       |         | Drains<br>Type 3         |         | Drains<br>Type 1.3       | Drains<br>Type 1.3       | 50D Concrete<br>600 mm   |
| Slope                 |         | 1.92 %                   |         | 3.40 %                   |         | 2.77 %                   | 7.43 %                   | 0.50 %                   |
| Flow Capacity         |         | 0.107 m³/s<br>0.135 m³/s |         | 0.107 m³/s<br>1.310 m³/s |         | 0.107 m³/s<br>0.162 m³/s | 0.107 m³/s<br>0.162 m³/s | 0.107 m³/s<br>0.490 m³/s |
| Velocity              |         | 1.360 m/s                |         | 1.754 m/s                |         | 1.558 m/s                | 1.558 m/s                | 1.271 m/s                |

Longitudinal Section from Vdrain Start 1 to Outlet 4  
(Vertical Scale 1:100) (Horizontal Scale 1:1000)

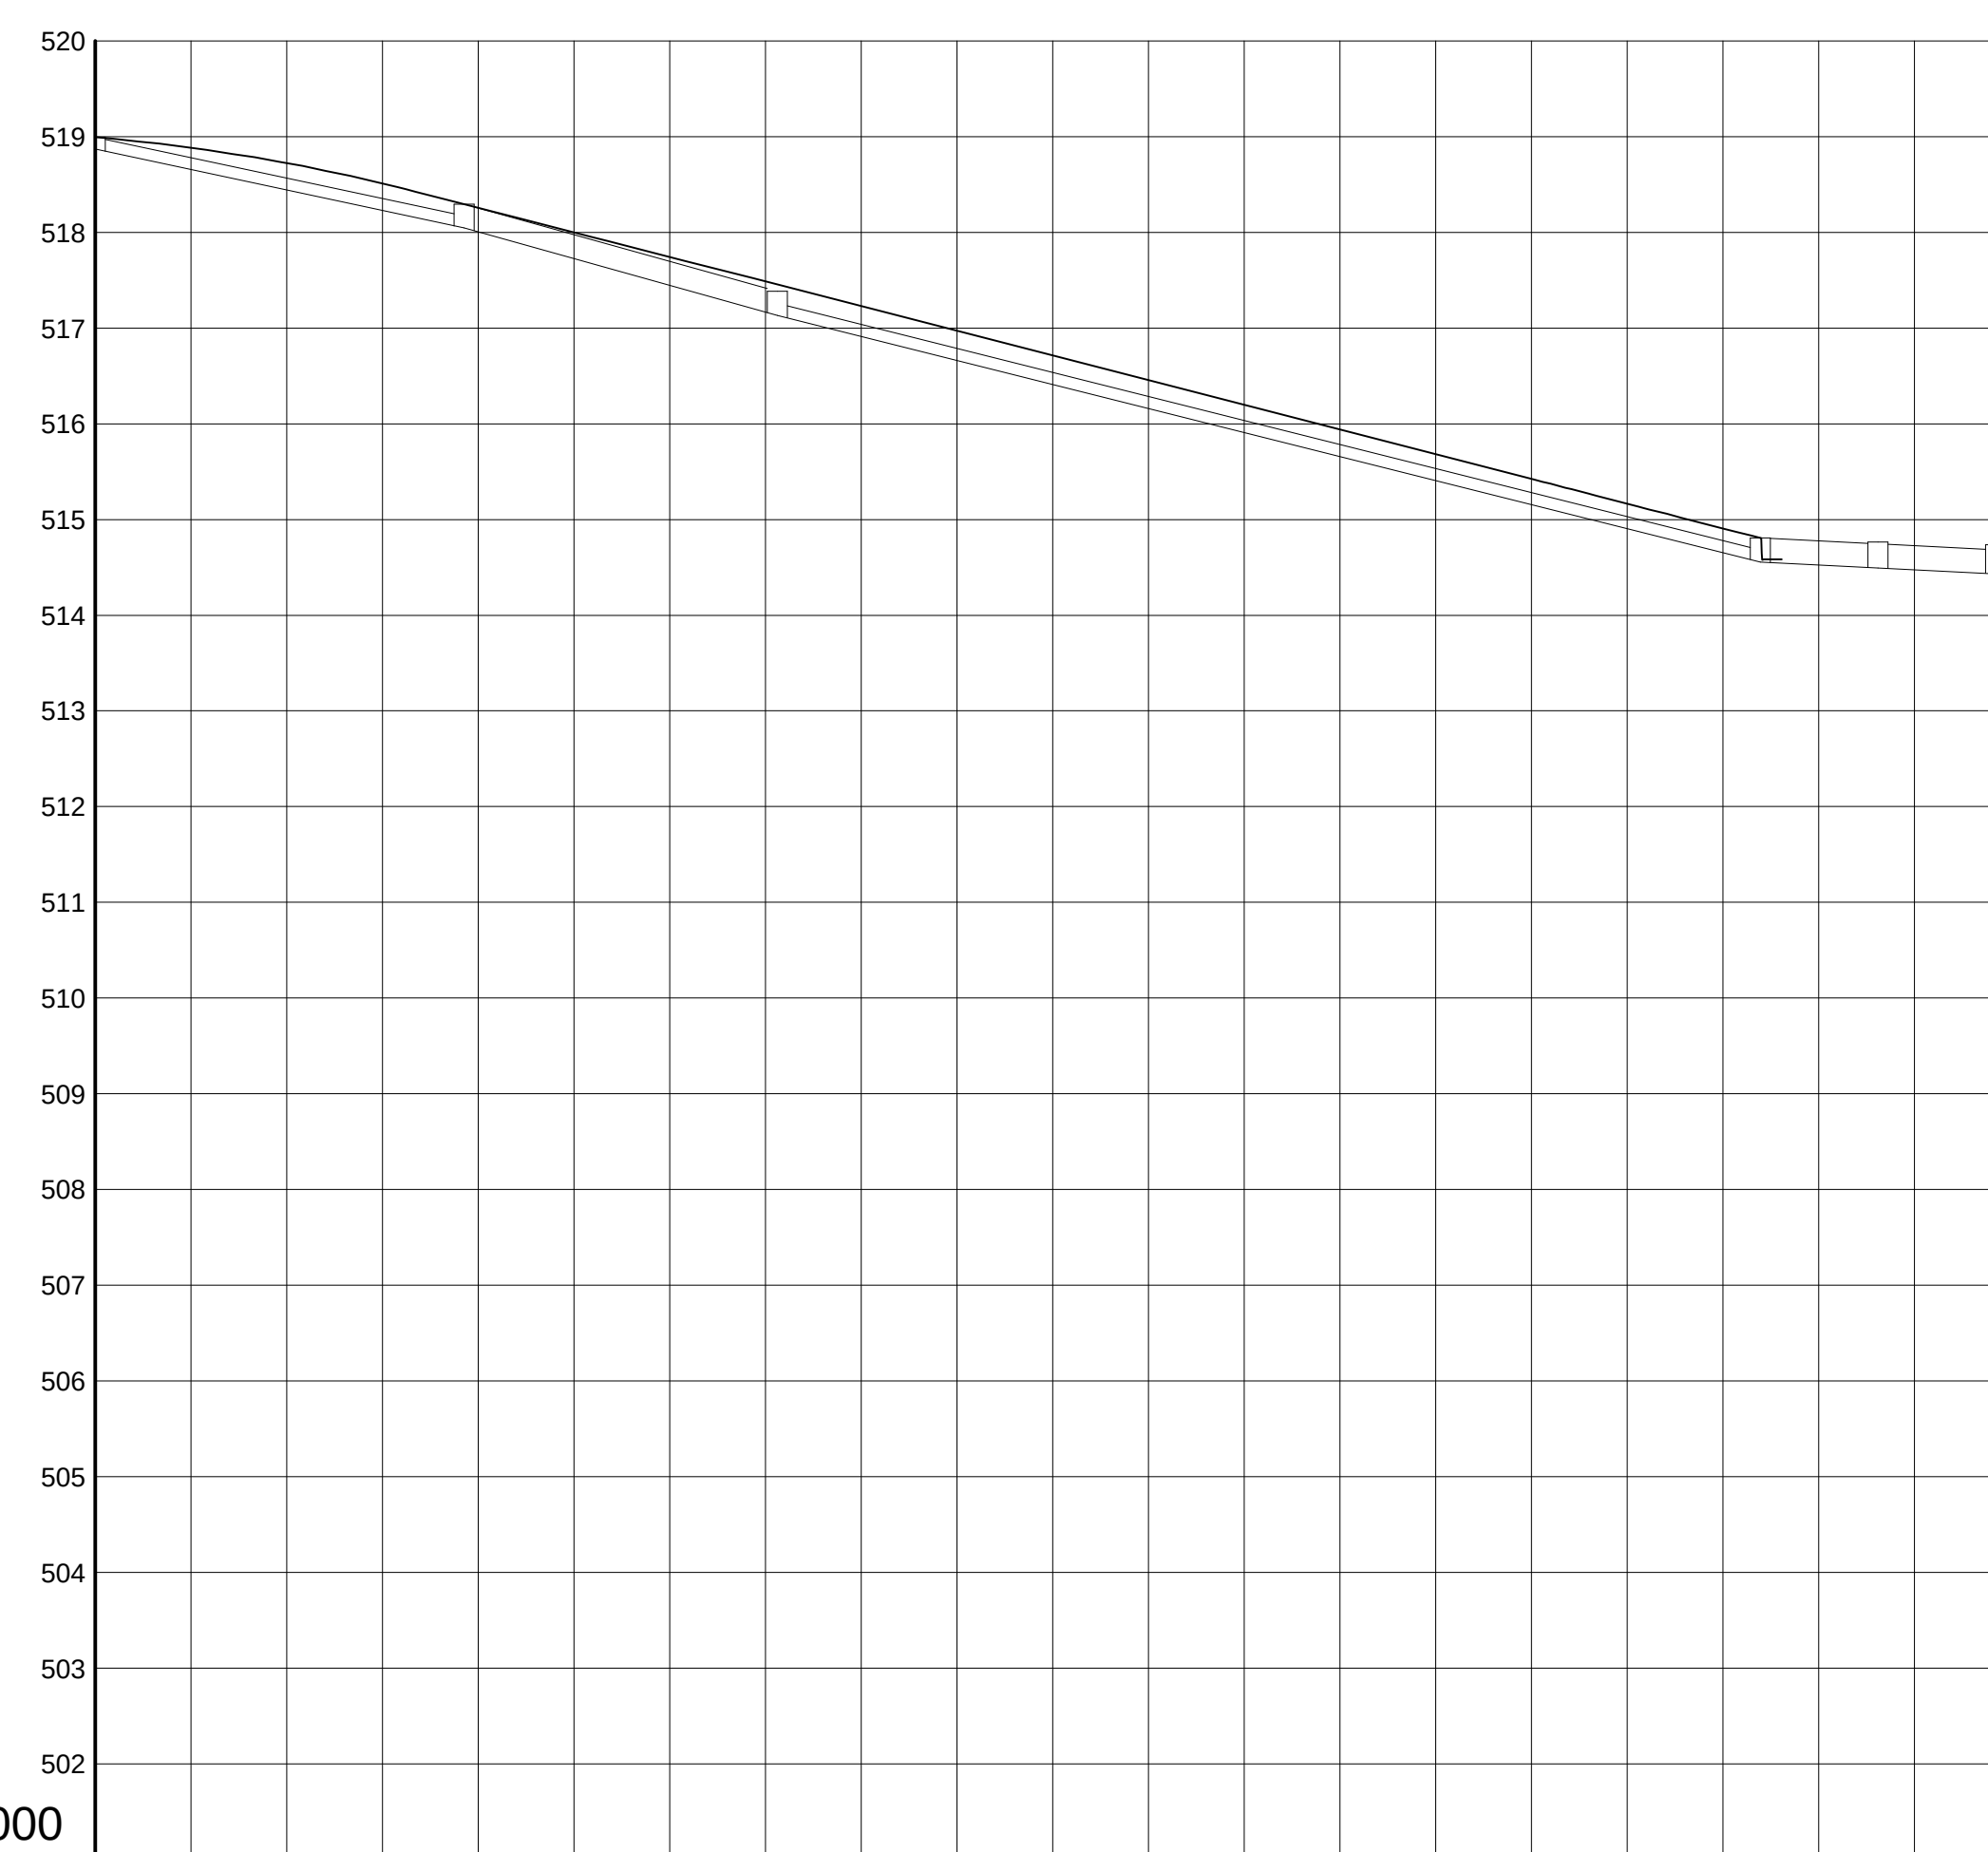[illegible]

Longitudinal Section from TR4 to Outlet 6  
(Vertical Scale 1:100) (Horizontal Scale 1:1000)

## LEGEND

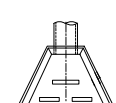- |   |                                      |
|---|--------------------------------------|
|                                                                                         | PROPOSED STORMWATER PIPE             |
|                                                                                         | PROPOSED STORMWATER CHANNEL          |
| <br> | PROPOSED KERB INLET                  |
|                                                                                         | PROPOSED JUNCTION BOX                |
|                                                                                         | PROPOSED SIDE DRAIN INLET            |
|                                                                                       | EXISTING TREE                        |
|                                                                                       | PROPOSED DRAIN POINT OF INTERSECTION |
|                                                                                       | PROPOSED OUTLET STRUCTURE            |

### Stormwater Schedule

| Name     | Node Type | Node Size | Y-Coord   | X-Coord    | Cover  | Inlet  | Length | Depth | Slope         | Type     | Size   | Level In | Level Out |
|----------|-----------|-----------|-----------|------------|--------|--------|--------|-------|---------------|----------|--------|----------|-----------|
| TR4      | None      | 0 0       | -15874.30 | 2799189.40 | 518.99 | 518.87 | 38.50  | 0.12  | 2.14 %/drains | Type 1.3 | 518.87 | 518.04   | 518.04    |
| TR4a     | None      | 0 0       | -15865.74 | 2799151.86 | 518.29 | 518.04 | 32.73  | 0.25  | 2.79 %/drains | Type 3   | 518.04 | 517.13   | 517.13    |
| VDR 1    | None      | 0 0       | -15858.23 | 2799119.99 | 517.38 | 517.13 | 102.69 | 0.25  | 2.51 %/drains | Type 1.3 | 517.13 | 514.56   | 514.56    |
| VDR 2    | None      | 0 0       | -15835.13 | 2799019.93 | 514.61 | 514.56 | 12.27  | 0.25  | 0.50 %/drains | Type 3   | 514.56 | 514.49   | 514.49    |
| VDR 3    | None      | 0 0       | -15842.17 | 2799009.89 | 514.76 | 514.49 | 12.28  | 0.27  | 0.50 %/drains | Type 3   | 514.49 | 514.43   | 514.43    |
| Outlet 6 | None      | 0 0       | -15850.72 | 2799001.06 | 514.73 | 514.43 |        | 0.30  |               |          |        |          |           |

### Stormwater Schedule

| Name           | Node Type  | Node Size   | Y-Coord   | X-Coord    | Cover  | Inlet  | Length | Depth | Slope  | Type         | Size     | Level In | Level Out |
|----------------|------------|-------------|-----------|------------|--------|--------|--------|-------|--------|--------------|----------|----------|-----------|
| Vdrain Start 1 | None       | Ø 0         | -15878.98 | 2799208.99 | 519.06 | 518.93 |        | 0.13  |        |              |          |          |           |
| VD_PT.1        | None       | Ø 0         | -15890.62 | 2799265.66 | 518.07 | 517.82 | 57.86  | 0.25  | 1.92 % | drains       | Type 1.3 | 518.93   | 517.82    |
| VD_PT.2        | None       | Ø 0         | -15896.25 | 2799296.13 | 517.02 | 516.77 | 30.99  | 0.25  | 3.40 % | drains       | Type 3   | 517.82   | 516.77    |
| VDPT3          | None       | Ø 0         | -15901.20 | 2799326.92 | 516.03 | 515.90 | 31.19  | 0.25  | 2.77 % | drains       | Type 1.3 | 517.82   | 515.90    |
| Si-1           | Kerb Inlet | 1500 X 1200 | -15901.14 | 2799353.78 | 515.56 | 513.91 | 26.85  | 1.65  | 1.43 % | drains       | Type 1.3 | 515.90   | 513.91    |
| Outlet 4       | Kerb Inlet | 1500 X 1200 | -15926.94 | 2799368.19 | 515.53 | 513.76 | 29.55  | 1.77  | 0.50 % | 600 Concrete | 600 mm   | 513.91   | 513.76    |

REFERENCE DRAWINGS

1. COM 07/2024-STW-012 (*DRAINAGE DETAILS*)
2. COM 07/2024-STW-013 (*TYPES OF SUBSURFACE DRAINAGE*)
3. COM 07/2024-STW-014 (*SUBSURFACE DRAIN OUTLET*)

| No. | Date:      | ADDITIONS AND AMENDMENTS: | APPROVED |      | DESIGNED BY: | F. L. M  |
|-----|------------|---------------------------|----------|------|--------------|----------|
|     |            |                           | CONS.    | PRE. |              |          |
| 01  | 05 JUNE 23 | ISSUED FOR CONSTRUCTION   |          |      | CHECKED BY:  | S. KGOMO |
|     |            |                           |          |      | DRAWN BY:    | C.N.T    |
|     |            |                           |          |      | APPROVED BY: | S. KGOMO |

**RASIK CONSULTING**  
CIVIL ENGINEERS & PROJECT MANAGERS

19 ROTHERY STREET,  
MBOMBELA,  
1201 SOUTH AFRICA  
[info@rasikconsulting.co.za](mailto:info@rasikconsulting.co.za)  
Tel: +27 13 755 3230



CITY OF MBOMBELA  
THE ULTIMATE DESTINATION

1 NEL STREET  
CIVIL CENTRE  
MBOMBELA  
1200,  
TEL: 013 759 2190

CONSULTING ENGINEERS  
STAMPED ON:

| APPROVED   |  | PAVING OF STREET FROM MKASI CLINIC TO GUTSHWA TRADITIONAL COUNCIL (WARD 31) | REVISION:<br>00                        | SCALE:<br>1: 1000                       |
|---|--|-----------------------------------------------------------------------------|----------------------------------------|-----------------------------------------|
| THIS APPROVAL IS FOR PROCEDURAL AND ADMINISTRATIVE REVIEW PURPOSES ONLY AND DOES NOT ATTRACT LEGAL LIABILITY OF ANY KIND FROM WHATSOEVER OR HOWEVER ARISING |  |                                                                             | CONTRACT NO.                           | PROJECT STATUS:<br>CONSTRUCTION DRAWING |
| MUNICIPAL REPRESENTATIVE _____<br>DATE:   |  | STORMWATER LONGSECTIONS,<br>SHEET 5 OF 5                                    | DRAWING NUMBER:<br>COM 07/2024-STW-007 | PAPER SIZE:<br>A0                       |
|   |  | COPYRIGHT PROTECTED                                                         |                                        |                                         |




LEGEND


|   |                               |
|---|-------------------------------|
| D | PIPE OUTSIDE DIAMETER         |
| H | HEIGHT OF HEADWALL ABOVE PIPE |
| B | LENGTH OF APRON SLAB          |

NOTES


1. THE MATERIAL FOR A DEPTH OF 150mm UNDER THE APRON SLAB MUST BE COMPACTED TO A MINIMUM DENSITY OF 90 % OF THE MOD. AASHTO DENSITY.
2. ALL CONCRETE TO BE CLASS 20/19.
3. ENERGY BREAKERS MUST BE PROVIDED WHEN REQUIRED BY THE ENGINEER.
4. THIS OUTLET STRUCTURE ONLY TO BE USED WHEN PIPE SIZE IS LESS THAN 600 mm Ø.
5. ALL BRICKS TO BE OF QUALITY FBSE30 TO SANS 227-2007 WITH WATER ABSORPTION <14% AND EFFLORESCENCE <10.
6. ALL BRICKWORK TO BE IN ENGLISH BOND.
7. NO PLASTERING OF BRICKWORK WILL BE ALLOWED.
8. THE LOWER PORTION OF ANY BRICKWORK GREATER THAN 1m IN HEIGHT SHALL BE INCREASED TO 345mm TO A MAX. OVERALL HEIGHT OF 1.75m.
9. BRICK SAMPLES SHALL BE SUBMITTED FOR TESTING.
10. IN TERMS OF THE NATIONAL WATER ACT, 36 OF 1998, A RATE OF DISCHARGE FROM AN OUTLET STRUCTURE SHALL NOT EXCEED 1m/SEC AND SHALL NOT BE GREATER THAN 100mm IN DEPTH. IF DESIGN INDICATIONS ARE THAT THESE FIGURES WILL BE EXCEEDED, ADDITIONAL ENERGY DISSIPATION MEASURES WILL BE REQUIRED.

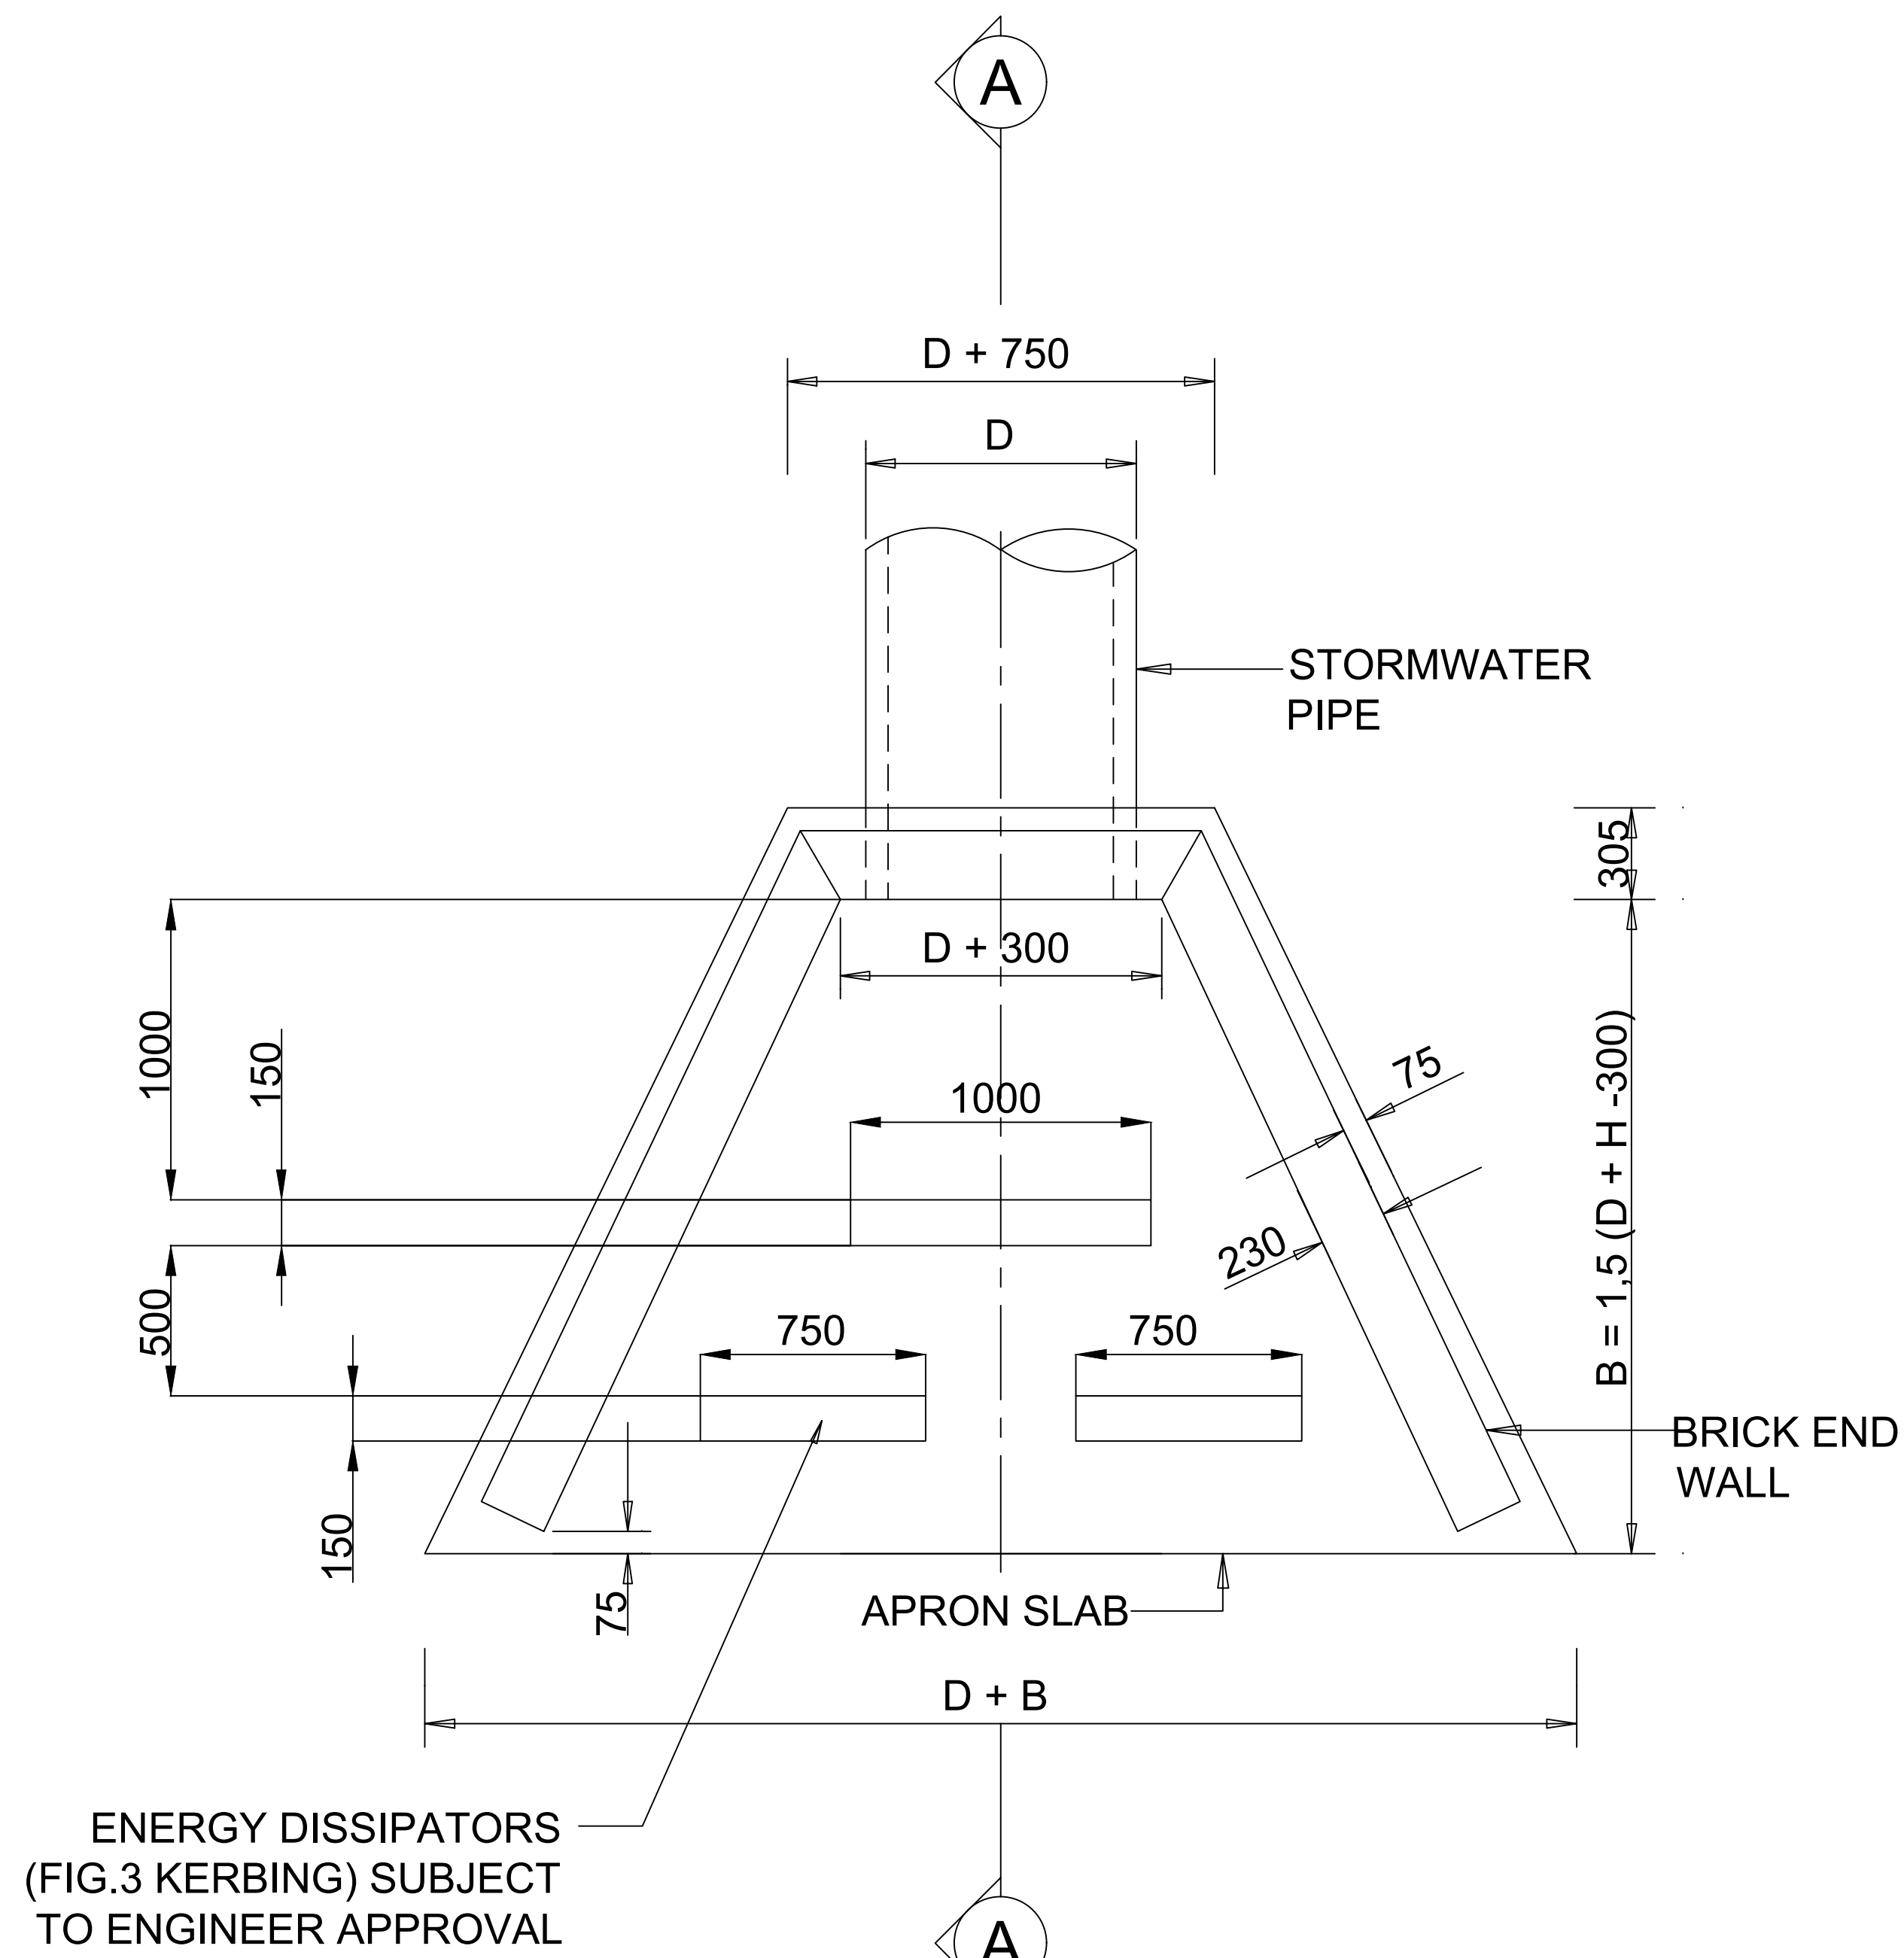

OUTLET PLAN

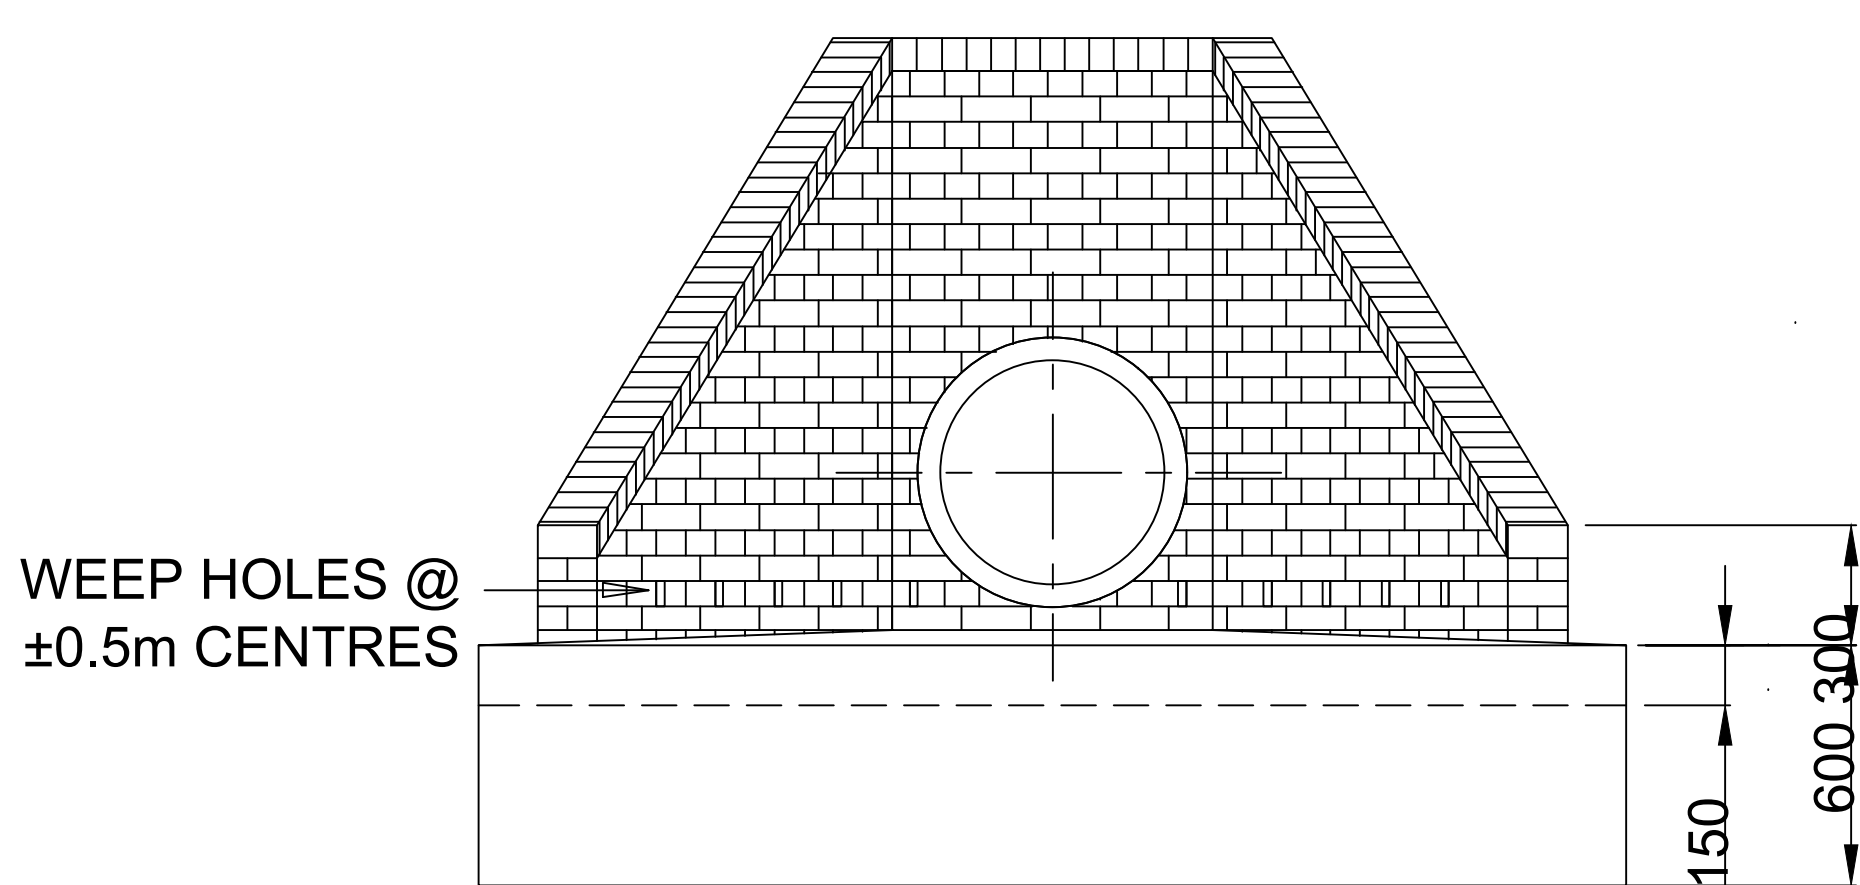

FRONT ELEVATION

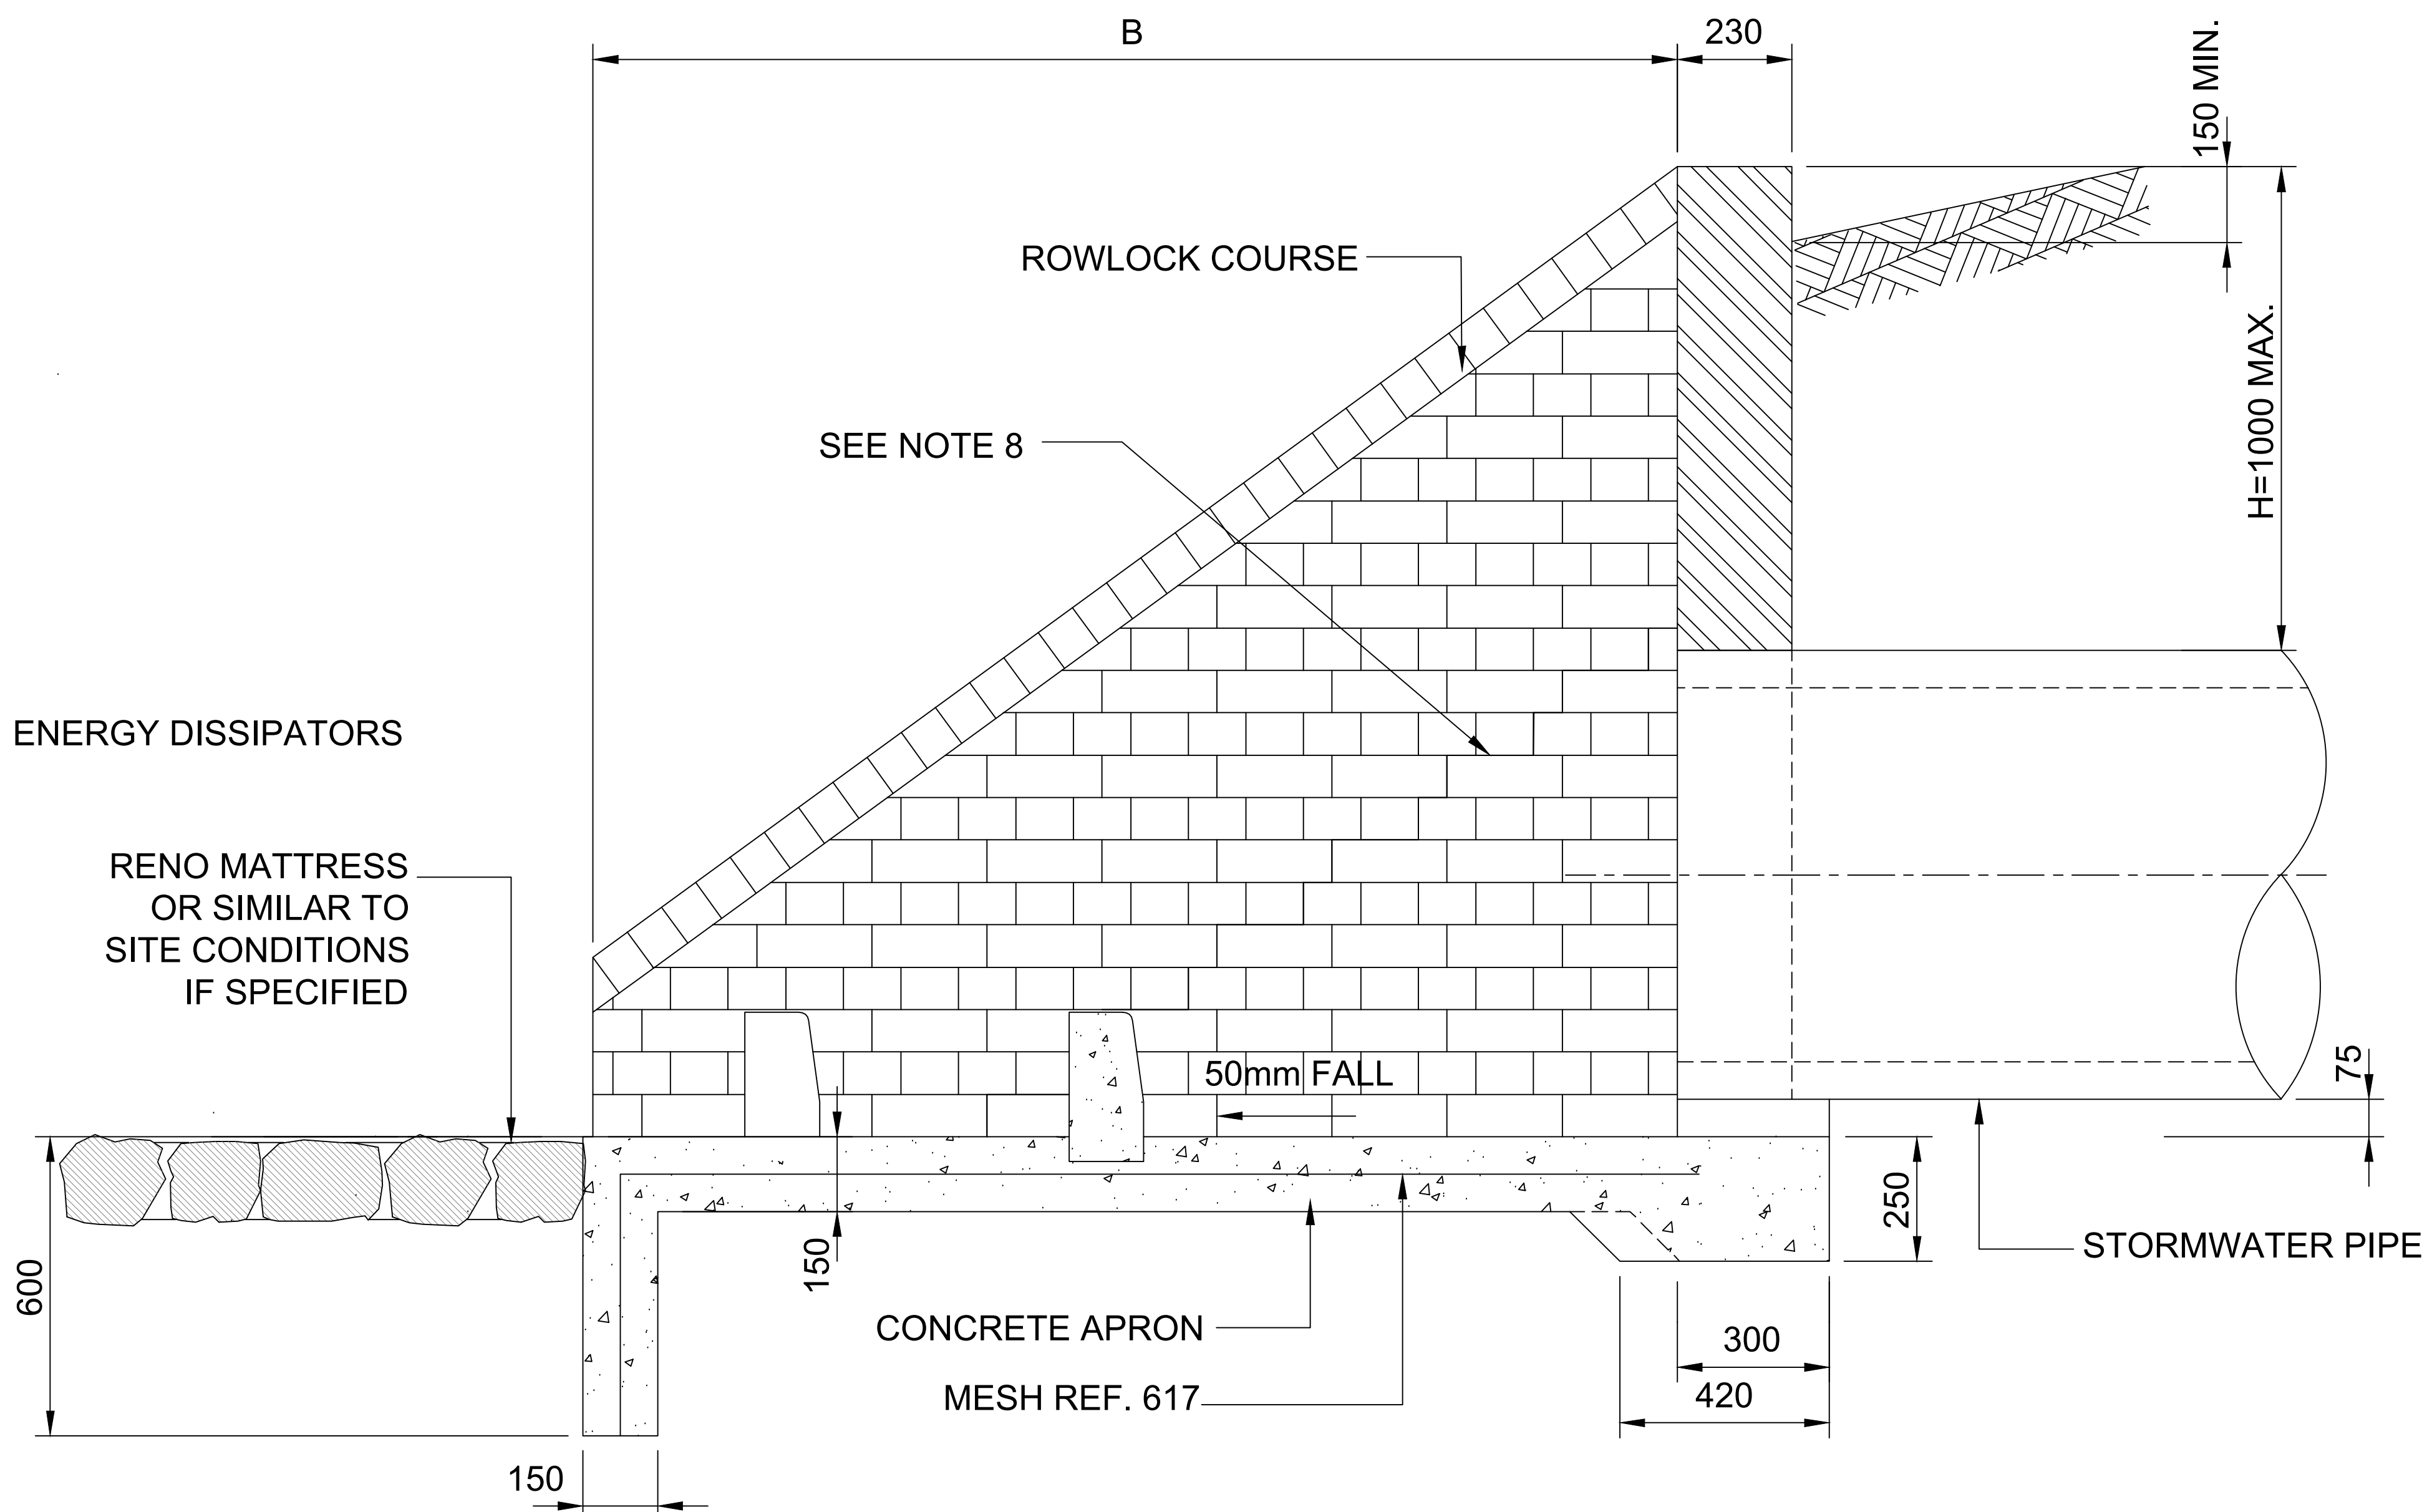

SECTION A-A

| No. | Date:      | ADDITIONS AND AMENDMENTS: | APPROVED |      | DESIGNED BY: | F. L. M  |
|-----|------------|---------------------------|----------|------|--------------|----------|
|     |            |                           | CONS.    | PRE. |              |          |
| 01  | 05 JUNE 23 | ISSUED FOR CONSTRUCTION   |          |      | CHECKED BY:  | S. KGOMO |
|     |            |                           |          |      | DRAWN BY:    | C.N.T    |
|     |            |                           |          |      | APPROVED BY: | S. KGOMO |



19 ROTHERY STREET,  
MBOMBELA,  
1201  
SOUTH AFRICA  
info@raskconsulting.co.za  
Tel: +27 13 755 3230

CONSULTING ENGINEERS  
STAMPED ON:



1 NEL STREET  
CIVIL CENTRE  
MBOMBELA  
1200,  
TEL: 013 759 2190

| APPROVED   |  |
|---|--|
| THIS APPROVAL IS FOR PROCEDURAL AND ADMINISTRATIVE REVIEW PURPOSES ONLY AND DOES NOT ATTRACT LEGAL LIABILITY OF ANY KIND FROM WHATSOEVER OR HOWEVER ARISING |  |
| MUNICIPAL REPRESENTATIVE   |  |
| DATE:   |  |

|                                                                             |  |
|-----------------------------------------------------------------------------|--|
| PAVING OF STREET FROM MKASI CLINIC TO GUTSHWA TRADITIONAL COUNCIL (WARD 31) |  |
| DETAIL OF TYPICAL BRICK OUTLET STRUCTURE                                    |  |

|                                     |                                      |
|-------------------------------------|--------------------------------------|
| REVISION: 00                        | SCALE: NTS                           |
| CONTRACT NO.                        | PROJECT STATUS: CONSTRUCTION DRAWING |
| DRAWING NUMBER: COM 07/2024-STW-008 | PAPER SIZE: A0                       |
| COPYRIGHT PROTECTED                 |                                      |








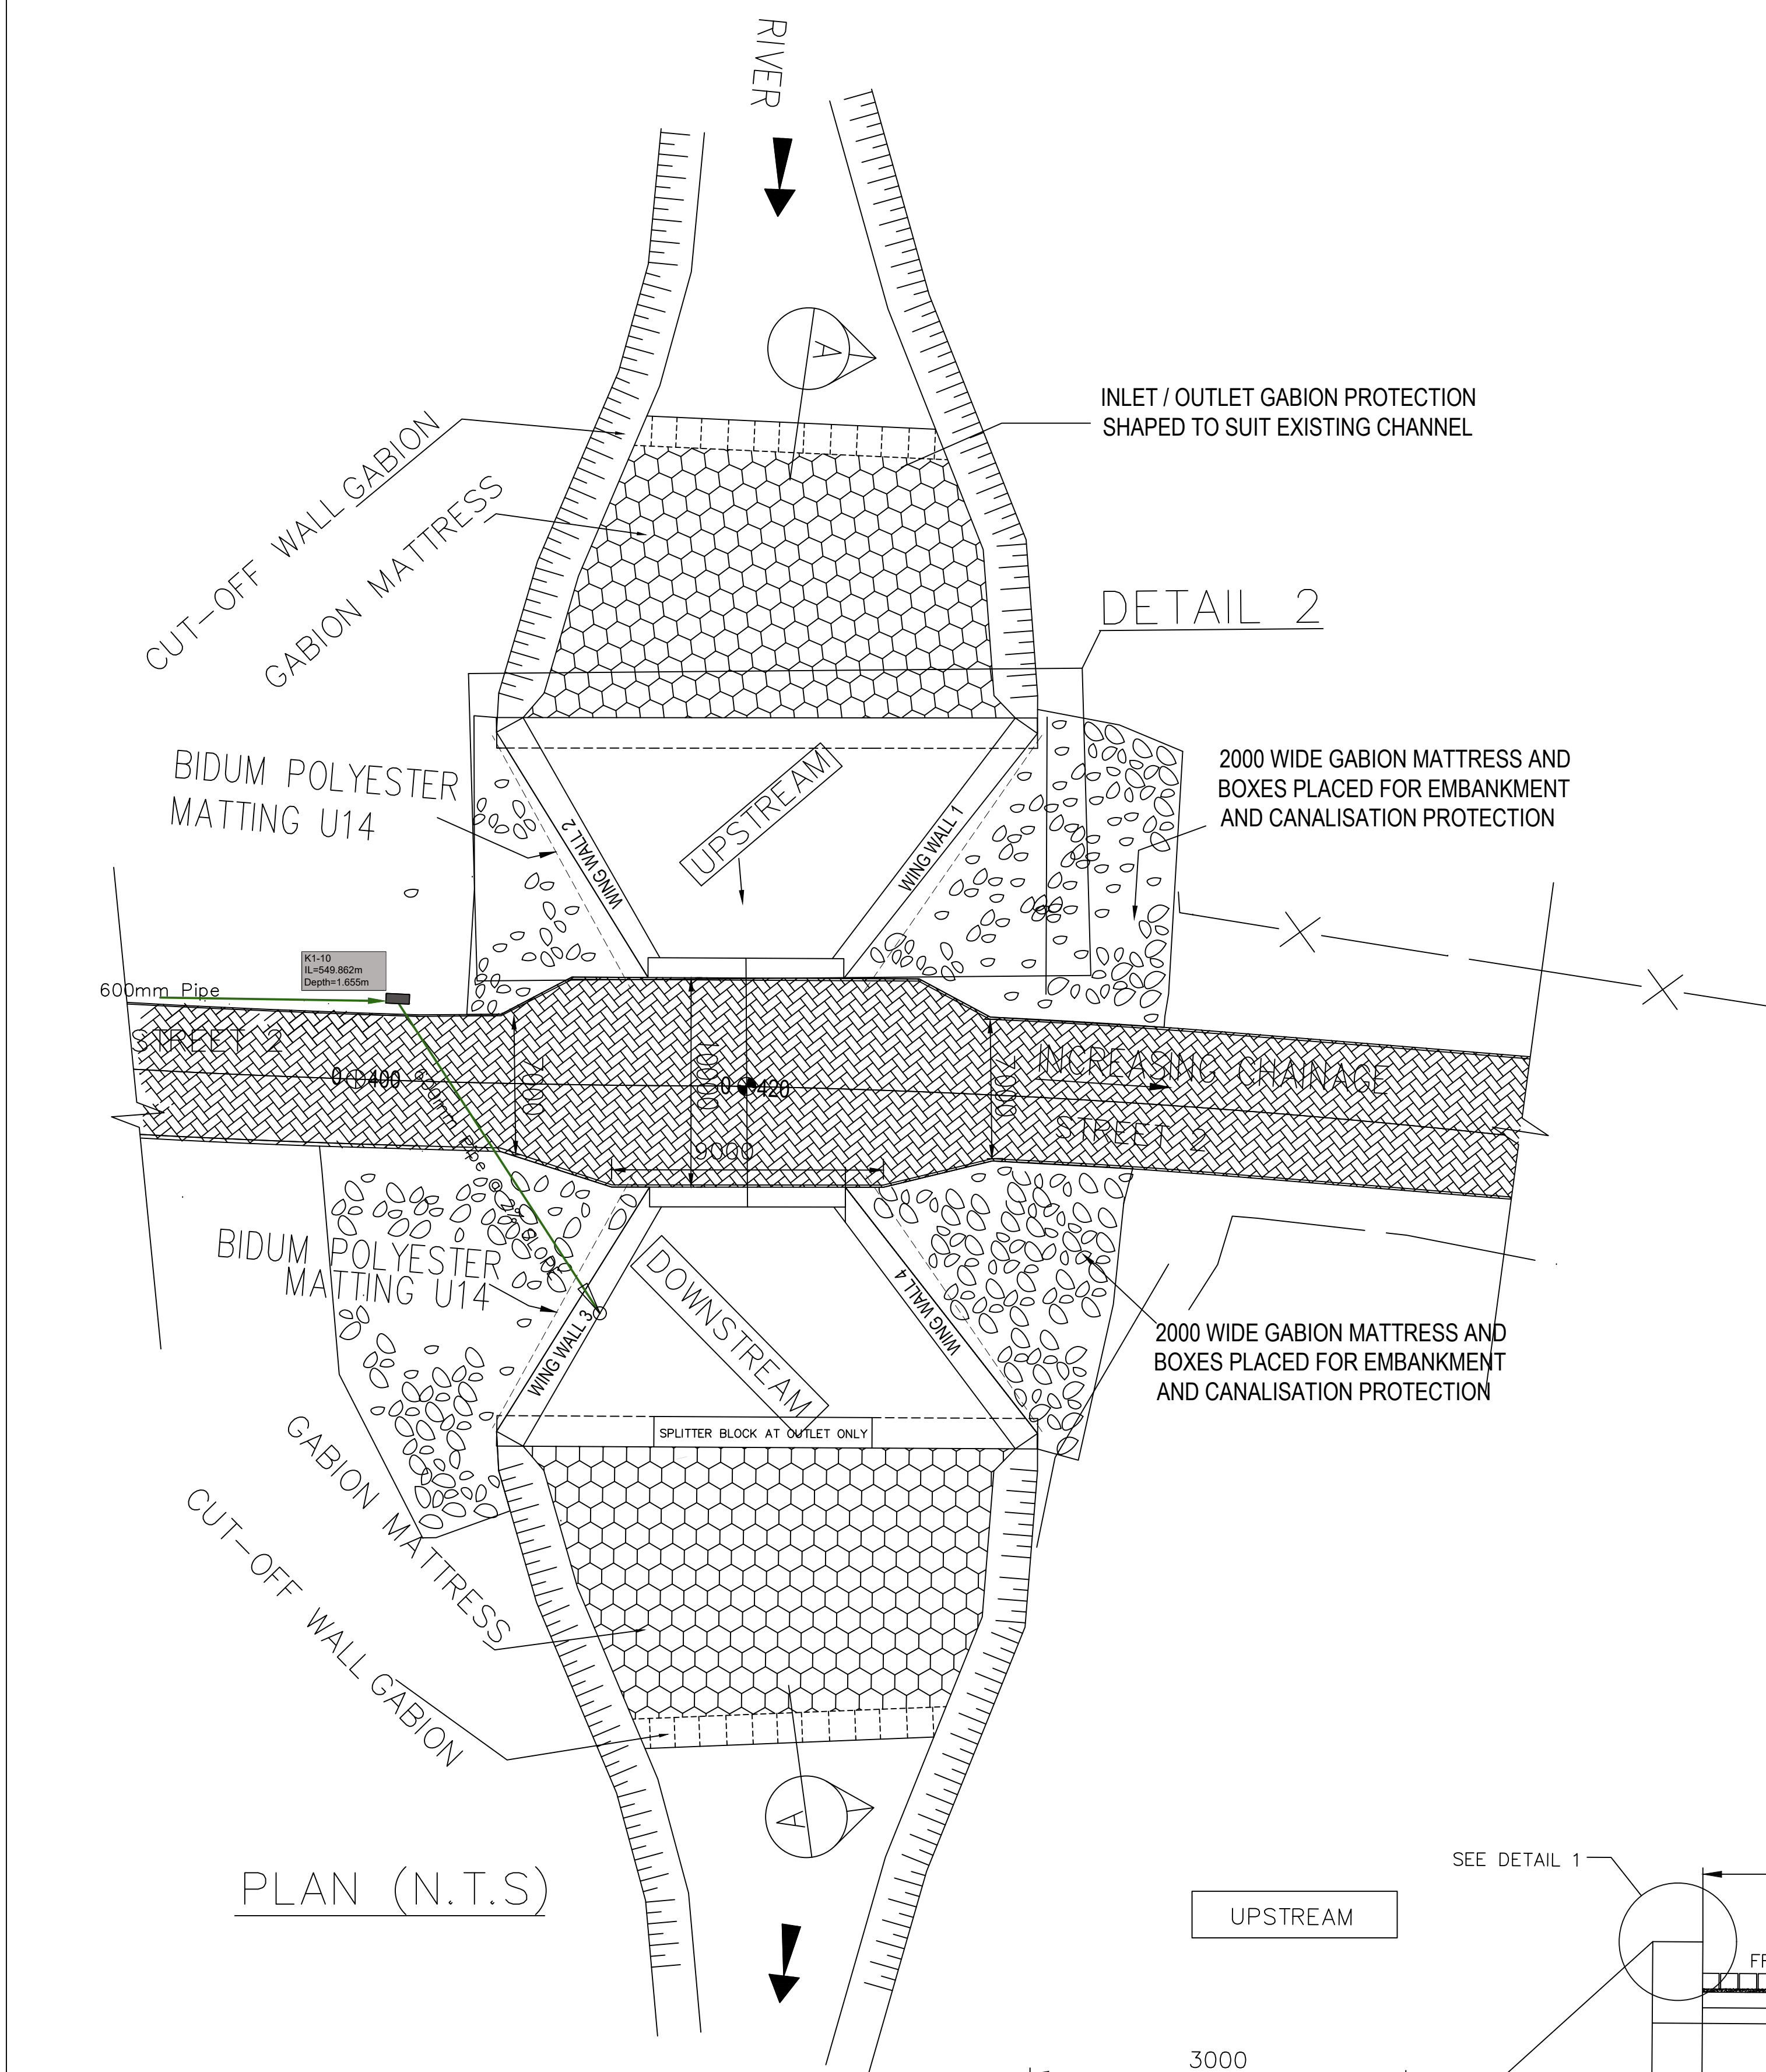


TABLE 1

| NOMINAL SPAN | NOMINAL HEIGHT | DIMENSIONS |      |      |      |      |
|--------------|----------------|------------|------|------|------|------|
| B            | H              | C          | D    | E    | F    | G    |
| 900          | 900            | 860        | 1720 | 2040 | 4070 | 2040 |
| 1200         | 1200           | 880        | 1760 | 2040 | 4070 | 2040 |
| 1500         | 1200           | 900        | 1800 | 2700 | 4780 | 2700 |
| 1800         | 1500           | 1080       | 2160 | 2700 | 5190 | 2700 |
| * 2400       | 1800           | —          | —    | —    | —    | —    |
| * 2400       | 2400           | —          | —    | —    | —    | —    |

TABLE 2

| ITEM | NUMBER | DIAMETER | CUT LENGTH | CODE | SHAPE    |
|------|--------|----------|------------|------|----------|
| A1   | VARIES | Y8       | 600        | 60   | 100 75   |
| A2   | 4      | Y12      | VARIES     | 20   | STRAIGHT |
| A3   | VARIES | Y12      | 500        | 32   |          |

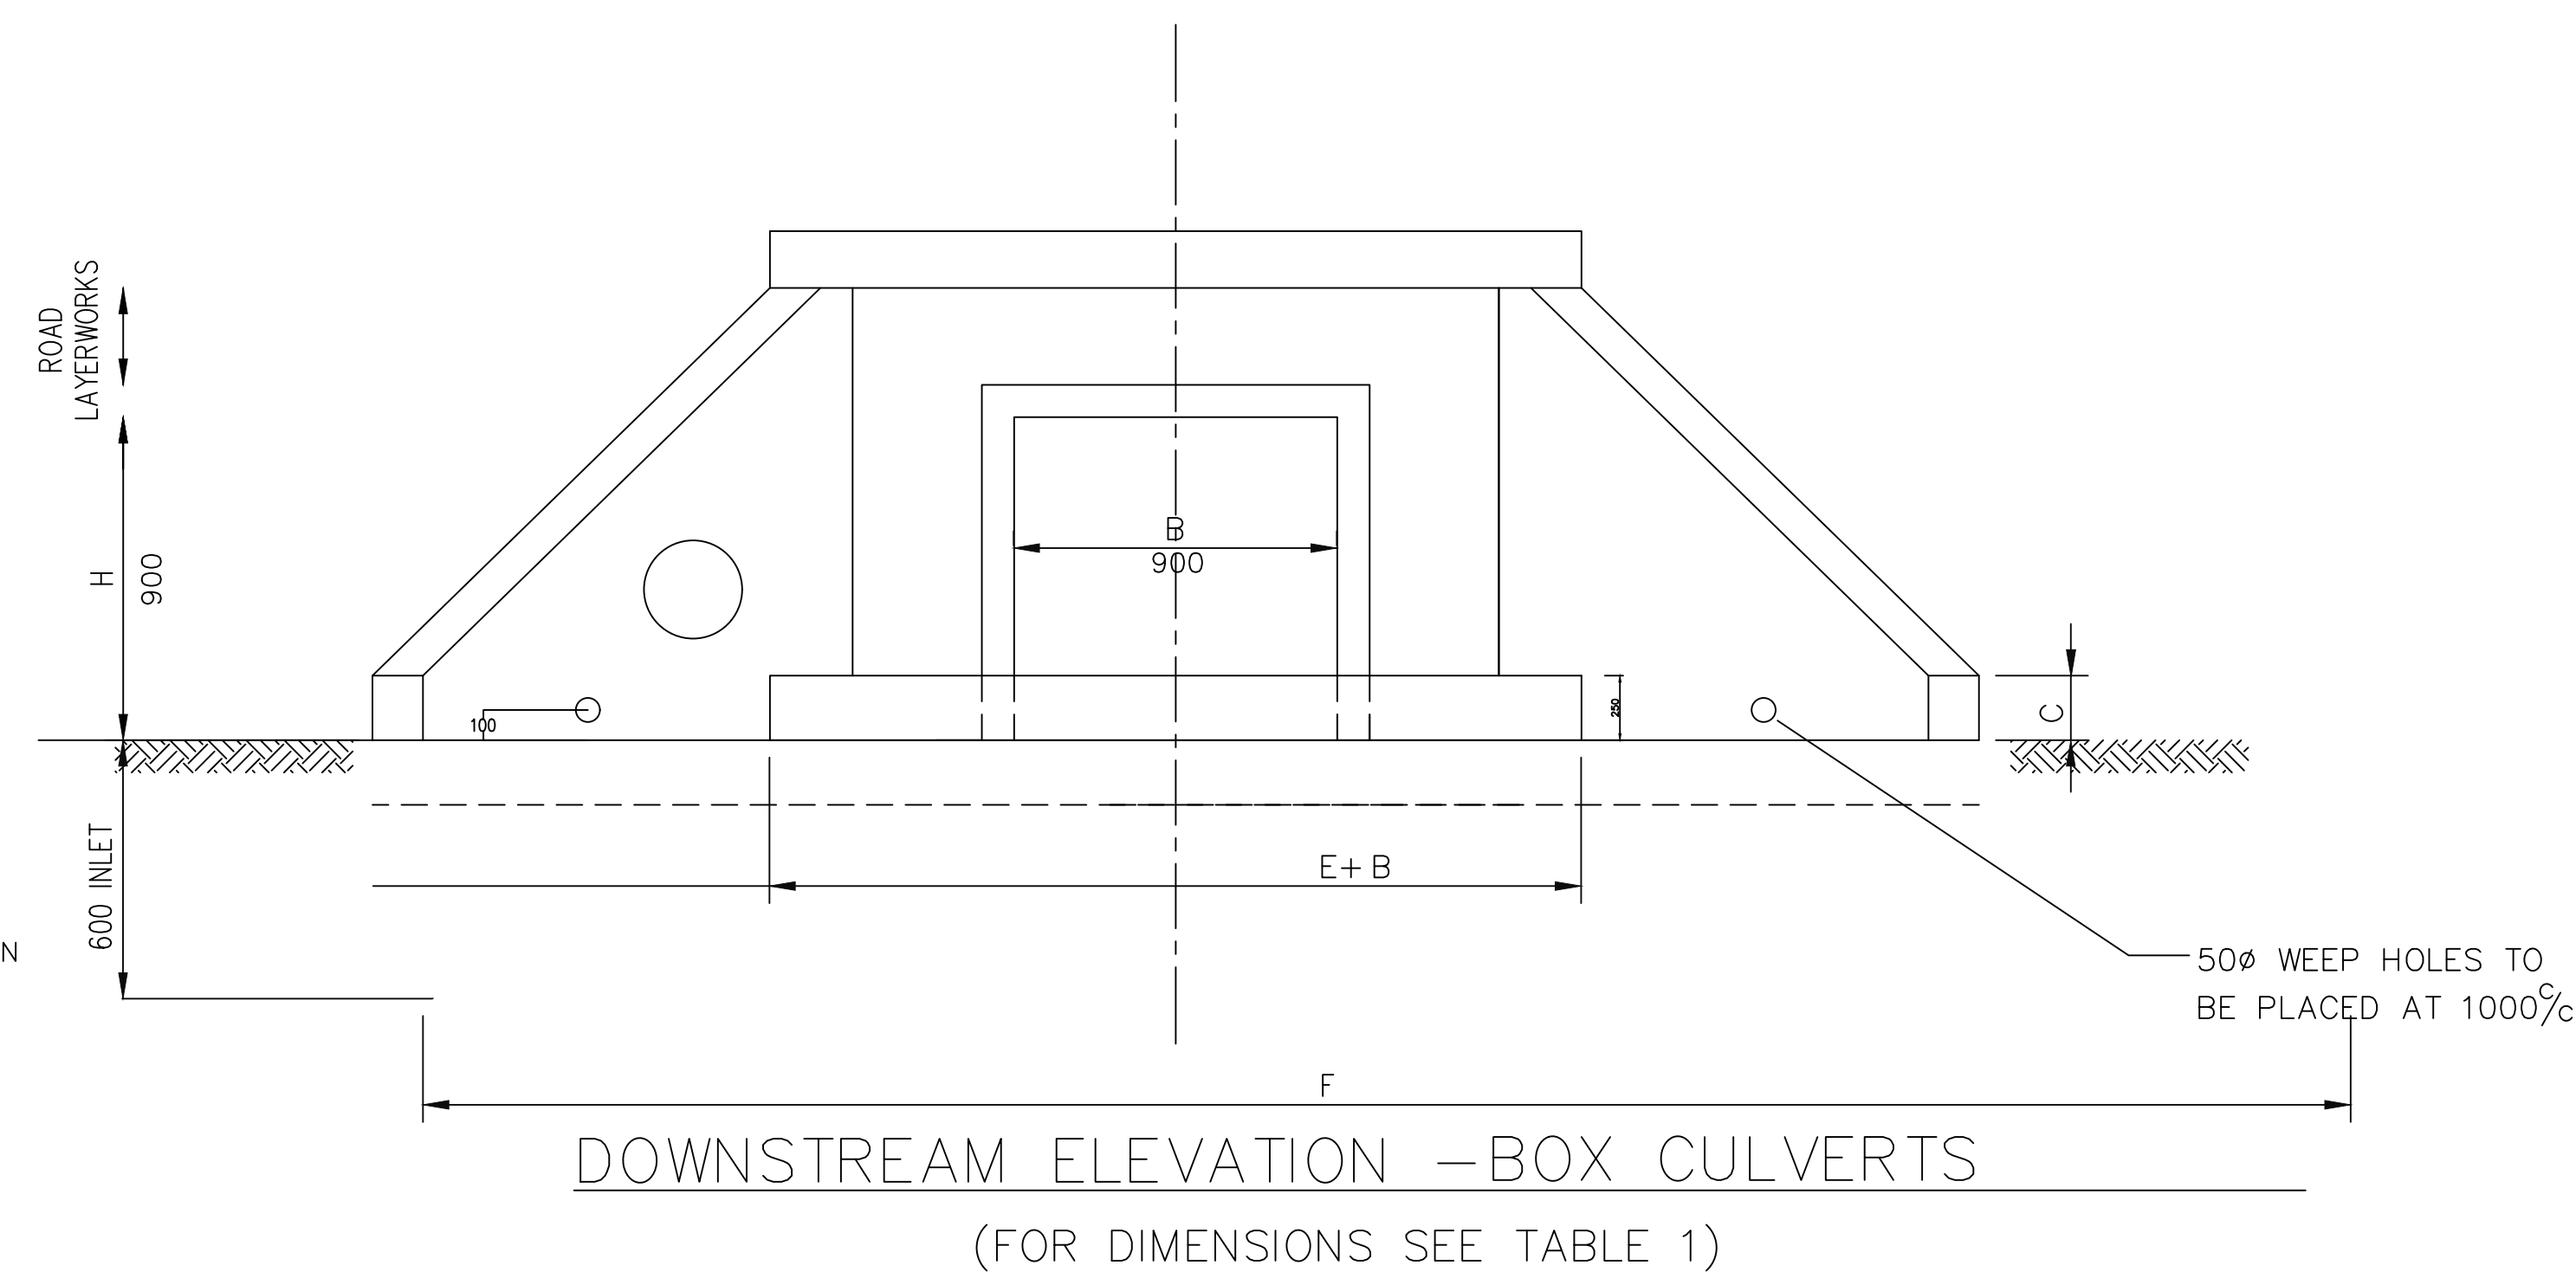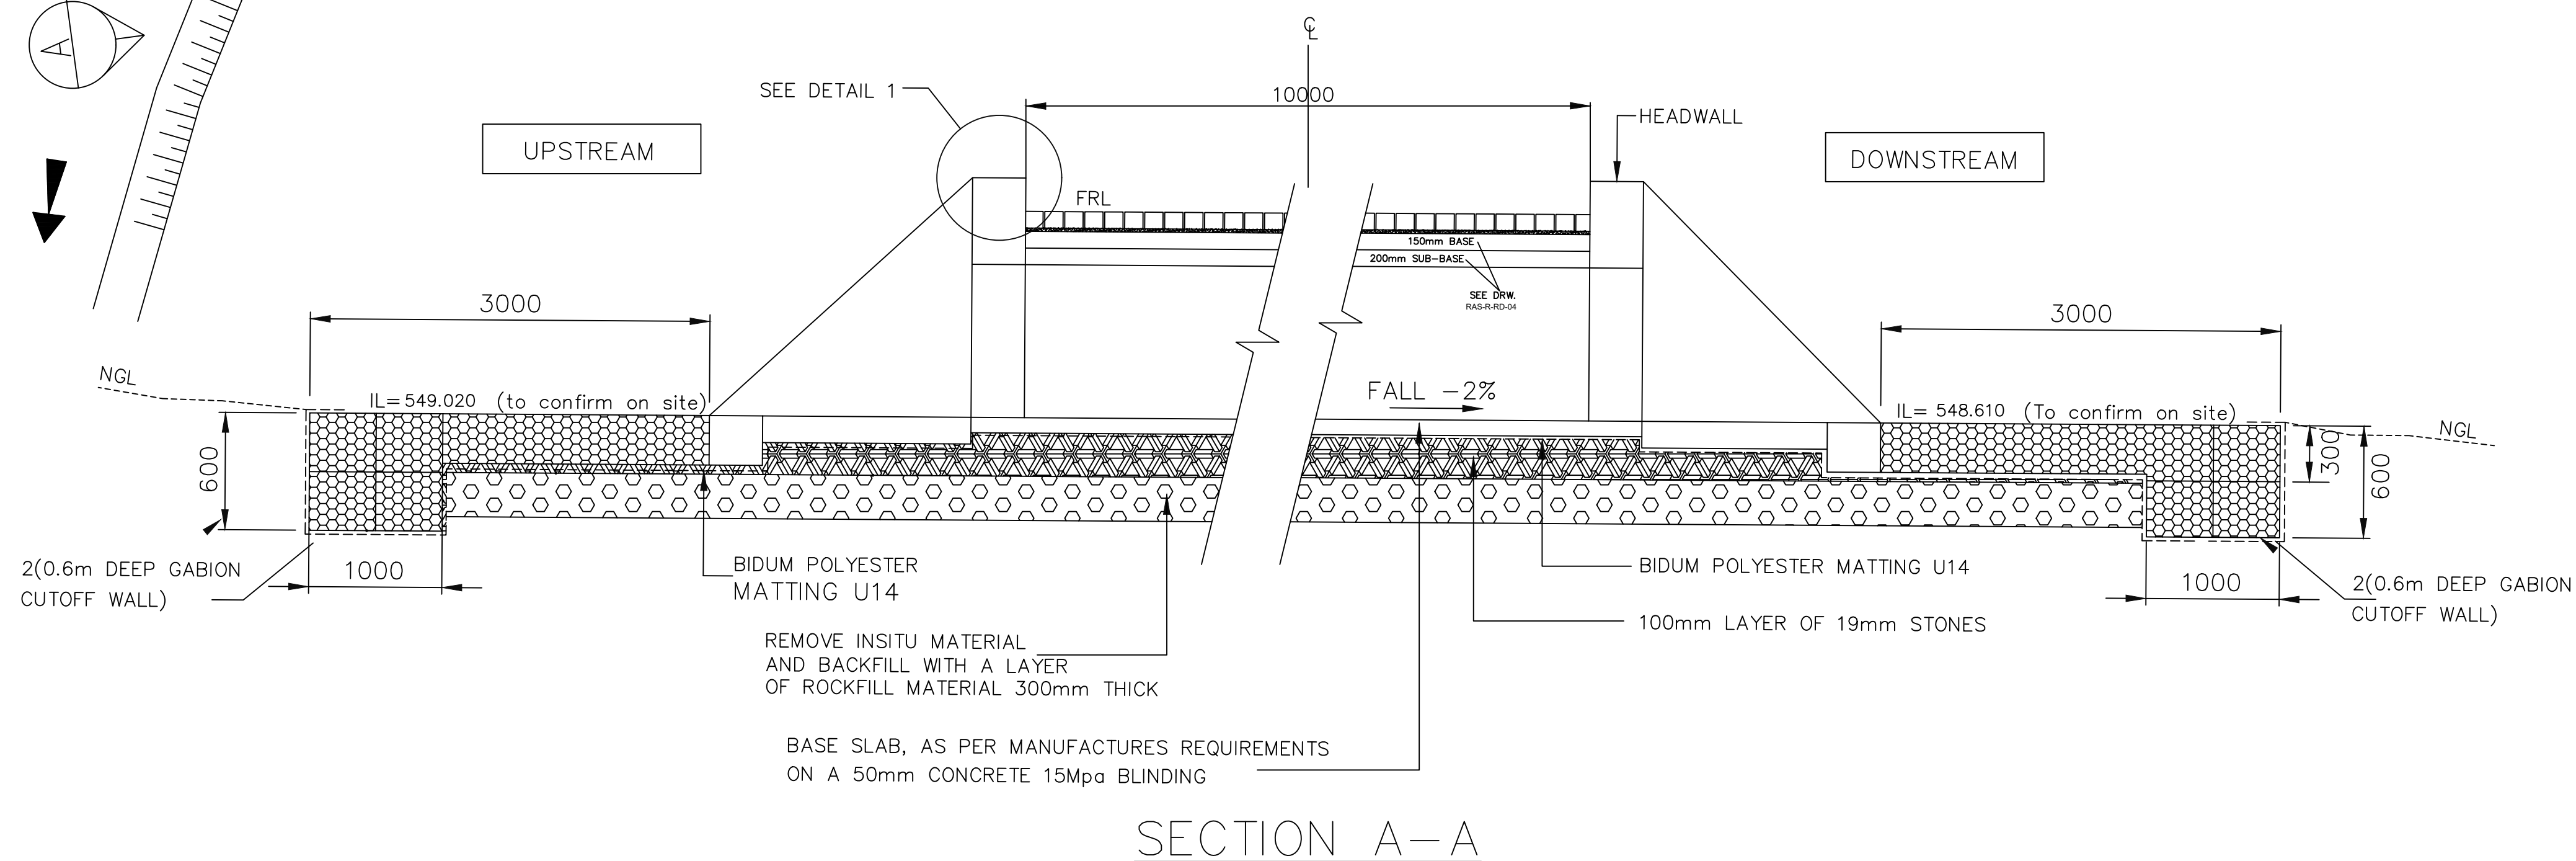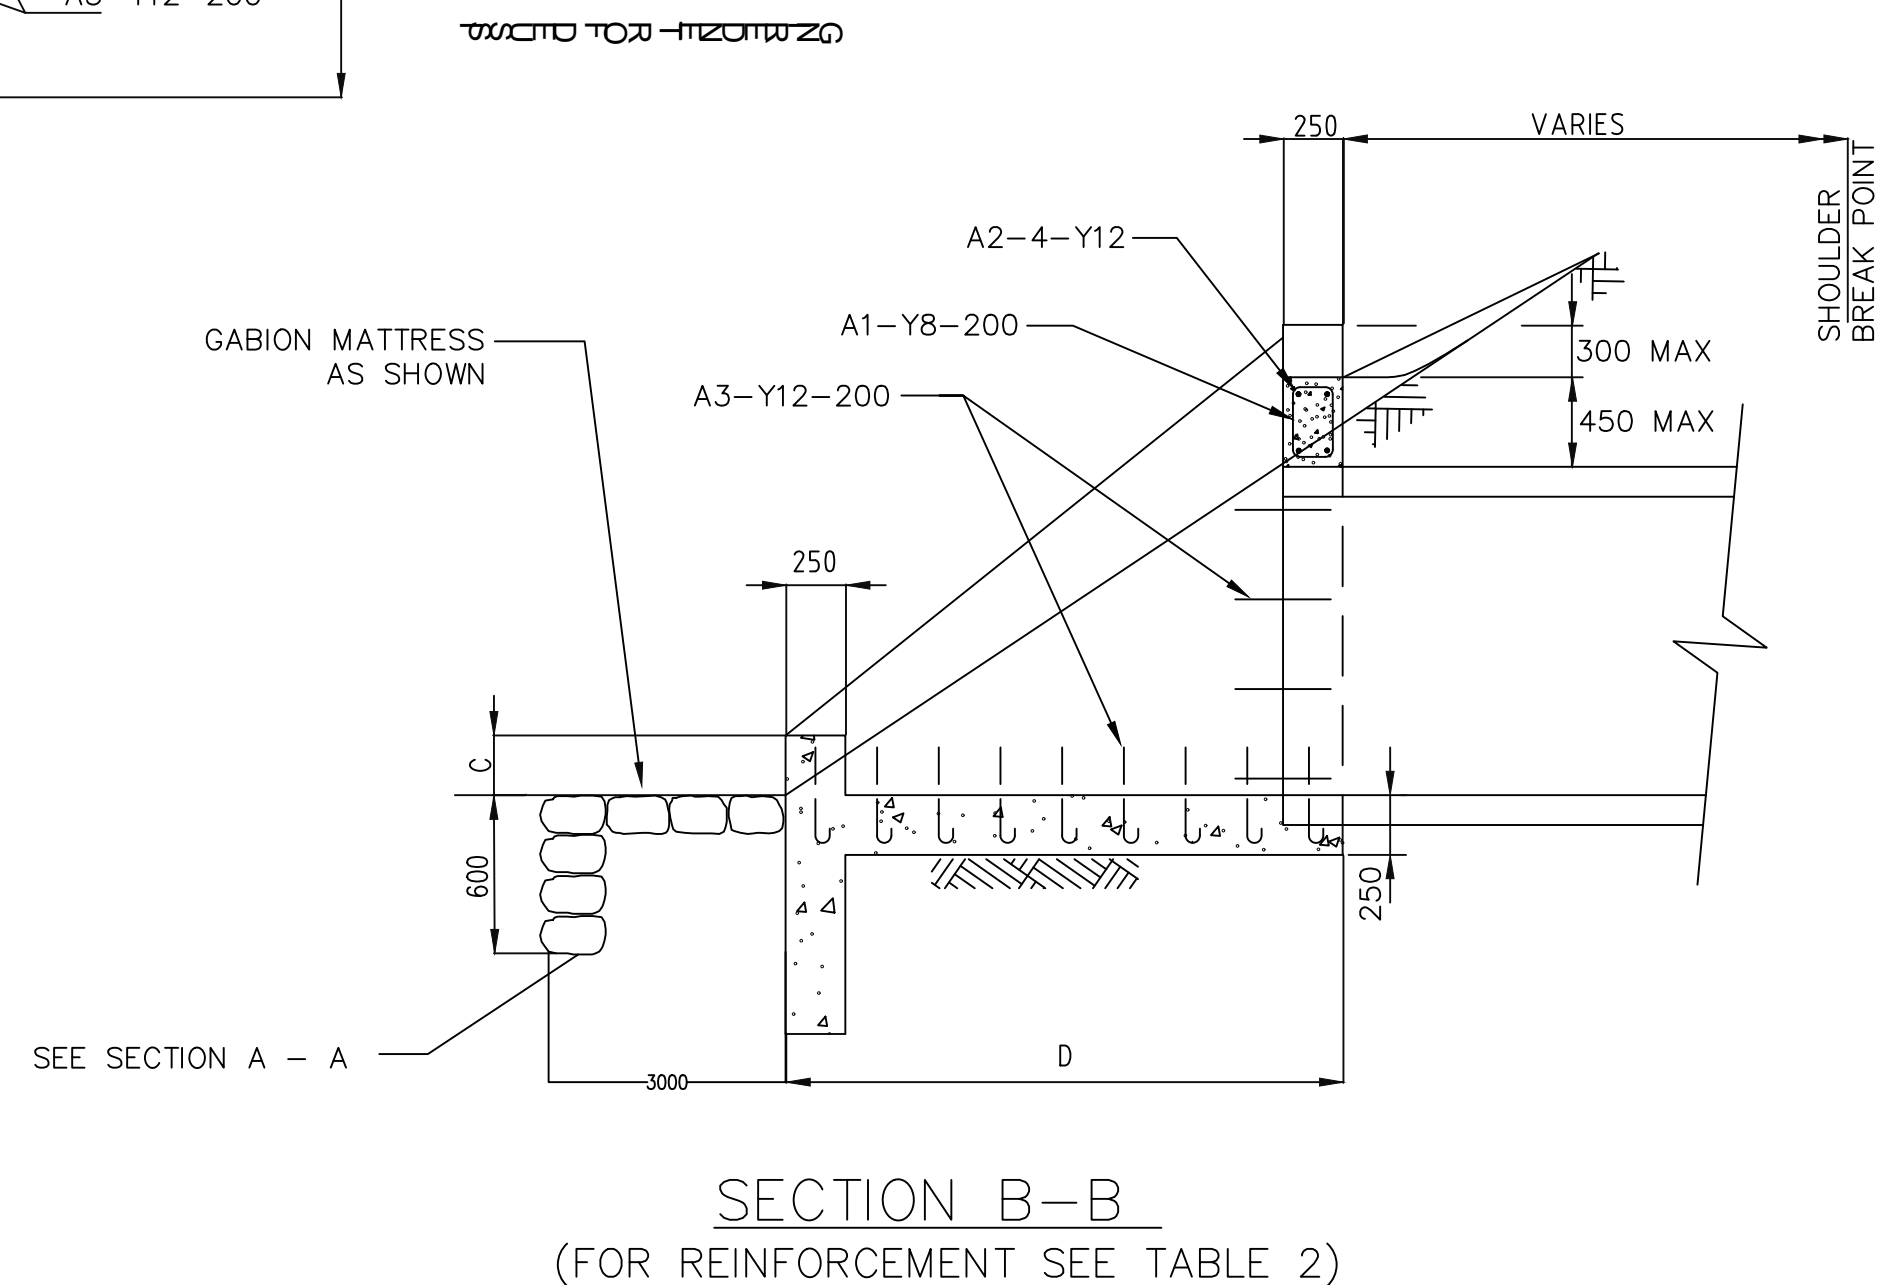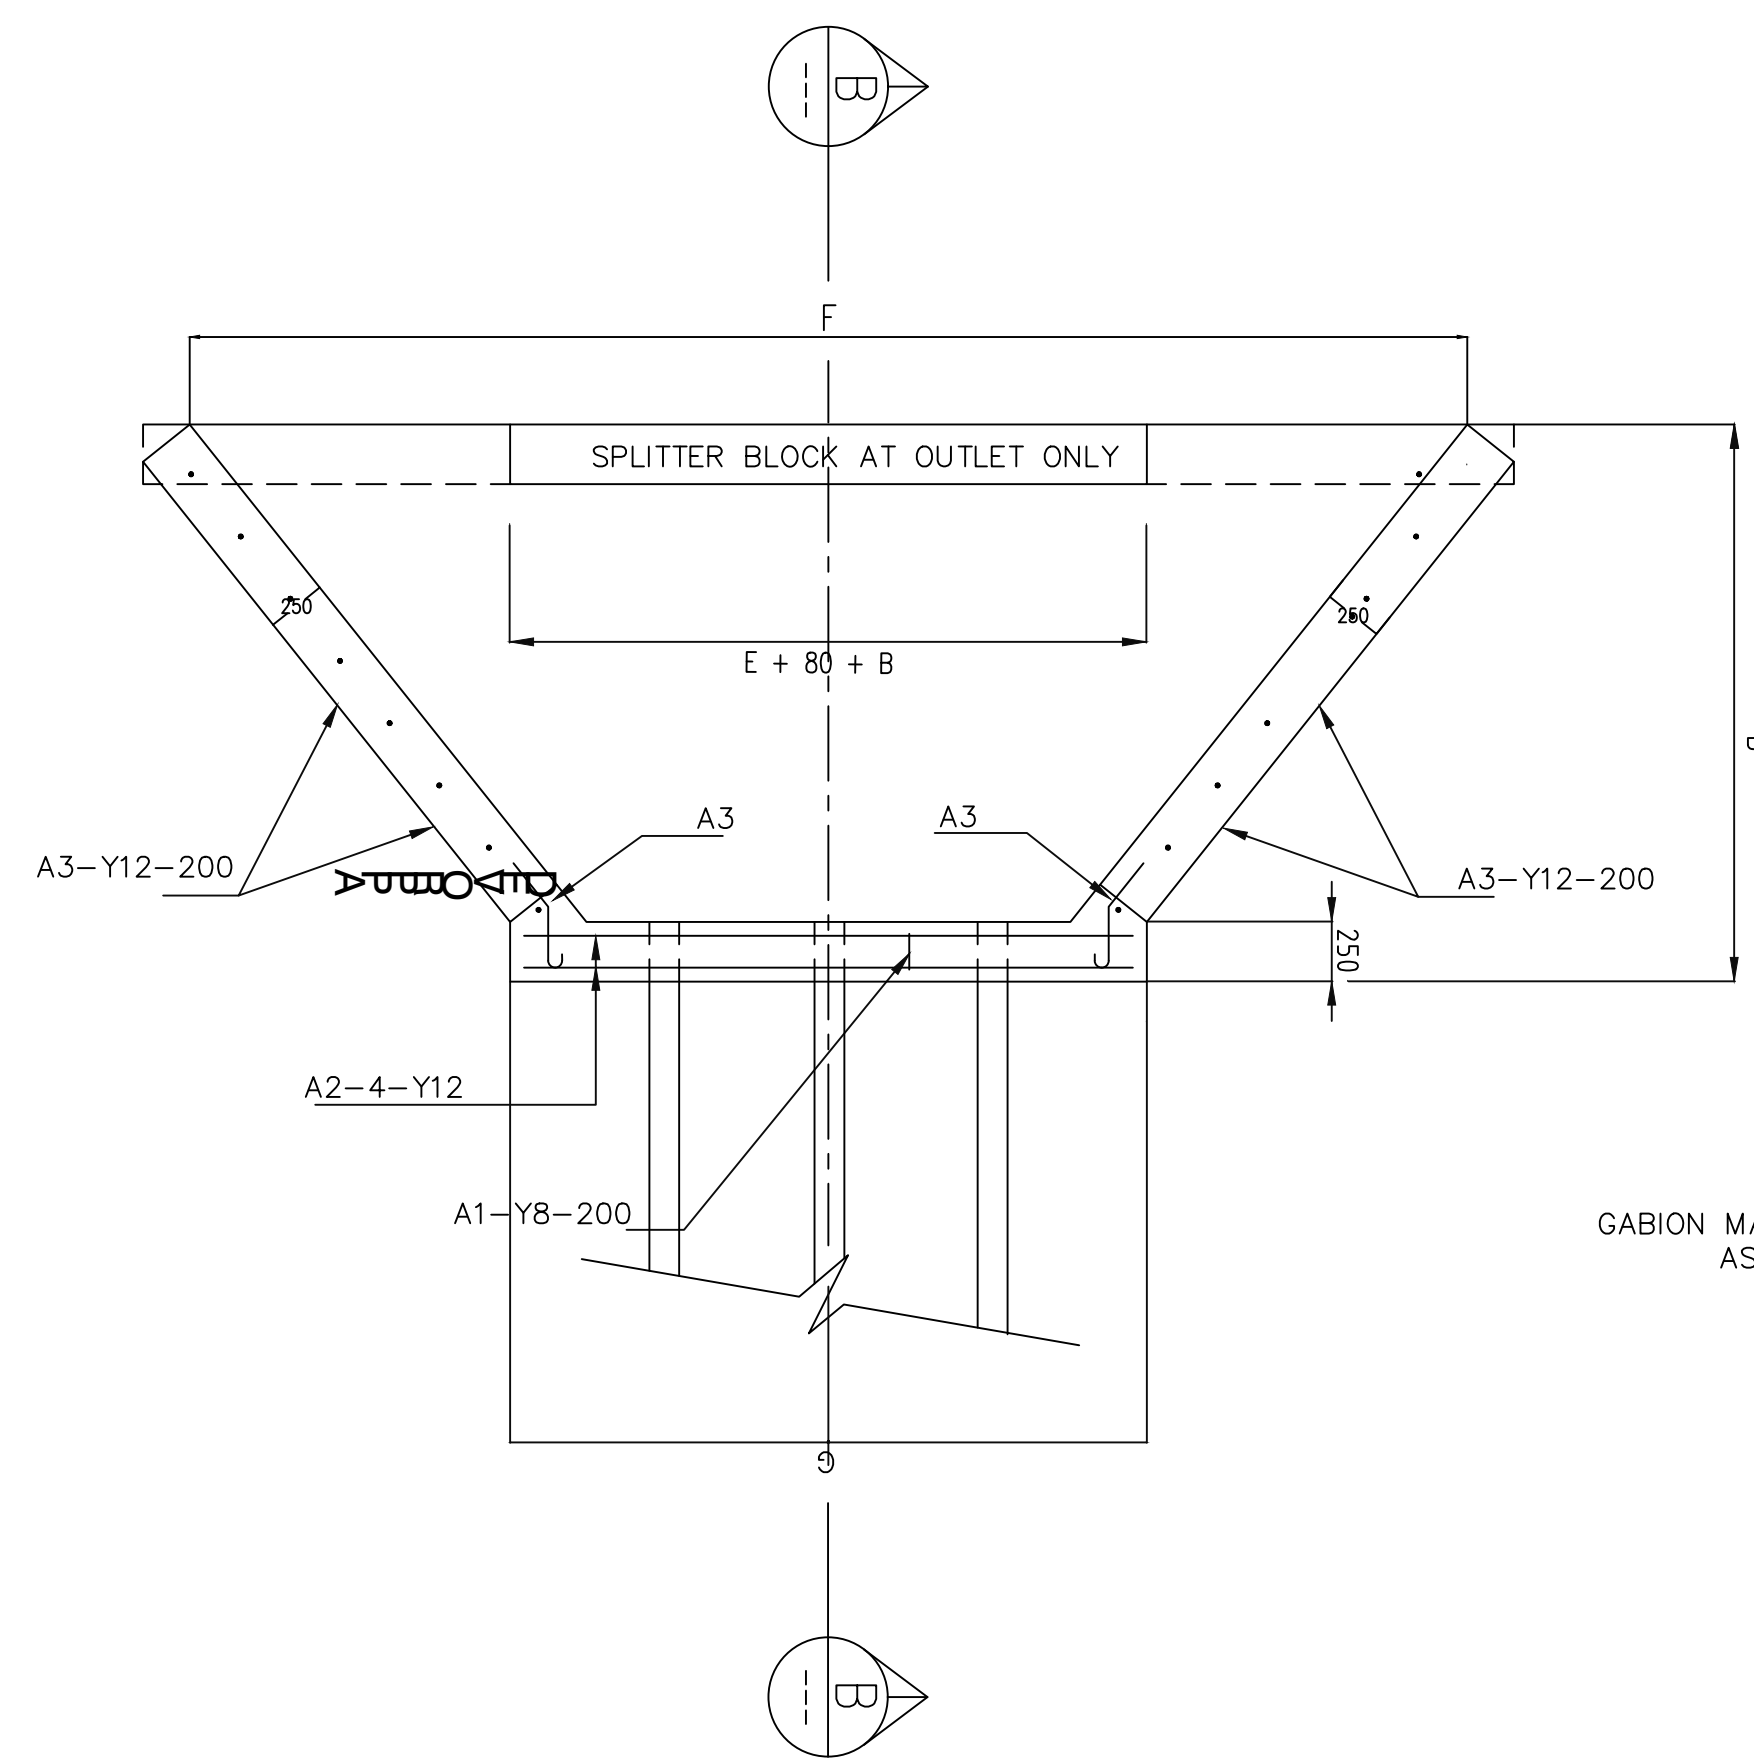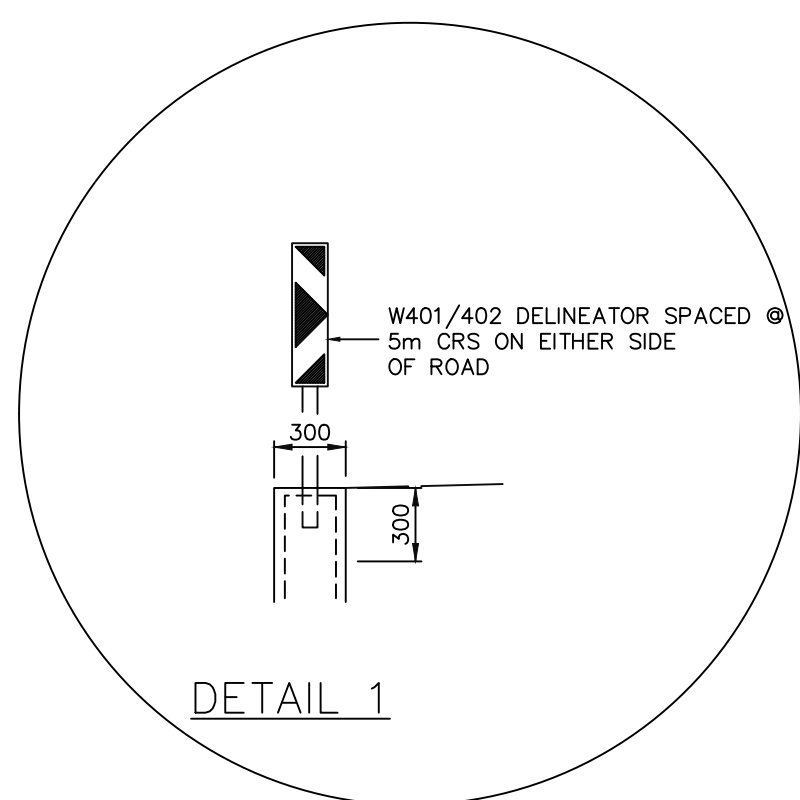

NOTES: -

1. INLET/OUTLET APPROACHES IN FILL CONDITION TO BE GABION WALL PITCHED
2. SPLITTER BLOCK MAY BE OMITTED IF DISCHARGE VELOCITY IS LESS THAN 1.5m/s AND PROVIDED AT OUTLETS ONLY.
3. CUT OFF WALLS MAY BE OMITTED IF STRUCTURE IS FOUNDED ON ROCK.
4. FOR MULTIPLE BOX CULVERTS INCREASE DIMENSIONS "E" AND "F" BY  $(n-1)(B+80)$ mm WHERE n = NUMBER OF UNITS WHERE B = NOMINAL SPAN OF BOX CULVERT
5. H - IS THE STD BOX CULVERT HEIGHT.
6. ALL CONCRETE TO BE 20MPa. MIN COVER TO STEEL IS 40mm.
7. SQUARE MESH FABRIC (REFERENCE S.M.F. 395) TO BE PLACED CENTRALLY IN ALL APRON SLABS.
8. DIMENSIONS IN TABLE 1 ARE AS PER MANUFACTURING STANDARD OF ROCLA PORTAL CULVERTS TYPE RECTANGULAR (RP) SABS CLASS "S" AND EQUIVALENT.

| No. | Date:     | ADDITIONS AND AMENDMENTS: | APPROVED | DESIGNED     | F. L. M  |
|-----|-----------|---------------------------|----------|--------------|----------|
|     |           |                           | CONS.    | BY:          |          |
| 01  | 05 NOV 23 | ISSUED FOR CONSTRUCTION   |          | CHECKED BY:  | S. KGOMO |
|     |           |                           |          | DRAWN BY:    | C.N.T    |
|     |           |                           |          | APPROVED BY: | S. KGOMO |

**RASK CONSULTING**  
CIVIL ENGINEERS & PROJECT MANAGERS

19 ROTHERY STREET,  
MBOMBELA,  
1201  
SOUTH AFRICA  
info@raskconsulting.co.za  
Tel: +27 13 755 3230

CONSULTING ENGINEERS  
STAMPED ON:



1 NEL STREET  
CIVIL CENTRE  
MBOMBELA  
1200,  
TEL: 013 759 2190


THIS APPROVAL IS FOR PROCEDURAL AND ADMINISTRATIVE REVIEW PURPOSES ONLY AND DOES NOT ATTRACT LEGAL LIABILITY OF ANY KIND FROM WHATSOEVER OR HOWEVER ARISING

MUNICIPAL REPRESENTATIVE  
DATE:

DETAIL 1: CULVERT GENERAL ARRANGEMENT



|                                     |                                      |
|-------------------------------------|--------------------------------------|
| REVISION: 00                        | SCALE:                               |
| CONTRACT NO.                        | PROJECT STATUS: CONSTRUCTION DRAWING |
| DRAWING NUMBER: COM 07/2024-STW-009 | PAPER SIZE: A0                       |
| COPYRIGHT PROTECTED                 |                                      |



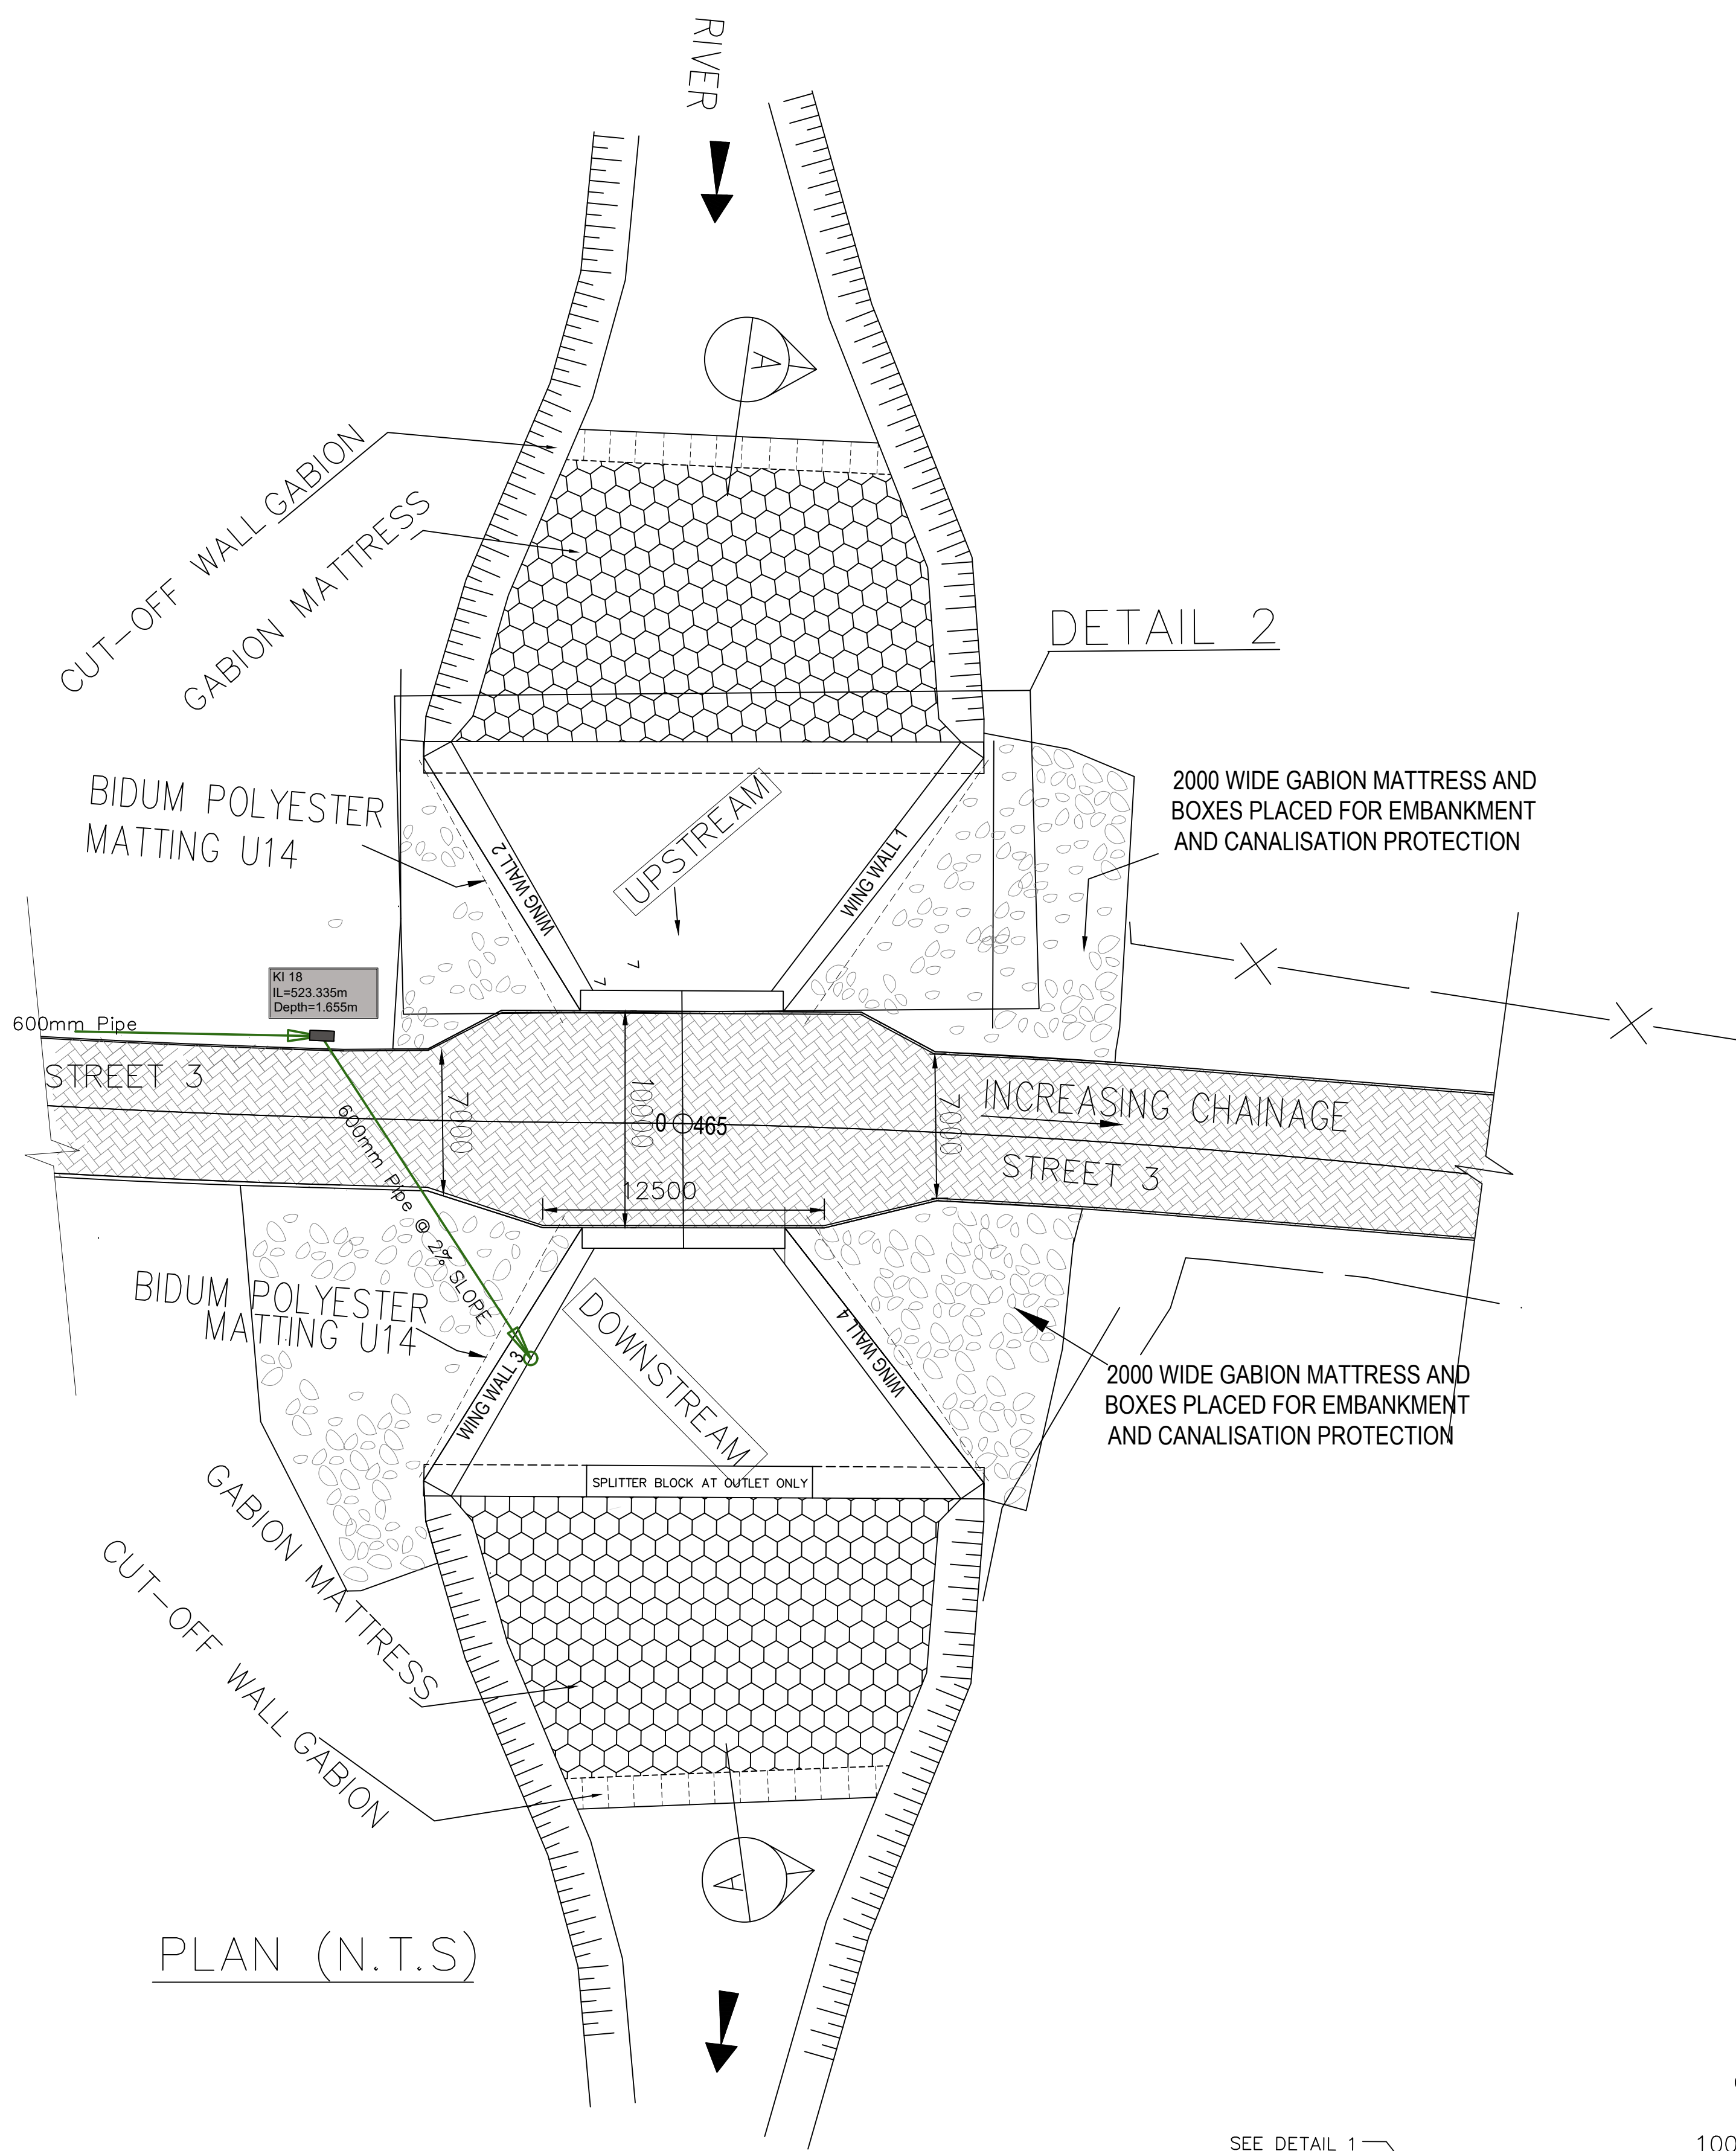


| NOMINAL SPAN |      | NOMINAL HEIGHT |      | DIMENSIONS |      |      |  |
|--------------|------|----------------|------|------------|------|------|--|
| B            | H    | C              | D    | E          | F    | G    |  |
| 900          | 900  | 860            | 1720 | 2040       | 4070 | 2040 |  |
| 1200         | 1200 | 880            | 1760 | 2040       | 4070 | 2040 |  |
| 1500         | 1200 | 900            | 1800 | 2700       | 4780 | 2700 |  |
| 1800         | 1500 | 1080           | 2160 | 2700       | 5190 | 2700 |  |
| • 2400       | 1800 | —              | —    | —          | —    | —    |  |
| • 2400       | 2400 | —              | —    | —          | —    | —    |  |


| ITEM | NUMBER | DIAMETER | CUT LENGTH | CODE | SHAPE     |
|------|--------|----------|------------|------|-----------|
| A1   | VARIES | Y8       | 600        | 60   | 150 x 110 |
| A2   | 4      | Y12      | VARIES     | 20   | STRAIGHT  |
| A3   | VARIES | Y12      | 500        | 32   |           |

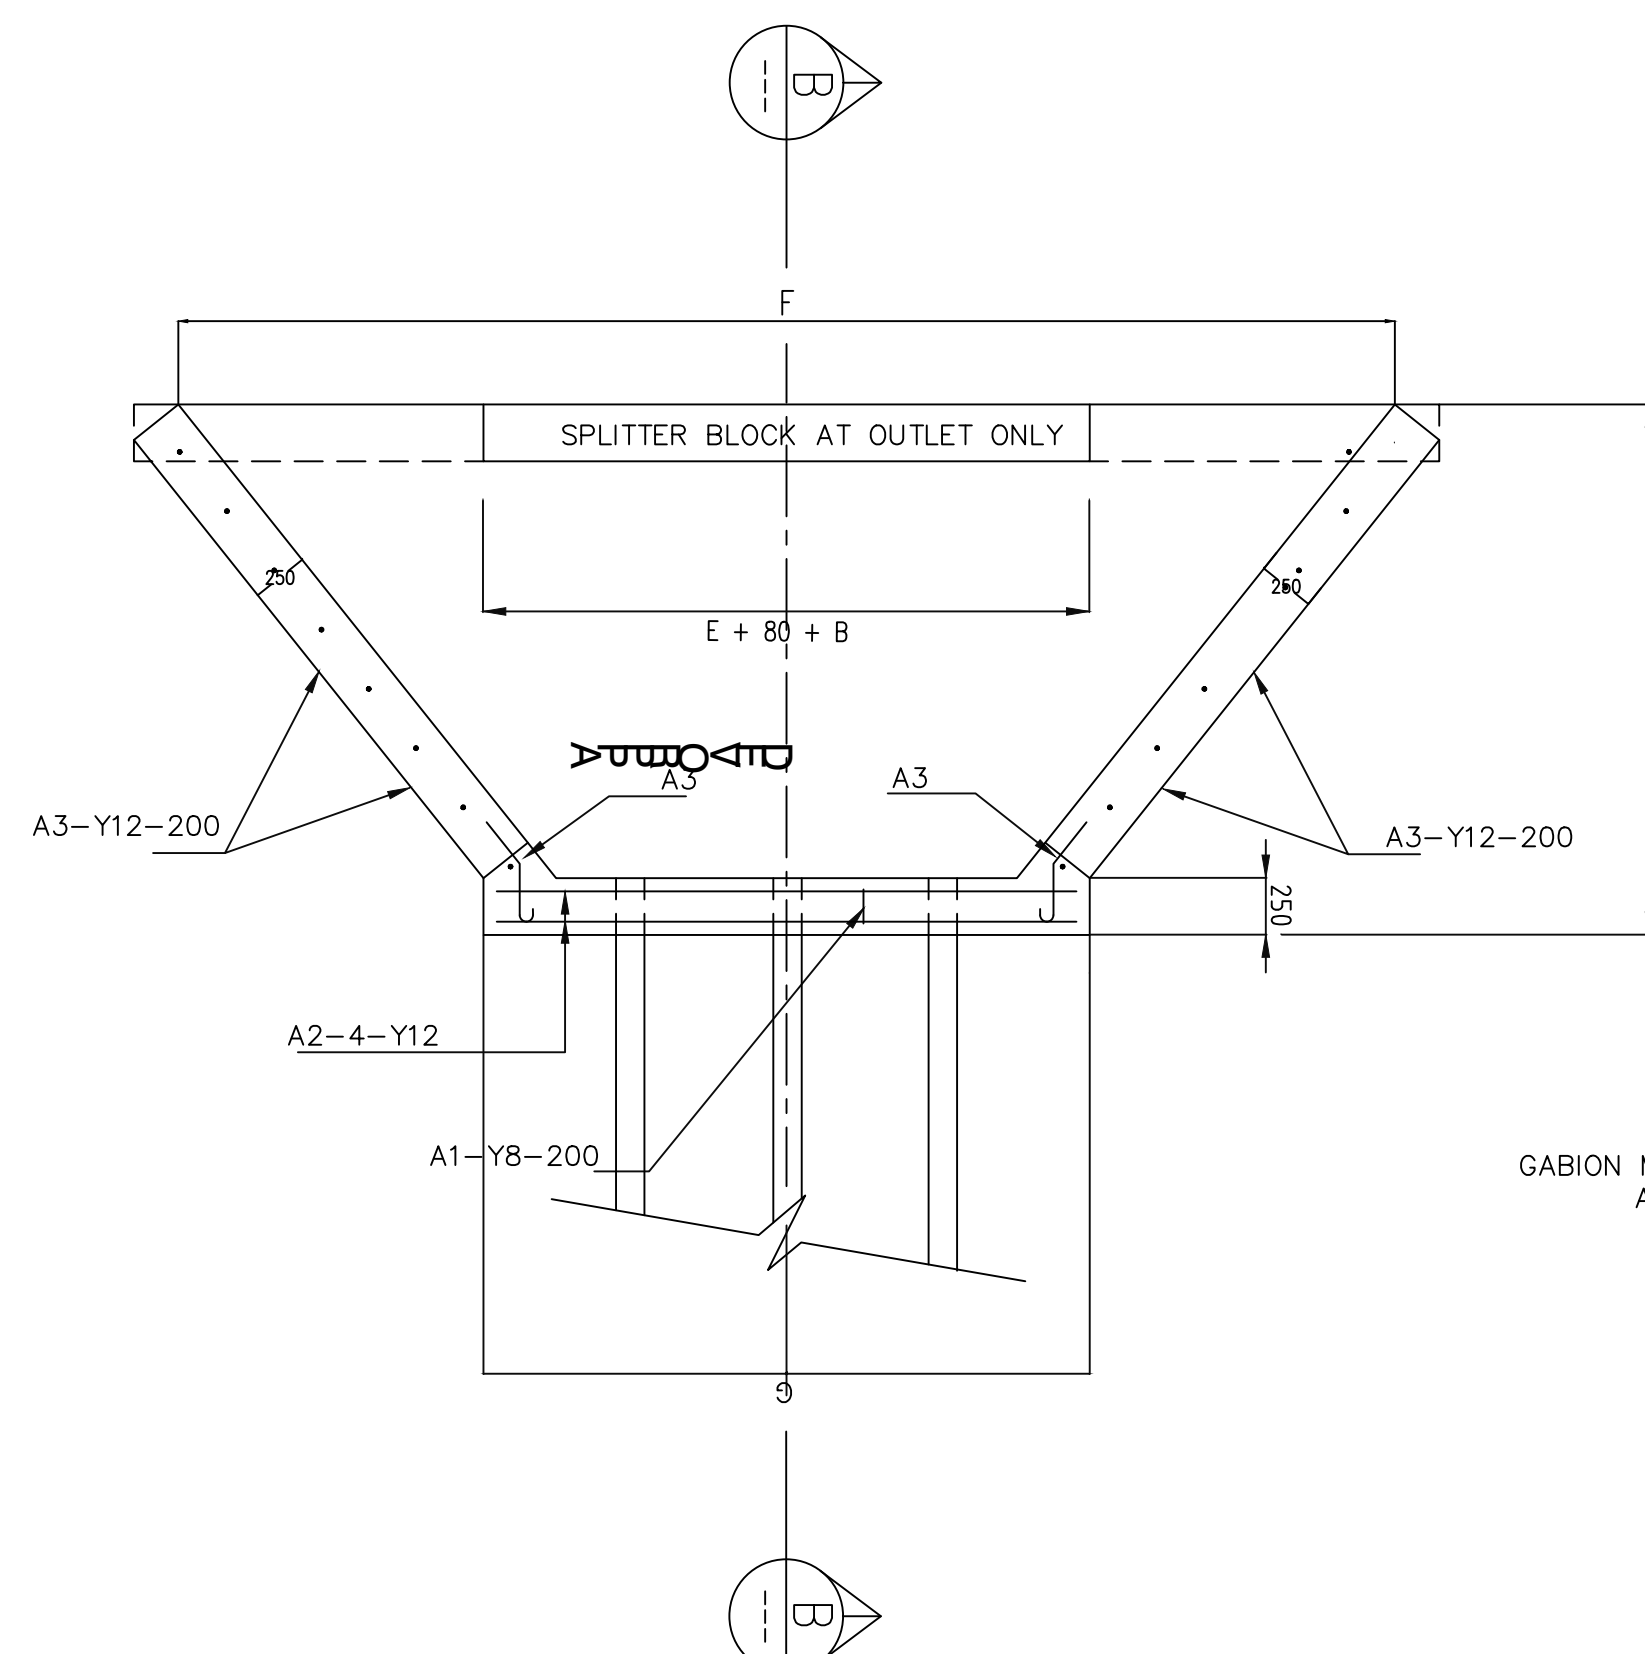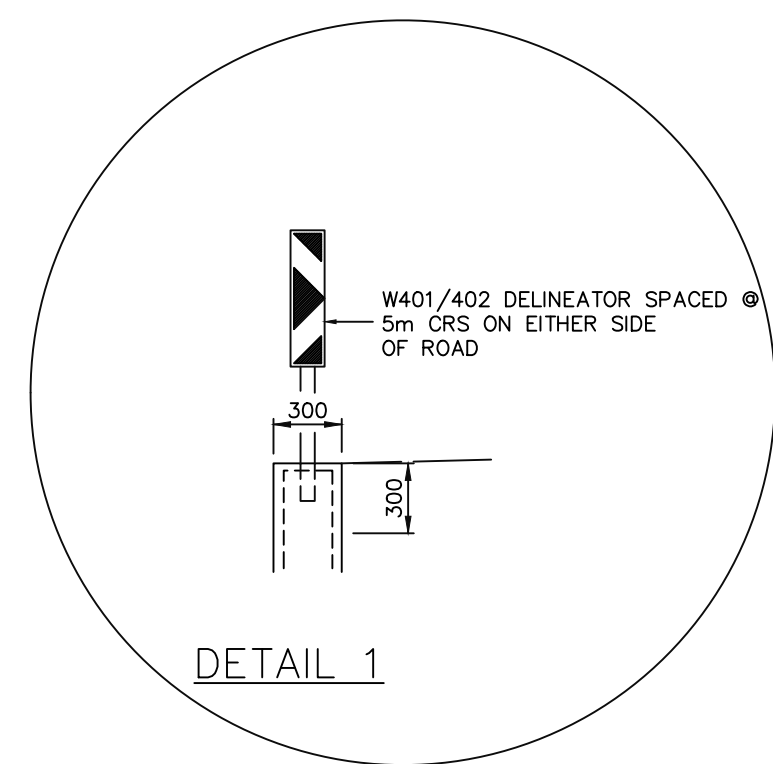

DETAIL 2  
REINFORCEMENT DETAILS  
(FOR REINFORCEMENT SEE TABLE 2)  
SCALE 1:20

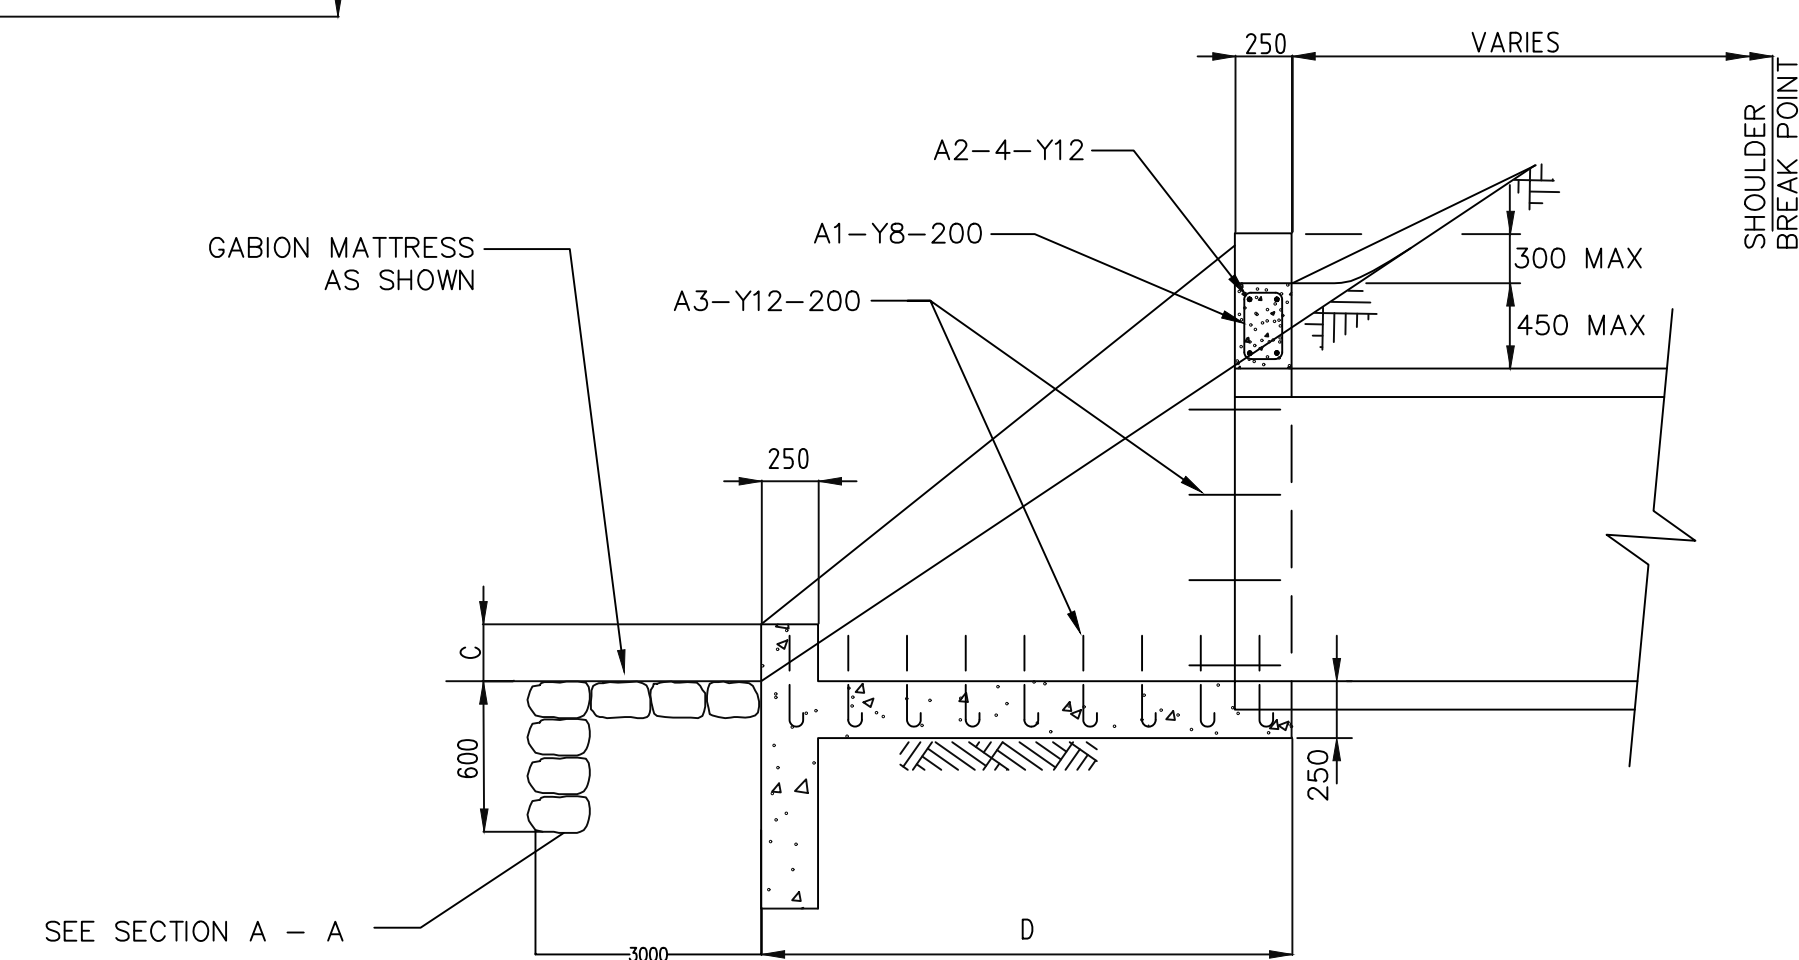


SECTION B-B  
(FOR REINFORCEMENT SEE TABLE 2)

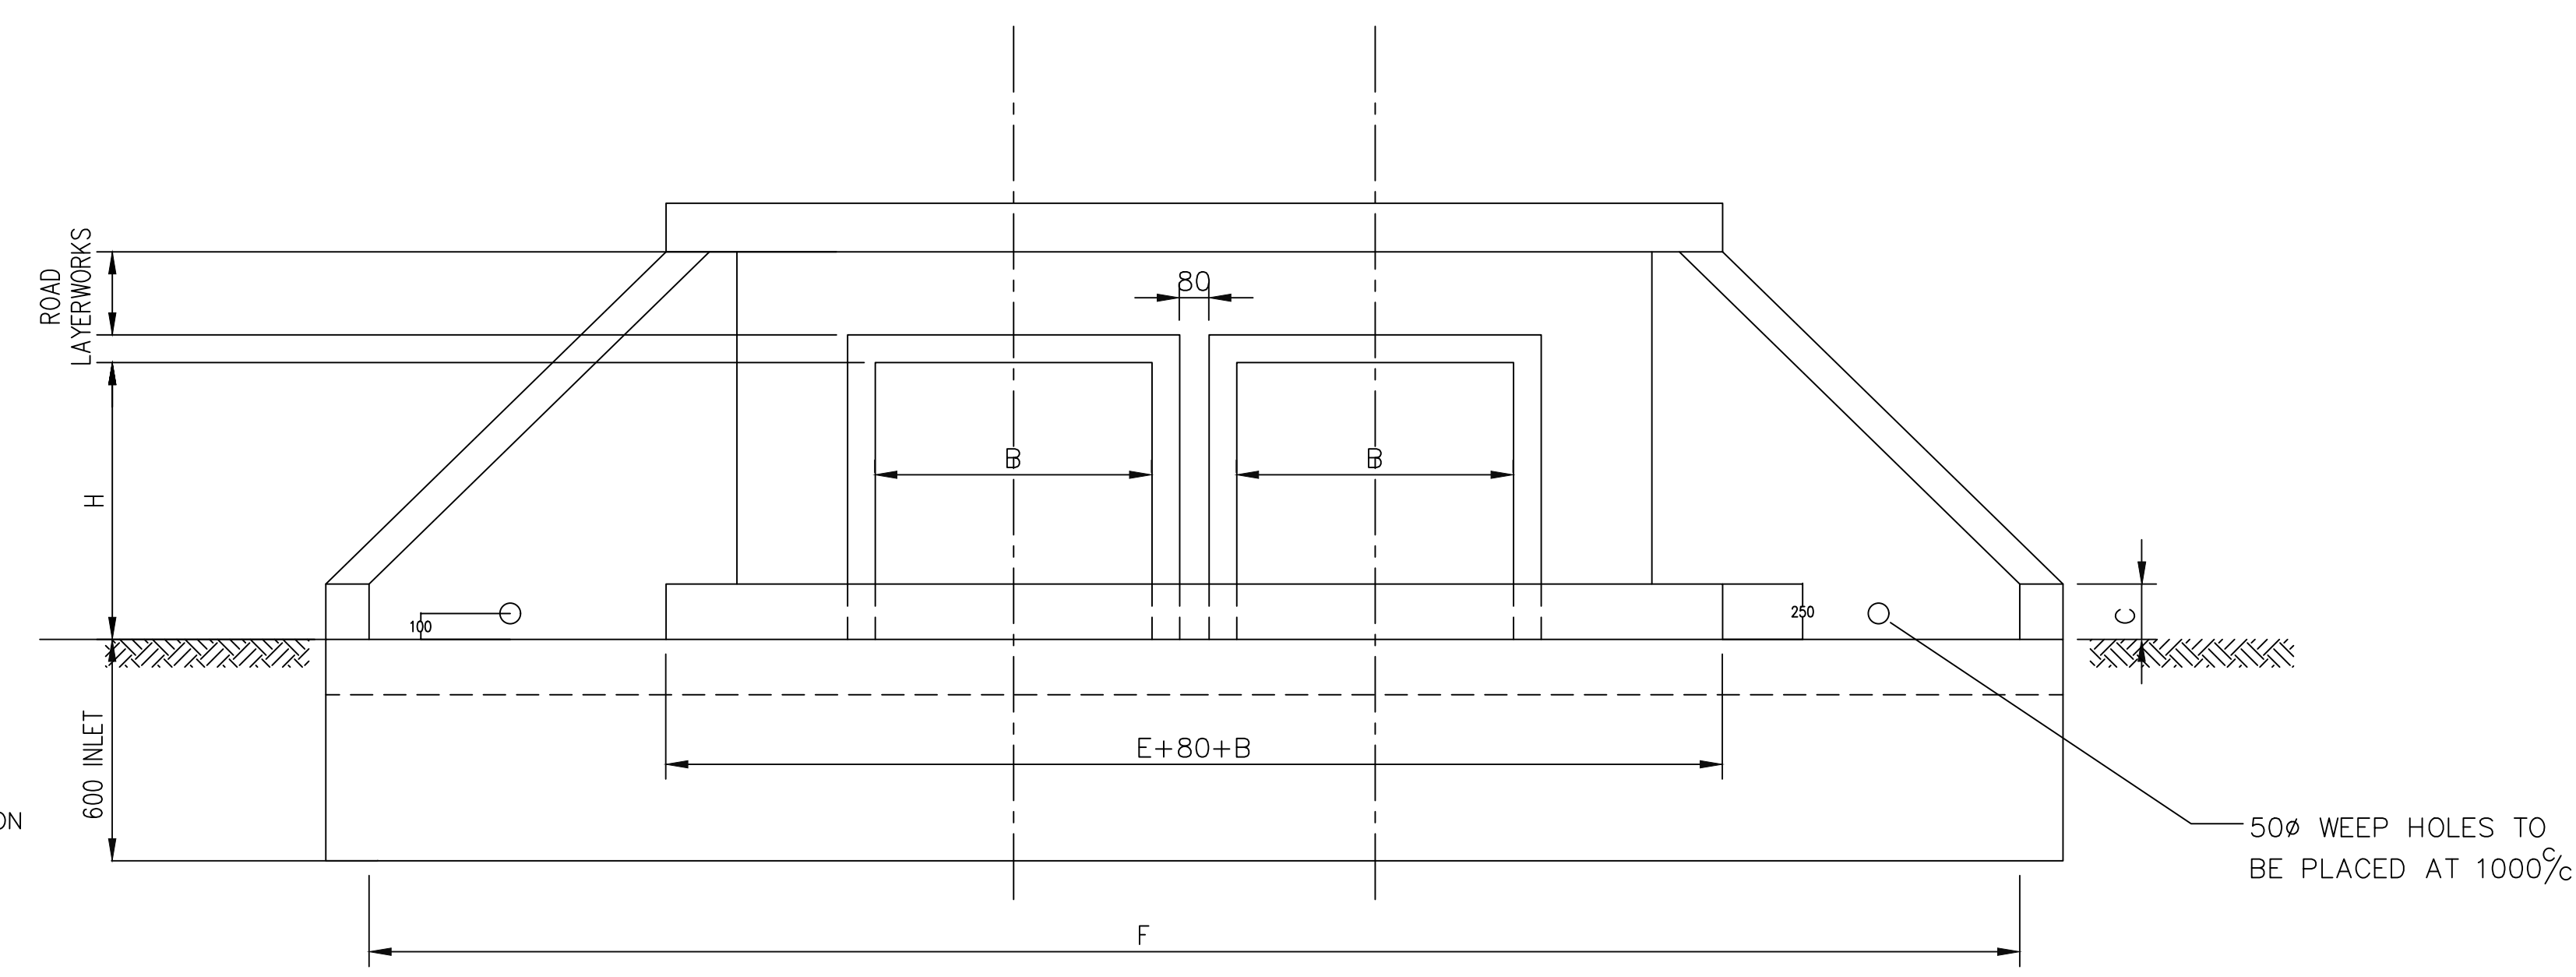


DOWNSTREAM ELEVATION - DOUBLE BOX CULVERTS  
(FOR DIMENSIONS SEE TABLE 1)

- NOTES: -
1. INLET/OUTLET APPROACHES IN FILL CONDITION TO BE GABION WALL PITCHED
  2. SPLITTER BLOCK MAY BE OMITTED IF DISCHARGE VELOCITY IS LESS THAN 1.5m/s AND PROVIDED AT OUTLETS ONLY.
  3. CUT OFF WALLS MAY BE OMITTED IF STRUCTURE IS FOUNDED ON ROCK.
  4. FOR MULTIPLE BOX CULVERTS INCREASE DIMENSIONS "E" AND "F" BY  $(n-1)(B+80)$ mm WHERE n = NUMBER OF UNITS WHERE B = NOMINAL SPAN OF BOX CULVERT
  5. H - IS THE STD BOX CULVERT HEIGHT.
  6. ALL CONCRETE TO BE 20MPa. MIN COVER TO STEEL IS 40mm.
  7. SQUARE MESH FABRIC (REFERENCE S.M.F. 395) TO BE PLACED CENTRALLY IN ALL APRON SLABS.
  8. DIMENSIONS IN TABLE 1 ARE AS PER MANUFACTURING STANDARD OF ROCLA PORTAL CULVERTS TYPE RECTANGULAR (RP) SABS CLASS "S" AND EQUIVALENT.




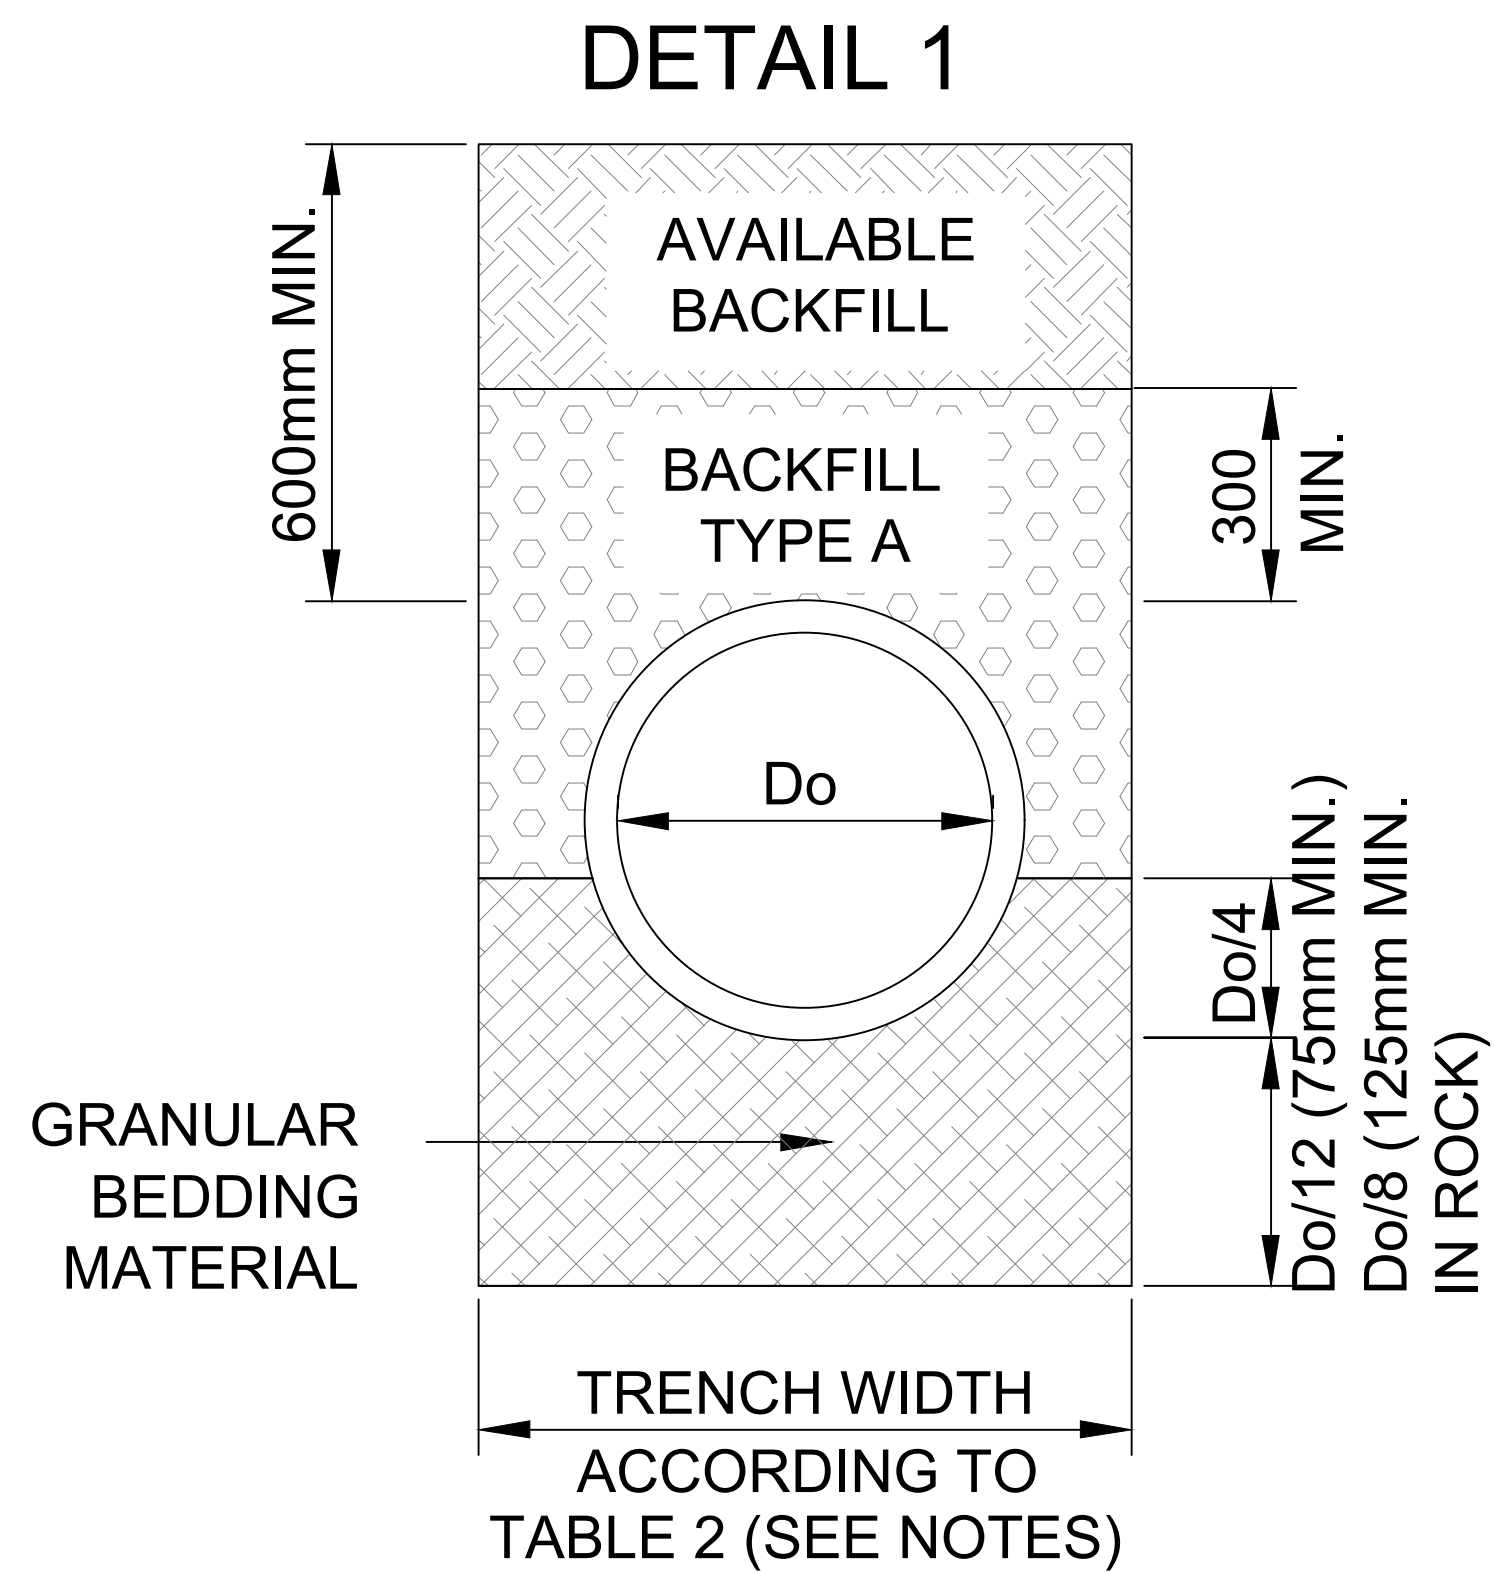


**STORMWATER PIPES  
UNDER SIDEWALK**

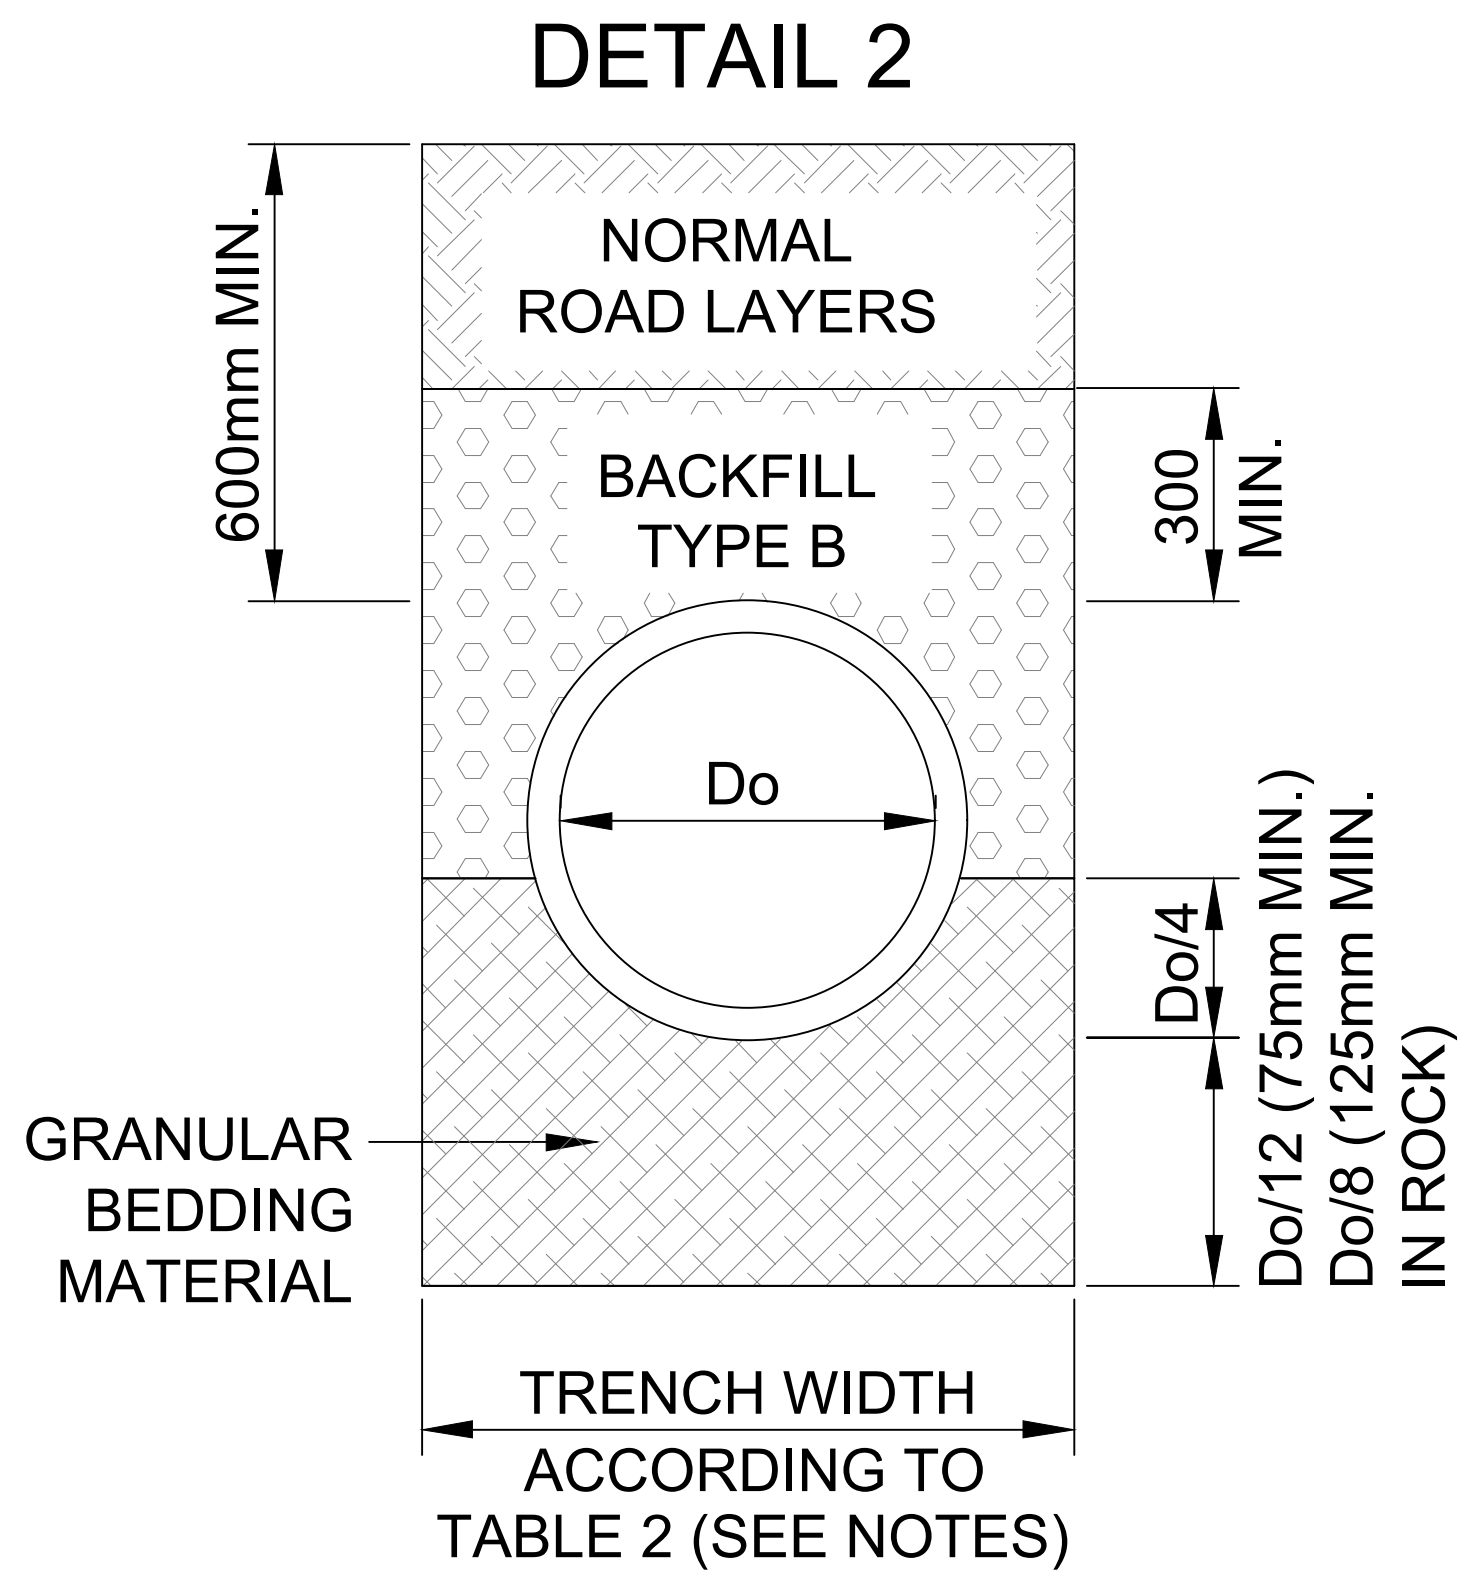

**STORMWATER PIPES  
UNDERNEATH ROADS, ACCESS  
ROADS & PARKING AREAS**

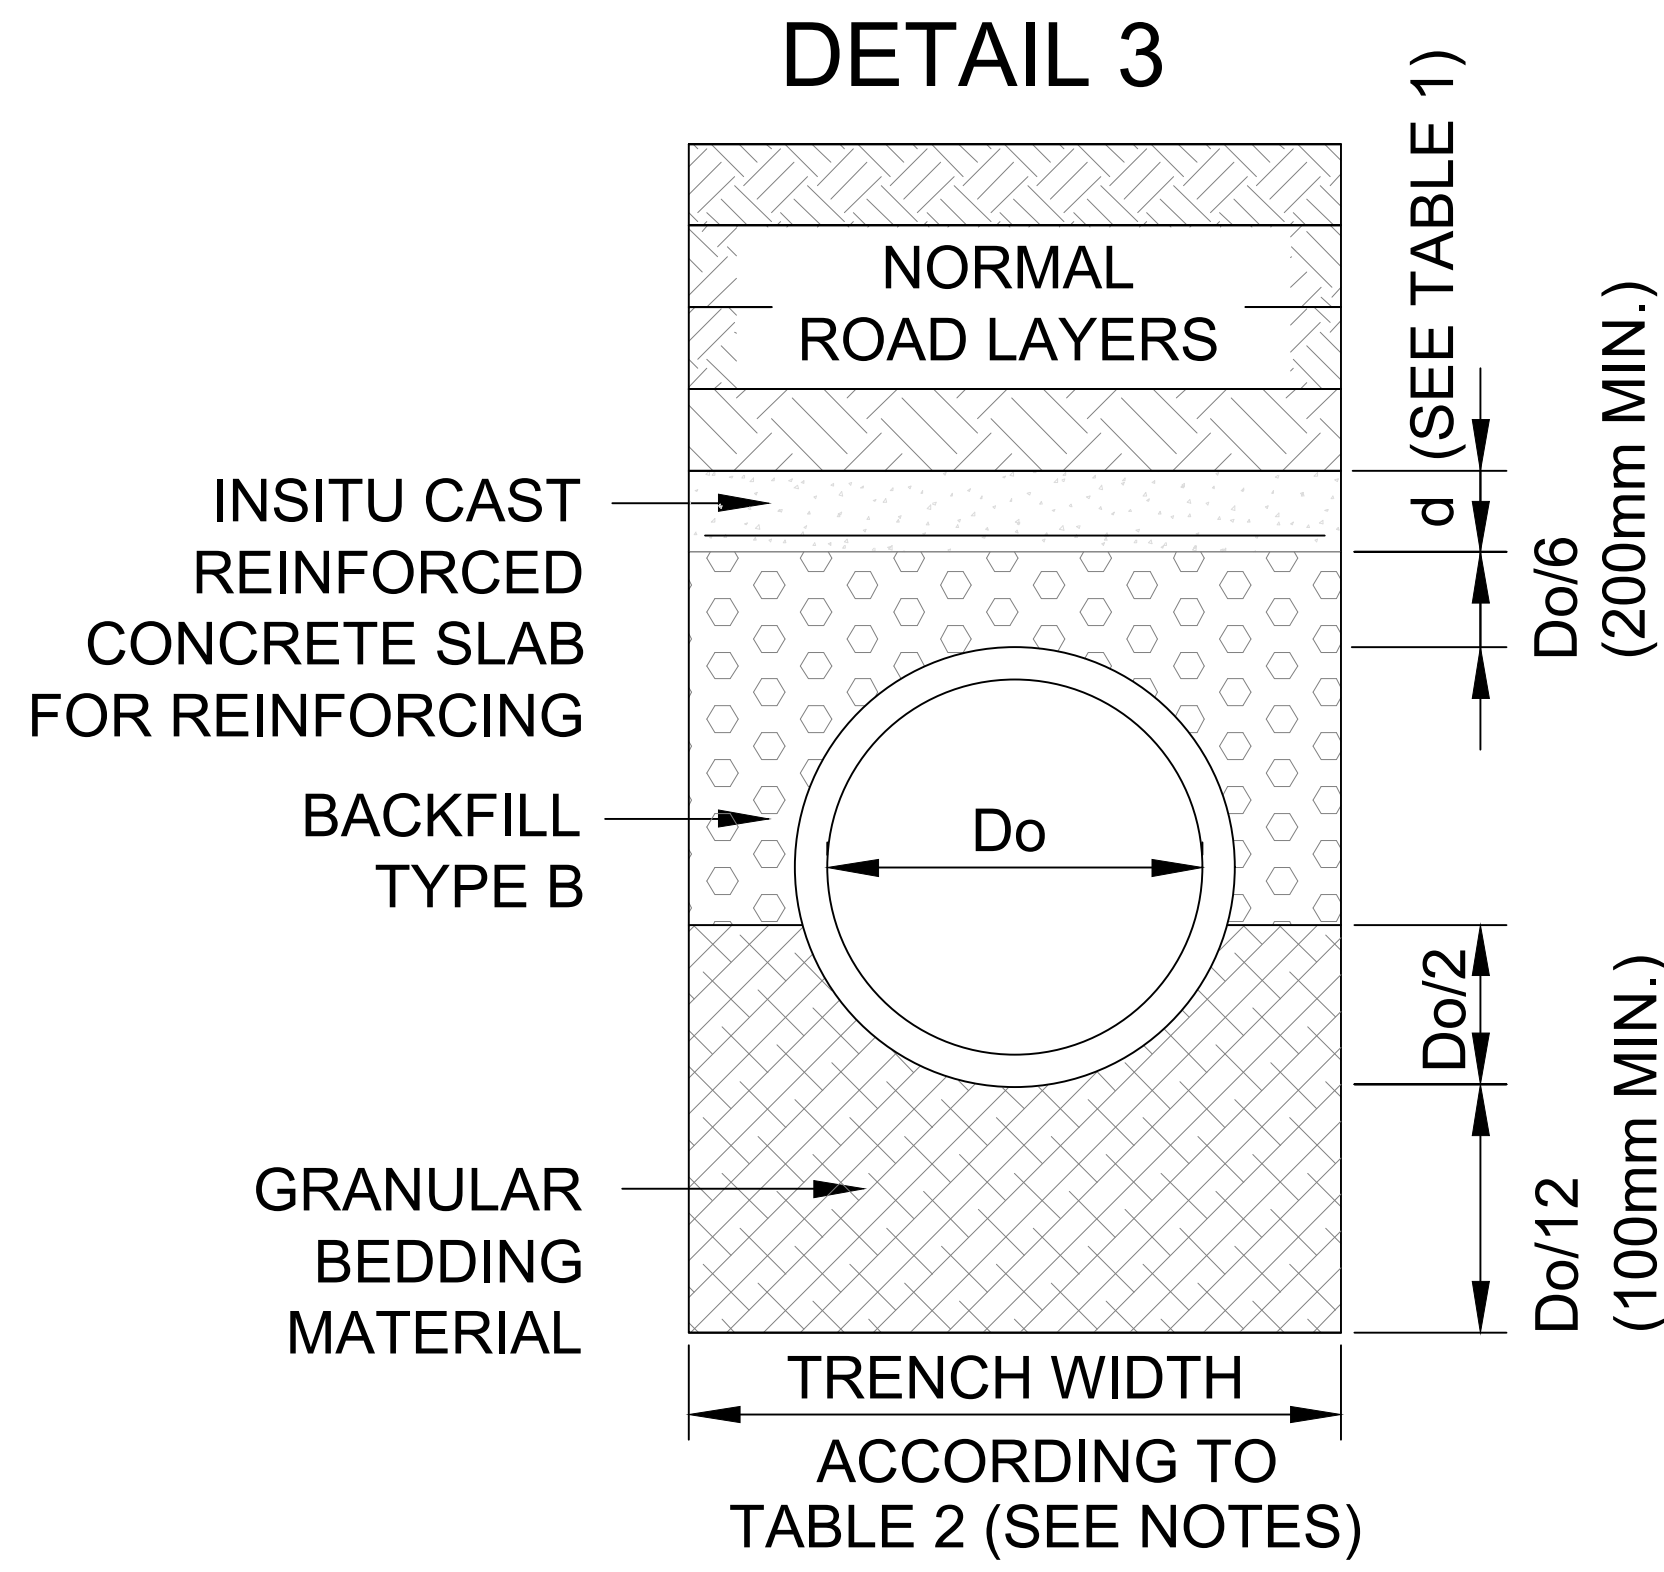

**SITUATIONS WHERE A CONCRETE  
SLAB IS REQUIRED**  
STORMWATER PIPES UNDERNEATH MAIN ROUTES  
UNDER THE FOLLOWING CIRCUMSTANCES  
1. COVER < 800mm FOR Do ≤ 750mm  
2. COVER < 900mm FOR Do ≥ 750mm

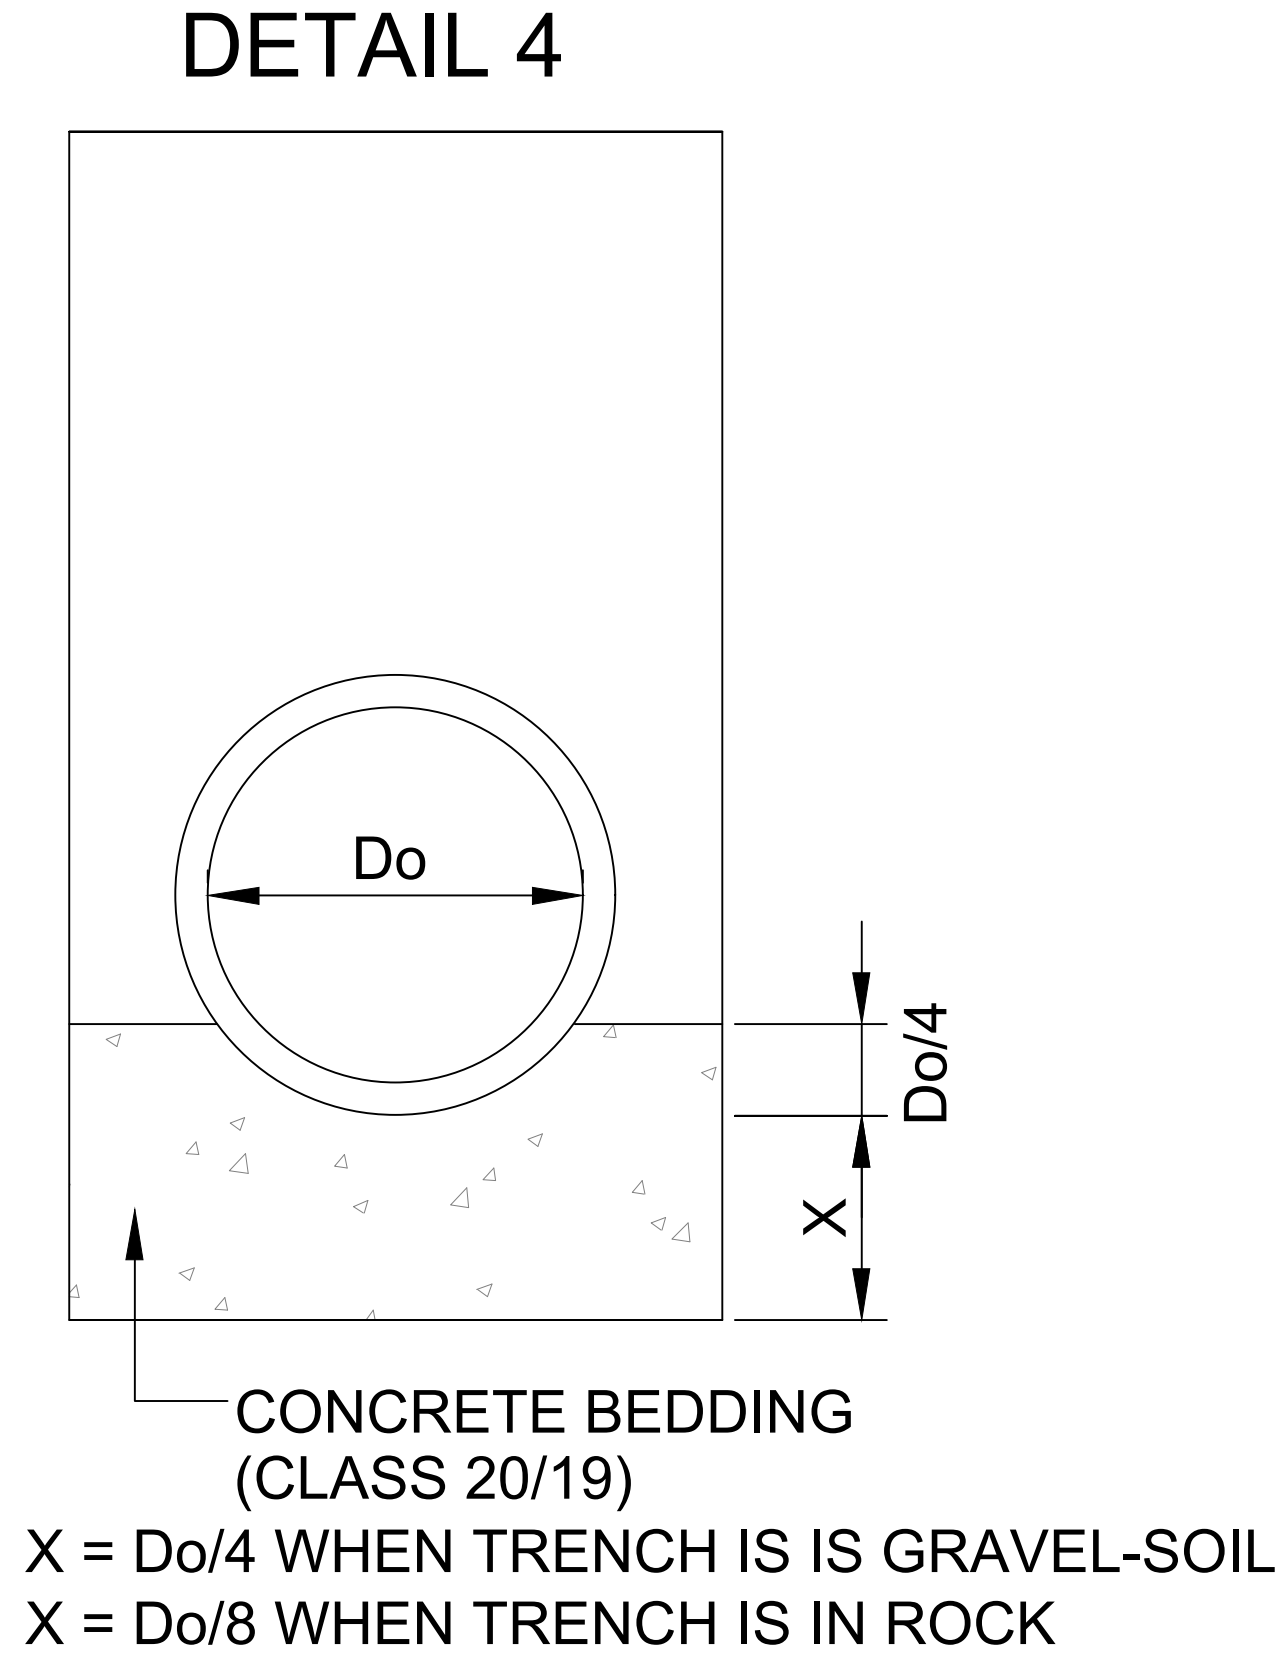

**SITUATIONS WHERE A  
CONCRETE BEDDING IS  
REQUIRED**

| TABLE 1                                |           |                            |               |
|----------------------------------------|-----------|----------------------------|---------------|
| CONCRETE SLAB:<br>CLASS 25/19 CONCRETE | DEPTH (d) | REINFORCING                | MIN.<br>COVER |
| Do < 900mm                             | 150mm     | REF. No 245 WELDED<br>MESH | 40mm          |
| 900mm < 0 < 1800mm                     | 200mm     | REF. No 311 WELDED<br>MESH | 40mm          |

| TABLE 2   |                 |           
|---|-----------------|-----------|-----|-----|-----|-----|-----|-----|-----|-----|------|------|------|---|-----------------|-----------|------|------|------|------|------|------|------|------|------|------|------|
| PIPE CLASSES FOR PIPES UNDER SECONDARY STREETS, LIGHT ACCESS<br>ROADS, PARKING AREAS, PRIVATE ENTRANCES AND SIDEWALKS FOR 40kN<br>WHEEL LOAD WITH DUE ALLOWANCE FOR IMPACT LOADS. |                 |           |     |     |     |     |     |     |     |     |      |      |      | PIPE CLASSES FOR PIPES UNDER ROUTES FOR H8 - WHEEL LOADS OF EIGHT<br>80kN WHEEL LOADS WITH DUE ALLOWANCE FOR IMPACT LOADS. |                 |           |      |      |      |      |      |      |      |      |      |      |      |
| Ø   | TRENCH<br>WIDTH | COVER (m) |     |     |     |     |     |     |     |     |      |      |      | Ø   | TRENCH<br>WIDTH | COVER (m) |      |      |      |      |      |      |      |      |      |      |      |
| mm   | mm              | 0.6       | 0.9 | 1.0 | 1.2 | 1.5 | 1.8 | 2.0 | 2.5 | 3.0 | 4.0  | 5.0  | 6.0  | mm   | mm              | 0.6       | 0.9  | 1.0  | 1.2  | 1.5  | 1.8  | 2.0  | 2.5  | 3.0  | 4.0  | 5.0  | 6.0  |
| 450   | 950             | 75D       | 75D | 75D | 75D | 50D | 50D | 50D | 50D | 75D | 75D  | 75D  | 75D  | 450   | 950             | 75D       | 100D | 100D | 100D | 100D | 100D | 100D | 100D | 100D | 75D  | 75D  | 75D  |
| 525   | 1020            | 75D       | 75D | 50D | 50D | 50D | 50D | 50D | 50D | 75D | 75D  | 75D  | 75D  | 525   | 1020            | 75D       | 100D | 100D | 100D | 100D | 100D | 100D | 100D | 100D | 100D | 100D | 100D |
| 600   | 1620            | 75D       | 50D | 50D | 50D | 50D | 50D | 75D | 75D | 75D | 75D  | 100D | 100D | 600   | 1620            | 75D       | 100D | 100D | 100D | 100D | 100D | 100D | 100D | 100D | 100D | 100D | 100D |
| 675   | 1710            | 75D       | 75D | 75D | 75D | 75D | 75D | 75D | 75D | 75D | 75D  | 100D | 100D | 675   | 1710            | 75D       | 100D | 100D | 100D | 100D | 100D | 100D | 100D | 100D | 100D | 100D | 100D |
| 750   | 1790            | 75D       | 50D | 50D | 50D | 50D | 75D | 75D | 75D | 75D | 75D  | 100D | 100D | 750   | 1790            | 75D       | 100D | 100D | 100D | 100D | 100D | 100D | 100D | 100D | 100D | 100D | 100D |
| 825   | 1870            | 75D       | 50D | 50D | 50D | 50D | 50D | 75D | 75D | 75D | 75D  | 100D | 100D | 825   | 1870            | 75D       | 50D  | 100D | 100D | 100D | 100D | 100D | 100D | 100D | 100D | 100D | 100D |
| 900   | 1950            | 75D       | 50D | 50D | 50D | 50D | 75D | 75D | 75D | 75D | 75D  | 100D | 100D | 900   | 1950            | 75D       | 50D  | 100D | 100D | 100D | 100D | 100D | 100D | 100D | 100D | 100D | 100D |
| 1050   | 2120            | 75D       | 75D | 75D | 75D | 75D | 75D | 75D | 75D | 75D | 75D  | 100D | 100D | 1050   | 2120            | 75D       | 50D  | 100D | 100D | 100D | 100D | 100D | 100D | 100D | 100D | 100D | 100D |
| 1200   | 2280            | 75D       | 50D | 50D | 50D | 50D | 50D | 50D | 75D | 75D | 75D  | 100D | 100D | 1200   | 2280            | 75D       | 50D  | 100D | 100D | 100D | 100D | 100D | 100D | 100D | 100D | 100D | 100D |
| 1350   | 2450            | 50D       | 50D | 50D | 50D | 50D | 50D | 50D | 75D | 75D | 75D  | 100D | 100D | 1350   | 2450            | 75D       | 50D  | 100D | 100D | 100D | 75D  | 75D  | 100D | 100D | 100D | 100D | 100D |
| 1500   | 2610            | 50D       | 50D | 50D | 50D | 50D | 50D | 50D | 75D | 75D | 75D  | 100D | 100D | 1500   | 2610            | 75D       | 50D  | 100D | 100D | 100D | 75D  | 75D  | 100D | 100D | 100D | 100D | 100D |
| 1650   | 2760            | 50D       | 50D | 50D | 50D | 50D | 50D | 50D | 75D | 75D | 100D | 100D | 100D | 1650   | 2760            | 50D       | 50D  | 100D | 100D | 100D | 100D | 100D | 75D  | 100D | 75D  | 75D  | 75D  |
| 1800   | 3260            | 50D       | 50D | 50D | 50D | 50D | 50D | 50D | 50D | 75D | 75D  | 100D | 100D | 1800   | 3260            | 50D       | 50D  | 100D | 50D  | 75D  | 75D  | 75D  | 75D  | 100D | 100D | 100D | 100D |

**LEGEND**

D = PIPE CLASS  
Do = INTERNAL PIPE DIAMETER

**NOTES**

- ALL PIPES BELOW SIDEWALKS & OPEN AREAS TO BE CLASS 50 'D' EXCEPT WHERE COVER < 2.m ON 1200mm Ø AND GREATER THE CLASS OF THE PIPES ARE TO BE INCREASED TO 75' D'.
- FOR STORMWATER PIPES BELOW STREETS & MAIN ROUTES SEE TABLE 2.
- THE CONTRACTOR SHALL AT ALL TIMES ADHERE TO THE SAFETY PRECAUTIONS AS SET OUT IN SANS 1200 D-1988.
- IF TRENCHES ARE 200mm WIDER THAN THE SPECIFIED WIDTH IN TABLE 2 IT MAY BE NECESSARY TO CHANGE THE PIPE CLASS.
- BEDDING:
  - NORMAL BEDDING ACCORDING TO DETAIL 1.
  - BEDDING ACCORDING TO DETAIL 2.
  - CONCRETE SLAB OVER PIPE ACCORDING TO DETAIL 3.
  - CONCRETE BEDDING ACCORDING TO DETAIL 4.
- BEDDING MATERIAL:

THE MATERIAL USED CONSISTS OF SELECTED GRAVEL WITH PI ≤ 6, MUST BE FREE OF STONES LARGER THAN 20mm, ORGANIC MATERIAL AND CLAY LUMPS. THE BEDDING MATERIAL AT THE SIDES OF THE PIPE MUST BE COMPACTED TO 90% .MOD. AASHTO DENSITY AFTER THE PIPE HAS BEEN LAID.

BACKFILL TYPE A:  
THE MATERIAL USED MUST BE UNIFORM AND MUST BE COMPACTED TO 90% MOD AASHTO DENSITY IN LAYERS NOT MORE THAN 100mm AND MUST BE FREE OF:


  - ROOTS OF TREES, BUILDING RUBBLE AND ORGANIC MATERIAL.
  - CLAY LUMPS LARGER THAN 75mm.
  - STONES LARGER THAN 20mm.
- BACKFILL TYPE B:

MINIMUM G9 MATERIAL ACCORDING TO TRH14 CLASSIFICATION COMPACTED TO A MIN. OF 90% MOD. AASHTO DENSITY IN LAYERS NOT MORE THAN 150mm.
- MINIMUM PIPE SIZE TO BE 600mm DIAMETER.
- CONNECTIONS FROM ERVEN TO MUNICIPAL SYSTEM TO BE 600mm.

| No. | Date:      | ADDITIONS AND AMENDMENTS: | APPROVED |      | DESIGNED BY: | F. L. M  |
|-----|------------|---------------------------|----------|------|--------------|----------|
|     |            |                           | CONS.    | PRE. |              |          |
| 01  | 05 JUNE 23 | ISSUED FOR CONSTRUCTION   |          |      | CHECKED BY:  | S. KGOMO |
|     |            |                           |          |      | DRAWN BY:    | C.N.T    |
|     |            |                           |          |      | APPROVED BY: | S. KGOMO |

**RASIK CONSULTING**  
19 ROTHERY STREET,  
MBOMBELA,  
1201 SOUTH AFRICA  
info@rasikconsulting.co.za  
Tel: +27 13 755 3230

CONSULTING ENGINEERS  
STAMPED ON:

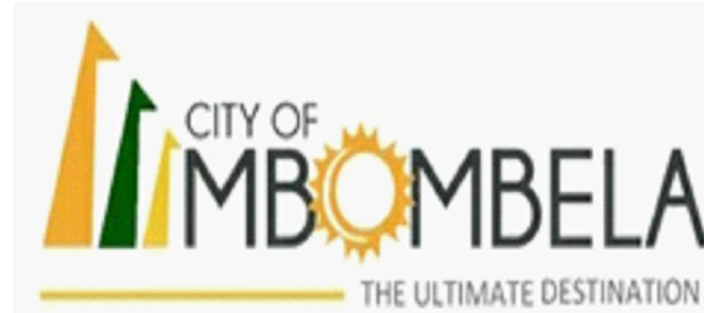

1 NEL STREET  
CIVIL CENTRE  
MBOMBELA  
1200,  
TEL: 013 759 2190

| APPROVED   |       |
|---|-------|
| THIS APPROVAL IS FOR PROCEDURAL AND ADMINISTRATIVE REVIEW PURPOSES ONLY AND DOES NOT ATTRACT LEGAL LIABILITY OF ANY KIND FROM 'WHATSOEVER' OR 'HOWEVER' ARISING |       |
| MUNICIPAL REPRESENTATIVE   | DATE: |

PAVING OF STREET FROM MKASI CLINIC TO GUTSHWA  
TRADITIONAL COUNCIL (WARD 31)

BEDDING OF STORMWATER PIPES WITH TABLES

|                                     |                                       |
|-------------------------------------|---------------------------------------|
| REVISION: 00                        | SCALE: NTS                            |
| CONTRACT NO.                        | PROJECT STATUS: CONSTRUCTION DRAWINGS |
| DRAWING NUMBER: COM 07/2024-STW-011 | PAPER SIZE: A0                        |
| COPYRIGHT PROTECTED                 |                                       |





- | NOTES AND SPECIFICATIONS |   |
|--------------------------|---|
| 1.                       | STORMWATER SIDE DRAIN   |
| 1.1                      | MINIMUM LONGITUDINAL SECTION IS 0.67%   |
| 1.2                      | MAXIMUM LONGITUDINAL SLOPE SHOULD BE SUCH THAT FLOW VELOCITIES DO NOT EXCEED 3.5 m/s.   |
| 1.3                      | MAXIMUM DEPTH FOR TYPE 4 AND 5 SIDE DRAINS IS 500mm. OTHER TYPES AS INDICATED.   |
| 1.4                      | UNLINED SIDE DRAINS ARE ONLY PERMITTED WHERE THE FLOW VELOCITY IS LESS THAN 1.5 m/s FOR MINOR STORM (12 YEAR RECURRENTANCE INTERVAL).                                                                                 |
| 1.5                      | IF NOT POSSIBLE TO LIMIT FLOW VELOCITIES IN SIDE DRAINS TO 3.5 m/s, OR AVAILABLE SPACE WITHIN THE ROAD RESERVE RESTRICT THE CONSTRUCTION OF THE REQUIRED SIZE TYPE 5 SIDE DRAIN, PIPES OR CULVERTS MUST BE INSTALLED. |
| 1.6                      | SOFT BOARD FILLED JOINTS (10mm) TO BE PROVIDED AT MAX. 3m CENTRES.   |
| 1.7                      | THIS DRAWING ONLY INDICATES THE DETAIL OF SIDE DRAINS AND DOES NOT LIMIT THE USE OF PIPE OR BOX CULVERTS, IF SO REQUIRED BY THE OR DESIGN COST CONSIDERATIONS.                                                        |
| 1.8                      | ALSO REFER TO SECTION 504 OF THE STANDARD SPECIFICATIONS FOR MUNICIPAL CIVIL ENGINEERING WORKS, 3rd EDITION, 2005.   |



| No. | Date:      | ADDITIONS AND AMENDMENTS: | APPROVED |      | DESIGNED BY: | F. L. M  |
|-----|------------|---------------------------|----------|------|--------------|----------|
|     |            |                           | CONS.    | PRE. |              |          |
| 01  | 05 JUNE 23 | ISSUED FOR CONSTRUCTION   |          |      | CHECKED BY:  | S. KGOMO |
|     |            |                           |          |      | DRAWN BY:    | C.N.T    |
|     |            |                           |          |      | APPROVED BY: | S. KGOMO |



RASIK  
CONSULTING  
CIVIL ENGINEERS & PROJECT MANAGERS

19 ROTHERY STREET,  
MBOMBELA,  
1201 SOUTH AFRICA

info@rasikconsulting.co.za  
Tel: +27 13 755 3230



CITY OF  
MBOMBELA  
THE ULTIMATE DESTINATION

1 NEL STREET  
CIVIL CENTRE  
MBOMBELA  
1200,

TEL: 013 759 2190





CONSULTING ENGINEERS  
STAMPED ON: \_\_\_\_\_

|   |                                                                |
|---|----------------------------------------------------------------|
| THIS APPROVAL IS FOR PROCEDURAL AND ADMINISTRATIVE REVIEW PURPOSES ONLY AND DOES NOT ATTRACT LEGAL LIABILITY OF ANY KIND FROM WHATSOEVER OR HOWEVER ARISING | <b>MUNICIPAL REPRESENTATIVE</b><br>_____<br><b>DATE:</b> _____ |
|---|----------------------------------------------------------------|

DRAINAGE DETAILS

|                                        |                                          |
|----------------------------------------|------------------------------------------|
| REVISION:<br>00                        | SCALE:                                   |
| CONTRACT NO.                           | PROJECT STATUS:<br>CONSTRUCTION DRAWINGS |
| DRAWING NUMBER:<br>COM 07/2024-STW-012 | PAPER SIZE:<br>A0                        |
| COPYRIGHT PROTECTED                    |                                          |



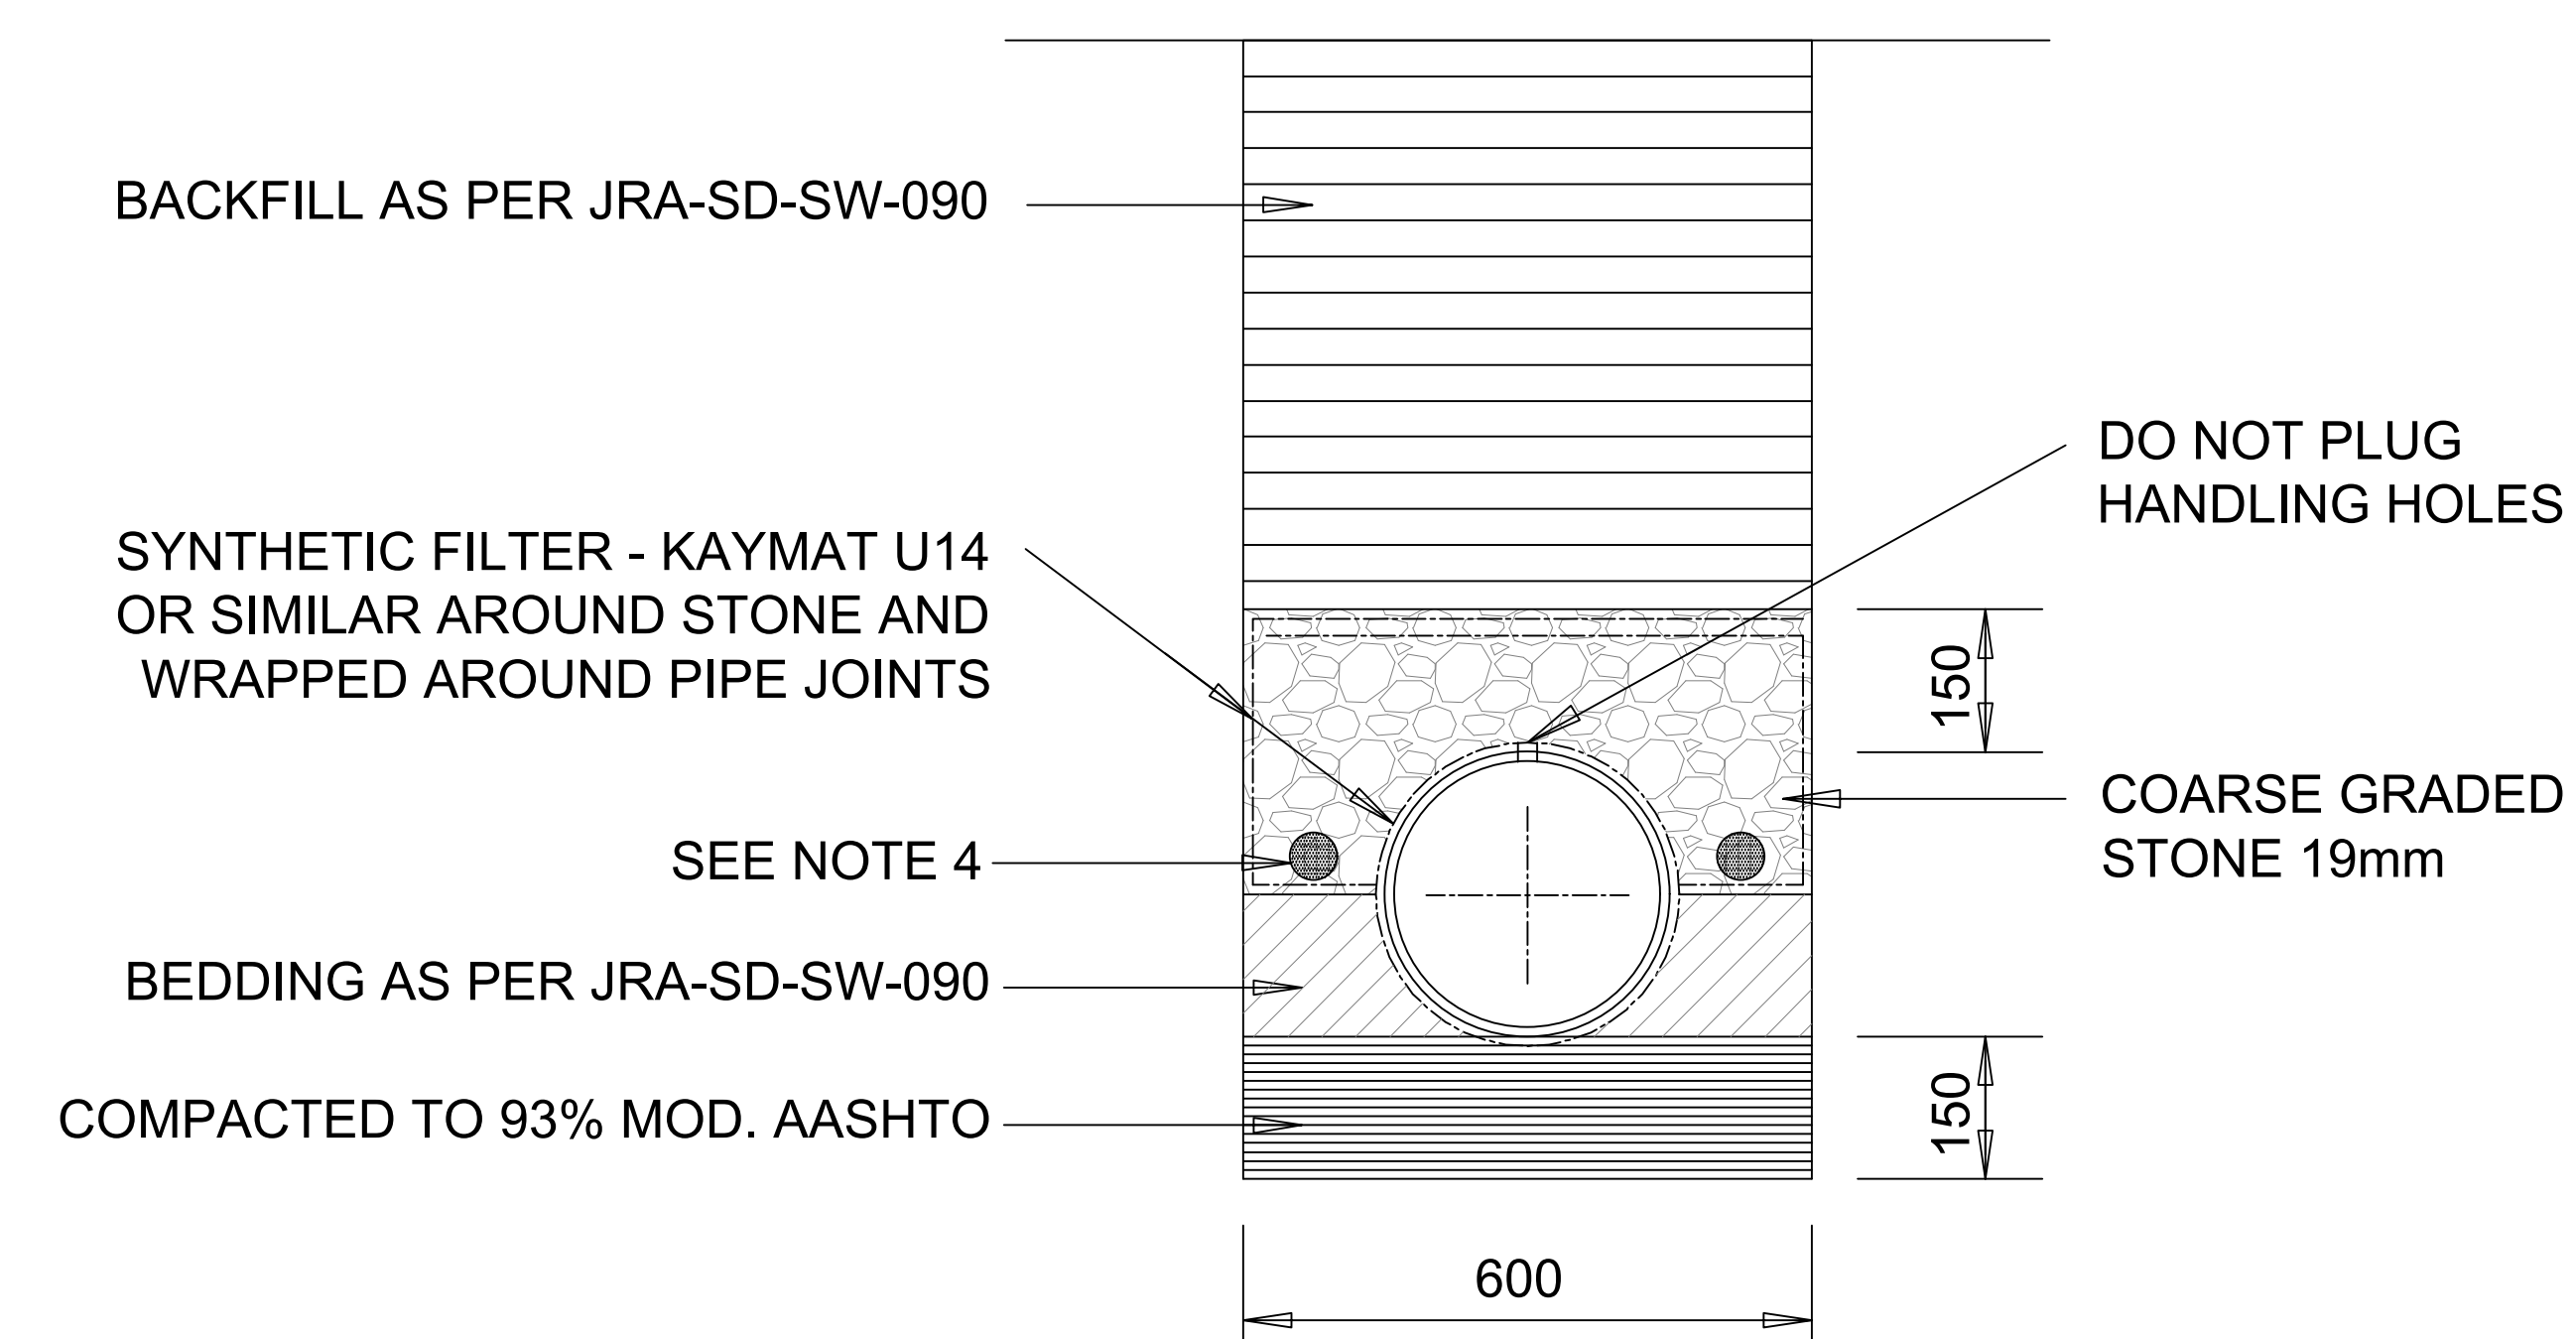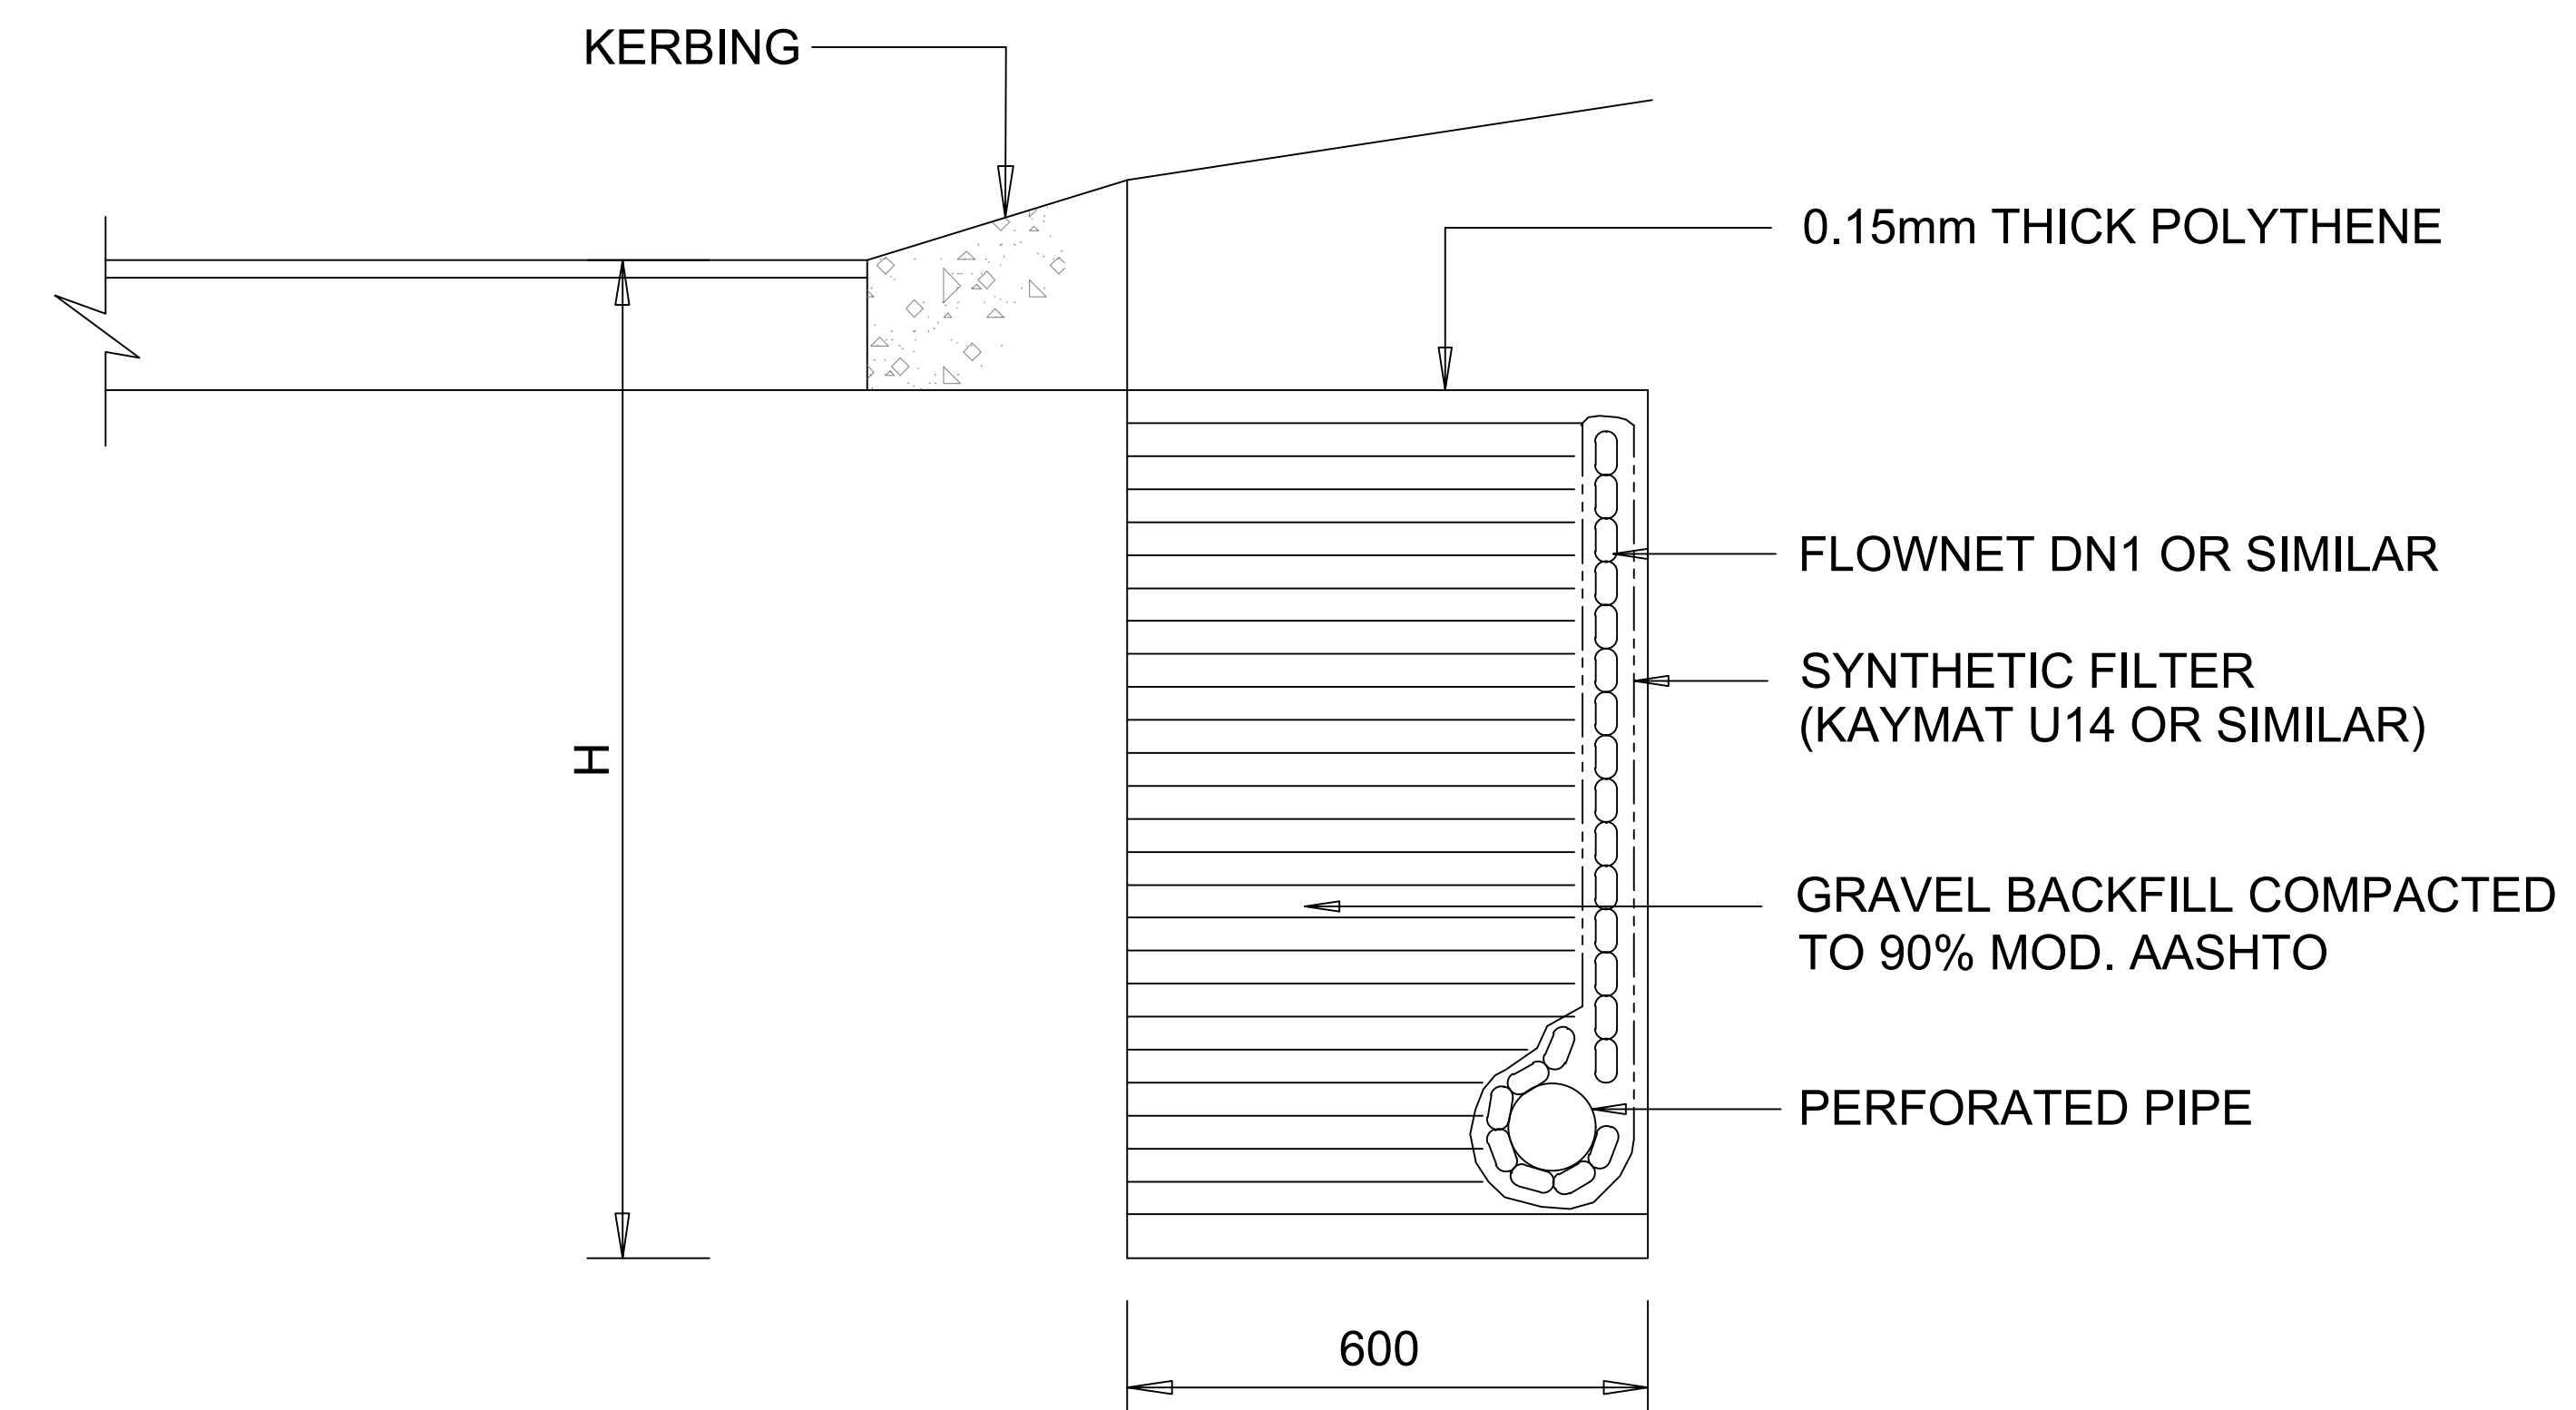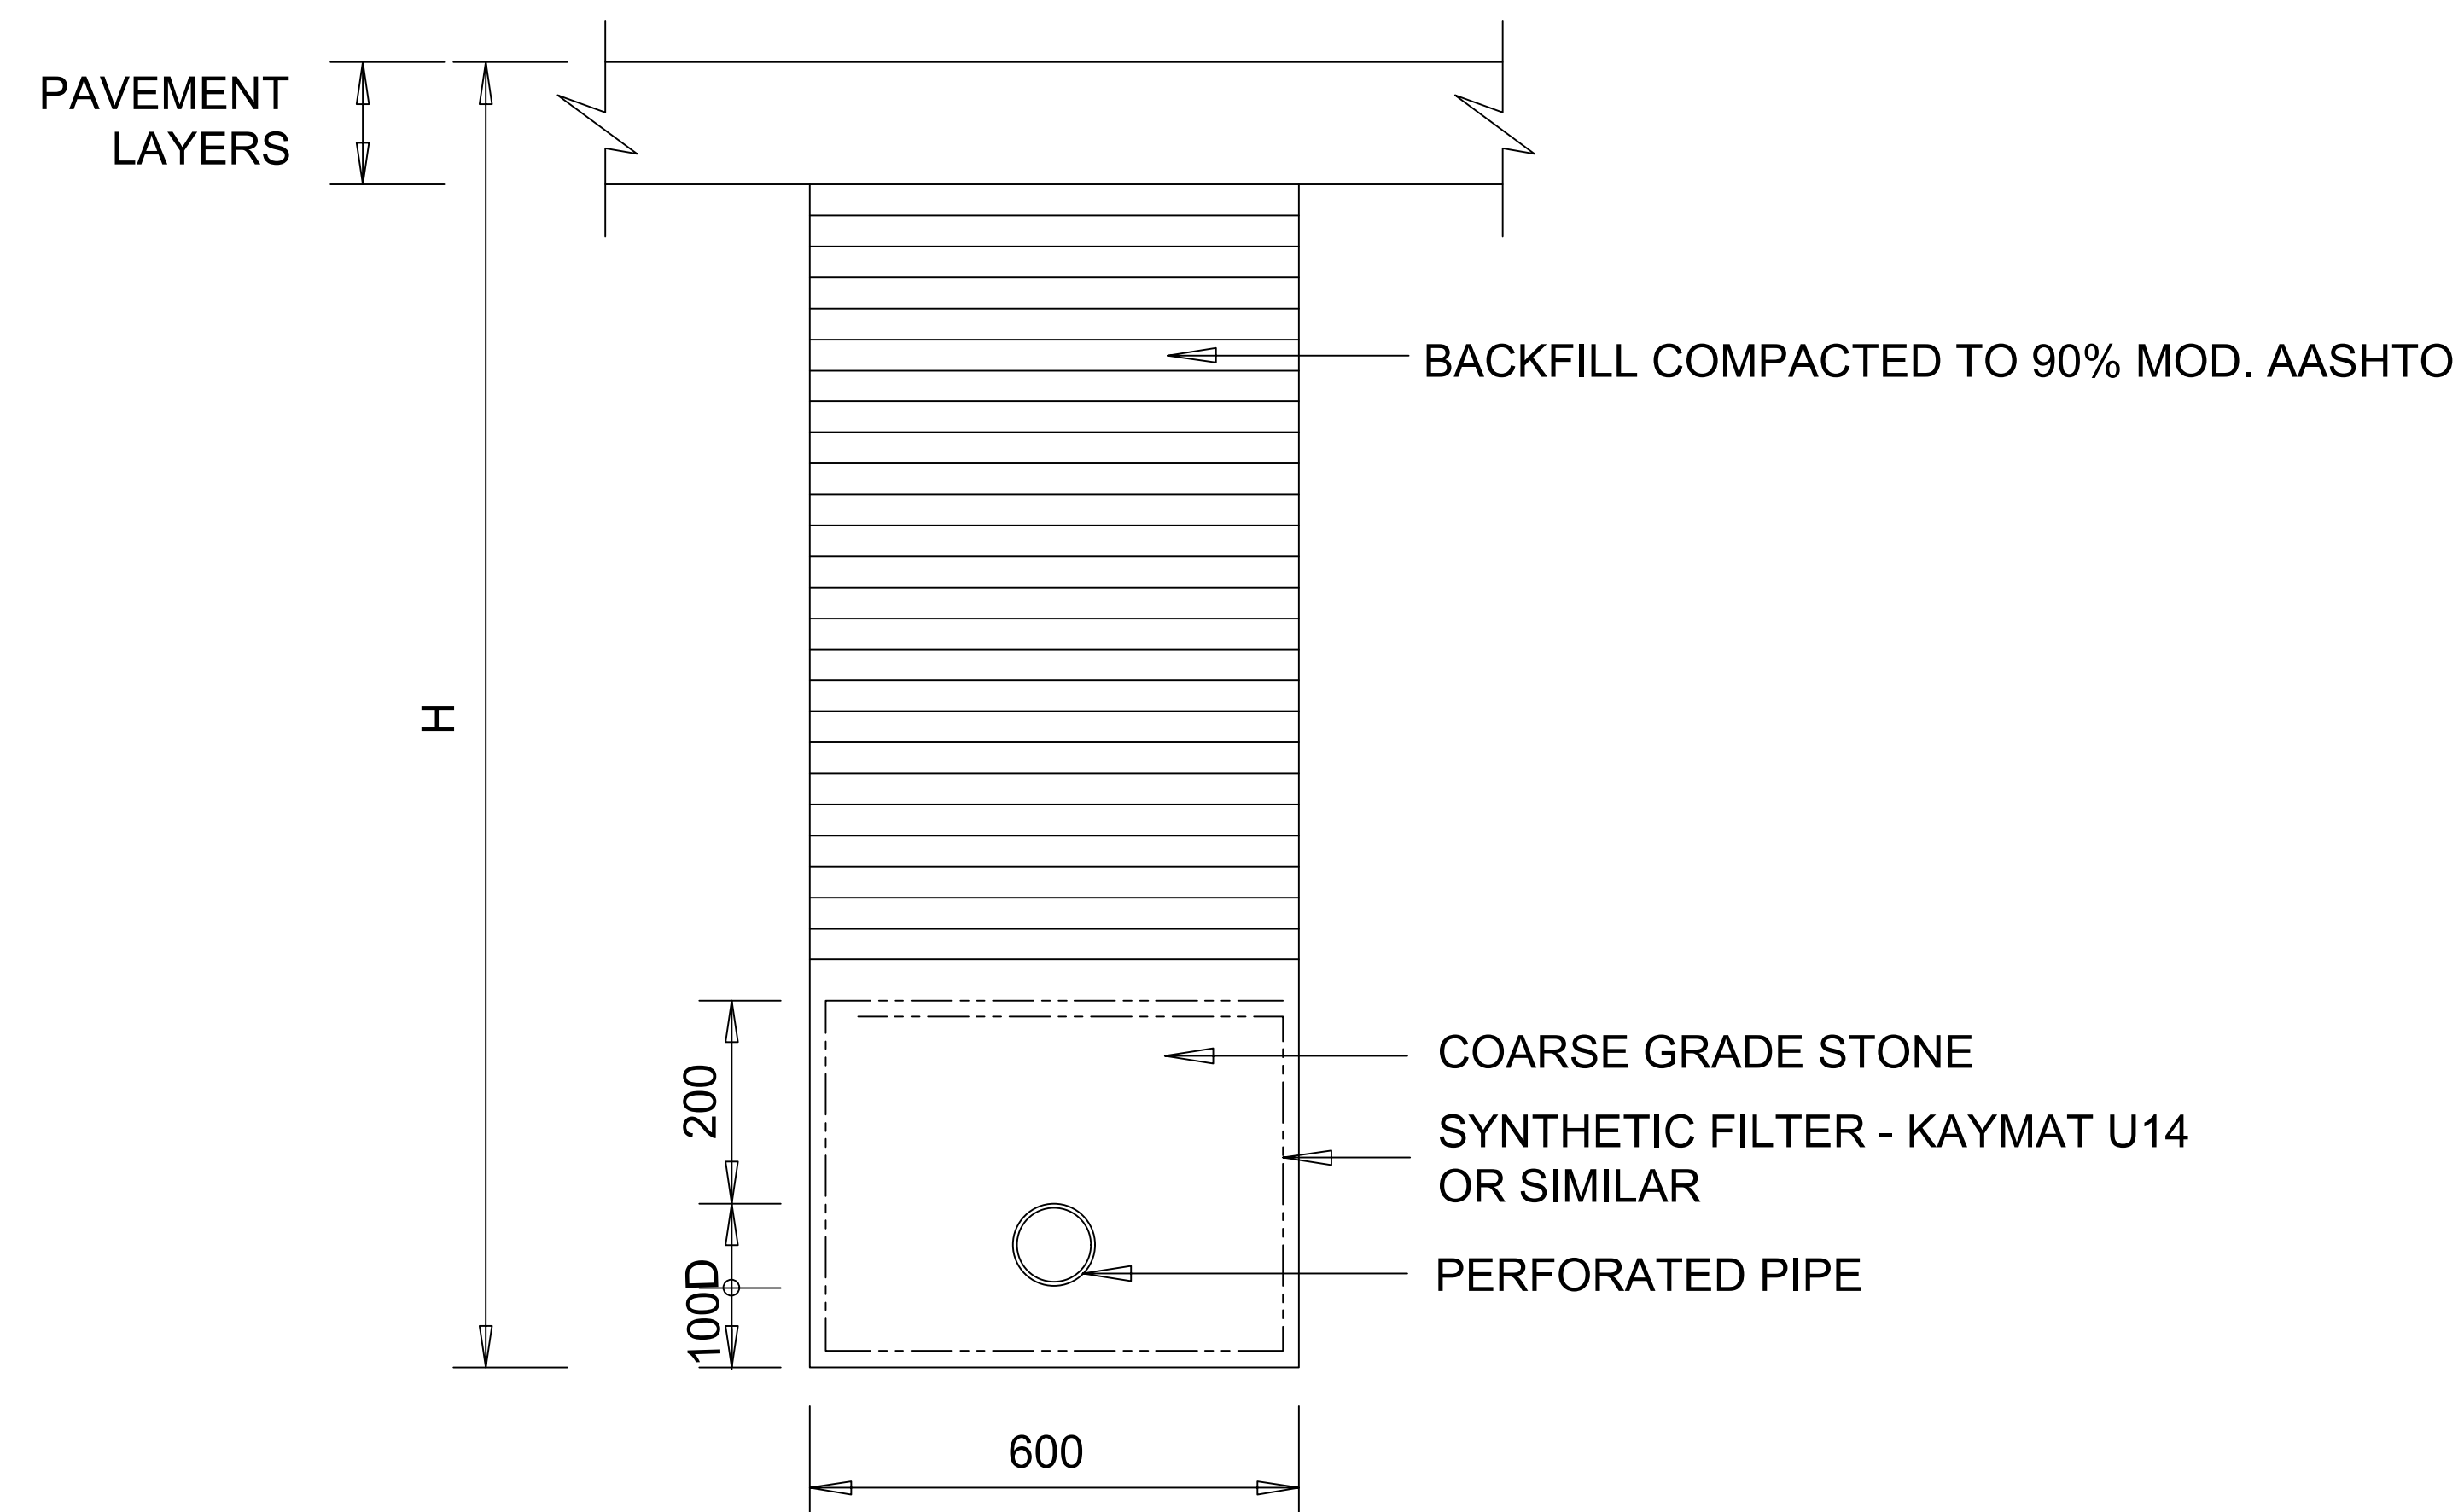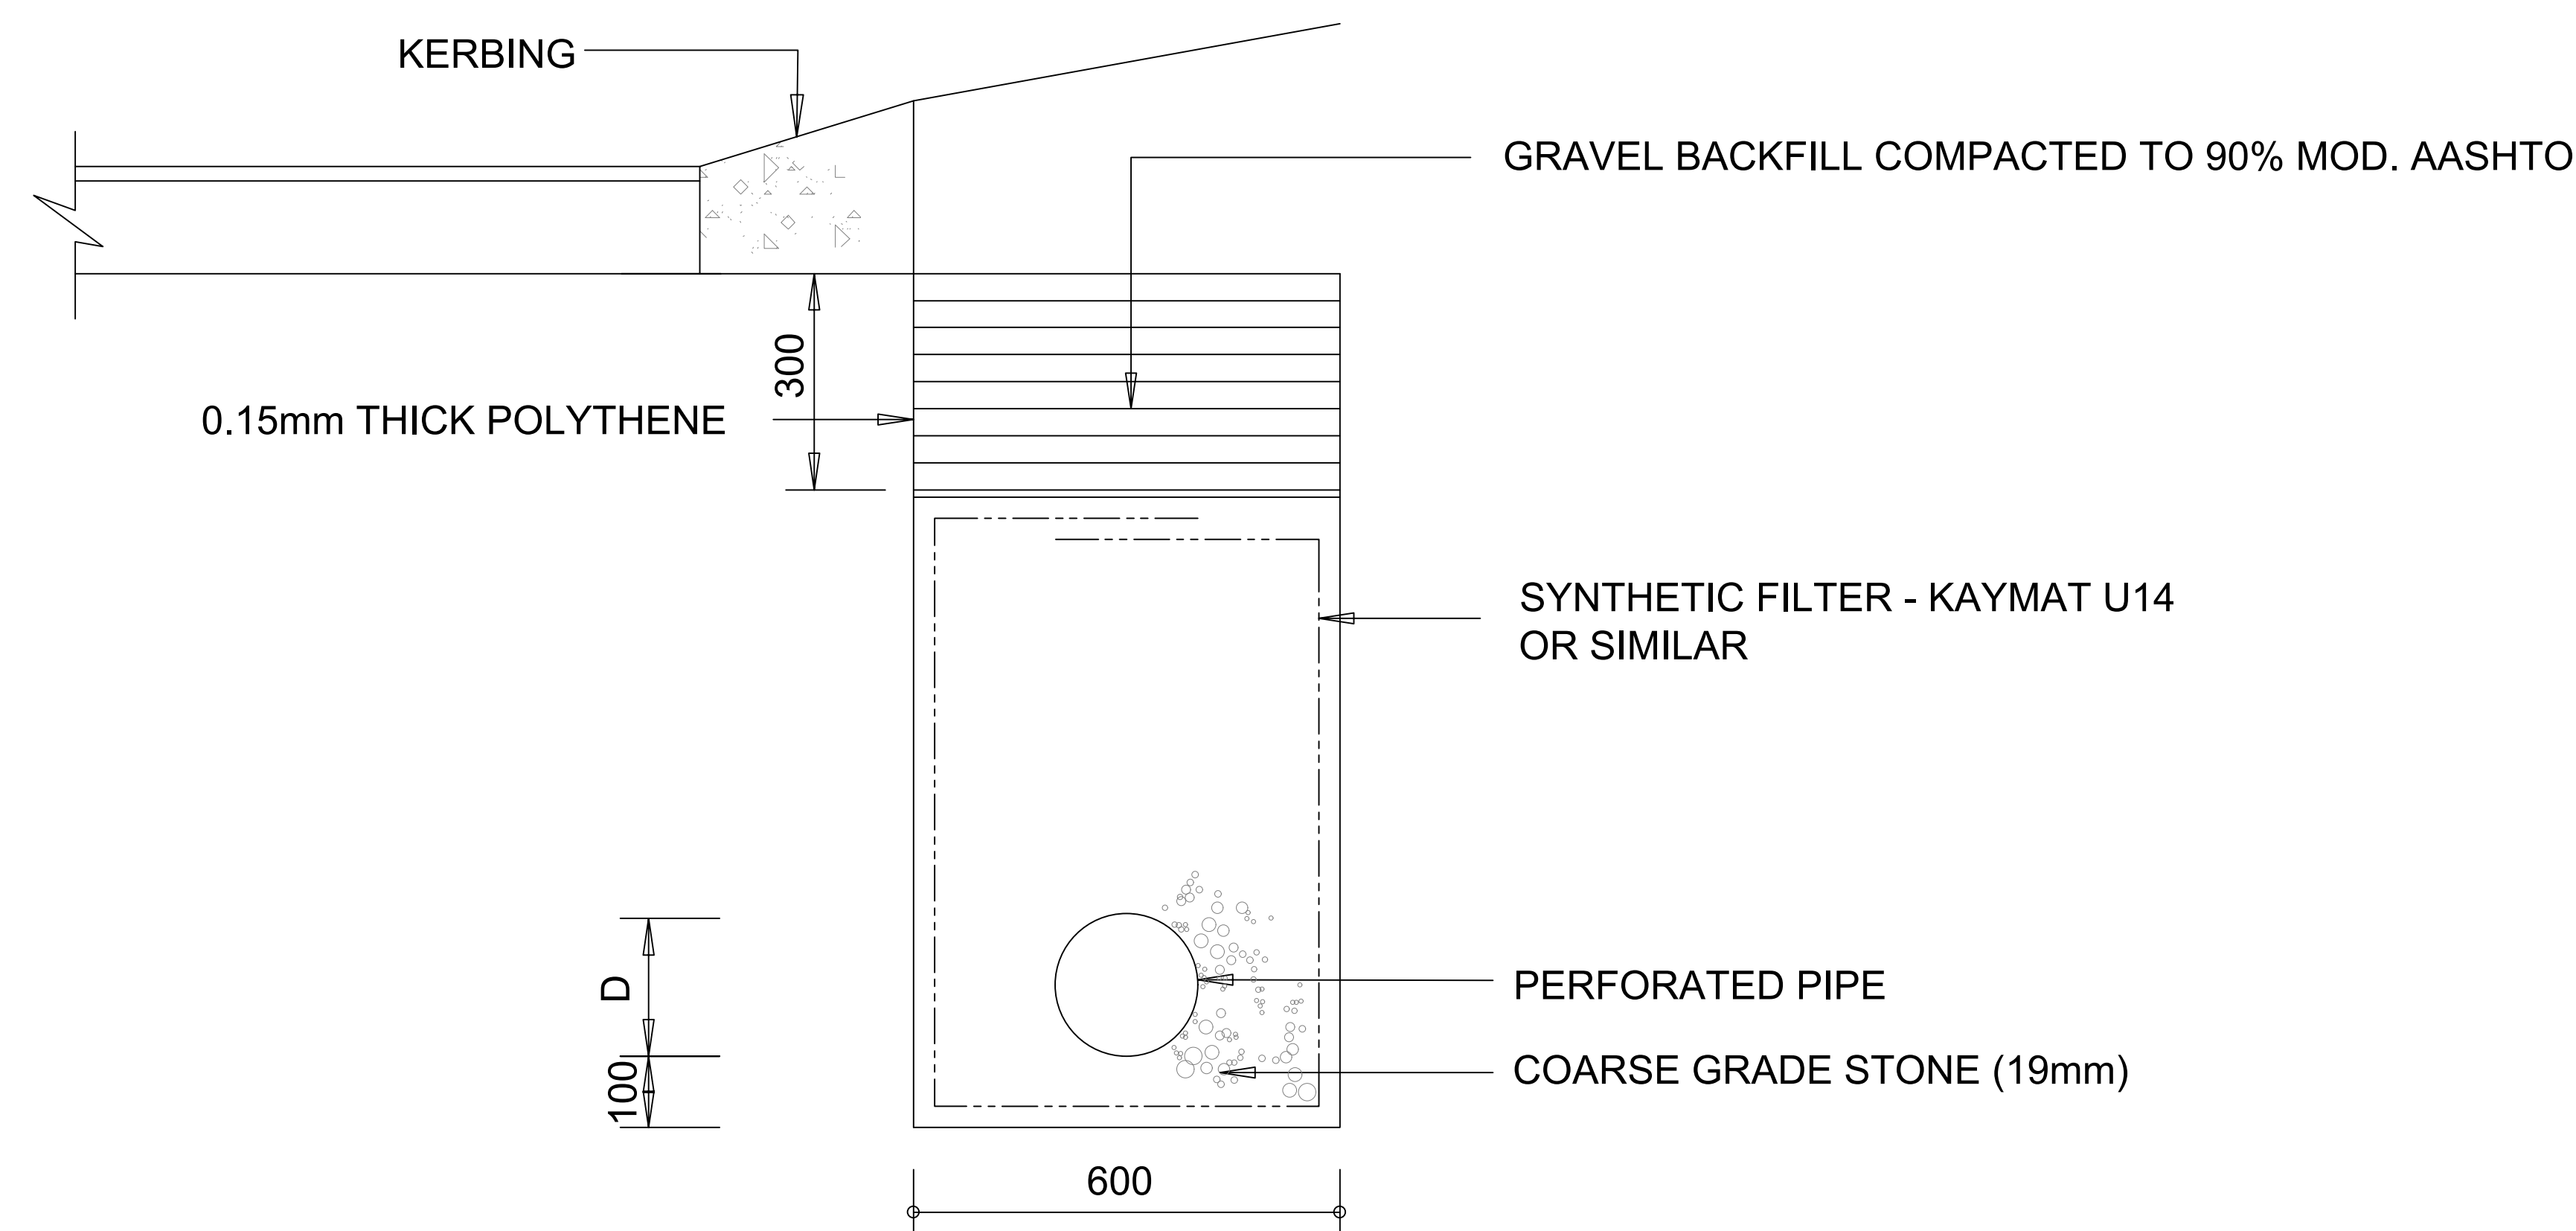

## LEGEND

D = DIAMETER AS SPECIFIED BY THE ENGINEER


H = DEPTH AS SPECIFIED BY THE ENGINEER

## NOTES


1. THE APPLICABLE TYPE OF SUBSURFACE DRAIN TO BE USED MUST BE SPECIFIED BY THE ENGINEER. REFER TO TRH 15.
2. THE DESIGN OF SUBSURFACE DRAIN INSTALLATIONS MUST TAKE LOCAL CONDITIONS INTO ACCOUNT, SPECIFICALLY WITH RESPECT TO LOCAL SOIL CONDITIONS.
3. USE WITH CARE IN DOLOMITIC CONDITIONS.
4. WEEPHOLES FOR TYPE D INSTALLATIONS AT MANHOLES.
5. A COST COMPARISON OF TYPES A, B, & C TO ESTABLISH THE MOST ECONOMICAL SOLUTION IS RECOMMENDED.

| No. | Date:      | ADDITIONS AND AMENDMENTS: | APPROVED |              | DESIGNED BY: | F. L. M  | <div><div><div><div></div><div></div><div></div></div><div><div></div><div></div><div></div></div><div><div></div><div></div><div></div></div></div><div><div><div><div></div><div></div><div></div></div><div><div></div><div></div><div></div></div><div><div></div><div></div><div></div></div></div><div><div><div><div></div><div></div><div></div></div><div><div></div><div></div><div></div></div><div><div></div><div></div><div></div></div></div></div><div>19 ROTHERY STREET,<br/>MBOMBELA,<br/>1201 SOUTH AFRICA<br/><br/>info@rasikconsulting.co.za<br/>Tel: +27 13 755 3230</div><div>CONSULTING ENGINEERS<br/>STAMPED ON:</div></div></div> | <div><div><div><div></div><div></div><div></div></div><div><div></div><div></div><div></div></div><div><div></div><div></div><div></div></div></div><div><div><div><div></div><div></div><div></div></div><div><div></div><div></div><div></div></div><div><div></div><div></div><div></div></div></div><div><div><div><div></div><div></div><div></div></div><div><div></div><div></div><div></div></div><div><div></div><div></div><div></div></div></div></div><div>1 NEL STREET<br/>CIVIL CENTRE<br/>MBOMBELA<br/>1200,<br/><br/>TEL: 013 759 2190</div></div></div> | APPROVED   |                              | PAVING OF STREET FROM MKASI CLINIC TO GUTSHWA<br>TRADITIONAL COUNCIL (WARD 31) | REVISION:            | SCALE: |
|-----|------------|---------------------------|----------|--------------|--------------|----------|---|---|---|------------------------------|--------------------------------------------------------------------------------|----------------------|--------|
|     |            |                           | CONS.    | PRE.         |              |          |   |   | THIS APPROVAL IS FOR PROCEDURAL AND<br>ADMINISTRATIVE REVIEW PURPOSES ONLY AND<br>DOES NOT ATTRACT LEGAL LIABILITY OF ANY<br>KIND FROM WHATSOEVER OR HOWEVER ARISING | CONTRACT NO.                 |                                                                                | PROJECT STATUS:      |        |
| 01  | 05 JUNE 23 | ISSUED FOR CONSTRUCTION   |          |              | CHECKED BY:  | S. KGOMO |   |   | <div>_____</div> <div>DATE:</div>   | TYPES OF SUBSURFACE DRAINAGE |                                                                                | CONSTRUCTION DRAWING |        |
|     |            |                           |          | DRAWN BY:    | C.N.T        |          |   | DRAWING NUMBER:   |   |                              | PAPER SIZE:                                                                    |                      |        |
|     |            |                           |          | APPROVED BY: | S. KGOMO     |          |   | COM 07/2024-STW-013   |   |                              | A0                                                                             |                      |        |
|     |            |                           |          |              |              |          |   |   | COPYRIGHT PROTECTED   |                              |                                                                                |                      |        |



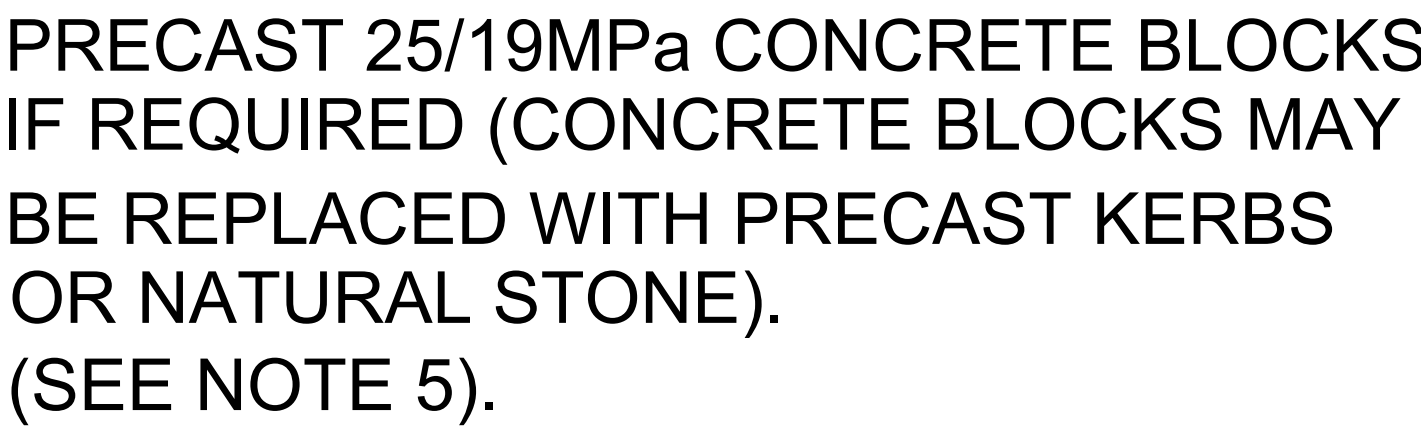

- ## NOTES
1. ALL CONCRETE TO BE CLASS 20/19
  2. CONCRETE FINISH SHOULD BE AS PER WOODEN SHUTTER.
  3. WING WALLS AND HEADWALLS TO BE CONSTRUCTED OUT OF ENGINEERING CLASS BRICK.ALL BRICKS TO BE QUALITY FBS30 TO SANS 227-2007 WITH WATER ABSORPTION <14% AND EFFLORESCENCE <10.
  4. ALL BRICKWORK TO BE ENGLISH BOND.
  5. EROSION PROTECTION IS ONLY REQUIRED WITH OUTFLOW VELOCITIES IN EXCESS OF 1m/SEC.
  6. SUBSURFACE DRAINS ARE NOT RECOMMENDED IN DOLOMITIC AREAS.
 
| No. | Date:      | ADDITIONS AND AMENDMENTS: | APPROVED<br>CONS. | PRE. | DESIGNED<br>BY: | F. L. M  |  <p>19 ROTHERY STREET,<br/>MBOMBELA,<br/>1201 SOUTH AFRICA</p> <p>info@rasikconsulting.co.za<br/>Tel: +27 13 755 3230</p> |  <p>1 NEL STREET<br/>CIVIL CENTRE<br/>MBOMBELA<br/>1200,</p> <p>TEL: 013 759 2190</p> | APPROVED                            | PAVING OF STREET FROM MKASI CLINIC TO GUTSHWA<br>TRADITIONAL COUNCIL (WARD 31) | REVISION:<br>00   | SCALE:                                 |                                         |
|-----|------------|---------------------------|-------------------|------|-----------------|----------|---|---|-------------------------------------|--------------------------------------------------------------------------------|---|----------------------------------------|-----------------------------------------|
| 01  | 05 JUNE 23 | ISSUED FOR CONSTRUCTION   |                   |      | CHECKED<br>BY:  | S. KGOMO |   |   |                                     |                                                                                | THIS APPROVAL IS FOR PROCEDURAL AND<br>ADMINISTRATIVE REVIEW ONLY AND<br>DOES NOT ATTRACT LEGAL LIABILITY OF ANY<br>KIND FROM WHATSOEVER OR HOWEVER ARISING | CONTRACT NO.                           | PROJECT STATUS:<br>CONSTRUCTION DRAWING |
|     |            |                           |                   |      | DRAWN<br>BY:    | C.N.T    |   |   |                                     |                                                                                |   | DRAWING NUMBER:<br>COM 07/2024-STW-014 | PAPER SIZE:<br>A0                       |
|     |            |                           |                   |      | APPROVED<br>BY: | S. KGOMO |   |   |                                     |                                                                                |   | COPYRIGHT PROTECTED                    |                                         |
|     |            |                           |                   |      |                 |          |   |   | CONSULTING ENGINEERS<br>STAMPED ON: |                                                                                |   | DETAIL OF SUBSURFACE DRAIN OUTLET      |                                         |




NOTES AND SPECIFICATIONS


GENERAL

1. MANHOLE
- 1.1 All precast manhole sections shall comply with the relevant requirements of SANS 1294.
- 1.2 No step irons shall be required unless otherwise indicated on the drawings.
- 1.3 Dimensions of precast manhole sections are approximate and may vary slightly according to different manufacturer's specifications.
- 1.4 Position of manholes shall be directly above the PI of adjoining stormwater pipes.
- 1.5 The function of the combination precast concrete/cast iron manhole cover is to replace lost cast iron covers, unless otherwise specified.
- 1.6 All concrete manhole covers shall have the letters "SW" formed or engraved on top. Each letter shall be 50mm wide, 75mm high and 5mm thick.
- 1.7 Manhole covers and frames made of other materials, like polymer concrete, must comply with the relevant SANS-Specifications, be approved by the Engineer in writing and be installed according to the manufacturer's specifications.
- 1.8 Where the total depth of the junction box/manhole combination (invert level to finished ground level) exceeds 2.0m, a structural design must be submitted by a professional engineer.
- 1.9 All bricks shall comply with SANS 227 and shall be engineering units of class FBS (Face brick Standard) with a nominal compressive strenght of 12 MPa.
2. CAST IN-SITU COVER SLABS
- 2.1 Measurement B is always smaller than L.
- 2.2 Concrete to be class 25/19.
- 2.3 Concrete to be cured for a minimum period of 7 days.
- 2.4 Minimum cover to reinforcement is 20mm.
- 2.5 Type, bar and spacing of reinforcement as specified in Table D.
- 2.6 Main reinforcement to be shape code 38, with hook length (A- dimension) not less than t minus 60, except for slabs with a span not exceeding 1000, where no hooks are required and shape code 20 is used.

TYPICAL CROSS SECTION THROUGH JUNCTION BOX AND MANHOLE

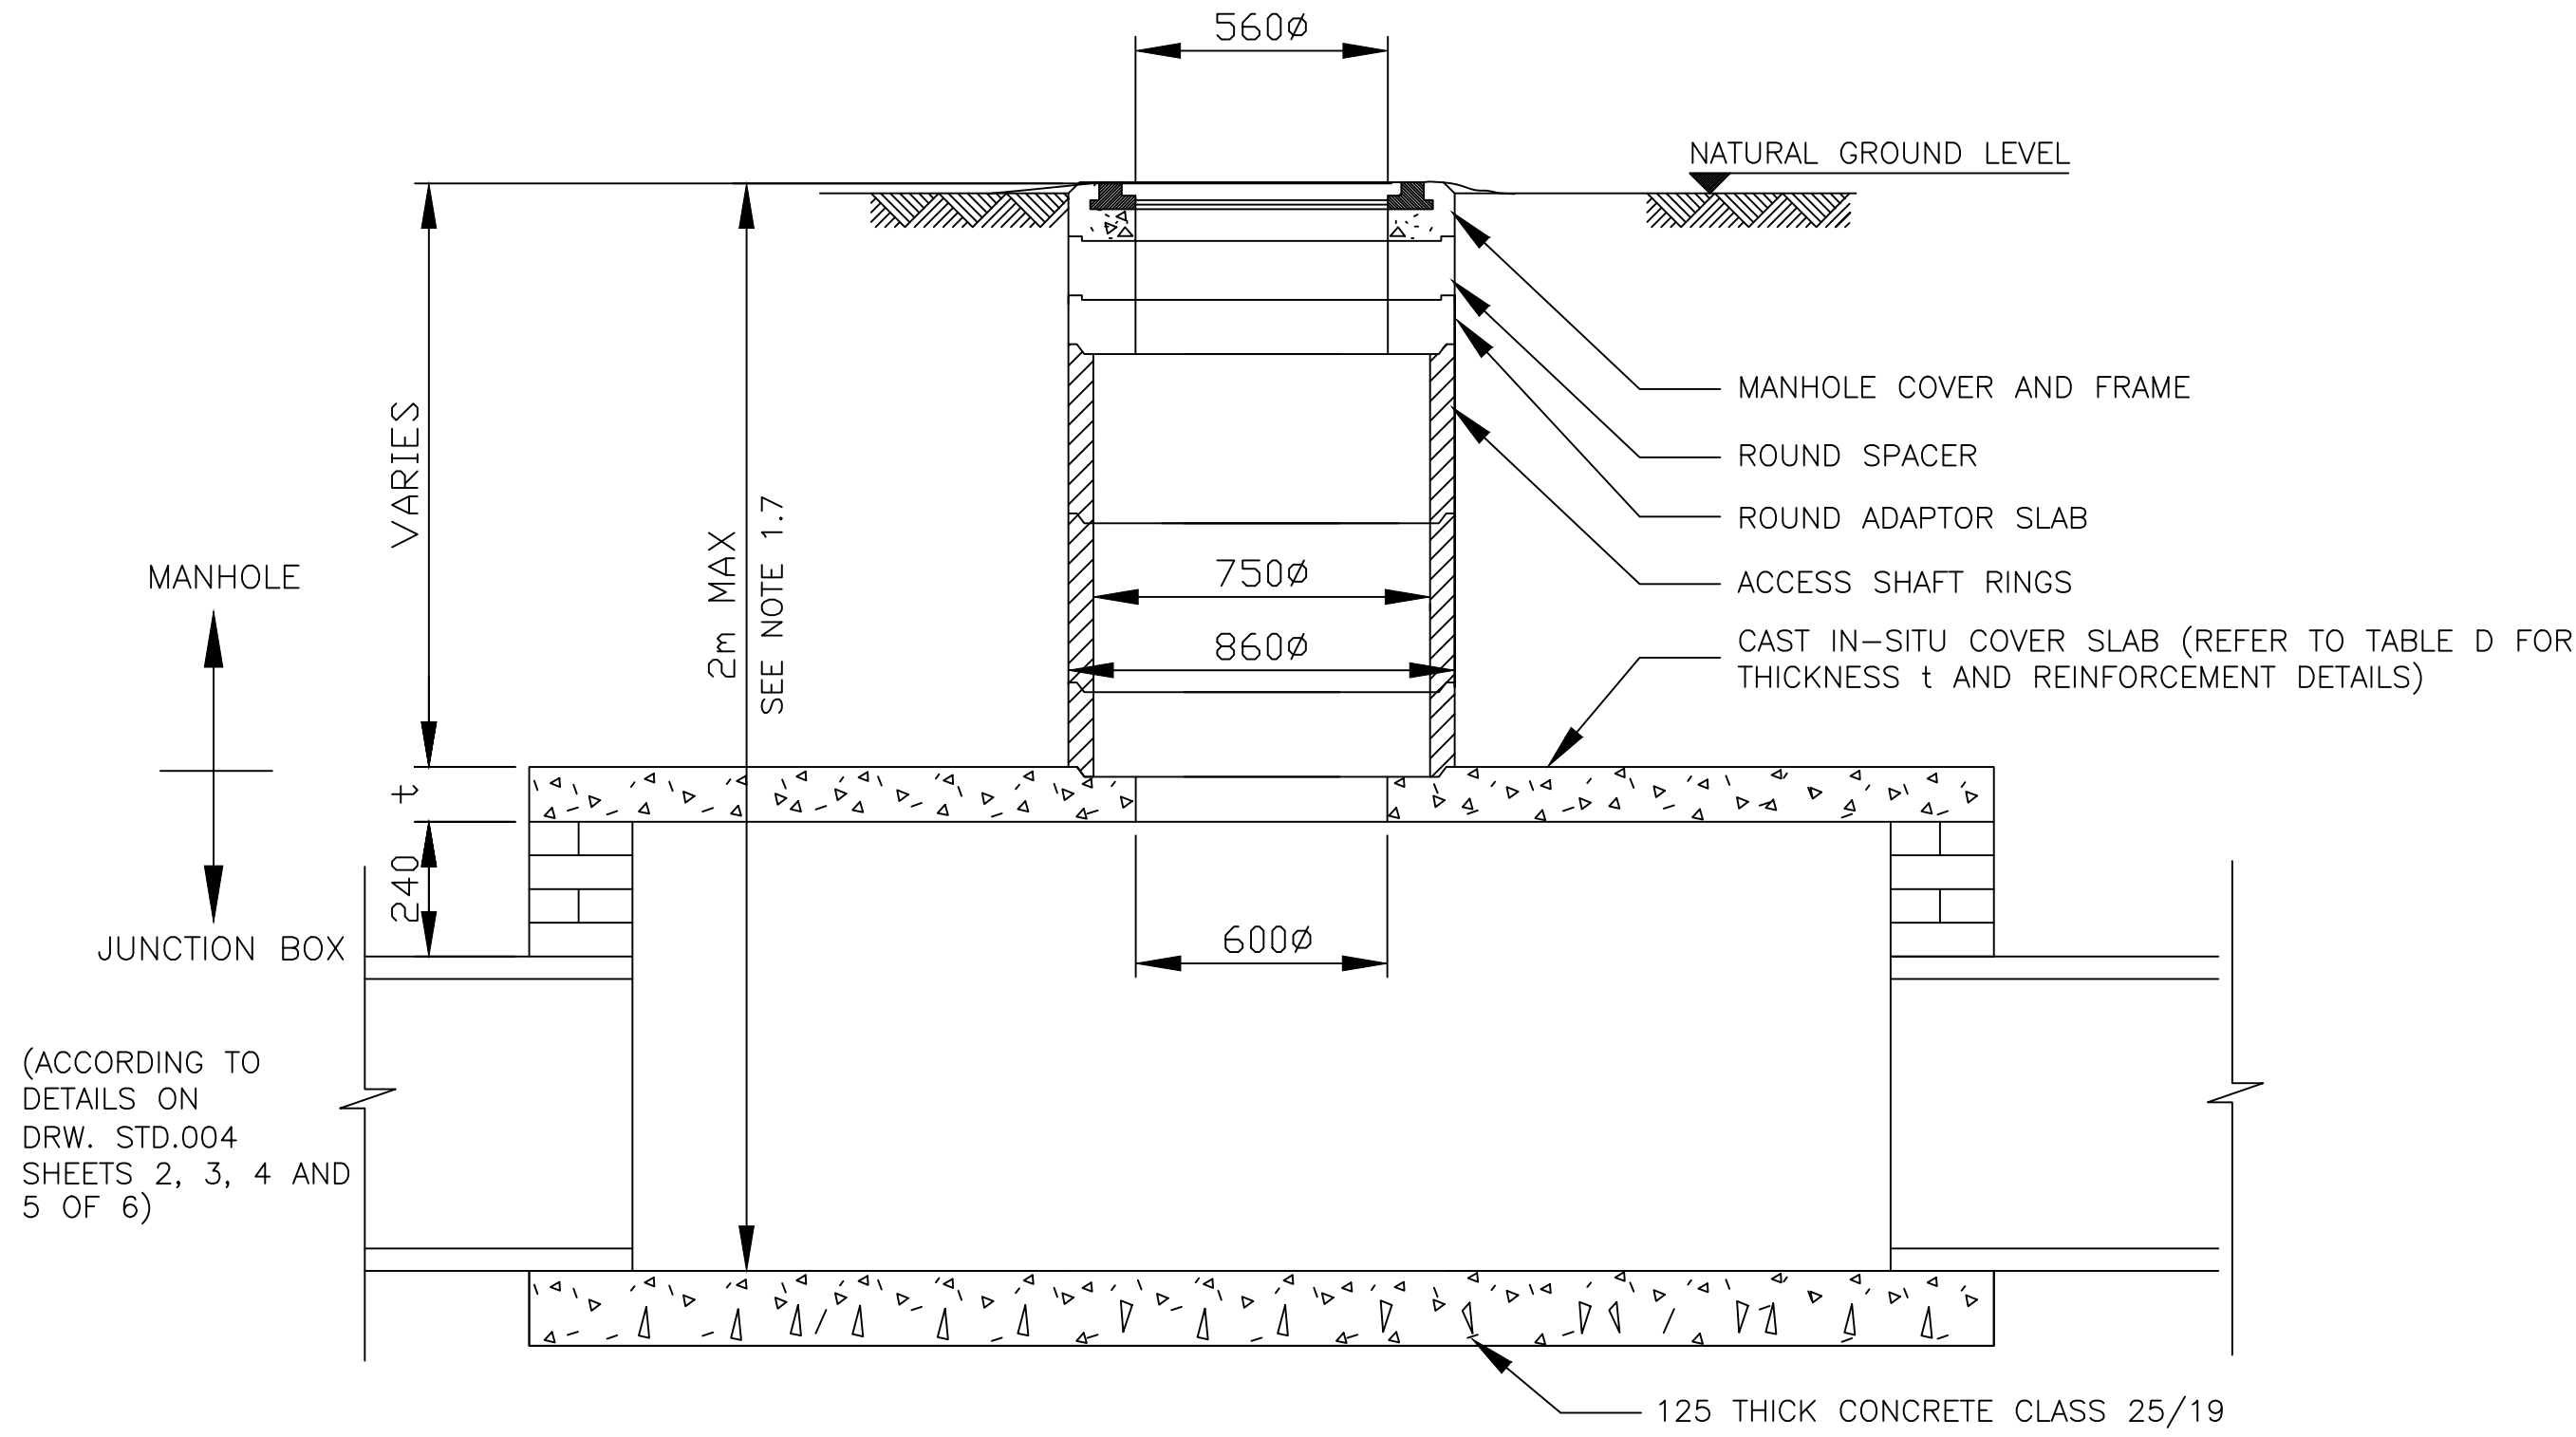


MANHOLE WITH PRECAST SHAFT (TYPE A)

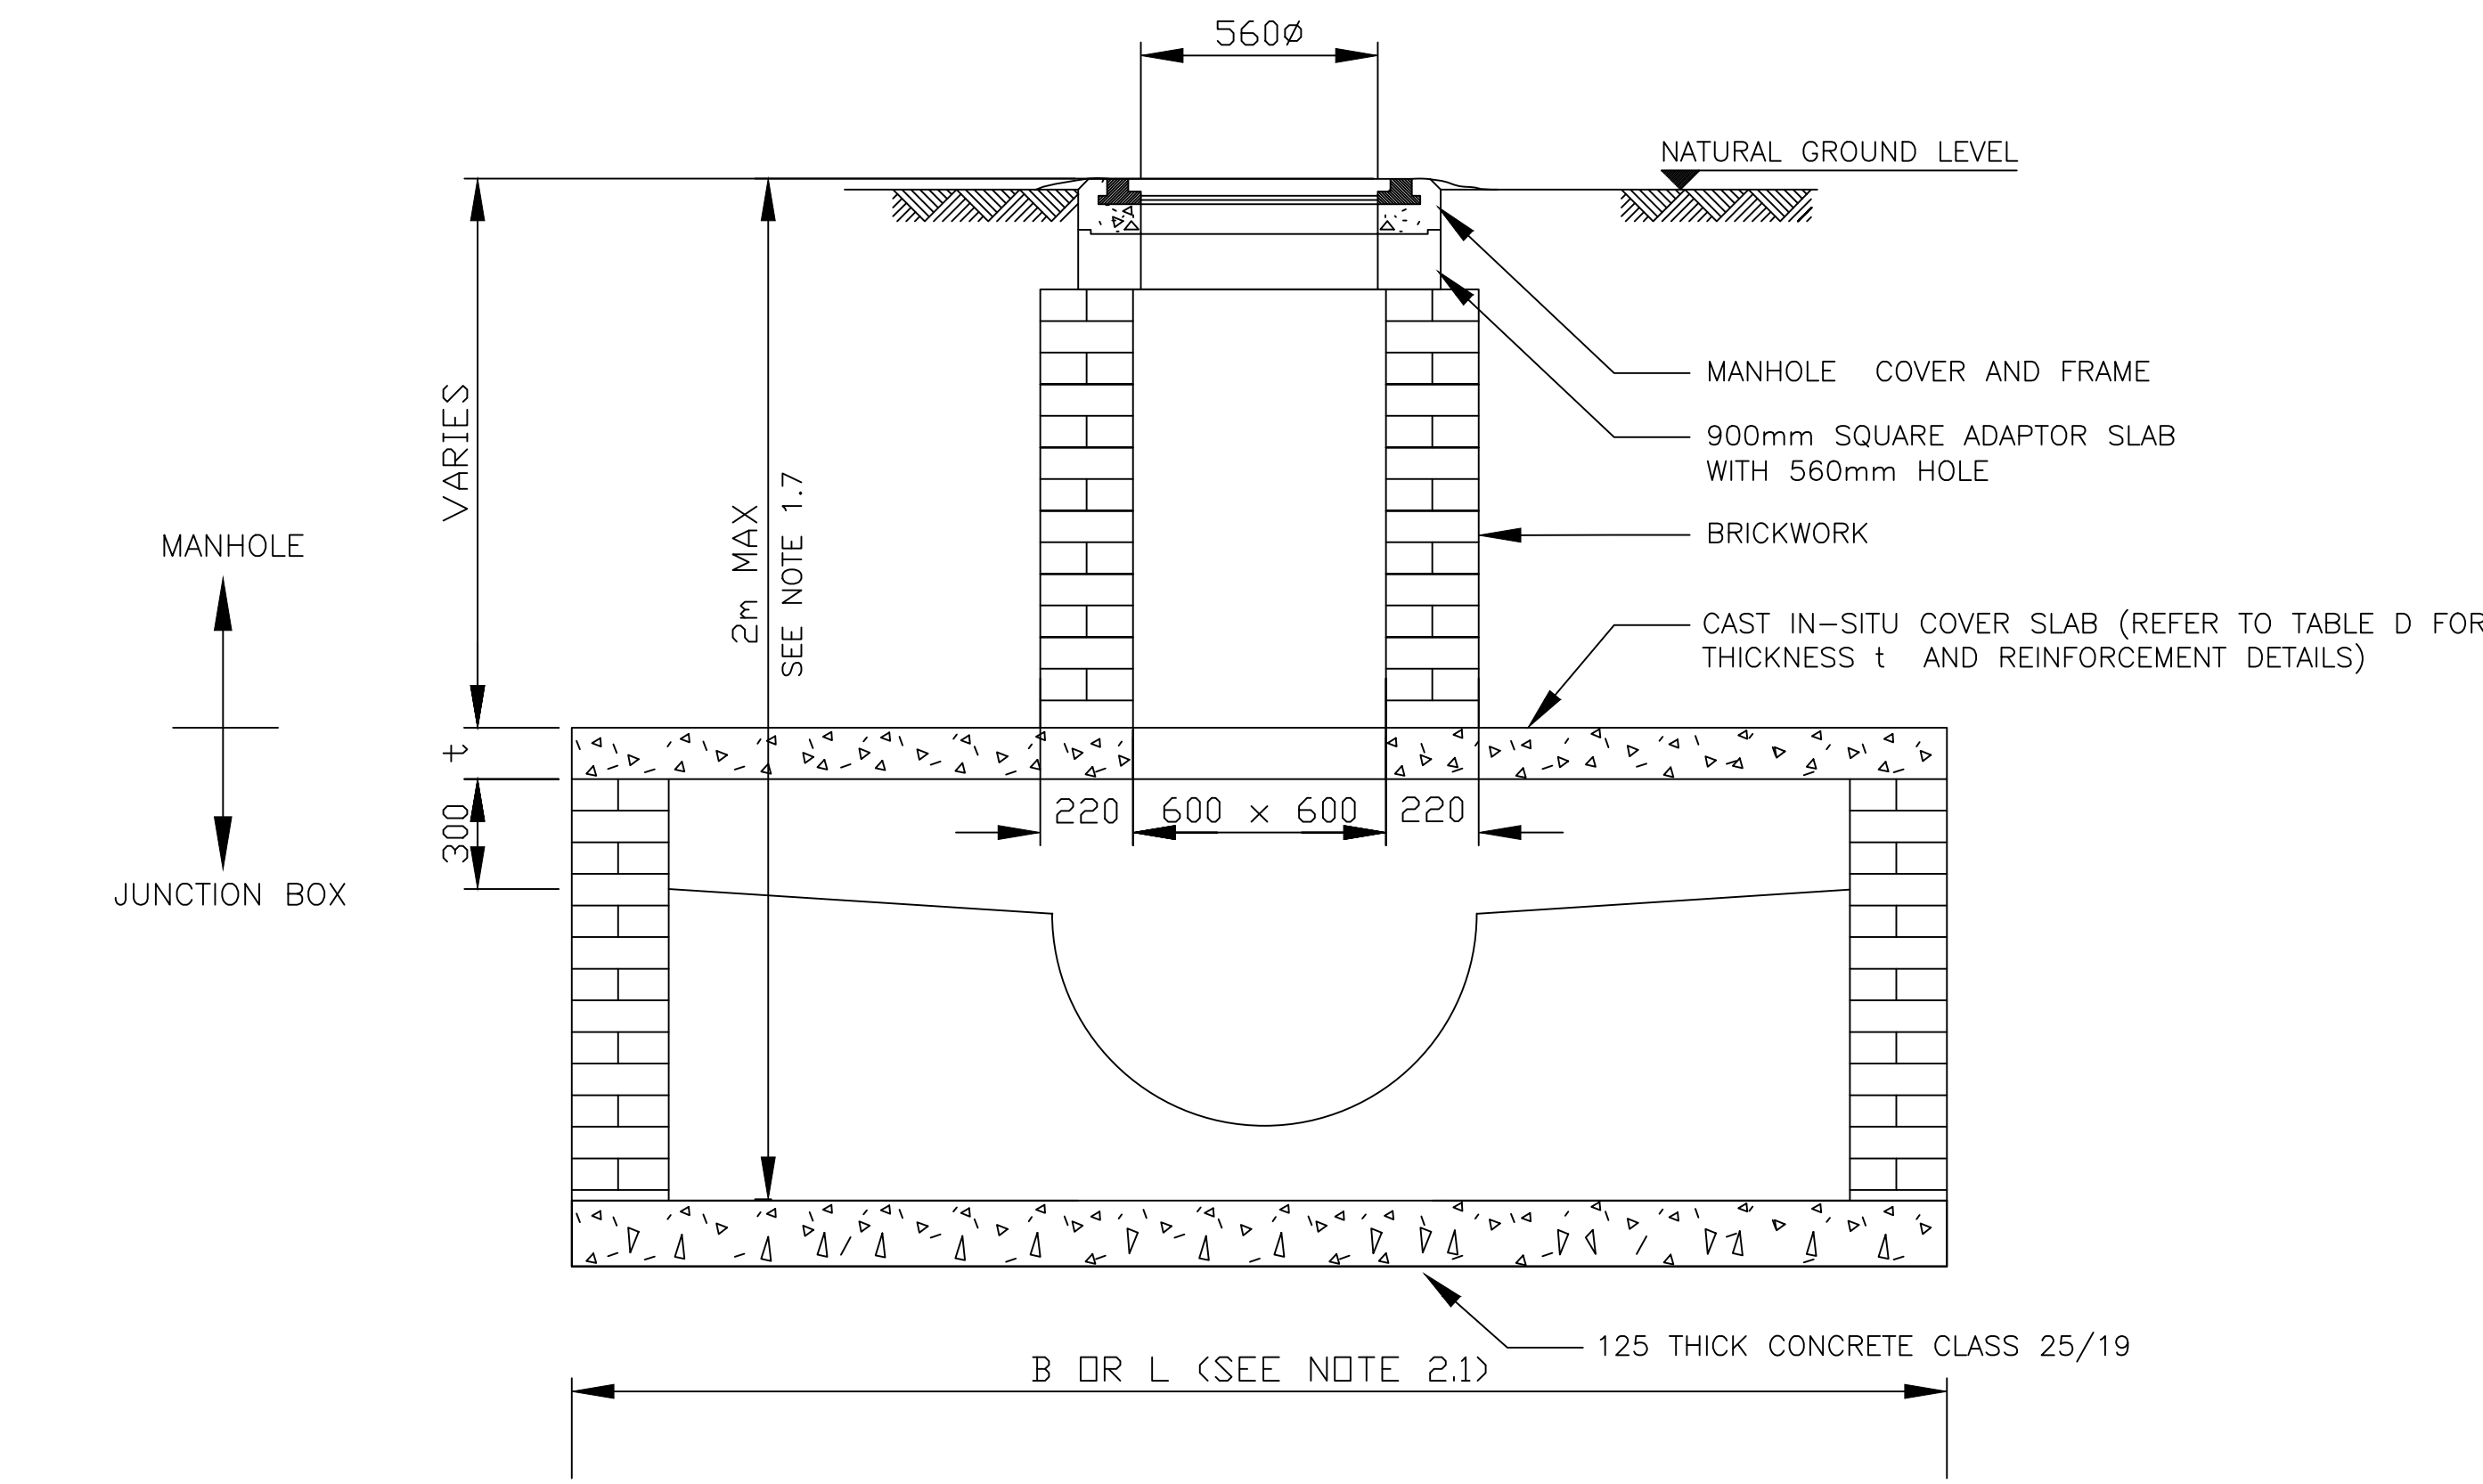

MANHOLE WITH MASONRY SHAFT

MANHOLE FRAME AND COVER

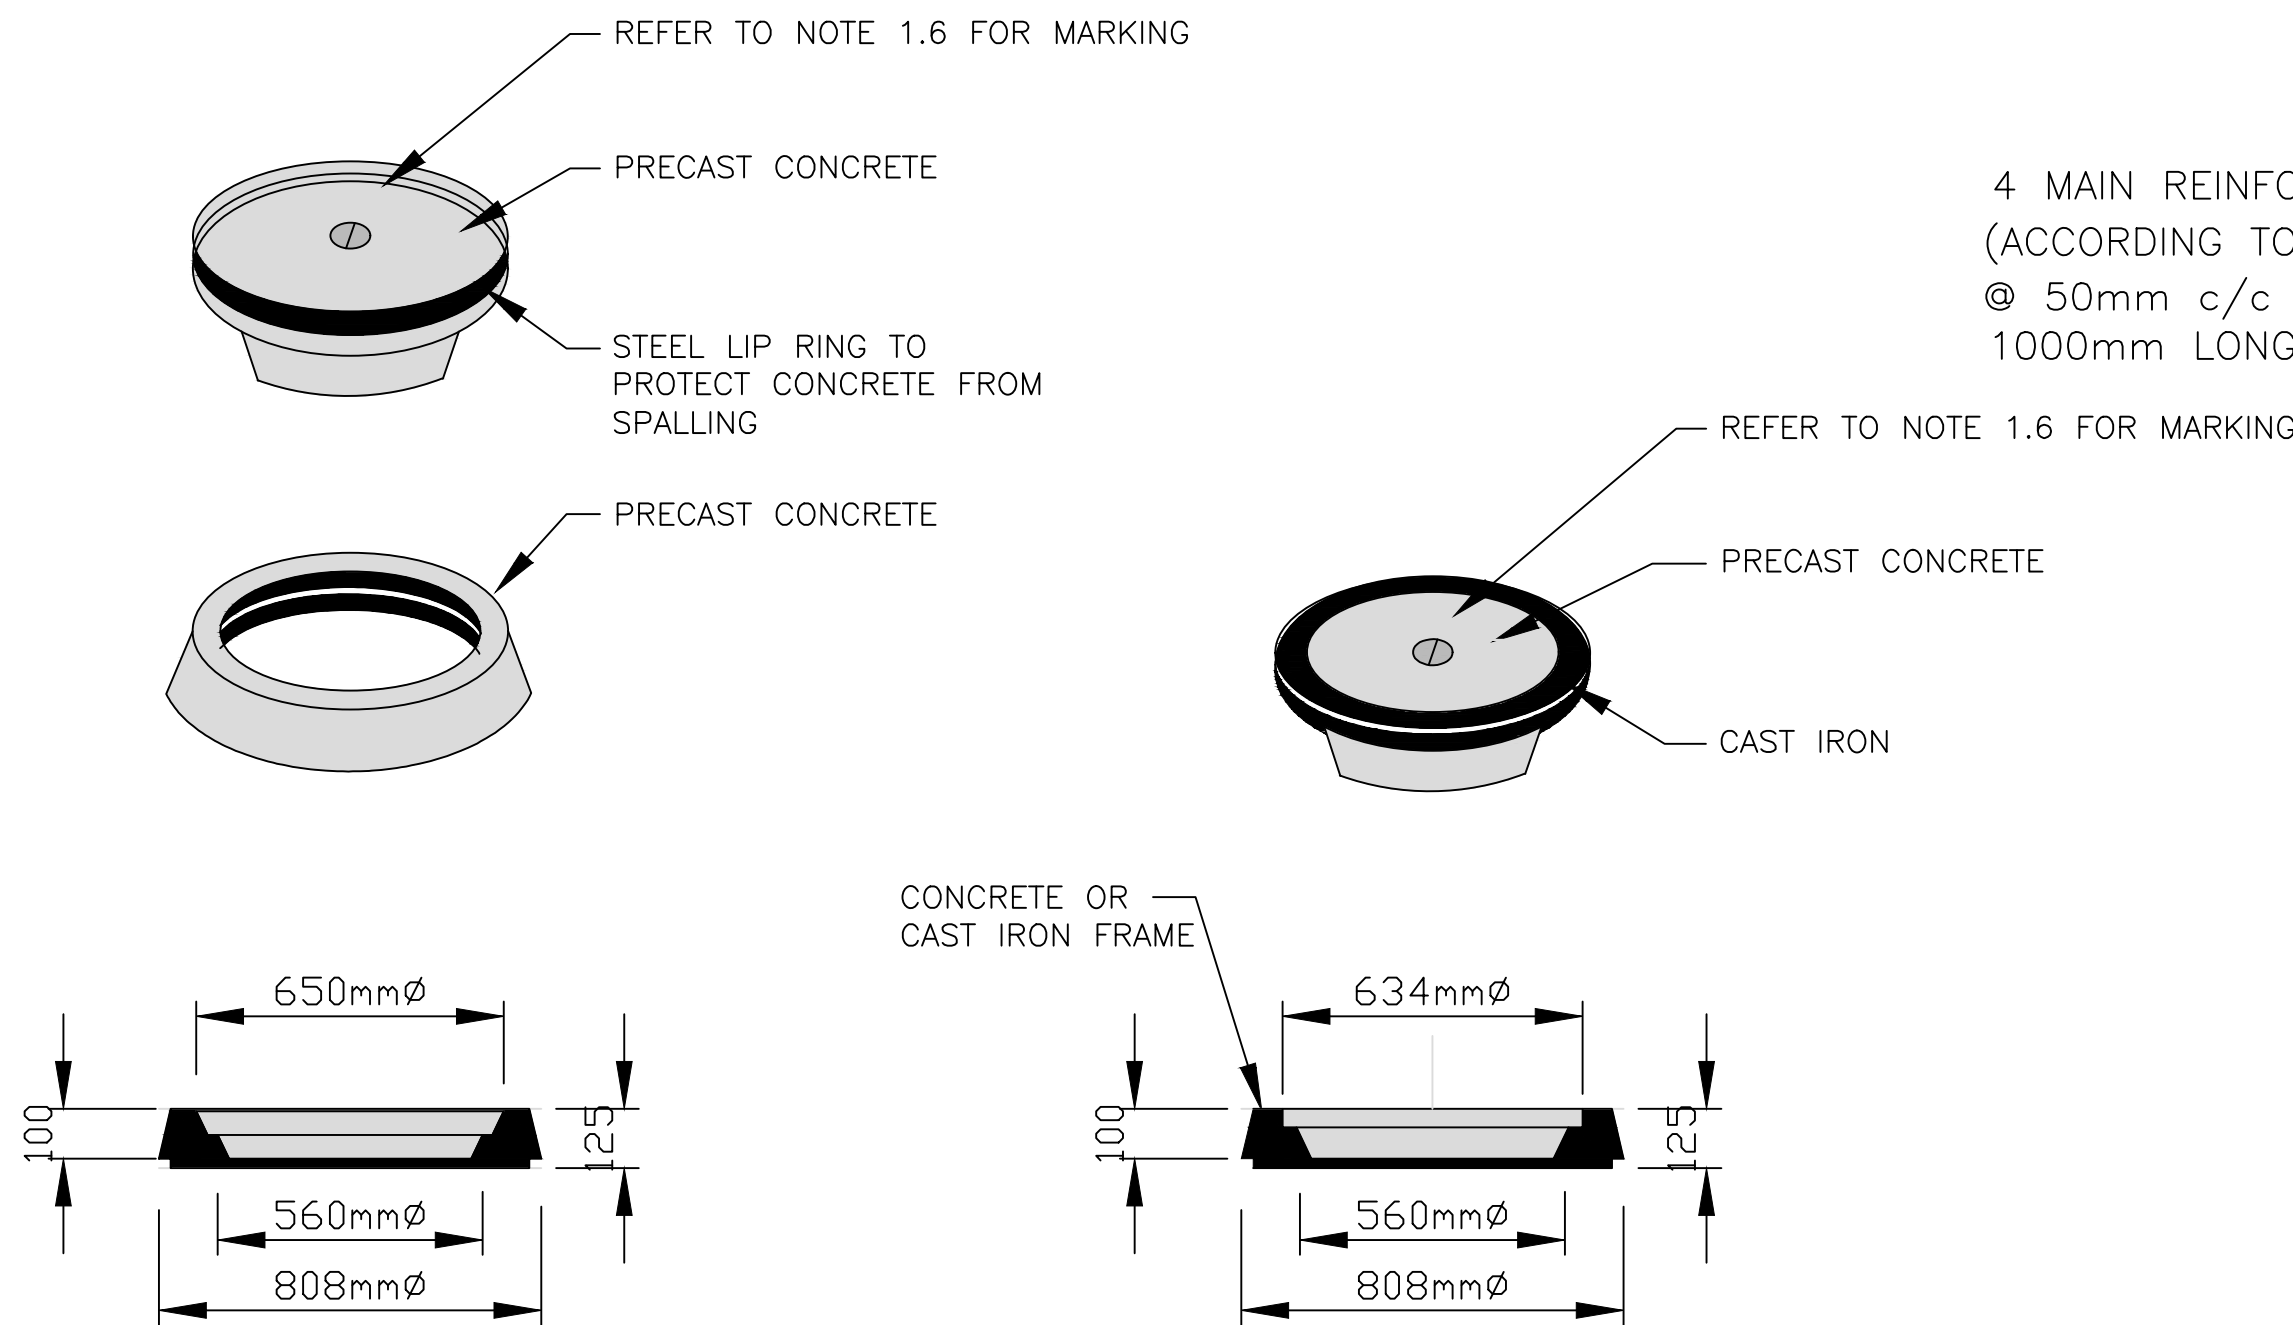


PRECAST CONCRETE FRAME AND COVER



COMBINATION PRECAST CONCRETE / CAST IRON FRAME AND COVER (SEE NOTE 1.5)

| TABLE C: USE OF MANHOLES AT JUNCTION BOXES                                          |                                                |
|-------------------------------------------------------------------------------------|------------------------------------------------|
| APPLICATION                                                                         | TYPE OF COVER AND FRAME                        |
| At junction boxes falling underneath the carriage way.                              | SABS Type 4<br>Cast Iron<br>Heavy duty         |
| At least every 100m on long inaccessible stormwater lines.                          | SABS Type 4<br>Precast Concrete<br>Medium duty |
| At junction boxes falling underneath block or concrete paving on the sidewalk.      | SABS Type 4<br>Precast Concrete<br>Medium duty |
| At junction boxes where the main stormwater line changes course                     | SABS Type 4<br>Precast Concrete<br>Medium duty |
| At junction boxes indicated otherwise on the drawings or specified by the Engineer. | SABS Type 4<br>As specified                    |

| TABLE D: REINFORCEMENT DETAILS FOR<br>CAST IN-SITU COVER SLABS<br>(Note: B < L) |                        |                    |
|---------------------------------------------------------------------------------|------------------------|--------------------|
| Span (B)<br>(mm)                                                                | Thickness (t)<br>(mm)  | Main Reinforcement |
| Up to 1500                                                                      | 175                    | Y12 - 120          |
| Up to 2500                                                                      | 200                    | Y16 - 150          |
| Up to 3000                                                                      | 225                    | Y16 - 150          |
| > 3000                                                                          | Design to be submitted |                    |
| Distribution reinforcement: Y12 bars @ 200 c/c                                  |                        |                    |
| Refer to notes for bending details.                                             |                        |                    |

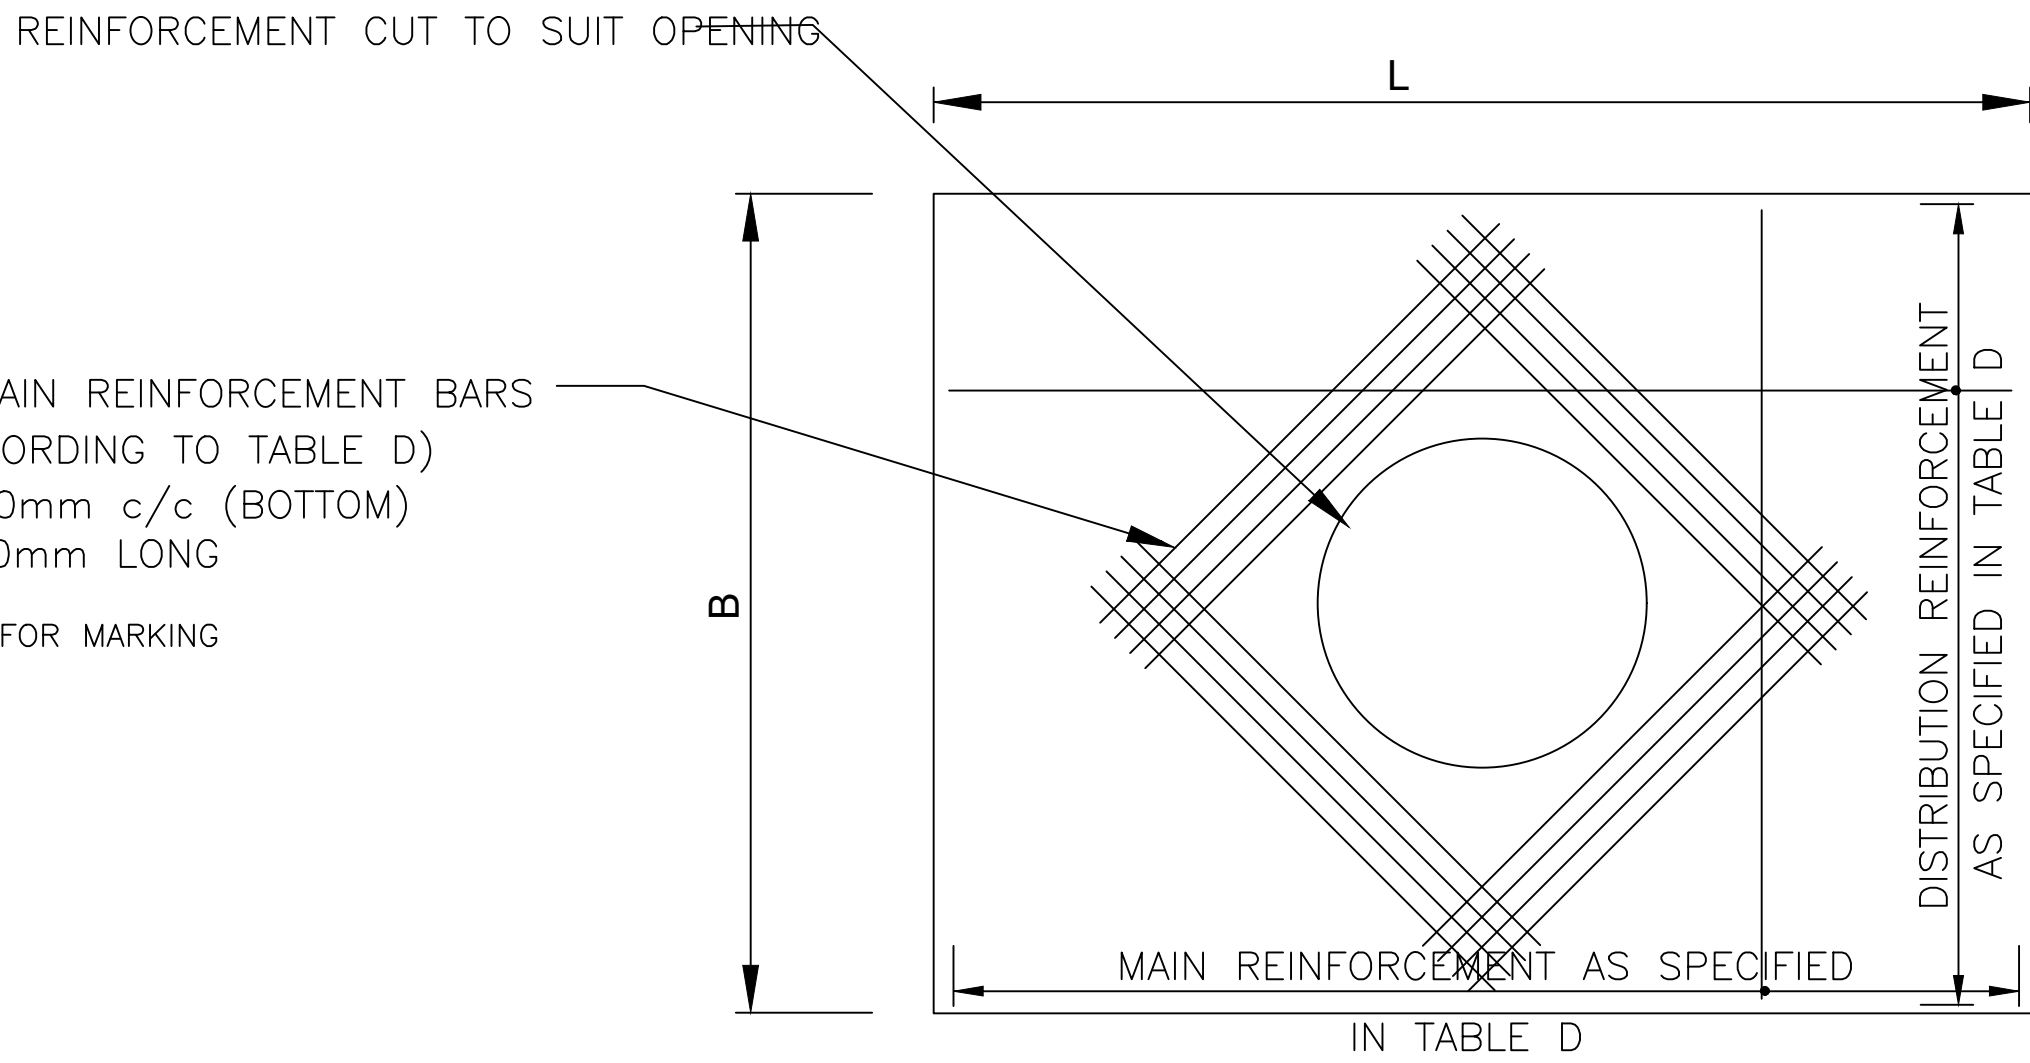


CAST INSITU COVER SLAB FOR CIRCULAR SHAFT SECTION

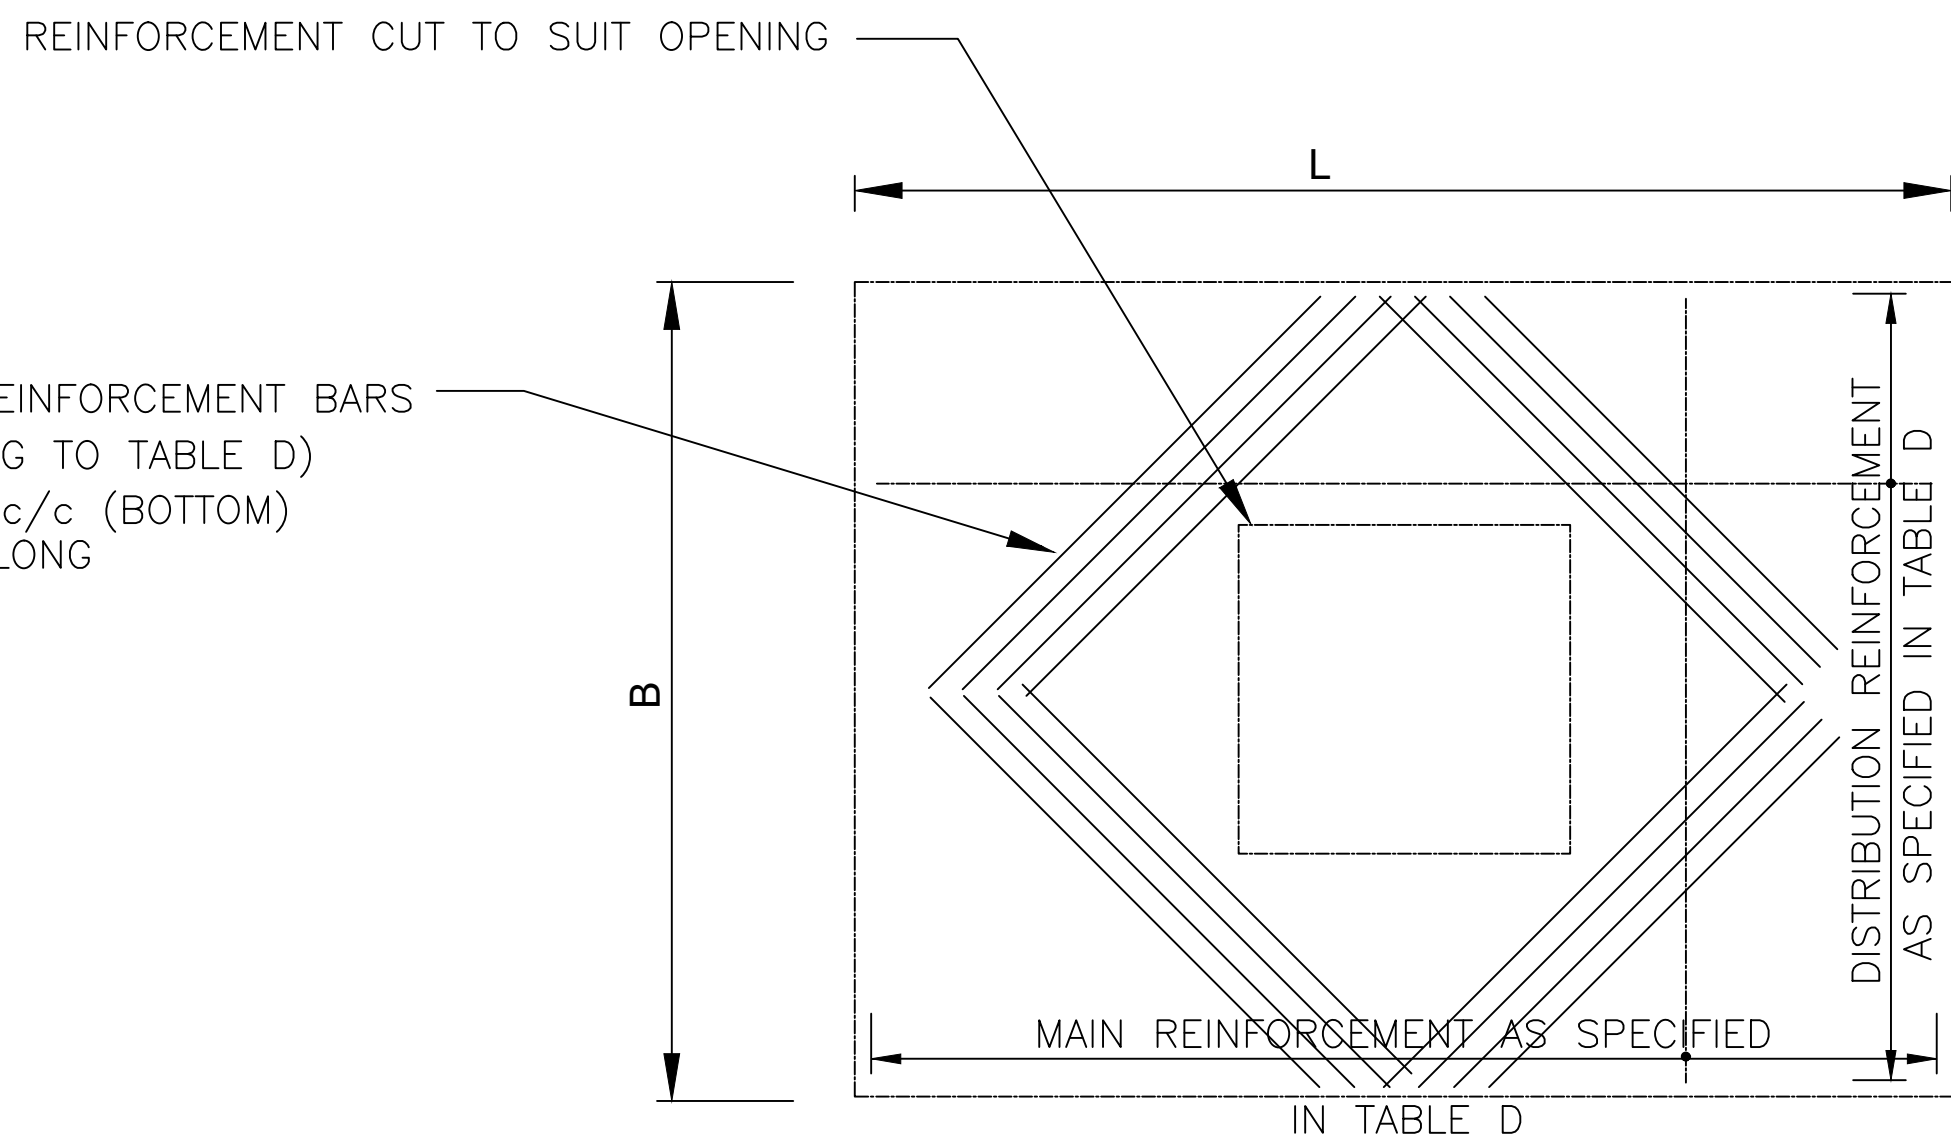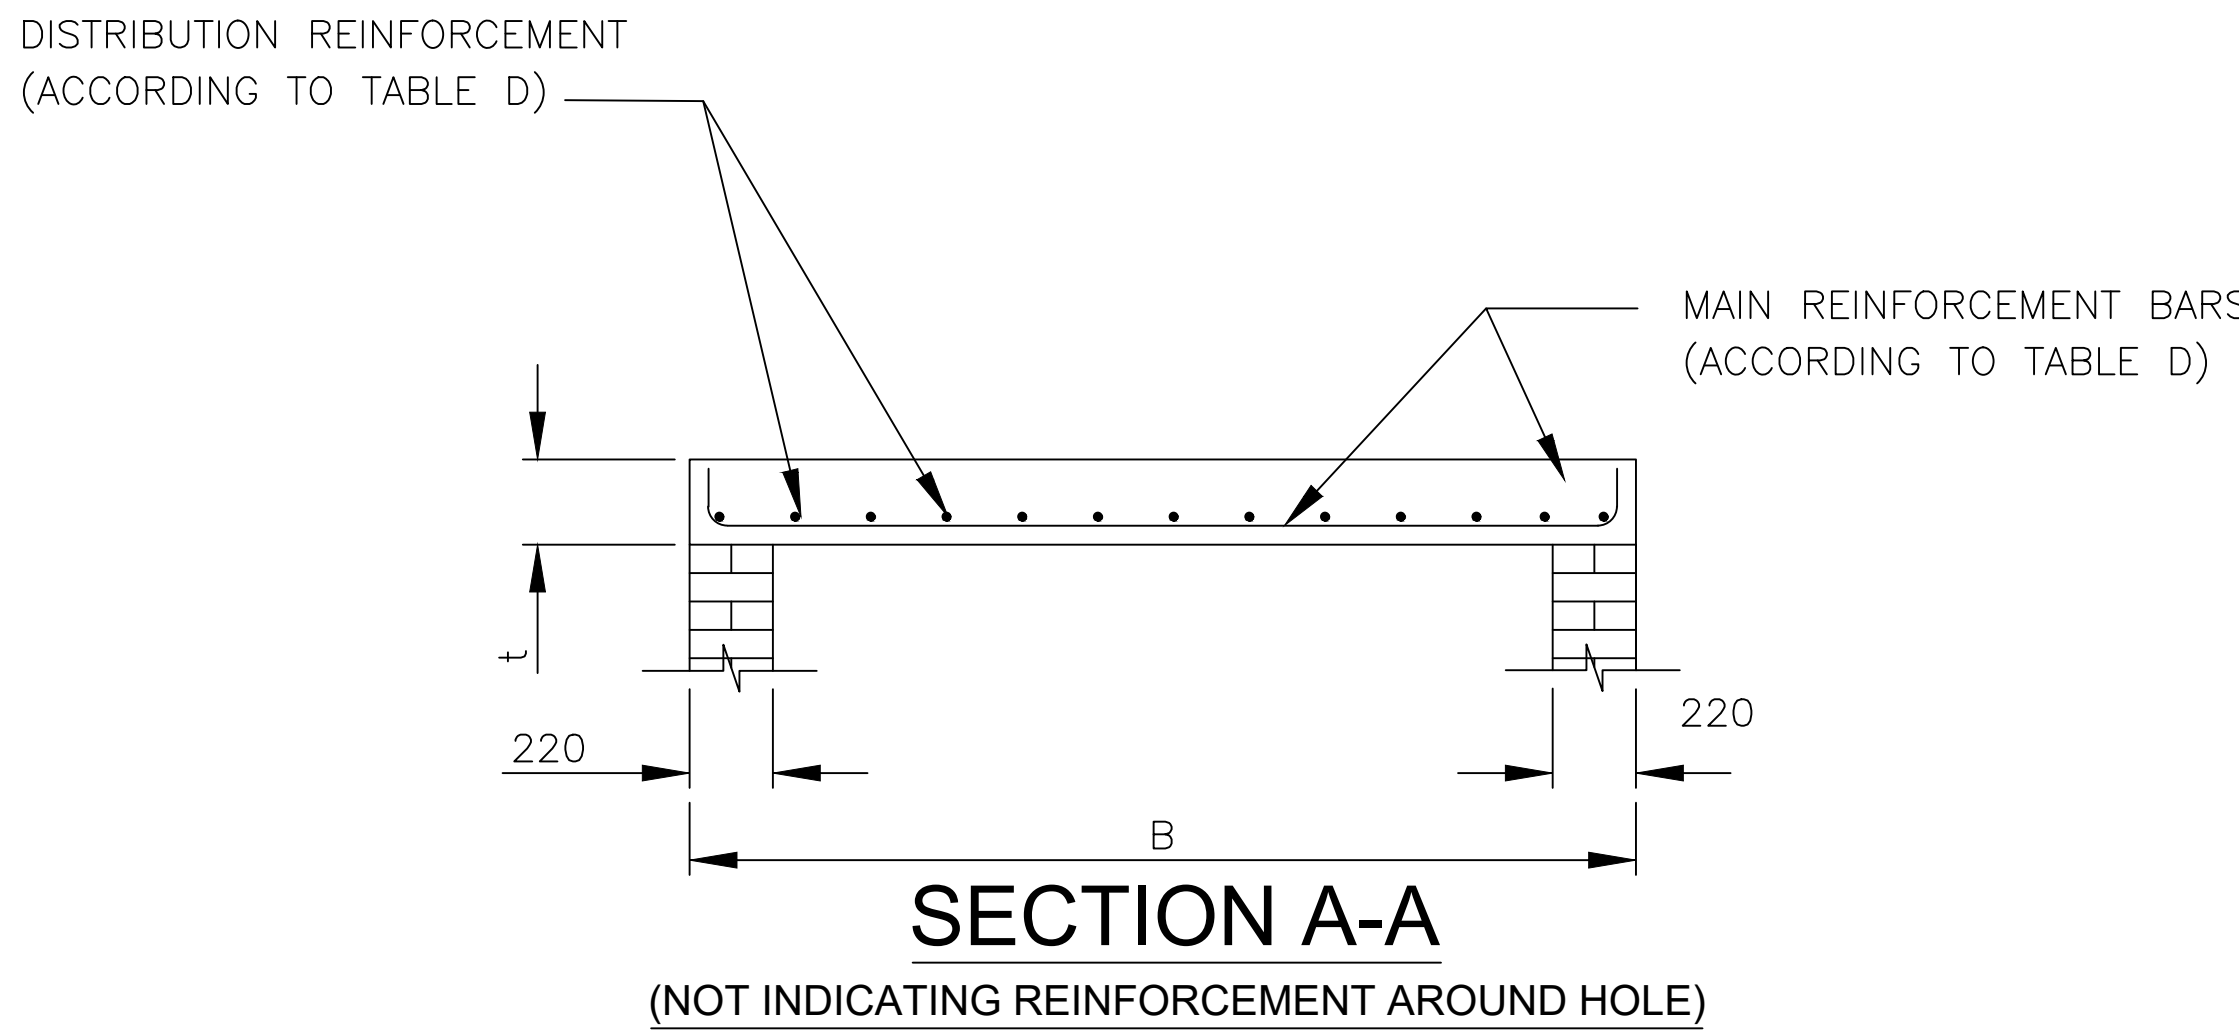



CAST INSITU COVER SLAB FOR SQUARE SHAFT SECTION

| No. | Date:      | ADDITIONS AND AMENDMENTS: | APPROVED<br>CONS. PRE. | DESIGNED BY:<br>F. L. M. | <div><div>RASKCONSULTING</div><div>CIVIL ENGINEERS &amp; PROJECT MANAGERS</div></div> <div>19 ROTHERY STREET,<br/>MBOMBELA,<br/>1201<br/>SOUTH AFRICA<br/>info@raskconsulting.co.za<br/>Tel: +27 13 755 3230</div> | CONSULTING ENGINEERS<br>STAMPED ON: | <div><div>CITY OF MBOMBELA</div><div>THE ULTIMATE DESTINATION</div></div> <div>1 NEL STREET<br/>CIVIL CENTRE<br/>MBOMBELA<br/>1200,<br/>TEL: 013 759 2190</div> | THIS APPROVAL IS FOR PROCEDURAL AND ADMINISTRATIVE REVIEW PURPOSES ONLY AND DOES NOT ATTRACT LEGAL LIABILITY OF ANY KIND FROM 'WHATSOEVER' OR 'HOWEVER' ARISING | JUNCTION BOX DETAILS | REVISION:<br>00                        | SCALE:                            |
|-----|------------|---------------------------|------------------------|--------------------------|---|-------------------------------------|---|---|----------------------|----------------------------------------|-----------------------------------|
| 01  | 05 JUNE 23 | ISSUED FOR CONSTRUCTION   |                        | CHECKED BY:<br>S. KGOMO  |   |                                     |   |   |                      | CONTRACT NO.                           | PROJECT STATUS:<br>TENDER DRAWING |
|     |            |                           |                        | DRAWN BY:<br>C.N.T       |   |                                     |   |   |                      | DRAWING NUMBER:<br>COM 07/2024-STW-015 | PAPER SIZE:<br>A0                 |
|     |            |                           |                        | APPROVED BY:<br>S. KGOMO |   |                                     |   |   |                      | COPYRIGHT PROTECTED                    |                                   |




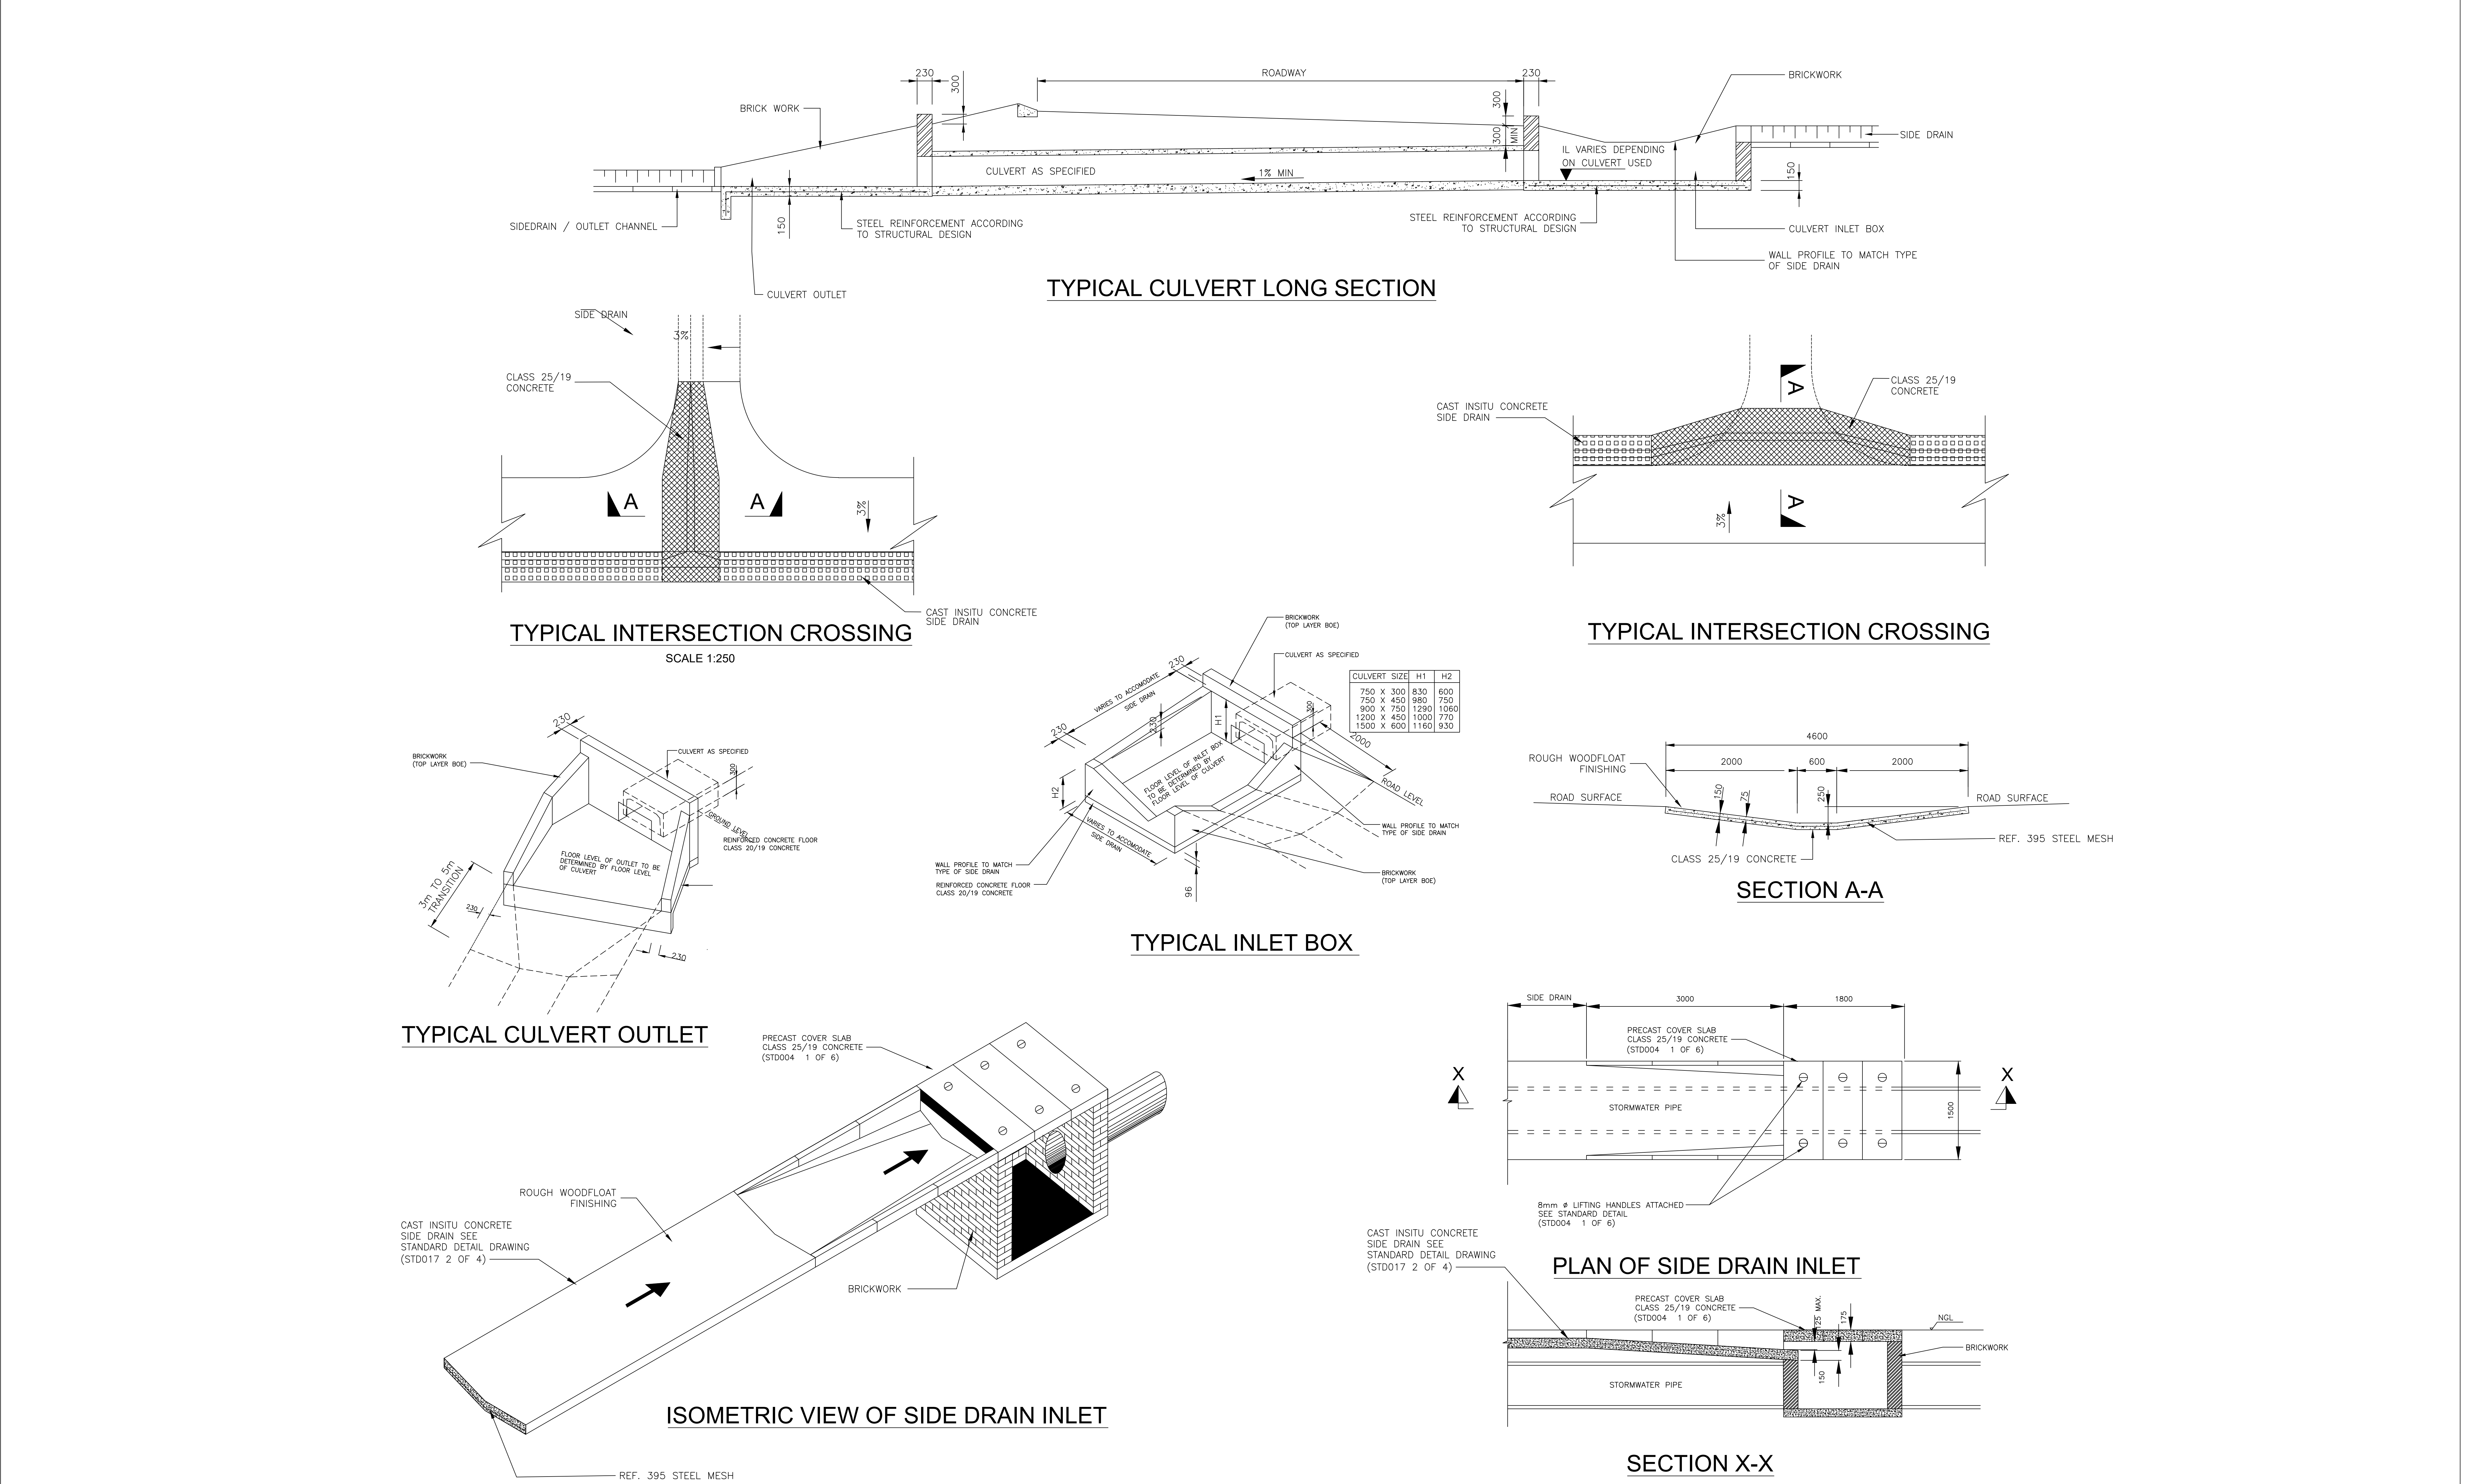




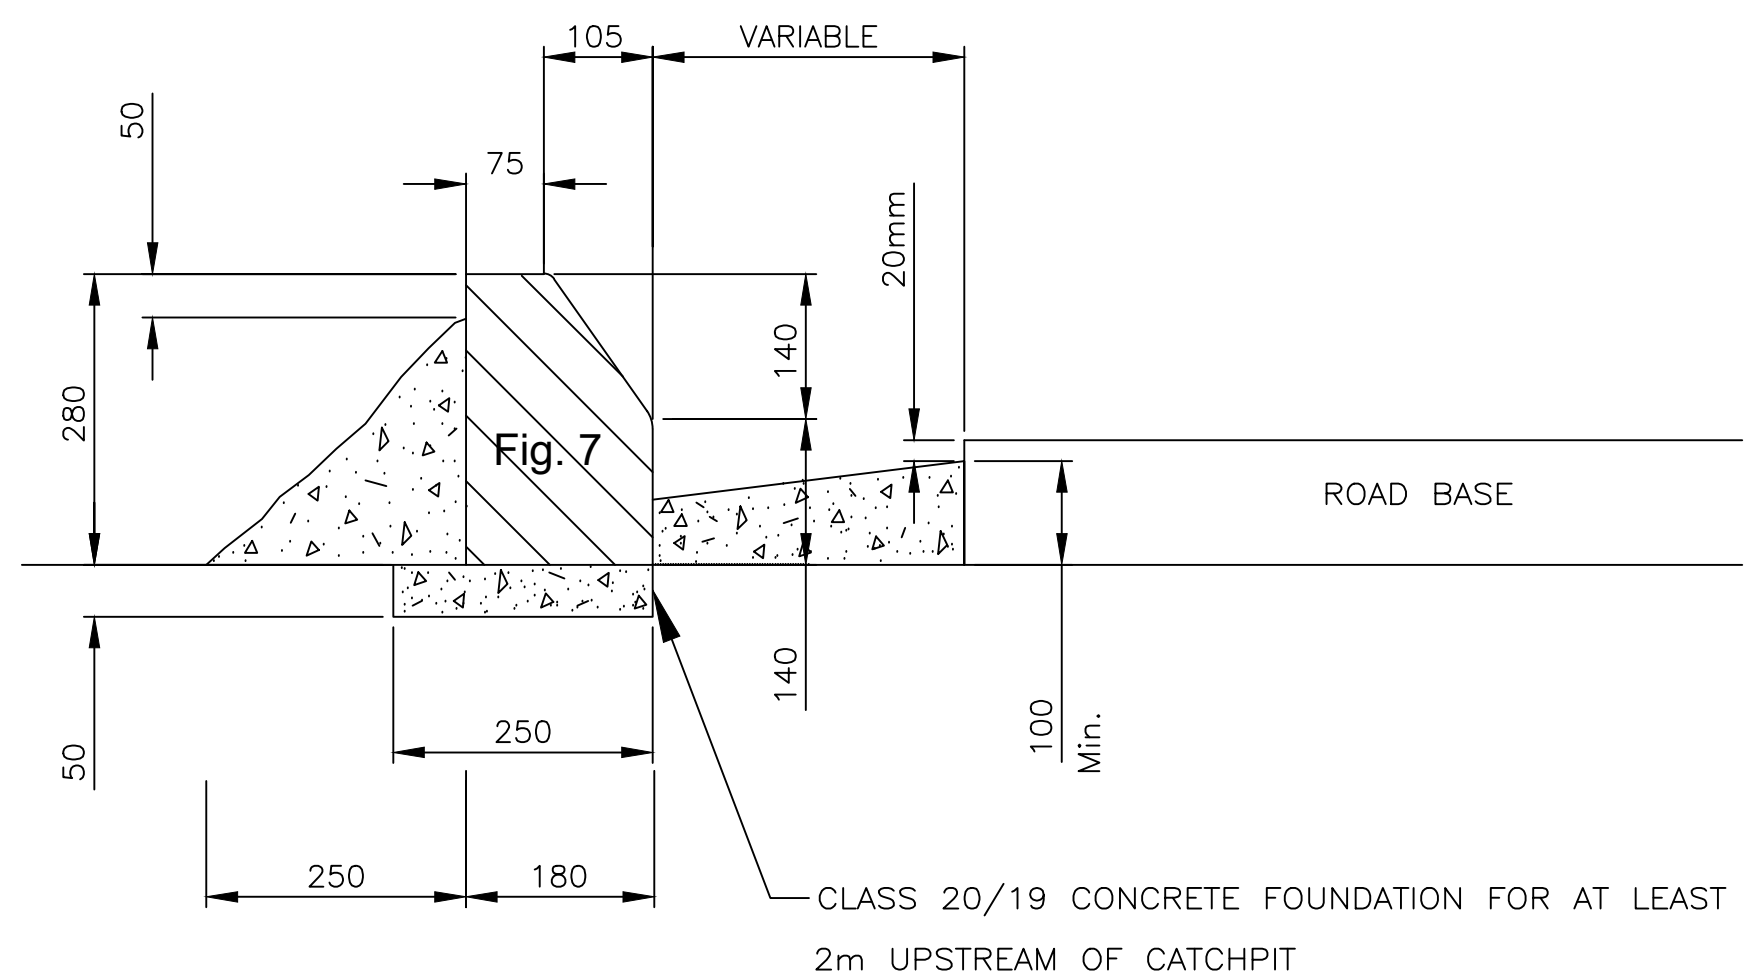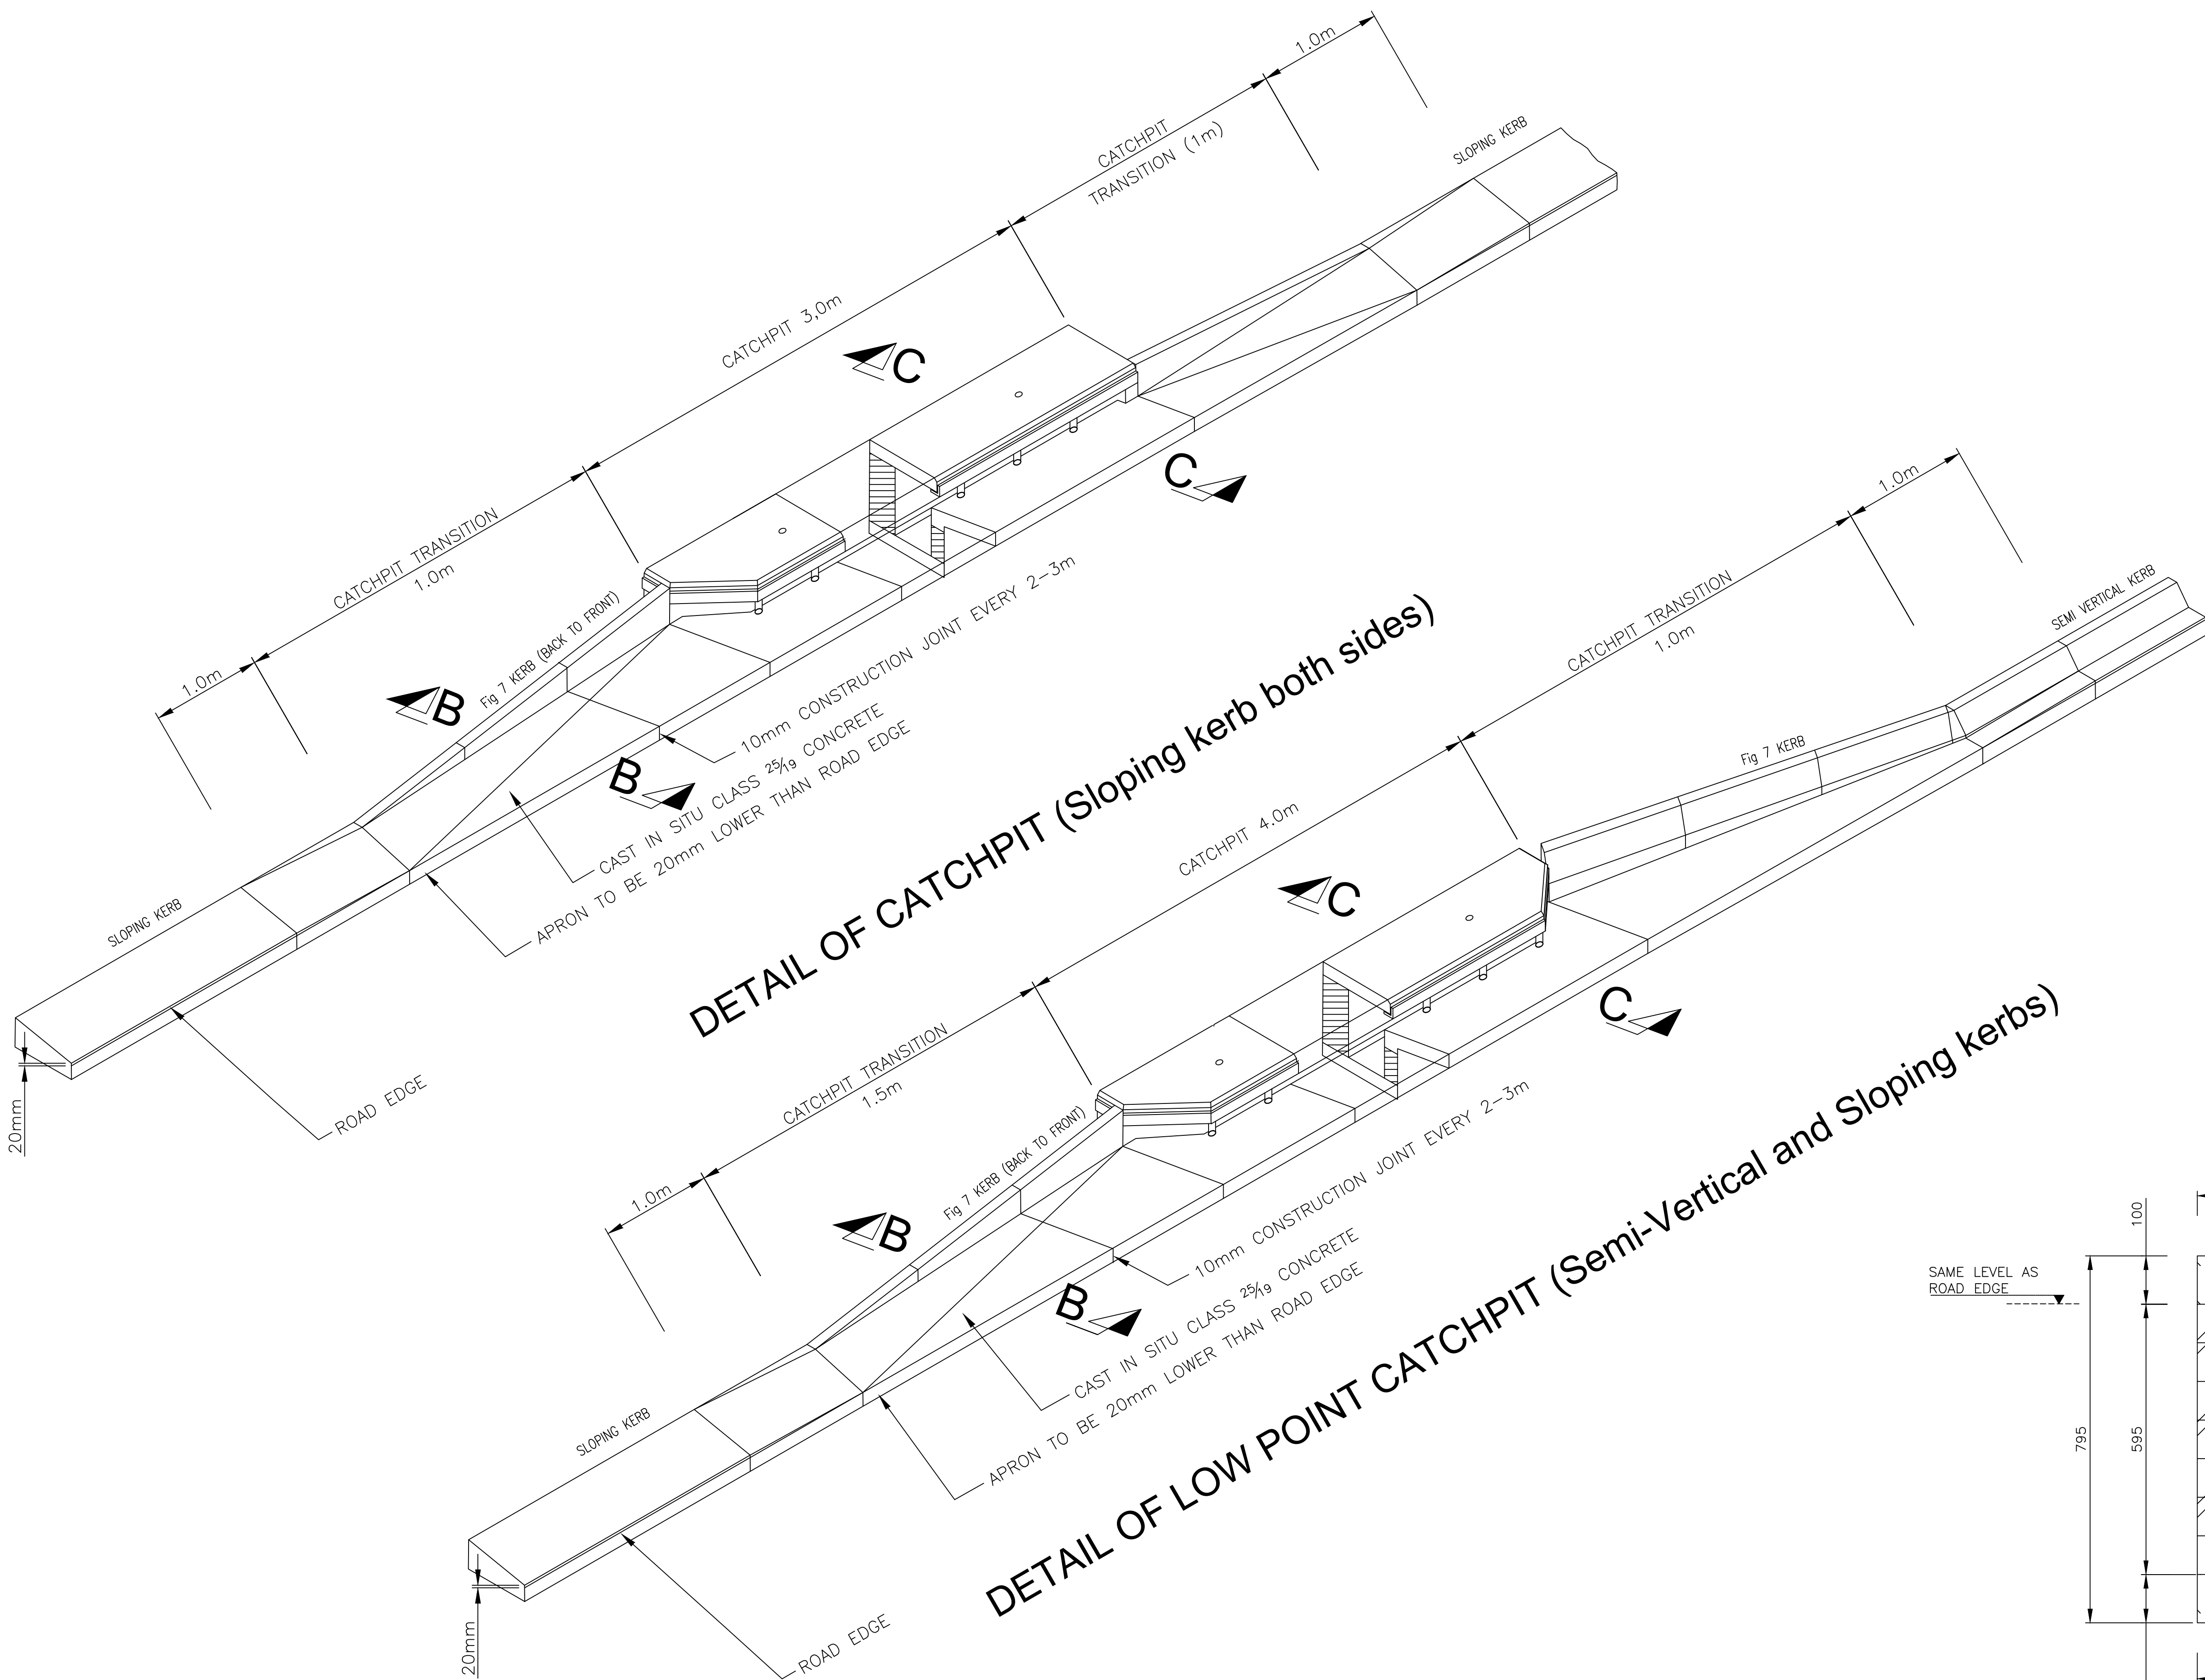

SECTION A-A

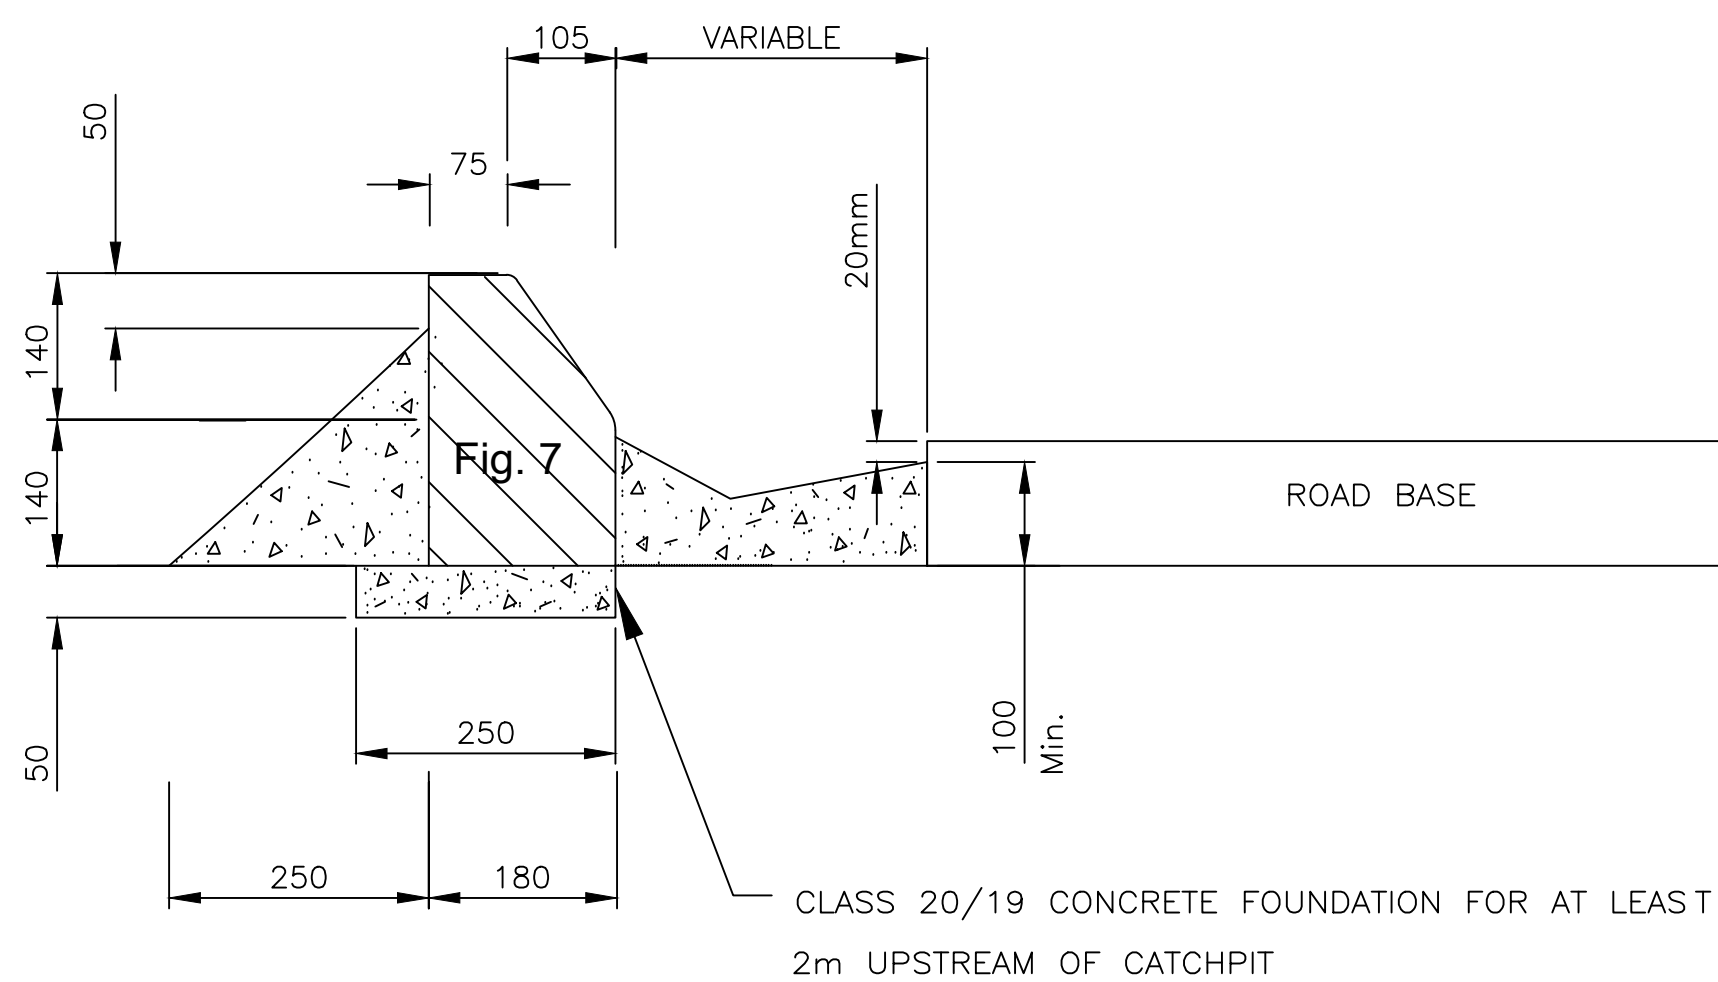

SECTION B-B

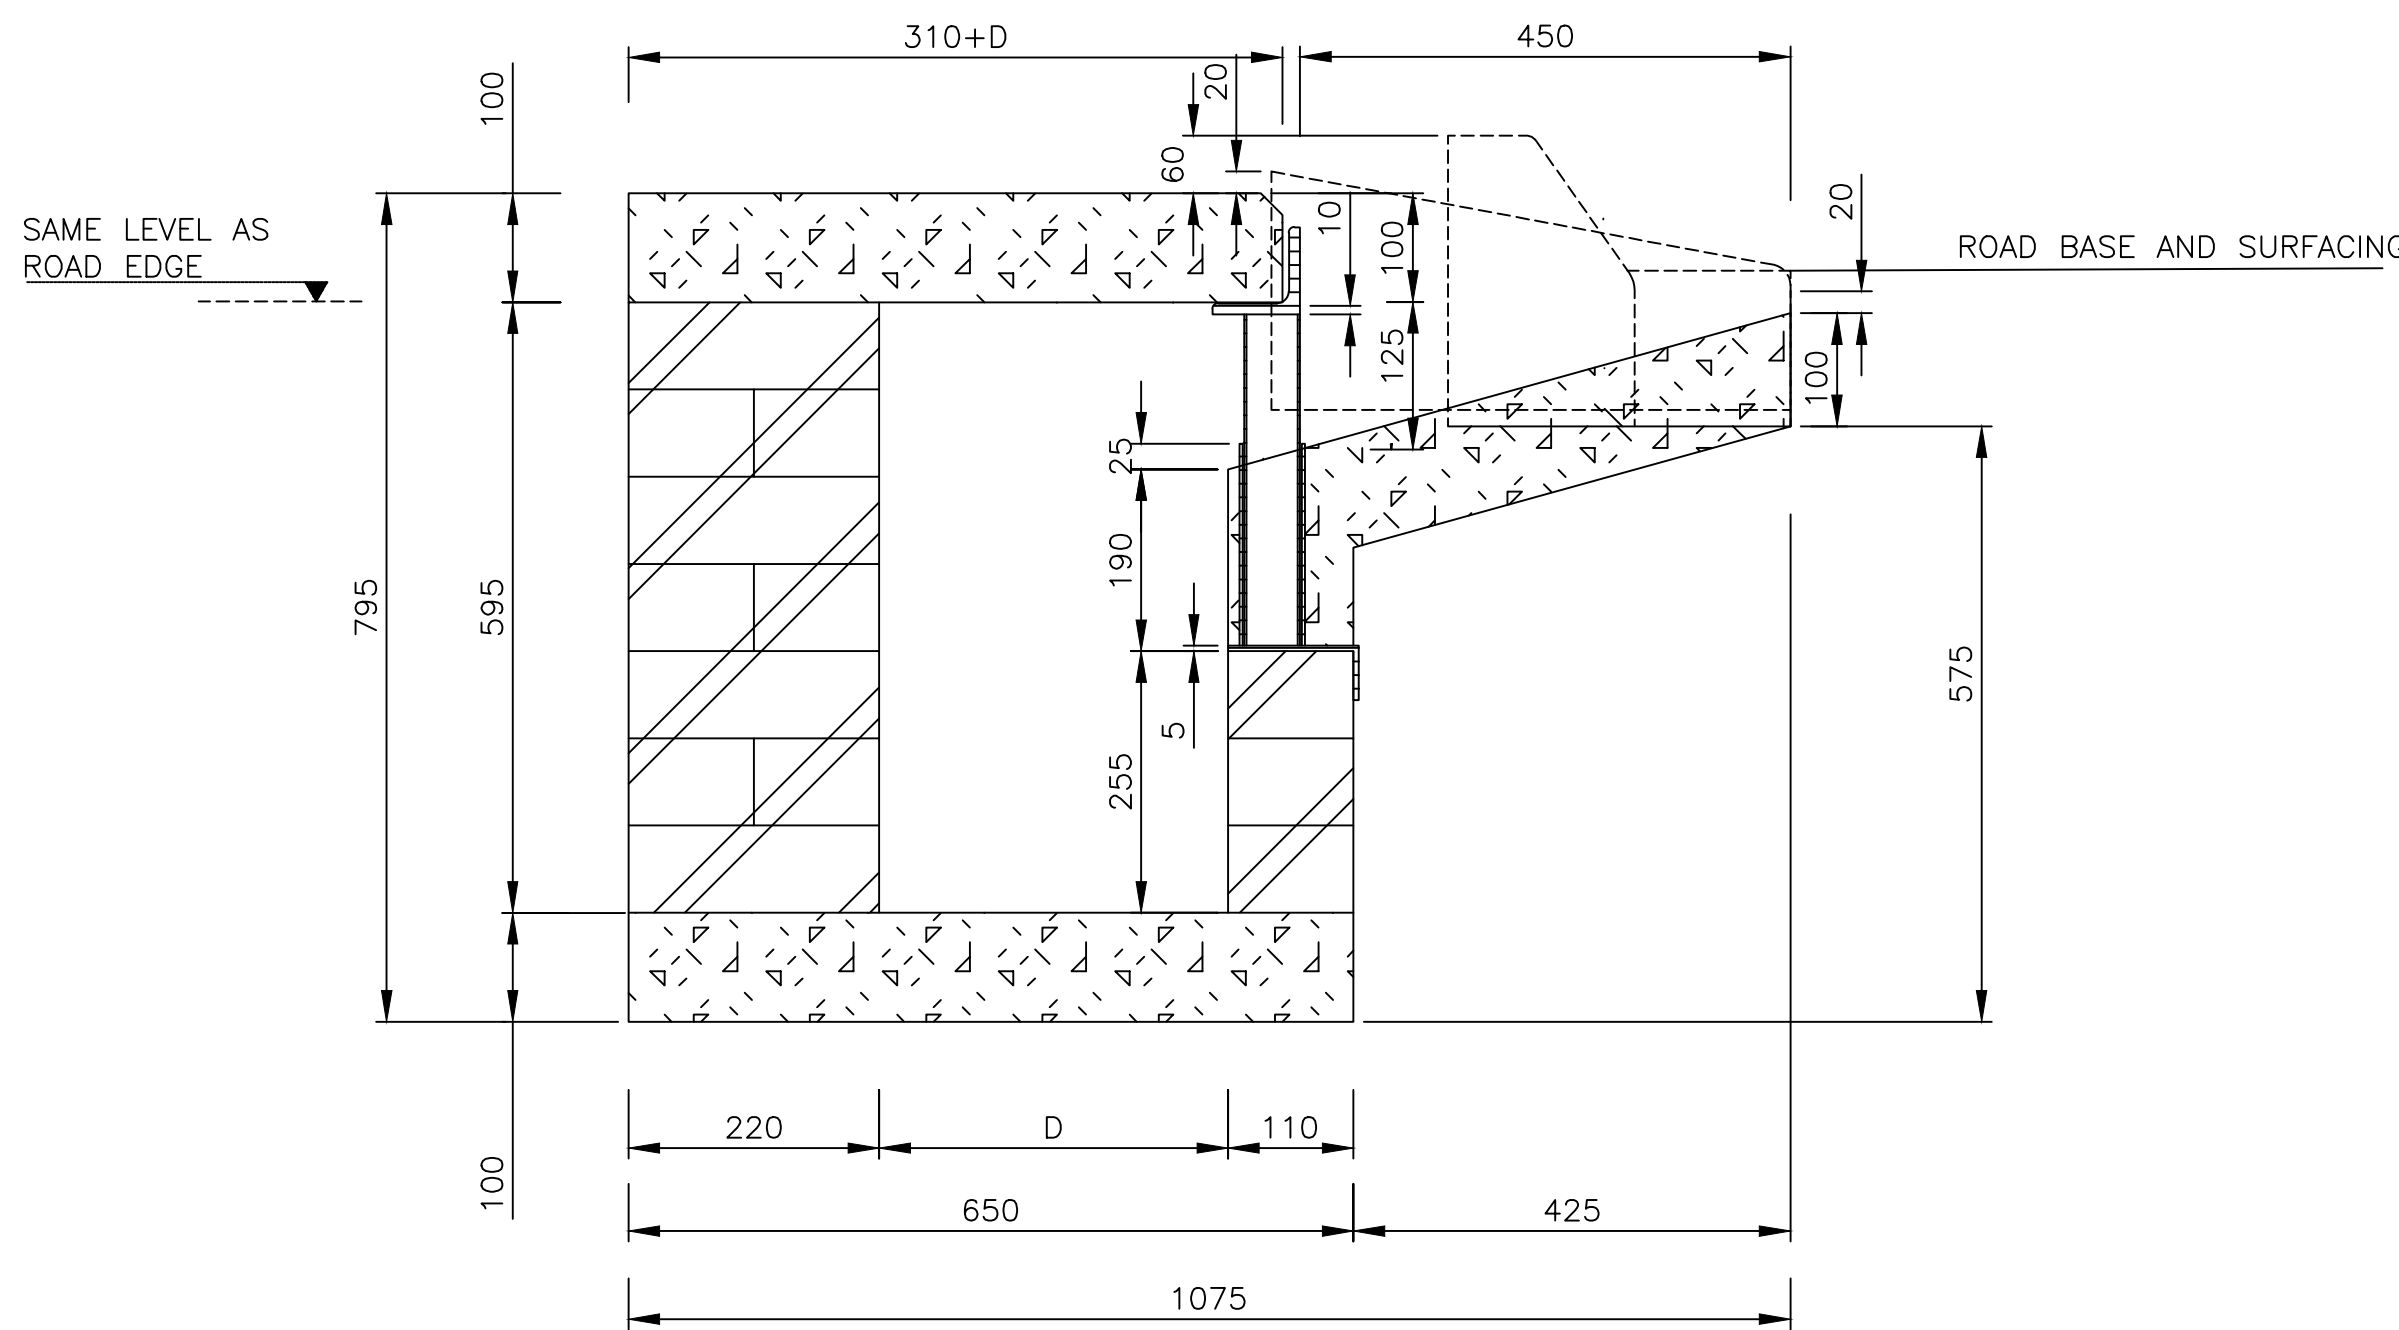

SECTION C-C


NOTES AND SPECIFICATIONS

GENERAL

1. Permission must be obtained from the Engineer as well as from the Roads and Stormwater Division if any other catchpit type is proposed.
2. All bricks shall comply with SANS 227 and shall be Engineering Units of Class FBS (Face Brick Standard) with a nominal compressive strength of 12 MPa.
3. Also refer to section 502, 702, 703, 704 and 809 of the Standard Specifications for Municipal Civil Engineering Works, 3rd edition, 2005.


| No. | Date:      | ADDITIONS AND AMENDMENTS: | APPROVED |      | DESIGNED BY: | F. L. M  | <div><div>RASIK CONSULTING</div><div>CIVIL ENGINEERS &amp; PROJECT MANAGERS</div></div> <div>19 ROTHERY STREET, MBOMBELA, 1201 SOUTH AFRICA<br/>info@rasikconsulting.co.za<br/>Tel: +27 13 755 3230</div> | <div><div>CITY OF MBOMBELA</div><div>THE ULTIMATE DESTINATION</div></div> <div>1 NEL STREET CIVIL CENTRE MBOMBELA 1200,<br/>TEL: 013 759 2190</div> | APPROVED<br>THIS APPROVAL IS FOR PROCEDURAL AND ADMINISTRATIVE REVIEW PURPOSES ONLY AND DOES NOT ATTRACT LEGAL LIABILITY OF ANY KIND FROM WHATSOEVER OR HOWEVER ARISING<br>MUNICIPAL REPRESENTATIVE<br>DATE: | PAVING OF STREET FROM MKASI CLINIC TO GUTSHWA TRADITIONAL COUNCIL (WARD 31)<br><br>KERB INLET LAYOUT | REVISION:           | SCALE:          |
|-----|------------|---------------------------|----------|------|--------------|----------|---|---|---|---|---------------------|-----------------|
|     |            |                           | CONS.    | PRE. |              |          |   |   |   |   | 00                  |                 |
| 01  | 05 JUNE 23 | ISSUED FOR CONSTRUCTION   |          |      | CHECKED BY:  | S. KGOMO |   |   |   |   | CONTRACT NO.        | PROJECT STATUS: |
|     |            |                           |          |      | DRAWN BY:    | C.N.T    |   |   |   |   | DRAWING NUMBER:     | PAPER SIZE:     |
|     |            |                           |          |      | APPROVED BY: | S. KGOMO |   |   |   |   | COM 07/2024-STW-017 | A0              |
|     |            |                           |          |      |              |          |   |   |   |   | COPYRIGHT PROTECTED |                 |



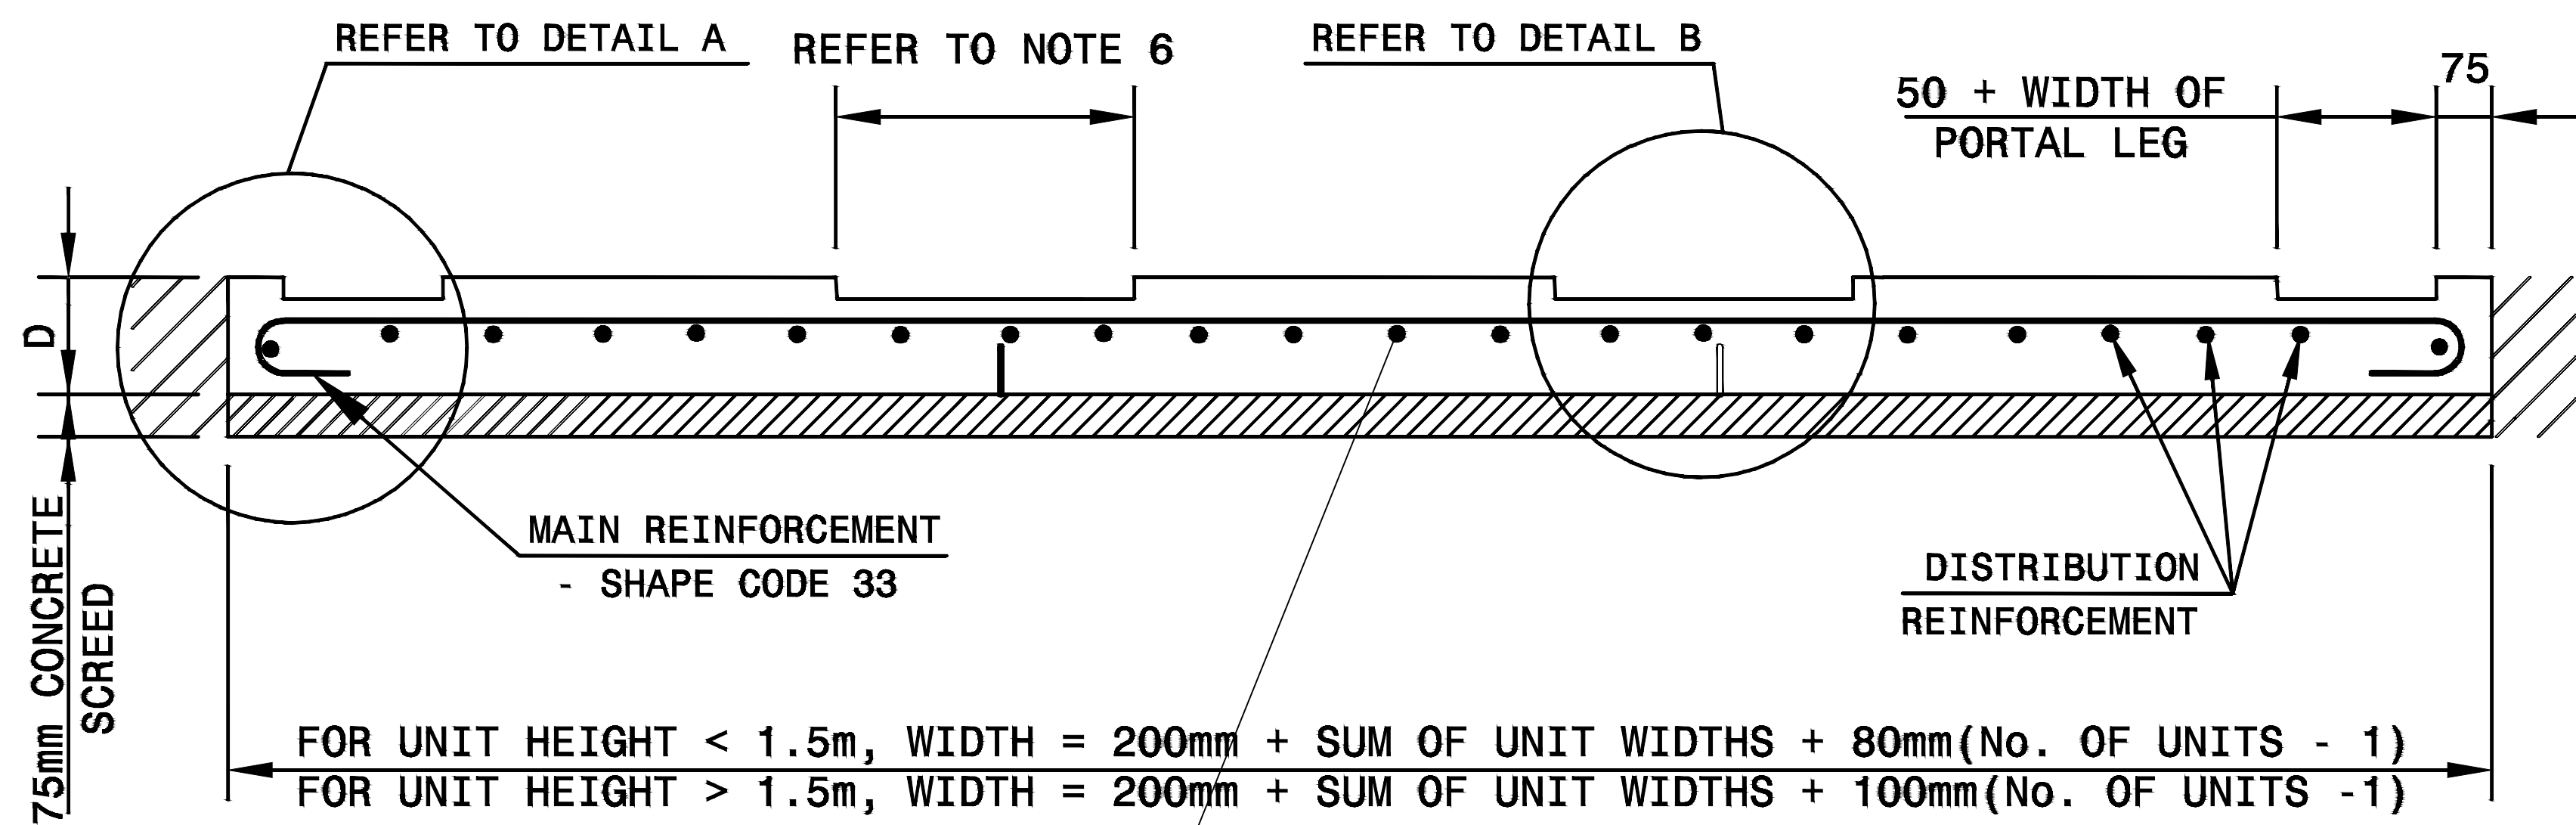


**TYPICAL SECTION THROUGH CULVERT SHOWING FLOOR SLAB REINFORCEMENT**

SCALE : SCHEMATIC

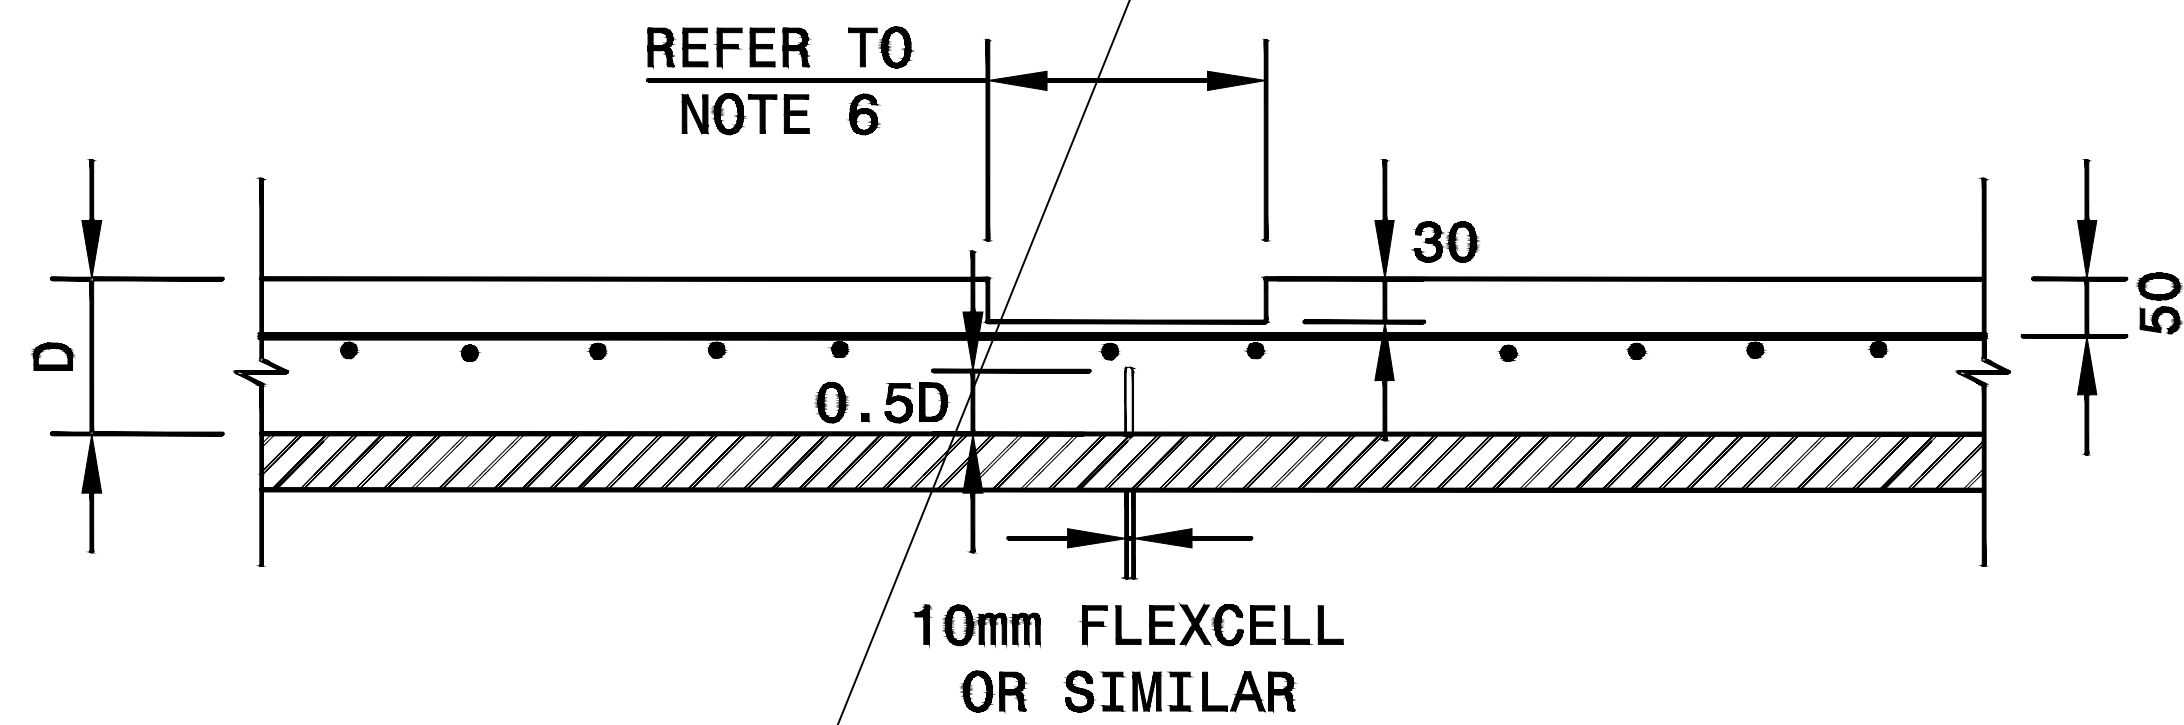

**DETAIL B**

SCALE : SCHEMATIC

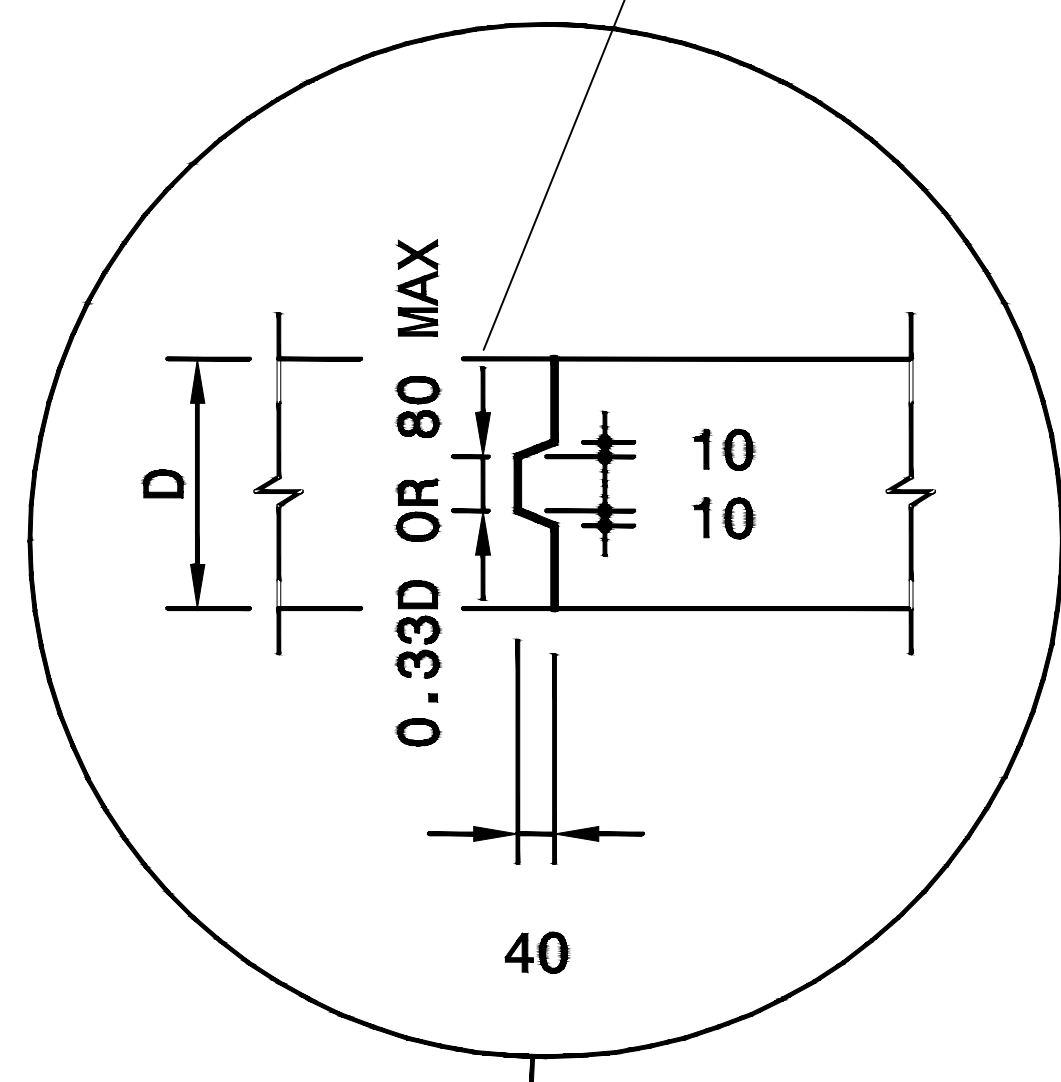

MAIN REINFORCEMENT - HOOKS MAY BE PLACED INCLINED TO COMPLY WITH MINIMUM CONCRETE COVER REQUIREMENTS.


WINGWALL TIE - BARS Y16-500

DISTRIBUTION REINFORCEMENT

IN SITU CONCRETE FLOOR SLAB  
PANEL LENGTH - 4 500mm MAXIMUM


IN SITU CONCRETE FLOOR SLAB  
PANEL LENGTH - 4 500mm MAXIMUM

**JOINT DETAILS BETWEEN FLOOR SLAB SECTIONS**

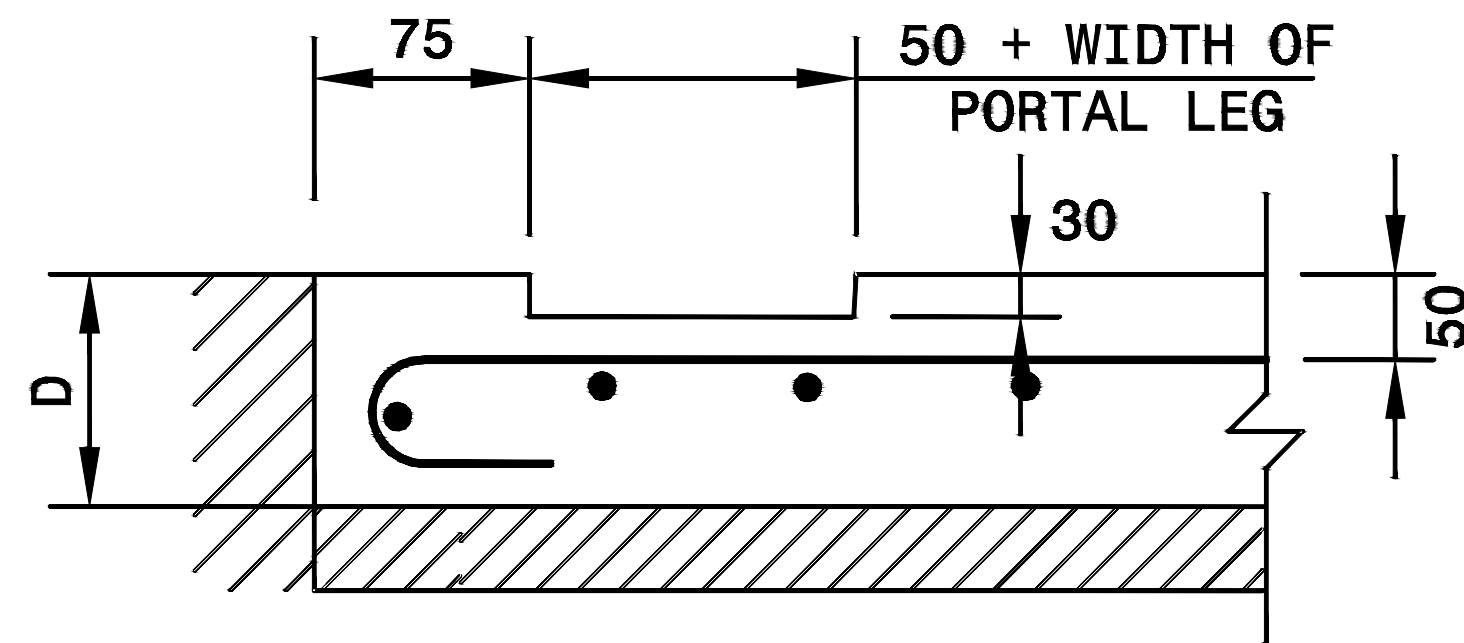

**DETAIL A**

SCALE : SCHEMATIC

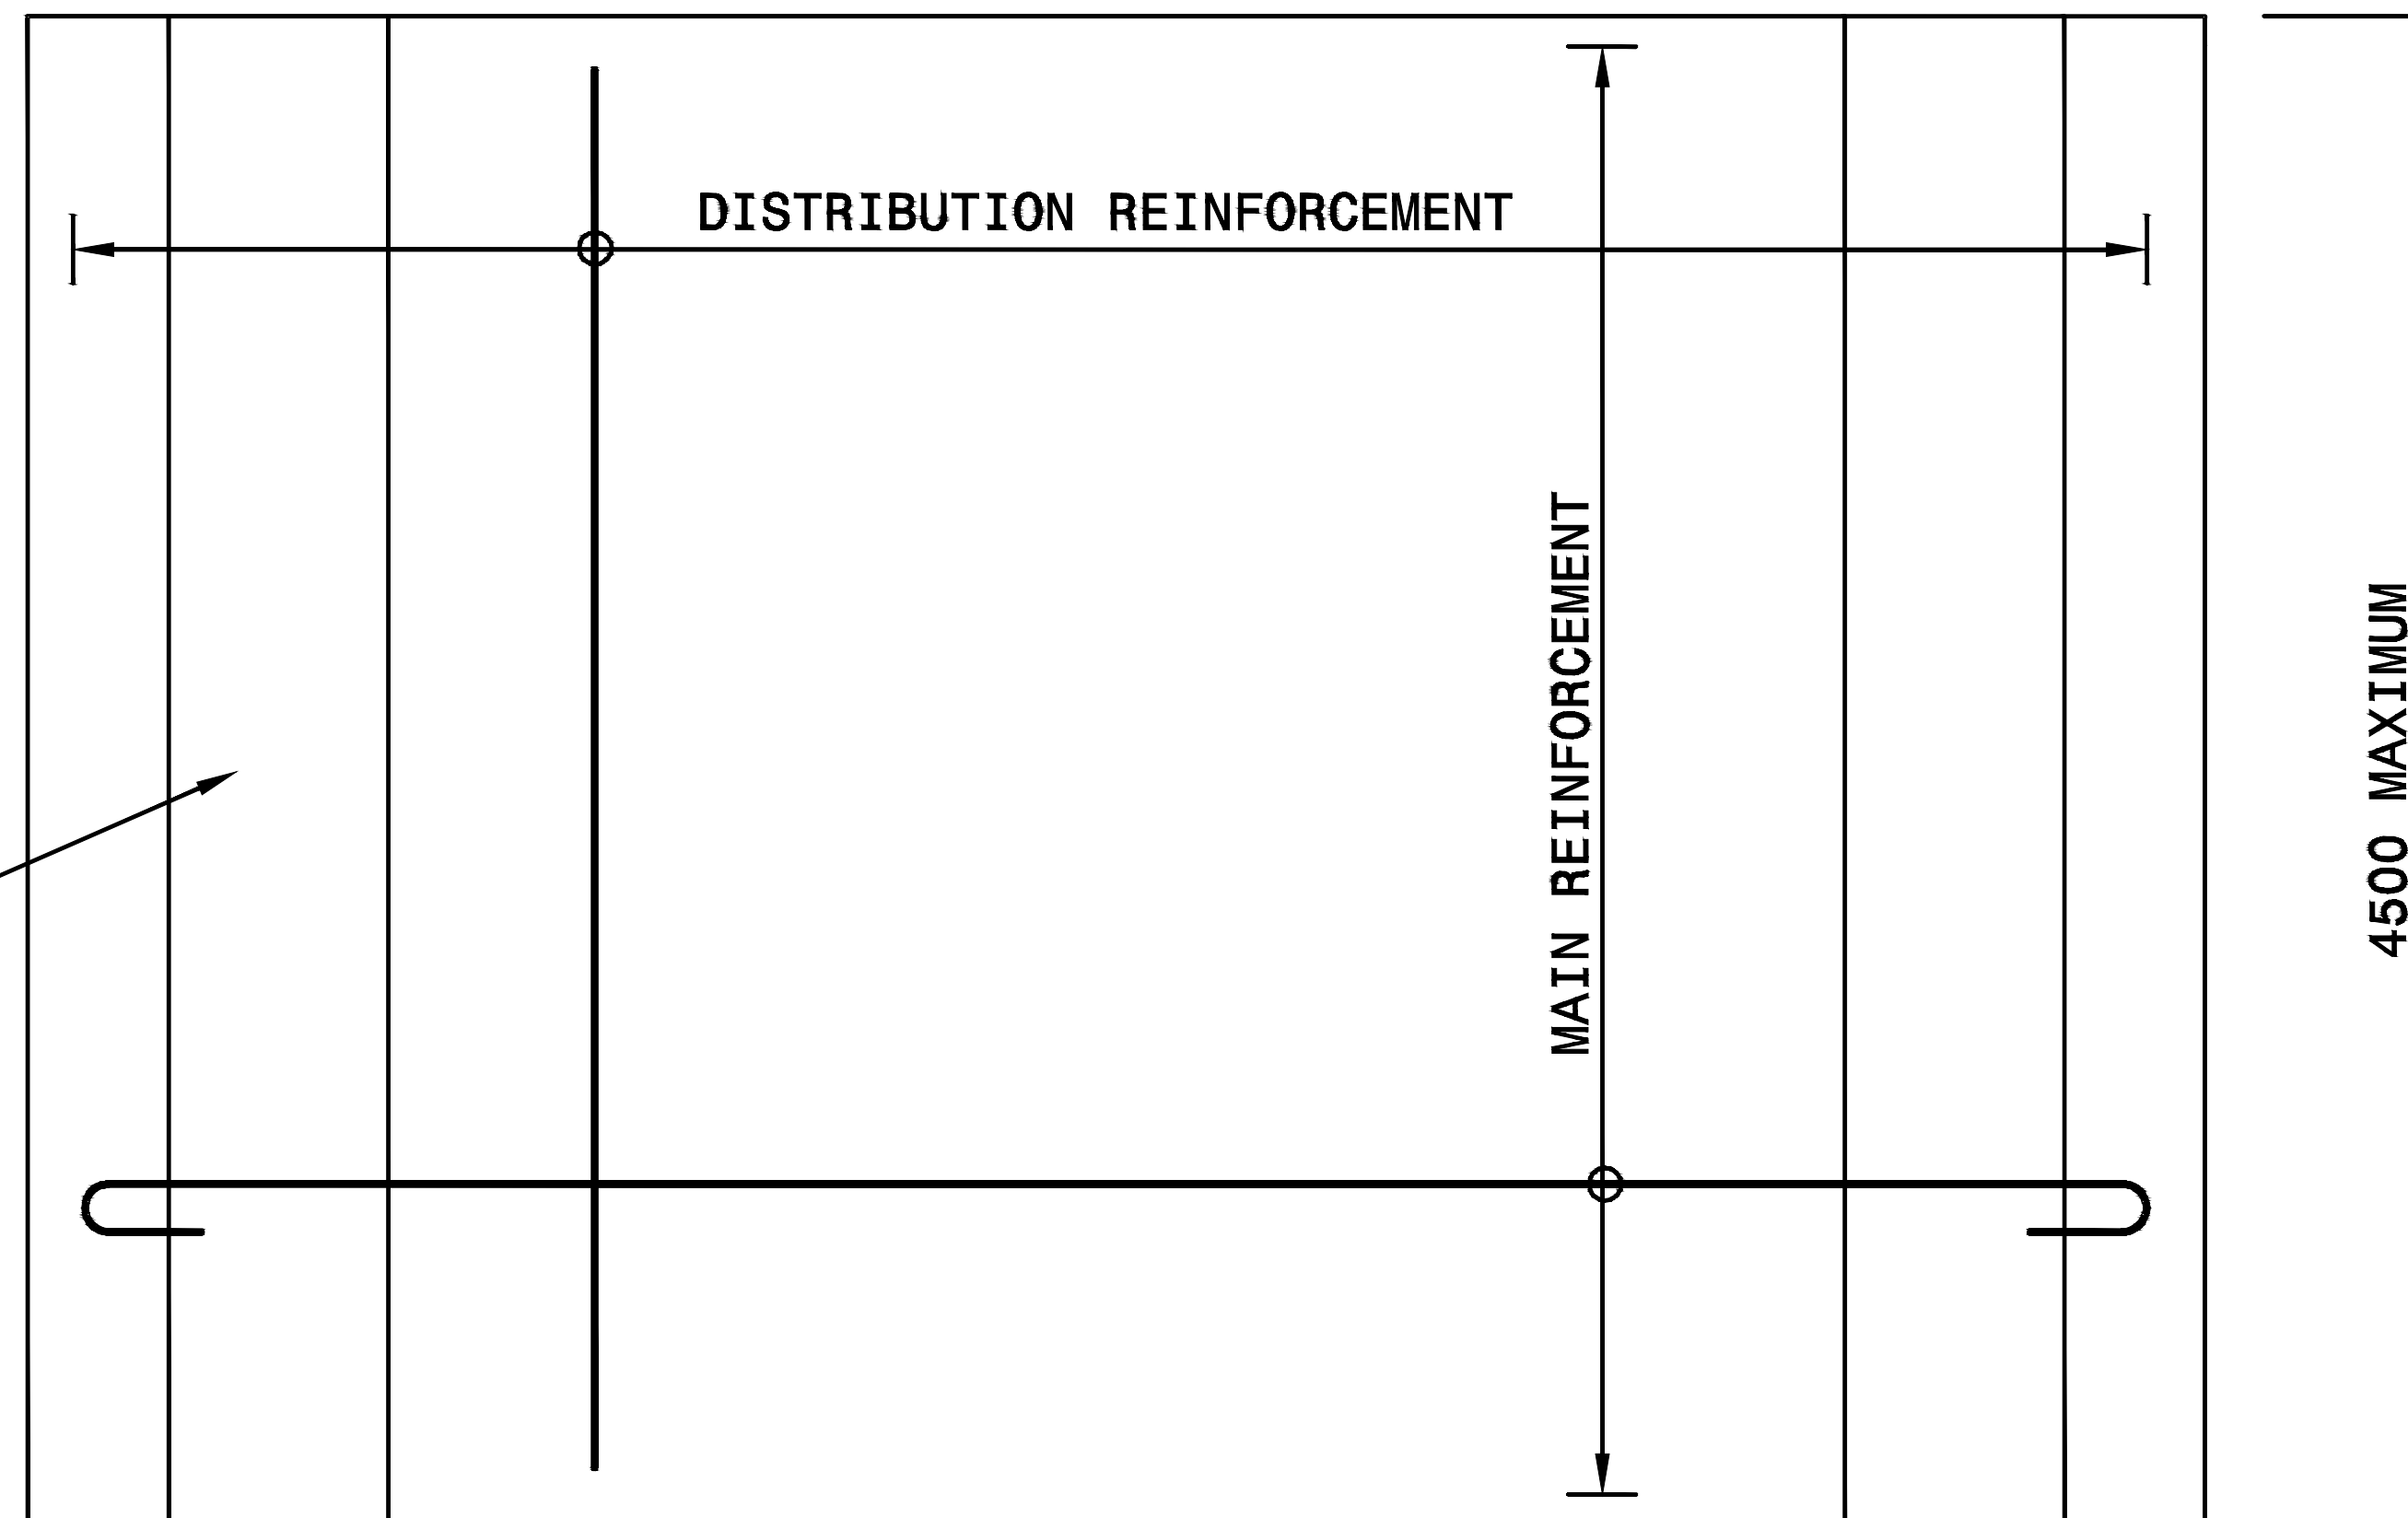


**PLAN VIEW FOR SLAB REINFORCEMENT**

SCALE : SCHEMATIC

**NOTES:**

1. CONCRETE CLASS 30/19.
2. MINIMUM COVER TO REINFORCEMENT IS 50mm.
3. ALL MAIN REINFORCEMENT TO BE FULLY ANCHORED BOTH SIDES.
4. STOOLS SHALL BE PROVIDED TO SUPPORT THE REINFORCEMENT WHERE THE SPAN OF THE PORTAL IS GREATER THAN 1 200mm.
5. THE COMBINATIONS OF FOUNDATION AND INSTALLATION CONDITIONS USED ARE DEFINED AS FOLLOWS:
  - CONDITION 1: CULVERTS IN TRENCH ON UNYIELDING FOUNDATION WITH NO PROJECTION.
  - CONDITION 2: CULVERTS UNTRENCHED ON YIELDING FOUNDATION.
  - CONDITION 3: CULVERTS UNTRENCHED ON UNYIELDING FOUNDATION FOR  $h > 1.7 \times b$ .
  - CONDITION 4: CULVERTS UNTRENCHED ON UNYIELDING FOUNDATION FOR  $h < 1.7 \times b$ .
6. WHERE  $h$  = FILL HEIGHT IN METRES  
 $b$  = OVERALL TRENCH WIDTH OR, IF UNTRENCHED, OVERALL CULVERT WIDTH, IN METRES.  
 FOR  $H < 1.5m$ , THE WIDTH =  $130mm + 2 \times \text{WIDTH OF PORTAL LEG}$   
 FOR  $H > 1.5m$ , THE WIDTH =  $150mm + 2 \times \text{WIDTH OF PORTAL LEG}$

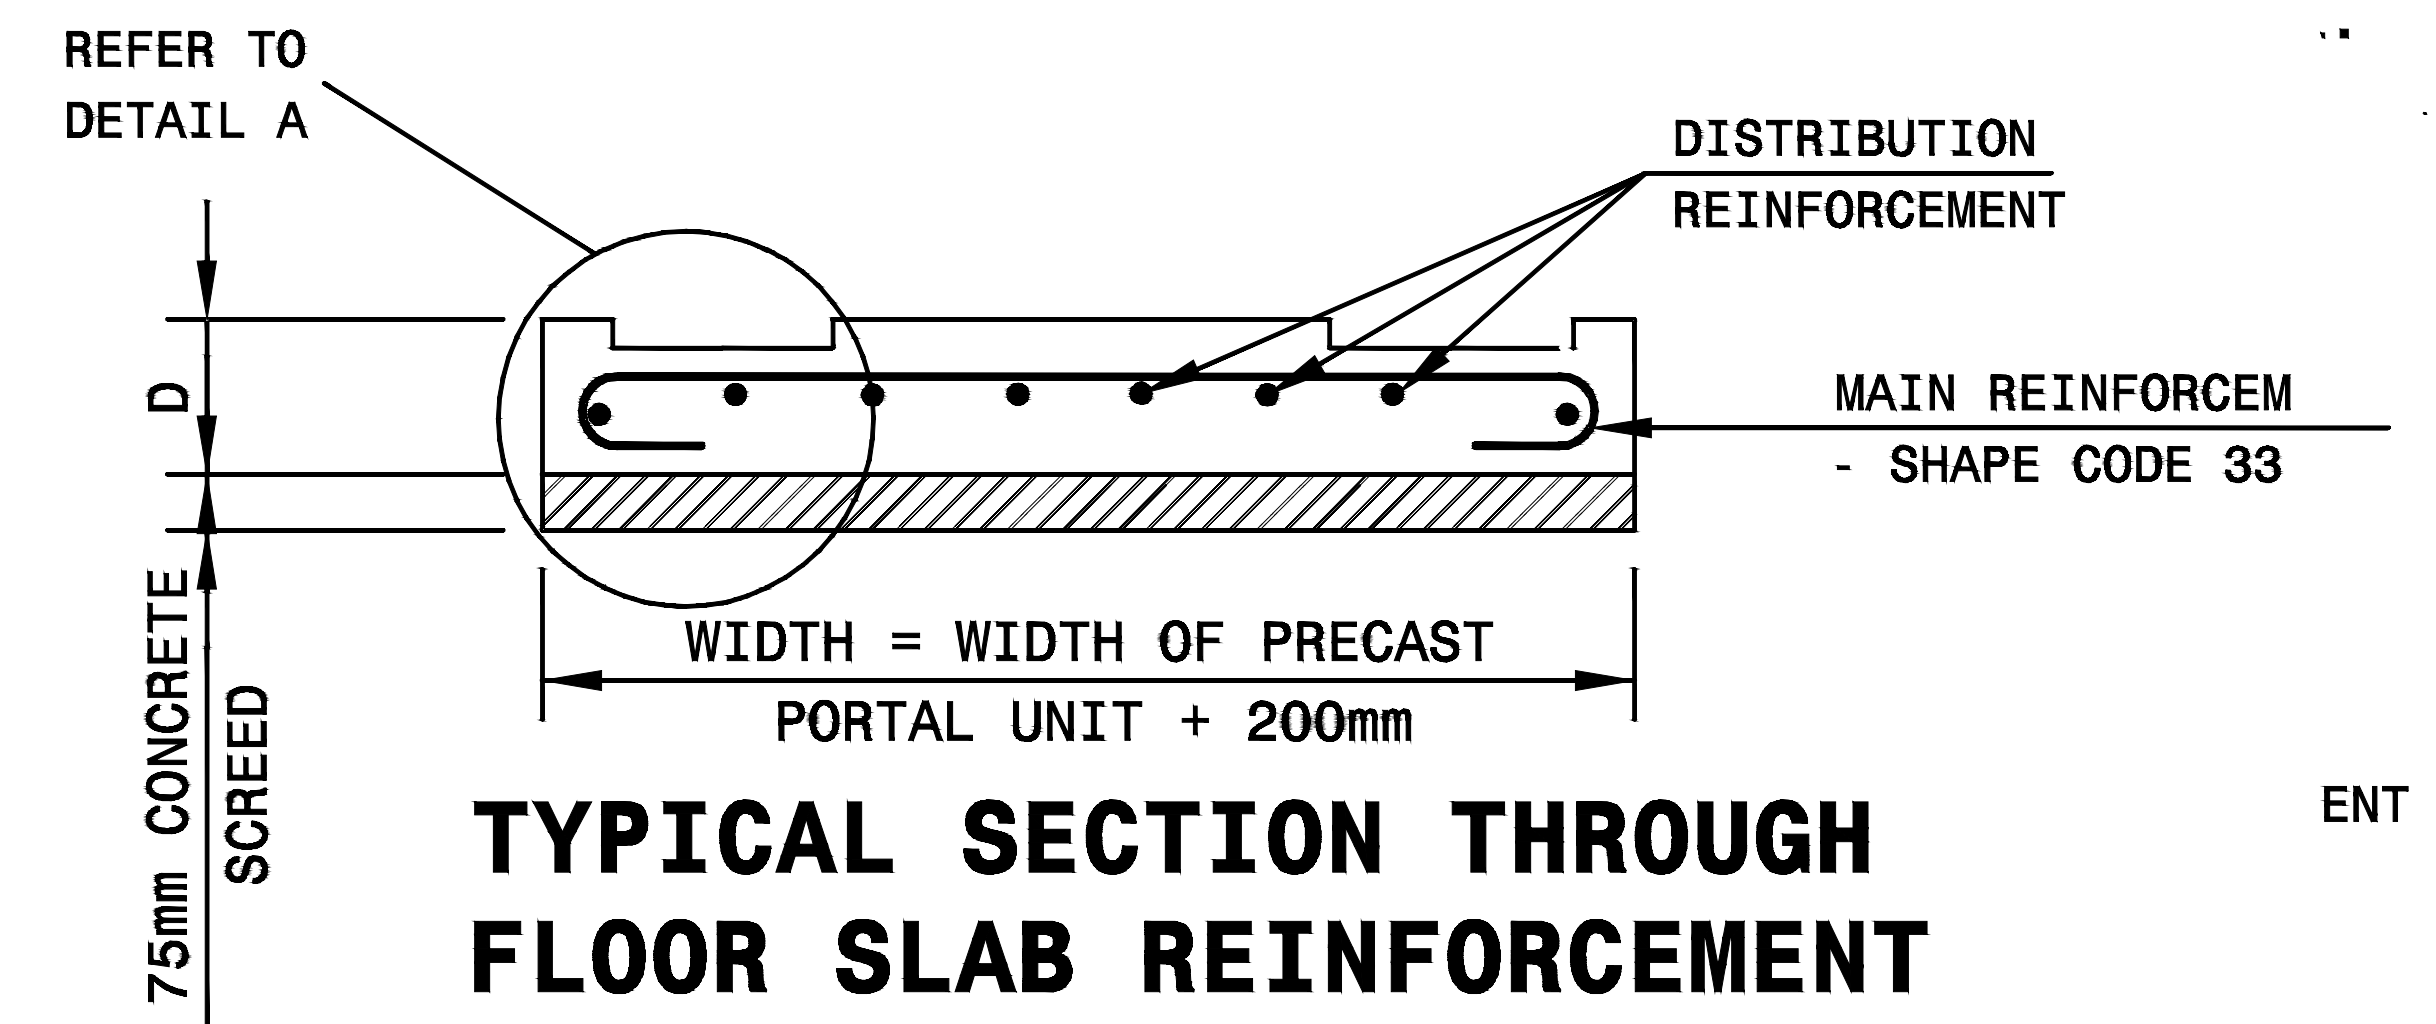


**TYPICAL SECTION THROUGH FLOOR SLAB REINFORCEMENT**




SCALE : SCHEMATIC

| FOUNDATION CONDITIONS 1 & 2                       |       |                          |                    |                            | FOUNDATION CONDITIONS 3 & 4 |                          |                    |                            |
|---------------------------------------------------|-------|--------------------------|--------------------|----------------------------|-----------------------------|--------------------------|--------------------|----------------------------|
| TRENCHED ON UNYIELDING AND UNTRENCHED ON YIELDING |       |                          |                    |                            | UNTRENCHED ON UNYIELDING    |                          |                    |                            |
| SPAN (mm)                                         | CLASS | FLOOR THICKNESS D - (mm) | MAIN REINFORCEMENT | DISTRIBUTION REINFORCEMENT | CLASS                       | FLOOR THICKNESS D - (mm) | MAIN REINFORCEMENT | DISTRIBUTION REINFORCEMENT |
| 600                                               | 200 S | 150                      | Y12-150            | Y10-250                    | 200 S                       | 150                      | Y10-200            | Y10-250                    |
| 750                                               | 175 S | 150                      | Y12-150            | Y10-250                    | 175 S                       | 150                      | Y10-200            | Y10-250                    |
| 900                                               | 175 S | 150                      | Y12-120            | Y10-250                    | 175 S                       | 150                      | Y10-200            | Y10-250                    |
| 1200                                              | 150 S | 160                      | Y12-100            | Y10-200                    | 150 S                       | 160                      | Y12-200            | Y10-200                    |
| 1500                                              | 100 S | 175                      | Y12-100            | Y10-200                    | 100 S                       | 175                      | Y12-200            | Y10-200                    |
| 1800                                              | 75 S  | 190                      | Y12-100            | Y10-200                    | 75 S                        | 190                      | Y12-200            | Y10-200                    |
| 2100                                              | 75 S  | 220                      | Y12-100            | Y10-200                    | 75 S                        | 220                      | Y12-200            | Y10-200                    |
| 2400                                              | 75 S  | 260                      | Y12-100            | Y10-200                    | 75 S                        | 260                      | Y12-100            | Y10-200                    |
| 3000                                              | 75 S  | 320                      | Y16-120            | Y10-200                    | 75 S                        | 320                      | Y16-200            | Y10-200                    |
| 3600                                              | 75 S  | 330                      | Y16-100            | Y10-200                    | 75 S                        | 330                      | Y16-200            | Y10-200                    |



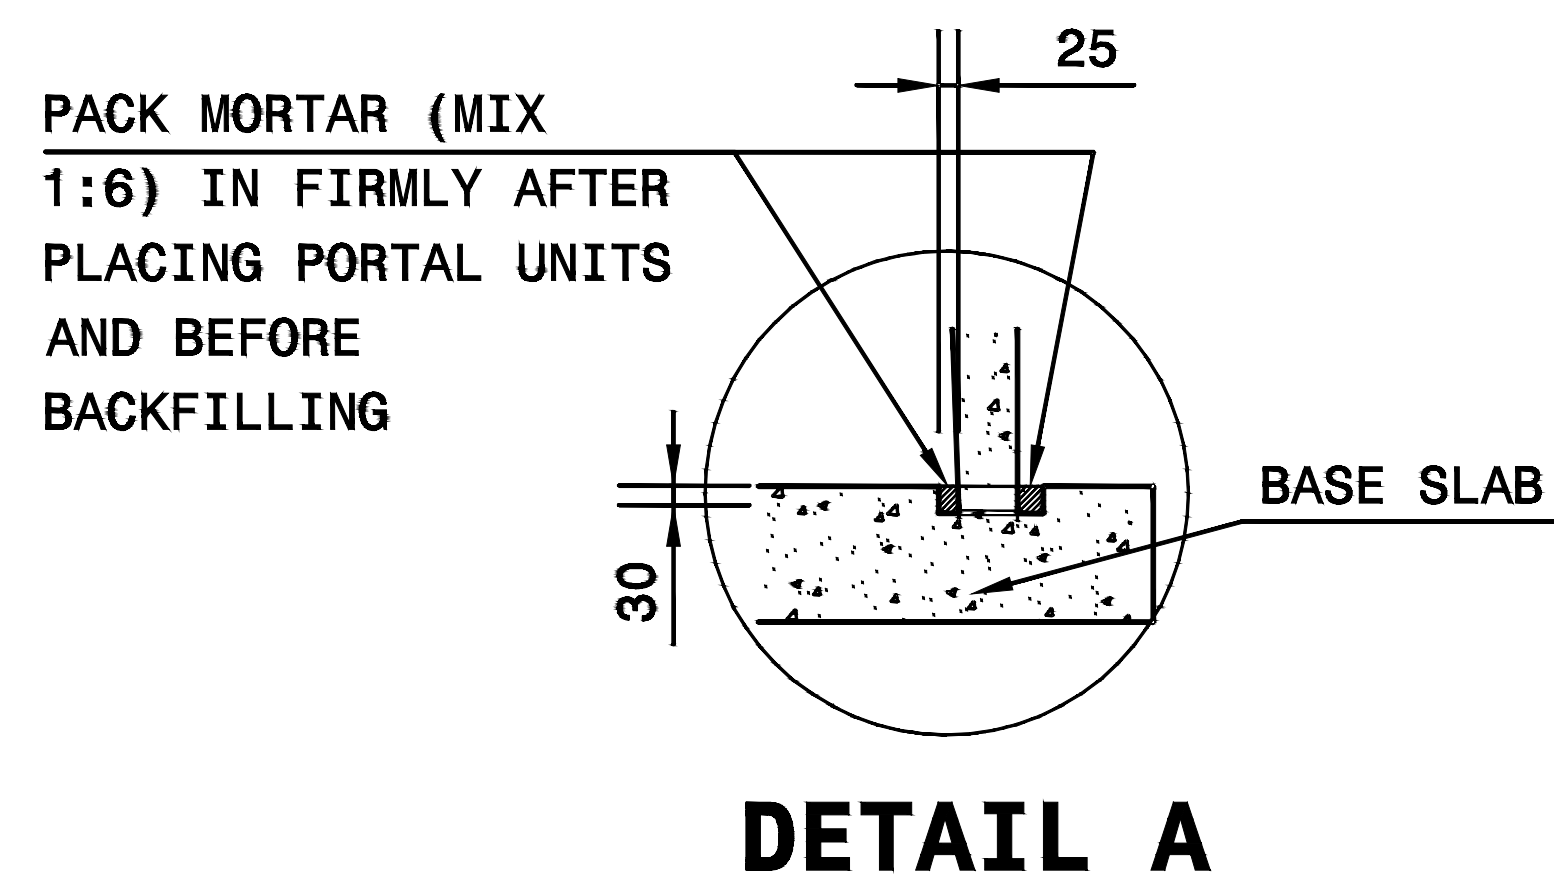

**NOTE:**  
PLACE UNITS ON A THIN  
MORTAR BED OF 1:6  
CEMENT : SAND

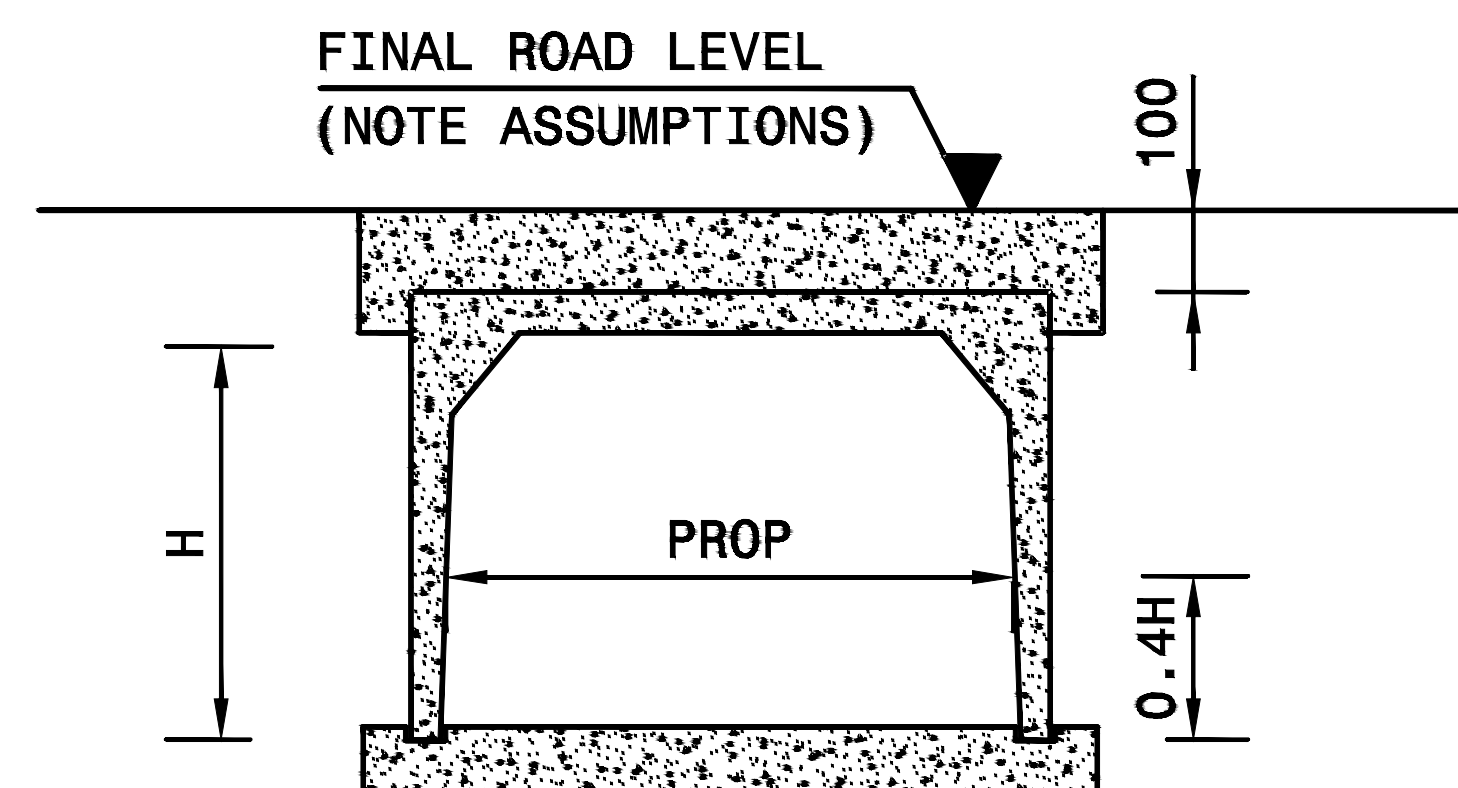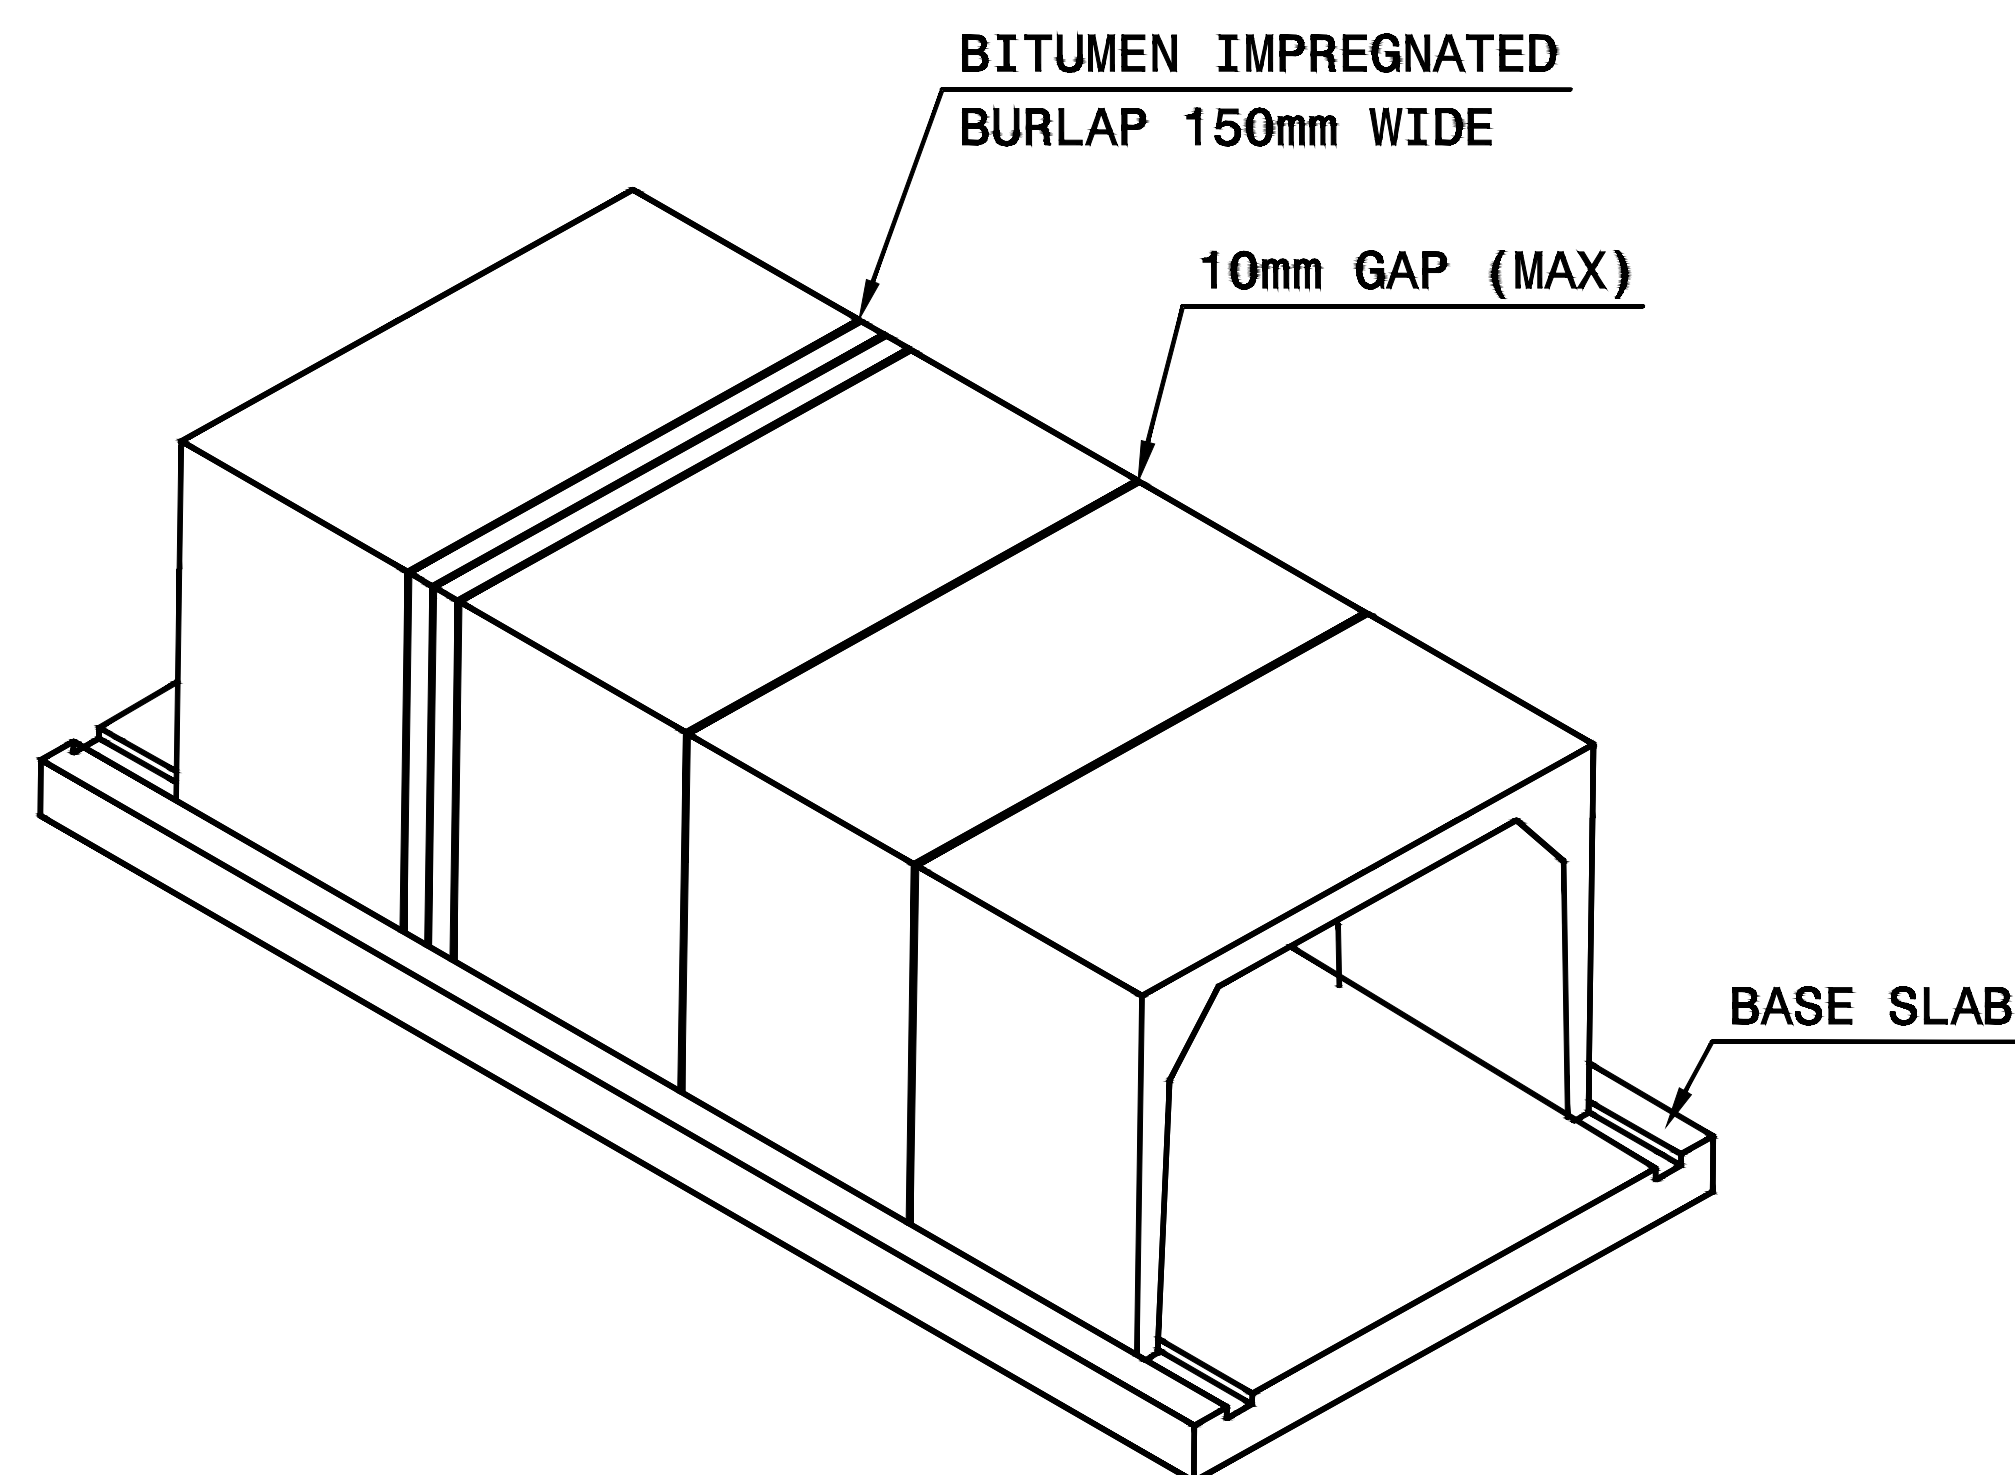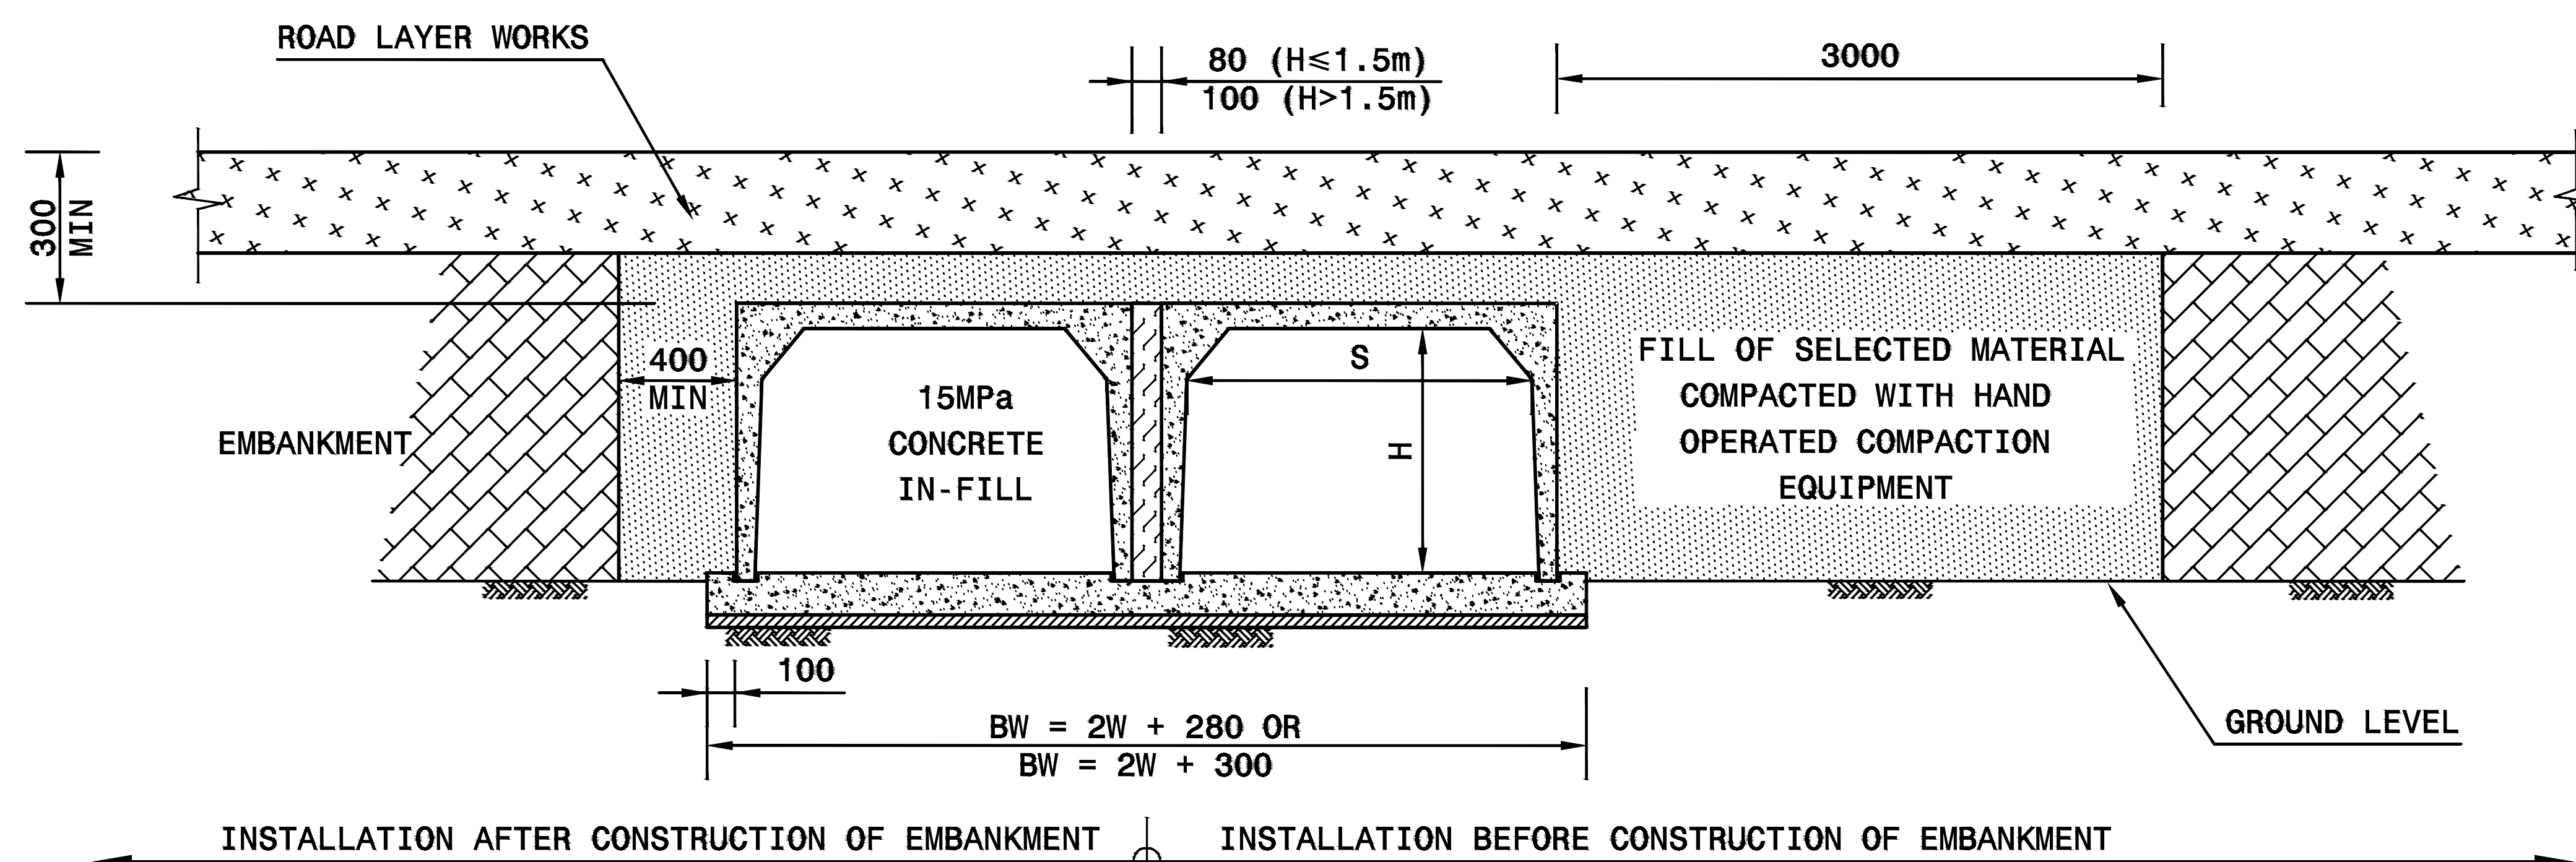

|   |
|---|
| <b>NOTE :</b><br>FOR $H \geq 1.5\text{m}$ PROVIDE HORIZONTAL PROPS<br>AT $0.4 \times \text{HEIGHT}$ ABOVE BASE DURING<br>BACKFILLING AND COMPACTION. ONE PROP<br>PER PRECAST UNIT |
|---|


| CULVERT<br>SIZE. |   |        | FOUNDATION |      | CONDITIONS |      |
|------------------|---|--------|------------|------|------------|------|
|                  |   |        | 1 & 2      |      | 3 & 4      |      |
| SPAN             |   | HEIGHT | CLASS      | FILL | CLASS      | FILL |
| (mm)             | x | (mm)   |            | (m)  |            | (m)  |
| 600              | x | 300    | 200 S      | 10.2 | 200 S      | 5.6  |
| 600              | x | 450    |            | 11.0 |            | 6.0  |
| 600              | x | 600    |            | 12.0 |            | 6.4  |
| 750              | x | 300    |            | 8.7  |            | 4.9  |
| 750              | x | 450    | 175 S      | 9.2  | 175 S      | 5.2  |
| 750              | x | 600    |            | 10.0 |            | 5.5  |
| 750              | x | 750    |            | 10.5 |            | 5.8  |
| 900              | x | 300    |            | 8.6  |            | 4.8  |
| 900              | x | 450    | 175 S      | 9.0  | 175 S      | 5.1  |
| 900              | x | 600    |            | 9.5  |            | 5.3  |
| 900              | x | 750    |            | 10.0 |            | 5.6  |
| 900              | x | 900    |            | 10.2 |            | 5.8  |
| 1200             | x | 300    | 150 S      | 7.1  | 150 S      | 4.1  |
| 1200             | x | 450    |            | 7.4  |            | 4.3  |
| 1200             | x | 600    |            | 7.7  |            | 4.4  |
| 1200             | x | 900    |            | 8.2  |            | 4.7  |
| 1200             | x | 1200   | 100 S      | 8.8  | 100 S      | 5.0  |
| 1500             | x | 300    |            | 4.5  |            | 2.9  |
| 1500             | x | 450    |            | 4.7  |            | 3.0  |
| 1500             | x | 600    |            | 4.9  |            | 3.1  |
| 1500             | x | 900    | 75 S       | 5.3  | 75 S       | 3.3  |
| 1500             | x | 1200   |            | 5.6  |            | 3.5  |
| 1500             | x | 1500   |            | 6.0  |            | 3.7  |
| 1800             | x | 600    |            | 3.3  |            | 2.4  |
| 1800             | x | 900    | 75 S       | 3.6  | 75 S       | 2.5  |
| 1800             | x | 1200   |            | 3.8  |            | 2.7  |
| 1800             | x | 1500   |            | 4.0  |            | 2.8  |
| 1800             | x | 1800   |            | 4.3  |            | 2.9  |
| 2100             | x | 600    | 75 S       | 3.3  | 75 S       | 2.4  |
| 2100             | x | 900    |            | 3.5  |            | 2.6  |
| 2100             | x | 1200   |            | 3.7  |            | 2.7  |
| 2100             | x | 1500   |            | 3.9  |            | 2.8  |
| 2100             | x | 1800   | 75 S       | 4.1  | 75 S       | 2.9  |
| 2100             | x | 2100   |            | 4.3  |            | 3.0  |
| 2400             | x | 600    |            | 3.2  |            | 2.4  |
| 2400             | x | 900    |            | 3.4  |            | 2.5  |
| 2400             | x | 1200   | 75 S       | 3.5  | 75 S       | 2.1  |
| 2400             | x | 1500   |            | 3.7  |            | 2.9  |
| 2400             | x | 1800   |            | 3.8  |            | 2.8  |
| 2400             | x | 2400   |            | 4.0  |            | 3.0  |
| 3000             | x | 600    | 75 S       | 3.1  | 75 S       | 2.4  |
| 3000             | x | 900    |            | 3.2  |            | 2.5  |
| 3000             | x | 1200   |            | 3.3  |            | 2.6  |
| 3000             | x | 1500   |            | 3.4  |            | 2.7  |
| 3000             | x | 1800   | 75 S       | 3.5  | 75 S       | 2.7  |
| 3000             | x | 2400   |            | 3.7  |            | 2.9  |
| 3000             | x | 3000   |            | 3.1  |            | 2.7  |
| 3600             | x | 600    |            | 3.1  |            | 2.4  |
| 3600             | x | 900    | 75 S       | 3.1  | 75 S       | 2.5  |
| 3600             | x | 1200   |            | 3.2  |            | 2.6  |
| 3600             | x | 1500   |            | 3.3  |            | 2.6  |
| 3600             | x | 1800   |            | 3.3  |            | 2.7  |
| 3600             | x | 2400   | 75 S       | 3.5  | 75 S       | 2.8  |
| 3600             | x | 3000   |            | 3.5  |            | 2.7  |

TABLE 1. Maximum fill height on S-load culverts under SNABC traffic loading


THIS DRAWING FORMS PART OF AND MUST BE READ IN CONJUNCTION WITH  
TYPICAL DRAWINGS SLS 2018/003

| No. | Date: | ADDITIONS AND AMENDMENTS: | APPROVED BY: |            | DESIGNED BY: | F. L. M  | <div><div><div><div></div><div></div><div></div></div><div><div></div><div></div><div></div></div><div><div></div><div></div><div></div></div></div><div><div><div><div></div><div></div><div></div></div><div><div></div><div></div><div></div></div><div><div></div><div></div><div></div></div></div><div><div><div><div></div><div></div><div></div></div><div><div></div><div></div><div></div></div><div><div></div><div></div><div></div></div></div></div><div>19 ROTHERY STREET,<br/>MBOMBELA,<br/>1201 SOUTH AFRICA</div><div><div><div><div></div><div></div><div></div></div><div><div></div><div></div><div></div></div><div><div></div><div></div><div></div></div></div><div><div><div><div></div><div></div><div></div></div><div><div></div><div></div><div></div></div><div><div></div><div></div><div></div></div></div><div><div><div><div></div><div></div><div></div></div><div><div></div><div></div><div></div></div><div><div></div><div></div><div></div></div></div></div><div>info@rasikconsulting.co.za<br/>Tel: +27 13 755 3230</div></div><div><div><div><div></div><div></div><div></div></div><div><div></div><div></div><div></div></div><div><div></div><div></div><div></div></div></div><div><div><div><div></div><div></div><div></div></div><div><div></div><div></div><div></div></div><div><div></div><div></div><div></div></div></div><div><div><div><div></div><div></div><div></div></div><div><div></div><div></div><div></div></div><div><div></div><div></div><div></div></div></div></div><div>CITY OF<br/>MBOMBELA</div><div>THE ULTIMATE DESTINATION</div></div><div>1 NEL STREET<br/>CIVIL CENTRE<br/>MBOMBELA<br/>1201,<br/>TEL: 013 759 2190</div></div><div><div><div><div></div><div></div><div></div></div><div><div></div><div></div><div></div></div><div><div></div><div></div><div></div></div></div><div><div><div><div></div><div></div><div></div></div><div><div></div><div></div><div></div></div><div><div></div><div></div><div></div></div></div><div><div><div><div></div><div></div><div></div></div><div><div></div><div></div><div></div></div><div><div></div><div></div><div></div></div></div></div><div>MUNICIPAL REPRESENTATIVE</div><div>DATE:</div></div><div><div><div><div></div><div></div><div></div></div><div><div></div><div></div><div></div></div><div><div></div><div></div><div></div></div></div><div><div><div><div></div><div></div><div></div></div><div><div></div><div></div><div></div></div><div><div></div><div></div><div></div></div></div><div><div><div><div></div><div></div><div></div></div><div><div></div><div></div><div></div></div><div><div></div><div></div><div></div></div></div></div><div>PAVING OF STREET FROM MKASI CLINIC TO GUTSHWA<br/>TRADITIONAL COUNCIL (WARD 31)</div><div>CULVERT INSTALLATION</div></div><div><div><div><div></div><div></div><div></div></div><div><div></div><div></div><div></div></div><div><div></div><div></div><div></div></div></div><div>REVISION:<br/>00</div><div>CONTRACT NO.</div><div>DRAWING NUMBER:<br/>COM 07/2024-STW-019</div><div>COPYRIGHT PROTECTED</div></div><div><div><div><div></div><div></div><div></div></div><div><div></div><div></div><div></div></div><div><div></div><div></div><div></div></div></div><div>SCALE:</div><div>PROJECT STATUS:<br/>CONSTRUCTION DRAWING</div><div>PAPER SIZE:<br/>A0</div></div></div><tr><td>01</td><td>05 JUNE 23</td><td>ISSUED FOR CONSTRUCTION</td><td></td><td></td><td>CHECKED BY:</td><td>S. KGOMO</td><td rowspan="4"><div><div><div><div></div><div></div><div></div></div><div><div></div><div></div><div></div></div><div><div></div><div></div><div></div></div></div><div><div><div><div></div><div></div><div></div></div><div><div></div><div></div><div></div></div><div><div></div><div></div><div></div></div></div><div><div><div><div></div><div></div><div></div></div><div><div></div><div></div><div></div></div><div><div></div><div></div><div></div></div></div></div><div>19 ROTHERY STREET,<br/>MBOMBELA,<br/>1201 SOUTH AFRICA</div><div><div><div><div></div><div></div><div></div></div><div><div></div><div></div><div></div></div><div><div></div><div></div><div></div></div></div><div><div><div><div></div><div></div><div></div></div><div><div></div><div></div><div></div></div><div><div></div><div></div><div></div></div></div><div><div><div><div></div><div></div><div></div></div><div><div></div><div></div><div></div></div><div><div></div><div></div><div></div></div></div></div><div>info@rasikconsulting.co.za<br/>Tel: +27 13 755 3230</div></div><div><div><div><div></div><div></div><div></div></div><div><div></div><div></div><div></div></div><div><div></div><div></div><div></div></div></div><div><div><div><div></div><div></div><div></div></div><div><div></div><div></div><div></div></div><div><div></div><div></div><div></div></div></div><div><div><div><div></div><div></div><div></div></div><div><div></div><div></div><div></div></div><div><div></div><div></div><div></div></div></div></div><div>CITY OF<br/>MBOMBELA</div><div>THE ULTIMATE DESTINATION</div></div><div>1 NEL STREET<br/>CIVIL CENTRE<br/>MBOMBELA<br/>1201,<br/>TEL: 013 759 2190</div></div><div><div><div><div></div><div></div><div></div></div><div><div></div><div></div><div></div></div><div><div></div><div></div><div></div></div></div><div><div><div><div></div><div></div><div></div></div><div><div></div><div></div><div></div></div><div><div></div><div></div><div></div></div></div><div><div><div><div></div><div></div><div></div></div><div><div></div><div></div><div></div></div><div><div></div><div></div><div></div></div></div></div><div>MUNICIPAL REPRESENTATIVE</div><div>DATE:</div></div><div><div><div><div></div><div></div><div></div></div><div><div></div><div></div><div></div></div><div><div></div><div></div><div></div></div></div><div><div><div><div></div><div></div><div></div></div><div><div></div><div></div><div></div></div><div><div></div><div></div><div></div></div></div><div><div><div><div></div><div></div><div></div></div><div><div></div><div></div><div></div></div><div><div></div><div></div><div></div></div></div></div><div>PAVING OF STREET FROM MKASI CLINIC TO GUTSHWA<br/>TRADITIONAL COUNCIL (WARD 31)</div><div>CULVERT INSTALLATION</div></div><div><div><div><div></div><div></div><div></div></div><div><div></div><div></div><div></div></div><div><div></div><div></div><div></div></div></div><div>REVISION:<br/>00</div><div>CONTRACT NO.</div><div>DRAWING NUMBER:<br/>COM 07/2024-STW-019</div><div>COPYRIGHT PROTECTED</div></div><div><div><div><div></div><div></div><div></div></div><div><div></div><div></div><div></div></div><div><div></div><div></div><div></div></div></div><div>SCALE:</div><div>PROJECT STATUS:<br/>CONSTRUCTION DRAWING</div><div>PAPER SIZE:<br/>A0</div></div></div><tr><td></td><td></td><td></td><td></td><td></td><td>DRAWN BY:</td><td>C.N.T</td><td rowspan="2"><div><div><div><div></div><div></div><div></div></div><div><div></div><div></div><div></div></div><div><div></div><div></div><div></div></div></div><div><div><div><div></div><div></div><div></div></div><div><div></div><div></div><div></div></div><div><div></div><div></div><div></div></div></div><div><div><div><div></div><div></div><div></div></div><div><div></div><div></div><div></div></div><div><div></div><div></div><div></div></div></div></div><div>19 ROTHERY STREET,<br/>MBOMBELA,<br/>1201 SOUTH AFRICA</div><div><div><div><div></div><div></div><div></div></div><div><div></div><div></div><div></div></div><div><div></div><div></div><div></div></div></div><div><div><div><div></div><div></div><div></div></div><div><div></div><div></div><div></div></div><div><div></div><div></div><div></div></div></div><div><div><div><div></div><div></div><div></div></div><div><div></div><div></div><div></div></div><div><div></div><div></div><div></div></div></div></div><div>info@rasikconsulting.co.za<br/>Tel: +27 13 755 3230</div></div><div><div><div><div></div><div></div><div></div></div><div><div></div><div></div><div></div></div><div><div></div><div></div><div></div></div></div><div><div><div><div></div><div></div><div></div></div><div><div></div><div></div><div></div></div><div><div></div><div></div><div></div></div></div><div><div><div><div></div><div></div><div></div></div><div><div></div><div></div><div></div></div><div><div></div><div></div><div></div></div></div></div><div>CITY OF<br/>MBOMBELA</div><div>THE ULTIMATE DESTINATION</div></div><div>1 NEL STREET<br/>CIVIL CENTRE<br/>MBOMBELA<br/>1201,<br/>TEL: 013 759 2190</div></div><div><div><div><div></div><div></div><div></div></div><div><div></div><div></div><div></div></div><div><div></div><div></div><div></div></div></div><div><div><div><div></div><div></div><div></div></div><div><div></div><div></div><div></div></div><div><div></div><div></div><div></div></div></div><div><div><div><div></div><div></div><div></div></div><div><div></div><div></div><div></div></div><div><div></div><div></div><div></div></div></div></div><div>MUNICIPAL REPRESENTATIVE</div><div>DATE:</div></div><div><div><div><div></div><div></div><div></div></div><div><div></div><div></div><div></div></div><div><div></div><div></div><div></div></div></div><div><div><div><div></div><div></div><div></div></div><div><div></div><div></div><div></div></div><div><div></div><div></div><div></div></div></div><div><div><div><div></div><div></div><div></div></div><div><div></div><div></div><div></div></div><div><div></div><div></div><div></div></div></div></div><div>PAVING OF STREET FROM MKASI CLINIC TO GUTSHWA<br/>TRADITIONAL COUNCIL (WARD 31)</div><div>CULVERT INSTALLATION</div></div><div><div><div><div></div><div></div><div></div></div><div><div></div><div></div><div></div></div><div><div></div><div></div><div></div></div></div><div>REVISION:<br/>00</div><div>CONTRACT NO.</div><div>DRAWING NUMBER:<br/>COM 07/2024-STW-019</div><div>COPYRIGHT PROTECTED</div></div><div><div><div><div></div><div></div><div></div></div><div><div></div><div></div><div></div></div><div><div></div><div></div><div></div></div></div><div>SCALE:</div><div>PROJECT STATUS:<br/>CONSTRUCTION DRAWING</div><div>PAPER SIZE:<br/>A0</div></div></div><tr><td></td><td></td><td></td><td></td><td></td><td>APPROVED BY:</td><td>S. KGOMO</td><td rowspan="2"><div><div><div><div></div><div></div><div></div></div><div><div></div><div></div><div></div></div><div><div></div><div></div><div></div></div></div><div><div><div><div></div><div></div><div></div></div><div><div></div><div></div><div></div></div><div><div></div><div></div><div></div></div></div><div><div><div><div></div><div></div><div></div></div><div><div></div><div></div><div></div></div><div><div></div><div></div><div></div></div></div></div><div>19 ROTHERY STREET,<br/>MBOMBELA,<br/>1201 SOUTH AFRICA</div><div><div><div><div></div><div></div><div></div></div><div><div></div><div></div><div></div></div><div><div></div><div></div><div></div></div></div><div><div><div><div></div><div></div><div></div></div><div><div></div><div></div><div></div></div><div><div></div><div></div><div></div></div></div><div><div><div><div></div><div></div><div></div></div><div><div></div><div></div><div></div></div><div><div></div><div></div><div></div></div></div></div><div>info@rasikconsulting.co.za<br/>Tel: +27 13 755 3230</div></div><div><div><div><div></div><div></div><div></div></div><div><div></div><div></div><div></div></div><div><div></div><div></div><div></div></div></div><div><div><div><div></div><div></div><div></div></div><div><div></div><div></div><div></div></div><div><div></div><div></div><div></div></div></div><div><div><div><div></div><div></div><div></div></div><div><div></div><div></div><div></div></div><div><div></div><div></div><div></div></div></div></div><div>CITY OF<br/>MBOMBELA</div><div>THE ULTIMATE DESTINATION</div></div><div>1 NEL STREET<br/>CIVIL CENTRE<br/>MBOMBELA<br/>1201,<br/>TEL: 013 759 2190</div></div><div><div><div><div></div><div></div><div></div></div><div><div></div><div></div><div></div></div><div><div></div><div></div><div></div></div></div><div><div><div><div></div><div></div><div></div></div><div><div></div><div></div><div></div></div><div><div></div><div></div><div></div></div></div><div><div><div><div></div><div></div><div></div></div><div><div></div><div></div><div></div></div><div><div></div><div></div><div></div></div></div></div><div>MUNICIPAL REPRESENTATIVE</div><div>DATE:</div></div><div><div><div><div></div><div></div><div></div></div><div><div></div><div></div><div></div></div><div><div></div><div></div><div></div></div></div><div><div><div><div></div><div></div><div></div></div><div><div></div><div></div><div></div></div><div><div></div><div></div><div></div></div></div><div><div><div><div></div><div></div><div></div></div><div><div></div><div></div><div></div></div><div><div></div><div></div><div></div></div></div></div><div>PAVING OF STREET FROM MKASI CLINIC TO GUTSHWA<br/>TRADITIONAL COUNCIL (WARD 31)</div><div>CULVERT INSTALLATION</div></div><div><div><div><div></div><div></div><div></div></div><div><div></div><div></div><div></div></div><div><div></div><div></div><div></div></div></div><div>REVISION:<br/>00</div><div>CONTRACT NO.</div><div>DRAWING NUMBER:<br/>COM 07/2024-STW-019</div><div>COPYRIGHT PROTECTED</div></div><div><div><div><div></div><div></div><div></div></div><div><div></div><div></div><div></div></div><div><div></div><div></div><div></div></div></div><div>SCALE:</div><div>PROJECT STATUS:<br/>CONSTRUCTION DRAWING</div><div>PAPER SIZE:<br/>A0</div></div></div><tr><td></td><td></td><td></td><td></td><td></td><td></td><td></td><td rowspan="2"><div><div><div><div></div><div></div><div></div></div><div><div></div><div></div><div></div></div><div><div></div><div></div><div></div></div></div><div><div><div><div></div><div></div><div></div></div><div><div></div><div></div><div></div></div><div><div></div><div></div><div></div></div></div><div><div><div><div></div><div></div><div></div></div><div><div></div><div></div><div></div></div><div><div></div><div></div><div></div></div></div></div><div>19 ROTHERY STREET,<br/>MBOMBELA,<br/>1201 SOUTH AFRICA</div><div><div><div><div></div><div></div><div></div></div><div><div></div><div></div><div></div></div><div><div></div><div></div><div></div></div></div><div><div><div><div></div><div></div><div></div></div><div><div></div><div></div><div></div></div><div><div></div><div></div>COUNCIL (WARD 31)</div><div>CULVERT INSTALLATION</div></div><div><div><div><div></div><div></div><div></div></div><div><div></div><div></div><div></div></div><div><div></div><div></div><div></div></div></div><div>REVISION:<br/>00</div><div>CONTRACT NO.</div><div>DRAWING NUMBER:<br/>COM 07/2024-STW-019</div><div>COPYRIGHT PROTECTED</div></div><div><div><div><div></div><div></div><div></div></div><div><div></div><div></div><div></div></div><div><div></div><div></div><div></div></div></div><div>SCALE:</div><div>PROJECT STATUS:<br/>CONSTRUCTION DRAWING</div><div>PAPER SIZE:<br/>A0</div></div></div><tr><td></td><td></td><td></td><td></td><td></td><td>DRAWN BY:</td><td>C.N.T</td><td rowspan="2"><div><div><div><div></div><div></div><div></div></div><div><div></div><div></div><div></div></div><div><div></div><div></div><div></div></div></div><div><div><div><div></div><div></div><div></div></div><div><div></div><div></div><div></div></div><div><div></div><div></div><div></div></div></div><div><div><div><div></div><div></div><div></div></div><div><div></div><div></div><div></div></div><div><div></div><div></div><div></div></div></div></div><div>19 ROTHERY STREET,<br/>MBOMBELA,<br/>1201 SOUTH AFRICA</div><div><div><div><div></div><div></div><div></div></div><div><div></div><div></div><div></div></div><div><div></div><div></div><div></div></div></div><div><div><div><div></div><div></div><div></div></div><div><div></div><div></div><div></div></div><div><div></div><div></div><div></div></div></div><div><div><div><div></div><div></div><div></div></div><div><div></div><div></div><div></div></div><div><div></div><div></div><div></div></div></div></div><div>info@rasikcoFROM MKASI CLINIC TO GUTSHWA<br/>TRADITIONAL COUNCIL (WARD 31)</div><div>CULVERT INSTALLATION</div></div><div><div><div><div></div><div></div><div></div></div><div><div></div><div></div><div></div></div><div><div></div><div></div><div></div></div></div><div>REVISION:<br/>00</div><div>CONTRACT NO.</div><div>DRAWING NUMBER:<br/>COM 07/2024-STW-019</div><div>COPYRIGHT PROTECTED</div></div><div><div><div><div></div><div></div><div></div></div><div><div></div><div></div><div></div></div><div><div></div><div></div><div></div></div></div><div>SCALE:</div><div>PROJECT STATUS:<br/>CONSTRUCTION DRAWING</div><div>PAPER SIZE:<br/>A0</div></div></div><tr><td></td><td></td><td></td><td></td><td></td><td>APPROVED BY:</td><td>S. KGOMO</td><td rowspan="2"><div><div><div><div></div><div></div><div></div></div><div><div></div><div></div><div></div></div><div><div></div><div></div><div></div></div></div><div><div><div><div></div><div></div><div></div></div><div><div></div><div></div><div></div></div><div><div></div><div></div><div></div></div></div><div><div><div><div></div><div></div><div></div></div><div><div></div><div></div><div></div></div><div><div></div><div></div><div></div></div></div></div><div>19 ROTHERY STREET,<br/>MBOMBELA,<br/>1201 SOUTH AFRICA</div><div><div><div><div></div><div></div><div></div></div><div><div></div><div></div><div></div></div><div><div></div><div></div><div></div></div></div><div><div><div><div></div><div></div><div></div></div><div><div></div><div></div><div></div></div><div><div></div><div></div><div></div></div></div><div><div><div><div></div><div></div><div></div></div><div><div></div><div></div><div></div></div><div><div></div><div></div><div></div></div></div></div><div>info@rasikconsulting.co.za<br/>Tel: +27 13 755 3230</div></div><div><div><div><div></div><div></div><div></div></div><div><div></div><div></div><div></div></div><div><div></div><div></div><div></div></div></div><div><div><div><div></div><div></div><div></div></div><div><div></div><div></div><div></div></div><div><div></div><div></div><div></div></div></div><div><div><div><div></div><div></div><div></div></div><div><div></div><div></div><div></div></div><div><div></div><div></div><div></div></div></div></div><div>CITY OF<br/>MBOMBELA</div><div>THE ULTIMATE DESTINATION</div></div><div>1 NEL STREET<br/>CIVIL CENTRE<br/>MBOMBELA<br/>1201,<br/>TEL: 013 759 2190</div></div><div><div><div><div></div><div></div><div></div></div><div><div></div><div></div><div></div></div><div><div></div><div></div><div></div></div></div><div><div><div><div></div><div></div><div></div></div><div><div></div><div></div><div></div></div><div><div></div><div></div><div></div></div></div><div><div><div><div></div><div></div><div></div></div><div><div></div><div></div><div></div></div><div><div></div><div></div><div></div></div></div></div><div>MUNICIPAL REPRESENTATIVE</div><div>DATE:</div></div><div><div><div><div></div><div></div><div></div></div><div><div></div><div></div><div></div></div><div><div></div><div></div><div></div></div></div><div><div><div><div></div><div></div><div></div></div><div><div></div><div></div><div></div></div><div><div></div><div></div><div></div></div></div><div><div><div><div></div><div></div><div></div></div><div><div></div><div></div><div></div></div><div><div></div><div></div><div></div></div></div></div><div>PAVING OF STREET FROM MKASI CLINIC TO GUTSHWA<br/>TRADITIONAL COUNCIL (WARD 31)</div><div>CULVERT INSTALLATION</div></div><div><div><div><div></div><div></div><div></div></div><div><div></div><div></div><div></div></div><div><div></div><div></div><div></div></div></div><div>REVISION:<br/>00</div><div>CONTRACT NO.</div><div>DRAWING NUMBER:<br/>COM 07/2024-STW-019</div><div>COPYRIGHT PROTECTED</div></div><div><div><div><div></div><div></div><div></div></div><div><div></div><div></div><div></div></div><div><div></div><div></div><div></div></div></div><div>SCALE:</div><div>PROJECT STATUS:<br/>CONSTRUCTION DRAWING</div><div>PAPER SIZE:<br/>A0</div></div></div><tr><td></td><td></td><td></td><td></td><td></td><td></td><td></td><td rowspan="2"><div><div><div><div></div><div></div><div></div></div><div><div></div><div></div><div></div></div><div><div></div><div></div><div></div></div></div><div><div><div><div></div><div></div><div></div></div><div><div></div><div></div><div></div></div><div><div></div><div></div><div></div></div></div><div><div><div><div></div><div></div><div></div></div><div><div></div><div></div><div></div></div><div><div></div><div></div><div></div></div></div></div><div>19 ROTHERY STREET,<br/>MBOMBELA,<br/>1201 SOUTH AFRICA</div><div><div><div><div></div><div></div><div></div></div><div><div></div><div></div><div></div></div><div><div></div><div></div><div></div></div></div><div><div><div><div></div><div></div><div></div></div><div><div></div><div></div><div></div></div><div><div></div><div></div><div></div></div></div><div><div><div><div></div><div></div><div></div></div><div><div></div><div></div><div></div></div><div><div></div><div></div><div></div></div></div></div><div>info@rasikconsulting.co.za<br/>Tel: +27 13 755 3230</div></div><div><div><div><div></div><div></div><div></div></div><div><div></div><div></div><div></div></div><div><div></div><div></div><div></div></div></div><div><div><div><div></div><div></div><div></div></div><div><div></div><div></div><div></div></div><div><div></div><div></div><div></div></div></div><div><div><div><div></div><div></div><div></div></div><div><div></div><div></div><div></div></div><div><div></div><div></div><div></div></div></div></div><div>CITY OF<br/>MBOMBELA</div><div>THE ULTIMATE DESTINATION</div></div><div>1 NEL STREET<br/>CIVIL CENTRE<br/>MBOMBELA<br/>1201,<br/>TEL: 013 759 2190</div></div><div><div><div><div></div><div></div><div></div></div><div><div></div><div></div><div></div></div><div><div></div><div></div><div></div></div></div><div><div><div><div></div><div></div><div></div></div><div><div></div><div></div><div></div></div><div><div></div><div></div><div></div></div></div><div><div><div><div></div><div></div><div></div></div><div><div></div><div></div><div></div></div><div><div></div><div></div><div></div></div></div></div><div>MUNICIPAL REPRESENTATIVE</div><div>DATE:</div></div><div><div><div><div></div><div></div><div></div></div><div><div></div><div></div><div></div></div><div><div></div><div></div><div></div></div></div><div><div><div><div></div><div></div><div></div></div><div><div></div><div></div><div></div></div><div><div></div><div></div><div></div></div></div><div><div><div><div></div><div></div><div></div></div><div><div></div><div></div><div></div></div><div><div></div><div></div><div></div></div></div></div><div>PAVING OF STREET FROM MKASI CLINIC TO GUTSHWA<br/>TRADITIONAL COUNCIL</div></div></div></div></div></div></div></td></tr></div></div></div></div></td></tr></div></div></div></div></td></tr></div></div></div></div></td></tr></div></div></div></div></td></tr></div></div></div></div></td></tr></div></div></div></div></td></tr></div></div></div></div></td></tr></div></div></div></div> |   |   |  |   |           | DRAWN BY: | C.N.T   | <div><div><div><div></div><div></div><div></div></div><div><div></div><div></div><div></div></div><div><div></div><div></div><div></div></div></div><div><div><div><div></div><div></div><div></div></div><div><div></div><div></div><div></div></div><div><div></div><div></div><div></div></div></div><div><div><div><div></div><div></div><div></div></div><div><div></div><div></div><div></div></div><div><div></div><div></div><div></div></div></div></div><div>19 ROTHERY STREET,<br/>MBOMBELA,<br/>1201 SOUTH AFRICA</div><div><div><div><div></div><div></div><div></div></div><div><div></div><div></div><div></div></div><div><div></div><div></div><div></div></div></div><div><div><div><div></div><div></div><div></div></div><div><div></div><div></div><div></div></div><div><div></div><div></div><div></div></div></div><div><div><div><div></div><div></div><div></div></div><div><div></div><div></div><div></div></div><div><div></div><div></div><div></div></div></div></div><div>info@rasikconsulting.co.za<br/>Tel: +27 13 755 3230</div></div><div><div><div><div></div><div></div><div></div></div><div><div></div><div></div><div></div></div><div><div></div><div></div><div></div></div></div><div><div><div><div></div><div></div><div></div></div><div><div></div><div></div><div></div></div><div><div></div><div></div><div></div></div></div><div><div><div><div></div><div></div><div></div></div><div><div></div><div></div><div></div></div><div><div></div><div></div><div></div></div></div></div><div>CITY OF<br/>MBOMBELA</div><div>THE ULTIMATE DESTINATION</div></div><div>1 NEL STREET<br/>CIVIL CENTRE<br/>MBOMBELA<br/>1201,<br/>TEL: 013 759 2190</div></div><div><div><div><div></div><div></div><div></div></div><div><div></div><div></div><div></div></div><div><div></div><div></div><div></div></div></div><div><div><div><div></div><div></div><div></div></div><div><div></div><div></div><div></div></div><div><div></div><div></div><div></div></div></div><div><div><div><div></div><div></div><div></div></div><div><div></div><div></div><div></div></div><div><div></div><div></div><div></div></div></div></div><div>MUNICIPAL REPRESENTATIVE</div><div>DATE:</div></div><div><div><div><div></div><div></div><div></div></div><div><div></div><div></div><div></div></div><div><div></div><div></div><div></div></div></div><div><div><div><div></div><div></div><div></div></div><div><div></div><div></div><div></div></div><div><div></div><div></div><div></div></div></div><div><div><div><div></div><div></div><div></div></div><div><div></div><div></div><div></div></div><div><div></div><div></div><div></div></div></div></div><div>PAVING OF STREET FROM MKASI CLINIC TO GUTSHWA<br/>TRADITIONAL COUNCIL (WARD 31)</div><div>CULVERT INSTALLATION</div></div><div><div><div><div></div><div></div><div></div></div><div><div></div><div></div><div></div></div><div><div></div><div></div><div></div></div></div><div>REVISION:<br/>00</div><div>CONTRACT NO.</div><div>DRAWING NUMBER:<br/>COM 07/2024-STW-019</div><div>COPYRIGHT PROTECTED</div></div><div><div><div><div></div><div></div><div></div></div><div><div></div><div></div><div></div></div><div><div></div><div></div><div></div></div></div><div>SCALE:</div><div>PROJECT STATUS:<br/>CONSTRUCTION DRAWING</div><div>PAPER SIZE:<br/>A0</div></div></div><tr><td></td><td></td><td></td><td></td><td></td><td>APPROVED BY:</td><td>S. KGOMO</td><td rowspan="2"><div><div><div><div></div><div></div><div></div></div><div><div></div><div></div><div></div></div><div><div></div><div></div><div></div></div></div><div><div><div><div></div><div></div><div></div></div><div><div></div><div></div><div></div></div><div><div></div><div></div><div></div></div></div><div><div><div><div></div><div></div><div></div></div><div><div></div><div></div><div></div></div><div><div></div><div></div><div></div></div></div></div><div>19 ROTHERY STREET,<br/>MBOMBELA,<br/>1201 SOUTH AFRICA</div><div><div><div><div></div><div></div><div></div></div><div><div></div><div></div><div></div></div><div><div></div><div></div><div></div></div></div><div><div><div><div></div><div></div><div></div></div><div><div></div><div></div><div></div></div><div><div></div><div></div><div></div></div></div><div><div><div><div></div><div></div><div></div></div><div><div></div><div></div><div></div></div><div><div></div><div></div><div></div></div></div></div><div>info@rasikconsulting.co.za<br/>Tel: +27 13 755 3230</div></div><div><div><div><div></div><div></div><div></div></div><div><div></div><div></div><div></div></div><div><div></div><div></div><div></div></div></div><div><div><div><div></div><div></div><div></div></div><div><div></div><div></div><div></div></div><div><div></div><div></div><div></div></div></div><div><div><div><div></div><div></div><div></div></div><div><div></div><div></div><div></div></div><div><div></div><div></div><div></div></div></div></div><div>CITY OF<br/>MBOMBELA</div><div>THE ULTIMATE DESTINATION</div></div><div>1 NEL STREET<br/>CIVIL CENTRE<br/>MBOMBELA<br/>1201,<br/>TEL: 013 759 2190</div></div><div><div><div><div></div><div></div><div></div></div><div><div></div><div></div><div></div></div><div><div></div><div></div><div></div></div></div><div><div><div><div></div><div></div><div></div></div><div><div></div><div></div><div></div></div><div><div></div><div></div><div></div></div></div><div><div><div><div></div><div></div><div></div></div><div><div></div><div></div><div></div></div><div><div></div><div></div><div></div></div></div></div><div>MUNICIPAL REPRESENTATIVE</div><div>DATE:</div></div><div><div><div><div></div><div></div><div></div></div><div><div></div><div></div><div></div></div><div><div></div><div></div><div></div></div></div><div><div><div><div></div><div></div><div></div></div><div><div></div><div></div><div></div></div><div><div></div><div></div><div></div></div></div><div><div><div><div></div><div></div><div></div></div><div><div></div><div></div><div></div></div><div><div></div><div></div><div></div></div></div></div><div>PAVING OF STREET FROM MKASI CLINIC TO GUTSHWA<br/>TRADITIONAL COUNCIL (WARD 31)</div><div>CULVERT INSTALLATION</div></div><div><div><div><div></div><div></div><div></div></div><div><div></div><div></div><div></div></div><div><div></div><div></div><div></div></div></div><div>REVISION:<br/>00</div><div>CONTRACT NO.</div><div>DRAWING NUMBER:<br/>COM 07/2024-STW-019</div><div>COPYRIGHT PROTECTED</div></div><div><div><div><div></div><div></div><div></div></div><div><div></div><div></div><div></div></div><div><div></div><div></div><div></div></div></div><div>SCALE:</div><div>PROJECT STATUS:<br/>CONSTRUCTION DRAWING</div><div>PAPER SIZE:<br/>A0</div></div></div><tr><td></td><td></td><td></td><td></td><td></td><td></td><td></td><td v><div></div><div></div><div></div></div></div><div><div><div><div></div><div></div><div></div></div><div><div></div><div></div><div></div></div><div><div></div><div></div><div></div></div></div></div><div>PAVING OF STREET FROM MKASI CLINIC TO GUTSHWA<br/>TRADITIONAL COUNCIL (WARD 31)</div><div>CULVERT INSTALLATION</div></div><div><div><div><div></div><div></div><div></div></div><div><div></div><div></div><div></div></div><div><div></div><div></div><div></div></div></div><div>REVISION:<br/>00</div><div>CONTRACT NO.</div><div>DRAWING NUMBER:<br/>COM 07/2024-STW-019</div><div>COPYRIGHT PROTECTED</div></div><div><div><div><div></div><div></div><div></div></div><div><div></div><div></div><div></div></div><div><div></div><div></div><div></div></div></div><div>SCALE:</div><div>PROJECT STATUS:<br/>CONSTRUCTION DRAWING</div><div>PAPER SIZE:<br/>A0</div></div></div><tr><td></td><td></td><td></td><td></td><td></td><td></td><td></td><td rowspan="2"><div><div><div><div></div><div></div><div></div></div><div><div></div><div></div><div></div></div><div><div></div><div></div><div></div></div></div><div><div><div><div></div><div></div><div></div></div><div><div></div><div></div><div></div></div><div><div></div><div></div><div></div></div></div><div><div><div><div></div><div></div><div></div></div><div><div></div><div></div><div></div></div><div><div></div><div></div><div></div></div></div></div><div>19 ROTHERY STREET,<br/>MBOMBELA,<br/>1201 SOUTH AFRICA</div><div><div><div><div></div><div></div><div></div></div><div><div></div><div></div><div></div></div><div><div></div><div></div><div></div></div></INSTALLATION</div></div><div><div><div><div></div><div></div><div></div></div><div><div></div><div></div><div></div></div><div><div></div><div></div><div></div></div></div><div>REVISION:<br/>00</div><div>CONTRACT NO.</div><div>DRAWING NUMBER:<br/>COM 07/2024-STW-019</div><div>COPYRIGHT PROTECTED</div></div><div><div><div><div></div><div></div><div></div></div><div><div></div><div></div><div></div></div><div><div></div><div></div><div></div></div></div><div>SCALE:</div><div>PROJECT STATUS:<br/>CONSTRUCTION DRAWING</div><div>PAPER SIZE:<br/>A0</div></div></div><tr><td></td><td></td><td></td><td></td><td></td><td></td><td></td><td rowspan="2"><div><div><div><div></div><div></div><div></div></div><div><div></div><div></div><div></div></div><div><div></div><div></div><div></div></div></div><div><div><div><div></div><div></div><div></div></div><div><div></div><div></div><div></div></div><div><div></div><div></div><div></div></div></div><div><div><div><div></div><div></div><div></div></div><div><div></div><div></div><div></div></div><div><div></div><div></div><div></div></div></div></div><div>19 ROTHERY STREET,<br/>MBOMBELA,<br/>1201 SOUTH AFRICA</div><div><div><div><div></div><div></div><div></div></div><div><div></div><div></div><div></div></div><div><div></div><div></div><div></div></div></div><div><div><div><div></div><div></div><div></div></div><div><div></div><div></div><div></div></div><div><div></div><div></div><div></div></div></div><div><div><div><div></div><div></div><div></div></div><div><div></div><div></div><div></div></div><div><div></div><div></div><div></div></div></div></div><div>info@rasikconsulting.co.za<br/>Tel: +27 13 755 3230</div></div><div><div><div><div></div><div></div><div></div></div><div><div></div><div></div><div></div></div><div><div></div><div></div><div></div></div></div><div><div><div><div></div><div></div><div></div></div><div><div></div><div></div><div></div></div><div><div></div><div></div><div></div></div></div><div><div><div><div></div><div></div><div></div></div><div><div></div><div></div><div></div></div><div><div></div><div></div><div></div></div></div></div><div>CITY OF<br/>MBOMBELA</div><div>THE ULTIMATE DESTINATION</div></div><div>1 NEL STREET<br/>CIVIL CENTRE<br/>MBOMBELA<br/>1201,<br/>TEL: 013 759 2190</div></div><div><div><div><div></div><div></div><div></div></div><div><div></div><div></div><div></div></div><div><div></div><div></div><div></div></div></div><div><div><div><div></div><div></div><div></div></div><div><div></div><div></div><div></div></div><div><div></div><div></div><div></div></div></div><div><div><div><div></div><div></div><div></div></div><div><div></div><div></div><div></div></div><div><div></div><div></div><div></div></div></div></div><div>MUNICIPAL REPRESENTATIVE</div><div>DATE:</div></div><div><div><div><div></div><div></div><div></div></div><div><div></div><div></div><div></div></div><div><div></div><div></div><div></div></div></div><div><div><div><div></div><div></div><div></div></div><div><div></div><div></div><div></div></div><div><div></div><div></div><div></div></div></div><div><div><div><div></div><div></div><div></div></div><div><div></div><div></div><div></div></div><div><div></div><div></div><div></div></div></div></div><div>PAVING OF STREET FROM MKASI CLINIC TO GUTSHWA<br/>TRADITIONAL COUNCIL</div></div></div></div></div></div></div></td></tr></div></div></div></div></td></tr></div></div></div></div></td></tr></div></div></div></div></td></tr></div></div></div></div></td></tr></div></div></div></div> |  |   |  |   |   |  |   | <div><div><div><div></div><div></div><div></div></div><div><div></div><div></div><div></div></div><div><div></div><div></div><div></div></div></div><div><div><div><div></div><div></div><div></div></div><div><div></div><div></div><div></div></div><div><div></div><div></div><div></div></div></div><div><div><div><div></div><div></div><div></div></div><div><div></div><div></div><div></div></div><div><div></div><div></div><div></div></div></div></div><div>19 ROTHERY STREET,<br/>MBOMBELA,<br/>1201 SOUTH AFRICA</div><div><div><div><div></div><div></div><div></div></div><div><div></div><div></div><div></div></div><div><div></div><div></div><div></div></div></div><div><div><div><div></div><div></div><div></div></div><div><div></div><div></div><div></div></div><div><div></div><div></div><div></div></div></div><div><div><div><div></div><div></div><div></div></div><div><div></div><div></div><div></div></div><div><div></div><div></div><div></div></div></div></div><div>info@rasikconsulting.co.za<br/>Tel: +27 13 755 3230</div></div><div><div><div><div></div><div></div><div></div></div><div><div></div><div></div><div></div></div><div><div></div><div></div><div></div></div></div><div><div><div><div></div><div></div><div></div></div><div><div></div><div></div><div></div></div><div><div></div><div></div><div></div></div></div><div><div><div><div></div><div></div><div></div></div><div><div></div><div></div><div></div></div><div><div></div><div></div><div></div></div></div></div><div>CITY OF<br/>MBOMBELA</div><div>THE ULTIMATE DESTINATION</div></div><div>1 NEL STREET<br/>CIVIL CENTRE<br/>MBOMBELA<br/>1201,<br/>TEL: 013 759 2190</div></div><div><div><div><div></div><div></div><div></div></div><div><div></div><div></div><div></div></div><div><div></div><div></div><div></div></div></div><div><div><div><div></div><div></div><div></div></div><div><div></div><div></div><div></div></div><div><div></div><div></div><div></div></div></div><div><div><div><div></div><div></div><div></div></div><div><div></div><div></div><div></div></div><div><div></div><div></div><div></div></div></div></div><div>MUNICIPAL REPRESENTATIVE</div><div>DATE:</div></div><div><div><div><div></div><div></div><div></div></div><div><div></div><div></div><div></div></div><div><div></div><div></div><div></div></div></div><div><div><div><div></div><div></div><div></div></div><div><div></div><div></div><div></div></div><div><div></div><div></div><div></div></div></div><div><div><div><div></div><div></div><div></div></div><div><div></div><div></div><div></div></div><div><div></div><div></div><div></div></div></div></div><div>PAVING OF STREET FROM MKASI CLINIC TO GUTSHWA<br/>TRADITIONAL COUNCIL (WARD 31)</div><div>CULVERT INSTALLATION</div></div><div><div><div><div></div><div></div><div></div></div><div><div></div><div></div><div></div></div><div><div></div><div></div><div></div></div></div><div>REVISION:<br/>00</div><div>CONTRACT NO.</div><div>DRAWING NUMBER:<br/>COM 07/2024-STW-019</div><div>COPYRIGHT PROTECTED</div></div><div><div><div><div></div><div></div><div></div></div><div><div></div><div></div><div></div></div><div><div></div><div></div><div></div></div></div><div>SCALE:</div><div>PROJECT STATUS:<br/>CONSTRUCTION DRAWING</div><div>PAPER SIZE:<br/>A0</div></div></div><tr><td></td><td></td><td></td><td></td><td></td><td></td><td></td><td rowspan="2"><div><div><div><div></div><div></div><div></div></div><div><div></div><div></div><div></div></div><div><div></div><div></div><div></div></div></div><div><div><div><div></div><div></div><div></div></div><div><div></div><div></div><div></div></div><div><div></div><div></div><div></div></div></div><div><div><div><div></div><div></div><div></div></div><div><div></div><div></div><div></div></div><div><div></div><div></div><div></div></div></div></div><div>19 v></div><div></div></div><div><div></div><div></div><div></div></div></div></div><div>info@rasikconsulting.co.za<br/>Tel: +27 13 755 3230</div></div><div><div><div><div></div><div></div><div></div></div><div><div></div><div></div><div></div></div><div><div></div><div></div><div></div></div></div><div><div><div><div></div><div></div><div></div></div><div><div></div><div></div><div></div></div><div><div></div><div></div><div></div></div></div><div><div><div><div></div><div></div><div></div></div><div><div></div><div></div><div></div></div><div><div></div><div></div><div></div></div></div></div><div>CITY OF<br/>MBOMBELA</div><div>THE ULTIMATE DESTINATION</div></div><div>1 NEL STREET<br/>CIVIL CENTRE<br/>MBOMBELA<br/>1201,<br/>TEL: 013 759 2190</div></div><div><div><div><div></div><div></div><div></div></div><div><div></div><div></div><div></div></div><div><div></div><div></div><div></div></div></div><div><div><div><div></div><div></div><div></div></div><div><div></div><div></div><div></div></div><div><div></div><div></div><div></div></div></div><div><div><div><div></div><div></div><div></div></div><div><div></div><div></div><div></div></div><div><div></div><div></div><div></div></div></div></div><div>MUNICIPAL REPRESENTATIVE</div><div>DATE:</div></div><div><div><div><div></div><div></div><div></div></div><div><div></div><div></div><div></div></div><div><div></div><div></div><div></div></div></div><div><div><div><div></div><div></div><div></div></div><div><div></div><div></div><div></div></div><div><div></div><div></div><div></div></div></div><div><div><div><div></div><div></div><div></div></div><div><div></div><div></div><div></div></div><div><div></div><div></div><div></div></div></div></div><div>PAVING OF STREET FROM MKASI CLINIC TO GUTSHWA<br/>TRADITIONAL COUNCIL (WARD 31)</div><div>CULVERT INSTALLATION</div></div><div><div><div><div></div><div></div><div></div></div><div><div></div><div></div><div></div></div><div><div></div><div></div><div></div></div></div><div>REVISION:<br/>00</div><div>CONTRACT NO.</div><div>DRAWING NUMBER:<br/>COM 07/2024-STW-019</div><div>COPYRIGHT PROTECTED</div></div><div><div><div><div></div><div></div><div></div></div><div><div></div><div></div><div></div></div><div><div></div><div></div><div></div></div></div><div>SCALE:</div><div>PROJECT STATUS:<br/>CONSTRUCTION DRAWING</div><div>PAPER SIZE:<br/>A0</div></div></div><tr><td></td><td></td><td></td><td></td><td></td><td></td><td></td><td rowspan="2"><div><div><div><div></div><div></div><div></div></div><div><div></div><div></div><div></div></div><div><div></div><div></div><div></div></div></div><div><div><div><div></div><div></div><div></div></div><div><div></div><div></div><div></div></div><div><div></div><div></div><div></div></div></div><div><div><div><div></div><div></div><div></div></div><div><div></div><div></div><div></div></div><div><div></div><div></div><div></div></div></div></div><div>19 ROTHERY STREET,<br/>MBOMBELA,<br/>1201 SOUTH AFRICA</div><div><div><div><div></div><div></div><div></div></div><div><div></div><div></div><div></div></div><div><div></div><div></div><div></div></div></div><div><div><div><div></div><div></div><div></div></div><div><div></div><div></div><div></div></div><div><div></div><div></div><div></div></div></div><div><div><div><div></div><div></div><div></div></div><div><div></div><div></div><div></div></div><div><div></div><div></div><div></div></div></div></div><div>info@rasikconsulting.co.za<br/>Tel: +27 13 755 3230</div></div><div><div><div><div></div><div></div><div></div></div><div><div></div><div></div><div></div></div><div><div></div><div></div><div></div></div></div><div><div><div><div></div><div></div><div></div></div><div><div></div><div></div><div></div></div><div><div></div><div></div><div></div></div></div><div><div><div><div></div><div></div><div></div></div><div><div></div><div></div><div></div></div><div><div></div><div></div><div></div></div></div></div><div>CITY OF<br/>MBOMBELA</div><div>THE ULTIMATE DESTINATION</div></div><div>1 NEL STREET<br/>CIVIL CENTRE<br/>MBOMBELA<br/>1201,<br/>TEL: 013 759 2190</div></div><div><div><div><div></div><div></div><div></div></div><div><div></div><div></div><div></div></div><div><div></div><div></div><div></div></div></div><div><div><div><div></div><div></div><div></div></div><div><div></div><div></div><div></div></div><div><div></div><div></div><div></div></div></div><div><div><div><div></div><div></div><div></div></div><div><div></div><div></div><div></div></div><div><div></div><div></div><div></div></div></div></div><div>MUNICIPAL REPRESENTATIVE</div><div>DATE:</div></div><div><div><div><div></div><div></div><div></div></div><div><div></div><div></div><div></div></div><div><div></div><div></div><div></div></div></div><div><div><div><div></div><div></div><div></div></div><div><div></div><div></div><div></div></div><div><div></div><div></div><div></div></div></div><div><div><div><div></div><div></div><div></div></div><div><div></div><div></div><div></div></div><div><div></div><div></div><div></d><div></div><div></div><div></div></div></div><div><div><div><div></div><div></div><div></div></div><div><div></div><div></div><div></div></div><div><div></div><div></div><div></div></div></div><div><div><div><div></div><div></div><div></div></div><div><div></div><div></div><div></div></div><div><div></div><div></div><div></div></div></div></div><div>PAVING OF STREET FROM MKASI CLINIC TO GUTSHWA<br/>TRADITIONAL COUNCIL (WARD 31)</div><div>CULVERT INSTALLATION</div></div><div><div><div><div></div><div></div><div></div></div><div><div></div><div></div><div></div></div><div><div></div><div></div><div></div></div></div><div>REVISION:<br/>00</div><div>CONTRACT NO.</div><div>DRAWING NUMBER:<br/>COM 07/2024-STW-019</div><div>COPYRIGHT PROTECTED</div></div><div><div><div><div></div><div></div><div></div></div><div><div></div><div></div><div></div></div><div><div></div><div></div><div></div></div></div><div>SCALE:</div><div>PROJECT STATUS:<br/>CONSTRUCTION DRAWING</div><div>PAPER SIZE:<br/>A0</div></div></div><tr><td></td><td></td><td></td><td></td><td></td><td></td><td></td><td rowspan="2"><div><div><div><div></div><div></div><div></div></div><div><div></div><div></div><div></div></div><div><div></div><div></div><div></div></div></div><div><div><div><div></div><div></div><div></div></div><div><div></div><div></div><div></div></div><div><div></div><div></div><div></div></div></div><div><div><div><div></div><div></div><div></div></div><div><div></div><div></div><div></div></div><div><div></div><div></div><div></div></div></div></div><div>19 ROTHERY STREET,<br/>MBOMBELA,<br/>1201 SOUTH AFRICA</div><div><div><div><div></div><div></div><div></div></div><div><div></div><div></div><div></div></div><div><div></div><div></div><div></div></div></div><div><div><div><div></div><div></div><div></div></div><div><div></div><div></div><div></div></div><div><div></div><div></div><div></div></div></div><div><div><div><div></div><div></div><div></div></div><div><div></div><div></div><div></div></div><div><div></div><div></div><div></div></div></div></div><div>info@rasikconsulting.co.za<br/>Tel: +27 13 755 3230</div></div><div><div><div><div></div><div></div><div></div></div><div><div></div><div></div><div></div></div><div><div></div><div></div><div></div></div></div><div><div><div><div></div><div></div><div></div></div><div><div></div><div></div><div></div></div><div><div></div><div></div><div></div></div></div><div><div><div><div></div><div></div><div></div></div><div><div></div><div></div><div></div></div><div><div></div><div></div><div></div></div></div></div><div>CITY OF<br/>MBOMBELA</div><div>THE ULTIMATE DESTINATION</div></div><div>1 NEL STREET<br/>CIVIL CENTRE<br/>MBOMBELA<br/>1201,<br/>TEL: 013 759 2190</div></div><div><div><div><div></div><div></div><div></div></div><div><div></div><div></div><div></div></div><div><div></div><div></div><div></div></div></div><div><div><div><div></div><div></div><div></div></div><div><div></div><div></div><div></div></div><div><div></div><div></div><div></div></div></div><div><div><div><div></div><div></div><div></div></div><div><div></div><div></div><div></div></div><div><div></div><div></div><div></div></div></div></div><div>MUNICIPAL REPRESENTATIVE</div><div>DATE:</div></div><div><div><div><div></div><div></div><div></div></div><div><div></div><div></div><div></div></div><div><div></div><div></div><div></div></div></div><div><div><div><div></div><div></div><div></div></div><div><div></div><div></div><div></div></div><div><div></div><div></div><div></div></div></div><div><div><div><div></div><div></div><div></div></div><div><div></div><div></div><div></div></div><div><div></div><div></div><div></div></div></div></div><div>PAVING OF STREET FROM MKASI CLINIC TO GUTSHWA<br/>TRADITIONAL COUNCIL (WARD 31)</div><div>CULVERT INSTALLATION</div></div><div><div><div><div></div><div></div><div></div></div><div><div></div><div></div><div></div></div><div><div></div><div></div><div></div></div></div><div>REVISION:<br/>00</div><div>CONTRACT NO.</div><div>DRAWING NUMBER:<br/>COM 07/2024-STW-019</div><div>COPYRIGHT PROTECTED</div></div><div><div><div><div></div><div></div><div></div></div><div><div></div><div></div><div></div></div><div><div></div><div></div><div></div></div></div><div>SCALE:</div><div>PROJECT STATUS:<br/>CONSTRUCTION DRAWING</div><div>PAPER SIZE:<br/>A0</div></div></div><tr><td></td><td></td><td></td><td></td><td></td><td></td><td></td><td rowspan="2"><div><div><div><div></div><div></div><div></div></div><div><div></div><div></div><div></div></div><div><div></div><div></div><div></div></div></div><div><div><div><div></div><div></div><div></div></div><div><div></div><div></div><div></div></div><div><div></div><div></div><div></div></div></div><div><div><div><div></div><div></div><div></div></div><div><div></div><div></div><div></div></div><div><div></div><div></div><div></div></div></div></div><div>19 ROTHERY STREET,<br/>MBOMBELA,<br/>1201 SOUTH AFRICA</div><div><div><div><div></div><div></div><div></div></div><div><div></div><div></div><div></div></div><div><div></div><div></div><div></div></div></div><div><div><div><div></div><div></div><div></div></div><div><div></div><div></div><div></div></div><div><div></div><div></div><div></div></div></div><div><div><div><div></div><div></div><div></div></div><div><div></div><div></div><div></div></div><div><div></div><div></div><div></div></div></div></div><div>info@rasikconsulting.co.za<br/>Tel: +27 13 755 3230</div></div><div><div><div><div></div><div></div><div></div></div><div><div></div><div></div><div></div></div><div><div></div><div></div><div></div></div></div><div><div><div><div></div><div></div><div></div></div><div><div></div><div></div><div></div></div><div><div></div><div></div><div></div></div></div><div><div><div><div></div><div></div><div></div></div><div><div></div><div></div><div></div></div><div><div></div><div></div><div></div></div></div></div><div>CITY OF<br/>MBOMBELA</div><div>THE ULTIMATE DESTINATION</div></div><div>1 NEL STREET<br/>CIVIL CENTRE<br/>MBOMBELA<br/>1201,<br/>TEL: 013 759 2190</div></div><div><div><div><div></div><div></div><div></div></div><div><div></div><div></div><div></div></div><div><div></div><div></div><div></div></div></div><div><div><div><div></div><div></div><div></div></div><div><div></div><div></div><div></div></div><div><div></div><div></div><div></div></div></div><div><div><div><div></div><div></div><div></div></div><div><div></div><div></div><div></div></div><div><div></div><div></div><div></div></div></div></div><div>MUNICIPAL REPRESENTATIVE</div><div>DATE:</div></div><div><div><div><div></div><div></div><div></div></div><div><div></div><div></div><div></div></div><div><div></div><div></div><div></div></div></div><div><div><div><div></div><div></div><div></div></div><div><div></div><div></div><div></div></div><div><div></div><div></div><div></div></div></div><div><div><div><div></div><div></div><div></div></div><div><div></div><div></div><div></div></div><div><div></div><div></div><div></div></div></div></div><div>PAVING OF STREET FROM MKASI CLINIC TO GUTSHWA<br/>TRADITIONAL COUNCIL</div></div></div></div></div></div></div></td></tr></div></div></div></div></td></tr></div></div></div></div> |   |  |  |  |   |  |  | <div><div><div><div></div><div></div><div></div></div><div><div></div><div></div><div></div></div><div><div></div><div></div><div></div></div></div><div><div><div><div></div><div></div><div></div></div><div><div></div><div></div><div></div></div><div><div></div><div></div><div></div></div></div><div><div><div><div></div><div></div><div></div></div><div><div></div><div></div><div></div></div><div><div></div><div></div><div></div></div></div></div><div>19 ROTHERY STREET,<br/>MBOMBELA,<br/>1201 SOUTH AFRICA</div><div><div><div><div></div><div></div><div></div></div><div><div></div><div></div><div></div></div><div><div></div><div></div><div></div></div></div><div><div><div><div></div><div></div><div></div></div><div><div></div><div></div><div></div></div><div><div></div><div></div><div></div></div></div><div><div><div><div></div><div></div><div></div></div><div><div></div><div></div><div></div></div><div><div></div><div></div><div></div></div></div></div><div>info@rasikconsulting.co.za<br/>Tel: +27 13 755 3230</div></div><div><div><div><div></div><div></div><div></div></div><div><div></div><div></div><div></div></div><div><div></div><div></div><div></div></div></div><div><div><div><div></div><div></div><div></div></div><div><div></div><div></div><div></div></div><div><div></div><div></div><div></div></div></div><div><div><div><div></div><div></div><div></div></div><div><div></div><div></div><div></div></div><div><div></div><div></div><div></div></div></div></div><div>CITY OF<br/>MBOMBELA</div><div>THE ULTIMATE DESTINATION</div></div><div>1 NEL STREET<br/>CIVIL CENTRE<br/>MBOMBELA<br/>1201,<br/>TEL: 013 759 2190</div></div><div><div><div><div></div><div></div><div></div></div><div><div></div><div></div><div></div></div><div><div></div><div></div><div></div></div></div><div><div><div><div></div><div></div><div></div></div><div><div></div><div></div><div></div></div><div><div></div><div></div><div></div></div></div><div><div><div><div></div><div></div><div></div></div><div><div></div><div></div><div></div></div><div><div></div><div></div><div></div></div></div></div><div>MUNICIPAL REPRESENTATIVE</div><div>DATE:</div></div><div><div><div><div></div><div></div><div></div></div><div><div></div><div></div><div></div></div><div><div></div><div></div><div></div></div></div><div><div><div><div></div><div></div><div></div></div><div><div></div><div></div><div></div></div><div><div></div><div></div><div></div></div></div><div><div><div><div></div><div></div><div></div></div><div><div></div><div></div><div></div></div><div><div></div><div></div><div></div></div></div></div><div>PAVING OF STREET FROM MKASI CLINIC TO GUTSHWA<br/>TRADITIONAL COUNCIL (WARD 31)</div><div>CULVERT INSTALLATION</div></div><div><div><div><div></div><div></div><div></div></div><div><div></div><div></div><div></div></div><div><div></div><div></div><div></div></div></div><div>REVISION:<br/>00</div><div>CONTRACT NO.</div><div>DRAWING NUMBER:<br/>COM 07/2024-STW-019</div><div>COPYRIGHT PROTECTED</div></div><div><div><div><div></div><div></div><div></div></div><div><div></div><div></div><div></div></div><div><div></div><div></div><div></div></div></div><div>SCALE:</div><div>PROJECT STATUS:<br/>CONSTRUCTION DRAWING</div><div>PAPER SIZE:<br/>A0</div></div></div><tr><td></td><td></td><td></td><td></td><td></td><td></td><td></td><td rowspan="2"><div><div><div><div></div><div></div><div></div></div><div><div></div><div></div><div></div></div><div><div></div><div></div><div></div></div></div><div><div><div><div></div><div></div><div></div></div><div><div></div><div></div><div></div></div><div><div></div><div></div><div></div></div></div><div><div><div><div></div><div></div><div></div></div><div><div></div><div></div><div></div></div><div><div></div><div></div><div></div></div></div></div><div>19 ROTHERY STREET,<br/>MBOMBELA,<br/>1201 SOUTH AFRICA</div><div><div><div><div></div><div></div><div></div></div><div><div></div><div></div><div></div></div><div><div></div><div></div><div></div></div></div><div><div><div><div></div><div></div><div></div></div><div><div></div><div></div><div></div></div><div><div></div><div></div><div></div></div></div><div><div><div><div></div><div></div><div></div></div><div><div></div><div></div><div></div></div><div><div></div><div></div><div></div></div></div></div><div>info@rasikconsulting.co.za<br/>Tel: +27 13 755 3230</div></div><div><div><div><div></div><div></div><div></div></div><div><div></div><div></div><div></div></div><div><div></div><div></div><div></div></div></div><div><div><div><div></div><div></div><div></div></div><div><div></div><div></div><div></div></div><div><div></div><div></div><div></div></div></div><div><div><div><div></div><div></div><div></div></div><div><div></div><div></div><div></div></div><div><div></div><div></div><div></div></div></div></div><div>CITY OF<br/>MBOMBELA</div><div>THE ULTIMATE DESTINATION</div></div><div>1 NEL STREET<br/>CIVIL CENTRE<br/>MBOMBELA<br/>1201,<br/>TEL: 013 759 2190</div></div><div><div><div><div></div><div></div><div></div></div><div><div></div><div></div><div></div></div><div><div></div><div></div><div></div></div></div><div><div><div><div></div><div></div><div></div></div><div><div></div><div></div><div></div></div><div><div></div><div></div><div></div></div></div><div><div><div><div></div><div></div><div></div></div><div><div></div><div></div><div></div></div><div><div></div><div></div><div></div></div></div></div><div>MUNICIPAL REPRESENTATIVE</div><div>DATE:</div></div><div><div><div><div></div><div></div><div></div></div><div><div></div><div></div><div></div></div><div><div></div><div></div><div></div></div></div><div><div><div><div></div><div></div><div></div></div><div><div></div><div></div><div></div></div><div><div></div><div></div><div></div></div></div><div><div><div><div></div><div></div><div></div></div><div><div></div><div></div><div></div></div><div><div></div><div></div><div></div></div></div></div><div>PAVING OF STREET FROM MKASI CLINIC TO GUTSHWA<br/>TRADITIONAL COUNCIL</div></div></div></div></div></div></div></td></tr></div></div></div></div> |  |  |  |  |  |   |  | <div><div><div><div></div><div></div><div></div></div><div><div></div><div></div><div></div></div><div><div></div><div></div><div></div></div></div><div><div><div><div></div><div></div><div></div></div><div><div></div><div></div><div></div></div><div><div></div><div></div><div></div></div></div><div><div><div><div></div><div></div><div></div></div><div><div></div><div></div><div></div></div><div><div></div><div></div><div></div></div></div></div><div>19 ROTHERY STREET,<br/>MBOMBELA,<br/>1201 SOUTH AFRICA</div><div><div><div><div></div><div></div><div></div></div><div><div></div><div></div><div></div></div><div><div></div><div></div><div></div></div></div><div><div><div><div></div><div></div><div></div></div><div><div></div><div></div><div></div></div><div><div></div><div></div><div></div></div></div><div><div><div><div></div><div></div><div></div></div><div><div></div><div></div><div></div></div><div><div></div><div></div><div></div></div></div></div><div>info@rasikconsulting.co.za<br/>Tel: +27 13 755 3230</div></div><div><div><div><div></div><div></div><div></div></div><div><div></div><div></div><div></div></div><div><div></div><div></div><div></div></div></div><div><div><div><div></div><div></div><div></div></div><div><div></div><div></div><div></div></div><div><div></div><div></div><div></div></div></div><div><div><div><div></div><div></div><div></div></div><div><div></div><div></div><div></div></div><div><div></div><div></div><div></div></div></div></div><div>CITY OF<br/>MBOMBELA</div><div>THE ULTIMATE DESTINATION</div></div><div>1 NEL STREET<br/>CIVIL CENTRE<br/>MBOMBELA<br/>1201,<br/>TEL: 013 759 2190</div></div><div><div><div><div></div><div></div><div></div></div><div><div></div><div></div><div></div></div><div><div></div><div></div><div></div></div></div><div><div><div><div></div><div></div><div></div></div><div><div></div><div></div><div></div></div><div><div></div><div></div><div></div></div></div><div><div><div><div></div><div></div><div></div></div><div><div></div><div></div><div></div></div><div><div></div><div></div><div></div></div></div></div><div>MUNICIPAL REPRESENTATIVE</div><div>DATE:</div></div><div><div><div><div></div><div></div><div></div></div><div><div></div><div></div><div></div></div><div><div></div><div></div><div></div></div></div><div><div><div><div></div><div></div><div></div></div><div><div></div><div></div><div></div></div><div><div></div><div></div><div></div></div></div><div><div><div><div></div><div></div><div></div></div><div><div></div><div></div><div></div></div><div><div></div><div></div><div></div></div></div></div><div>PAVING OF STREET FROM MKASI CLINIC TO GUTSHWA<br/>TRADITIONAL COUNCIL</div></div></div></div></div></div></div> |
|---|
|     |       |                           | 01           | 05 JUNE 23 |              |          |   | ISSUED FOR CONSTRUCTION   |            |                         | CHECKED BY: | S. KGOMO | <div><div><div><div></div><div></div><div></div></div><div><div></div><div></div><div></div></div><div><div></div><div></div><div></div></div></div><div><div><div><div></div><div></div><div></div></div><div><div></div><div></div><div></div></div><div><div></div><div></div><div></div></div></div><div><div><div><div></div><div></div><div></div></div><div><div></div><div></div><div></div></div><div><div></div><div></div><div></div></div></div></div><div>19 ROTHERY STREET,<br/>MBOMBELA,<br/>1201 SOUTH AFRICA</div><div><div><div><div></div><div></div><div></div></div><div><div></div><div></div><div></div></div><div><div></div><div></div><div></div></div></div><div><div><div><div></div><div></div><div></div></div><div><div></div><div></div><div></div></div><div><div></div><div></div><div></div></div></div><div><div><div><div></div><div></div><div></div></div><div><div></div><div></div><div></div></div><div><div></div><div></div><div></div></div></div></div><div>info@rasikconsulting.co.za<br/>Tel: +27 13 755 3230</div></div><div><div><div><div></div><div></div><div></div></div><div><div></div><div></div><div></div></div><div><div></div><div></div><div></div></div></div><div><div><div><div></div><div></div><div></div></div><div><div></div><div></div><div></div></div><div><div></div><div></div><div></div></div></div><div><div><div><div></div><div></div><div></div></div><div><div></div><div></div><div></div></div><div><div></div><div></div><div></div></div></div></div><div>CITY OF<br/>MBOMBELA</div><div>THE ULTIMATE DESTINATION</div></div><div>1 NEL STREET<br/>CIVIL CENTRE<br/>MBOMBELA<br/>1201,<br/>TEL: 013 759 2190</div></div><div><div><div><div></div><div></div><div></div></div><div><div></div><div></div><div></div></div><div><div></div><div></div><div></div></div></div><div><div><div><div></div><div></div><div></div></div><div><div></div><div></div><div></div></div><div><div></div><div></div><div></div></div></div><div><div><div><div></div><div></div><div></div></div><div><div></div><div></div><div></div></div><div><div></div><div></div><div></div></div></div></div><div>MUNICIPAL REPRESENTATIVE</div><div>DATE:</div></div><div><div><div><div></div><div></div><div></div></div><div><div></div><div></div><div></div></div><div><div></div><div></div><div></div></div></div><div><div><div><div></div><div></div><div></div></div><div><div></div><div></div><div></div></div><div><div></div><div></div><div></div></div></div><div><div><div><div></div><div></div><div></div></div><div><div></div><div></div><div></div></div><div><div></div><div></div><div></div></div></div></div><div>PAVING OF STREET FROM MKASI CLINIC TO GUTSHWA<br/>TRADITIONAL COUNCIL (WARD 31)</div><div>CULVERT INSTALLATION</div></div><div><div><div><div></div><div></div><div></div></div><div><div></div><div></div><div></div></div><div><div></div><div></div><div></div></div></div><div>REVISION:<br/>00</div><div>CONTRACT NO.</div><div>DRAWING NUMBER:<br/>COM 07/2024-STW-019</div><div>COPYRIGHT PROTECTED</div></div><div><div><div><div></div><div></div><div></div></div><div><div></div><div></div><div></div></div><div><div></div><div></div><div></div></div></div><div>SCALE:</div><div>PROJECT STATUS:<br/>CONSTRUCTION DRAWING</div><div>PAPER SIZE:<br/>A0</div></div></div><tr><td></td><td></td><td></td><td></td><td></td><td>DRAWN BY:</td><td>C.N.T</td><td rowspan="2"><div><div><div><div></div><div></div><div></div></div><div><div></div><div></div><div></div></div><div><div></div><div></div><div></div></div></div><div><div><div><div></div><div></div><div></div></div><div><div></div><div></div><div></div></div><div><div></div><div></div><div></div></div></div><div><div><div><div></div><div></div><div></div></div><div><div></div><div></div><div></div></div><div><div></div><div></div><div></div></div></div></div><div>19 ROTHERY STREET,<br/>MBOMBELA,<br/>1201 SOUTH AFRICA</div><div><div><div><div></div><div></div><div></div></div><div><div></div><div></div><div></div></div><div><div></div><div></div><div></div></div></div><div><div><div><div></div><div></div><div></div></div><div><div></div><div></div><div></div></div><div><div></div><div></div><div></div></div></div><div><div><div><div></div><div></div><div></div></div><div><div></div><div></div><div></div></div><div><div></div><div></div><div></div></div></div></div><div>info@rasikconsulting.co.za<br/>Tel: +27 13 755 3230</div></div><div><div><div><div></div><div></div><div></div></div><div><div></div><div></div><div></div></div><div><div></div><div></div><div></div></div></div><div><div><div><div></div><div></div><div></div></div><div><div></div><div></div><div></div></div><div><div></div><div></div><div></div></div></div><div><div><div><div></div><div></div><div></div></div><div><div></div><div></div><div></div></div><div><div></div><div></div><div></div></div></div></div><div>CITY OF<br/>MBOMBELA</div><div>THE ULTIMATE DESTINATION</div></div><div>1 NEL STREET<br/>CIVIL CENTRE<br/>MBOMBELA<br/>1201,<br/>TEL: 013 759 2190</div></div><div><div><div><div></div><div></div><div></div></div><div><div></div><div></div><div></div></div><div><div></div><div></div><div></div></div></div><div><div><div><div></div><div></div><div></div></div><div><div></div><div></div><div></div></div><div><div></div><div></div><div></div></div></div><div><div><div><div></div><div></div><div></div></div><div><div></div><div></div><div></div></div><div><div></div><div></div><div></div></div></div></div><div>MUNICIPAL REPRESENTATIVE</div><div>DATE:</div></div><div><div><div><div></div><div></div><div></div></div><div><div></div><div></div><div></div></div><div><div></div><div></div><div></div></div></div><div><div><div><div></div><div></div><div></div></div><div><div></div><div></div><div></div></div><div><div></div><div></div><div></div></div></div><div><div><div><div></div><div></div><div></div></div><div><div></div><div></div><div></div></div><div><div></div><div></div><div></div></div></div></div><div>PAVING OF STREET FROM MKASI CLINIC TO GUTSHWA<br/>TRADITIONAL COUNCIL (WARD 31)</div><div>CULVERT INSTALLATION</div></div><div><div><div><div></div><div></div><div></div></div><div><div></div><div></div><div></div></div><div><div></div><div></div><div></div></div></div><div>REVISION:<br/>00</div><div>CONTRACT NO.</div><div>DRAWING NUMBER:<br/>COM 07/2024-STW-019</div><div>COPYRIGHT PROTECTED</div></div><div><div><div><div></div><div></div><div></div></div><div><div></div><div></div><div></div></div><div><div></div><div></div><div></div></div></div><div>SCALE:</div><div>PROJECT STATUS:<br/>CONSTRUCTION DRAWING</div><div>PAPER SIZE:<br/>A0</div></div></div><tr><td></td><td></td><td></td><td></td><td></td><td>APPROVED BY:</td><td>S. KGOMO</td><td rowspan="2"><div><div><div><div></div><div></div><div></div></div><div><div></div><div></div><div></div></div><div><div></div><div></div><div></div></div></div><div><div><div><div></div><div></div><div></div></div><div><div></div><div></div><div></div></div><div><div></div><div></div><div></div></div></div><div><div><div><div></div><div></div><div></div></div><div><div></div><div></div><div></div></div><div><div></div><div></div><div></div></div></div></div><div>19 ROTHERY STREET,<br/>MBOMBELA,<br/>1201 SOUTH AFRICA</div><div><div><div><div></div><div></div><div></div></div><div><div></div><div></div><div></div></div><div><div></div><div></div><div></div></div></div><div><div><div><div></div><div></div><div></div></div><div><div></div><div></div><div></div></div><div><div></div><div></div><div></div></div></div><div><div><div><div></div><div></div><div></div></div><div><div></div><div></div><div></div></div><div><div></div><div></div><div></div></div></div></div><div>info@rasikconsulting.co.za<br/>Tel: +27 13 755 3230</div></div><div><div><div><div></div><div></div><div></div></div><div><div></div><div></div><div></div></div><div><div></div><div></div><div></div></div></div><div><div><div><div></div><div></div><div></div></div><div><div></div><div></div><div></div></div><div><div></div><div></div><div></div></div></div><div><div><div><div></div><div></div><div></div></div><div><div></div><div></div><div></div></div><div><div></div><div></div><div></div></div></div></div><div>CITY OF<br/>MBOMBELA</div><div>THE ULTIMATE DESTINATION</div></div><div>1 NEL STREET<br/>CIVIL CENTRE<br/>MBOMBELA<br/>1201,<br/>TEL: 013 759 2190</div></div><div><div><div><div></div><div></div><div></div></div><div><div></div><div></div><div></div></div><div><div></div><div></div><div></div></div></div><div><div><div><div></div><div></div><div></div></div><div><div></div><div></div><div></div></div><div><div></div><div></div><div></div></div></div><div><div><div><div></div><div></div><div></div></div><div><div></div><div></div><div></div></div><div><div></div><div></div><div></div></div></div></div><div>MUNICIPAL REPRESENTATIVE</div><div>DATE:</div></div><div><div><div><div></div><div></div><div></div></div><div><div></div><div></div><div></div></div><div><div></div><div></div><div></div></div></div><div><div><div><div></div><div></div><div></div></div><div><div></div><div></div><div></div></div><div><div></div><div></div><div></div></div></div><div><div><div><div></div><div></div><div></div></div><div><div></div><div></div><div></div></div><div><div></div><div></div><div></div></div></div></div><div>PAVING OF STREET FROM MKASI CLINIC TO GUTSHWA<br/>TRADITIONAL COUNCIL (WARD 31)</div><div>CULVERT INSTALLATION</div></div><div><div><div><div></div><div></div><div></div></div><div><div></div><div></div><div></div></div><div><div></div><div></div><div></div></div></div><div>REVISION:<br/>00</div><div>CONTRACT NO.</div><div>DRAWING NUMBER:<br/>COM 07/2024-STW-019</div><div>COPYRIGHT PROTECTED</div></div><div><div><div><div></div><div></div><div></div></div><div><div></div><div></div><div></div></div><div><div></div><div></div><div></div></div></div><div>SCALE:</div><div>PROJECT STATUS:<br/>CONSTRUCTION DRAWING</div><div>PAPER SIZE:<br/>A0</div></div></div><tr><td></td><td></td><td></td><td></td><td></td><td></td><td></td><td rowspan="2"><div><div><div><div></div><div></div><div></div></div><div><div></div><div></div><div></div></div><div><div></div><div></div><div></div></div></div><div><div><div><div></div><div></div><div></div></div><div><div></div><div></div><div></div></div><div><div></div><div></div><div></div></div></div><div><div><div><div></div><div></div><div></div></div><div><div></div><div></div><div></div></div><div><div></div><div></div><div></div></div></div></div><div>19 ROTHERY STREET,<br/>MBOMBELA,<br/>1201 SOUTH AFRICA</div><div><div><div><div></div><div></div><div></div></div><div><div></div><div></div><div></div></div><div><div></div><div></div><div></div></dOF STREET FROM MKASI CLINIC TO GUTSHWA<br/>TRADITIONAL COUNCIL (WARD 31)</div><div>CULVERT INSTALLATION</div></div><div><div><div><div></div><div></div><div></div></div><div><div></div><div></div><div></div></div><div><div></div><div></div><div></div></div></div><div>REVISION:<br/>00</div><div>CONTRACT NO.</div><div>DRAWING NUMBER:<br/>COM 07/2024-STW-019</div><div>COPYRIGHT PROTECTED</div></div><div><div><div><div></div><div></div><div></div></div><div><div></div><div></div><div></div></div><div><div></div><div></div><div></div></div></div><div>SCALE:</div><div>PROJECT STATUS:<br/>CONSTRUCTION DRAWING</div><div>PAPER SIZE:<br/>A0</div></div></div><tr><td></td><td></td><td></td><td></td><td></td><td>APPROVED BY:</td><td>S. KGOMO</td><td rowspan="2"><div><div><div><div></div><div></div><div></div></div><div><div></div><div></div><div></div></div><div><div></div><div></div><div></div></div></div><div><div><div><div></div><div></div><div></div></div><div><div></div><div></div><div></div></div><div><div></div><div></div><div></div></div></div><div><div><div><div></div><div></div><div></div></div><div><div></div><div></div><div></div></div><div><div></div><div></div><div></div></div></div></div><div>19 ROTHERY STREET,<br/>MBOMBELA,<br/>1201 SOUTH AFRICA</div><div><div><div><div></div><div></div><div></div></div><div><div></div><div></div><div></div></div><div><div></div><div></div><div></div></div></div><div><div><div><div></div><div></div><div></div></div><div><div></div><div></div><div></div></div><div><div></div><div></div><div></div></div></div><div><div><div><div></div><div></div><div></div></div><div><div></div><div></div><div></div></div><div><div></div><div></div><div></div></div></div></div><div>info@rasikconsulting.co.za<br/>Tel: +27 13 755 3230</div></div><div><div><div><div></div><div></div><div></div></div><div><div></div><div></div><div></div></div><div><div></div><div></div><div></div></div></div><div><div><div><div></div><div></div><div></div></div><div><div></div><div></div><div></div></div><div><div></div><div></div><div></div></div></div><div><div><div><div></div><div></div><div></div></div><div><div></div><div></div><div></div></div><div><div></div><div></div><div></div></div></div></div><div>CITY OF<br/>MBOMBELA</div><div>THE ULTIMATE DESTINATION</div></div><div>1 NEL STREET<br/>CIVIL CENTRE<br/>MBOMBELA<br/>1201,<br/>TEL: 013 759 2190</div></div><div><div><div><div></div><div></div><div></div></div><div><div></div><div></div><div></div></div><div><div></div><div></div><div></div></div></div><div><div><div><div></div><div></div><div></div></div><div><div></div><div></div><div></div></div><div><div></div><div></div><div></div></div></div><div><div><div><div></div><div></div><div></div></div><div><div></div><div></div><div></div></div><div><div></div><div></div><div></div></div></div></div><div>MUNICIPAL REPRESENTATIVE</div><div>DATE:</div></div><div><div><div><div></div><div></div><div></div></div><div><div></div><div></div><div></div></div><div><div></div><div></div><div></div></div></div><div><div><div><div></div><div></div><div></div></div><div><div></div><div></div><div></div></div><div><div></div><div></div><div></div></div></div><div><div><div><div></div><div></div><div></div></div><div><div></div><div></div><div></div></div><div><div></div><div></div><div></div></div></div></div><div>PAVING OF STREET FROM MKASI CLINIC TO GUTSHWA<br/>TRADITIONAL COUNCIL (WARD 31)</div><div>CULVERT INSTALLATION</div></div><div><div><div><div></div><div></div><div></div></div><div><div></div><div></div><div></div></div><div><div></div><div></div><div></div></div></div><div>REVISION:<br/>00</div><div>CONTRACT NO.</div><div>DRAWING NUMBER:<br/>COM 07/2024-STW-019</div><div>COPYRIGHT PROTECTED</div></div><div><div><div><div></div><div></div><div></div></div><div><div></div><div></div><div></div></div><div><div></div><div></div><div></div></div></div><div>SCALE:</div><div>PROJECT STATUS:<br/>CONSTRUCTION DRAWING</div><div>PAPER SIZE:<br/>A0</div></div></div><tr><td></td><td></td><td></td><td></td><td></td><td></td><td></td><td rowspan="2"><div><div><div><div></div><div></div><div></div></div><div><div></div><div></div><div></div></div><div><div></div><div></div><div></div></div></div><div><div><div><div></div><div></div><div></div></div><div><div></div><div></div><div></div></div><div><div></div><div></div><div></div></div></div><div><div><div><div></div><div></div><div></div></div><div><div></div><div></div><div></div></div><div><div></div><div></div><div></div></div></div></div><div>19 ROTHERY STREET,<br/>MBOMBELA,<br/>1201 SOUTH AFRICA</div><div><div><div><div></div><div></div><div></div></div><div><div></div><div></div><div></div></div><div><div></div><div></div><div></div></div></div><div><div><div><div></div><div></div><div></div></div><div><div></div><div></div><div></div></div><div><div></div><div></div><div></div></div></div><div><div><div><div></div><div></div><div></div></div><div><div></div><div></div><div></div></div><div><div></div><div></div><div>v><div></div><div></div><div></div></div><div><div></div><div></div><div></div></div><div><div></div><div></div><div></div></div></div></div><div>PAVING OF STREET FROM MKASI CLINIC TO GUTSHWA<br/>TRADITIONAL COUNCIL (WARD 31)</div><div>CULVERT INSTALLATION</div></div><div><div><div><div></div><div></div><div></div></div><div><div></div><div></div><div></div></div><div><div></div><div></div><div></div></div></div><div>REVISION:<br/>00</div><div>CONTRACT NO.</div><div>DRAWING NUMBER:<br/>COM 07/2024-STW-019</div><div>COPYRIGHT PROTECTED</div></div><div><div><div><div></div><div></div><div></div></div><div><div></div><div></div><div></div></div><div><div></div><div></div><div></div></div></div><div>SCALE:</div><div>PROJECT STATUS:<br/>CONSTRUCTION DRAWING</div><div>PAPER SIZE:<br/>A0</div></div></div><tr><td></td><td></td><td></td><td></td><td></td><td></td><td></td><td rowspan="2"><div><div><div><div></div><div></div><div></div></div><div><div></div><div></div><div></div></div><div><div></div><div></div><div></div></div></div><div><div><div><div></div><div></div><div></div></div><div><div></div><div></div><div></div></div><div><div></div><div></div><div></div></div></div><div><div><div><div></div><div></div><div></div></div><div><div></div><div></div><div></div></div><div><div></div><div></div><div></div></div></div></div><div>19 ROTHERY STREET,<br/>MBOMBELA,<br/>1201 SOUTH AFRICA</div><div><div><div><div></div><div></div><div></div></div><div><div></div><div></div><div></div></div><div><div></div><div></div><div></div></div></div><div><div><div><div></div><div></div><div></div></div><div><div></div><div></div><div></div></div><div><div></div><div></div>iv><div>CONTRACT NO.</div><div>DRAWING NUMBER:<br/>COM 07/2024-STW-019</div><div>COPYRIGHT PROTECTED</div></div><div><div><div><div></div><div></div><div></div></div><div><div></div><div></div><div></div></div><div><div></div><div></div><div></div></div></div><div>SCALE:</div><div>PROJECT STATUS:<br/>CONSTRUCTION DRAWING</div><div>PAPER SIZE:<br/>A0</div></div></div><tr><td></td><td></td><td></td><td></td><td></td><td></td><td></td><td rowspan="2"><div><div><div><div></div><div></div><div></div></div><div><div></div><div></div><div></div></div><div><div></div><div></div><div></div></div></div><div><div><div><div></div><div></div><div></div></div><div><div></div><div></div><div></div></div><div><div></div><div></div><div></div></div></div><div><div><div><div></div><div></div><div></div></div><div><div></div><div></div><div></div></div><div><div></div><div></div><div></div></div></div></div><div>19 <div></div><div></div></div><div><div></div><div></div><div></div></div></div></div><div>info@rasikconsulting.co.za<br/>Tel: +27 13 755 3230</div></div><div><div><div><div></div><div></div><div></div></div><div><div></div><div></div><div></div></div><div><div></div><div></div><div></div></div></div><div><div><div><div></div><div></div><div></div></div><div><div></div><div></div><div></div></div><div><div></div><div></div><div></div></div></div><div><div><div><div></div><div></div><div></div></div><div><div></div><div></div><div></div></div><div><div></div><div></div><div></div></div></div></div><div>CITY OF<br/>MBOMBELA</div><div>THE ULTIMATE DESTINATION</div></div><div>1 NEL STREET<br/>CIVIL CENTRE<br/>MBOMBELA<br/>1201,<br/>TEL: 013 759 2190</div></div><div><div><div><div></div><div></div><div></div></div><div><div></div><div></div><div></div></div><div><div></div><div></div><div></div></div></div><div><div><div><div></div><div></div><div></div></div><div><div></div><div></div><div></div></div><div><div></div><div></div><div></div></div></div><div><div><div><div></div><div></div><div></div></div><div><div></div><div></div><div></div></div><div><div></div><div></div><div></div></div></div></div><div>MUNICIPAL REPRESENTATIVE</div><div>DATE:</div></div><div><div><div><div></div><div></div><div></div></div><div><div></div><div></div><div></div></div><div><div></div><div></div><div></div></div></div><div><div><div><div></div><div></div><div></div></div><div><div></div><div></div><div></div></div><div><div></div><div></div><div></div></div></div><div><div><div><div></div><div></div><div></div></div><div><div></div><div></div><div></div></div><div><div></div><div></div><div></div></div></div></div><div>PAVING OF STREET FROM MKASI CLINIC TO GUTSHWA<br/>TRADITIONAL COUNCIL (WARD 31)</div><div>CULVERT INSTALLATION</div></div><div><div><div><div></div><div></div><div></div></div><div><div></div><div></div><div></div></div><div><div></div><div></div><div></div></div></div><div>REVISION:<br/>00</div><div>CONTRACT NO.</div><div>DRAWING NUMBER:<br/>COM 07/2024-STW-019</div><div>COPYRIGHT PROTECTED</div></div><div><div><div><div></div><div></div><div></div></div><div><div></div><div></div><div></div></div><div><div></div><div></div><div></div></div></div><div>SCALE:</div><div>PROJECT STATUS:<br/>CONSTRUCTION DRAWING</div><div>PAPER SIZE:<br/>A0</div></div></div><tr><td></td><td></td><td></td><td></td><td></td><td></td><td></td><td rowspan="2"><div><div><div><div></div><div></div><div></div></div><div><div></div><div></div><div></div></div><div><div></div><div></div><div></div></div></div><div><div><div><div></div><div></div><div></div></div><div><div></div><div></div><div></div></div><div><div></div><div></div><div></div></div></div><div><div><div><div></div><div></div><div></div></div><div><div></div><div></div><div></div></div><div><div></div><div></div><div></div></div></div></div><div>19 ROTHERY STREET,<br/>MBOMBELA,<br/>1201 SOUTH AFRICA</div><div><div><div><div></div><div></div><div></div></div><div><div></div><div></div><div></div></div><div><div></div><div></div><div></div></div></div><div><div><div><div></div><div></div><div></div></div><div><div></div><div></div><div></div></div><div><div></div><div></div><div></div></div></div><div><div><div><div></div><div></div><div></div></div><div><div></div><div></div><div></div></div><div><div></div><div></div><div></div></div></div></div><div>info@rasikconsulting.co.za<br/>Tel: +27 13 755 3230</div></div><div><div><div><div></div><div></div><div></div></div><div><div></div><div></div><div></div></div><div><div></div><div></div><div></div></div></div><div><div><div><div></div><div></div><div></div></div><div><div></div><div></div><div></div></div><div><div></div><div></div><div></div></div></div><div><div><div><div></div><div></div><div></div></div><div><div></div><div></div><div></div></div><div><div></div><div></div><div></div></div></div></div><div>CITY OF<br/>MBOMBELA</div><div>THE ULTIMATE DESTINATION</div></div><div>1 NEL STREET<br/>CIVIL CENTRE<br/>MBOMBELA<br/>1201,<br/>TEL: 013 759 2190</div></div><div><div><div><div></div><div></div><div></div></div><div><div></div><div></div><div></div></div><div><div></div><div></div><div></div></div></div><div><div><div><div></div><div></div><div></div></div><div><div></div><div></div><div></div></div><div><div></div><div></div><div></div></div></div><div><div><div><div></div><div></div><div></div></div><div><div></div><div></div><div></div></div><div><div></div><div></div><div></div></div></div></div><div>MUNICIPAL REPRESENTATIVE</div><div>DATE:</div></div><div><div><div><div></div><div></div><div></div></div><div><div></div><div></div><div></div></div><div><div></div><div></div><div></div></div></div><div><div><div><div></div><div></div><div></div></div><div><div></div><div></div><div></div></div><div><div></div><div></div><div></div></div></div><div><div><div><div></div><div></div><div></div></div><div><div></div><div></div><div></div></div><div><div></div><div></div><div>iv><div><div></div><div></div><div></div></div></div><div><div><div><div></div><div></div><div></div></div><div><div></div><div></div><div></div></div><div><div></div><div></div><div></div></div></div><div><div><div><div></div><div></div><div></div></div><div><div></div><div></div><div></div></div><div><div></div><div></div><div></div></div></div></div><div>PAVING OF STREET FROM MKASI CLINIC TO GUTSHWA<br/>TRADITIONAL COUNCIL (WARD 31)</div><div>CULVERT INSTALLATION</div></div><div><div><div><div></div><div></div><div></div></div><div><div></div><div></div><div></div></div><div><div></div><div></div><div></div></div></div><div>REVISION:<br/>00</div><div>CONTRACT NO.</div><div>DRAWING NUMBER:<br/>COM 07/2024-STW-019</div><div>COPYRIGHT PROTECTED</div></div><div><div><div><div></div><div></div><div></div></div><div><div></div><div></div><div></div></div><div><div></div><div></div><div></div></div></div><div>SCALE:</div><div>PROJECT STATUS:<br/>CONSTRUCTION DRAWING</div><div>PAPER SIZE:<br/>A0</div></div></div><tr><td></td><td></td><td></td><td></td><td></td><td></td><td></td><td rowspan="2"><div><div><div><div></div><div></div><div></div></div><div><div></div><div></div><div></div></div><div><div></div><div></div><div></div></div></div><div><div><div><div></div><div></div><div></div></div><div><div></div><div></div><div></div></div><div><div></div><div></div><div></div></div></div><div><div><div><div></div><div></div><div></div></div><div><div></div><div></div><div></div></div><div><div></div><div></div><div></div></div></div></div><div>19 ROTHERY STREET,<br/>MBOMBELA,<br/>1201 SOUTH AFRICA</div><div><div><div><div></div><div></div><div></div></div><div>v><div></div><div></div><div></div></div></div><div><div><div><div></div><div></div><div></div></div><div><div></div><div></div><div></div></div><div><div></div><div></div><div></div></div></div><div><div><div><div></div><div></div><div></div></div><div><div></div><div></div><div></div></div><div><div></div><div></div><div></div></div></div></div><div>PAVING OF STREET FROM MKASI CLINIC TO GUTSHWA<br/>TRADITIONAL COUNCIL (WARD 31)</div><div>CULVERT INSTALLATION</div></div><div><div><div><div></div><div></div><div></div></div><div><div></div><div></div><div></div></div><div><div></div><div></div><div></div></div></div><div>REVISION:<br/>00</div><div>CONTRACT NO.</div><div>DRAWING NUMBER:<br/>COM 07/2024-STW-019</div><div>COPYRIGHT PROTECTED</div></div><div><div><div><div></div><div></div><div></div></div><div><div></div><div></div><div></div></div><div><div></div><div></div><div></div></div></div><div>SCALE:</div><div>PROJECT STATUS:<br/>CONSTRUCTION DRAWING</div><div>PAPER SIZE:<br/>A0</div></div></div><tr><td></td><td></td><td></td><td></td><td></td><td></td><td></td><td rowspan="2"><div><div><div><div></div><div></div><div></div></div><div><div></div><div></div><div></div></div><div><div></div><div></div><div></div></div></div><div><div><div><div></div><div></div><div></div></div><div><div></div><div></div><div></div></div><div><div></div><div></div><div></div></div></div><div><div><div><div></div><div></div><div></div></div><div><div></div><div></div><div></div></div><div><div></div><div></div><div></div></div></div></div><div>19 ROTHERY STREET,<br/>MBOMBELA,<br/>1201 SOUTH AFRICA</div><div><div><div><div></div><div></div><div></div></div><div><div></div><div></div><div></div></div><div><div></div><div></div><div></div></div></div><div><div><div><div></div><div></div><div></div></div><div><div></div><div></div><div></div></div><div><div></div><div></div><div></div></div></div><div><div><div><div></div><div></div><div></div></div><div><div></div><div></div><div></div></div><div><div></div><div></div><div></div></div></div></div><div>info@rasikconsulting.co.za<br/>Tel: +27 13 755 3230</div></div><div><div><div><div></div><div></div><div></div></div><div><div></div><div></div><div></div></div><div><div></div><div></div><div></div></div></div><div><div><div><div></div><div></div><div></div></div><div><div></div><div></div><div></div></div><div><div></div><div></div><div></div></div></div><div><div><div><div></div><div></div><div></div></div><div><div></div><div></div><div></div></div><div><div></div><div></div><div></div></div></div></div><div>CITY OF<br/>MBOMBELA</div><div>THE ULTIMATE DESTINATION</div></div><div>1 NEL STREET<br/>CIVIL CENTRE<br/>MBOMBELA<br/>1201,<br/>TEL: 013 759 2190</div></div><div><div><div><div></div><div></div><div></div></div><div><div></div><div></div><div></div></div><div><div></div><div></div><div></div></div></div><div><div><div><div></div><div></div><div></div></div><div><div></div><div></div><div></div></div><div><div></div><div></div><div></div></div></div><div><div><div><div></div><div></div><div></div></div><div><div></div><div></div><div></div></div><div><div></div><div></div><div></div></div></div></div><div>MUNICIPAL REPRESENTATIVE</div><div>DATE:</div></div><div><div><div><div></div><div></div><div></div></div><div><div></div><div></div><div></div></div><div><div></div><div></div><div></div></div></div><div><div><div><div></div><div></div><div></div></div><div><div></div><div></div><div></div></div><div><div></div><div></div><div></div></div></div><div><div><div><div></div><div></div><div></div></div><div><div></div><div></div><div></div></div><div><div></div><div></div><div></div></div></div></div><div>PAVING OF STREET FROM MKASI CLINIC TO GUTSHWA<br/>TRADITIONAL COUNCIL</div></div></div></div></div></div></div></td></tr></div></div></div></div></td></tr></div></div></div></div> |  |  |   |  |  |  |  |  | <div><div><div><div></div><div></div><div></div></div><div><div></div><div></div><div></div></div><div><div></div><div></div><div></div></div></div><div><div><div><div></div><div></div><div></div></div><div><div></div><div></div><div></div></div><div><div></div><div></div><div></div></div></div><div><div><div><div></div><div></div><div></div></div><div><div></div><div></div><div></div></div><div><div></div><div></div><div></div></div></div></div><div>19 ROTHERY STREET,<br/>MBOMBELA,<br/>1201 SOUTH AFRICA</div><div><div><div><div></div><div></div><div></div></div><div><div></div><div></div><div></div></div><div><div></div><div></div><div></div></div></div><div><div><div><div></div><div></div><div></div></div><div><div></div><div></div><div></div></div><div><div></div><div></div><div></div></div></div><div><div><div><div></div><div></div><div></div></div><div><div></div><div></div><div></div></div><div><div></div><div></div><div></div></div></div></div><div>info@rasikconsulting.co.za<br/>Tel: +27 13 755 3230</div></div><div><div><div><div></div><div></div><div></div></div><div><div></div><div></div><div></div></div><div><div></div><div></div><div></div></div></div><div><div><div><div></div><div></div><div></div></div><div><div></div><div></div><div></div></div><div><div></div><div></div><div></div></div></div><div><div><div><div></div><div></div><div></div></div><div><div></div><div></div><div></div></div><div><div></div><div></div><div></div></div></div></div><div>CITY OF<br/>MBOMBELA</div><div>THE ULTIMATE DESTINATION</div></div><div>1 NEL STREET<br/>CIVIL CENTRE<br/>MBOMBELA<br/>1201,<br/>TEL: 013 759 2190</div></div><div><div><div><div></div><div></div><div></div></div><div><div></div><div></div><div></div></div><div><div></div><div></div><div></div></div></div><div><div><div><div></div><div></div><div></div></div><div><div></div><div></div><div></div></div><div><div></div><div></div><div></div></div></div><div><div><div><div></div><div></div><div></div></div><div><div></div><div></div><div></div></div><div><div></div><div></div><div></div></div></div></div><div>MUNICIPAL REPRESENTATIVE</div><div>DATE:</div></div><div><div><div><div></div><div></div><div></div></div><div><div></div><div></div><div></div></div><div><div></div><div></div><div></div></div></div><div><div><div><div></div><div></div><div></div></div><div><div></div><div></div><div></div></div><div><div></div><div></div><div></div></div></div><div><div><div><div></div><div></div><div></div></div><div><div></div><div></div><div></div></div><div><div></div><div></div><div></div></div></div></div><div>PAVING OF STREET FROM MKASI CLINIC TO GUTSHWA<br/>TRADITIONAL COUNCIL (WARD 31)</div><div>CULVERT INSTALLATION</div></div><div><div><div><div></div><div></div><div></div></div><div><div></div><div></div><div></div></div><div><div></div><div></div><div></div></div></div><div>REVISION:<br/>00</div><div>CONTRACT NO.</div><div>DRAWING NUMBER:<br/>COM 07/2024-STW-019</div><div>COPYRIGHT PROTECTED</div></div><div><div><div><div></div><div></div><div></div></div><div><div></div><div></div><div></div></div><div><div></div><div></div><div></div></div></div><div>SCALE:</div><div>PROJECT STATUS:<br/>CONSTRUCTION DRAWING</div><div>PAPER SIZE:<br/>A0</div></div></div><tr><td></td><td></td><td></td><td></td><td></td><td></td><td></td><td rowspan="2"><div><div><div><div></div><div></div><div></div></div><div><div></div><div></div><div></div></div><div><div></div><div></div><div></div></div></div><div><div><div><div></div><div></div><div></div></div><div><div></div><div></div><div></div></div><div><div></div><div></div><div></div></div></div><div><div><div><div></div><div></div><div></div></div><div><div></div><div></div><div></div></div><div><div></div><div></div><div></div></div></div></div><div>19 ROTHERY STREET,<br/>MBOMBELA,<br/>1201 SOUTH AFRICA</div><div><div><div><div></div><div></div><div></div></div><div><div></div><div></div><div></div></div><div><div></div><div></div><div></div></div></div><div><div><div><div></div><div></div><div></div></div><div><div></div><div></div><div></div></div><div><div></div><div></div><div></div></div></div><div><div><div><div></div><div></div><div></div></div><div><div></div><div></div><div></div></div><div><div></div><div></div><div></div></div></div></div><div>info@rasikconsulting.co.za<br/>Tel: +27 13 755 3230</div></div><div><div><div><div></div><div></div><div></div></div><div><div></div><div></div><div></div></div>v><div></div><div></div><div></div></div></div><div><div><div><div></div><div></div><div></div></div><div><div></div><div></div><div></div></div><div><div></div><div></div><div></div></div></div></div><div>PAVING OF STREET FROM MKASI CLINIC TO GUTSHWA<br/>TRADITIONAL COUNCIL (WARD 31)</div><div>CULVERT INSTALLATION</div></div><div><div><div><div></div><div></div><div></div></div><div><div></div><div></div><div></div></div><div><div></div><div></div><div></div></div></div><div>REVISION:<br/>00</div><div>CONTRACT NO.</div><div>DRAWING NUMBER:<br/>COM 07/2024-STW-019</div><div>COPYRIGHT PROTECTED</div></div><div><div><div><div></div><div></div><div></div></div><div><div></div><div></div><div></div></div><div><div></div><div></div><div></div></div></div><div>SCALE:</div><div>PROJECT STATUS:<br/>CONSTRUCTION DRAWING</div><div>PAPER SIZE:<br/>A0</div></div></div><tr><td></td><td></td><td></td><td></td><td></td><td>APPROVED BY:</td><td>S. KGOMO</td><td rowspan="2"><div><div><div><div></div><div></div><div></div></div><div><div></div><div></div><div></div></div><div><div></div><div></div><div></div></div></div><div><div><div><div></div><div></div><div></div></div><div><div></div><div></div><div></div></div><div><div></div><div></div><div></div></div></div><div><div><div><div></div><div></div><div></div></div><div><div></div><div></div><div></div></div><div><div></div><div></div><div></div></div></div></div><div>19 ROTHERY STREET,<br/>MBOMBELA,<br/>1201 SOUTH AFRICA</div><div><div><div><div></div><div></div><div></div></div><div><div></div><div></div><div></div></div><div><div></div><div></div><div></div></div></div><div><div><div><div>/div><div></div></div><div><div></div><div></div><div></div></div><div><div></div><div></div><div></div></div></div><div><div><div><div></div><div></div><div></div></div><div><div></div><div></div><div></div></div><div><div></div><div></div><div></div></div></div></div><div>PAVING OF STREET FROM MKASI CLINIC TO GUTSHWA<br/>TRADITIONAL COUNCIL (WARD 31)</div><div>CULVERT INSTALLATION</div></div><div><div><div><div></div><div></div><div></div></div><div><div></div><div></div><div></div></div><div><div></div><div></div><div></div></div></div><div>REVISION:<br/>00</div><div>CONTRACT NO.</div><div>DRAWING NUMBER:<br/>COM 07/2024-STW-019</div><div>COPYRIGHT PROTECTED</div></div><div><div><div><div></div><div></div><div></div></div><div><div></div><div></div><div></div></div><div><div></div><div></div><div></div></div></div><div>SCALE:</div><div>PROJECT STATUS:<br/>CONSTRUCTION DRAWING</div><div>PAPER SIZE:<br/>A0</div></div></div><tr><td></td><td></td><td></td><td></td><td></td><td></td><td></td><td rowspan="2"><div><div><div><div></div><div></div><div></div></div><div><div></div><div></div><div></div></div><div><div></div><div></div><div></div></div></div><div><div><div><div></div><div></div><div></div></div><div><div></div><div></div><div></div></div><div><div></div><div></div><div></div></div></div><div><div><div><div></div><div></div><div></div></div><div><div></div><div></div><div></div></div><div><div></div><div></div><div></div></div></div></div><div>19 ROTHERY STREET,<br/>MBOMBELA,<br/>1201 SOUTH AFRICA</div><div><div><div><div></div><div></div><div></div></div><div><div></div><div></div><div></div></div><div><div></div><div></div><div></div></div></OF STREET FROM MKASI CLINIC TO GUTSHWA<br/>TRADITIONAL COUNCIL (WARD 31)</div><div>CULVERT INSTALLATION</div></div><div><div><div><div></div><div></div><div></div></div><div><div></div><div></div><div></div></div><div><div></div><div></div><div></div></div></div><div>REVISION:<br/>00</div><div>CONTRACT NO.</div><div>DRAWING NUMBER:<br/>COM 07/2024-STW-019</div><div>COPYRIGHT PROTECTED</div></div><div><div><div><div></div><div></div><div></div></div><div><div></div><div></div><div></div></div><div><div></div><div></div><div></div></div></div><div>SCALE:</div><div>PROJECT STATUS:<br/>CONSTRUCTION DRAWING</div><div>PAPER SIZE:<br/>A0</div></div></div><tr><td></td><td></td><td></td><td></td><td></td><td></td><td></td><td rowspan="2"><div><div><div><div></div><div></div><div></div></div><div><div></div><div></div><div></div></div><div><div></div><div></div><div></div></div></div><div><div><div><div></div><div></div><div></div></div><div><div></div><div></div><div></div></div><div><div></div><div></div><div></div></div></div><div><div><div><div></div><div></div><div></div></div><div><div></div><div></div><div></div></div><div><div></div><div></div><div></div></div></div></div><div>19 ROTHERY STREET,<br/>MBOMBELA,<br/>1201 SOUTH AFRICA</div><div><div><div><div></div><div></div><div></div></div><div><div></div><div></div><div></div></div><div><div></div><div></div><div></div></div></div><div><div><div><div></div><div></div><div></div></div><div><div></div><div></div><div></div></div><div><div></div><div></div><div></div></div></div><div><div><div><div></div><div></div><div></div></div><div><div></div><div></div><div></div></div><div><div></div><div></div><div>v><div></div><div></div><div></div></div><div><div></div><div></div><div></div></div><div><div></div><div></div><div></div></div></div></div><div>PAVING OF STREET FROM MKASI CLINIC TO GUTSHWA<br/>TRADITIONAL COUNCIL (WARD 31)</div><div>CULVERT INSTALLATION</div></div><div><div><div><div></div><div></div><div></div></div><div><div></div><div></div><div></div></div><div><div></div><div></div><div></div></div></div><div>REVISION:<br/>00</div><div>CONTRACT NO.</div><div>DRAWING NUMBER:<br/>COM 07/2024-STW-019</div><div>COPYRIGHT PROTECTED</div></div><div><div><div><div></div><div></div><div></div></div><div><div></div><div></div><div></div></div><div><div></div><div></div><div></div></div></div><div>SCALE:</div><div>PROJECT STATUS:<br/>CONSTRUCTION DRAWING</div><div>PAPER SIZE:<br/>A0</div></div></div><tr><td></td><td></td><td></td><td></td><td></td><td></td><td></td><td rowspan="2"><div><div><div><div></div><div></div><div></div></div><div><div></div><div></div><div></div></div><div><div></div><div></div><div></div></div></div><div><div><div><div></div><div></div><div></div></div><div><div></div><div></div><div></div></div><div><div></div><div></div><div></div></div></div><div><div><div><div></div><div></div><div></div></div><div><div></div><div></div><div></div></div><div><div></div><div></div><div></div></div></div></div><div>19 ROTHERY STREET,<br/>MBOMBELA,<br/>1201 SOUTH AFRICA</div><div><div><div><div></div><div></div><div></div></div><div><div></div><div></div><div></div></div><div><div></div><div></div><div></div></div></div><div><div><div><div></div><div></div><div></div></div><div><div></div><div></div><div></div></div><div><div></div><div></div>iv></div><div>PAVING OF STREET FROM MKASI CLINIC TO GUTSHWA<br/>TRADITIONAL COUNCIL (WARD 31)</div><div>CULVERT INSTALLATION</div></div><div><div><div><div></div><div></div><div></div></div><div><div></div><div></div><div></div></div><div><div></div><div></div><div></div></div></div><div>REVISION:<br/>00</div><div>CONTRACT NO.</div><div>DRAWING NUMBER:<br/>COM 07/2024-STW-019</div><div>COPYRIGHT PROTECTED</div></div><div><div><div><div></div><div></div><div></div></div><div><div></div><div></div><div></div></div><div><div></div><div></div><div></div></div></div><div>SCALE:</div><div>PROJECT STATUS:<br/>CONSTRUCTION DRAWING</div><div>PAPER SIZE:<br/>A0</div></div></div><tr><td></td><td></td><td></td><td></td><td></td><td></td><td></td><td rowspan="2"><div><div><div><div></div><div></div><div></div></div><div><div></div><div></div><div></div></div><div><div></div><div></div><div></div></div></div><div><div><div><div></div><div></div><div></div></div><div><div></div><div></div><div></div></div><div><div></div><div></div><div></div></div></div><div><div><div><div></div><div></div><div></div></div><div><div></div><div></div><div></div></div><div><div></div><div></div><div></div></div></div></div><div>19 ROTHERY STREET,<br/>MBOMBELA,<br/>1201 SOUTH AFRICA</div><div><div><div><div></div><div></div><div></div></div><div><div></div><div></div><div></div></div><div><div></div><div></div><div></div></div></div><div><div><div><div></div><div></div><div></div></div><div><div></div><div></div><div></div></div><div><div></div><div></div><div></div></div></div><div><div><div><div></div><div></div><div></div></div><div><div></div><div></div><div></div></div><div><div></div><div></div><div></div></div></div></div><div>info@rasikconsulting.co.za<br/>Tel: +27 13 755 3230</div></div><div><div><div><div></div><div></div><div></div></div><div><div></div><div></div><div></div></div><div><div></div><div></div><div></div></div></div><div><div><div><div></div><div></div><div></div></div><div><div></div><div></div><div></div></div><div><div></div><div></div><div></div></div></div><div><div><div><div></div><div></div><div></div></div><div><div></div><div></div><div></div></div><div><div></div><div></div><div></div></div></div></div><div>CITY OF<br/>MBOMBELA</div><div>THE ULTIMATE DESTINATION</div></div><div>1 NEL STREET<br/>CIVIL CENTRE<br/>MBOMBELA<br/>1201,<br/>TEL: 013 759 2190</div></div><div><div><div><div></div><div></div><div></div></div><div><div></div><div></div><div></div></div><div><div></div><div></div><div></div></div></div><div><div><div><div></div><div></div><div></div></div><div><div></div><div></div><div></div></div><div><div></div><div></div><div></div></div></div><div><div><div><div></div><div></div><div></div></div><div><div></div><div></div><div></div></div><div><div></div><div></div><div></div></div></div></div><div>MUNICIPAL REPRESENTATIVE</div><div>DATE:</div></div><div><div><div><div></div><div></div><div></div></div><div><div></div><div></div><div></div></div><div><div></div><div></div><div></div></div></div><div><div><div><div></div><div></div><div></div></div><div><div></div><div></div><div></div></div><div><div></div><div></div><div></div></div></div><div><div><div><div></div><div></div><div></div></div><div><div></div><div></div><div></div></div><div><div></div><div></div><div></div></div></div></div><div>PAVING OF STREET FROM MKASI CLINIC TO GUTSHWA<br/>TRADITIONAL COUNCIL (WARD 31)</div><div>CULVERT INSTALLATION</div></div><div><div><div><div></div><div></div><div></div></div><div><div></div><div></div><div></div></div><div><div></div><div></div><div></div></div></div><div>REVISION:<br/>00</div><div>CONTRACT NO.</div><div>DRAWING NUMBER:<br/>COM 07/2024-STW-019</div><div>COPYRIGHT PROTECTED</div></div><div><div><div><div></div><div></div><div></div></div><div><div></div><div></div><div></div></div><div><div></div><div></div><div></div></div></div><div>SCALE:</div><div>PROJECT STATUS:<br/>CONSTRUCTION DRAWING</div><div>PAPER SIZE:<br/>A0</div></div></div><tr><td></td><td></td><td></td><td></td><td></td><td></td><td></td><td rowspan="2"><div><div><div><div></div><div></div><div></div></div><div><div></div><div></div><div></div></div><div><div></div><div></div><div></div></div></div><div><div><div><div></div><div></div><div></div></div><div><div></div><div></div><div></div></div><div><div></div><div></div><div></div></div></div><div><div><div><div></div><div></div><div></div></div><div><div></div><div></div><div></div></div><div><div></div><div></div><div></div></div></div></div><div>19 ROTHERY STREET,<br/>MBOMBELA,<br/>1201 SOUTH AFRICA</div><div><div><div><div></div><div></div><div></div></div><div><div></div><div></div><div></div></div><div><div></div><div></div><div></div></div></div><div><div><div><div></div><div></div><div></div></div><div><div></div><div></div><div></div></div><div><div></div><div></div><div></div></div></div><div><div><div><div></div><div></div><div></div></div><div><div></div><div></div><div></div></div><div><div></div><div></div><div></div></div></div></div><div>info@rasikconsulting.co.za<br/>Tel: +27 13 755 3230</div></div><div><div><div><div></div><div></div><div></div></div><div><div></div><div></div><div></div></div><div><div></div><div></div><div></div></div></div><div><div><div><div></div><div></div><div></div></div><div><div></div><div></div><div></div></div><div><div></div><div></div><div></div></div></div><div><div><div><div></div><div></div><div></div></div><div><div></div><div></div><div></div></div><div><div></div><div></div><div></div></div></div></div><div>CITY OF<br/>MBOMBELA</div><div>THE ULTIMATE DESTINATION</div></div><div>1 NEL STREET<br/>CIVIL CENTRE<br/>MBOMBELA<br/>1201,<br/>TEL: 013 759 2190</div></div><div><div><div><div></div><div></div><div></div></div><div><div></div><div></div><div></div></div><div><div></div><div></div><div></div></div></div><div><div><div><div></div><div></div><div></div></div><div><div></div><div></div><div></div></div><div><div></div><div></div><div></div></div></div><div><div><div><div></div><div></div><div></div></div><div><div></div><div></div><div></div></div><div><div></div><div></div><div></div></div></div></div><div>MUNICIPAL REPRESENTATIVE</div><div>DATE:</div></div><div><div><div><div></div><div></div><div></div></div><div><div></div><div></div><div></div></div><div><div></div><div></div><div></div></div></div><div><div><div><div></div><div></div><div></div></div><div><div></div><div></div><div></div></div><div><div></div><div></div><div></div></div></div><div><div><div><div></div><div></div><div></div></div><div><div></div><div></div><div></div></div><div><div></div><div></div><div></div></div></div></div><di><div><div></div><div></div><div></div></div><div><div></div><div></div><div></div></div><div><div></div><div></div><div></div></div></div><div><div><div><div></div><div></div><div></div></div><div><div></div><div></div><div></div></div><div><div></div><div></div><div></div></div></div></div><div>PAVING OF STREET FROM MKASI CLINIC TO GUTSHWA<br/>TRADITIONAL COUNCIL (WARD 31)</div><div>CULVERT INSTALLATION</div></div><div><div><div><div></div><div></div><div></div></div><div><div></div><div></div><div></div></div><div><div></div><div></div><div></div></div></div><div>REVISION:<br/>00</div><div>CONTRACT NO.</div><div>DRAWING NUMBER:<br/>COM 07/2024-STW-019</div><div>COPYRIGHT PROTECTED</div></div><div><div><div><div></div><div></div><div></div></div><div><div></div><div></div><div></div></div><div><div></div><div></div><div></div></div></div><div>SCALE:</div><div>PROJECT STATUS:<br/>CONSTRUCTION DRAWING</div><div>PAPER SIZE:<br/>A0</div></div></div><tr><td></td><td></td><td></td><td></td><td></td><td></td><td></td><td rowspan="2"><div><div><div><div></div><div></div><div></div></div><div><div></div><div></div><div></div></div><div><div></div><div></div><div></div></div></div><div><div><div><div></div><div></div><div></div></div><div><div></div><div></div><div></div></div><div><div></div><div></div><div></div></div></div><div><div><div><div></div><div></div><div></div></div><div><div></div><div></div><div></div></div><div><div></div><div></div><div></div></div></div></div><div>19 ROTHERY STREET,<br/>MBOMBELA,<br/>1201 SOUTH AFRICA</div><div><div><div><div></div><div></div><div></div></div><div><div></div><div></div><div></div></div><div><div></div><div></<div></div><div></div></div><div><div></div><div></div><div></div></div></div></div><div>info@rasikconsulting.co.za<br/>Tel: +27 13 755 3230</div></div><div><div><div><div></div><div></div><div></div></div><div><div></div><div></div><div></div></div><div><div></div><div></div><div></div></div></div><div><div><div><div></div><div></div><div></div></div><div><div></div><div></div><div></div></div><div><div></div><div></div><div></div></div></div><div><div><div><div></div><div></div><div></div></div><div><div></div><div></div><div></div></div><div><div></div><div></div><div></div></div></div></div><div>CITY OF<br/>MBOMBELA</div><div>THE ULTIMATE DESTINATION</div></div><div>1 NEL STREET<br/>CIVIL CENTRE<br/>MBOMBELA<br/>1201,<br/>TEL: 013 759 2190</div></div><div><div><div><div></div><div></div><div></div></div><div><div></div><div></div><div></div></div><div><div></div><div></div><div></div></div></div><div><div><div><div></div><div></div><div></div></div><div><div></div><div></div><div></div></div><div><div></div><div></div><div></div></div></div><div><div><div><div></div><div></div><div></div></div><div><div></div><div></div><div></div></div><div><div></div><div></div><div></div></div></div></div><div>MUNICIPAL REPRESENTATIVE</div><div>DATE:</div></div><div><div><div><div></div><div></div><div></div></div><div><div></div><div></div><div></div></div><div><div></div><div></div><div></div></div></div><div><div><div><div></div><div></div><div></div></div><div><div></div><div></div><div></div></div><div><div></div><div></div><div></div></div></div><div><div><div><div></div><div></div><div></div></div><div><div></div><div></div><div></div></div><div><div></div><div></div><div></div></div></div></div><div>PAVING OF STREET FROM MKASI CLINIC TO GUTSHWA<br/>TRADITIONAL COUNCIL (WARD 31)</div><div>CULVERT INSTALLATION</div></div><div><div><div><div></div><div></div><div></div></div><div><div></div><div></div><div></div></div><div><div></div><div></div><div></div></div></div><div>REVISION:<br/>00</div><div>CONTRACT NO.</div><div>DRAWING NUMBER:<br/>COM 07/2024-STW-019</div><div>COPYRIGHT PROTECTED</div></div><div><div><div><div></div><div></div><div></div></div><div><div></div><div></div><div></div></div><div><div></div><div></div><div></div></div></div><div>SCALE:</div><div>PROJECT STATUS:<br/>CONSTRUCTION DRAWING</div><div>PAPER SIZE:<br/>A0</div></div></div><tr><td></td><td></td><td></td><td></td><td></td><td></td><td></td><td rowspan="2"><div><div><div><div></div><div></div><div></div></div><div><div></div><div></div><div></div></div><div><div></div><div></div><div></div></div></div><div><div><div><div></div><div></div><div></div></div><div><div></div><div></div><div></div></div><div><div></div><div></div><div></div></div></div><div><div><div><div></div><div></div><div></div></div><div><div></div><div></div><div></div></div><div><div></div><div></div><div></div></div></div></div><div>19 ROTHERY STREET,<br/>MBOMBELA,<br/>1201 SOUTH AFRICA</div><div><div><div><div></div><div></div><div></div></div><div><div></div><div></div><div></div></div><div><div></div><div></div><div></div></div></div><div><div><div><div></div><div></div><div></div></div><div><div></div><div></div><div></div></div><div><div></div><div></div><div></div></div></div><div><div><div><div></div><div></div><div></div></div><div><div></div><div></div><div></div></div><div><div></div><div></div><div></div></div></div></div><div>info@rasikconsulting.co.za<br/>Tel: +27 13 755 3230</div></div><div><div><div><div></div><div></div><div></div></div><div><div></div><div></div><div></div></div><div><div></div><div></div><div></div></div></div><div><div><div><div></div><div></div><div></div></div><div><div></div><div></div><div></div></div><div><div></div><div></div><div></div></div></div><div><div><div><div></div><div></div><div></div></div><div><div></div><div></div><div></div></div><div><div></div><div></div><div></div></div></div></div><div>CITY OF<br/>MBOMBELA</div><div>THE ULTIMATE DESTINATION</div></div><div>1 NEL STREET<br/>CIVIL CENTRE<br/>MBOMBELA<br/>1201,<br/>TEL: 013 759 2190</div></div><div><div><div><div></div><div></div><div></div></div><div><div></div><div></div><div></div></div><div><div></div><div></div><div></div></div></div><div><div><div><div></div><div></div><div></div></div><div><div></div><div></div><div></div></div><div><div></div><div></div><div></div></div></div><div><div><div><div></div><div></div><div></div></div><div><div></div><div></div><div></div></div><div><div></div><div></div><div></div></div></div></div><div>MUNICIPAL REPRESENTATIVE</div><div>DATE:</div></div><div><div><div><div></div><div></div><div></div></div><div><div></div><div></div><div></div></div><div><div></div><div></div><div></div></div></div><div><div><div><div></div><div></div><div></div></div><div><div></div><div></div><div></div></div><div><div></div><div></div><div></div></div></div><div><div><div><div></div><div></div><div></div></div><div><div></div><div></div><div></div></div><div><div></div><div></div><div></div></div></div>v><div></div><div></div><div></div></div><div><div></div><div></div><div></div></div><div><div></div><div></div><div></div></div></div></div><div>PAVING OF STREET FROM MKASI CLINIC TO GUTSHWA<br/>TRADITIONAL COUNCIL (WARD 31)</div><div>CULVERT INSTALLATION</div></div><div><div><div><div></div><div></div><div></div></div><div><div></div><div></div><div></div></div><div><div></div><div></div><div></div></div></div><div>REVISION:<br/>00</div><div>CONTRACT NO.</div><div>DRAWING NUMBER:<br/>COM 07/2024-STW-019</div><div>COPYRIGHT PROTECTED</div></div><div><div><div><div></div><div></div><div></div></div><div><div></div><div></div><div></div></div><div><div></div><div></div><div></div></div></div><div>SCALE:</div><div>PROJECT STATUS:<br/>CONSTRUCTION DRAWING</div><div>PAPER SIZE:<br/>A0</div></div></div><tr><td></td><td></td><td></td><td></td><td></td><td></td><td></td><td rowspan="2"><div><div><div><div></div><div></div><div></div></div><div><div></div><div></div><div></div></div><div><div></div><div></div><div></div></div></div><div><div><div><div></div><div></div><div></div></div><div><div></div><div></div><div></div></div><div><div></div><div></div><div></div></div></div><div><div><div><div></div><div></div><div></div></div><div><div></div><div></div><div></div></div><div><div></div><div></div><div></div></div></div></div><div>19 ROTHERY STREET,<br/>MBOMBELA,<br/>1201 SOUTH AFRICA</div><div><div><div><div></div><div></div><div></div></div><div><div></div><div></div><div></div></div><div><div></div><div></div><div></div></div></div><div><div><div><div></div><div></div><div></div></div><div><div></div><div></div><div></div></div><div><div></div><div></div>div></div><div>PAVING OF STREET FROM MKASI CLINIC TO GUTSHWA<br/>TRADITIONAL COUNCIL (WARD 31)</div><div>CULVERT INSTALLATION</div></div><div><div><div><div></div><div></div><div></div></div><div><div></div><div></div><div></div></div><div><div></div><div></div><div></div></div></div><div>REVISION:<br/>00</div><div>CONTRACT NO.</div><div>DRAWING NUMBER:<br/>COM 07/2024-STW-019</div><div>COPYRIGHT PROTECTED</div></div><div><div><div><div></div><div></div><div></div></div><div><div></div><div></div><div></div></div><div><div></div><div></div><div></div></div></div><div>SCALE:</div><div>PROJECT STATUS:<br/>CONSTRUCTION DRAWING</div><div>PAPER SIZE:<br/>A0</div></div></div><tr><td></td><td></td><td></td><td></td><td></td><td></td><td></td><td rowspan="2"><div><div><div><div></div><div></div><div></div></div><div><div></div><div></div><div></div></div><div><div></div><div></div><div></div></div></div><div><div><div><div></div><div></div><div></div></div><div><div></div><div></div><div></div></div><div><div></div><div></div><div></div></div></div><div><div><div><div></div><div></div><div></div></div><div><div></div><div></div><div></div></div><div><div></div><div></div><div></div></div></div></div><div>19 ROTHERY STREET,<br/>MBOMBELA,<br/>1201 SOUTH AFRICA</div><div><div><div><div></div><div></div><div></div></div><div><div></div><div></div><div></div></div><div><div></div><div></div><div></div></div></div><div><div><div><div></div><div></div><div></div></div><div><div></div><div></div><div></div></div><div><div></div><div></div><div></div></div></div><div><div><div><div></div><div></div><div></div></div><div><div></div><div></div><div></div></div><div><div>div><div>PAVING OF STREET FROM MKASI CLINIC TO GUTSHWA<br/>TRADITIONAL COUNCIL (WARD 31)</div><div>CULVERT INSTALLATION</div></div><div><div><div><div></div><div></div><div></div></div><div><div></div><div></div><div></div></div><div><div></div><div></div><div></div></div></div><div>REVISION:<br/>00</div><div>CONTRACT NO.</div><div>DRAWING NUMBER:<br/>COM 07/2024-STW-019</div><div>COPYRIGHT PROTECTED</div></div><div><div><div><div></div><div></div><div></div></div><div><div></div><div></div><div></div></div><div><div></div><div></div><div></div></div></div><div>SCALE:</div><div>PROJECT STATUS:<br/>CONSTRUCTION DRAWING</div><div>PAPER SIZE:<br/>A0</div></div></div><tr><td></td><td></td><td></td><td></td><td></td><td></td><td></td><td rowspan="2"><div><div><div><div></div><div></div><div></div></div><div><div></div><div></div><div></div></div><div><div></div><div></div><div></div></div></div><div><div><div><div></div><div></div><div></div></div><div><div></div><div></div><div></div></div><div><div></div><div></div><div></div></div></div><div><div><div><div></div><div></div><div></div></div><div><div></div><div></div><div></div></div><div><div></div><div></div><div></div></div></div></div><div>19 ROTHERY STREET,<br/>MBOMBELA,<br/>1201 SOUTH AFRICA</div><div><div><div><div></div><div></div><div></div></div><div><div></div><div></div><div></div></div><div><div></div><div></div><div></div></div></div><div><div><div><div></div><div></div><div></div></div><div><div></div><div></div><div></div></div><div><div></div><div></div><div></div></div></div><div><div><div><div></div><div></div><div></div></div><div><div></div><div></div><div></div></div><div><div></div><div></div><div></div></div></div></div><div>info@rasikconsulting.co.za<br/>Tel: +27 13 755 3230</div></div><div><div><div><div></div><div></div><div></div></div><div><div></div><div></div><div></div></div><div><div></div><div></div><div></div></div></div><div><div><div><div></div><div></div><div></div></div><div><div></div><div></div><div></div></div><div><div></div><div></div><div></div></div></div><div><div><div><div></div><div></div><div></div></div><div><div></div><div></div><div></div></div><div><div></div><div></div><div></div></div></div></div><div>CITY OF<br/>MBOMBELA</div><div>THE ULTIMATE DESTINATION</div></div><div>1 NEL STREET<br/>CIVIL CENTRE<br/>MBOMBELA<br/>1201,<br/>TEL: 013 759 2190</div></div><div><div><div><div></div><div></div><div></div></div><div><div></div><div></div><div></div></div><div><div></div><div></div><div></div></div></div><div><div><div><div></div><div></div><div></div></div><div><div></div><div></div><div></div></div><div><div></div><div></div><div></div></div></div><div><div><div><div></div><div></div><div></div></div><div><div></div><div></div><div></div></div><div><div></div><div></div><div></div></div></div></div><div>MUNICIPAL REPRESENTATIVE</div><div>DATE:</div></div><div><div><div><div></div><div></div><div></div></div><div><div></div><div></div><div></div></div><div><div></div><div></div><div></div></div></div><div><div><div><div></div><div></div><div></div></div><div><div></div><div></div><div></div></div><div><div></div><div></div><div></div></div></div><div><div><div><div></div><div></div><div></div></div><div><div></div><div></div><div></div></div><div><div></div><div></div><div></div></div></div></div><div><div><div></div><div></div><div></div></div><div><div></div><div></div><div></div></div><div><div></div><div></div><div></div></div></div><div><div><div><div></div><div></div><div></div></div><div><div></div><div></div><div></div></div><div><div></div><div></div><div></div></div></div></div><div>PAVING OF STREET FROM MKASI CLINIC TO GUTSHWA<br/>TRADITIONAL COUNCIL (WARD 31)</div><div>CULVERT INSTALLATION</div></div><div><div><div><div></div><div></div><div></div></div><div><div></div><div></div><div></div></div><div><div></div><div></div><div></div></div></div><div>REVISION:<br/>00</div><div>CONTRACT NO.</div><div>DRAWING NUMBER:<br/>COM 07/2024-STW-019</div><div>COPYRIGHT PROTECTED</div></div><div><div><div><div></div><div></div><div></div></div><div><div></div><div></div><div></div></div><div><div></div><div></div><div></div></div></div><div>SCALE:</div><div>PROJECT STATUS:<br/>CONSTRUCTION DRAWING</div><div>PAPER SIZE:<br/>A0</div></div></div><tr><td></td><td></td><td></td><td></td><td></td><td></td><td></td><td rowspan="2"><div><div><div><div></div><div></div><div></div></div><div><div></div><div></div><div></div></div><div><div></div><div></div><div></div></div></div><div><div><div><div></div><div></div><div></div></div><div><div></div><div></div><div></div></div><div><div></div><div></div><div></div></div></div><div><div><div><div></div><div></div><div></div></div><div><div></div><div></div><div></div></div><div><div></div><div></div><div></div></div></div></div><div>19 ROTHERY STREET,<br/>MBOMBELA,<br/>1201 SOUTH AFRICA</div><div><div><div><div></div><div></div><div></div></div><div><div></div><div></div><div></div></div><div><div></div><div>div></div><div></div><div></div></div><div><div></div><div></div><div></div></div><div><div></div><div></div><div></div></div></div></div><div>info@rasikconsulting.co.za<br/>Tel: +27 13 755 3230</div></div><div><div><div><div></div><div></div><div></div></div><div><div></div><div></div><div></div></div><div><div></div><div></div><div></div></div></div><div><div><div><div></div><div></div><div></div></div><div><div></div><div></div><div></div></div><div><div></div><div></div><div></div></div></div><div><div><div><div></div><div></div><div></div></div><div><div></div><div></div><div></div></div><div><div></div><div></div><div></div></div></div></div><div>CITY OF<br/>MBOMBELA</div><div>THE ULTIMATE DESTINATION</div></div><div>1 NEL STREET<br/>CIVIL CENTRE<br/>MBOMBELA<br/>1201,<br/>TEL: 013 759 2190</div></div><div><div><div><div></div><div></div><div></div></div><div><div></div><div></div><div></div></div><div><div></div><div></div><div></div></div></div><div><div><div><div></div><div></div><div></div></div><div><div></div><div></div><div></div></div><div><div></div><div></div><div></div></div></div><div><div><div><div></div><div></div><div></div></div><div><div></div><div></div><div></div></div><div><div></div><div></div><div></div></div></div></div><div>MUNICIPAL REPRESENTATIVE</div><div>DATE:</div></div><div><div><div><div></div><div></div><div></div></div><div><div></div><div></div><div></div></div><div><div></div><div></div><div></div></div></div><div><div><div><div></div><div></div><div></div></div><div><div></div><div></div><div></div></div><div><div></div><div></div><div></div></div></div><div><div><div><div></div><div></div><div></div></div><div><div></div><div></div><div></div></div><div><div></div><div></div><div></div></div></div></div><div>PAVING OF STREET FROM MKASI CLINIC TO GUTSHWA<br/>TRADITIONAL COUNCIL (WARD 31)</div><div>CULVERT INSTALLATION</div></div><div><div><div><div></div><div></div><div></div></div><div><div></div><div></div><div></div></div><div><div></div><div></div><div></div></div></div><div>REVISION:<br/>00</div><div>CONTRACT NO.</div><div>DRAWING NUMBER:<br/>COM 07/2024-STW-019</div><div>COPYRIGHT PROTECTED</div></div><div><div><div><div></div><div></div><div></div></div><div><div></div><div></div><div></div></div><div><div></div><div></div><div></div></div></div><div>SCALE:</div><div>PROJECT STATUS:<br/>CONSTRUCTION DRAWING</div><div>PAPER SIZE:<br/>A0</div></div></div><tr><td></td><td></td><td></td><td></td><td></td><td></td><td></td><td rowspan="2"><div><div><div><div></div><div></div><div></div></div><div><div></div><div></div><div></div></div><div><div></div><div></div><div></div></div></div><div><div><div><div></div><div></div><div></div></div><div><div></div><div></div><div></div></div><div><div></div><div></div><div></div></div></div><div><div><div><div></div><div></div><div></div></div><div><div></div><div></div><div></div></div><div><div></div><div></div><div></div></div></div></div><div>19 ROTHERY STREET,<br/>MBOMBELA,<br/>1201 SOUTH AFRICA</div><div><div><div><div></div><div></div><div></div></div><div><div></div><div></div><div></div></div><div><div></div><div></div><div></div></div></div><div><div><div><div></div><div></div><div></div></div><div><div></div><div></div><div></div></div><div><div></div><div></div><div></div><div></div><div></div></div></div><div>REVISION:<br/>00</div><div>CONTRACT NO.</div><div>DRAWING NUMBER:<br/>COM 07/2024-STW-019</div><div>COPYRIGHT PROTECTED</div></div><div><div><div><div></div><div></div><div></div></div><div><div></div><div></div><div></div></div><div><div></div><div></div><div></div></div></div><div>SCALE:</div><div>PROJECT STATUS:<br/>CONSTRUCTION DRAWING</div><div>PAPER SIZE:<br/>A0</div></div></div><tr><td></td><td></td><td></td><td></td><td></td><td></td><td></td><td rowspan="2"><div><div><div><div></div><div></div><div></div></div><div><div></div><div></div><div></div></div><div><div></div><div></div><div></div></div></div><div><div><div><div></div><div></div><div></div></div><div><div></div><div></div><div></div></div><div><div></div><div></div><div></div></div></div><div><div><div><div></div><div></div><div></div></div><div><div></div><div></div><div></div></div><div><div></div><div></div><div></div></div></div></div><div>19 ROTHERY STREET,<br/>MBOMBELA,<br/>1201 SOUTH AFRICA</div><div><div><div><div></div><div></div><div></div></div><div><div></div><div></div><div></div></div><div><div></div><div></div><div></div></div></div><div><div><div><div></div><div></div><div></div></div><div><div></div><div></div><div></div></div><div><div></div><div></div><div></div></div></div><div><div><div><div></div><div></div><div></div></div><div><div></div><div></div><div></div></div><div><div></div><div></div><div></div></div></div></div><div>info@rasikconsulting.co.za<br/>Tel: +27 13 755 3230</div></div><div><div><div><div></div><div></div><div></div></div><div><div></div><div></div><div></div></div><div><div></div><div></div><div></div></div></v><div></div><div></div><div></div></div><div><div></div><div></div><div></div></div><div><div></div><div></div><div></div></div></div></div><div>PAVING OF STREET FROM MKASI CLINIC TO GUTSHWA<br/>TRADITIONAL COUNCIL (WARD 31)</div><div>CULVERT INSTALLATION</div></div><div><div><div><div></div><div></div><div></div></div><div><div></div><div></div><div></div></div><div><div></div><div></div><div></div></div></div><div>REVISION:<br/>00</div><div>CONTRACT NO.</div><div>DRAWING NUMBER:<br/>COM 07/2024-STW-019</div><div>COPYRIGHT PROTECTED</div></div><div><div><div><div></div><div></div><div></div></div><div><div></div><div></div><div></div></div><div><div></div><div></div><div></div></div></div><div>SCALE:</div><div>PROJECT STATUS:<br/>CONSTRUCTION DRAWING</div><div>PAPER SIZE:<br/>A0</div></div></div><tr><td></td><td></td><td></td><td></td><td></td><td></td><td></td><td rowspan="2"><div><div><div><div></div><div></div><div></div></div><div><div></div><div></div><div></div></div><div><div></div><div></div><div></div></div></div><div><div><div><div></div><div></div><div></div></div><div><div></div><div></div><div></div></div><div><div></div><div></div><div></div></div></div><div><div><div><div></div><div></div><div></div></div><div><div></div><div></div><div></div></div><div><div></div><div></div><div></div></div></div></div><div>19 ROTHERY STREET,<br/>MBOMBELA,<br/>1201 SOUTH AFRICA</div><div><div><div><div></div><div></div><div></div></div><div><div></div><div></div><div></div></div><div><div></div><div></div><div></div></div></div><div><div><div><div></div><div></div><div></div></div><div><div></div><div></div><div></div></div><div><div></div><div></div>OF STREET FROM MKASI CLINIC TO GUTSHWA<br/>TRADITIONAL COUNCIL (WARD 31)</div><div>CULVERT INSTALLATION</div></div><div><div><div><div></div><div></div><div></div></div><div><div></div><div></div><div></div></div><div><div></div><div></div><div></div></div></div><div>REVISION:<br/>00</div><div>CONTRACT NO.</div><div>DRAWING NUMBER:<br/>COM 07/2024-STW-019</div><div>COPYRIGHT PROTECTED</div></div><div><div><div><div></div><div></div><div></div></div><div><div></div><div></div><div></div></div><div><div></div><div></div><div></div></div></div><div>SCALE:</div><div>PROJECT STATUS:<br/>CONSTRUCTION DRAWING</div><div>PAPER SIZE:<br/>A0</div></div></div><tr><td></td><td></td><td></td><td></td><td></td><td></td><td></td><td rowspan="2"><div><div><div><div></div><div></div><div></div></div><div><div></div><div></div><div></div></div><div><div></div><div></div><div></div></div></div><div><div><div><div></div><div></div><div></div></div><div><div></div><div></div><div></div></div><div><div></div><div></div><div></div></div></div><div><div><div><div></div><div></div><div></div></div><div><div></div><div></div><div></div></div><div><div></div><div></div><div></div></div></div></div><div>19 ROTHERY STREET,<br/>MBOMBELA,<br/>1201 SOUTH AFRICA</div><div><div><div><div></div><div></div><div></div></div><div><div></div><div></div><div></div></div><div><div></div><div></div><div></div></div></div><div><div><div><div></div><div></div><div></div></div><div><div></div><div></div><div></div></div><div><div></div><div></div><div></div></div></div><div><div><div><div></div><div></div><div></div></div><div><div></div><div></div><div></div></div><div><div></div><div></div><div></div></div></div></div><div>info@rasikconsulting.co.za<br/>Tel: +27 13 755 3230</div></div><div><div><div><div></div><div></div><div></div></div><div><div></div><div></div><div></div></div><div><div></div><div></div><div></div></div></div><div><div><div><div></div><div></div><div></div></div><div><div></div><div></div><div></div></div><div><div></div><div></div><div></div></div></div><div><div><div><div></div><div></div><div></div></div><div><div></div><div></div><div></div></div><div><div></div><div></div><div></div></div></div></div><div>CITY OF<br/>MBOMBELA</div><div>THE ULTIMATE DESTINATION</div></div><div>1 NEL STREET<br/>CIVIL CENTRE<br/>MBOMBELA<br/>1201,<br/>TEL: 013 759 2190</div></div><div><div><div><div></div><div></div><div></div></div><div><div></div><div></div><div></div></div><div><div></div><div></div><div></div></div></div><div><div><div><div></div><div></div><div></div></div><div><div></div><div></div><div></div></div><div><div></div><div></div><div></div></div></div><div><div><div><div></div><div></div><div></div></div><div><div></div><div></div><div></div></div><div><div></div><div></div><div></div></div></div></div><div>MUNICIPAL REPRESENTATIVE</div><div>DATE:</div></div><div><div><div><div></div><div></div><div></div></div><div><div></div><div></div><div></div></div><div><div></div><div></div><div></div></div></div><div><div><div><div></div><div></div><div></div></div><div><div></div><div></div><div></div></div><div><div></div><div></div><div></div></div></div><div><div><div><div></div><div></div><div></div></div><div><div></div><div></div><div></div></div><div><div></div><div></div><div></div></div></div></div><div>PAVING OF STREET FROM MKASI CLINIC TO GUTSHWA<br/>TRADITIONAL COUNCIL</div></div></div></div></div></div></div></td></tr></div></div></div></div>   |  |   |   |  |  |   |  |  | <div><div><div><div></div><div></div><div></div></div><div><div></div><div></div><div></div></div><div><div></div><div></div><div></div></div></div><div><div><div><div></div><div></div><div></div></div><div><div></div><div></div><div></div></div><div><div></div><div></div><div></div></div></div><div><div><div><div></div><div></div><div></div></div><div><div></div><div></div><div></div></div><div><div></div><div></div><div></div></div></div></div><div>19 ROTHERY STREET,<br/>MBOMBELA,<br/>1201 SOUTH AFRICA</div><div><div><div><div></div><div></div><div></div></div><div><div></div><div></div><div></div></div><div><div></div><div></div><div></div></div></div><div><div><div><div></div><div></div><div></div></div><div><div></div><div></div><div></div></div><div><div></div><div></div><div></div></div></div><div><div><div><div></div><div></div><div></div></div><div><div></div><div></div><div></div></div><div><div></div><div></div><div></div></div></div></div><div>info@rasikconsulting.co.za<br/>Tel: +27 13 755 3230</div></div><div><div><div><div></div><div></div><div></div></div><div><div></div><div></div><div></div></div><div><div></div><div></div><div></div></div></div><div><div><div><div></div><div></div><div></div></div><div><div></div><div></div><div></div></div><div><div></div><div></div><div></div></div></div><div><div><div><div></div><div></div><div></div></div><div><div></div><div></div><div></div></div><div><div></div><div></div><div></div></div></div></div><div>CITY OF<br/>MBOMBELA</div><div>THE ULTIMATE DESTINATION</div></div><div>1 NEL STREET<br/>CIVIL CENTRE<br/>MBOMBELA<br/>1201,<br/>TEL: 013 759 2190</div></div><div><div><div><div></div><div></div><div></div></div><div><div></div><div></div><div></div></div><div><div></div><div></div><div></div></div></div><div><div><div><div></div><div></div><div></div></div><div><div></div><div></div><div></div></div><div><div></div><div></div><div></div></div></div><div><div><div><div></div><div></div><div></div></div><div><div></div><div></div><div></div></div><div><div></div><div></div><div></div></div></div></div><div>MUNICIPAL REPRESENTATIVE</div><div>DATE:</div></div><div><div><div><div></div><div></div><div></div></div><div><div></div><div></div><div></div></div><div><div></div><div></div><div></div></div></div><div><div><div><div></div><div></div><div></div></div><div><div></div><div></div><div></div></div><div><div></div><div></div><div></div></div></div><div><div><div><div></div><div></div><div></div></div><div><div></div><div></div><div></div></div><div><div></div><div></div><div></div></div></div></div><div>PAVING OF STREET FROM MKASI CLINIC TO GUTSHWA<br/>TRADITIONAL COUNCIL</div></div></div></div></div></div></div>   |  |   |  |  |  |   |  |  |   |   |   |  |  |  |   |  |  |   |  |  |  |  |  |   |  |   |
|     |       |                           |              |            |              |          |   | <div><div><div><div></div><div></div><div></div></div><div><div></div><div></div><div></div></div><div><div></div><div></div><div></div></div></div><div><div><div><div></div><div></div><div></div></div><div><div></div><div></div><div></div></div><div><div></div><div></div><div></div></div></div><div><div><div><div></div><div></div><div></div></div><div><div></div><div></div><div></div></div><div><div></div><div></div><div></div></div></div></div><div>19 ROTHERY STREET,<br/>MBOMBELA,<br/>1201 SOUTH AFRICA</div><div><div><div><div></div><div></div><div></div></div><div><div></div><div></div><div></div></div><div><div></div><div></div><div></div></div></div><div><div><div><div></div><div></div><div></div></div><div><div></div><div></div><div></div></div><div><div></div><div></div><div></div></div></div><div><div><div><div></div><div></div><div></div></div><div><div></div><div></div><div></div></div><div><div></div><div></div><div></div></div></div></div><div>info@rasikconsulting.co.za<br/>Tel: +27 13 755 3230</div></div><div><div><div><div></div><div></div><div></div></div><div><div></div><div></div><div></div></div><div><div></div><div></div><div></div></div></div><div><div><div><div></div><div></div><div></div></div><div><div></div><div></div><div></div></div><div><div></div><div></div><div></div></div></div><div><div><div><div></div><div></div><div></div></div><div><div></div><div></div><div></div></div><div><div></div><div></div><div></div></div></div></div><div>CITY OF<br/>MBOMBELA</div><div>THE ULTIMATE DESTINATION</div></div><div>1 NEL STREET<br/>CIVIL CENTRE<br/>MBOMBELA<br/>1201,<br/>TEL: 013 759 2190</div></div><div><div><div><div></div><div></div><div></div></div><div><div></div><div></div><div></div></div><div><div></div><div></div><div></div></div></div><div><div><div><div></div><div></div><div></div></div><div><div></div><div></div><div></div></div><div><div></div><div></div><div></div></div></div><div><div><div><div></div><div></div><div></div></div><div><div></div><div></div><div></div></div><div><div></div><div></div><div></div></div></div></div><div>MUNICIPAL REPRESENTATIVE</div><div>DATE:</div></div><div><div><div><div></div><div></div><div></div></div><div><div></div><div></div><div></div></div><div><div></div><div></div><div></div></div></div><div><div><div><div></div><div></div><div></div></div><div><div></div><div></div><div></div></div><div><div></div><div></div><div></div></div></div><div><div><div><div></div><div></div><div></div></div><div><div></div><div></div><div></div></div><div><div></div><div></div><div></div></div></div></div><div>PAVING OF STREET FROM MKASI CLINIC TO GUTSHWA<br/>TRADITIONAL COUNCIL (WARD 31)</div><div>CULVERT INSTALLATION</div></div><div><div><div><div></div><div></div><div></div></div><div><div></div><div></div><div></div></div><div><div></div><div></div><div></div></div></div><div>REVISION:<br/>00</div><div>CONTRACT NO.</div><div>DRAWING NUMBER:<br/>COM 07/2024-STW-019</div><div>COPYRIGHT PROTECTED</div></div><div><div><div><div></div><div></div><div></div></div><div><div></div><div></div><div></div></div><div><div></div><div></div><div></div></div></div><div>SCALE:</div><div>PROJECT STATUS:<br/>CONSTRUCTION DRAWING</div><div>PAPER SIZE:<br/>A0</div></div></div><tr><td></td><td></td><td></td><td></td><td></td><td></td><td></td><td rowspan="2"><div><div><div><div></div><div></div><div></div></div><div><div></div><div></div><div></div></div><div><div></div><div></div><div></div></div></div><div><div><div><div></div><div></div><div></div></div><div><div></div><div></div><div></div></div><div><div></div><div></div><div></div></div></div><div><div><div><div></div><div></div><div></div></div><div><div></div><div></div><div></div></div><div><div></div><div></div><div></div></div></div></div><div>19 ROTHERY STREET,<br/>MBOMBELA,<br/>1201 SOUTH AFRICA</div><div><div><div><div></div><div></div><div></div></div><div><div></div><div></div><div></div></div><div><div></div><div></div><div></div></div></div><div><div><div><div></div><div></div><div></div></div><div><div></div><div></div><div></div></div><div><div></div><div></div><div></div></div></div><div><div><div><div></div><div></div><div></div></div><div><div></div><div></div><div></div></div><div><div></div><div></div><div></div></div></div></div><div>info@rasikconsulting.co.za<br/>Tel: +27 13 755 3230</div></div><div><div><div><div></div><div></div><div></div></div><div><div></div><div></div><div></div></div><div><div></div><div></div><div></div></div></div><div><div><div><div></div><div></div><div></div></div><div><div></div><div></div><div></div></div><div><div></div><div></div><div></div></div></div><div><div><div><div></div><div></div><div></div></div><div><div></div><div></div><div></div></div><div><div></div><div></div><div></div></div></div></div><div>CITY OF<br/>MBOMBELA</div><div>THE ULTIMATE DESTINATION</div></div><div>1 NEL STREET<br/>CIVIL CENTRE<br/>MBOMBELA<br/>1201,<br/>TEL: 013 759 2190</div></div><div><div><div><div></div><div></div><div></div></div><div><div></div><div></div><div></div></div><div><div></div><div></div><div></div></div></div><div><div><div><div></div><div></div><div></div></div><div><div></div><div></div><div></div></div><div><div></div><div></div><div></div></div></div><div><div><div><div></div><div></div><div></div></div><div><div></div><div></div><div></div></div><div><div></div><div></div><div></div></div></div></div><div>MUNICIPAL REPRESENTATIVE</div><div>DATE:</div></div><div><div><div><div></div><div></div><div></div></div><div><div></div><div></div><div></div></div><div><div></div><div></div><div></div></div></div><div><div><div><div></div><div></div><div></div></div><div><div></div><div></div><div></div></div><div><div></div><div></div><div></div></div></div><div><div><div><div></div><div></div><div></div></div><div><div></div><div></div><div></div></div><div><div></div><div></div><div></div></div></div></div><div>PAVING OF STREET FROM MKASI CLINIC TO GUTSHWA<br/>TRADITIONAL COUNCIL</div></div></div></div></div></div></div></td></tr></div></div></div></div></td></tr></div></div></div></div></td></tr></div></div></div></div></td></tr></div></div></div></div>   |            |                         |             |          |   |              |   | <div><div><div><div></div><div></div><div></div></div><div><div></div><div></div><div></div></div><div><div></div><div></div><div></div></div></div><div><div><div><div></div><div></div><div></div></div><div><div></div><div></div><div></div></div><div><div></div><div></div><div></div></div></div><div><div><div><div></div><div></div><div></div></div><div><div></div><div></div><div></div></div><div><div></div><div></div><div></div></div></div></div><div>19 ROTHERY STREET,<br/>MBOMBELA,<br/>1201 SOUTH AFRICA</div><div><div><div><div></div><div></div><div></div></div><div><div></div><div></div><div></div></div><div><div></div><div></div><div></div></div></div><div><div><div><div></div><div></div><div></div></div><div><div></div><div></div><div></div></div><div><div></div><div></div><div></div></div></div><div><div><div><div></div><div></div><div></div></div><div><div></div><div></div><div></div></div><div><div></div><div></div><div></div></div></div></div><div>info@rasikconsulting.co.za<br/>Tel: +27 13 755 3230</div></div><div><div><div><div></div><div></div><div></div></div><div><div></div><div></div><div></div></div><div><div></div><div></div><div></div></div></div><div><div><div><div></div><div></div><div></div></div><div><div></div><div></div><div></div></div><div><div></div><div></div><div></div></div></div><div><div><div><div></div><div></div><div></div></div><div><div></div><div></div><div></div></div><div><div></div><div></div><div></div></div></div></div><div>CITY OF<br/>MBOMBELA</div><div>THE ULTIMATE DESTINATION</div></div><div>1 NEL STREET<br/>CIVIL CENTRE<br/>MBOMBELA<br/>1201,<br/>TEL: 013 759 2190</div></div><div><div><div><div></div><div></div><div></div></div><div><div></div><div></div><div></div></div><div><div></div><div></div><div></div></div></div><div><div><div><div></div><div></div><div></div></div><div><div></div><div></div><div></div></div><div><div></div><div></div><div></div></div></div><div><div><div><div></div><div></div><div></div></div><div><div></div><div></div><div></div></div><div><div></div><div></div><div></div></div></div></div><div>MUNICIPAL REPRESENTATIVE</div><div>DATE:</div></div><div><div><div><div></div><div></div><div></div></div><div><div></div><div></div><div></div></div><div><div></div><div></div><div></div></div></div><div><div><div><div></div><div></div><div></div></div><div><div></div><div></div><div></div></div><div><div></div><div></div><div></div></div></div><div><div><div><div></div><div></div><div></div></div><div><div></div><div></div><div></div></div><div><div></div><div></div><div></div></div></div></div><div>PAVING OF STREET FROM MKASI CLINIC TO GUTSHWA<br/>TRADITIONAL COUNCIL (WARD 31)</div><div>CULVERT INSTALLATION</div></div><div><div><div><div></div><div></div><div></div></div><div><div></div><div></div><div></div></div><div><div></div><div></div><div></div></div></div><div>REVISION:<br/>00</div><div>CONTRACT NO.</div><div>DRAWING NUMBER:<br/>COM 07/2024-STW-019</div><div>COPYRIGHT PROTECTED</div></div><div><div><div><div></div><div></div><div></div></div><div><div></div><div></div><div></div></div><div><div></div><div></div><div></div></div></div><div>SCALE:</div><div>PROJECT STATUS:<br/>CONSTRUCTION DRAWING</div><div>PAPER SIZE:<br/>A0</div></div></div><tr><td></td><td></td><td></td><td></td><td></td><td></td><td></td><td rowspan="2"><div><div><div><div></div><div></div><div></div></div><div><div></div><div></div><div></div></div><div><div></div><div></div><div></div></div></div><div><div><div><div></div><div></div><div></div></div><div><div></div><div></div><div></div></div><div><div></div><div></div><div></div></div></div><div><div><div><div></div><div></div><div></div></div><div><div></div><div></div><div></div></div><div><div></div><div></div><div></div></div></div></div><div>19 ROTHERY STREET,<br/>MBOMBELA,<br/>1201 SOUTH AFRICA</div><div><div><div><div></div><div></div><div></div></div><div><div></div><div></div><div></div></div><div><div></div><div></div><div></div></div><//div><div><div></div><div></div><div></div></div></div><div>REVISION:<br/>00</div><div>CONTRACT NO.</div><div>DRAWING NUMBER:<br/>COM 07/2024-STW-019</div><div>COPYRIGHT PROTECTED</div></div><div><div><div><div></div><div></div><div></div></div><div><div></div><div></div><div></div></div><div><div></div><div></div><div></div></div></div><div>SCALE:</div><div>PROJECT STATUS:<br/>CONSTRUCTION DRAWING</div><div>PAPER SIZE:<br/>A0</div></div></div><tr><td></td><td></td><td></td><td></td><td></td><td></td><td></td><td rowspan="2"><div><div><div><div></div><div></div><div></div></div><div><div></div><div></div><div></div></div><div><div></div><div></div><div></div></div></div><div><div><div><div></div><div></div><div></div></div><div><div></div><div></div><div></div></div><div><div></div><div></div><div></div></div></div><div><div><div><div></div><div></div><div></div></div><div><div></div><div></div><div></div></div><div><div></div><div></div><div></div></div></div></div><div>19 ROTHERY STREET,<br/>MBOMBELA,<br/>1201 SOUTH AFRICA</div><div><div><div><div></div><div></div><div></div></div><div><div></div><div></div><div></div></div><div><div></div><div></div><div></div></div></div><div><div><div><div></div><div></div><div></div></div><div><div></div><div></div><div></div></div><div><div></div><div></div><div></div></div></div><div><div><div><div></div><div></div><div></div></div><div><div></div><div></div><div></div></div><div><div></div><div></div><div></div></div></div></div><div>info@rasikconsulting.co.za<br/>Tel: +27 13 755 3230</div></div><div><div><div><div></div><div></div><div></div></div><div><div></div><div></div><div></div></div><div><div></div><div></div><div></div></div></div><div><div><div><div></div><div></div><div></div></div><div><div></div><div></div><div></div></div><div><div></div><div></div><div></div></div></div><div><div><div><div></div><div></div><div></div></div><div><div></div><div></div><div></div></div><div><div></div><div></div><div></div></div></div></div><div>CITY OF<br/>MBOMBELA</div><div>THE ULTIMATE DESTINATION</div></div><div>1 NEL STREET<br/>CIVIL CENTRE<br/>MBOMBELA<br/>1201,<br/>TEL: 013 759 2190</div></div><div><div><div><div></div><div></div><div></div></div><div><div></div><div></div><div></div></div><div><div></div><div></div><div></div></div></div><div><div><div><div></div><div></div><div></div></div><div><div></div><div></div><div></div></div><div><div></div><div></div><div></div></div></div><div><div><div><div></div><div></div><div></div></div><div><div></div><div></div><div></div></div><div><div></div><div></div><div></div></div></div></div><div>MUNICIPAL REPRESENTATIVE</div><div>DATE:</div></div><div><div><div><div></div><div></div><div></div></div><div><div></div><div></div><div></div></div><div><div></div><div></div><div></div></div></div><div><div><div><div></div><div></div><div></div></div><div><div></div><div></div><div></div></div><div><div></div><div></div><div></div></div></div><div><div><div><div></div><div></div><div></div></div><div><div></div><div></div><div></div></div><div><div></div><div></div><div></div></div></div></div><div>PAVING OF STREET FROM MKASI CLINIC TO GUTSHWA<br/>TRADITIONAL COUNCIL (WARD 31)</div><div>CULVERT INSTALLATION</div></div><div><div><div><div></div><div></div><div></div></div><div><div></div><div></div><div></div></div><div><div></div><div></div><div></div></div></div><div>REVISION:<br/>00</div><div>CONTRACT NO.</div><div>DRAWING NUMBER:<br/>COM 07/2024-STW-019</div><div>COPYRIGHT PROTECTED</div></div><div><div><div><div></div><div></div><div></div></div><div><div></div><div></div><div></div></div><div><div></div><div></div><div></div></div></div><div>SCALE:</div><div>PROJECT STATUS:<br/>CONSTRUCTION DRAWING</div><div>PAPER SIZE:<br/>A0</div></div></div><tr><td></td><td></td><td></td><td></td><td></td><td></td><td></td><td rowspan="2"><div><div><div><div></div><div></div><div></div></div><div><div></div><div></div><div></div></div><div><div></div><div></div><div></div></div></div><div><div><div><div></div><div></div><div></div></div><div><div></div><div></div><div></div></div><div><div></div><div></div><div></div></div></div><div><div><div><div></div><div></div><div></div></div><div><div></div><div></div><div></div></div><div><div></div><div></div><div></div></div></div></div><div>19 ROTHERY STREET,<br/>MBOMBELA,<br/>1201 SOUTH AFRICA</div><div><div><div><div></div><div></div><div></div></div><div><div></div><div></div><div></div></div><div><div></div><div></div><div></div></div></div><div><div><div><div></div><div></div><div></div></div><div><div></div><div></div><div></div></div><div><div></div><div></div><div></div></div></div><div><div><div><div></div><div></div><div></div></div><div><div></div><div></div><div></div></div><div><div></div><div></div><div></div></div></div></div><div>info@rasikconsulting.co.za<br/>Tel: +27 13 755 3230</div></div><div><div><div><div></div><div></div><div></div></div><div><div></div><div></div><div></div></div><div><div></div><div></dv><div></div><div></div><div></div></div><div><div></div><div></div><div></div></div><div><div></div><div></div><div></div></div></div></div><div>PAVING OF STREET FROM MKASI CLINIC TO GUTSHWA<br/>TRADITIONAL COUNCIL (WARD 31)</div><div>CULVERT INSTALLATION</div></div><div><div><div><div></div><div></div><div></div></div><div><div></div><div></div><div></div></div><div><div></div><div></div><div></div></div></div><div>REVISION:<br/>00</div><div>CONTRACT NO.</div><div>DRAWING NUMBER:<br/>COM 07/2024-STW-019</div><div>COPYRIGHT PROTECTED</div></div><div><div><div><div></div><div></div><div></div></div><div><div></div><div></div><div></div></div><div><div></div><div></div><div></div></div></div><div>SCALE:</div><div>PROJECT STATUS:<br/>CONSTRUCTION DRAWING</div><div>PAPER SIZE:<br/>A0</div></div></div><tr><td></td><td></td><td></td><td></td><td></td><td></td><td></td><td rowspan="2"><div><div><div><div></div><div></div><div></div></div><div><div></div><div></div><div></div></div><div><div></div><div></div><div></div></div></div><div><div><div><div></div><div></div><div></div></div><div><div></div><div></div><div></div></div><div><div></div><div></div><div></div></div></div><div><div><div><div></div><div></div><div></div></div><div><div></div><div></div><div></div></div><div><div></div><div></div><div></div></div></div></div><div>19 ROTHERY STREET,<br/>MBOMBELA,<br/>1201 SOUTH AFRICA</div><div><div><div><div></div><div></div><div></div></div><div><div></div><div></div><div></div></div><div><div></div><div></div><div></div></div></div><div><div><div><div></div><div></div><div></div></div><div><div></div><div></div><div></div></div><div><div></div><div></div>v></div><div>PAVING OF STREET FROM MKASI CLINIC TO GUTSHWA<br/>TRADITIONAL COUNCIL (WARD 31)</div><div>CULVERT INSTALLATION</div></div><div><div><div><div></div><div></div><div></div></div><div><div></div><div></div><div></div></div><div><div></div><div></div><div></div></div></div><div>REVISION:<br/>00</div><div>CONTRACT NO.</div><div>DRAWING NUMBER:<br/>COM 07/2024-STW-019</div><div>COPYRIGHT PROTECTED</div></div><div><div><div><div></div><div></div><div></div></div><div><div></div><div></div><div></div></div><div><div></div><div></div><div></div></div></div><div>SCALE:</div><div>PROJECT STATUS:<br/>CONSTRUCTION DRAWING</div><div>PAPER SIZE:<br/>A0</div></div></div><tr><td></td><td></td><td></td><td></td><td></td><td></td><td></td><td rowspan="2"><div><div><div><div></div><div></div><div></div></div><div><div></div><div></div><div></div></div><div><div></div><div></div><div></div></div></div><div><div><div><div></div><div></div><div></div></div><div><div></div><div></div><div></div></div><div><div></div><div></div><div></div></div></div><div><div><div><div></div><div></div><div></div></div><div><div></div><div></div><div></div></div><div><div></div><div></div><div></div></div></div></div><div>19 ROTHERY STREET,<br/>MBOMBELA,<br/>1201 SOUTH AFRICA</div><div><div><div><div></div><div></div><div></div></div><div><div></div><div></div><div></div></div><div><div></div><div></div><div></div></div></div><div><div><div><div></div><div></div><div></div></div><div><div></div><div></div><div></div></div><div><div></div><div></div><div></div></div></div><div><div><div><div></div><div></div><div></div></div><div><div></div><div></div><div></div></div><div><div></div><div></div><div></div></div></div></div><div>info@rasikconsulting.co.za<br/>Tel: +27 13 755 3230</div></div><div><div><div><div></div><div></div><div></div></div><div><div></div><div></div><div></div></div><div><div></div><div></div><div></div></div></div><div><div><div><div></div><div></div><div></div></div><div><div></div><div></div><div></div></div><div><div></div><div></div><div></div></div></div><div><div><div><div></div><div></div><div></div></div><div><div></div><div></div><div></div></div><div><div></div><div></div><div></div></div></div></div><div>CITY OF<br/>MBOMBELA</div><div>THE ULTIMATE DESTINATION</div></div><div>1 NEL STREET<br/>CIVIL CENTRE<br/>MBOMBELA<br/>1201,<br/>TEL: 013 759 2190</div></div><div><div><div><div></div><div></div><div></div></div><div><div></div><div></div><div></div></div><div><div></div><div></div><div></div></div></div><div><div><div><div></div><div></div><div></div></div><div><div></div><div></div><div></div></div><div><div></div><div></div><div></div></div></div><div><div><div><div></div><div></div><div></div></div><div><div></div><div></div><div></div></div><div><div></div><div></div><div></div></div></div></div><div>MUNICIPAL REPRESENTATIVE</div><div>DATE:</div></div><div><div><div><div></div><div></div><div></div></div><div><div></div><div></div><div></div></div><div><div></div><div></div><div></div></div></div><div><div><div><div></div><div></div><div></div></div><div><div></div><div></div><div></div></div><div><div></div><div></div><div></div></div></div><div><div><div><div></div><div></div><div></div></div><div><div></div><div></div><div></div></div><div><div></div><div></div><div></div></div></div></div><div>PAVINv><div></div><div></div></div><div><div></div><div></div><div></div></div><div><div></div><div></div><div></div></div></div><div><div><div><div></div><div></div><div></div></div><div><div></div><div></div><div></div></div><div><div></div><div></div><div></div></div></div><div><div><div><div></div><div></div><div></div></div><div><div></div><div></div><div></div></div><div><div></div><div></div><div></div></div></div></div><div>PAVING OF STREET FROM MKASI CLINIC TO GUTSHWA<br/>TRADITIONAL COUNCIL (WARD 31)</div><div>CULVERT INSTALLATION</div></div><div><div><div><div></div><div></div><div></div></div><div><div></div><div></div><div></div></div><div><div></div><div></div><div></div></div></div><div>REVISION:<br/>00</div><div>CONTRACT NO.</div><div>DRAWING NUMBER:<br/>COM 07/2024-STW-019</div><div>COPYRIGHT PROTECTED</div></div><div><div><div><div></div><div></div><div></div></div><div><div></div><div></div><div></div></div><div><div></div><div></div><div></div></div></div><div>SCALE:</div><div>PROJECT STATUS:<br/>CONSTRUCTION DRAWING</div><div>PAPER SIZE:<br/>A0</div></div></div><tr><td></td><td></td><td></td><td></td><td></td><td></td><td></td><td rowspan="2"><div><div><div><div></div><div></div><div></div></div><div><div></div><div></div><div></div></div><div><div></div><div></div><div></div></div></div><div><div><div><div></div><div></div><div></div></div><div><div></div><div></div><div></div></div><div><div></div><div></div><div></div></div></div><div><div><div><div></div><div></div><div></div></div><div><div></div><div></div><div></div></div><div><div></div><div></div><div></div></div></div></div><div>19 iv></div><div></div></div></div></div><div>info@rasikconsulting.co.za<br/>Tel: +27 13 755 3230</div></div><div><div><div><div></div><div></div><div></div></div><div><div></div><div></div><div></div></div><div><div></div><div></div><div></div></div></div><div><div><div><div></div><div></div><div></div></div><div><div></div><div></div><div></div></div><div><div></div><div></div><div></div></div></div><div><div><div><div></div><div></div><div></div></div><div><div></div><div></div><div></div></div><div><div></div><div></div><div></div></div></div></div><div>CITY OF<br/>MBOMBELA</div><div>THE ULTIMATE DESTINATION</div></div><div>1 NEL STREET<br/>CIVIL CENTRE<br/>MBOMBELA<br/>1201,<br/>TEL: 013 759 2190</div></div><div><div><div><div></div><div></div><div></div></div><div><div></div><div></div><div></div></div><div><div></div><div></div><div></div></div></div><div><div><div><div></div><div></div><div></div></div><div><div></div><div></div><div></div></div><div><div></div><div></div><div></div></div></div><div><div><div><div></div><div></div><div></div></div><div><div></div><div></div><div></div></div><div><div></div><div></div><div></div></div></div></div><div>MUNICIPAL REPRESENTATIVE</div><div>DATE:</div></div><div><div><div><div></div><div></div><div></div></div><div><div></div><div></div><div></div></div><div><div></div><div></div><div></div></div></div><div><div><div><div></div><div></div><div></div></div><div><div></div><div></div><div></div></div><div><div></div><div></div><div></div></div></div><div><div><div><div></div><div></div><div></div></div><div><div></div><div></div><div></div></div><div><div></div><div></div><div></div></div></div></div><div>PAVING OF STREET FROM MKASI CLINIC TO GUTSHWA<br/>TRADITIONAL COUNCIL (WARD 31)</div><div>CULVERT INSTALLATION</div></div><div><div><div><div></div><div></div><div></div></div><div><div></div><div></div><div></div></div><div><div></div><div></div><div></div></div></div><div>REVISION:<br/>00</div><div>CONTRACT NO.</div><div>DRAWING NUMBER:<br/>COM 07/2024-STW-019</div><div>COPYRIGHT PROTECTED</div></div><div><div><div><div></div><div></div><div></div></div><div><div></div><div></div><div></div></div><div><div></div><div></div><div></div></div></div><div>SCALE:</div><div>PROJECT STATUS:<br/>CONSTRUCTION DRAWING</div><div>PAPER SIZE:<br/>A0</div></div></div><tr><td></td><td></td><td></td><td></td><td></td><td></td><td></td><td rowspan="2"><div><div><div><div></div><div></div><div></div></div><div><div></div><div></div><div></div></div><div><div></div><div></div><div></div></div></div><div><div><div><div></div><div></div><div></div></div><div><div></div><div></div><div></div></div><div><div></div><div></div><div></div></div></div><div><div><div><div></div><div></div><div></div></div><div><div></div><div></div><div></div></div><div><div></div><div></div><div></div></div></div></div><div>19 ROTHERY STREET,<br/>MBOMBELA,<br/>1201 SOUTH AFRICA</div><div><div><div><div></div><div></div><div></div></div><div><div></div><div></div><div></div></div><div><div></div><div></div><div></div></div></div><div><div><div><div></div><div></div><div></div></div><div><div></div><div></div><div></div></div><div><div></div><div></div><div></div></div></div><div><div><div><div></div><div></div><div></div></div><div><div></div><div></div><div></div></div><div><div></div><div></div><div></div></div></div></div><div>info@rasikconsulting.co.za<br/>Tel: +27 13 755 3230</div></div><div><div><div><div></div><div></div><div></div></div><div><div></div><div></div><div></div></div><div><div></div><div></div><div></div></div></div><div><div><div><div></div><div></div><div></div></div><div><div></div><div></div><div></div></div><div><div></div><div></div><div></div></div></div><div><div><div><div></div><div></div><div></div></div><div><div></div><div></div><div></div></div><div><div></div><div></div><div></div></div></div></div><div>CITY OF<br/>MBOMBELA</div><div>THE ULTIMATE DESTINATION</div></div><div>1 NEL STREET<br/>CIVIL CENTRE<br/>MBOMBELA<br/>1201,<br/>TEL: 013 759 2190</div></div><div><div><div><div></div><div></div><div></div></div><div><div></div><div></div><div></div></div><div><div></div><div></div><div></div></div></div><div><div><div><div></div><div></div><div></div></div><div><div></div><div></div><div></div></div><div><div></div><div></div><div></div></div></div><div><div><div><div></div><div></div><div></div></div><div><div></div><div></div><div></div></div><div><div></div><div></div><div></div></div></div></div><div>MUNICIPAL REPRESENTATIVE</div><div>DATE:</div></div><div><div><div><div></div><div></div><div></div></div><div><div></div><div></div><div></div></div><div><div></div><div></div><div></div></div></div><div><div><div><div></div><div></div><div></div></div><div><div></div><div></div><div></div></div><div><div></div><div></div><div></div></div></div><div><div><div><div></div><div></div><div></div></div><div><div></div><div></div><div></div></div><div><div></div><div></div><div></div></div></div></div><div>PAVING OF STREET FROM MKASI CLINIC TO GUTSHWA<br/>TRADITIONAL COUNCIL</div></div></div></div></div></div></div></td></tr></div></div></div></div>   |  |   |              |          |   |   |  |   | <div><div><div><div></div><div></div><div></div></div><div><div></div><div></div><div></div></div><div><div></div><div></div><div></div></div></div><div><div><div><div></div><div></div><div></div></div><div><div></div><div></div><div></div></div><div><div></div><div></div><div></div></div></div><div><div><div><div></div><div></div><div></div></div><div><div></div><div></div><div></div></div><div><div></div><div></div><div></div></div></div></div><div>19 ROTHERY STREET,<br/>MBOMBELA,<br/>1201 SOUTH AFRICA</div><div><div><div><div></div><div></div><div></div></div><div><div></div><div></div><div></div></div><div><div></div><div></div><div></div></div></div><div><div><div><div></div><div></div><div></div></div><div><div></div><div></div><div></div></div><div><div></div><div></div><div></div></div></div><div><div><div><div></div><div></div><div></div></div><div><div></div><div></div><div></div></div><div><div></div><div></div><div></div></div></div></div><div>info@rasikconsulting.co.za<br/>Tel: +27 13 755 3230</div></div><div><div><div><div></div><div></div><div></div></div><div><div></div><div></div><div></div></div><div><div></div><div></div><div></div></div></div><div><div><div><div></div><div></div><div></div></div><div><div></div><div></div><div></div></div><div><div></div><div></div><div></div></div></div><div><div><div><div></div><div></div><div></div></div><div><div></div><div></div><div></div></div><div><div></div><div></div><div></div></div></div></div><div>CITY OF<br/>MBOMBELA</div><div>THE ULTIMATE DESTINATION</div></div><div>1 NEL STREET<br/>CIVIL CENTRE<br/>MBOMBELA<br/>1201,<br/>TEL: 013 759 2190</div></div><div><div><div><div></div><div></div><div></div></div><div><div></div><div></div><div></div></div><div><div></div><div></div><div></div></div></div><div><div><div><div></div><div></div><div></div></div><div><div></div><div></div><div></div></div><div><div></div><div></div><div></div></div></div><div><div><div><div></div><div></div><div></div></div><div><div></div><div></div><div></div></div><div><div></div><div></div><div></div></div></div></div><div>MUNICIPAL REPRESENTATIVE</div><div>DATE:</div></div><div><div><div><div></div><div></div><div></div></div><div><div></div><div></div><div></div></div><div><div></div><div></div><div></div></div></div><div><div><div><div></div><div></div><div></div></div><div><div></div><div></div><div></div></div><div><div></div><div></div><div></div></div></div><div><div><div><div></div><div></div><div></div></div><div><div></div><div></div><div></div></div><div><div></div><div></div><div></div></div></div></div><div>PAVING OF STREET FROM MKASI CLINIC TO GUTSHWA<br/>TRADITIONAL COUNCIL</div></div></div></div></div></div></div>   | |
|     |       |                           |              |            |              |          |   | <div><div><div><div></div><div></div><div></div></div><div><div></div><div></div><div></div></div><div><div></div><div></div><div></div></div></div><div><div><div><div></div><div></div><div></div></div><div><div></div><div></div><div></div></div><div><div></div><div></div><div></div></div></div><div><div><div><div></div><div></div><div></div></div><div><div></div><div></div><div></div></div><div><div></div><div></div><div></div></div></div></div><div>19 ROTHERY STREET,<br/>MBOMBELA,<br/>1201 SOUTH AFRICA</div><div><div><div><div></div><div></div><div></div></div><div><div></div><div></div><div></div></div><div><div></div><div></div><div></div></div></div><div><div><div><div></div><div></div><div></div></div><div><div></div><div></div><div></div></div><div><div></div><div></div><div></div></div></div><div><div><div><div></div><div></div><div></div></div><div><div></div><div></div><div></div></div><div><div></div><div></div><div></div></div></div></div><div>info@rasikconsulting.co.za<br/>Tel: +27 13 755 3230</div></div><div><div><div><div></div><div></div><div></div></div><div><div></div><div></div><div></div></div><div><div></div><div></div><div></div></div></div><div><div><div><div></div><div></div><div></div></div><div><div></div><div></div><div></div></div><div><div></div><div></div><div></div></div></div><div><div><div><div></div><div></div><div></div></div><div><div></div><div></div><div></div></div><div><div></div><div></div><div></div></div></div></div><div>CITY OF<br/>MBOMBELA</div><div>THE ULTIMATE DESTINATION</div></div><div>1 NEL STREET<br/>CIVIL CENTRE<br/>MBOMBELA<br/>1201,<br/>TEL: 013 759 2190</div></div><div><div><div><div></div><div></div><div></div></div><div><div></div><div></div><div></div></div><div><div></div><div></div><div></div></div></div><div><div><div><div></div><div></div><div></div></div><div><div></div><div></div><div></div></div><div><div></div><div></div><div></div></div></div><div><div><div><div></div><div></div><div></div></div><div><div></div><div></div><div></div></div><div><div></div><div></div><div></div></div></div></div><div>MUNICIPAL REPRESENTATIVE</div><div>DATE:</div></div><div><div><div><div></div><div></div><div></div></div><div><div></div><div></div><div></div></div><div><div></div><div></div><div></div></div></div><div><div><div><div></div><div></div><div></div></div><div><div></div><div></div><div></div></div><div><div></div><div></div><div></div></div></div><div><div><div><div></div><div></div><div></div></div><div><div></div><div></div><div></div></div><div><div></div><div></div><div></div></div></div></div><div>PAVING OF STREET FROM MKASI CLINIC TO GUTSHWA<br/>TRADITIONAL COUNCIL (WARD 31)</div><div>CULVERT INSTALLATION</div></div><div><div><div><div></div><div></div><div></div></div><div><div></div><div></div><div></div></div><div><div></div><div></div><div></div></div></div><div>REVISION:<br/>00</div><div>CONTRACT NO.</div><div>DRAWING NUMBER:<br/>COM 07/2024-STW-019</div><div>COPYRIGHT PROTECTED</div></div><div><div><div><div></div><div></div><div></div></div><div><div></div><div></div><div></div></div><div><div></div><div></div><div></div></div></div><div>SCALE:</div><div>PROJECT STATUS:<br/>CONSTRUCTION DRAWING</div><div>PAPER SIZE:<br/>A0</div></div></div><tr><td></td><td></td><td></td><td></td><td></td><td></td><td></td><td rowspan="2"><div><div><div><div></div><div></div><div></div></div><div><div></div><div></div><div></div></div><div><div></div><div></div><div></div></div></div><div><div><div><div></div><div></div><div></div></div><div><div></div><div></div><div></div></div><div><div></div><div></div><div></div></div></div><div><div><div><div></div><div></div><div></div></div><div><div></div><div></div><div></div></div><div><div></div><div></div><div></div></div></div></div><div>19 ROTHERY STREET,<br/>MBOMBELA,<br/>1201 SOUTH AFRICA</div><div><div><div><div></div><div></div><div></div></div><div><div></div><div></div><div></div></div><div><div></div><div></div><div></div></div></div><div><div><div><div></div><div></div><div></div></div><div><div></div><div></div><div></div></div><div><div></div><div></div><div></div></div></div><div><div><div><div></div><div></div><div></div></div><div><div></div><div></div><div></div></div><div><div></div><div></div><div></div></div></div></div><div>info@rasikconsulting.co.za<br/>Tel: +27 13 755 3230</div></div><div><div><div><div></div><div></div><div></div></div><div><div></div><div></div><div></div></div><div><div></div><div></div><div></div></div></div><div><div><div><div></div><div></div><div></div></div><div><div></div><div></div><div></div></div><div><div></div><div></div><div></div></div></div><div><div><div><div></div><div></div><div></div></div><div><div></div><div></div><div></div></div><div><div></div><div></div><div></div></div></div></div><div>CITY OF<br/>MBOMBELA</div><div>THE ULTIMATE DESTINATION</div></div><div>1 NEL STREET<br/>CIVIL CENTRE<br/>MBOMBELA<br/>1201,<br/>TEL: 013 759 2190</div></div><div><div><div><div></div><div></div><div></div></div><div><div></div><div></div><div></div></div><div><div></div><div></div><div></div></div></div><div><div><div><div></div><div></div><div></div></div><div><div></div><div></div><div></div></div><div><div></div><div></div><div></div></div></div><div><div><div><div></div><div></div><div></div></div><div><div></div><div></div><div></div></div><div><div></div><div></div><div></div></div></div></div><div>MUNICIPAL REPRESENTATIVE</div><div>DATE:</div></div><div><div><div><div></div><div></div><div></div></div><div><div></div><div></div><div></div></div><div><div></div><div></div><div></div></div></div><div><div><div><div></div><div></div><div></div></div><div><div></div><div></div><div></div></div><div><div></div><div></div><div></div></div></div><div><div><div><div></div><div></div><div></div></div><div><div></div><div></div><div></div></div><div><div></div><div></div><div></div></div></div></div><div>PAVING OF STREET FROM MKASI CLINIC TO GUTSHWA<br/>TRADITIONAL COUNCIL (WARD 31)</div><div>CULVERT INSTALLATION</div></div><div><div><div><div></div><div></div><div></div></div><div><div></div><div></div><div></div></div><div><div></div><div></div><div></div></div></div><div>REVISION:<br/>00</div><div>CONTRACT NO.</div><div>DRAWING NUMBER:<br/>COM 07/2024-STW-019</div><div>COPYRIGHT PROTECTED</div></div><div><div><div><div></div><div></div><div></div></div><div><div></div><div></div><div></div></div><div><div></div><div></div><div></div></div></div><div>SCALE:</div><div>PROJECT STATUS:<br/>CONSTRUCTION DRAWING</div><div>PAPER SIZE:<br/>A0</div></div></div><tr><td></td><td></td><td></td><td></td><td></td><td></td><td></td><td rowspan="2"><div><div><div><div></div><div></div><div></div></div><div><div></div><div></div><div></div></div><div><div></div><div></div><div></div></div></div><div><div><div><div></div><div></div><div></div></div><div><div></div><div></div><div></div></div><div><div></div><div></div><div></div></div></div><div><div><div><div></div><div></div><div></div></div><div><div></div><div></div><div></div></div><div><div></div><div></div><div></div></div></div></div><div>19 ROTHERY STREET,<br/>MBOMBELA,<br/>1201 SOUTH AFRICA</div><div><div><div><div></div><div></div><div></div></div><div><div></div><div></div><div></div></div><div><div></div><div></div><div></div></div></div><div><div><div><div></div><div></div><div></div></div><div><div></div><div></div><div></div></div><div><div></div><div></div><div></div></div></div><div><div><div><div></div><div></div><div></div></div><div><div></div><div></div><div></div></div><div><div></div><div></div><div></div></div></div></div><div>info@rasikconsulting.co.za<br/>Tel: +27 13 755 3230</div></div><div><div><div><div></div><div></div><div></div></div><div><div></div><div></div><div></div></div><div><div></div><div></div><div></div></div></div><div><div>v><div></div><div></div><div></div></div><div><div></div><div></div><div></div></div><div><div></div><div></div><div></div></div></div></div><div>PAVING OF STREET FROM MKASI CLINIC TO GUTSHWA<br/>TRADITIONAL COUNCIL (WARD 31)</div><div>CULVERT INSTALLATION</div></div><div><div><div><div></div><div></div><div></div></div><div><div></div><div></div><div></div></div><div><div></div><div></div><div></div></div></div><div>REVISION:<br/>00</div><div>CONTRACT NO.</div><div>DRAWING NUMBER:<br/>COM 07/2024-STW-019</div><div>COPYRIGHT PROTECTED</div></div><div><div><div><div></div><div></div><div></div></div><div><div></div><div></div><div></div></div><div><div></div><div></div><div></div></div></div><div>SCALE:</div><div>PROJECT STATUS:<br/>CONSTRUCTION DRAWING</div><div>PAPER SIZE:<br/>A0</div></div></div><tr><td></td><td></td><td></td><td></td><td></td><td></td><td></td><td rowspan="2"><div><div><div><div></div><div></div><div></div></div><div><div></div><div></div><div></div></div><div><div></div><div></div><div></div></div></div><div><div><div><div></div><div></div><div></div></div><div><div></div><div></div><div></div></div><div><div></div><div></div><div></div></div></div><div><div><div><div></div><div></div><div></div></div><div><div></div><div></div><div></div></div><div><div></div><div></div><div></div></div></div></div><div>19 ROTHERY STREET,<br/>MBOMBELA,<br/>1201 SOUTH AFRICA</div><div><div><div><div></div><div></div><div></div></div><div><div></div><div></div><div></div></div><div><div></div><div></div><div></div></div></div><div><div><div><div></div><div></div><div></div></div><div><div></div><div></div><div></div></div><div><div></div><div></div>OF STREET FROM MKASI CLINIC TO GUTSHWA<br/>TRADITIONAL COUNCIL (WARD 31)</div><div>CULVERT INSTALLATION</div></div><div><div><div><div></div><div></div><div></div></div><div><div></div><div></div><div></div></div><div><div></div><div></div><div></div></div></div><div>REVISION:<br/>00</div><div>CONTRACT NO.</div><div>DRAWING NUMBER:<br/>COM 07/2024-STW-019</div><div>COPYRIGHT PROTECTED</div></div><div><div><div><div></div><div></div><div></div></div><div><div></div><div></div><div></div></div><div><div></div><div></div><div></div></div></div><div>SCALE:</div><div>PROJECT STATUS:<br/>CONSTRUCTION DRAWING</div><div>PAPER SIZE:<br/>A0</div></div></div><tr><td></td><td></td><td></td><td></td><td></td><td></td><td></td><td rowspan="2"><div><div><div><div></div><div></div><div></div></div><div><div></div><div></div><div></div></div><div><div></div><div></div><div></div></div></div><div><div><div><div></div><div></div><div></div></div><div><div></div><div></div><div></div></div><div><div></div><div></div><div></div></div></div><div><div><div><div></div><div></div><div></div></div><div><div></div><div></div><div></div></div><div><div></div><div></div><div></div></div></div></div><div>19 ROTHERY STREET,<br/>MBOMBELA,<br/>1201 SOUTH AFRICA</div><div><div><div><div></div><div></div><div></div></div><div><div></div><div></div><div></div></div><div><div></div><div></div><div></div></div></div><div><div><div><div></div><div></div><div></div></div><div><div></div><div></div><div></div></div><div><div></div><div></div><div></div></div></div><div><div><div><div></div><div></div><div></div></div><div><div></div><div></div><div></div></div><div><div></div><div></div><div></div></div></div></div><div>info@rasikconsulting.co.za<br/>Tel: +27 13 755 3230</div></div><div><div><div><div></div><div></div><div></div></div><div><div></div><div></div><div></div></div><div><div></div><div></div><div></div></div></div><div><div><div><div></div><div></div><div></div></div><div><div></div><div></div><div></div></div><div><div></div><div></div><div></div></div></div><div><div><div><div></div><div></div><div></div></div><div><div></div><div></div><div></div></div><div><div></div><div></div><div></div></div></div></div><div>CITY OF<br/>MBOMBELA</div><div>THE ULTIMATE DESTINATION</div></div><div>1 NEL STREET<br/>CIVIL CENTRE<br/>MBOMBELA<br/>1201,<br/>TEL: 013 759 2190</div></div><div><div><div><div></div><div></div><div></div></div><div><div></div><div></div><div></div></div><div><div></div><div></div><div></div></div></div><div><div><div><div></div><div></div><div></div></div><div><div></div><div></div><div></div></div><div><div></div><div></div><div></div></div></div><div><div><div><div></div><div></div><div></div></div><div><div></div><div></div><div></div></div><div><div></div><div></div><div></div></div></div></div><div>MUNICIPAL REPRESENTATIVE</div><div>DATE:</div></div><div><div><div><div></div><div></div><div></div></div><div><div></div><div></div><div></div></div><div><div></div><div></div><div></div></div></div><div><div><div><div></div><div></div><div></div></div><div><div></div><div></div><div></div></div><div><div></div><div></div><div></div></div></div><div><div><div><div></div><div></div><div></div></div><div><div></div><div></div><div></div></div><div><div></div><div></div><div></div></div></div></div><div>PAVING OF STREET FROM MKASI CLINIC TO GUTSHWA<br/>TRADITIONAL COUNCIL</div></div></div></div></div></div></div></td></tr></div></div></div></div>   |   |            |                         |             |          |   |              |   |   | <div><div><div><div></div><div></div><div></div></div><div><div></div><div></div><div></div></div><div><div></div><div></div><div></div></div></div><div><div><div><div></div><div></div><div></div></div><div><div></div><div></div><div></div></div><div><div></div><div></div><div></div></div></div><div><div><div><div></div><div></div><div></div></div><div><div></div><div></div><div></div></div><div><div></div><div></div><div></div></div></div></div><div>19 ROTHERY STREET,<br/>MBOMBELA,<br/>1201 SOUTH AFRICA</div><div><div><div><div></div><div></div><div></div></div><div><div></div><div></div><div></div></div><div><div></div><div></div><div></div></div></div><div><div><div><div></div><div></div><div></div></div><div><div></div><div></div><div></div></div><div><div></div><div></div><div></div></div></div><div><div><div><div></div><div></div><div></div></div><div><div></div><div></div><div></div></div><div><div></div><div></div><div></div></div></div></div><div>info@rasikconsulting.co.za<br/>Tel: +27 13 755 3230</div></div><div><div><div><div></div><div></div><div></div></div><div><div></div><div></div><div></div></div><div><div></div><div></div><div></div></div></div><div><div><div><div></div><div></div><div></div></div><div><div></div><div></div><div></div></div><div><div></div><div></div><div></div></div></div><div><div><div><div></div><div></div><div></div></div><div><div></div><div></div><div></div></div><div><div></div><div></div><div></div></div></div></div><div>CITY OF<br/>MBOMBELA</div><div>THE ULTIMATE DESTINATION</div></div><div>1 NEL STREET<br/>CIVIL CENTRE<br/>MBOMBELA<br/>1201,<br/>TEL: 013 759 2190</div></div><div><div><div><div></div><div></div><div></div></div><div><div></div><div></div><div></div></div><div><div></div><div></div><div></div></div></div><div><div><div><div></div><div></div><div></div></div><div><div></div><div></div><div></div></div><div><div></div><div></div><div></div></div></div><div><div><div><div></div><div></div><div></div></div><div><div></div><div></div><div></div></div><div><div></div><div></div><div></div></div></div></div><div>MUNICIPAL REPRESENTATIVE</div><div>DATE:</div></div><div><div><div><div></div><div></div><div></div></div><div><div></div><div></div><div></div></div><div><div></div><div></div><div></div></div></div><div><div><div><div></div><div></div><div></div></div><div><div></div><div></div><div></div></div><div><div></div><div></div><div></div></div></div><div><div><div><div></div><div></div><div></div></div><div><div></div><div></div><div></div></div><div><div></div><div></div><div></div></div></div></div><div>PAVING OF STREET FROM MKASI CLINIC TO GUTSHWA<br/>TRADITIONAL COUNCIL</div></div></div></div></div></div></div>   | |
|     |       |                           |              |            |              |          |   | <div><div><div><div></div><div></div><div></div></div><div><div></div><div></div><div></div></div><div><div></div><div></div><div></div></div></div><div><div><div><div></div><div></div><div></div></div><div><div></div><div></div><div></div></div><div><div></div><div></div><div></div></div></div><div><div><div><div></div><div></div><div></div></div><div><div></div><div></div><div></div></div><div><div></div><div></div><div></div></div></div></div><div>19 ROTHERY STREET,<br/>MBOMBELA,<br/>1201 SOUTH AFRICA</div><div><div><div><div></div><div></div><div></div></div><div><div></div><div></div><div></div></div><div><div></div><div></div><div></div></div></div><div><div><div><div></div><div></div><div></div></div><div><div></div><div></div><div></div></div><div><div></div><div></div><div></div></div></div><div><div><div><div></div><div></div><div></div></div><div><div></div><div></div><div></div></div><div><div></div><div></div><div></div></div></div></div><div>info@rasikconsulting.co.za<br/>Tel: +27 13 755 3230</div></div><div><div><div><div></div><div></div><div></div></div><div><div></div><div></div><div></div></div><div><div></div><div></div><div></div></div></div><div><div><div><div></div><div></div><div></div></div><div><div></div><div></div><div></div></div><div><div></div><div></div><div></div></div></div><div><div><div><div></div><div></div><div></div></div><div><div></div><div></div><div></div></div><div><div></div><div></div><div></div></div></div></div><div>CITY OF<br/>MBOMBELA</div><div>THE ULTIMATE DESTINATION</div></div><div>1 NEL STREET<br/>CIVIL CENTRE<br/>MBOMBELA<br/>1201,<br/>TEL: 013 759 2190</div></div><div><div><div><div></div><div></div><div></div></div><div><div></div><div></div><div></div></div><div><div></div><div></div><div></div></div></div><div><div><div><div></div><div></div><div></div></div><div><div></div><div></div><div></div></div><div><div></div><div></div><div></div></div></div><div><div><div><div></div><div></div><div></div></div><div><div></div><div></div><div></div></div><div><div></div><div></div><div></div></div></div></div><div>MUNICIPAL REPRESENTATIVE</div><div>DATE:</div></div><div><div><div><div></div><div></div><div></div></div><div><div></div><div></div><div></div></div><div><div></div><div></div><div></div></div></div><div><div><div><div></div><div></div><div></div></div><div><div></div><div></div><div></div></div><div><div></div><div></div><div></div></div></div><div><div><div><div></div><div></div><div></div></div><div><div></div><div></div><div></div></div><div><div></div><div></div><div></div></div></div></div><div>PAVING OF STREET FROM MKASI CLINIC TO GUTSHWA<br/>TRADITIONAL COUNCIL</div></div></div></div></div></div></div>   | |




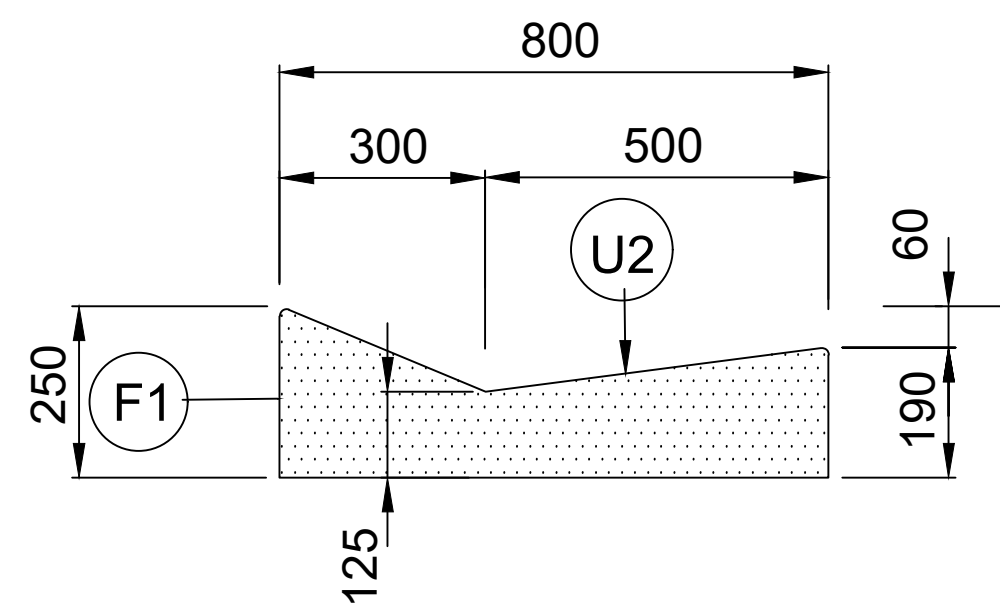


CROSS SECTION OF TYPE 'A'  
CONCRETE SIDE DRAIN  
SCALE 1:20

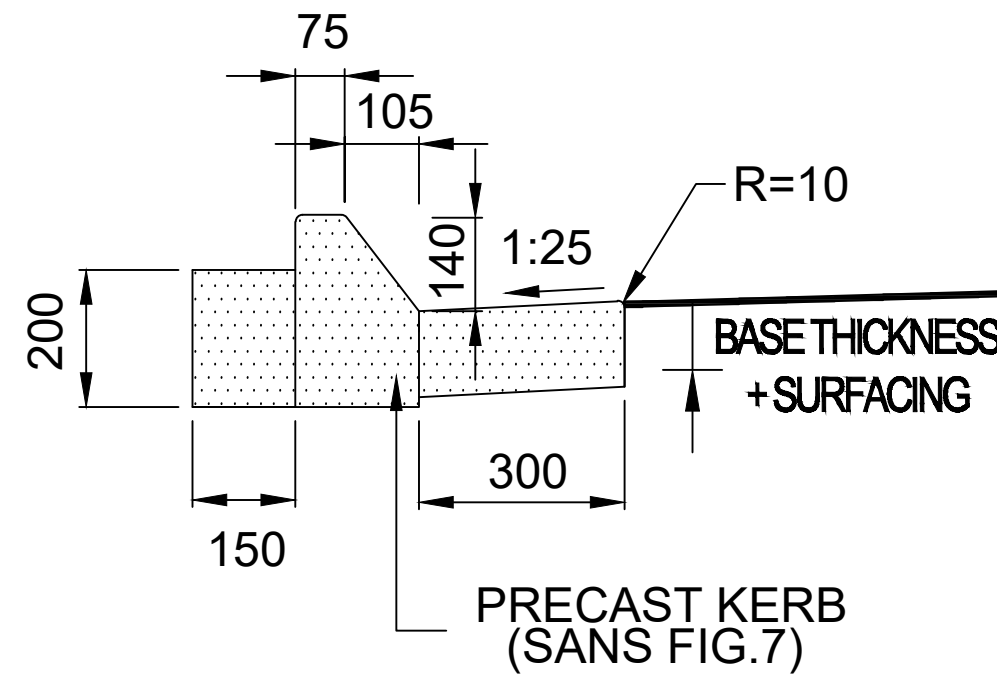


CROSS SECTION OF TYPE 'B'  
SEMI MOUNTABLE KERB (FIG. 7)  
SCALE 1:20

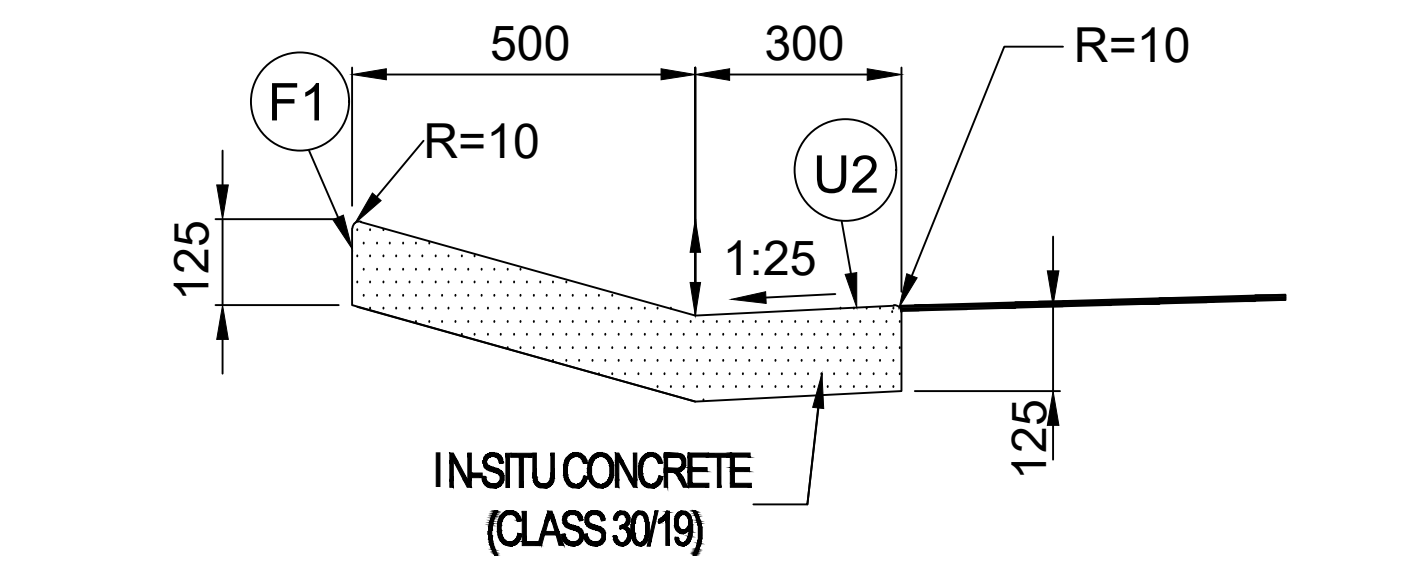


CROSS SECTION OF TYPE 'C'  
MOUNTABLE KERB (RURAL INTERSECTIONS)  
SCALE 1:20

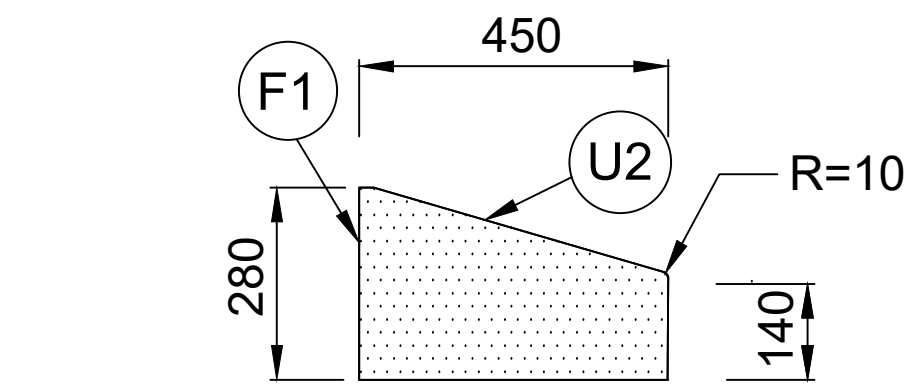


CROSS SECTION OF TYPE 'D'  
MOUNTABLE KERB  
SCALE 1:20

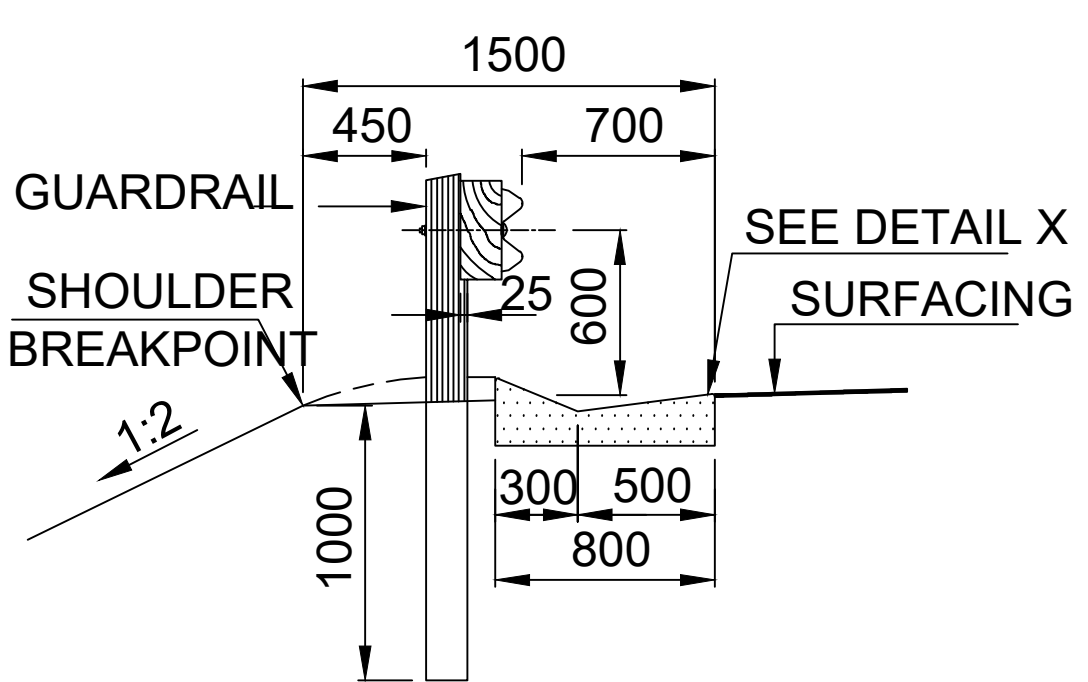


POSITION OF TYPE 'A'  
CONCRETE SIDE DRAIN  
SCALE 1:50

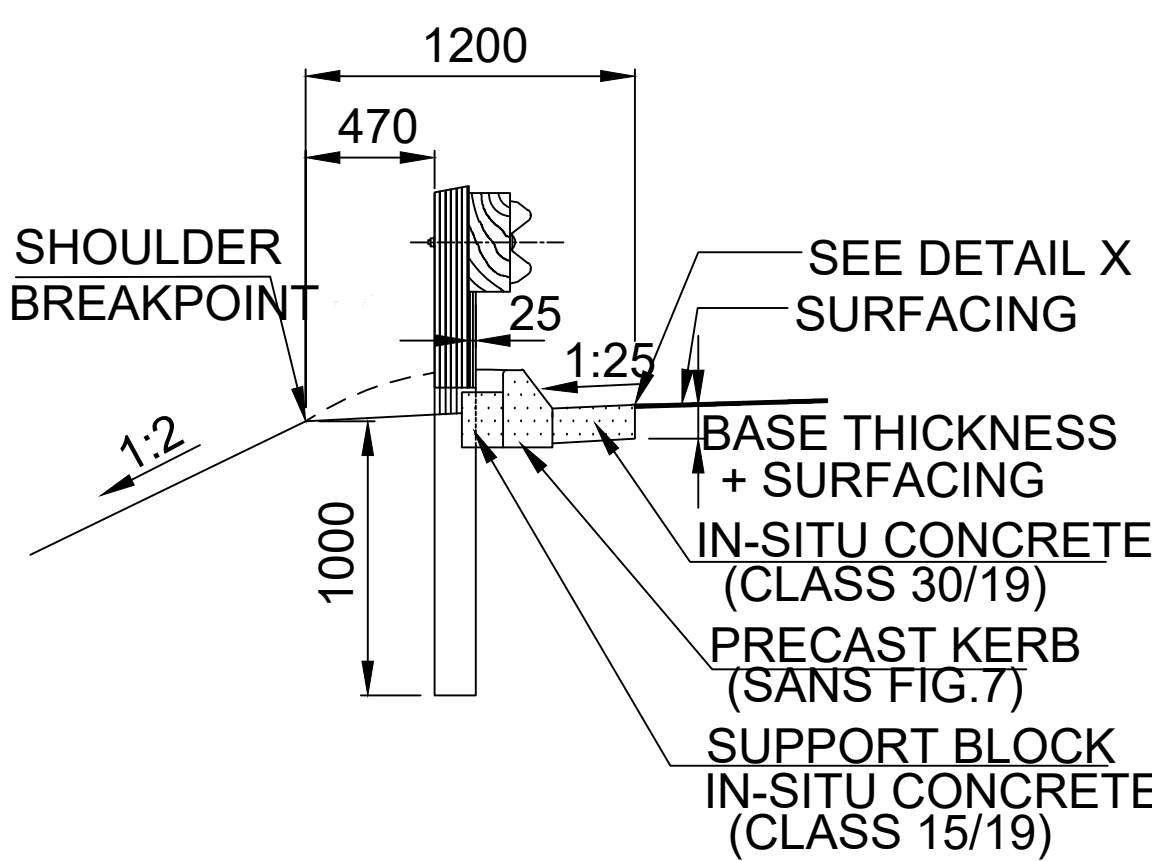


POSITION OF TYPE 'B'  
SEMI MOUNTABLE KERB (FIG. 7)  
SCALE 1:50

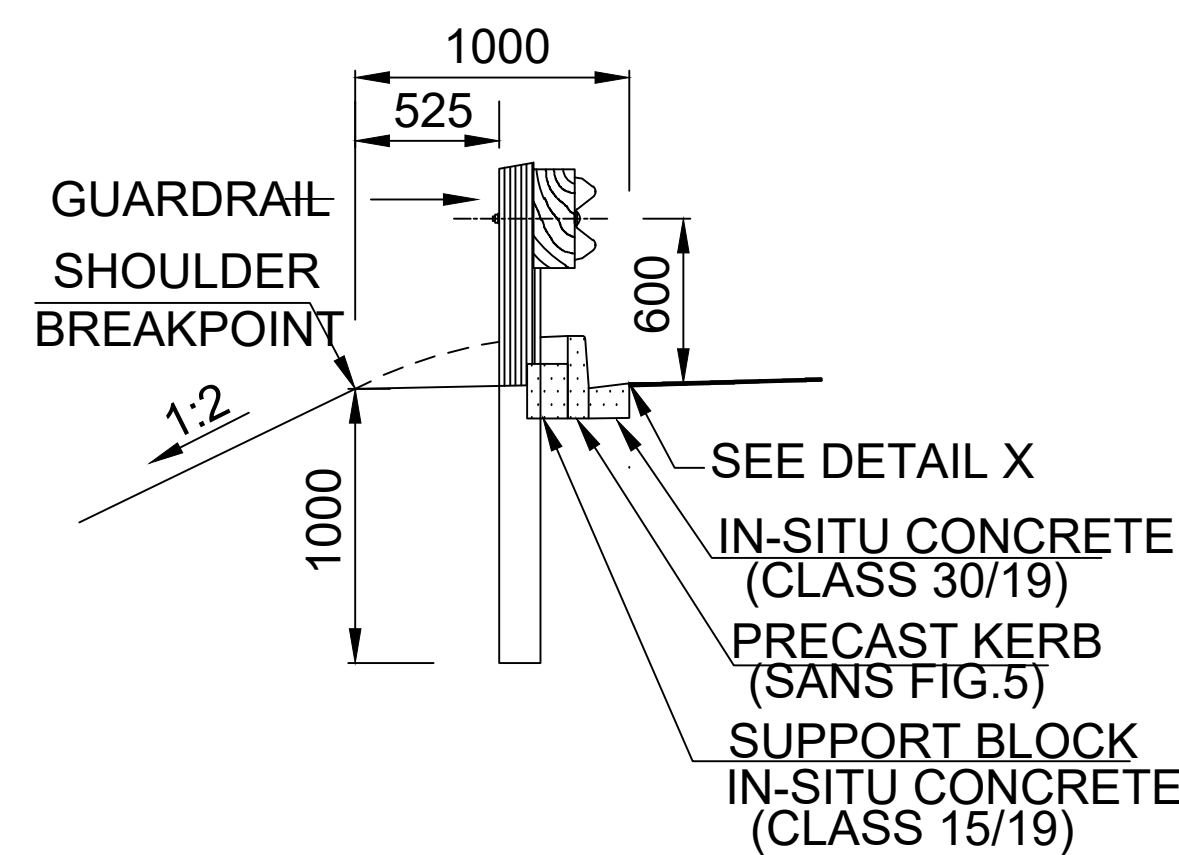


POSITION OF ALTERNATIVE TYPE 'B'  
NON MOUNTABLE KERB (FIG. 5)  
SCALE 1:50

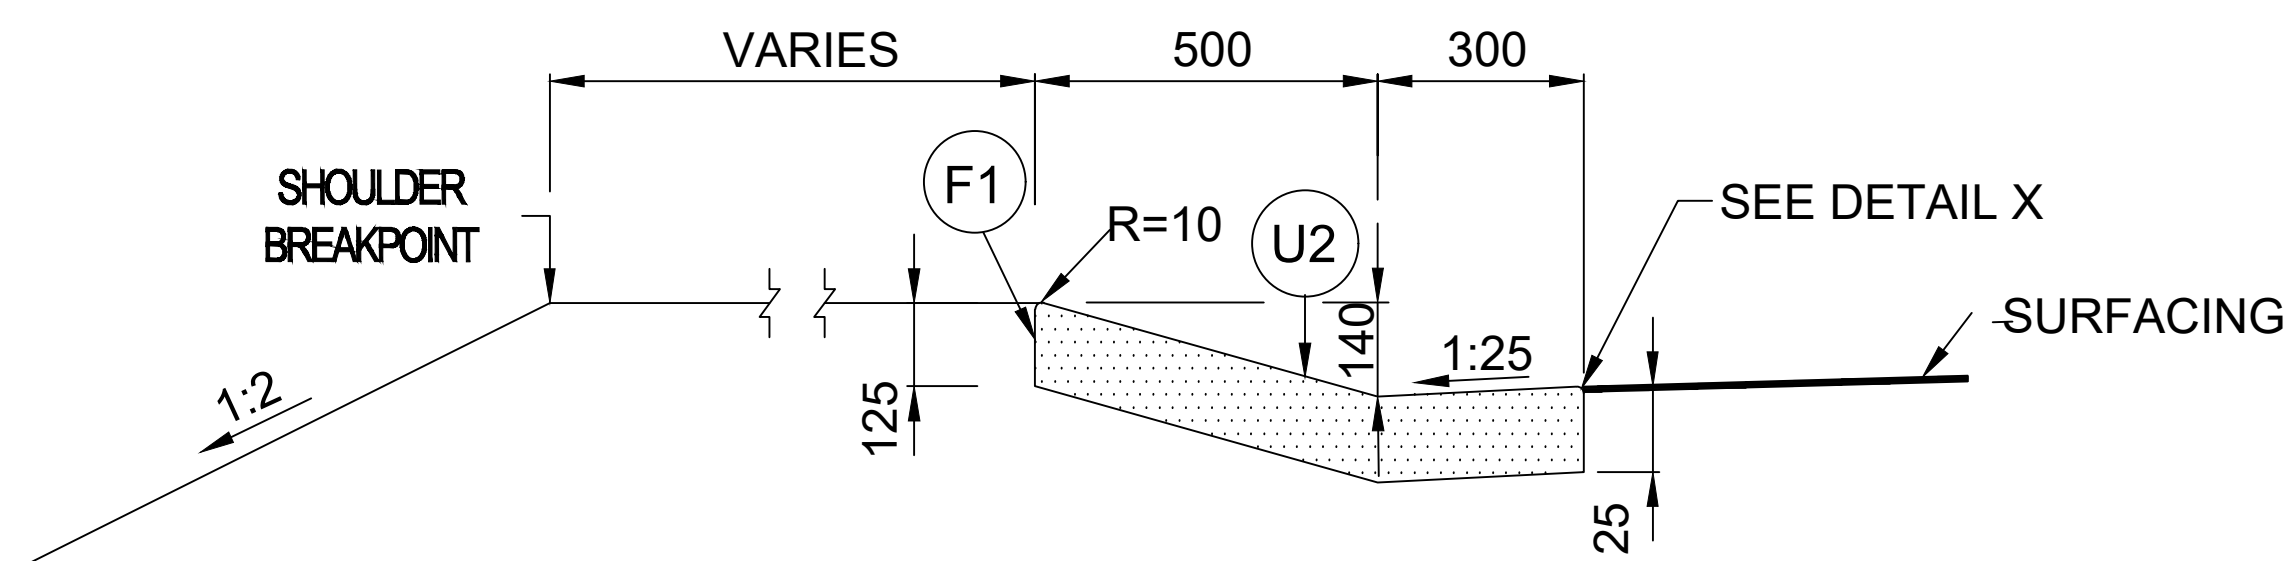


POSITION OF TYPE 'C'  
MOUNTABLE KERB  
SCALE 1:20

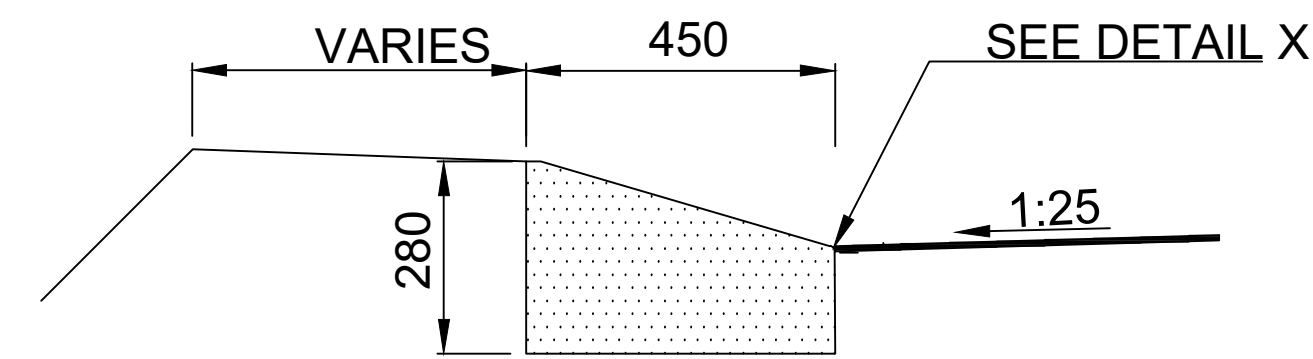


POSITION OF TYPE 'D' MOUNTABLE KERB  
(STREET SECTIONS)  
SCALE 1:20

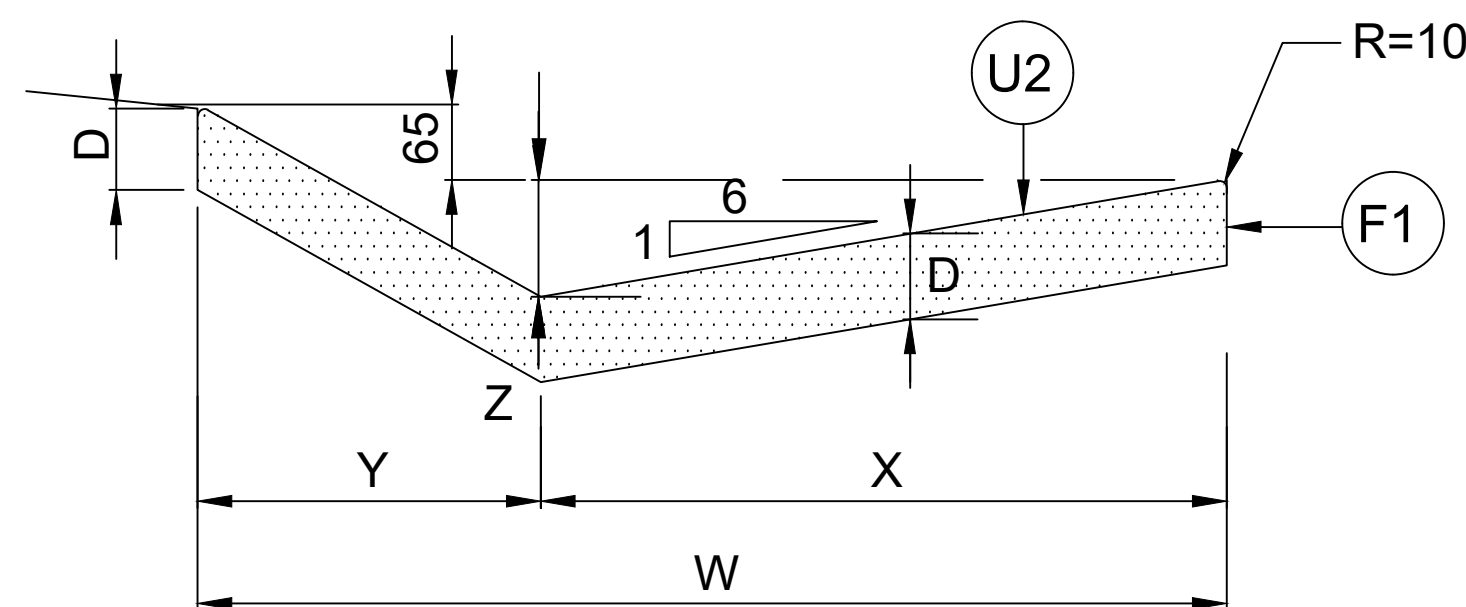

CROSS SECTION OF TYPE 'F'  
CONCRETE SIDE CHANNEL  
N.T.S.

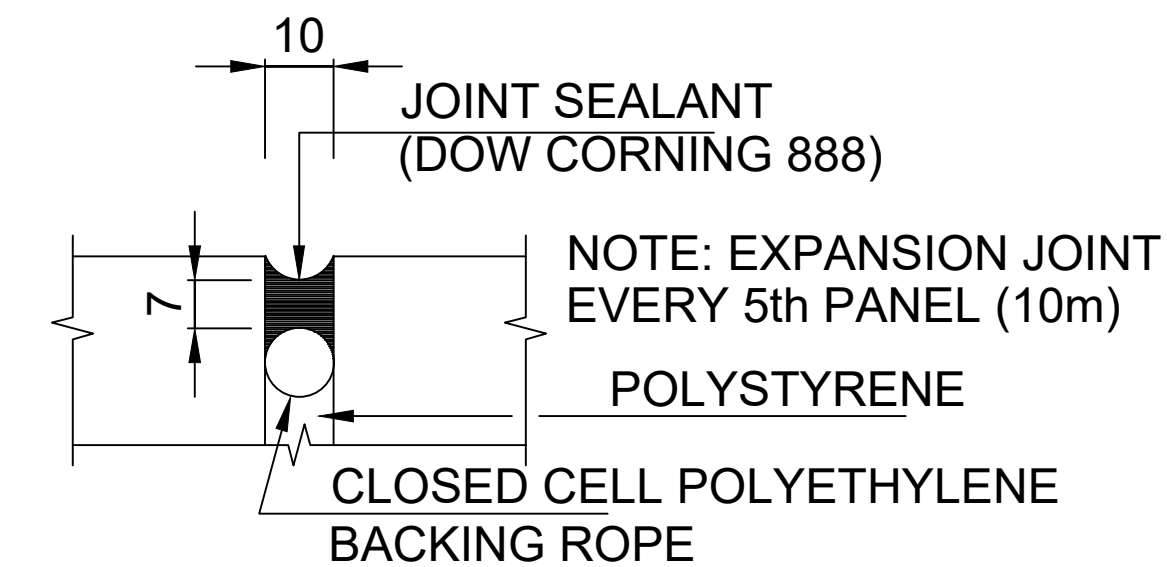

EXPANSION JOINT  
N.T.S.

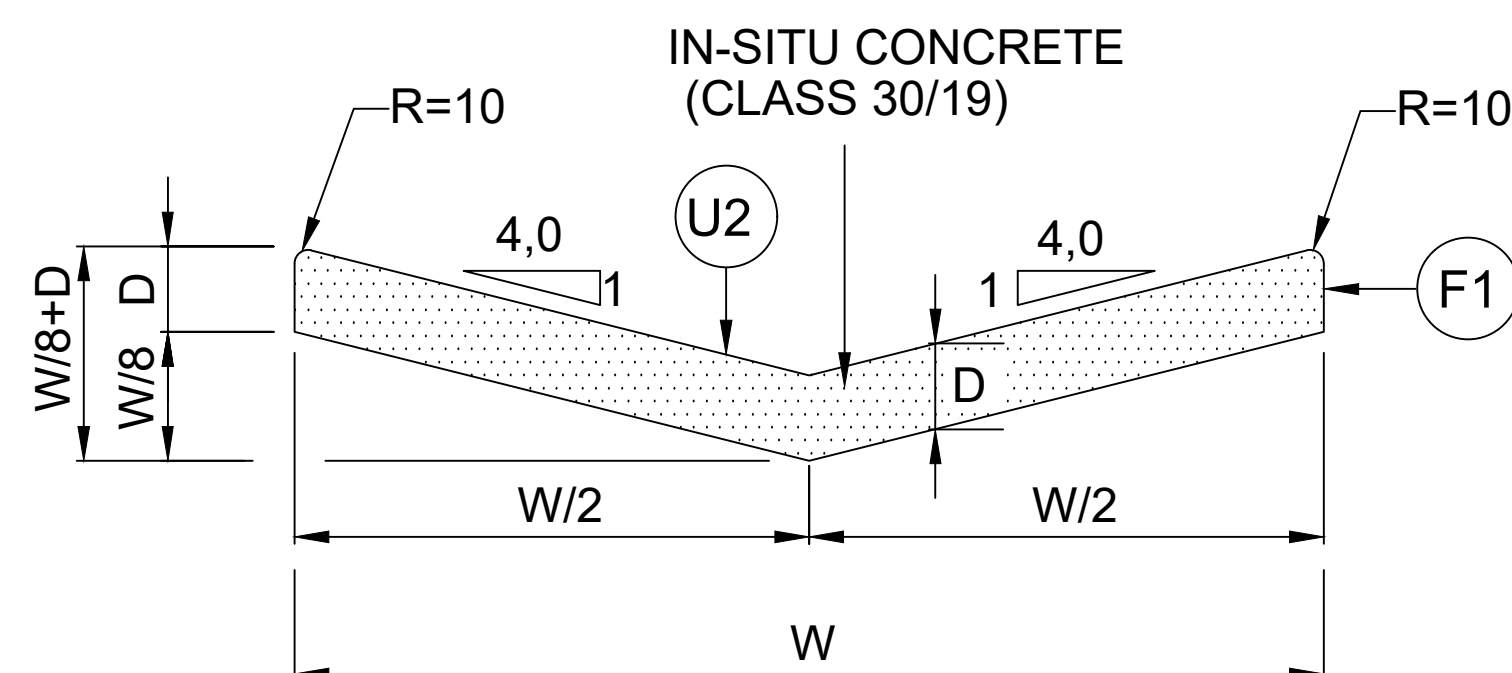


CROSS SECTION OF TYPE 'E'  
CONCRETE CHANNEL  
N.T.S.

| W    | W/2  | W/8 | W/8+D | D<br>UNREINFORCED | D<br>REINFORCED |
|------|------|-----|-------|-------------------|-----------------|
| 1000 | 500  | 125 | 250   | 125               | 100             |
| 1500 | 750  | 188 | 313   | 125               | 100             |
| 2000 | 1000 | 250 | 400   | 150               | 100             |
| 2500 | 1250 | 313 | 463   | 150               | 100             |


DIMENSIONS OF TYPE 'E' CONCRETE CHANNELS

| W    | X    | Y   | Z   | D<br>UNREINFORCED | D<br>REINFORCED |
|------|------|-----|-----|-------------------|-----------------|
| 1000 | 670  | 330 | 110 | 125               | 100             |
| 1500 | 1000 | 500 | 170 | 125               | 100             |
| 2000 | 1330 | 670 | 220 | 150               | 100             |
| 2500 | 1670 | 830 | 280 | 150               | 100             |


DIMENSIONS OF TYPE 'F' CONCRETE CHANNELS

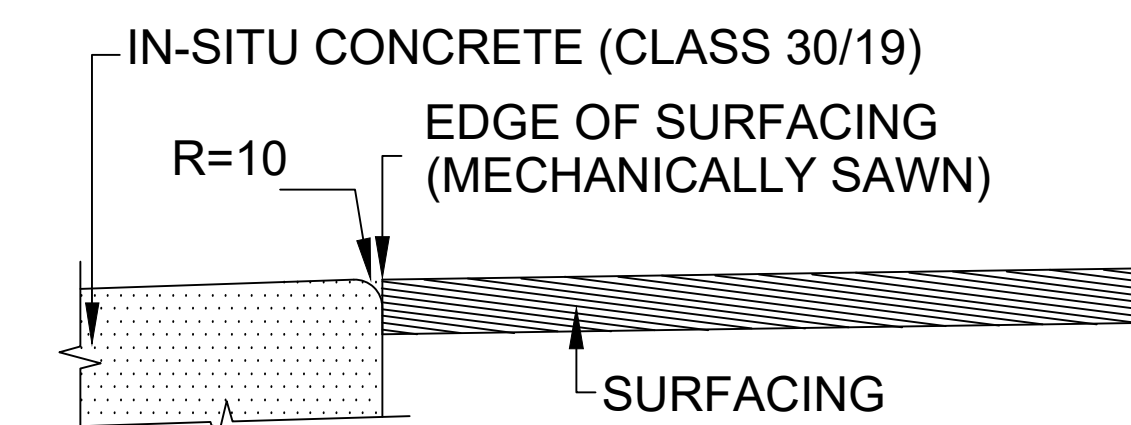

DETAIL X  
SCALE 1:5

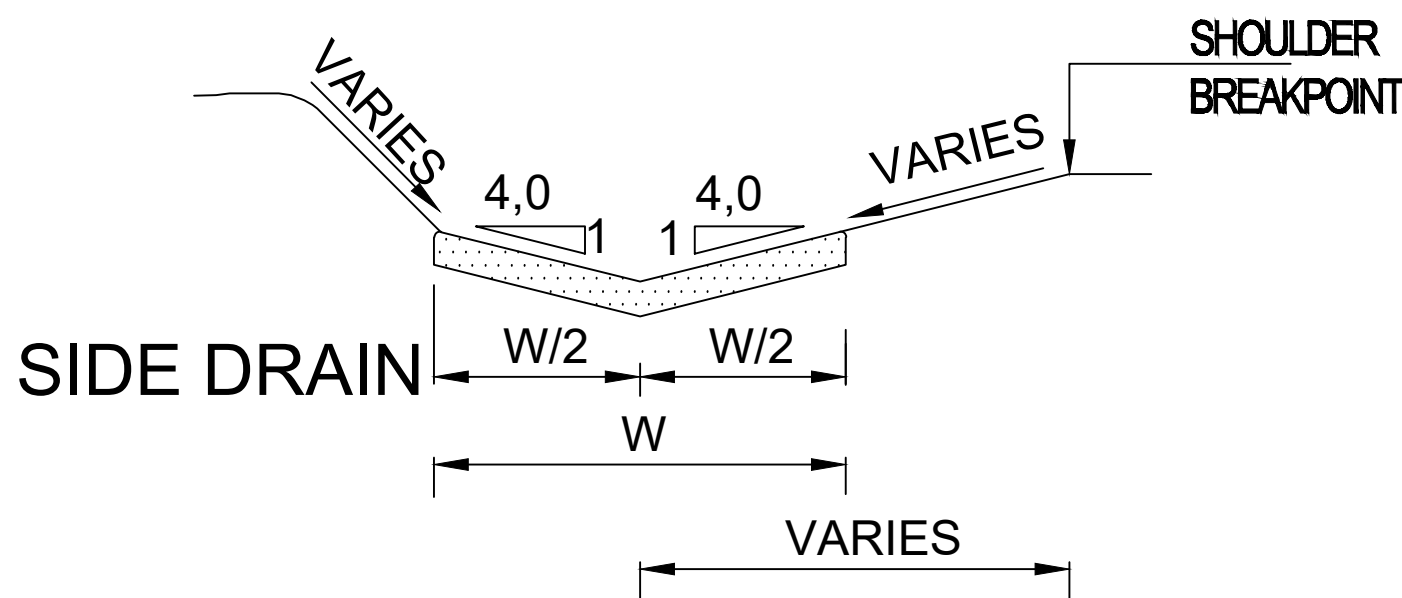


POSITION OF TYPE 'E' CONCRETE CHANNEL

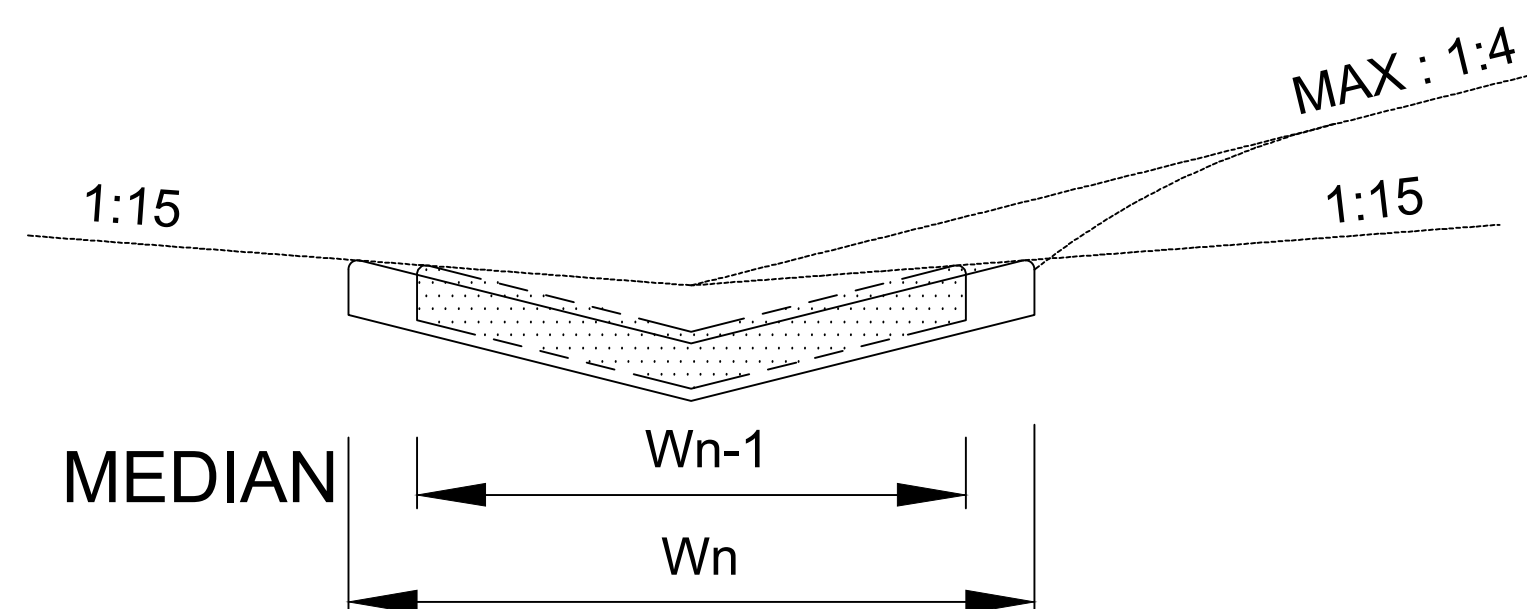

POSITION OF TYPE 'F' CONCRETE CHANNEL

- NOTES :
- ALL CONCRETE CHANNELS AND OTHER DRAINAGE STRUCTURES ON THIS PLAN TO BE CAST USING CLASS 30/19 CONCRETE.
  - TYPES 'E' AND 'F' CONCRETE MUST BE CAST IN ALTERNATIVE LENGTHS OF 2.0m MAXIMUM WITH EXPANSION JOINTS EVERY 5th PANEL (10m)
  - ALL EXPOSED CORNERS MUST BE ROUNDED OF TO A MINIMUM RADIUS OF 10mm.
  - THE TYPE OF SURFACE FINISH IS INDICATED AS F1 & U2.  
F - FORMED SURFACES  
U - UNFORMED SURFACES
  - PRECAST KERBING FIG. 5 & FIG. 7 REFER SANS. 927



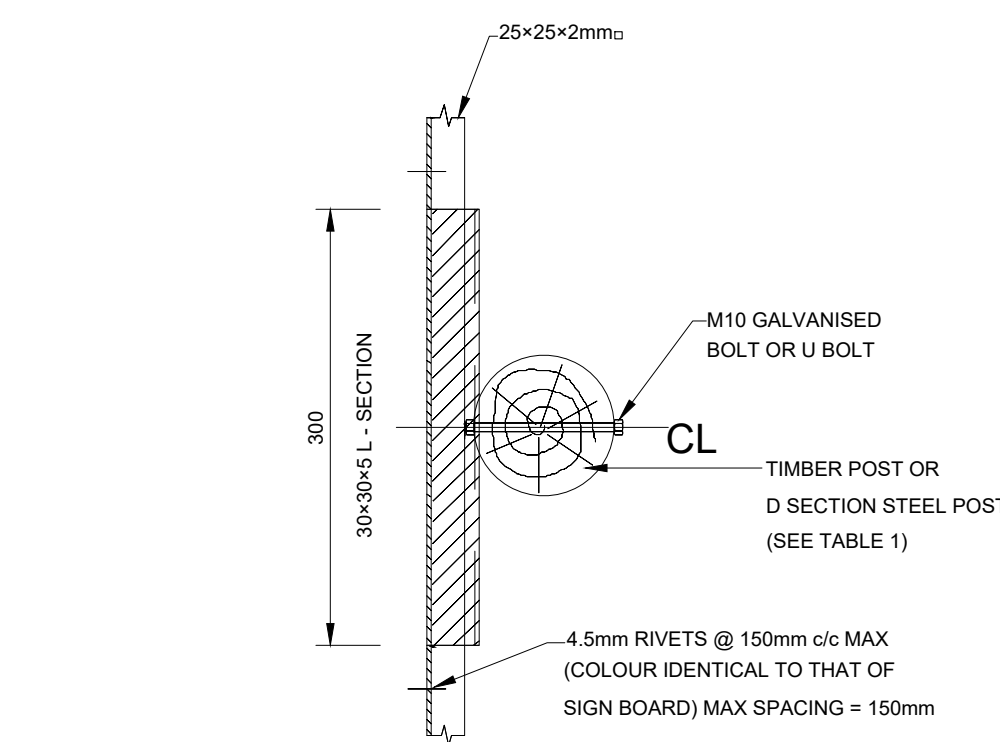

BOLTS TO BE PROVIDED AS ALTERNATIVE FOR ATTACHMENT WITH BOLTS WHEN REQUESTED BY THE ENGINEER

ø12

30\*30\*5L - SECTION

17

12

100

230

15

The diagram illustrates a cross-section of a manhole structure. The top part is a 1:12 soilcrete structure, which can be replaced by other materials as required by the engineer. Below this is a gravel layer. The structure is shown with a 1.5 slope on the left side. Dimensions are indicated: a total height of 300, a height of 200 for the main structure, and a height of 100 for the gravel layer. The width of the structure is labeled as B (TABLE 1). The height of the gravel layer is labeled as D (TABLE 1).

Technical drawing of a timber post and rail section. The drawing shows a cross-section of a timber post (D) and a rail (D) connected by a 10mm thick steel plate. The rail is a 25x25 square hollow section. The steel plate is 10mm thick and has 4.5mm rivets at 150mm centers. The timber post is 30x30 L-section. The drawing also shows a 1:10 max slope and a typical detail. The materials are 100% chromadised or swiwar and M10 galv. (galvanised bolt or rail).

Labels and dimensions:

- 25x25x4 SQUARE HOLLOW SECTION
- 4.5mm RIVETS @ 150mm c/c MAX
- 10mm THICK STEEL PLATE "100% CHROMADISED OR SWIWAR"
- 30x30x5 L-SECTION
- 4.5mm RIVETS @ 150mm c/c MAX
- 25x25x2mm
- 1:10 MAX SLOPE
- TYPICAL
- M10 GALV. (GALVANISED BOLT OR RAIL)
- TIMBER POST OR RAIL SECTION STEEL POST (SEE TABLE1)

| TABLE 1              |             |      |        |        |
|----------------------|-------------|------|--------|--------|
| ERECTION DETAILS     |             |      |        |        |
| TYPE POST            | UPRIGHT     | STAY | D      | B      |
| TIMBER POST AND STAY | 100mm       | 80mm | 600mm  | 850mm  |
| TIMBER POST          | 180mm       | —    | 1000mm | 1450mm |
| D SECTION STEEL POST | 100mm x 4mm | —    | 1000mm | 1450mm |

- | NOTES   |
|---|
| 1. ALL EMBLEMS TO BE DISPLAYED IN FULL COLOUR ON A SEMI - MATT WHITE BACKGROUND.                              |
| 2. DESCRIPTION - MATT - BLACK, SERIES DIN A AND B LETTERS AND NUMBERS ON A SEMI MATT SMOKE - GREY BACKGROUND. |
| 3. BORDER - GREEN NON - REFLECTORIZED.                                                                        |
| 4. TWO SIGN BOARDS SHALL BE ERECTED AT POSITIONS TO BE INDICATED BY THE ENGINEER                              |
| 5. SAACE LOGO IS AVAILABLE FROM SAACE, JOHANNESBURG...                                                        |
| 6. SAFCEC EMBLEM ONLY IF CONTRACTOR IS A MEMBER.                                                              |

| No. | Date:      | ADDITIONS AND AMENDMENTS: | APPROVED BY: |      | DESIGNED BY:             | F. L. M |
|-----|------------|---------------------------|--------------|------|--------------------------|---------|
|     |            |                           | CONS.        | PRE. |                          |         |
| 01  | 05 JUNE 23 | ISSUED FOR TENDERING      |              |      | CHECKED BY:<br>S. KGOMO  |         |
|     |            |                           |              |      | DRAWN BY:<br>C.N.T       |         |
|     |            |                           |              |      | APPROVED BY:<br>S. KGOMO |         |



19 ROTHERY STREET,  
MBOMBELA,  
1201  
SOUTH AFRICA

info@rasikconsulting.co.za  
Tel: +27 13 755 3230



1 NEL STREET  
CIVIL CENTRE  
MBOMBELA  
1200,  
  
TEL: 013 759 2190

| APPROVED                 |   |
|--------------------------|---|
|                          | THIS APPROVAL IS FOR PROCEDURAL AND ADMINISTRATIVE REVIEW PURPOSES ONLY AND DOES NOT ATTRACT LEGAL LIABILITY OF ANY KIND FROM WHATSOEVER OR HOWEVER ARISING |
| MUNICIPAL REPRESENTATIVE | _____   |
| DATE:                    | _____   |

CONTRACT NO.

DRAWING NUMBER:  
COM 07/2024-STW-021

PAVING OF STREET FROM MKASI CLINIC TO GUTSHWA TRADITIONAL COUNCIL (WARD 31)

---

CONTRACT NAMEBOARD







REVISION:  
00

PROJECT STATUS:  
TENDER DRAWING


PAPER SIZE:  
A0

COPYRIGHT PROTECTED



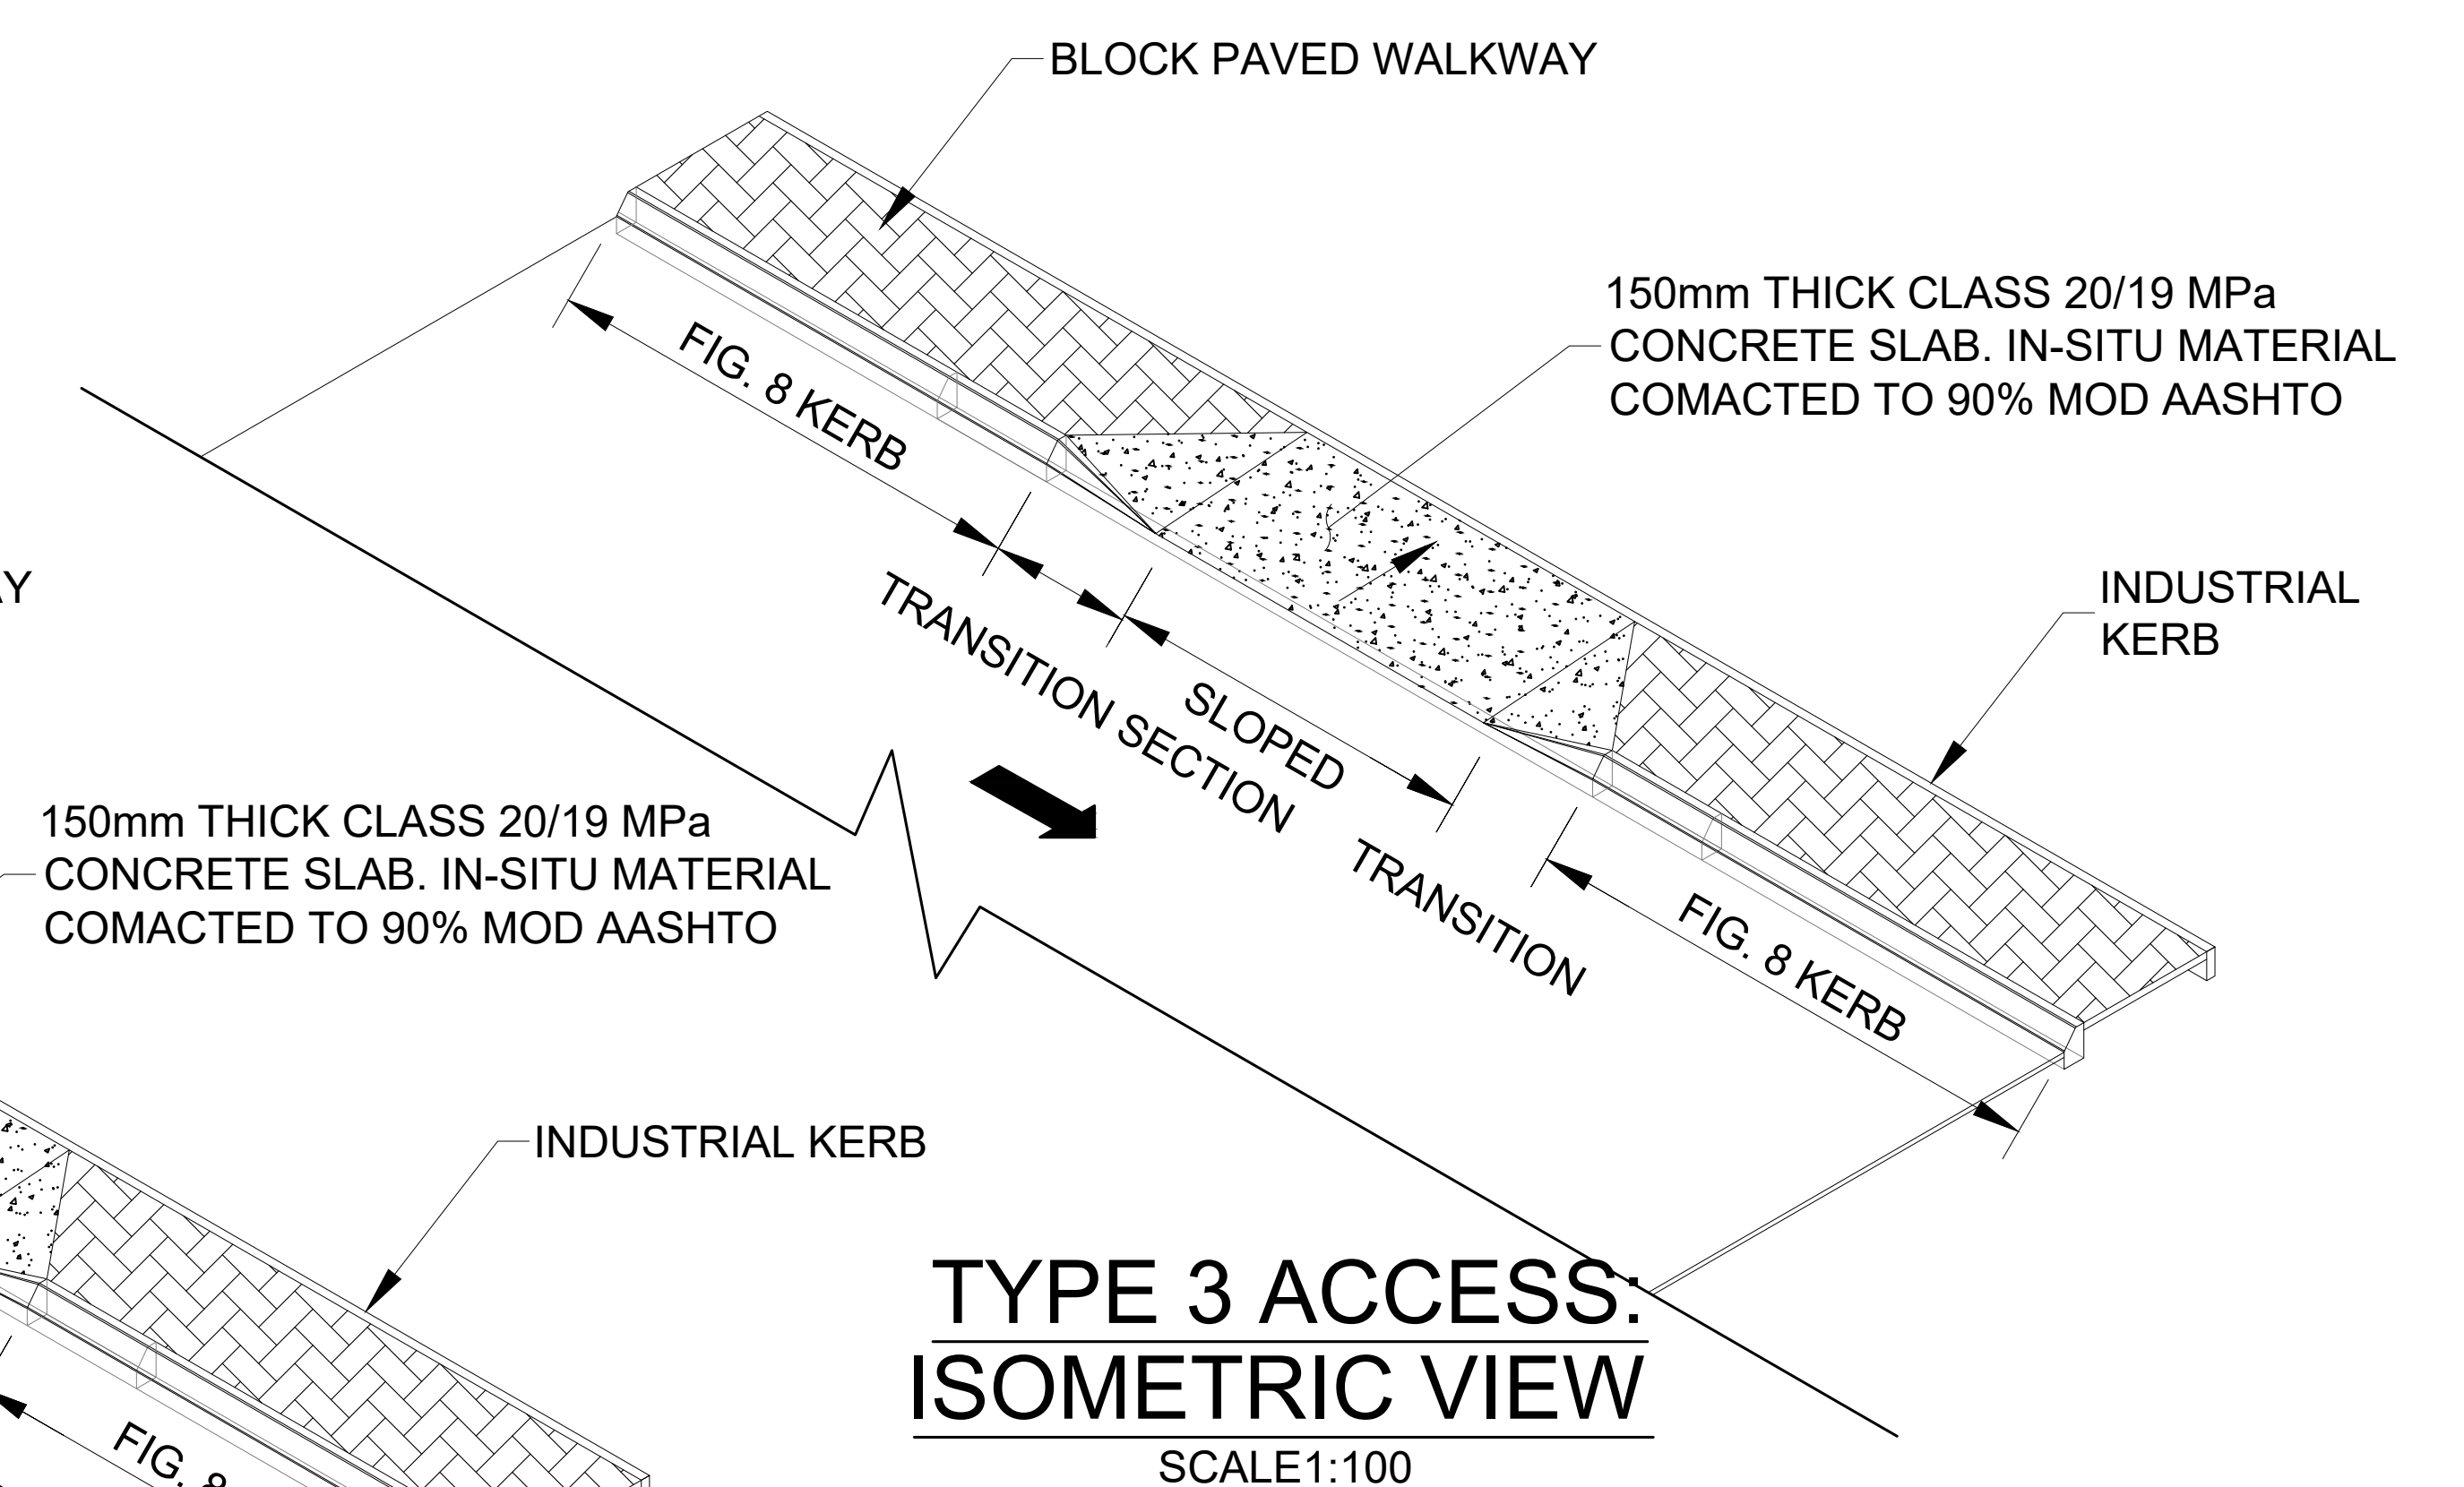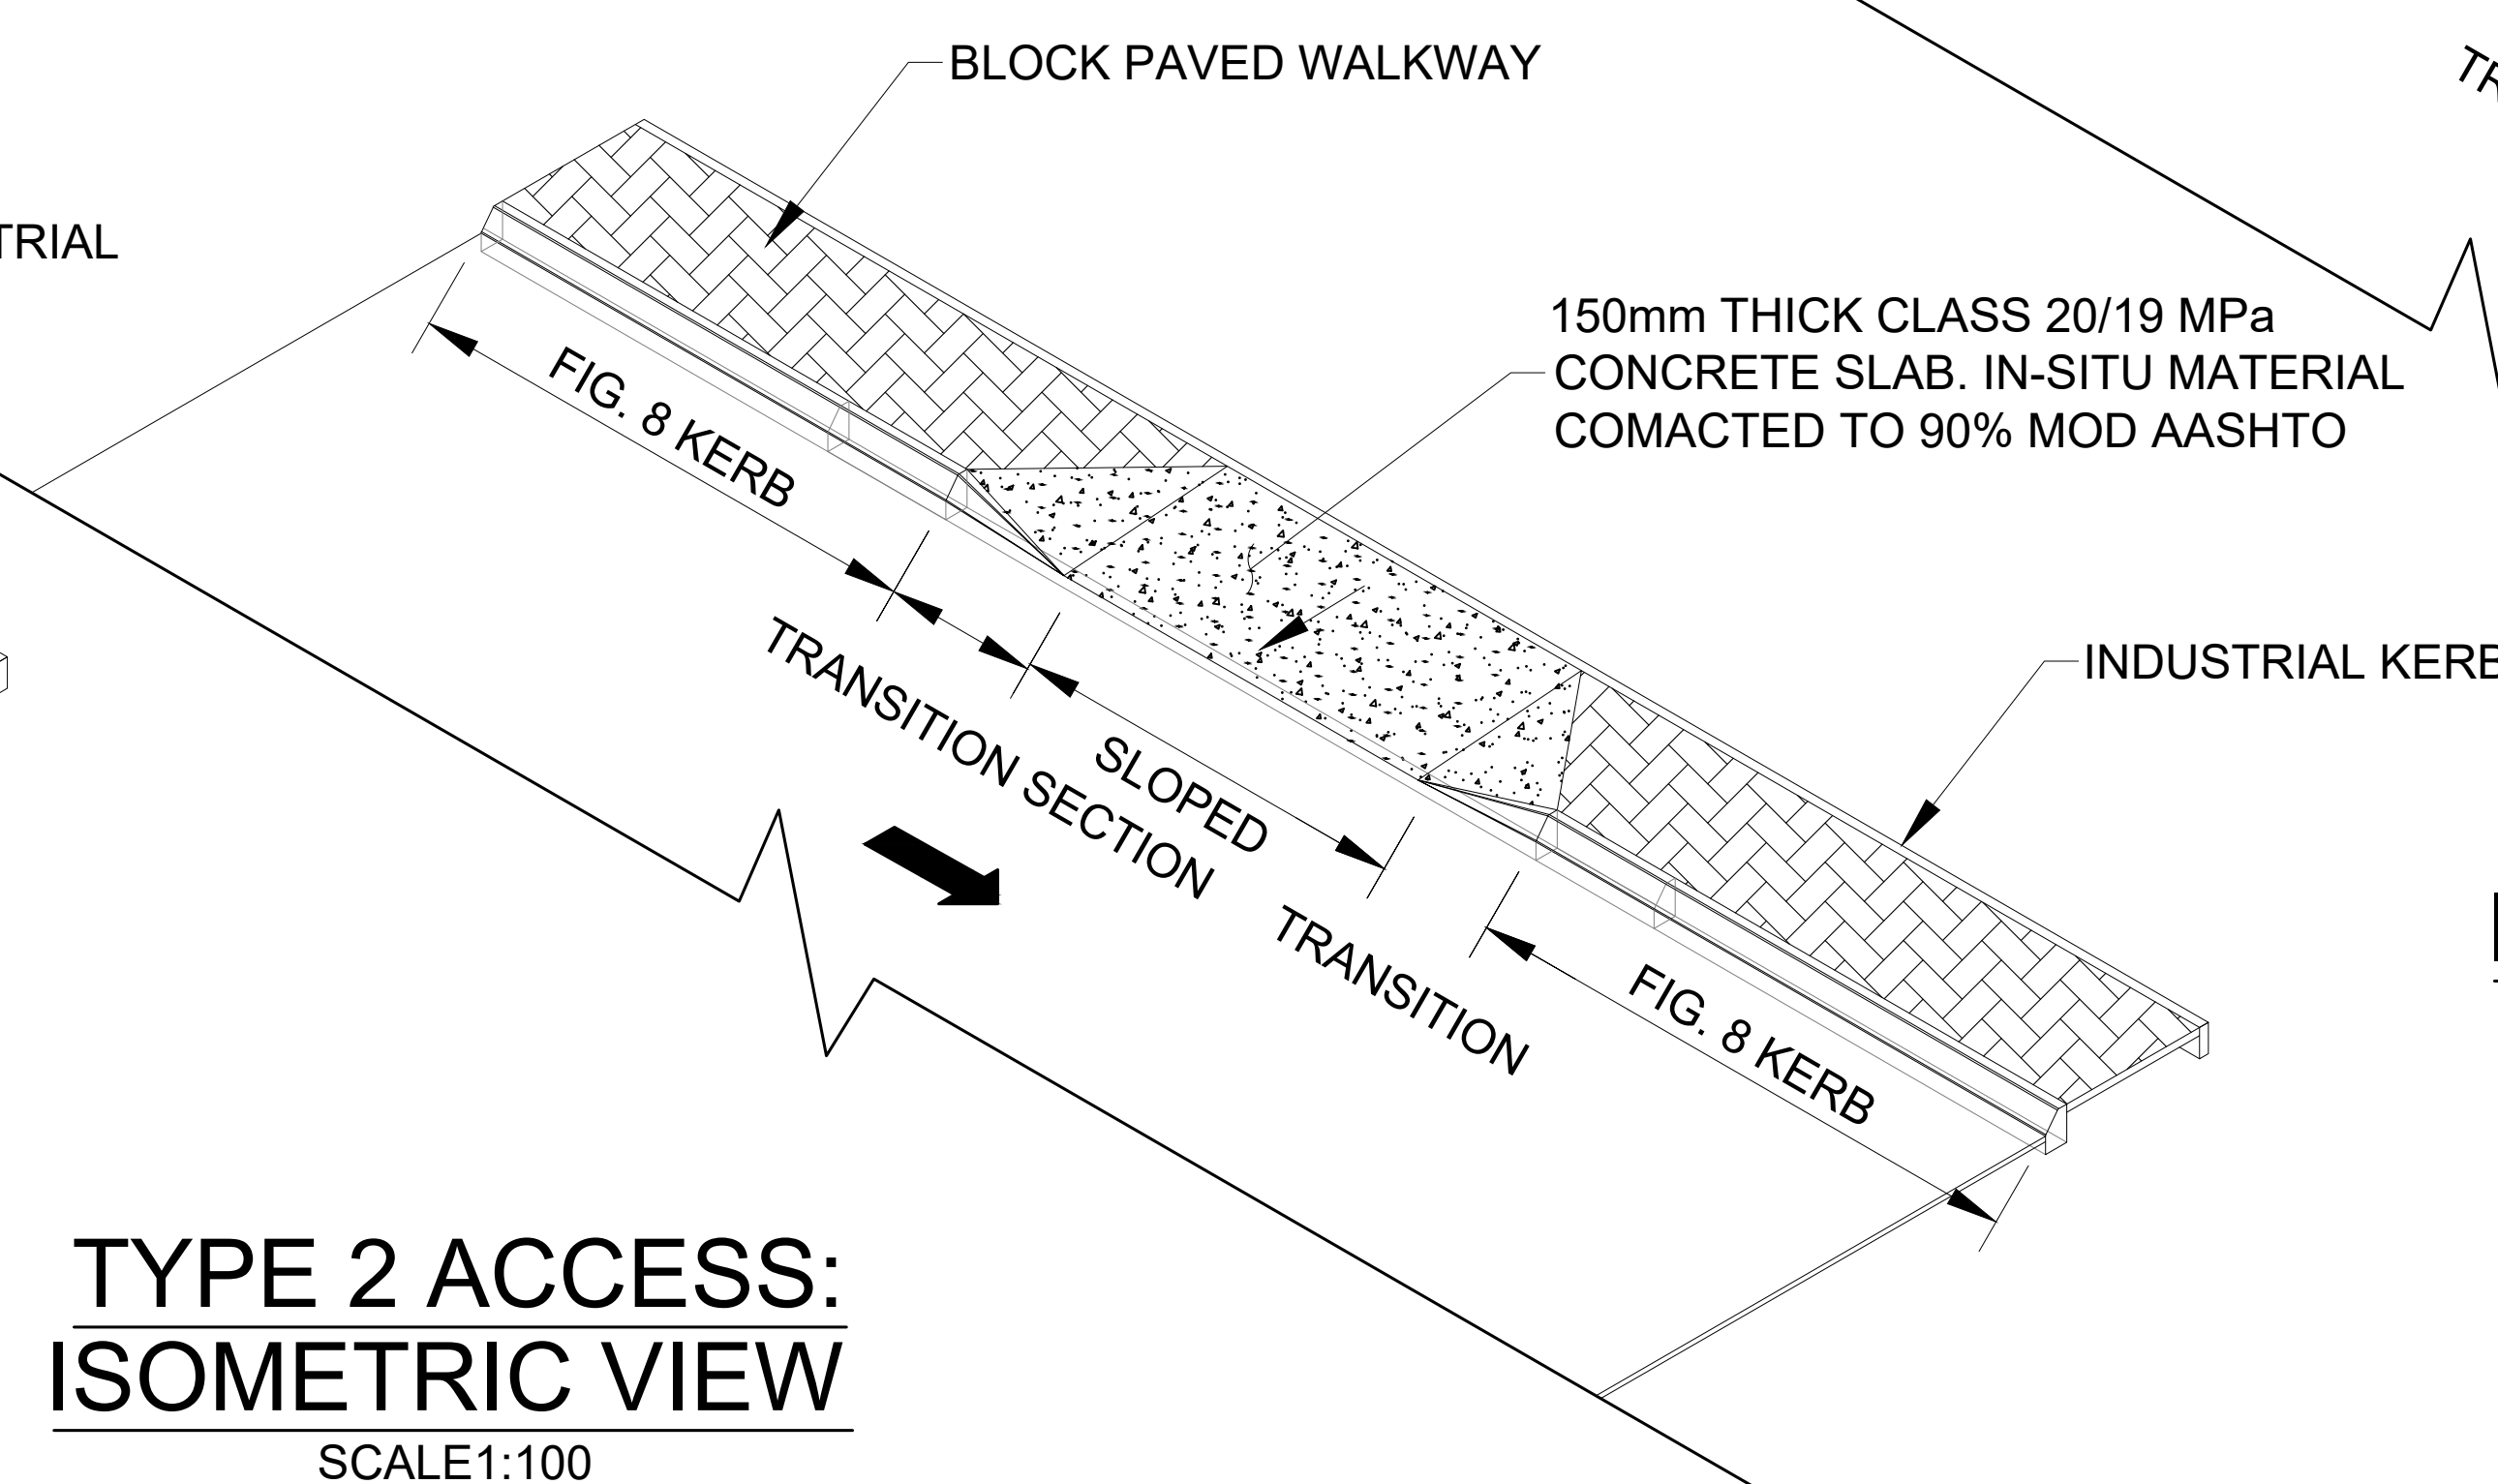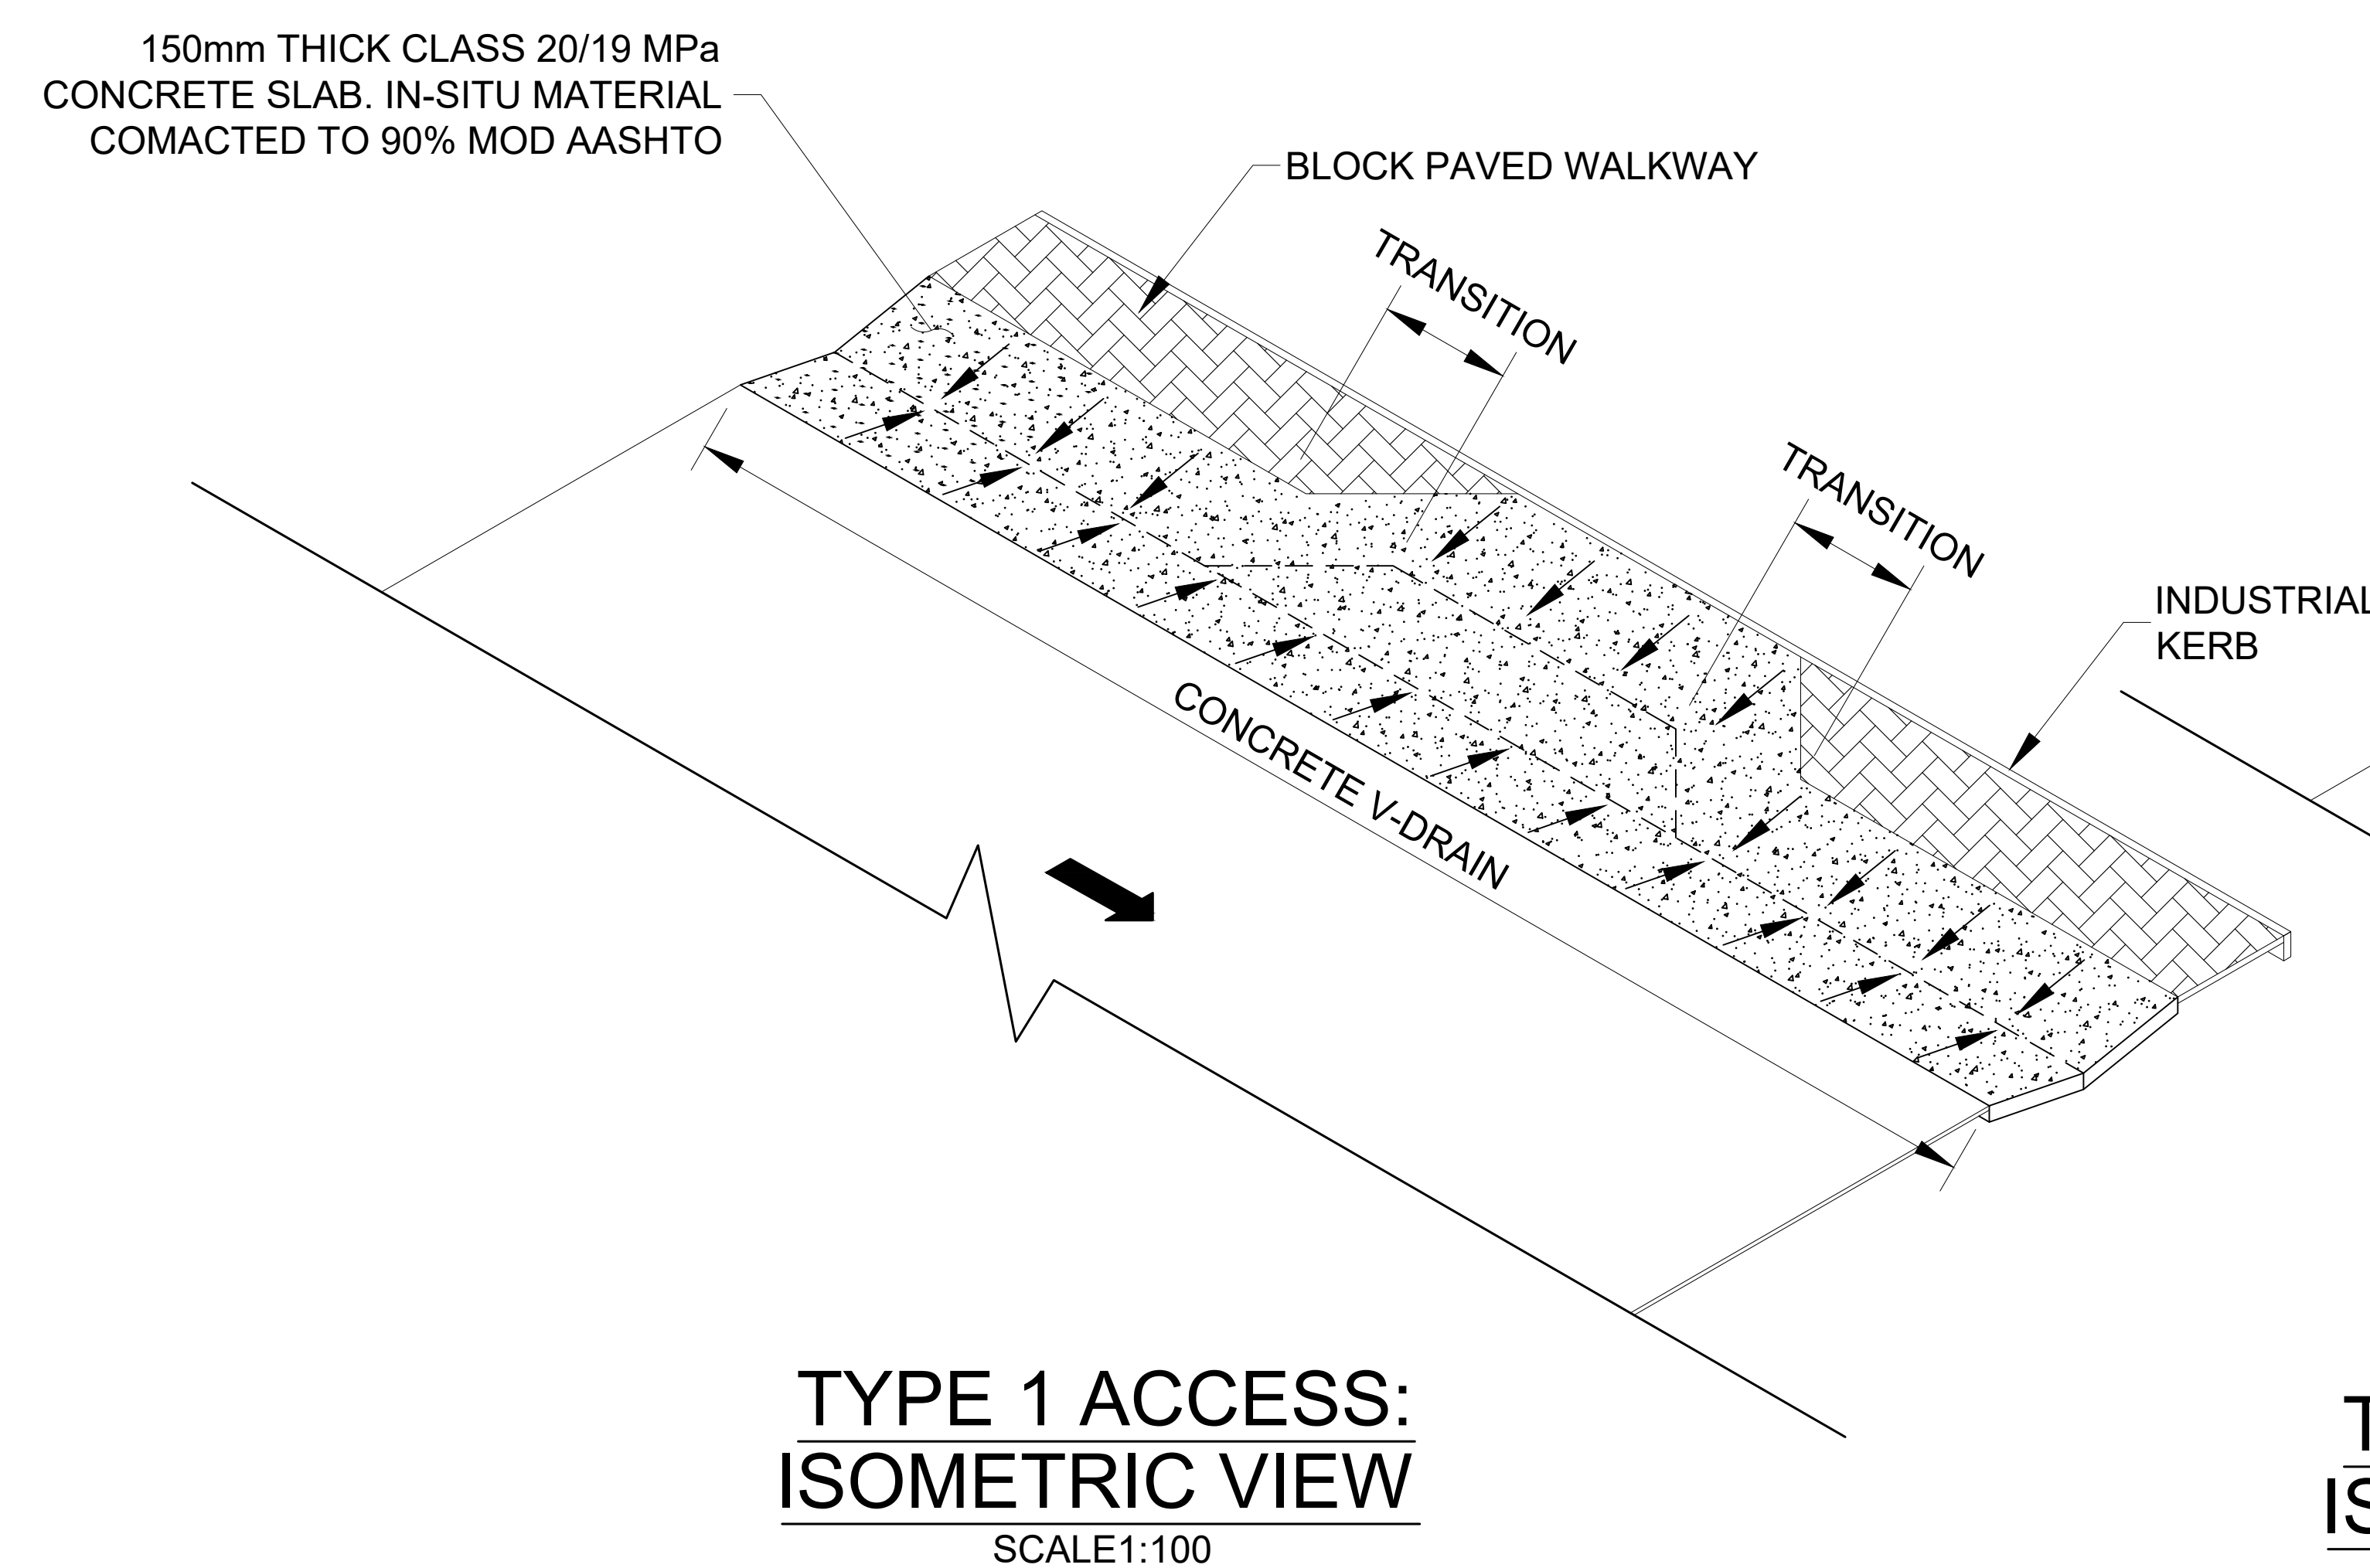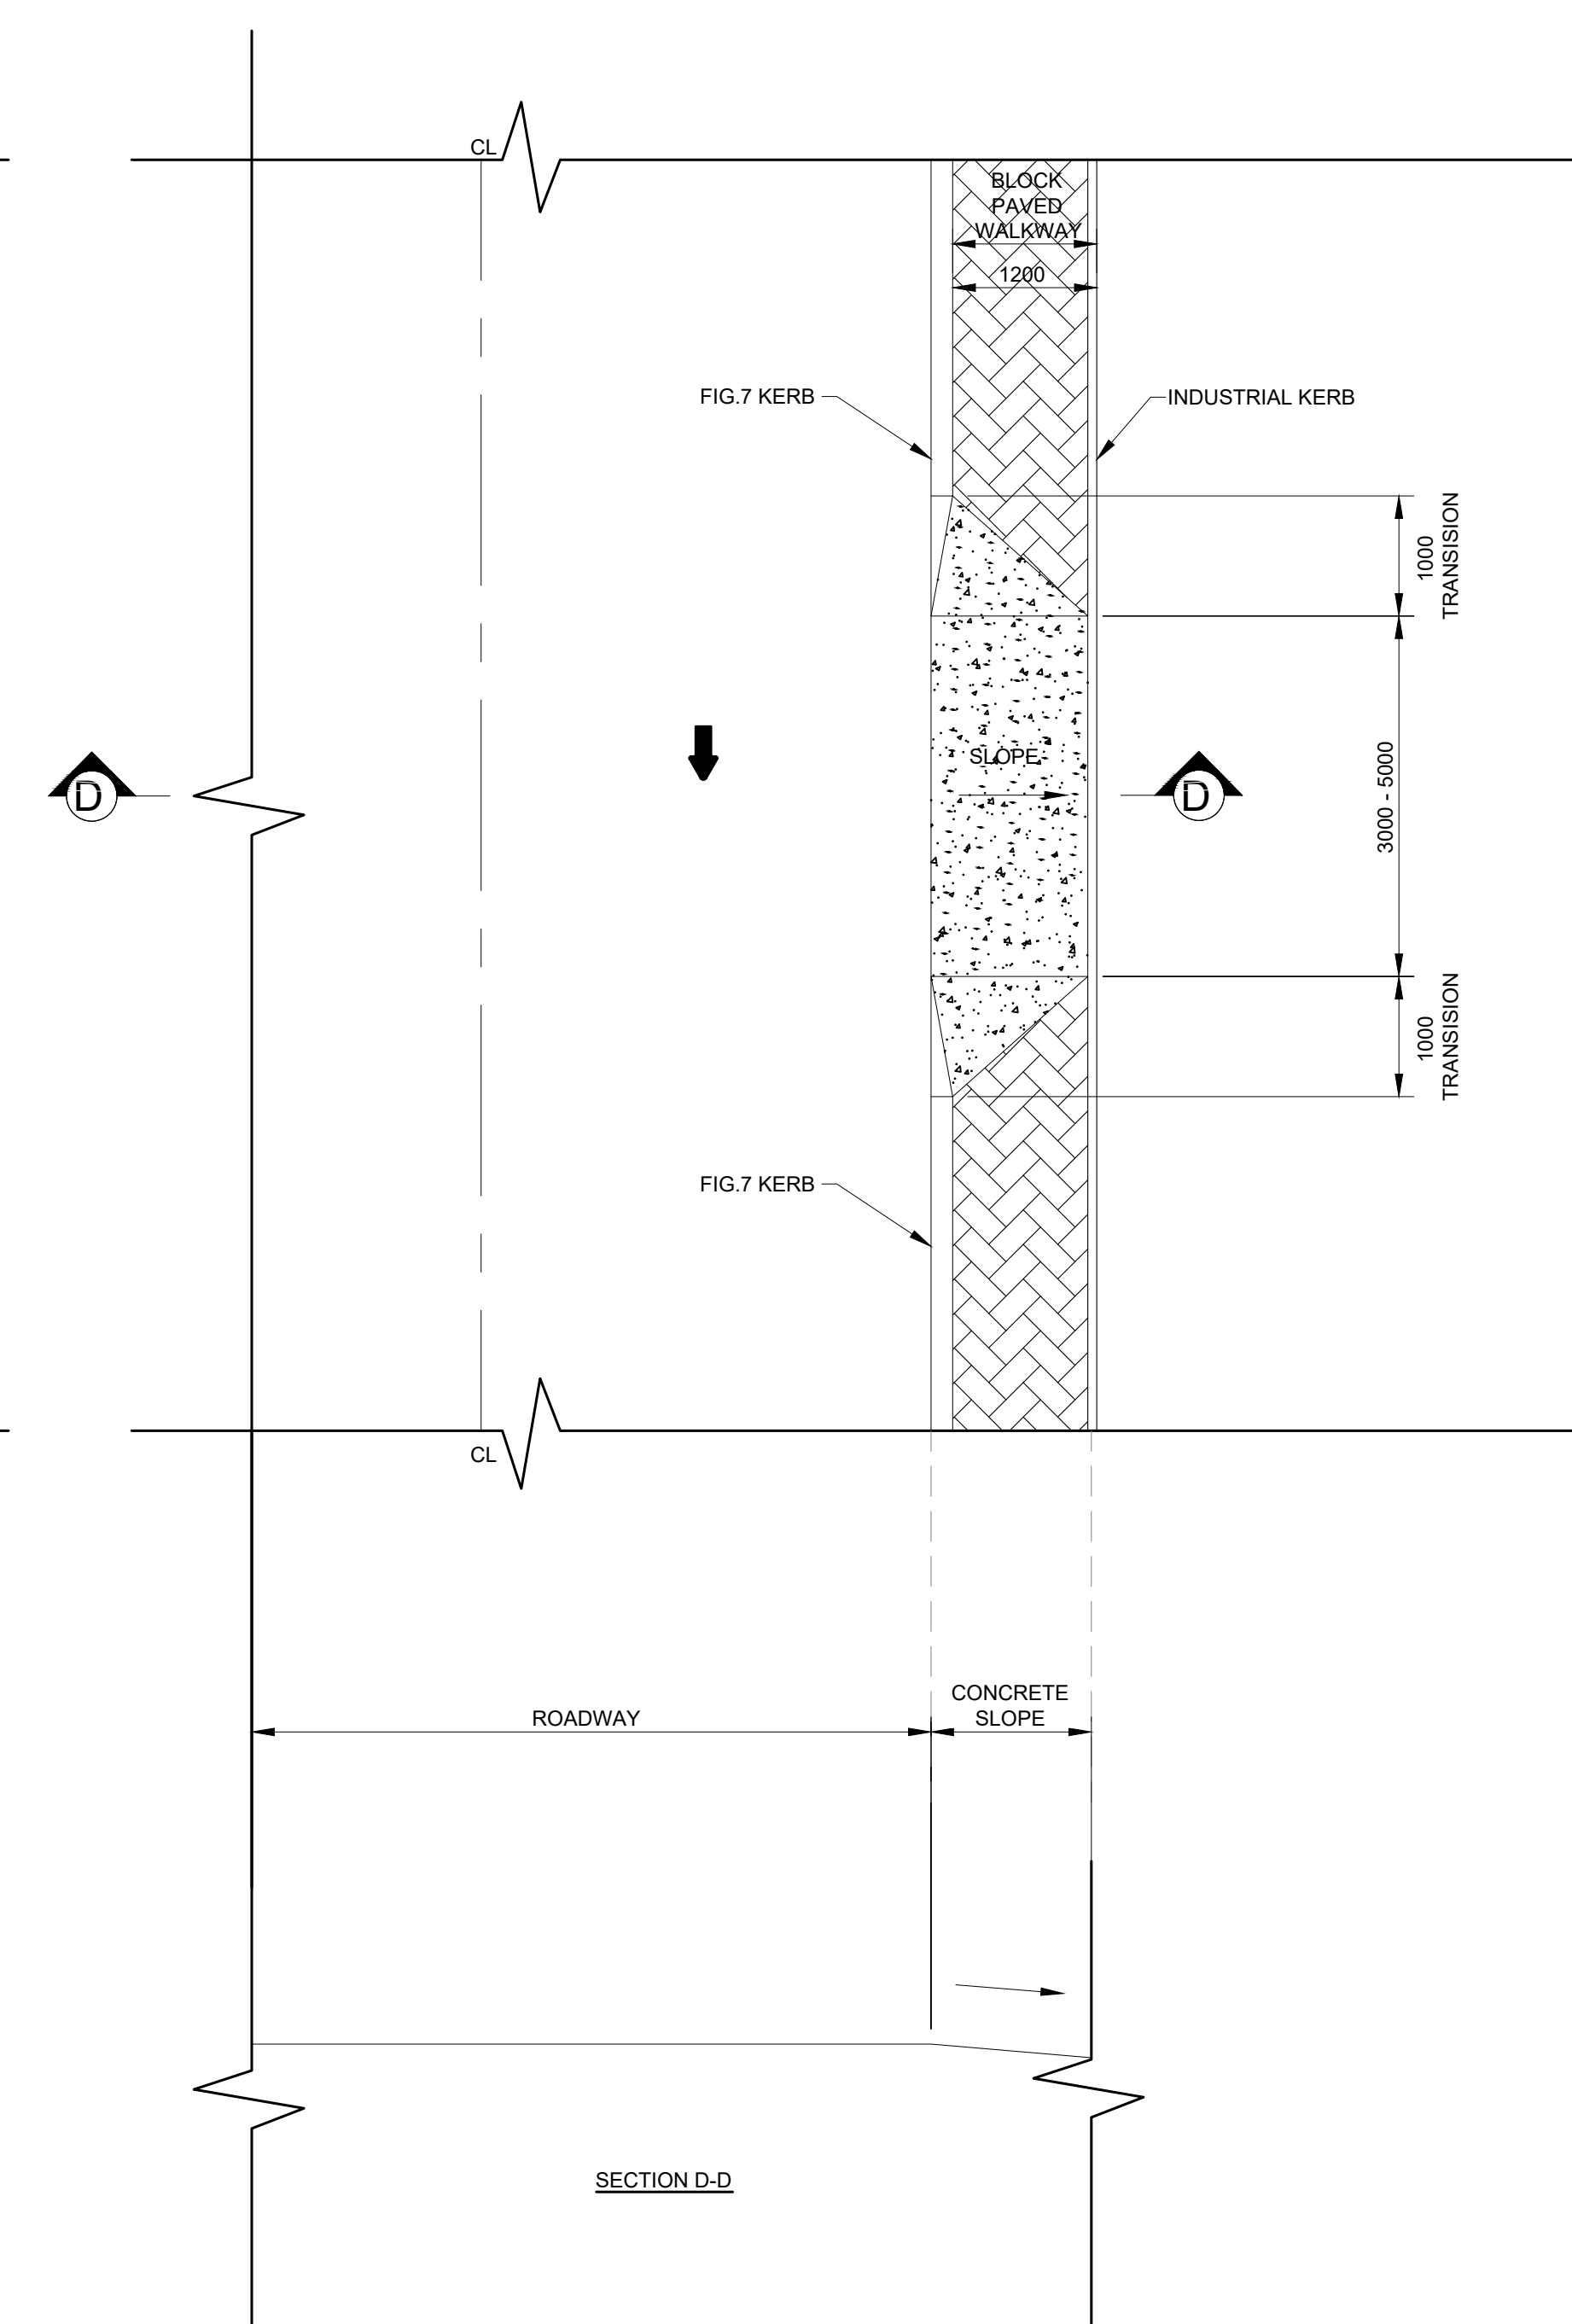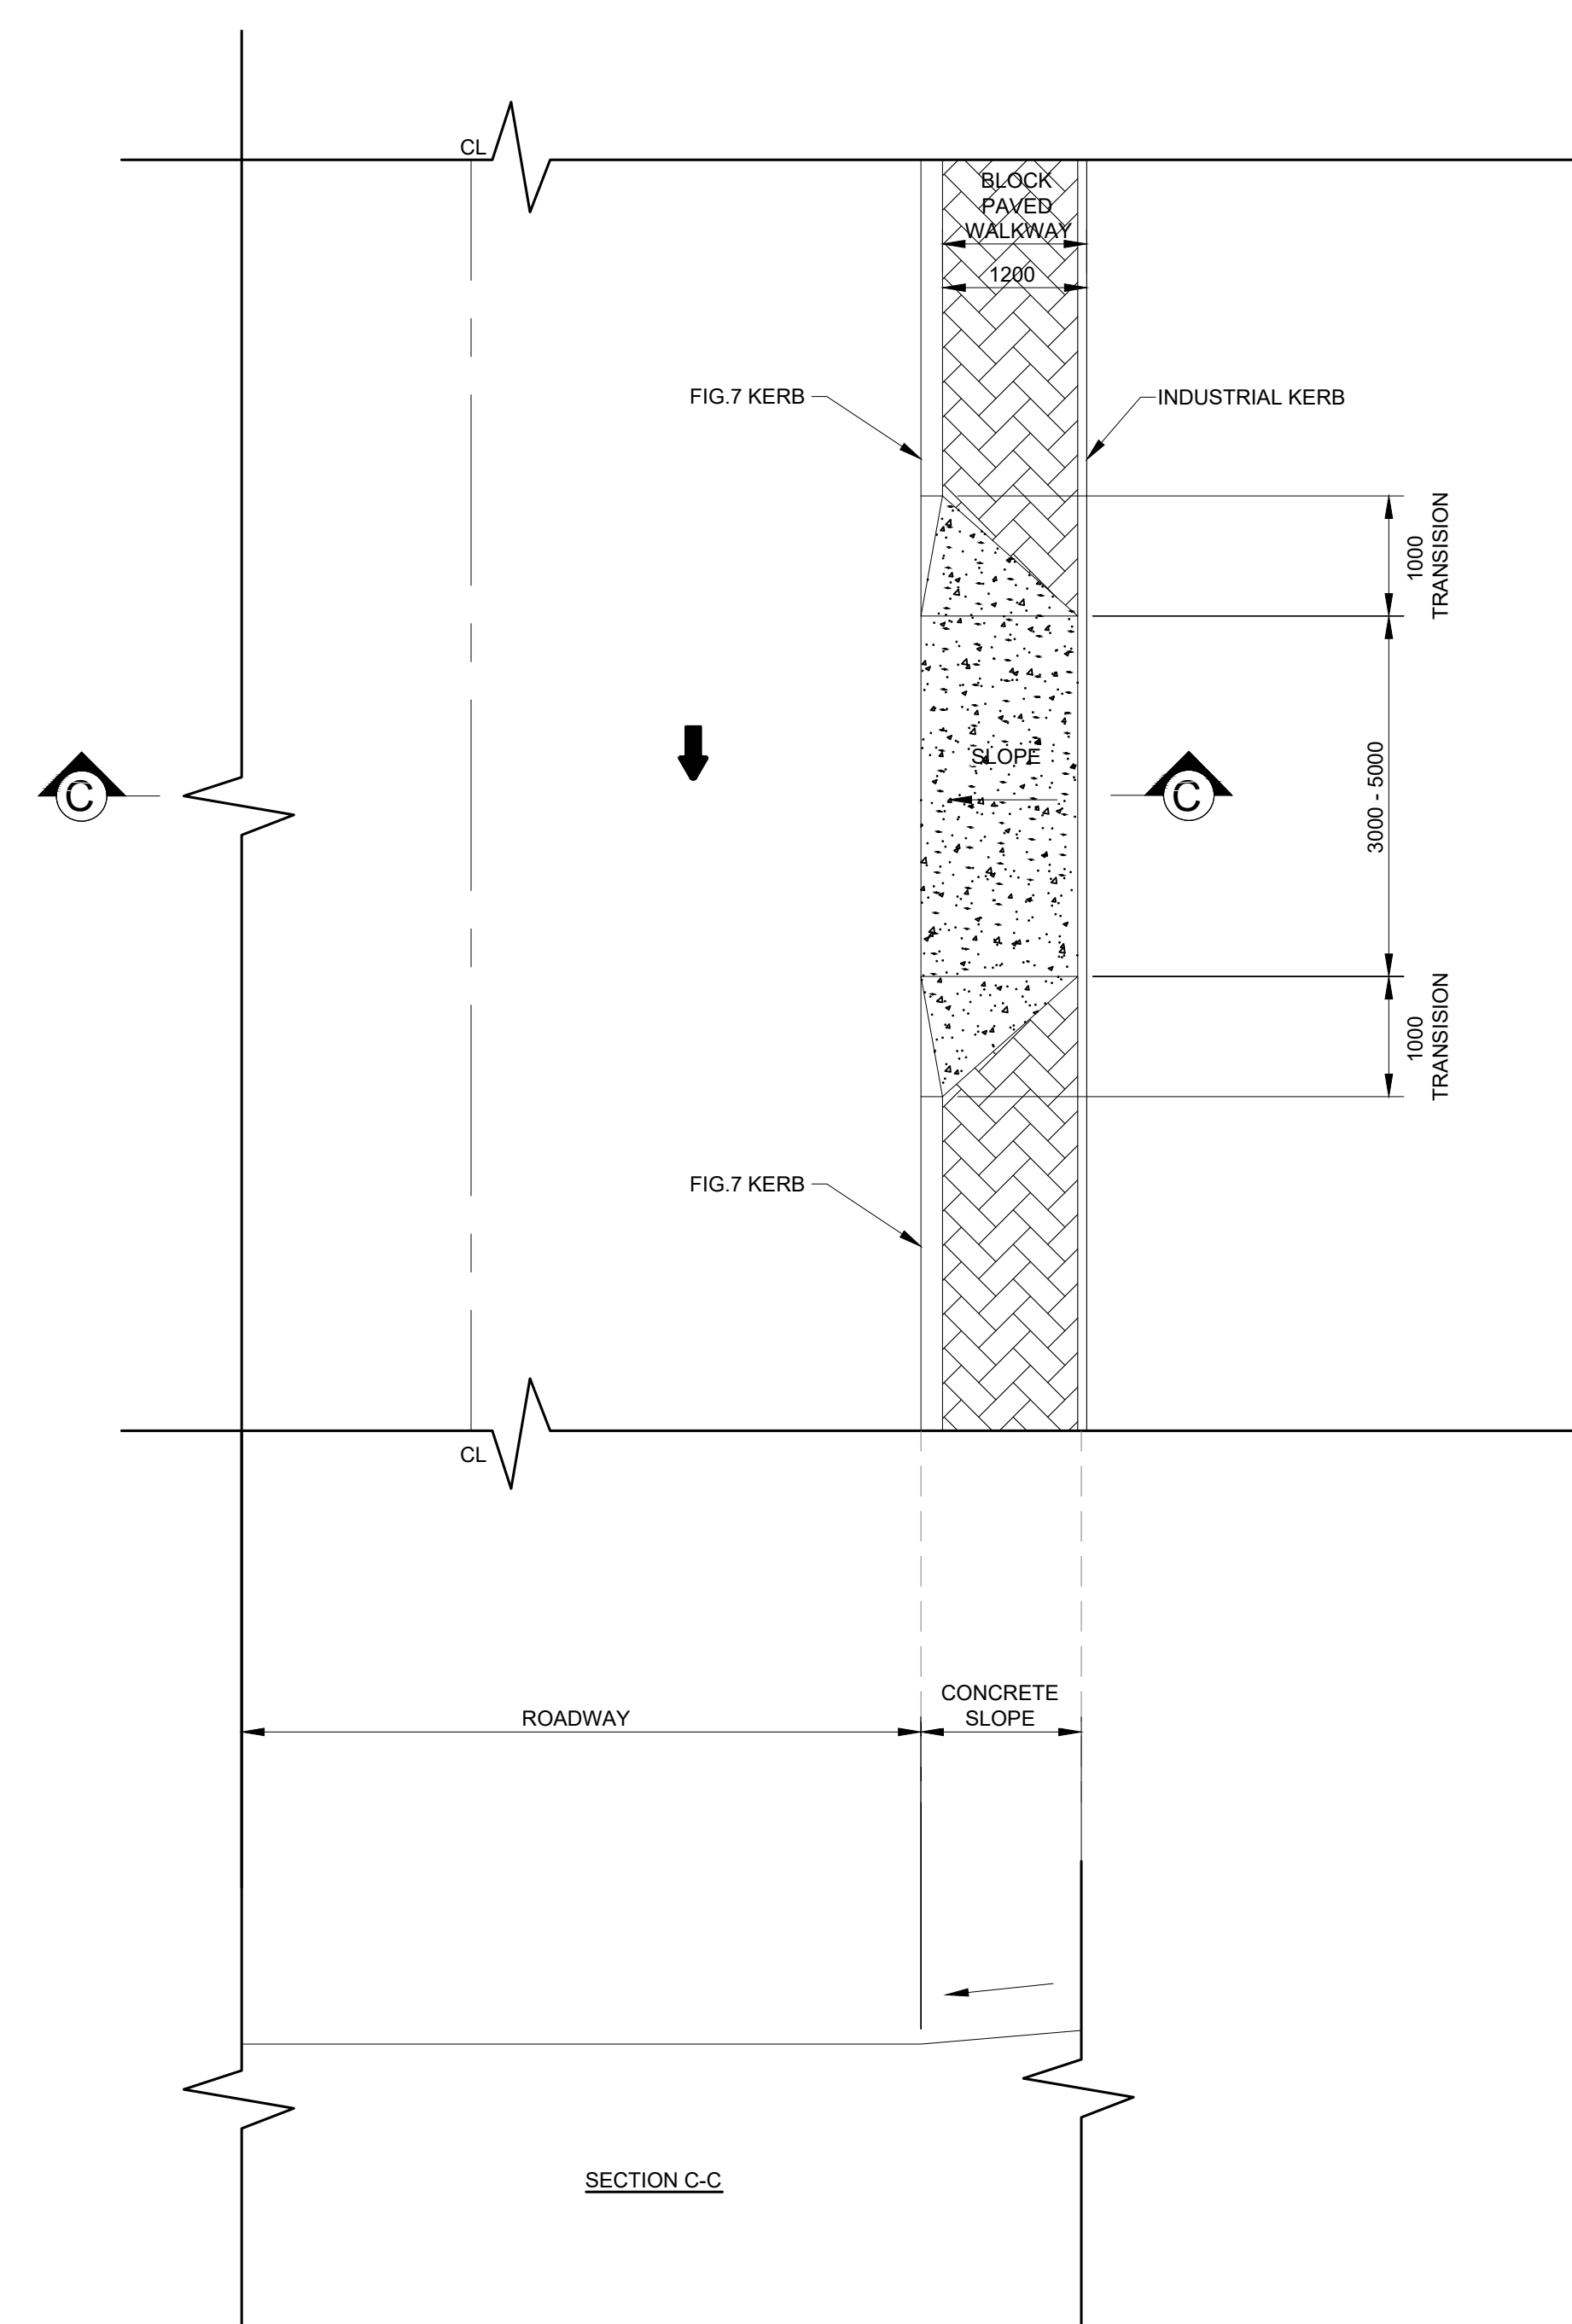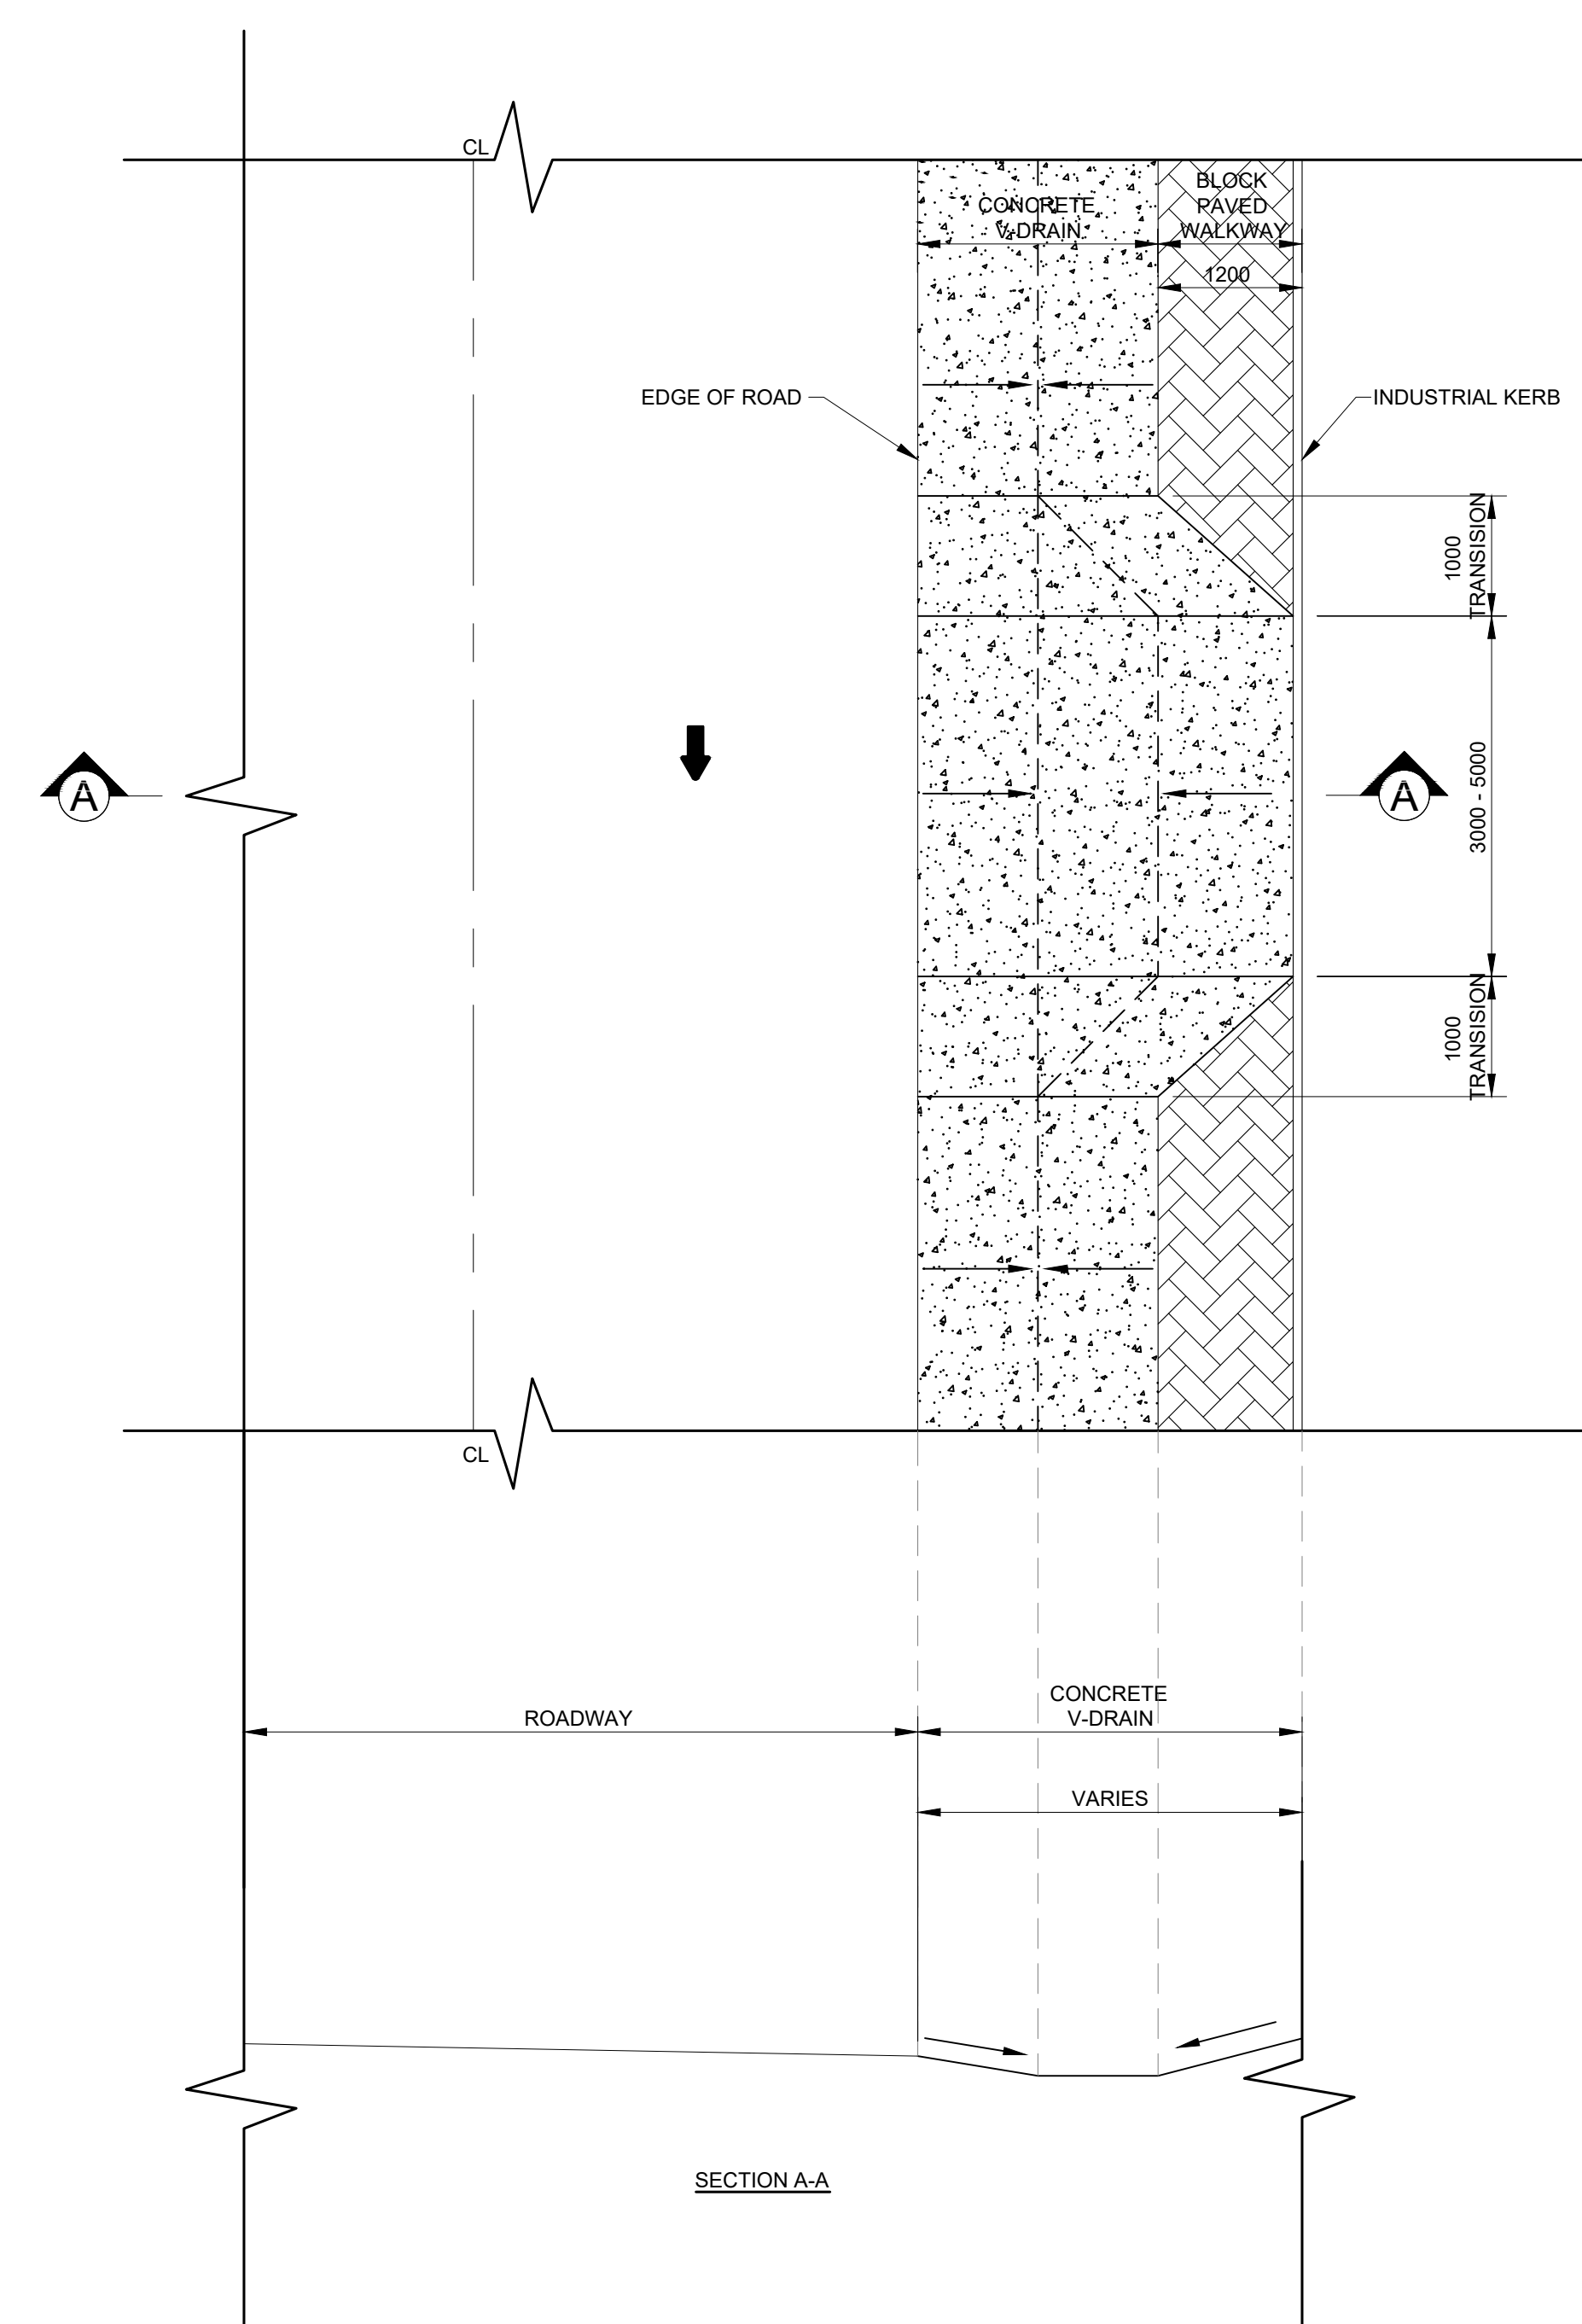

| No. | Date:      | ADDITIONS AND AMENDMENTS: | APPROVED BY: |      | DESIGNED BY: | F. L. M  |
|-----|------------|---------------------------|--------------|------|--------------|----------|
|     |            |                           | CONS.        | PRE. |              |          |
| 01  | 05 JUNE 23 | ISSUED FOR TENDERING      |              |      | CHECKED BY:  | S. KGOMO |
|     |            |                           |              |      | DRAWN BY:    | C.N.T    |
|     |            |                           |              |      | APPROVED BY: | S. KGOMO |

 

**RASIK CONSULTING**  
CIVIL ENGINEERS & PROJECT MANAGERS

19 ROTHERY STREET,  
MBOMBELA,  
1201 SOUTH AFRICA

info@rasikconsulting.co.za  
Tel: +27 13 755 3230



CITY OF MBOMBELA  
THE ULTIMATE DESTINATION

CONSULTING ENGINEERS  
STAMPED ON:

1 NEL STREET  
CIVIL CENTRE  
MBOMBELA  
1200,  
TEL: 013 759 2190

**APPROVED**

THIS APPROVAL IS FOR PROCEDURAL AND ADMINISTRATIVE REVIEW PURPOSES ONLY AND DOES NOT ATTRACT LEGAL LIABILITY OF ANY KIND FROM WHATSOEVER OR HOWEVER ARISING

**MUNICIPAL REPRESENTATIVE**

**DATE:**

**PAVING OF STREET FROM MKASI CLINIC TO GUTSHWA TRADITIONAL COUNCIL (WARD 31)**

PROPERTY AND STREET ACCESS

REVISION: 00

CONTRACT NO.

DRAWING NUMBER: COM 07/2024-STW-022

COPYRIGHT PROTECTED

SCALE:

PROJECT STATUS: TENDER DRAWING


PAPER SIZE: A0



| ALIGNMENT DATA: STREET ONE |                              |                                                 |                                                    |           |                |           |
|----------------------------|------------------------------|-------------------------------------------------|----------------------------------------------------|-----------|----------------|-----------|
| SEGMENT                    | CHAINAGE                     | EASTING                                         | NORTHING                                           | RADIUS    | D.A. / BEARING | LENGTH    |
| C1                         | BC: Km 0.000<br>EC: Km 0.062 | BC: 14674.184<br>PI: 14602.254<br>EC: 14633.194 | BC: -29066.068<br>PI: -29070.626<br>EC: -29076.532 | 150.481 m | Δ: 181°19'15"  | 61.601 m  |
| L1                         | Km 0.062 to Km 0.290         | 14733.100<br>14760.623                          | -29070.745<br>-29077.864                           |           | 274°39'10"     | 228.272 m |
| C2                         | BC: Km 0.290<br>EC: Km 0.385 | BC: 14760.623<br>PI: 14789.327<br>EC: 14839.128 | BC: -29074.864<br>PI: -29082.432<br>EC: -29078.130 | 437.151 m | Δ: 8°33'37"    | 75.562 m  |


[illegible]

| ALIGNMENT DATA: STREET THREE |              |           |            |            |              |          |  |
|------------------------------|--------------|-----------|------------|------------|--------------|----------|--|
| SEWER                        | CHANGING     | EASTING   | NORTHING   | RADIUS     | D.A./BEAKING | LENGTH   |  |
| CR                           | KA-0.00-0.10 | 15305.840 | 778993.344 |            | 250' 14" 00" | 93.605 m |  |
| C10                          | KA-0.10-0.20 | 15303.990 | 778993.344 |            |              |          |  |
|                              | KA-0.20-0.30 | 15303.348 | 778993.680 |            |              |          |  |
|                              | KA-0.30-0.40 | 15302.606 | 778994.016 | 84.765 ft  | 0.343932°    | 93.605 m |  |
|                              | KA-0.40-0.50 | 15301.864 | 778994.352 |            |              |          |  |
| C11                          | KA-0.50-0.60 | 15301.122 | 778994.688 |            | 213° 22' 50" | 173.995  |  |
|                              | KA-0.60-0.70 | 15300.380 | 778995.024 |            |              |          |  |
|                              | KA-0.70-0.80 | 15299.638 | 778995.360 | 45.176 ft  | 0.415343°    |          |  |
|                              | KA-0.80-0.90 | 15298.896 | 778995.696 |            |              |          |  |
| C12                          | KA-0.90-1.00 | 15298.154 | 778996.032 |            | 213° 22' 50" | 20.166   |  |
|                              | KA-1.00-1.10 | 15297.412 | 778996.368 |            |              |          |  |
|                              | KA-1.10-1.20 | 15296.670 | 778996.704 | 57.609 ft  | 0.919732°    | 67.214 m |  |
|                              | KA-1.20-1.30 | 15295.928 | 778997.040 |            |              |          |  |
| C13                          | KA-1.30-1.40 | 15295.186 | 778997.376 |            | 201° 30' 30" | 48.166 m |  |
|                              | KA-1.40-1.50 | 15294.444 | 778997.712 |            |              |          |  |
|                              | KA-1.50-1.60 | 15293.702 | 778998.048 | 87.345 ft  | 0.447437°    | 68.570 m |  |
|                              | KA-1.60-1.70 | 15292.960 | 778998.384 |            |              |          |  |
| C14                          | KA-1.70-1.80 | 15292.218 | 778998.720 |            | 201° 30' 30" | 34.667 m |  |
|                              | KA-1.80-1.90 | 15291.476 | 778999.056 |            |              |          |  |
|                              | KA-1.90-2.00 | 15290.734 | 778999.392 | 176.200 ft | 0.110655°    | 37.266 m |  |
|                              | KA-2.00-2.10 | 15289.992 | 778999.728 |            |              |          |  |
| C15                          | KA-2.10-2.20 | 15289.250 | 778999.728 |            | 213° 22' 50" | 63.200 m |  |
|                              | KA-2.20-2.30 | 15288.508 | 778999.728 |            |              |          |  |
|                              | KA-2.30-2.40 | 15287.766 | 778999.728 | 253.188 ft | 0.119133°    | 76.360 m |  |
|                              | KA-2.40-2.50 | 15287.024 | 778999.728 |            |              |          |  |
| C16                          | KA-2.50-2.60 | 15286.282 | 778999.728 |            | 213° 22' 50" | 65.000 m |  |
|                              | KA-2.60-2.70 | 15285.540 | 778999.728 |            |              |          |  |
|                              | KA-2.70-2.80 | 15284.798 | 778999.728 |            |              |          |  |
|                              | KA-2.80-2.90 | 15284.056 | 778999.728 | 113.730 ft | 0.347455°    | 68.676 m |  |
| C17                          | KA-2.90-3.00 | 15283.314 | 778999.728 |            |              |          |  |
|                              | KA-3.00-3.10 | 15282.572 | 778999.728 |            | 107° 24' 00" | 10.085 m |  |
|                              | KA-3.10-3.20 | 15281.830 | 778999.728 |            |              |          |  |
|                              | KA-3.20-3.30 | 15281.088 | 778999.728 | 992.181 ft | 0.447437°    | 48.000 m |  |
| C18                          | KA-3.30-3.40 | 15280.346 | 778999.728 |            |              |          |  |
|                              | KA-3.40-3.50 | 15279.604 | 778999.728 |            |              |          |  |
|                              | KA-3.50-3.60 | 15278.862 | 778999.728 |            | 162° 50' 00" | 31.420 m |  |
|                              | KA-3.60-3.70 | 15278.120 | 778999.728 |            |              |          |  |

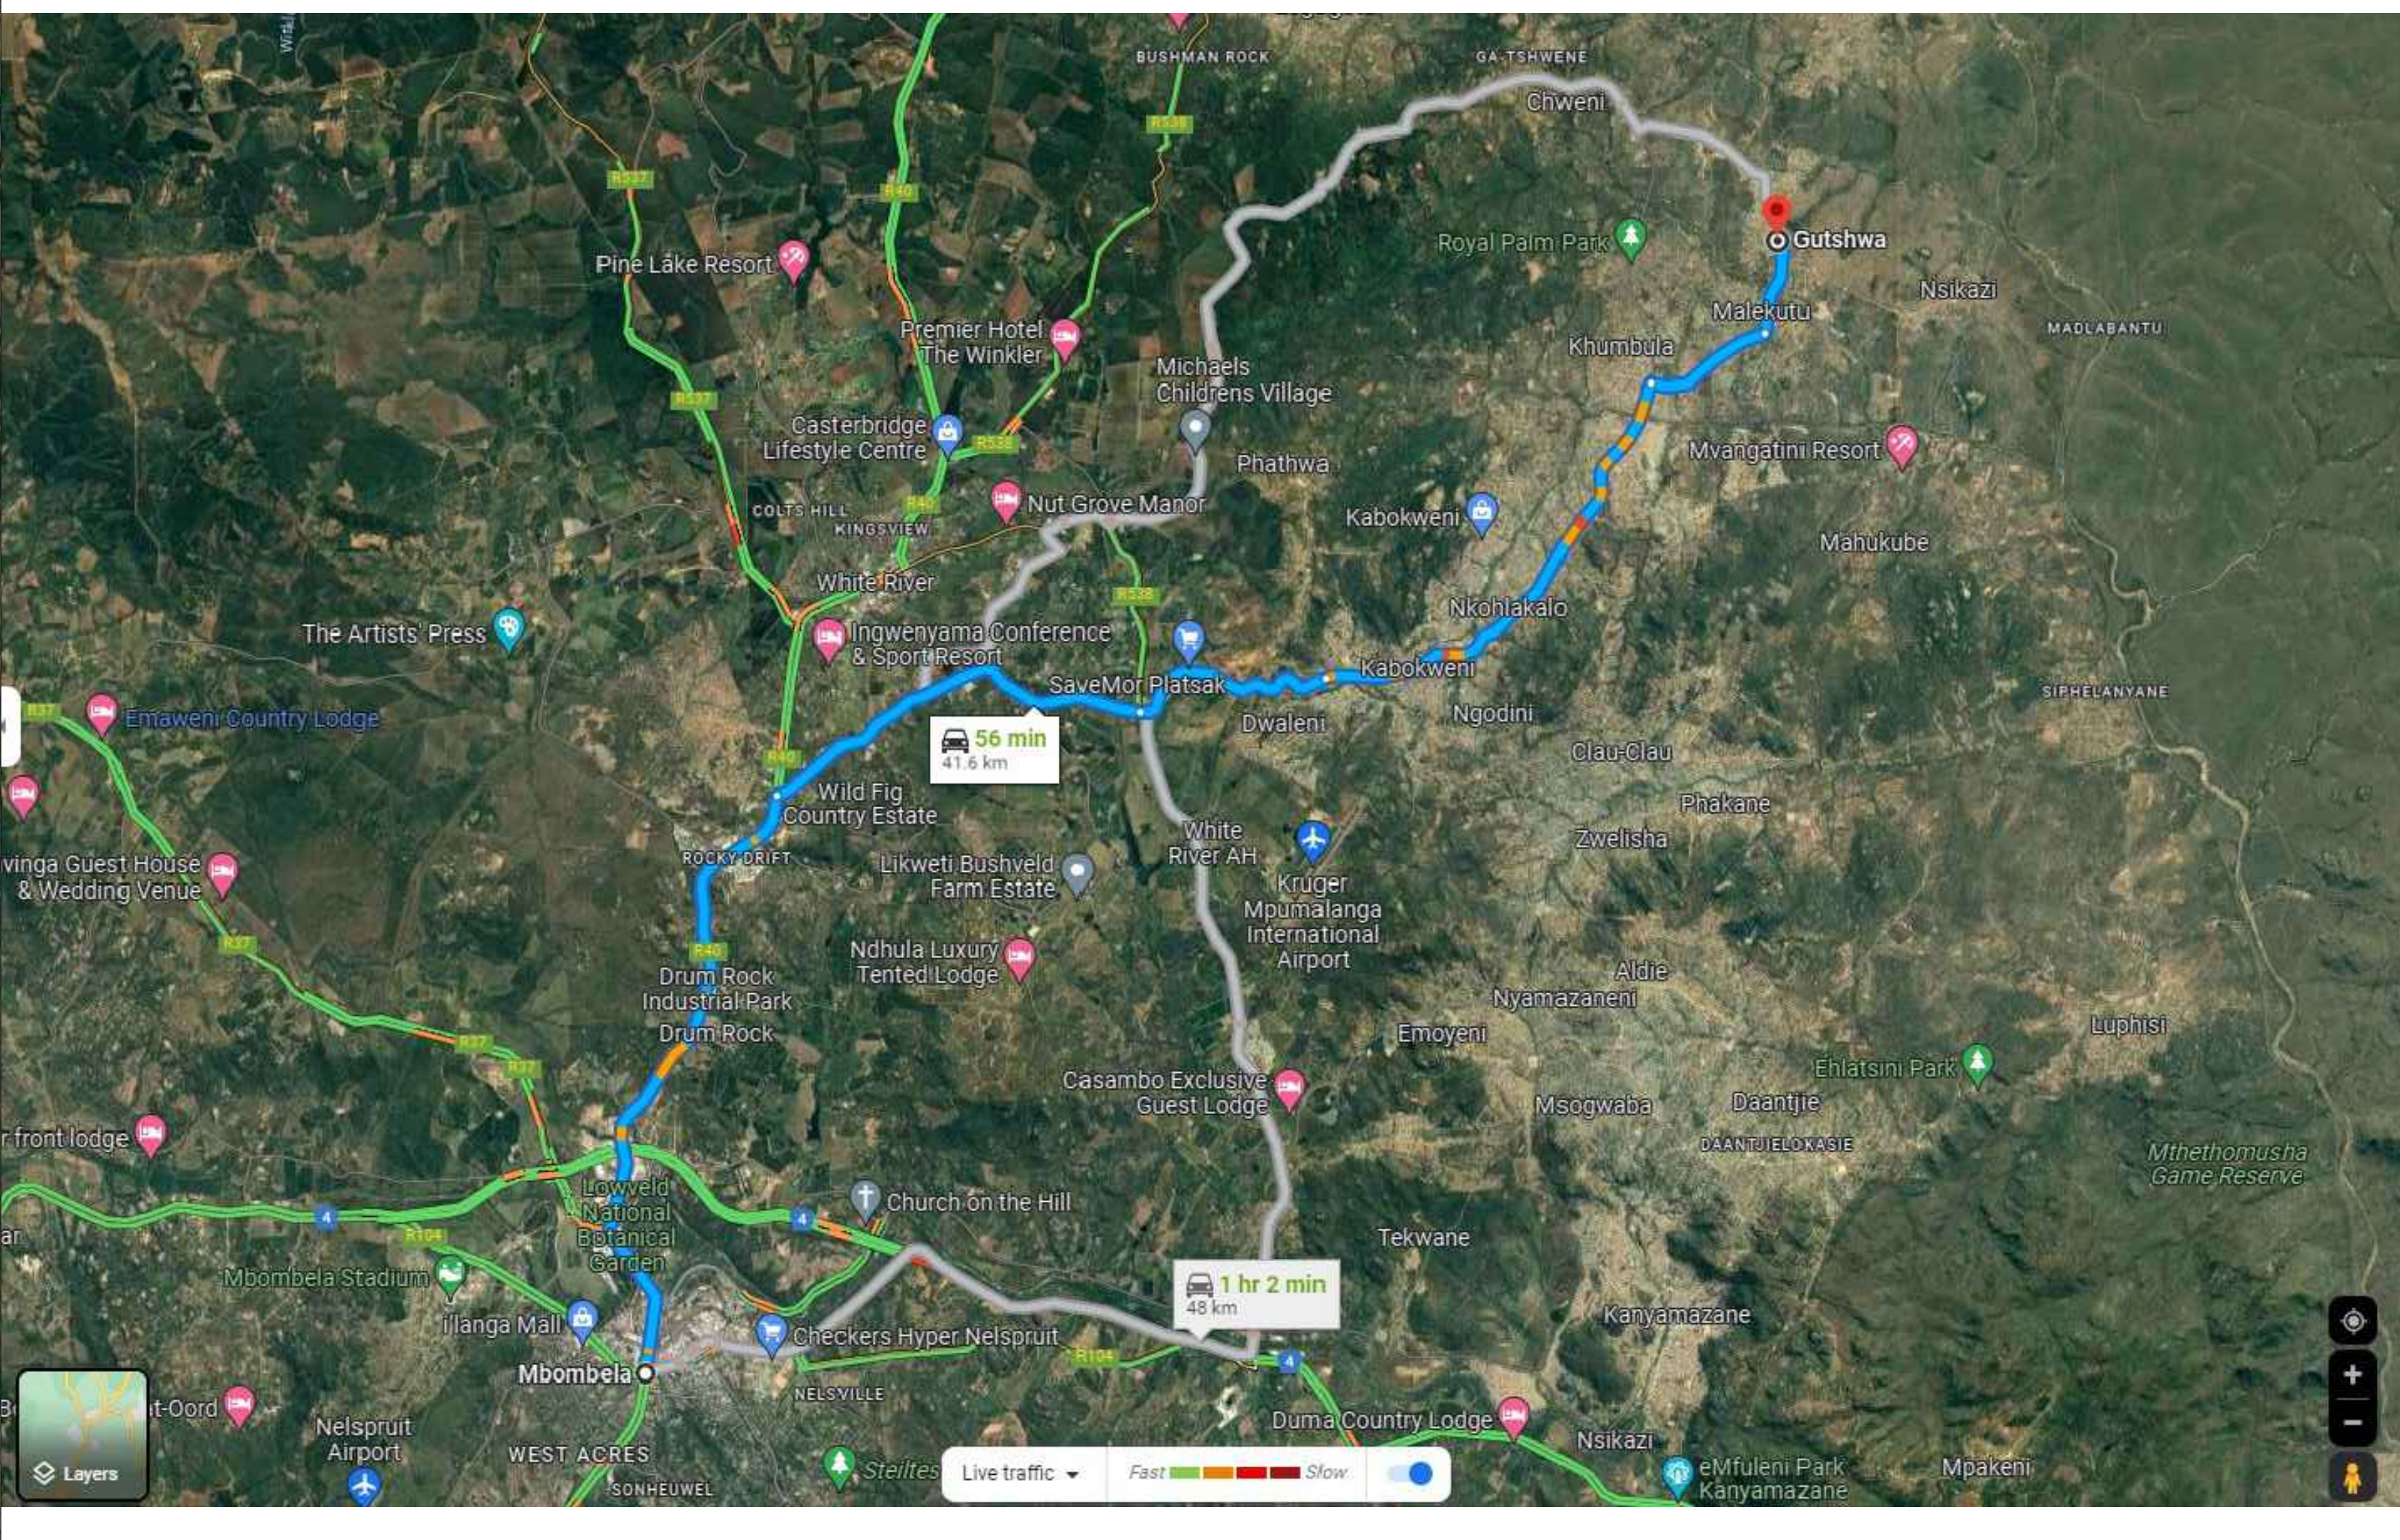

|     |           |                      |       |                           |  |                                           |  |              |          |   |   |   |                                        |                                                                             |  |                 |                  |
|-----|-----------|----------------------|-------|---------------------------|--|-------------------------------------------|--|--------------|----------|---|---|---|----------------------------------------|-----------------------------------------------------------------------------|--|-----------------|------------------|
| No. |           |                      | Date: | ADDITIONS AND AMENDMENTS: |  | <div>APPROVED</div> <div>CONS. PRE.</div> |  | DESIGNED BY: | F. L. M  | <div><div>RASIKCONSULTING</div><div>CIVIL ENGINEERS &amp; PROJECT MANAGERS</div></div> <div>19 ROTHERY STREET,<br/>MBOMBELA,<br/>1201<br/>SOUTH AFRICA</div> <div>info@rasikconsulting.co.za<br/>Tel: +27 13 755 3230</div> <div>CONSULTING ENGINEERS<br/>STAMPED ON:</div> | <div><div>CITY OF MBOMBELA</div><div>THE ULTIMATE DESTINATION</div></div> <div>1 NEL STREET<br/>CIVIL CENTRE<br/>MBOMBELA<br/>1200,<br/><br/>TEL: 013 759 2190</div> | <div>APPROVED</div> <div>THIS APPROVAL IS FOR PROCEDURAL AND ADMINISTRATIVE REVIEW ONLY AND DOES NOT ATTRACT LEGAL LIABILITY OF ANY KIND FROM WHATSOEVER OR HOWEVER ARISING</div> <div><div>MUNICIPAL REPRESENTATIVE</div><div>DATE:</div></div> |                                        | PAVING OF STREET FROM MKASI CLINIC TO GUTSHWA TRADITIONAL COUNCIL (WARD 31) |  | REVISION:<br>01 | SCALE:<br>1:2000 |
| 01  | 20 NOV 23 | ISSUED FOR TENDERING |       |                           |  |                                           |  | CHECKED BY:  | S. KGOMO |   |   | ROAD KEYPLAN LAYOUT, SHEET 1 OF 2   | CONTRACT NO.                           | PROJECT STATUS:<br>TENDER DRAWING                                           |  |                 |                  |
|     |           |                      |       |                           |  |                                           |  | DRAWN BY:    | C.N.T    |   |   |   | DRAWING NUMBER:<br>COM 07/2024-R-RD-01 | PAPER SIZE:<br>A0                                                           |  |                 |                  |
|     |           |                      |       |                           |  |                                           |  | APPROVED BY: | S. KGOMO |   |   |   | COPYRIGHT PROTECTED                    |                                                                             |  |                 |                  |



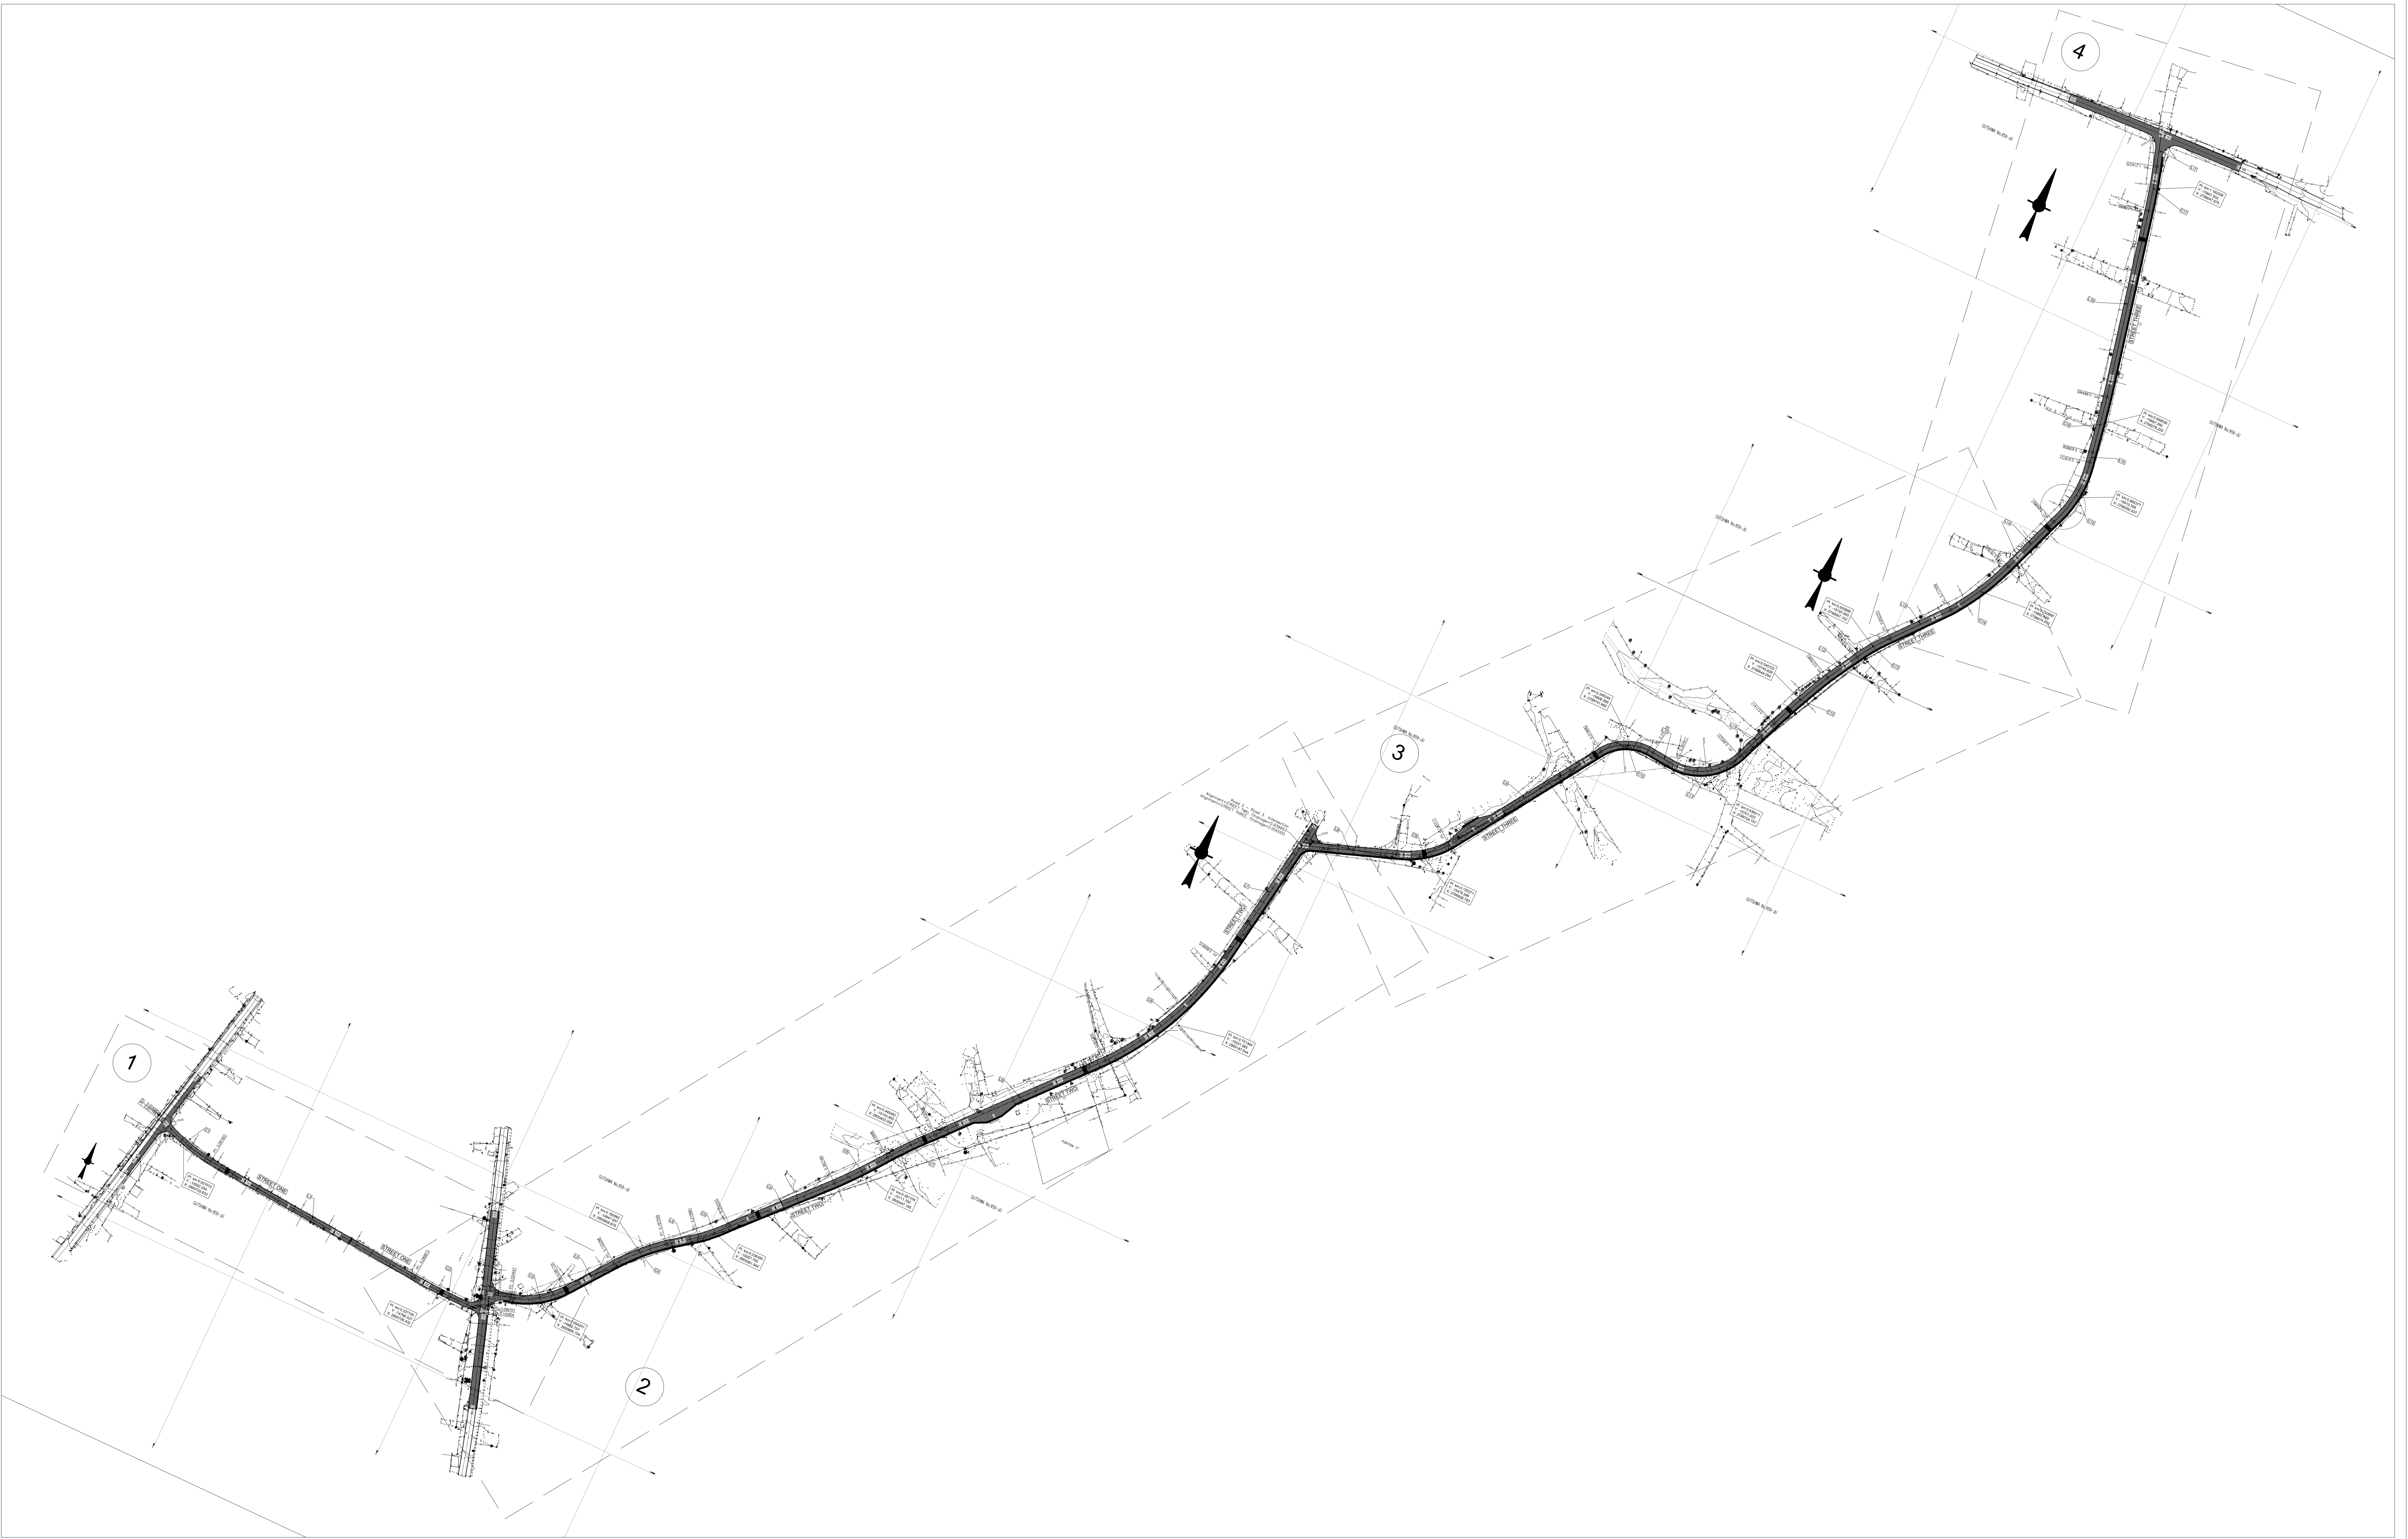

| No. | Date:      | ADDITIONS AND AMENDMENTS: | APPROVED |      | DESIGNED BY: | F. L. M  | <div><div><div>RASIK</div><div>CONSULTING</div><div>CIVIL ENGINEERS &amp; PROJECT MANAGERS</div></div></div> | 19 ROTHERY STREET,<br>MBOMBELA,<br>1201<br>SOUTH AFRICA<br>info@rasikconsulting.co.za<br>Tel: +27 13 755 3230 | <div><div><div>CITY OF MBOMBELA</div><div>THE ULTIMATE DESTINATION</div></div></div> | 1 NEL STREET<br>CIVIL CENTRE<br>MBOMBELA<br>1200,<br>TEL: 013 759 2190 | APPROVED<br><div>THIS APPROVAL IS FOR PROCEDURAL AND ADMINISTRATIVE REVIEW PURPOSES ONLY AND DOES NOT ATTRACT LEGAL LIABILITY OF ANY KIND FROM WHATSOEVER OR HOWEVER ARISING</div> <div>MUNICIPAL REPRESENTATIVE</div> <div>DATE:</div> | PAVING OF STREET FROM MKASI CLINIC TO GUTSHWA<br>TRADITIONAL COUNCIL (WARD 31)<br><div>ROAD KEYPLAN LAYOUT, SHEET 2 OF 2</div> | REVISION:                              | SCALE:                                   |
|-----|------------|---------------------------|----------|------|--------------|----------|---|---|--------------------------------------------------------------------------------------|------------------------------------------------------------------------|---|---|----------------------------------------|------------------------------------------|
|     |            |                           | CONS.    | PRE. |              |          |   |   |                                                                                      |                                                                        |   |   | 01                                     | 1: 2000                                  |
| 01  | 05 JUNE 23 | ISSUED FOR CONSTRUCTION   |          |      | CHECKED BY:  | S. KGOMO |   |   |                                                                                      |                                                                        |   |   | CONTRACT NO.                           | PROJECT STATUS:<br>CONSTRUCTION DRAWINGS |
|     |            |                           |          |      | DRAWN BY:    | C.N.T    |   |   |                                                                                      |                                                                        |   |   | DRAWING NUMBER:<br>COM 07/2024-R-RD-02 | PAPER SIZE:<br>A0                        |
|     |            |                           |          |      | APPROVED BY: | S. KGOMO |   |   |                                                                                      |                                                                        |   |   | COPYRIGHT PROTECTED                    |                                          |







NOTES AND SPECIFICATIONS

GENERAL

1.

ALL MATERIAL AND WORKMANSHIP MUST COMPLY WITH THE REQUIREMENTS OF THE LATEST RELEVANT SABS REQUIREMENTS
2.

ALL DIMENSIONS ARE IN MILLIMETERS. (UNLESS OTHERWISE SPECIFIED)
3.

DO NOT SCALE FROM THESE DRAWINGS
4.

ALL DIMENSIONS MUST BE CHECKED AND APPROVED ON SITE
5.

ALL CONSTRUCTION TO BE DONE IN ACCORDANCE WITH THE STANDARD SPECIFICATIONS FOR THE MUNICIPAL CIVIL ENGINEERING WORKS, THIRD EDITION 2005 AND THE STANDARD CTMM DETAIL DRAWINGS
6.

THESE DRAWINGS MUST BE READ IN CONJUNCTION WITH THE STANDARD SPECIFICATIONS FOR MUNICIPAL CIVIL ENGINEERING WORKS, SERIES 4
7.

THE SIGNATURES OR INITIALS ON THIS DRAWING, OF ANY MANAGER OF THE TRANSPORT DEPARTMENT, IN NO WAY REMOVES ANY RESPONSIBILITY WHATSOEVER FROM THE CONSULTANT.
8.

THE CONSULTANT REMAINS RESPONSIBLE TO ENSURE THAT ALL THE GUIDELINES, STANDARD DRAWINGS, STANDARDS AND SPECIFICATIONS OF THE TRANSPORT DEPARTMENT HAVE BEEN MET AND ARE COMPLIED WITH.
9.

FINAL POSITION OF SERVICES TO BE DETERMINED ON SITE.

ROADS:

1.

KERBING TO BE AS PER STANDARD DETAIL PLANS
2.

TRAFFIC CONTROL MUST COMPLY WITH THE REQUIREMENTS OF THE SOUTH AFRICAN ROAD TRAFFIC SIGNS MANUAL (THIRD EDITION)
3.

VERTICAL AND HORIZONTAL ALIGNMENT TO FOLLOW THE EXISTING ROAD SURFACE, WITH MINIMUM CROSS FALL OF 2% (IF APPLICABLE)

STORMWATER

1.

MINIMUM PIPE DIAMETER TO BE 600mm.
2.



MINIMUM FALL TO BE 1:150
3.

PIPE BEDDING TO BE CLASS B UNLESS OTHERWISE SPECIFIED.
4.

ALL EXCAVATIONS AND BEDDING MUST BE INSPECTED AND APPROVED BY THE ENGINEER BEFORE LAYING OF ANY PIPES
5.

CLEAN EXISTING STORMWATER INLETS AND REPAIR WHERE NECESSARY (IF APPLICABLE)

| LEGEND :                 |     |
|--------------------------|-----|
| EXIST ROAD EDGE          | --- |
| NEW ROAD EDGE            | --- |
| WATER VALVE              |     |
| SEWER MANHOLE            |     |
| BENCHMARK                |     |
| TAP                      |     |
| PM                       |     |
| PH                       |     |
| PM                       |     |
| MH                       |     |
| WM                       |     |
| PB                       |     |
| WATER                    |     |
| WIND PUMP                |     |
| KM                       |     |
| KERB INLET               |     |
| LAMP POLE                |     |
| VENDING STANDS           |     |
| ROCK                     |     |
| STANDARD FENCE           |     |
| VIBRACRETE WALL          |     |
| WALL                     |     |
| BENCHMARK                |     |
| CENTER OF ROAD           |     |
| TAR ROAD                 |     |
| POWERLINE                |     |
| SPRINKLER                |     |
| FLAG POLE                |     |
| GRAVE                    |     |
| MONUMENT                 |     |
| GATE                     |     |
| SIGNPOST                 |     |
| ELECTRIC SIGNAL          |     |
| BUSH/SHRUBS              |     |
| TREE                     |     |
| REEDS                    |     |
| STEPS                    |     |
| HEDGE                    |     |
| TELEPHONE POLE           |     |
| SIGN POST                |     |
| FOUND PEG AND DRILL HOLE |     |
| POWERLINE POLE           |     |
| OILY WATER DRAINAGE      |     |
| STORM WATER DRAINAGE     |     |
| WATER PIPELINE           |     |

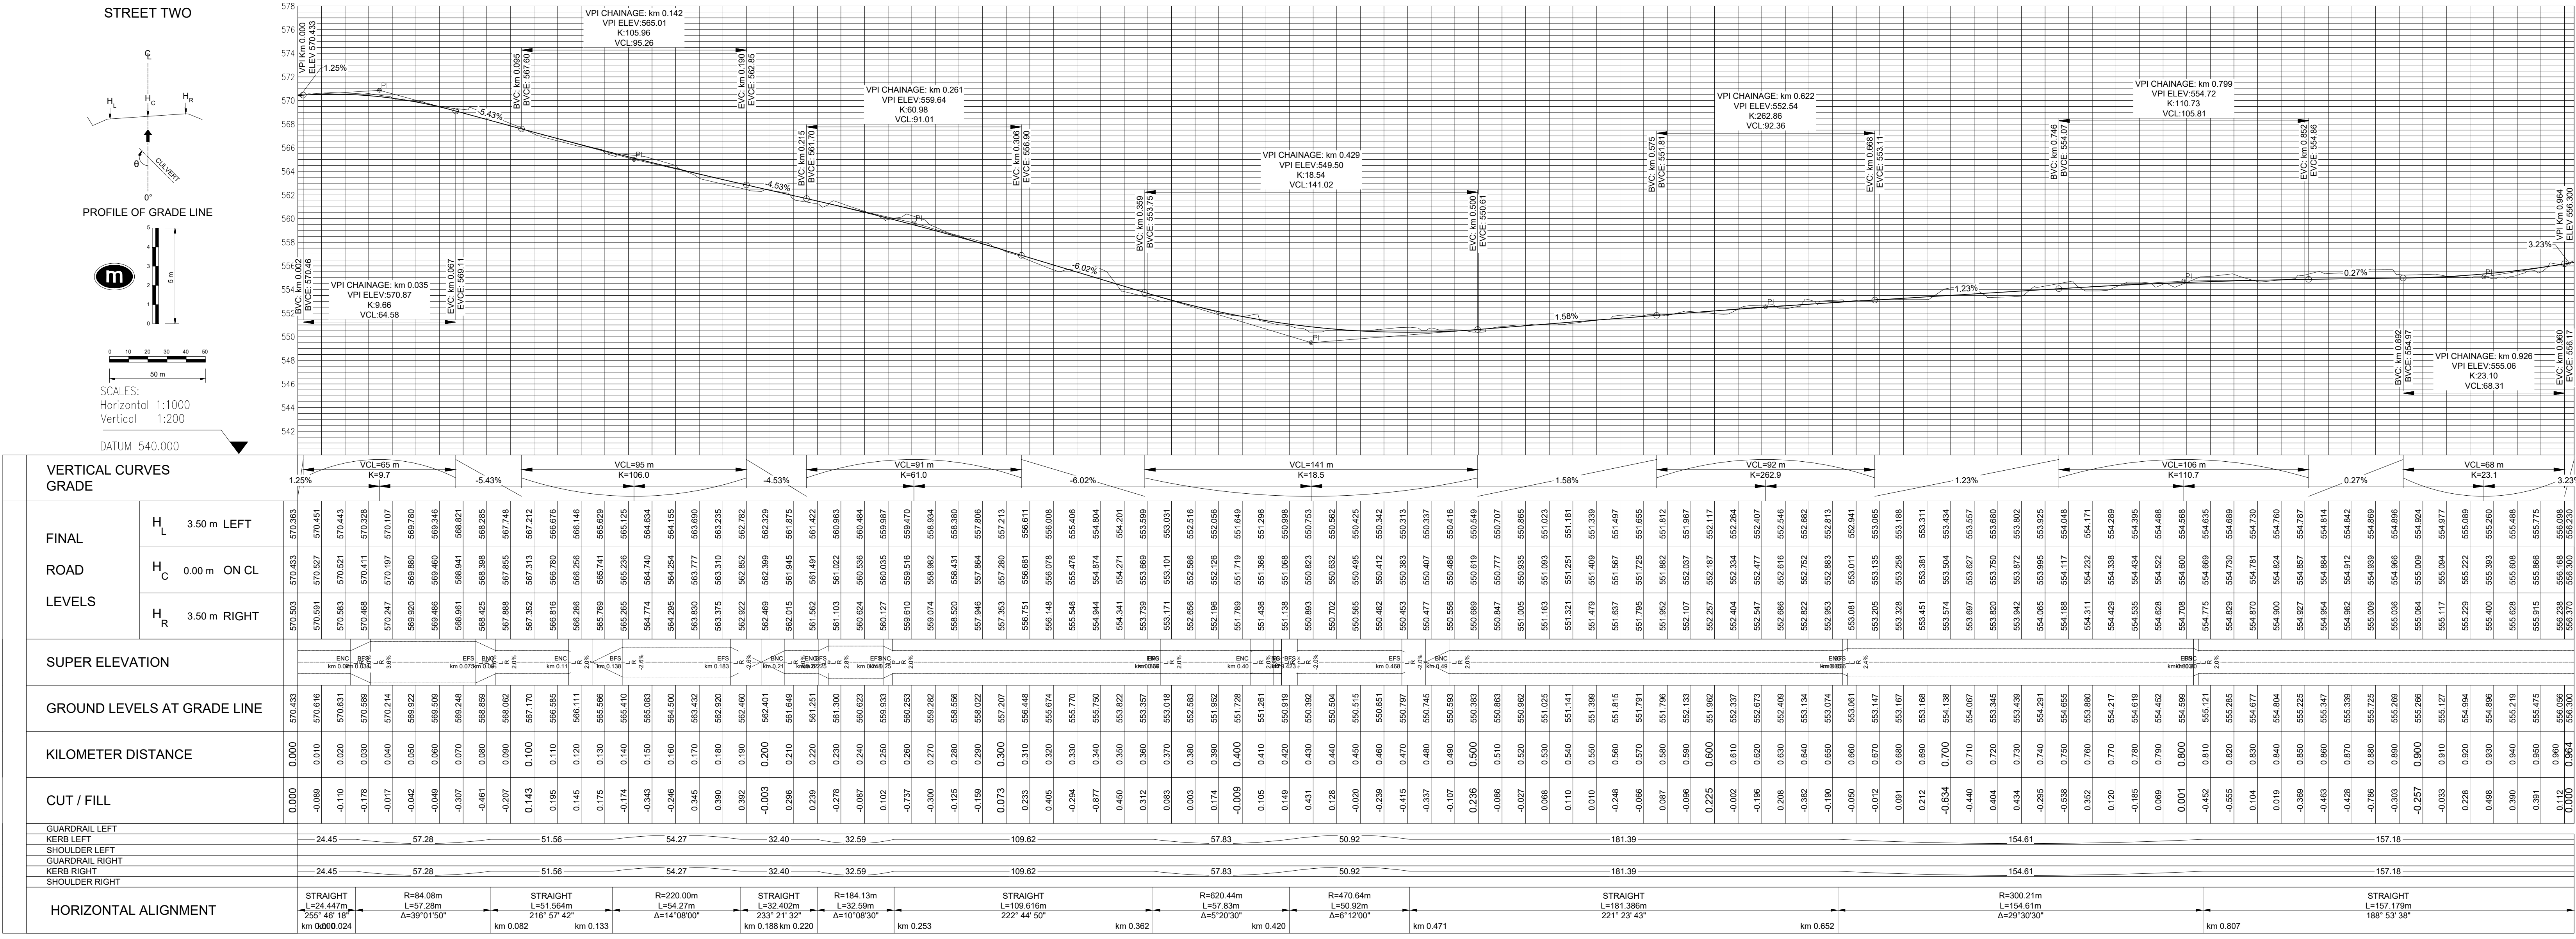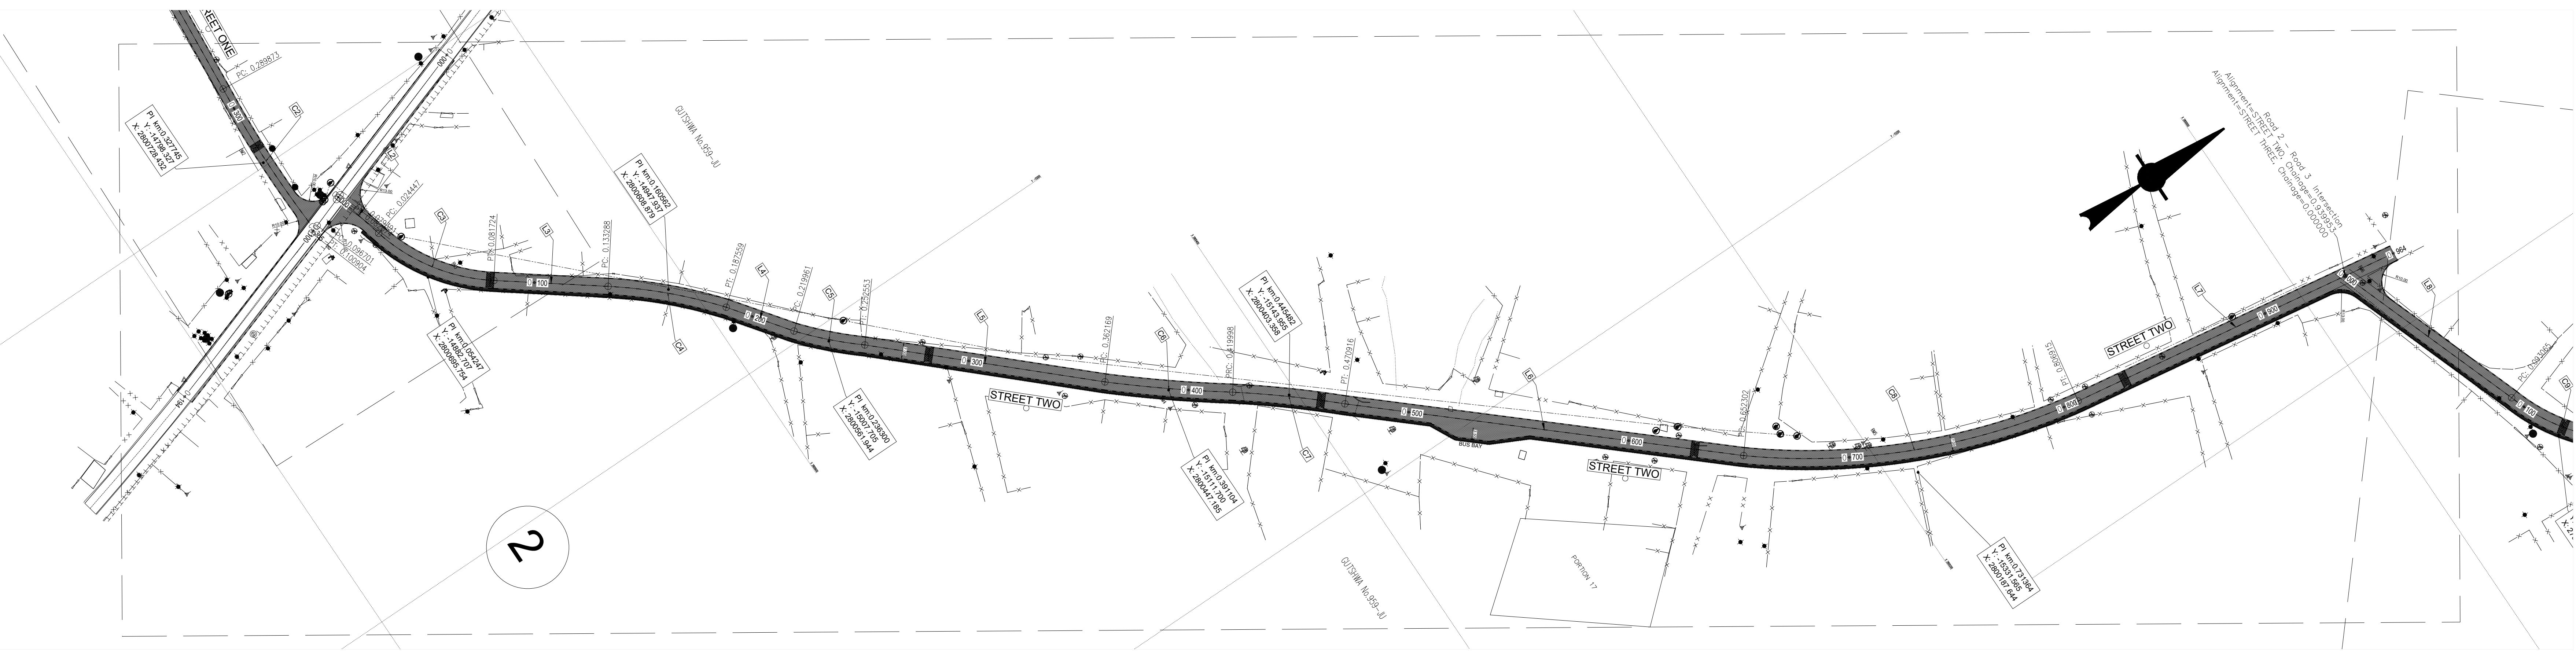


LONGSECTION STREET TWO FROM 0.000 TO 964.094

| No. | Date:      | ADDITIONS AND AMENDMENTS: | APPROVED |      | DESIGNED BY: | F. L. M  |
|-----|------------|---------------------------|----------|------|--------------|----------|
|     |            |                           | CONS.    | PRE. |              |          |
| 01  | 05 JUNE 23 | ISSUED FOR CONSTRUCTION   |          |      | CHECKED BY:  | S. KGOMO |
|     |            |                           |          |      | DRAWN BY:    | C.N.T    |
|     |            |                           |          |      | APPROVED BY: | S. KGOMO |



19 ROTHERY STREET,  
MBOMBELA,  
1201  
SOUTH AFRICA  
info@rasikconsulting.co.za  
Tel: +27 13 755 3230

CONSULTING ENGINEERS  
STAMPED ON:

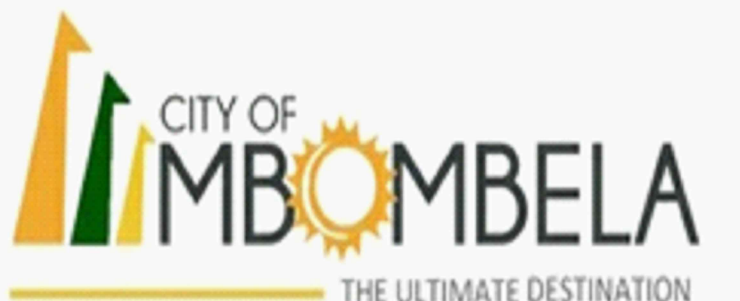

1 NEL STREET  
CIVIL CENTRE  
MBOMBELA  
1200,  
TEL: 013 759 2190

| APPROVED   |       |
|---|-------|
| THIS APPROVAL IS FOR PROCEDURAL AND ADMINISTRATIVE REVIEW PURPOSES ONLY AND DOES NOT ATTRACT LEGAL LIABILITY OF ANY KIND FROM WHATSOEVER OR HOWEVER ARISING |       |
| MUNICIPAL REPRESENTATIVE   | _____ |
| DATE:   | _____ |

PAVING OF STREET FROM MKASI CLINIC TO GUTSHWA  
TRADITIONAL COUNCIL (WARD 31)

STREET TWO LAYOUT & LONG SECTION, SHEET 2 OF 3

|                     |                    |                 |                       |
|---------------------|--------------------|-----------------|-----------------------|
| REVISION:           | 01                 | SCALE:          | 1: 1250               |
| CONTRACT NO.        |                    | PROJECT STATUS: | CONSTRUCTION DRAWINGS |
| DRAWING NUMBER:     | COM 07 /2024-RD-04 | PAPER SIZE:     | A0                    |
| COPYRIGHT PROTECTED |                    |                 |                       |



## GENERAL

2. ALL MATERIAL AND WORKMANSHIP MUST COMPLY WITH THE REQUIREMENTS OF THE LATEST RELEVANT SABS REQUIREMENTS
3. ALL DIMENSIONS ARE IN MILLIMETERS. (UNLESS OTHERWISE SPECIFIED)
4. DO NOT SCALE FROM THESE DRAWINGS
5. ALL DIMENSIONS MUST BE CHECKED AND APPROVED ON SITE
6. ALL CONSTRUCTION TO BE DONE IN ACCORDANCE WITH THE STANDARD SPECIFICATIONS FOR THE MUNICIPAL CIVIL ENGINEERING WORKS, THIRD EDITION 2005 AND THE STANDARD CTMM DETAIL DRAWINGS
7. THESE DRAWINGS MUST BE READ IN CONJUNCTION WITH THE STANDARD SPECIFICATIONS FOR MUNICIPAL CIVIL ENGINEERING WORKS, SERIES 4
8. THE SIGNATURES OR INITIALS ON THIS DRAWING, OF ANY MANAGER OF THE TRANSPORT DEPARTMENT, IN NO WAY REMOVES ANY RESPONSIBILITY WHATSOEVER SOEVER FROM THE CONSULTANT.
9. THE CONSULTANT REMAINS RESPONSIBLE TO ENSURE THAT ALL THE GUIDELINES, STANDARD DRAWINGS, STANDARDS AND SPECIFICATIONS OF THE TRANSPORT DEPARTMENT HAVE BEEN MET AND ARE COMPLIED WITH.
10. FINAL POSITION OF SERVICES TO BE DETERMINED ON SITE.

ROADS:


1. KERBING TO BE AS PER STANDARD DETAIL PLANS
2. TRAFFIC CONTROL MUST COMPLY WITH THE REQUIREMENTS OF THE SOUTH AFRICAN ROAD TRAFFIC SIGNS MANUAL (THIRD EDITION)
3. VERTICAL AND HORIZONTAL ALIGNMENT TO FOLLOW THE EXISTING ROAD SURFACE, WITH MINIMUM CROSS FALL OF 2% (IF APPLICABLE)

## STORMWATER

1. MINIMUM PIPE DIAMETER TO BE 600mm.
2. MINIMUM FALL TO BE 1:150
3. PIPE BEDDING TO BE CLASS B UNLESS OTHERWISE SPECIFIED.
4. **ALL EXCAVATIONS AND BEDDING MUST BE INSPECTED AND APPROVED BY THE ENGINEER BEFORE LAYING OF ANY PIPES**
5. CLEAN EXISTING STORMWATER INLETS AND REPAIR WHERE NECESSARY (IF APPLICABLE)

**LEGEND:**

|                 |                                                                                       |
|-----------------|---------------------------------------------------------------------------------------|
| EXIST ROAD EDGE |  |
| NEW ROAD EDGE   |  |
| WATER VALVE     |  |
| SEWER MANHOLE   |  |
| BENCHMARK       |  |
| TAP<br>⊗<br>PM  | ● SPRINKLER                                                                           |
| ⊗<br>FH         | ⚑ FLAG POLE                                                                           |
| ⊗<br>PM         | ⚡ GRAVE                                                                               |
| MH              | ⚡ MONUMENT                                                                            |
| WM<br>⊗<br>PB   | ⚡ GATE                                                                                |
| ≈               | ⚡ SIGNPOST                                                                            |
| WIND PUMP       | ⚡ TRAFFIC SIGNAL                                                                      |
| ⚡               | ⚡ BUSH/SHRUBS                                                                         |
| ⚡               | ⚡ TREE                                                                                |
| ⚡               | ⚡ REEDS                                                                               |
| ⚡               | ⚡ STEPS                                                                               |
| ⚡               | ⚡ GRASS                                                                               |
| ⚡               | ⚡ SIGN BOARD                                                                          |
| ⚡               | ⚡ HEDGE                                                                               |
| ⚡               | ⚡ TELEPHONE POLE                                                                      |
| ⚡               | ⚡ SIGN POST                                                                           |
| ⚡               | ⚡ FOUND PEG AND DRILL HOLE                                                            |
| ⚡               | ⚡ POWERLINE POLE                                                                      |
| ⚡               | ⚡ OILY WATER DRAINAGE                                                                 |
| ⚡               | ⚡ STORM WATER DRAINAGE                                                                |
| ⚡               | ⚡ WATER PIPELINE                                                                      |

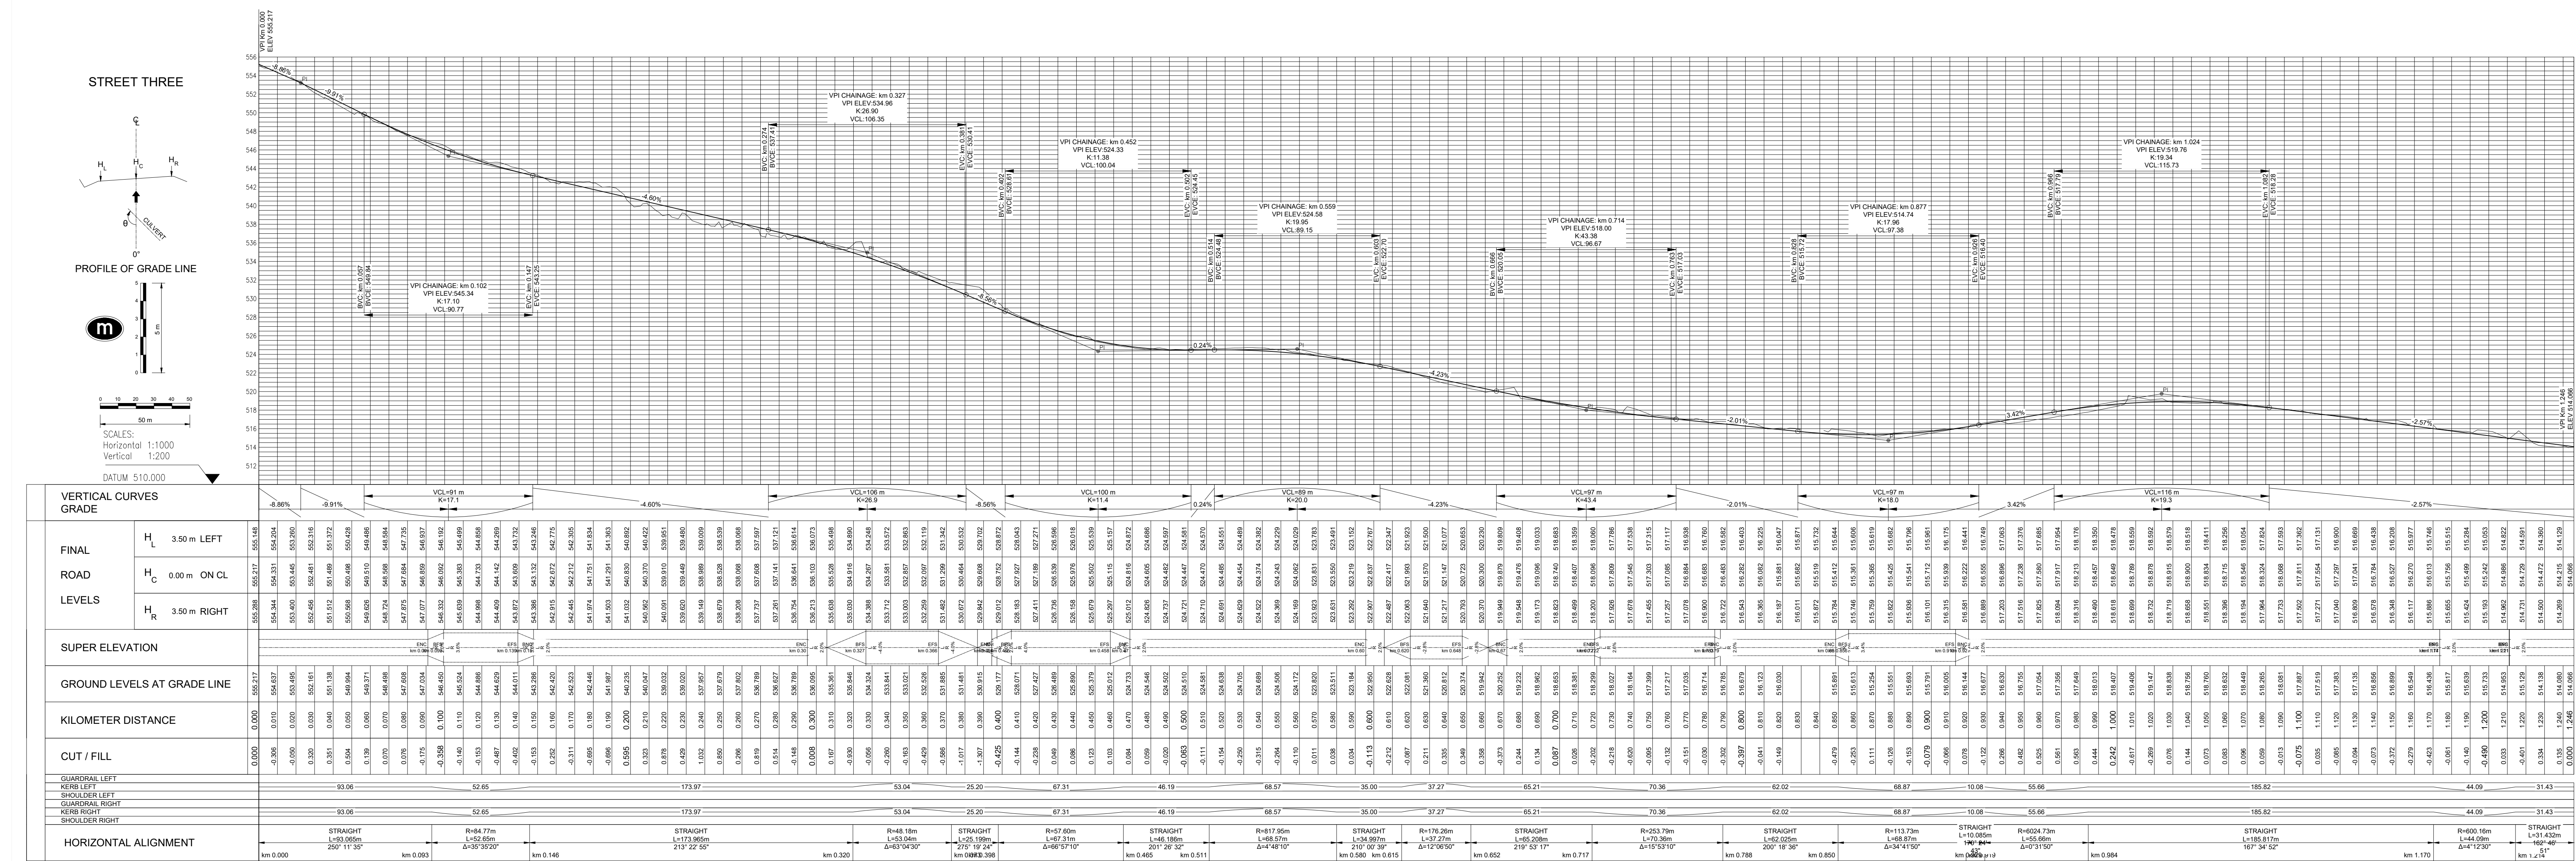


| No. | Date:      | ADDITIONS AND AMENDMENTS: | APPROVED |      | DESIGNED BY: | F. L. M  |
|-----|------------|---------------------------|----------|------|--------------|----------|
|     |            |                           | CONS.    | PRE. |              |          |
| 01  | 05 JUNE 23 | ISSUED FOR CONSTRUCTION   |          |      | CHECKED BY:  | S. KGOMO |
|     |            |                           |          |      | DRAWN BY:    | C.N.T    |
|     |            |                           |          |      | APPROVED BY: | S. KGOMO |

**RASIK**  
**CONSULTING**  
CIVIL ENGINEERS & PROJECT MANAGERS

19 ROTHERY STREET,  
MBOMBELA,  
1201  
SOUTH AFRICA

info@rasikconsulting.co.za  
Tel: +27 13 755 3230

CONSULTING ENGINEERS  
STAMPED ON:

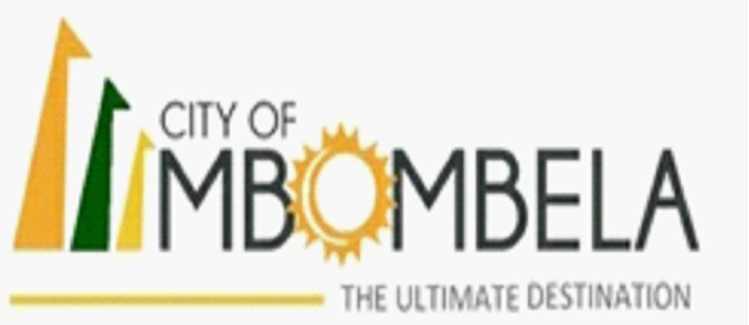

1 NEL STREET  
CIVIL CENTRE  
MBOMBELA  
1200,  
TEL: 013 759 2190

APPROVED

THIS APPROVAL IS FOR PROCEDURAL AND ADMINISTRATIVE REVIEW PURPOSES ONLY AND DOES NOT ATTRACT LEGAL LIABILITY OF ANY KIND FROM WHATSOEVER OR HOWEVER ARISING

MUNICIPAL REPRESENTATIVE

DATE: \_\_\_\_\_

## PAVING OF STREET FROM MKASI CLINIC TO GUTSHWA TRADITIONAL COUNCIL (WARD 31)

STREET THREE LAYOUT &amp; LONG SECTION, SHEET 3 OF 3

REVISION:

---

CONTRACT NO.

DRAWING NUMBER:

COM 07/2024 B PD 04

SCALE:

1: 750


|                 |
|-----------------|
| PROJECT STATUS: |
|-----------------|

PAPER SIZE:


|      |             |
|------|-------------|
| 0.04 | PAPER SIZE: |
|      | A0          |

COPYRIGHT PROTECTED




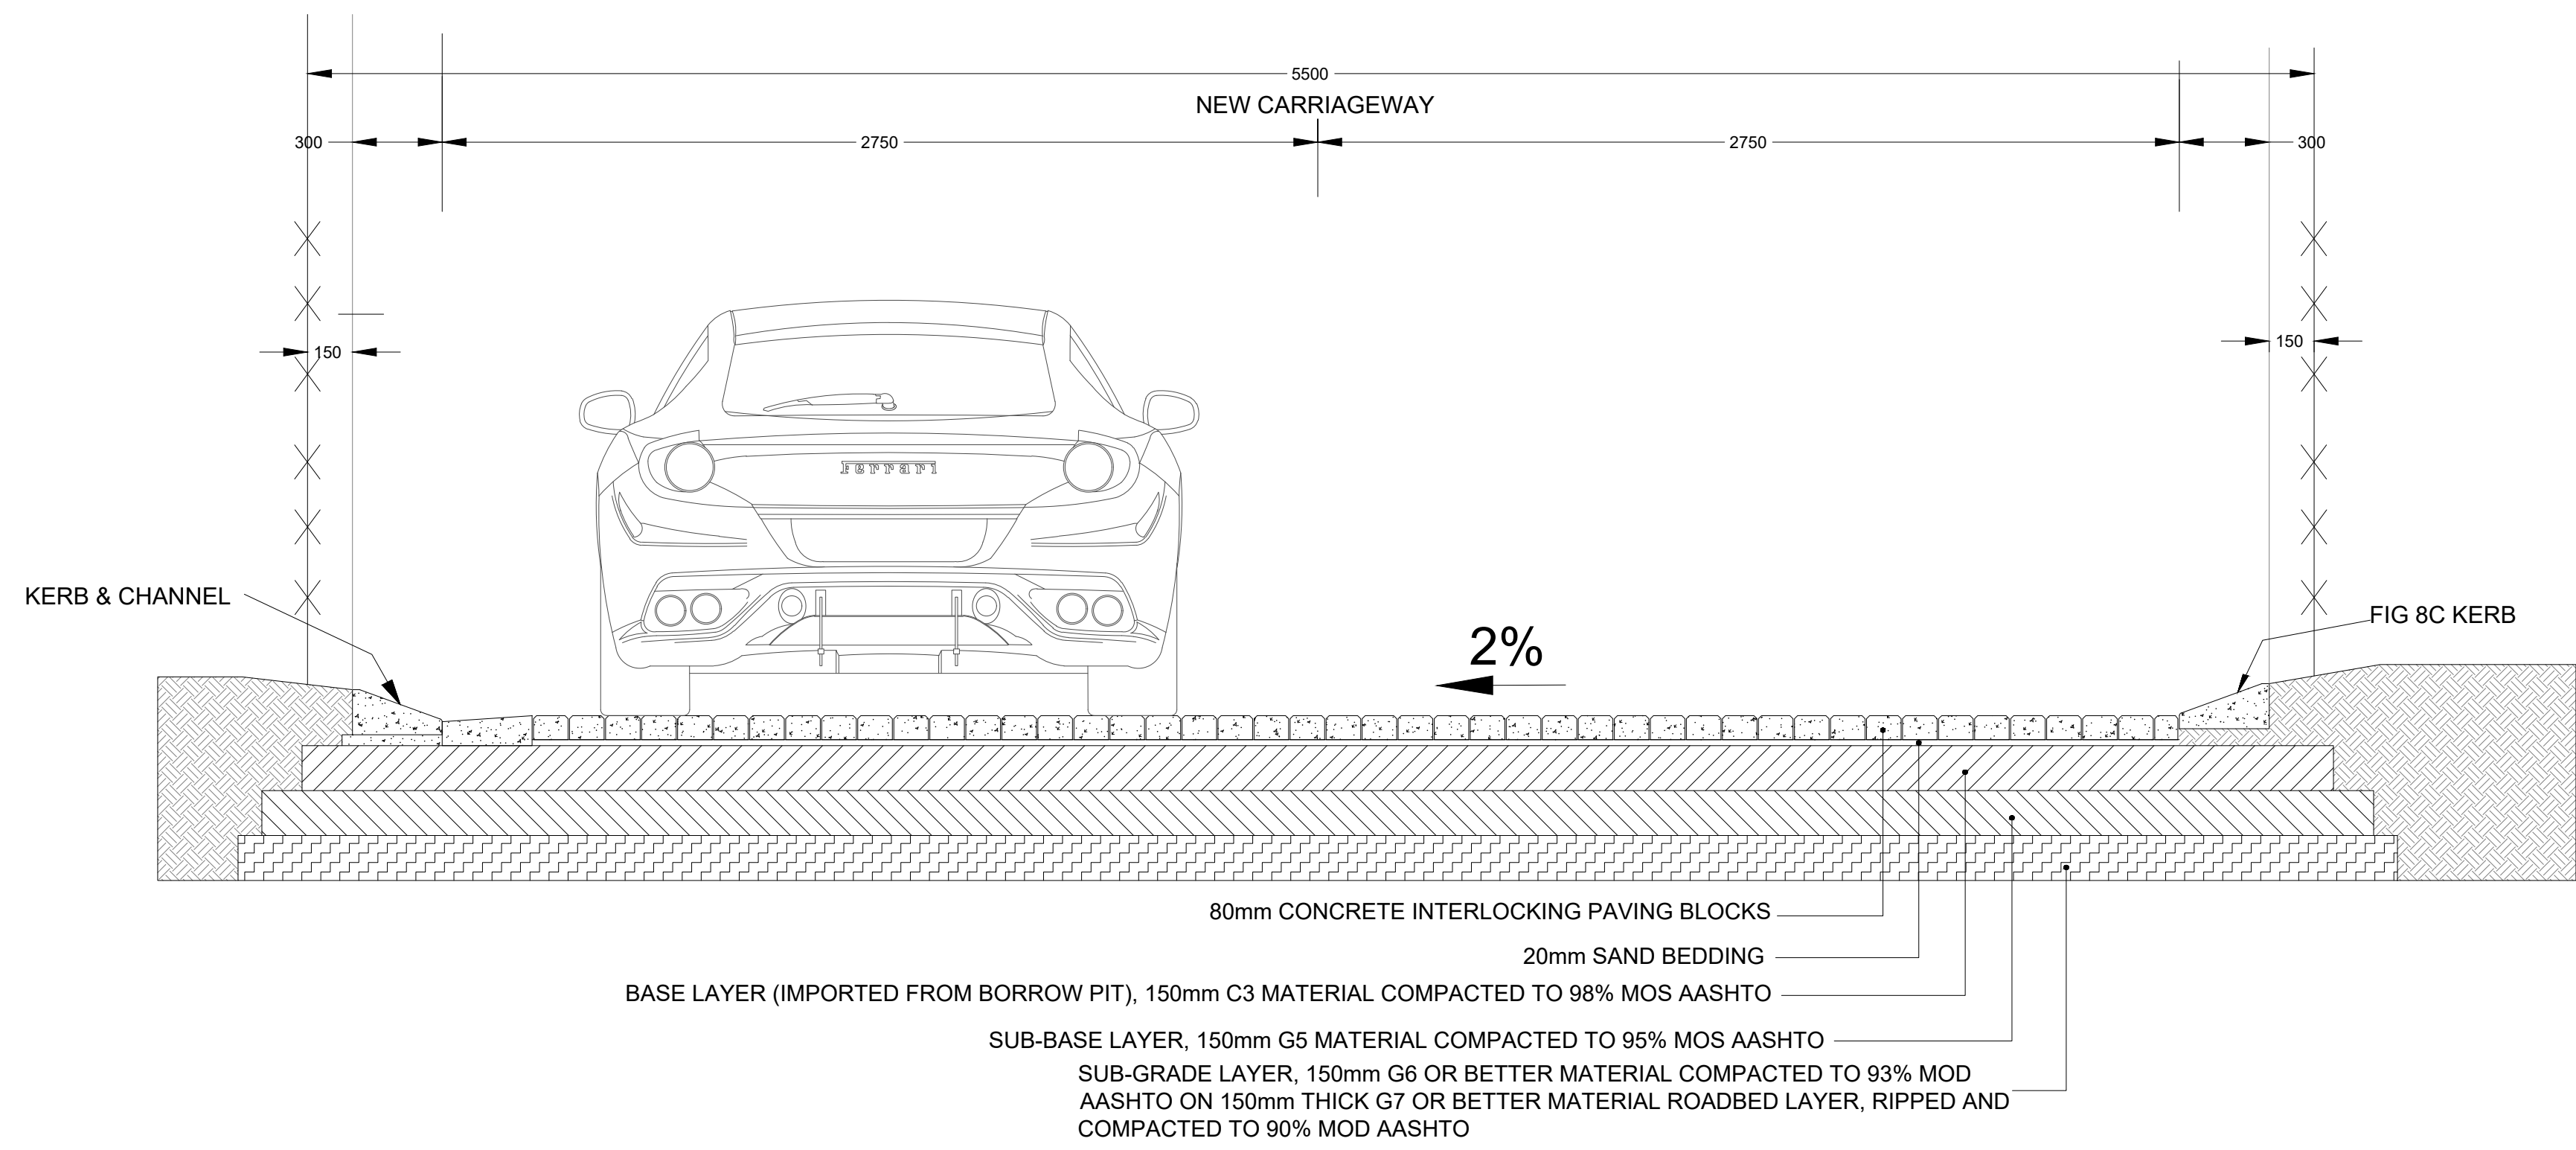

CROSS SECTION: STREET ONE CH0 - CH365

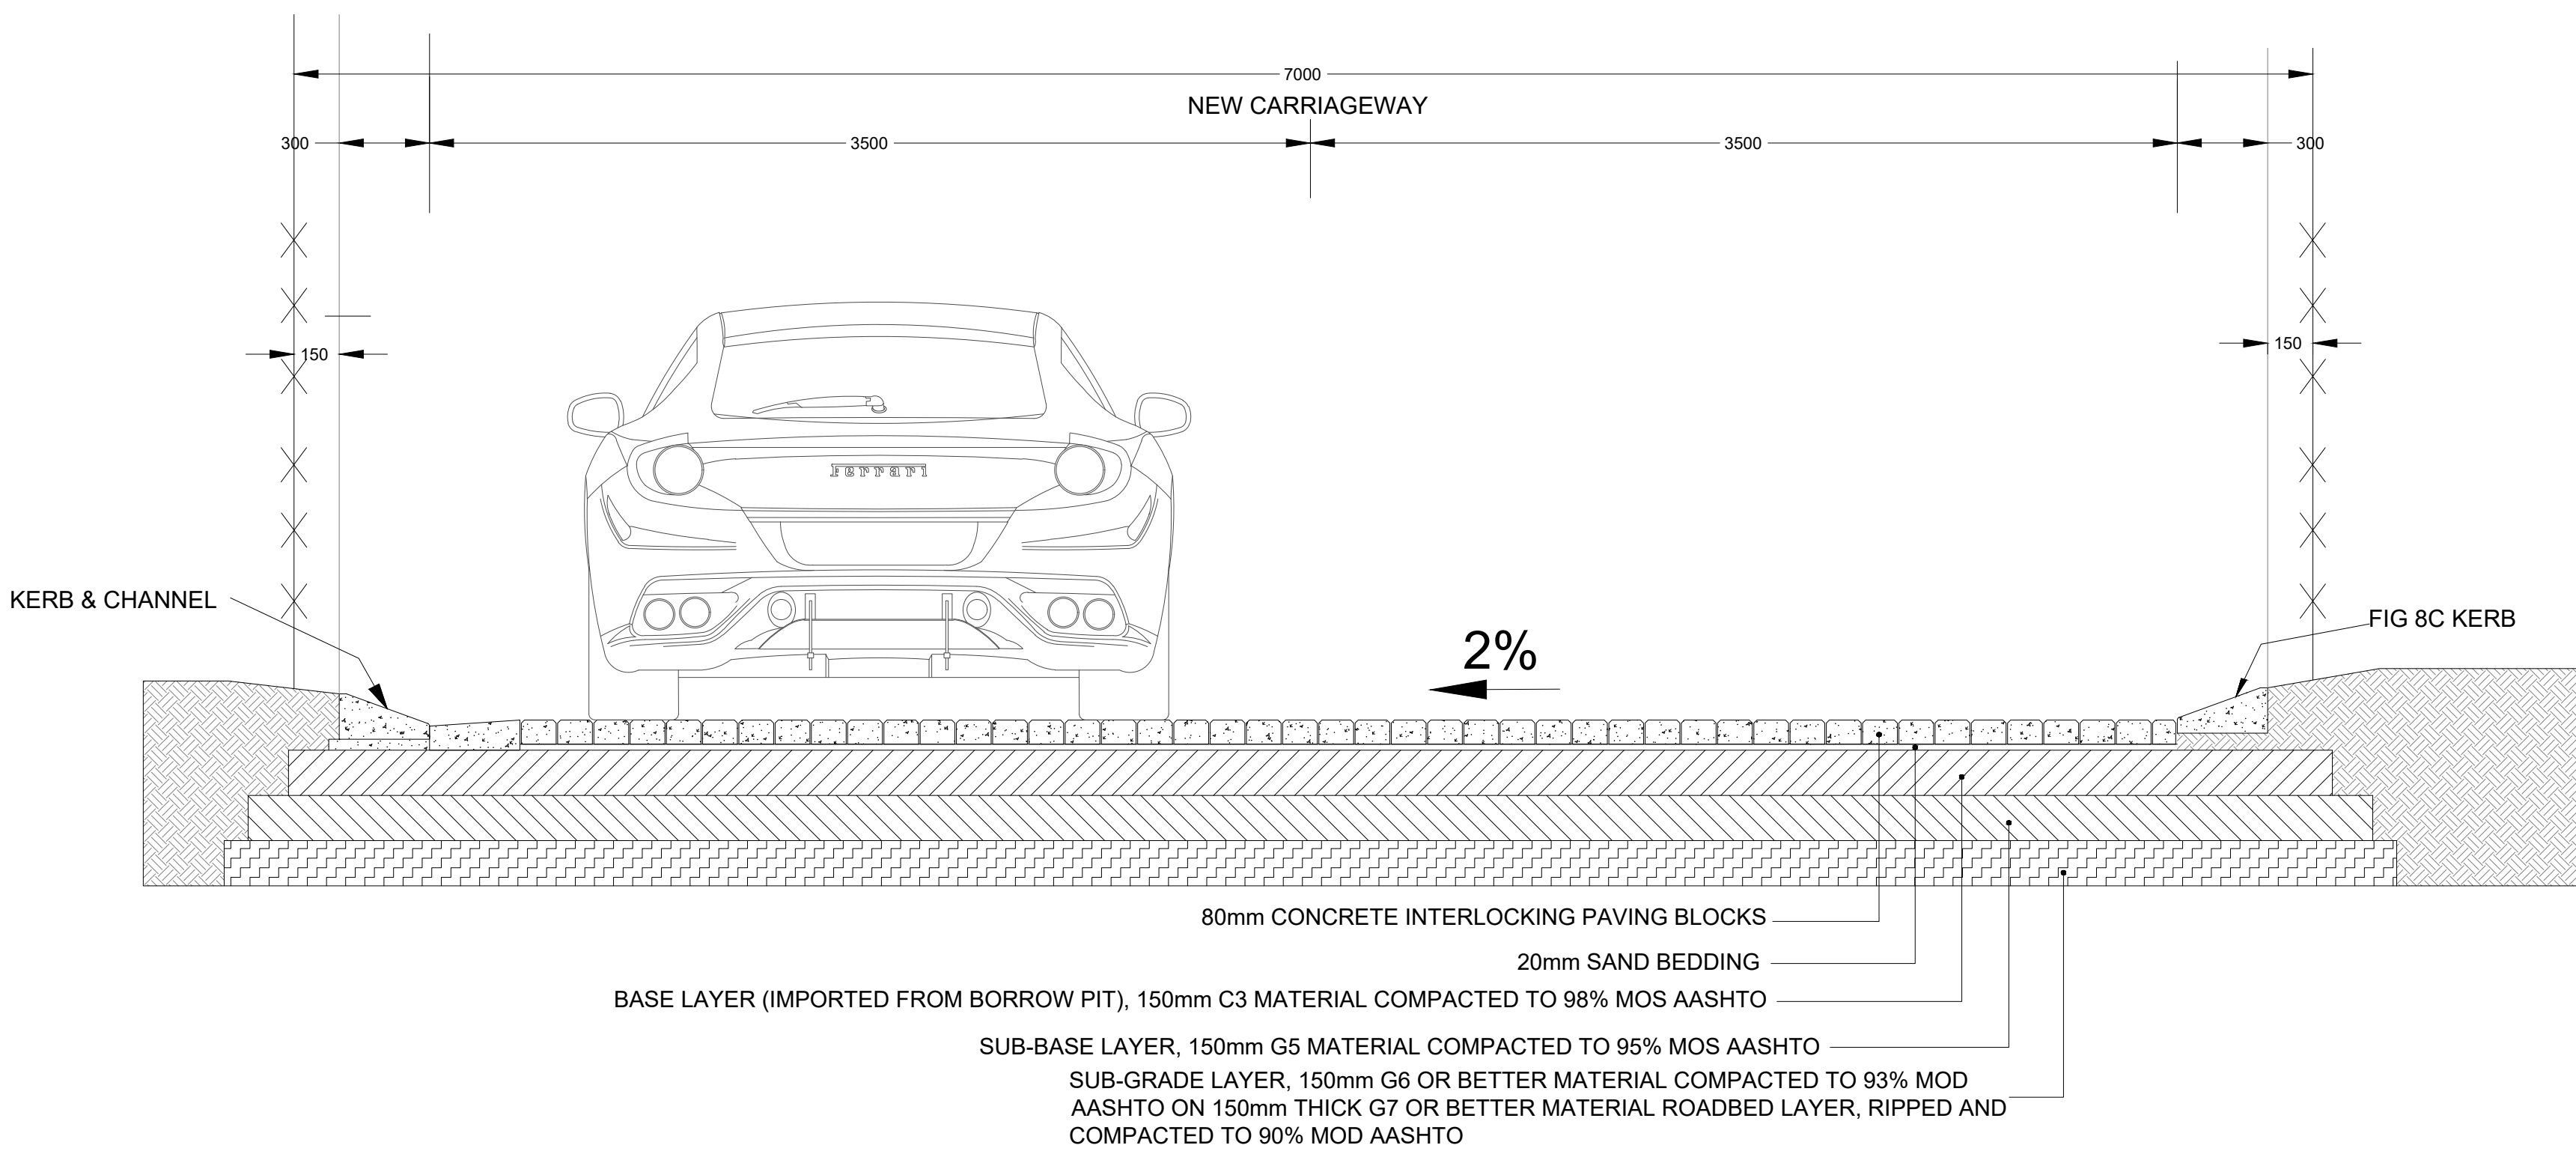


CROSS SECTION: STREET TWO CH0 - CH964

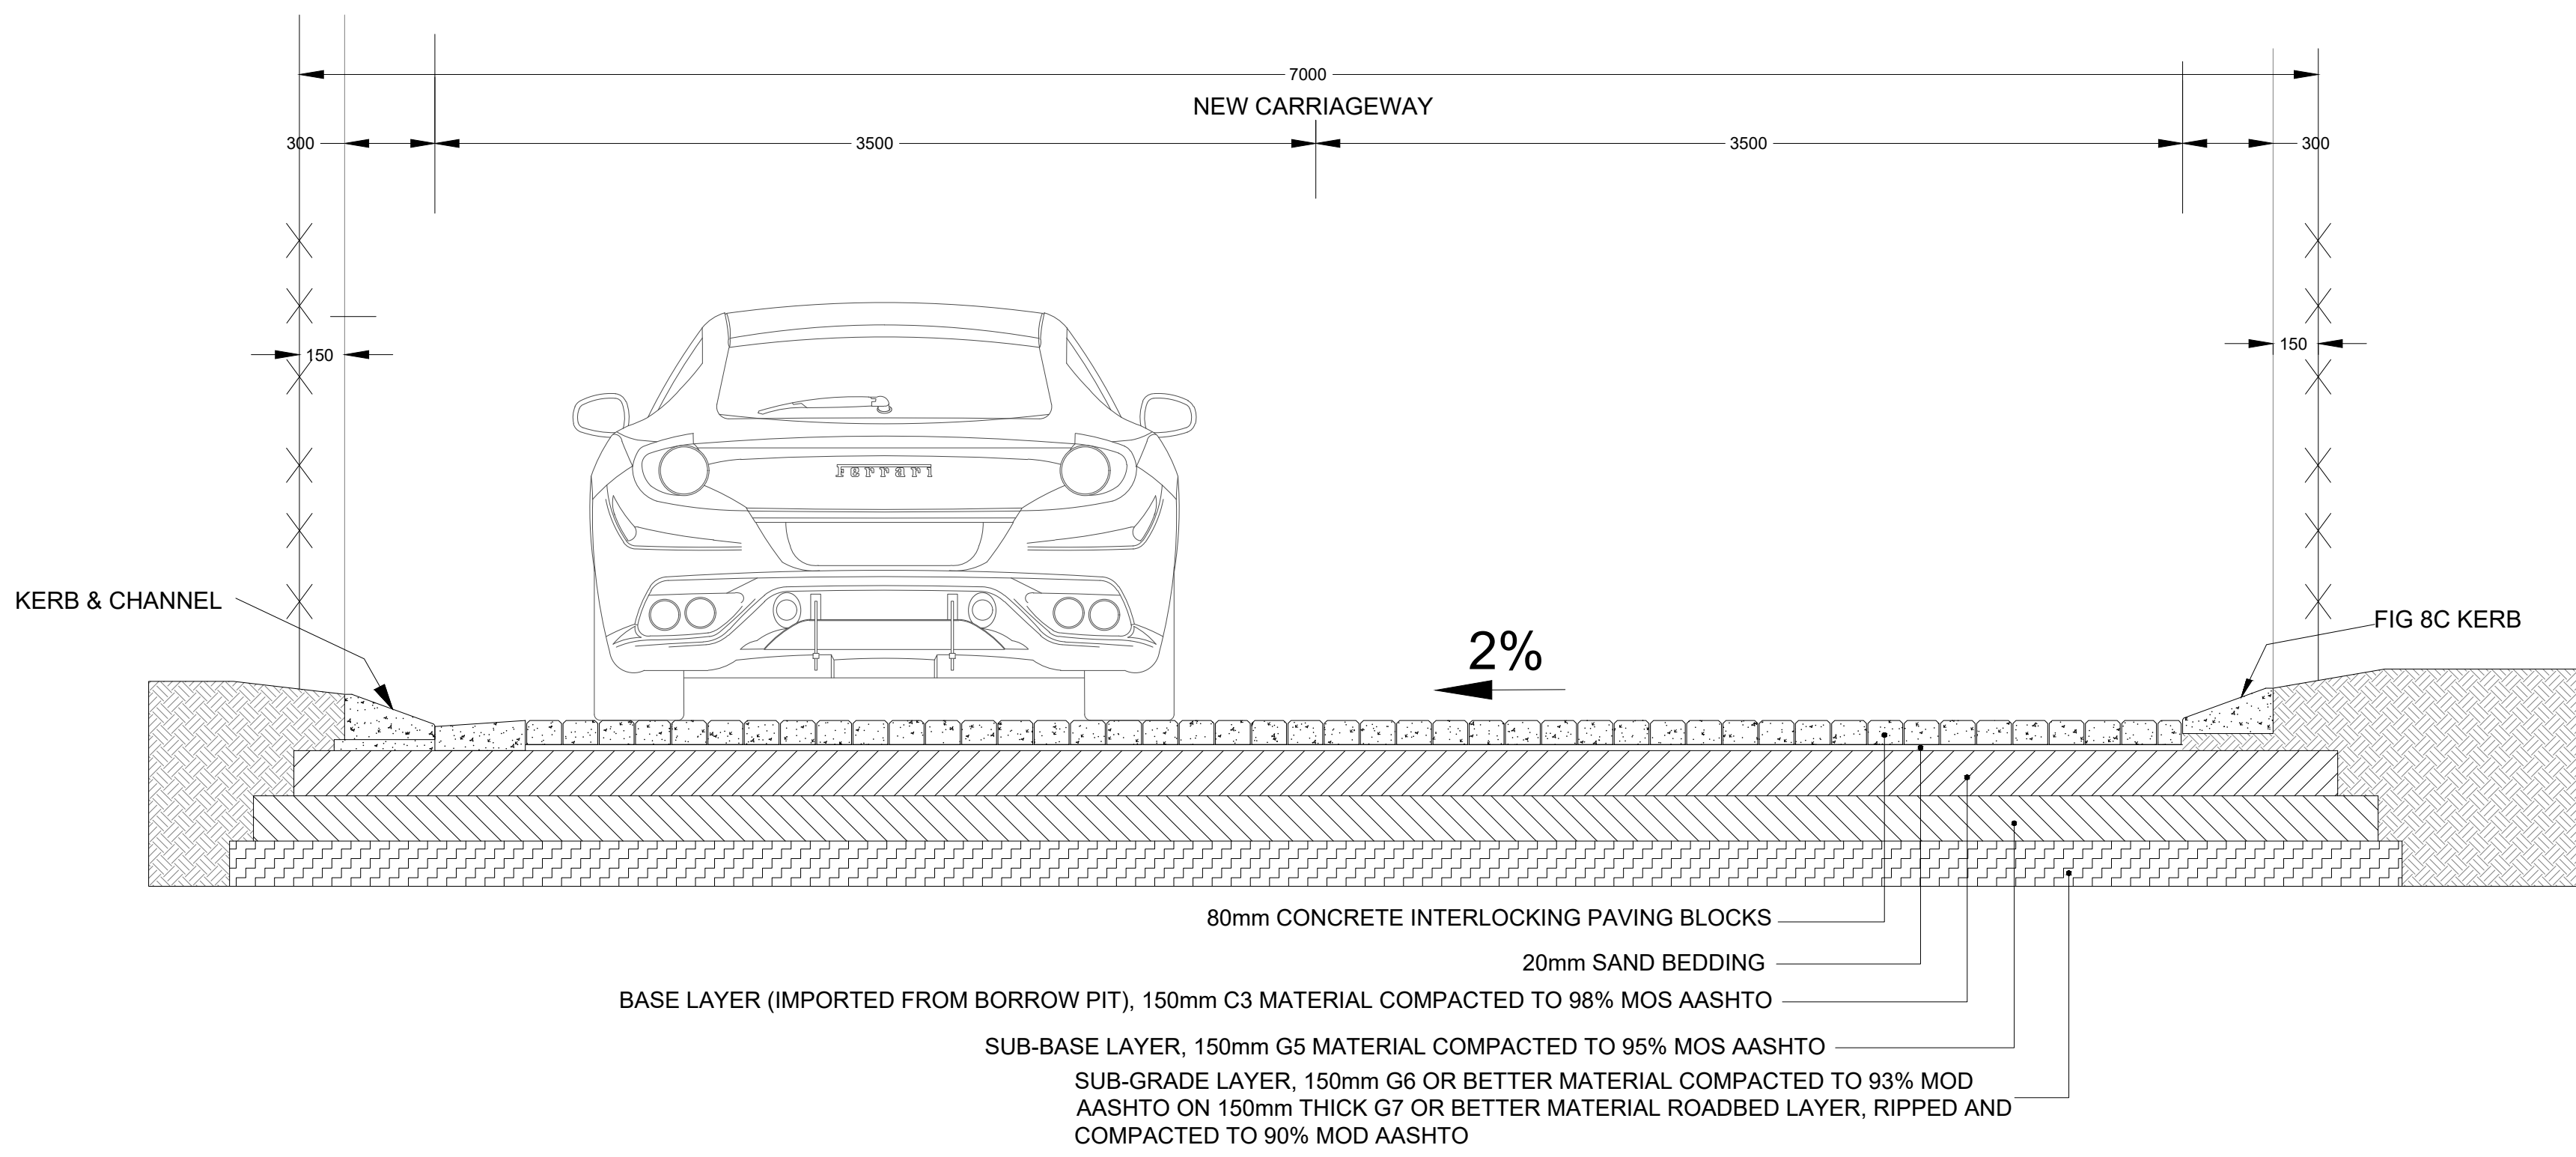

CROSS SECTION: STREET THREE CH0 - CH1246

| No. | Date:      | ADDITIONS AND AMENDMENTS: | APPROVED |      | DESIGNED BY: | F. L. M  |
|-----|------------|---------------------------|----------|------|--------------|----------|
|     |            |                           | CONS.    | PRE. |              |          |
| 01  | 05 JUNE 23 | ISSUED FOR TENDERING      |          |      | CHECKED BY:  | S. KGOMO |
|     |            |                           |          |      | DRAWN BY:    | C.N.T    |
|     |            |                           |          |      | APPROVED BY: | S. KGOMO |

|                                                               |   |                                     |
|---------------------------------------------------------------|---|-------------------------------------|
| <b>RASIK CONSULTING</b><br>CIVIL ENGINEERS & PROJECT MANAGERS | 19 ROTHERY STREET,<br>MBOMBELA,<br>1201<br>SOUTH AFRICA<br>info@rasikconsulting.co.za<br>Tel: +27 13 755 3230 | CONSULTING ENGINEERS<br>STAMPED ON: |
|---------------------------------------------------------------|---|-------------------------------------|

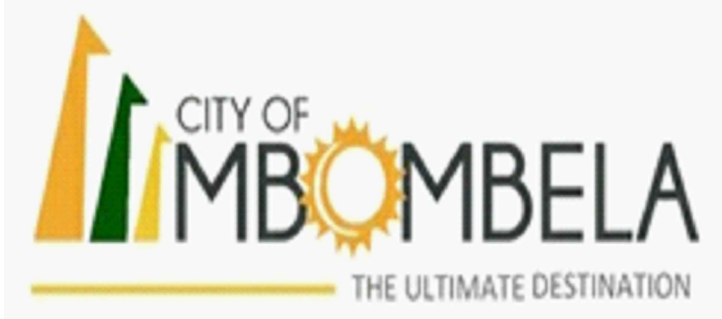
|   |                                                                        |
|---|------------------------------------------------------------------------|
| <br>CITY OF MBOMBELA<br>THE ULTIMATE DESTINATION | 1 NEL STREET<br>CIVIL CENTRE<br>MBOMBELA<br>1200,<br>TEL: 013 759 2190 |
|---|------------------------------------------------------------------------|

|   |                                                                                |                                        |                   |
|---|--------------------------------------------------------------------------------|----------------------------------------|-------------------|
| APPROVED   | PAVING OF STREET FROM MKASI CLINIC TO GUTSHWA<br>TRADITIONAL COUNCIL (WARD 31) | REVISION:<br>00                        | SCALE:            |
| THIS APPROVAL IS FOR PROCEDURAL AND ADMINISTRATIVE REVIEW PURPOSES ONLY AND DOES NOT ATTRACT LEGAL LIABILITY OF ANY KIND FROM WHATSOEVER OR HOWEVER ARISING |                                                                                | CONTRACT NO.                           | PROJECT STATUS:   |
| MUNICIPAL REPRESENTATIVE<br>DATE:   |                                                                                | DRAWING NUMBER:<br>COM 07/2024-R-RD-07 | PAPER SIZE:<br>A0 |

ROAD CROSS SECTIONS, SHEET 1 OF 1

COPYRIGHT PROTECTED



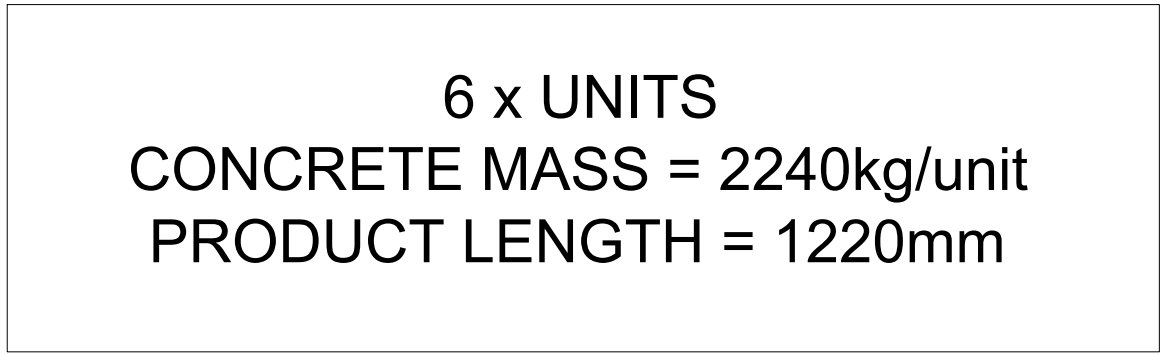

SCALE1:5



| No. | Date:      | ADDITIONS AND AMENDMENTS: | APPROVED<br>CONS.      PRE. |  | DESIGNED BY:<br><br>CHECKED BY:<br><br>DRAWN BY:<br><br>APPROVED BY: | F. L. M | S. KGOMO | C.N.T | S. KGOMO |
|-----|------------|---------------------------|-----------------------------|--|----------------------------------------------------------------------|---------|----------|-------|----------|
| 01  | 05 JUNE 23 | ISSUED FOR TENDERING      |                             |  |                                                                      |         |          |       |          |
|     |            |                           |                             |  |                                                                      |         |          |       |          |
RASIK CONSULTING  
CIVIL ENGINEERS & PROJECT MANAGERS

19 ROTHERY STREET,  
MBOMBELA,  
1201 SOUTH AFRICA

info@rasikconsulting.co.za  
Tel: +27 13 755 3230

CONSULTING ENGINEERS  
STAMPED ON:



CITY OF MBOMBELA  
THE ULTIMATE DESTINATION

1 NEL STREET  
CIVIL CENTRE  
MBOMBELA  
1200.











TEL: 013 759 2190

| APPROVED   |  |
|---|--|
| THIS APPROVAL IS FOR PROCEDURAL AND ADMINISTRATIVE REVIEW PURPOSES ONLY AND DOES NOT ATTRACT LEGAL LIABILITY OF ANY KIND FROM WHATSOEVER OR HOWEVER ARISING |  |
| MUNICIPAL REPRESENTATIVE _____   |  |
| DATE: _____   |  |

|                                                                                    |                   |
|------------------------------------------------------------------------------------|-------------------|
| <b>PAVING OF STREET FROM MKASI CLINIC TO GUTSHWA TRADITIONAL COUNCIL (WARD 31)</b> |                   |
| REVISION:<br>00                                                                    | SCALE:            |
| CONTRACT NO.                                                                       | PROJECT STATUS:   |
| DRAWING NUMBER:<br>COM 07/204-R-RD-06                                              | PAPER SIZE:<br>A0 |
| COPYRIGHT PROTECTED                                                                |                   |


BUS BAYS,SHEET 1 OF 1



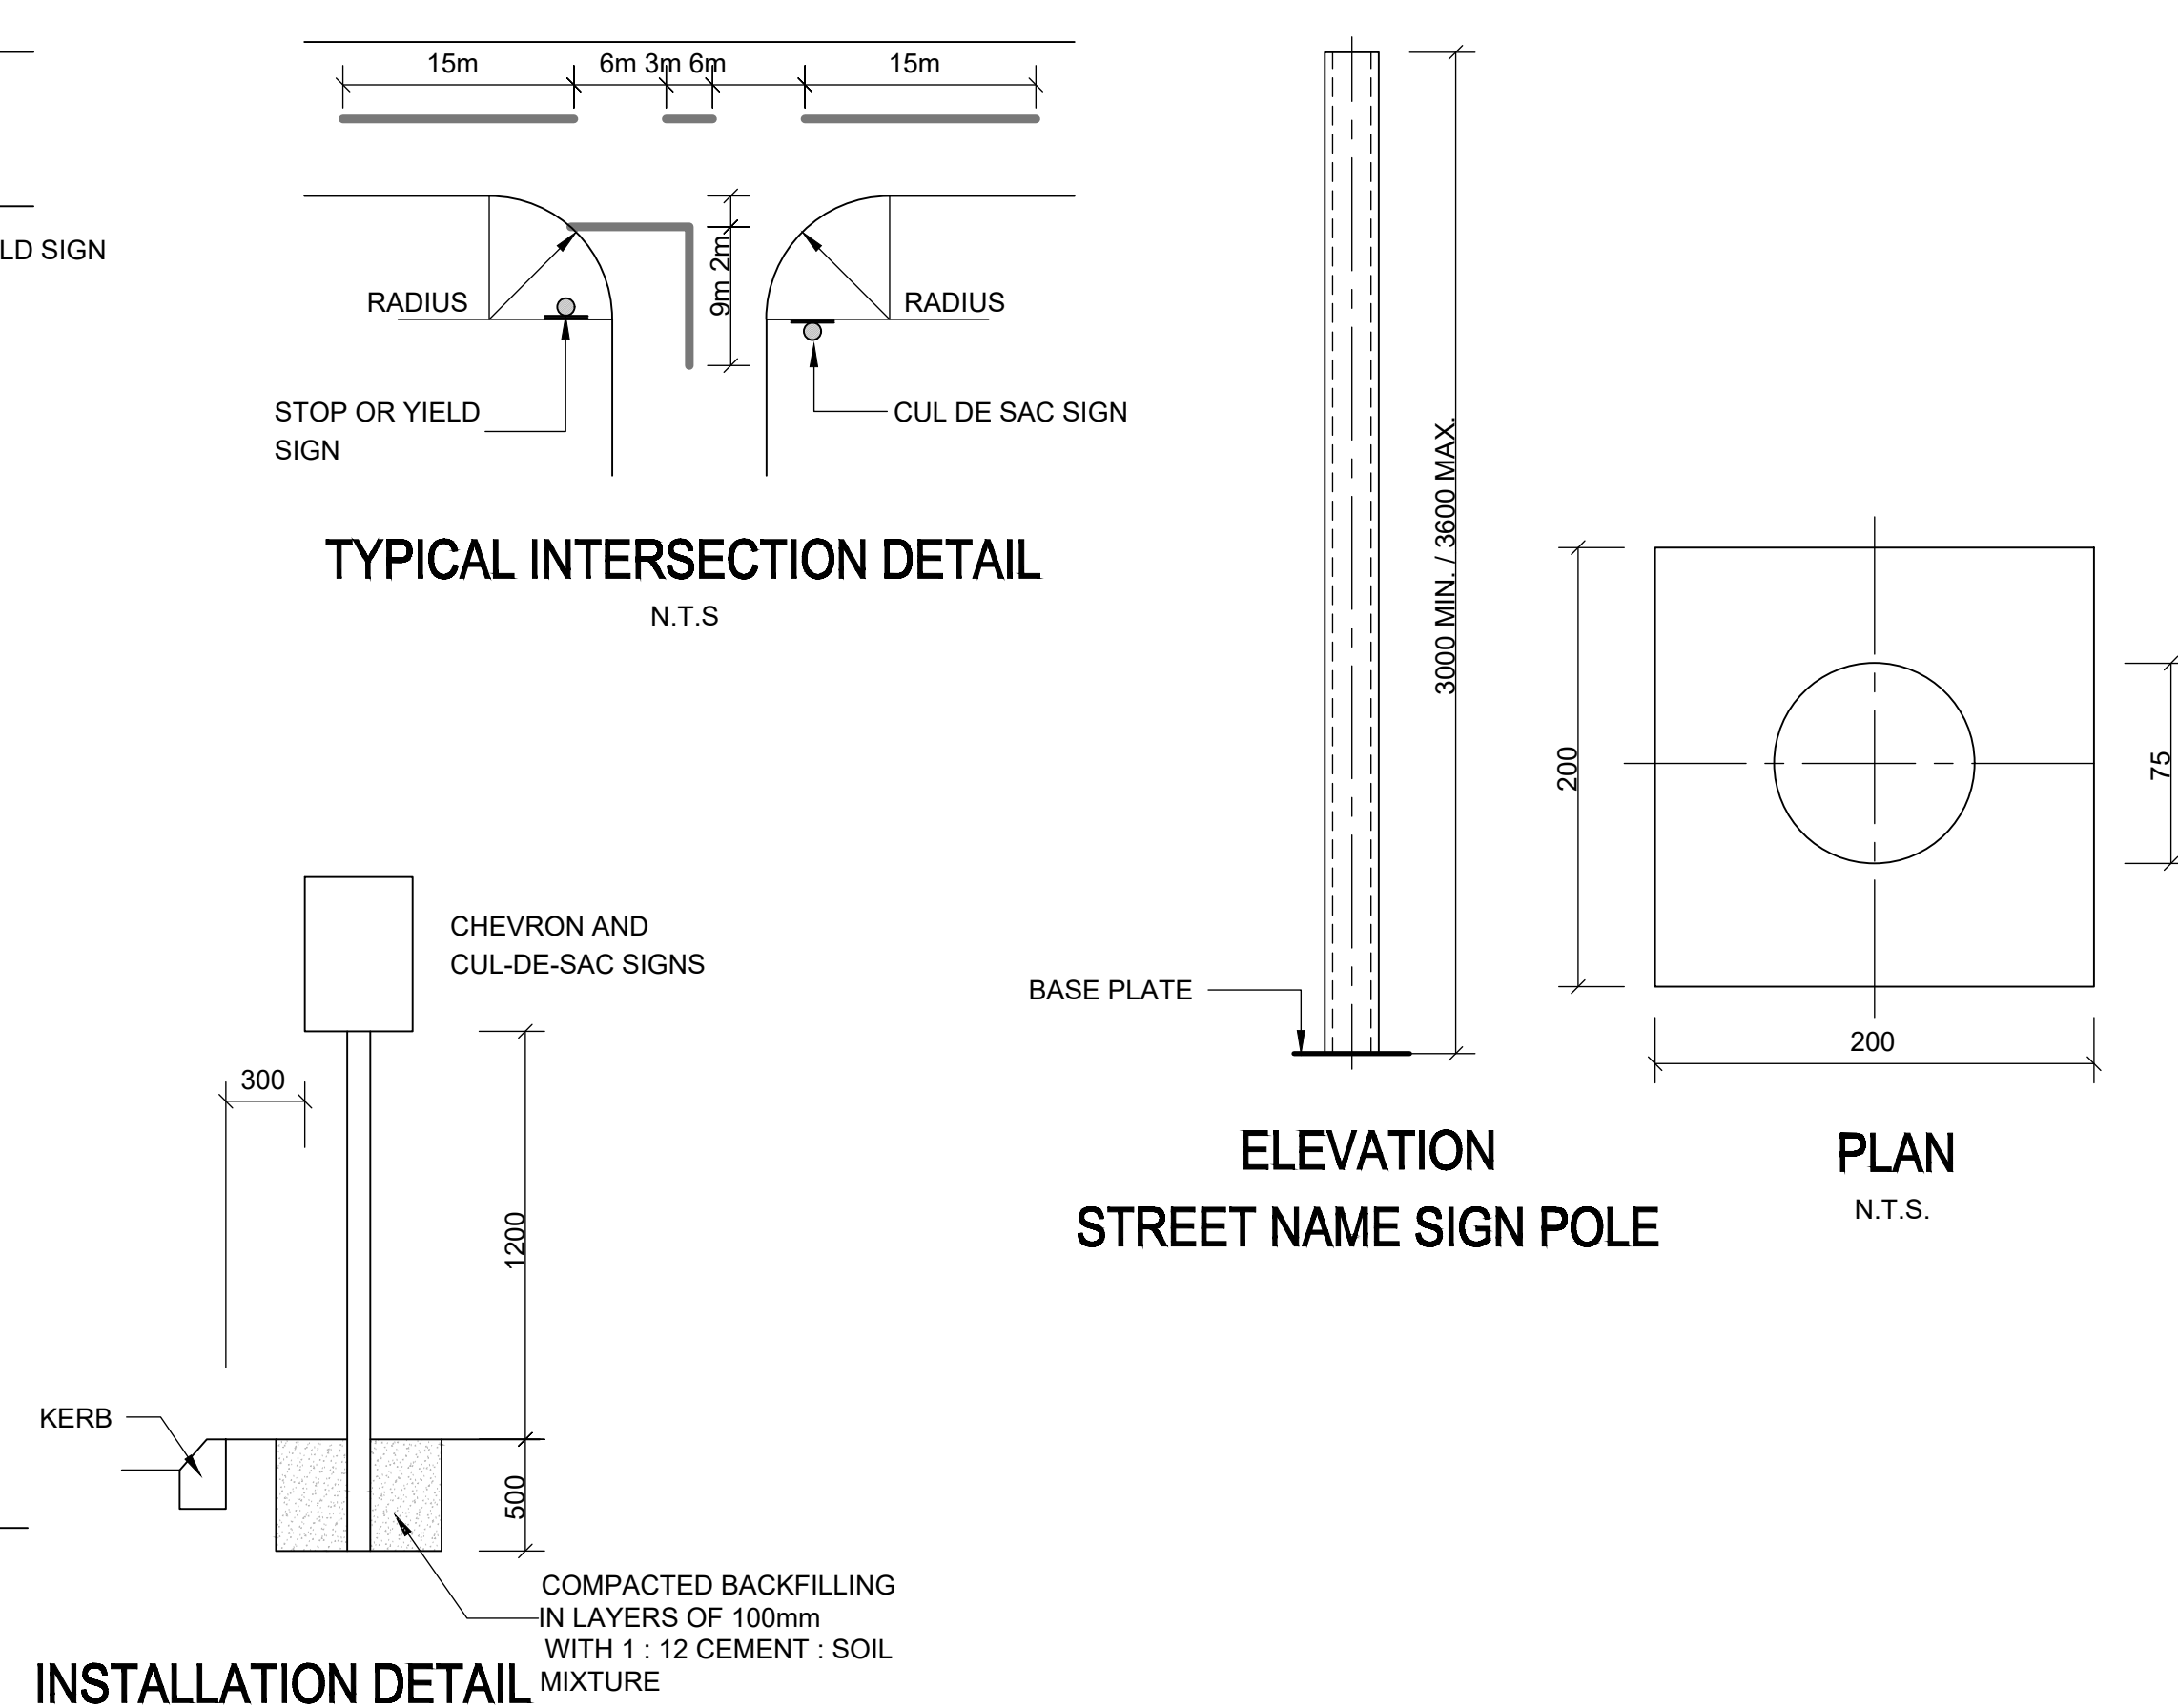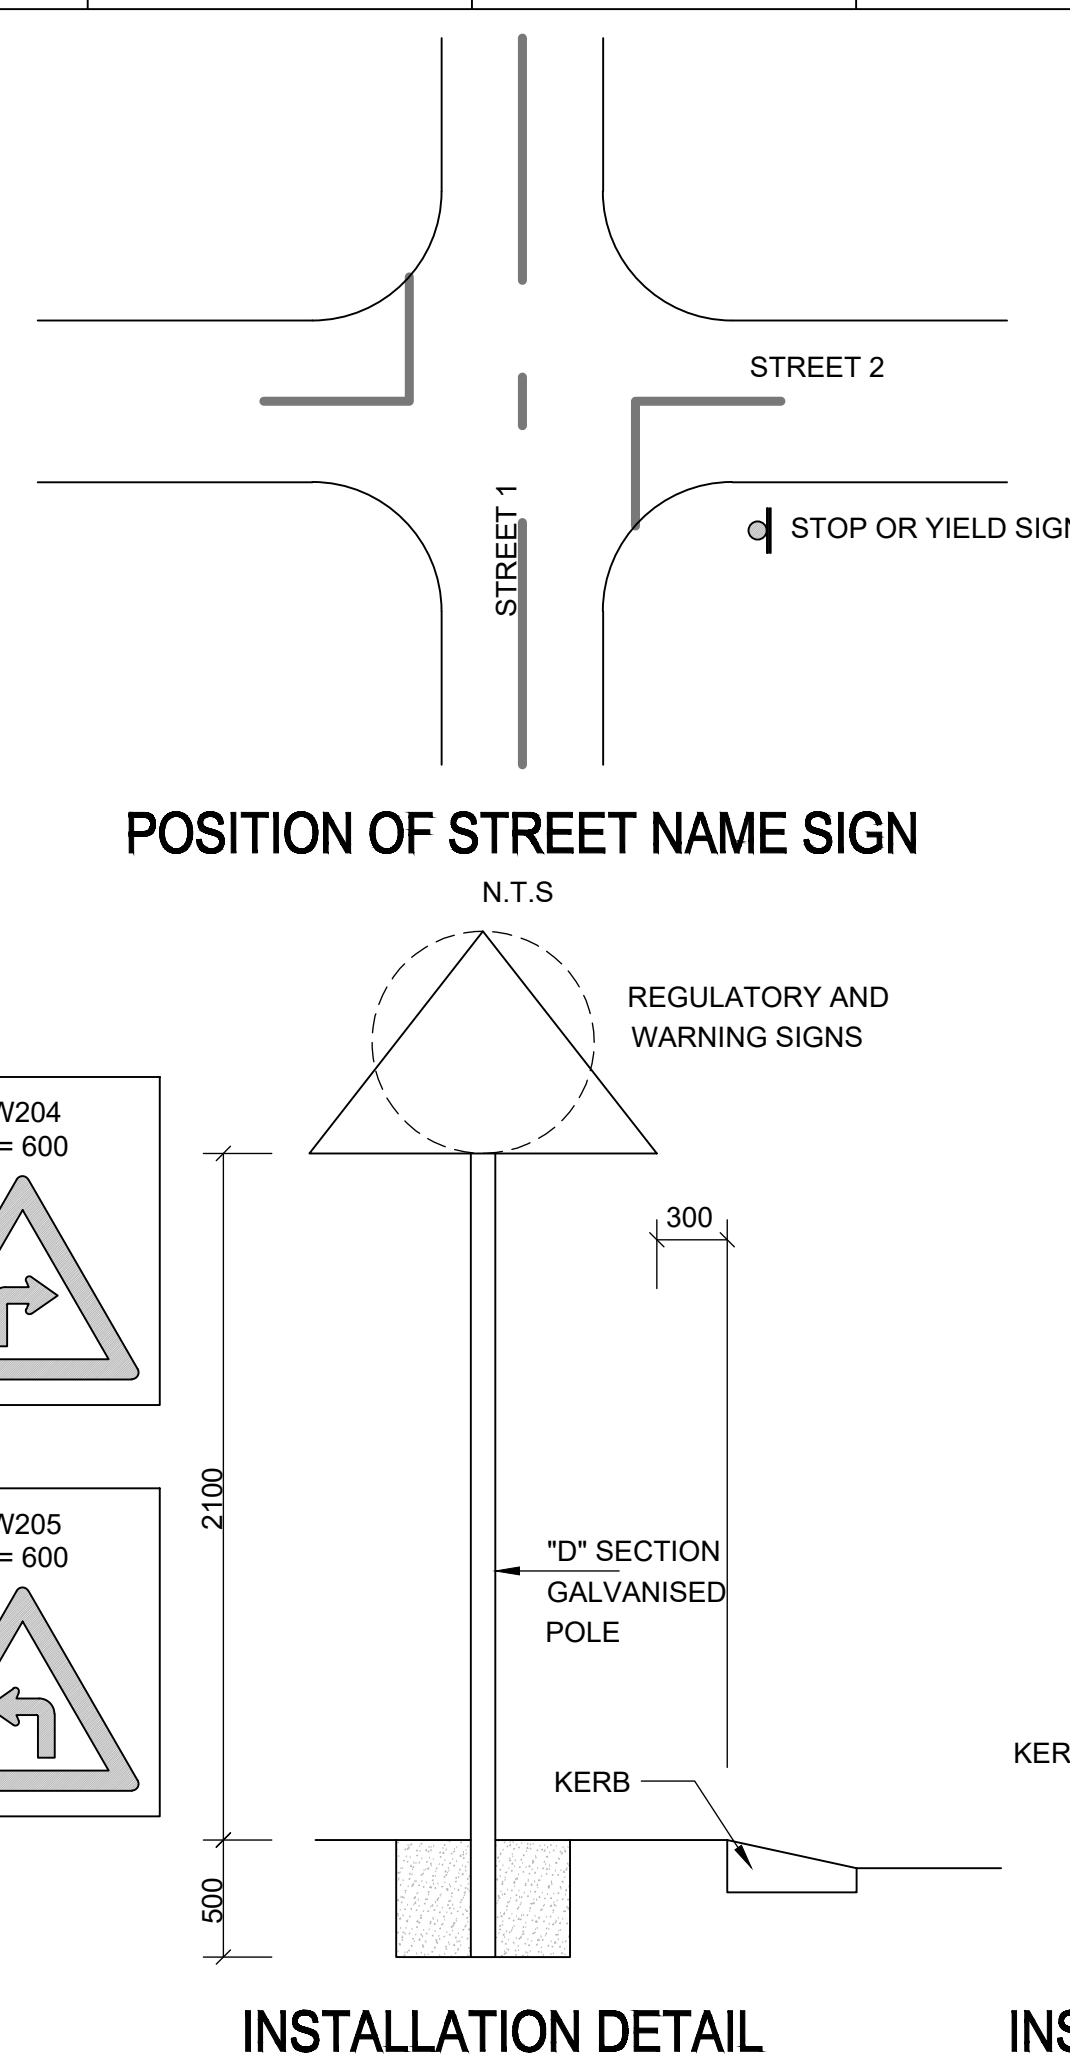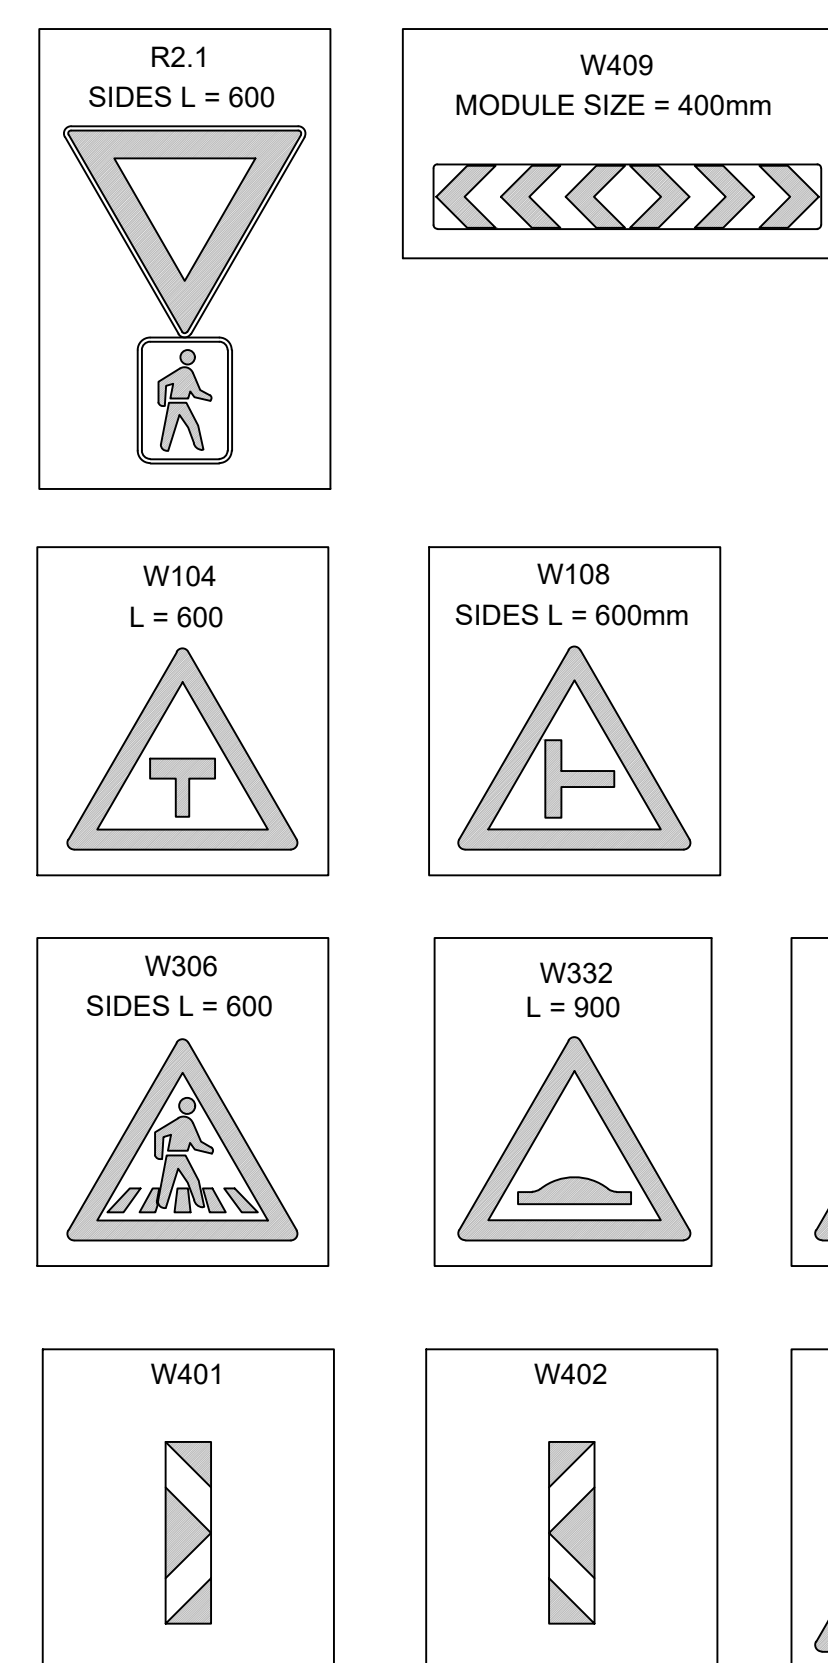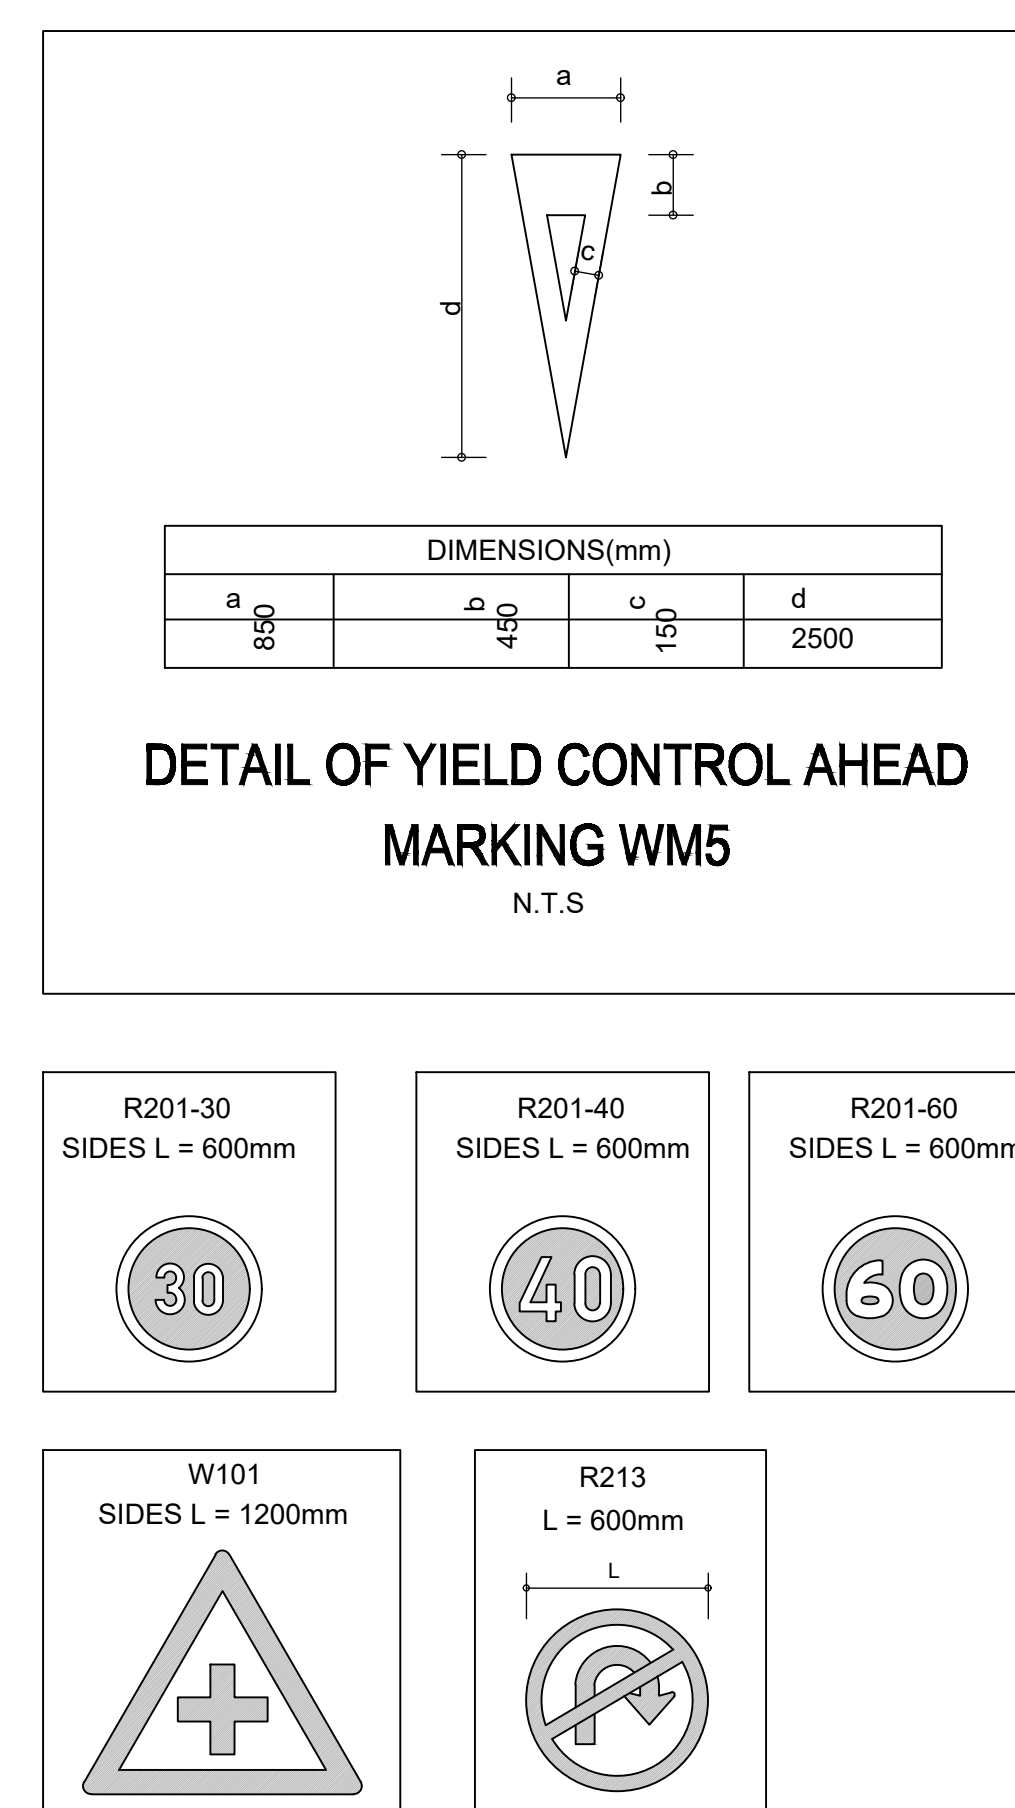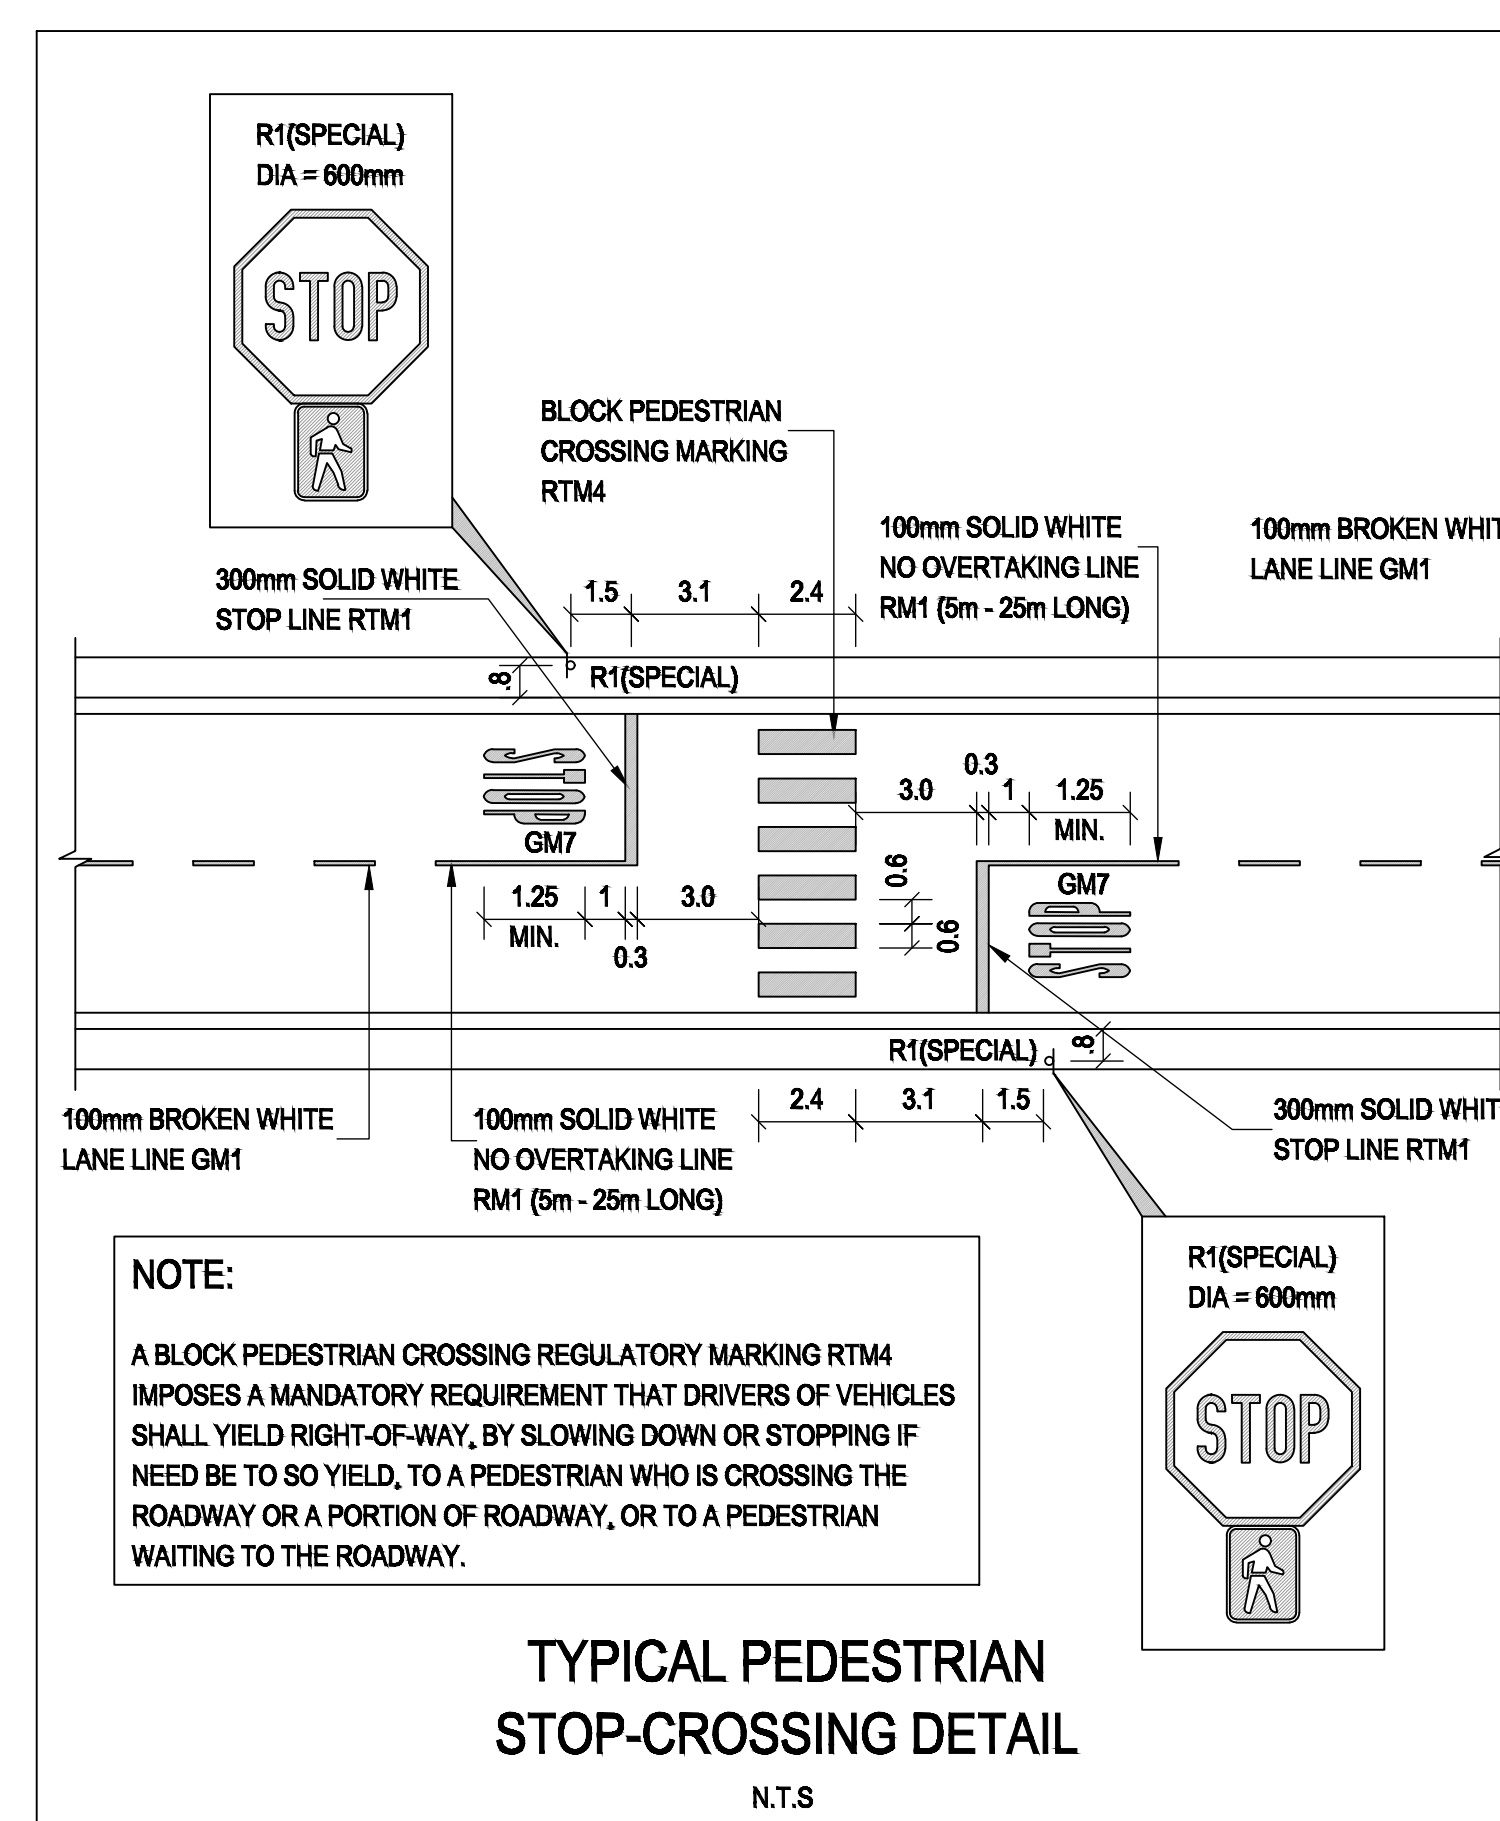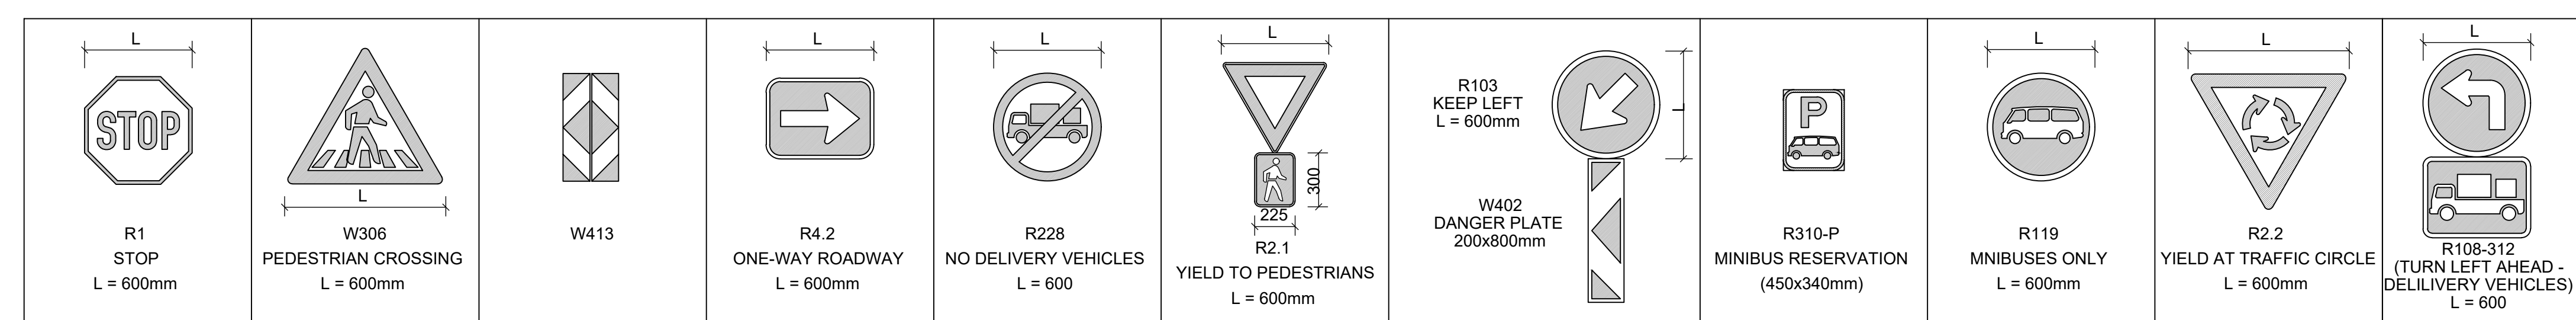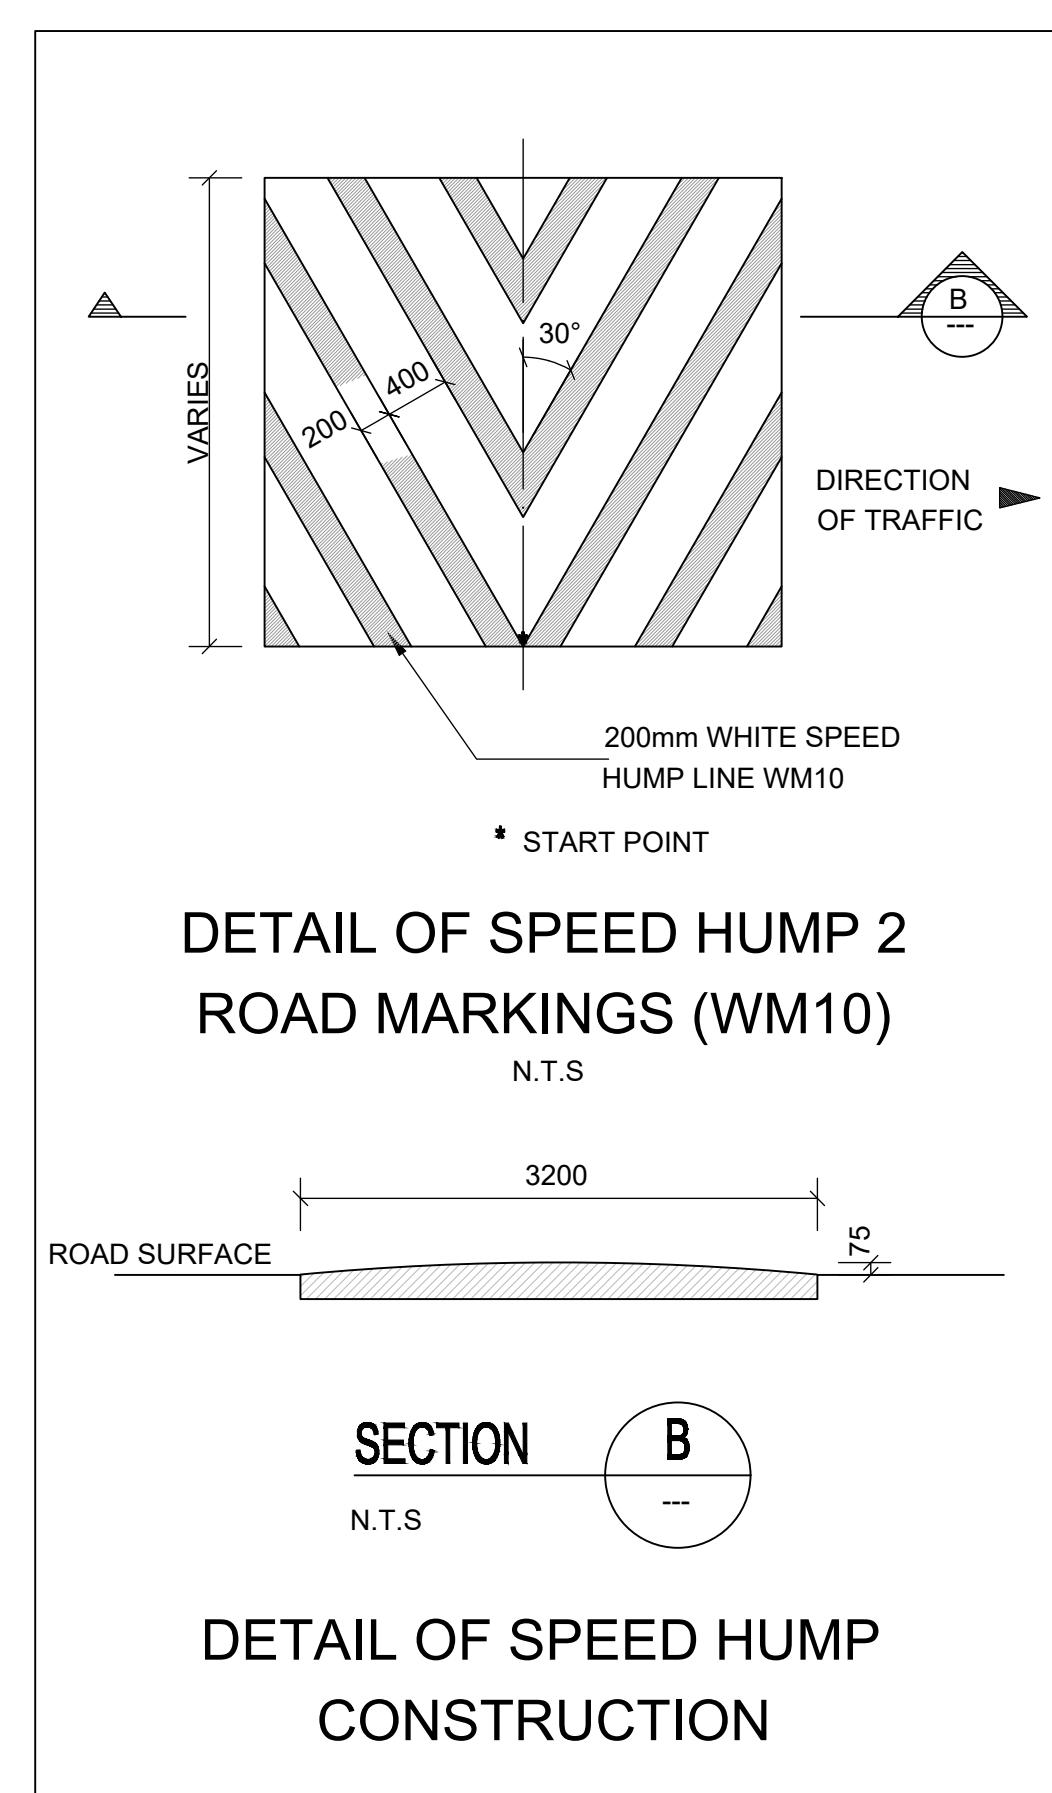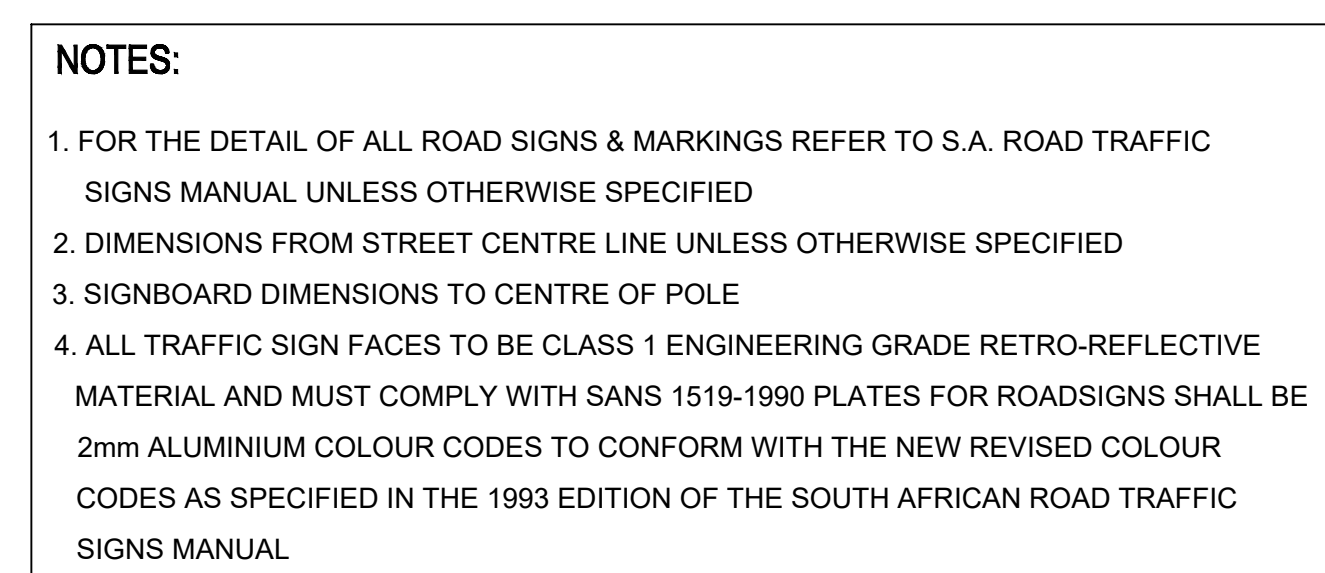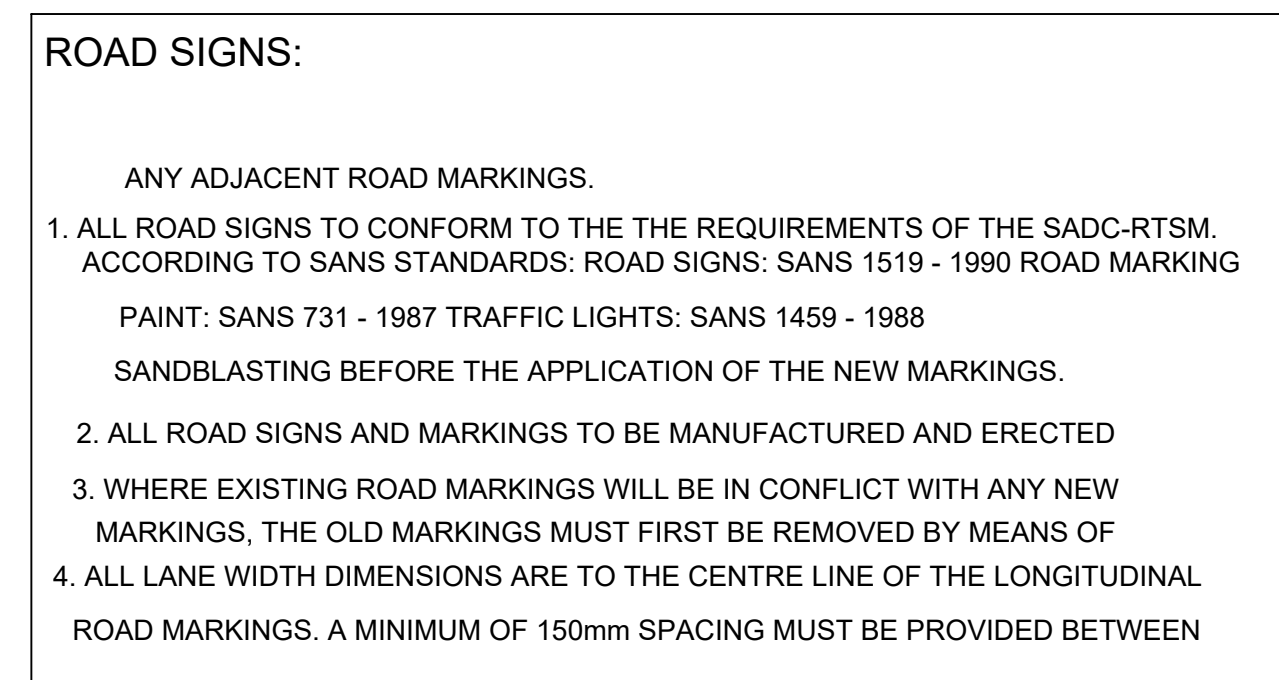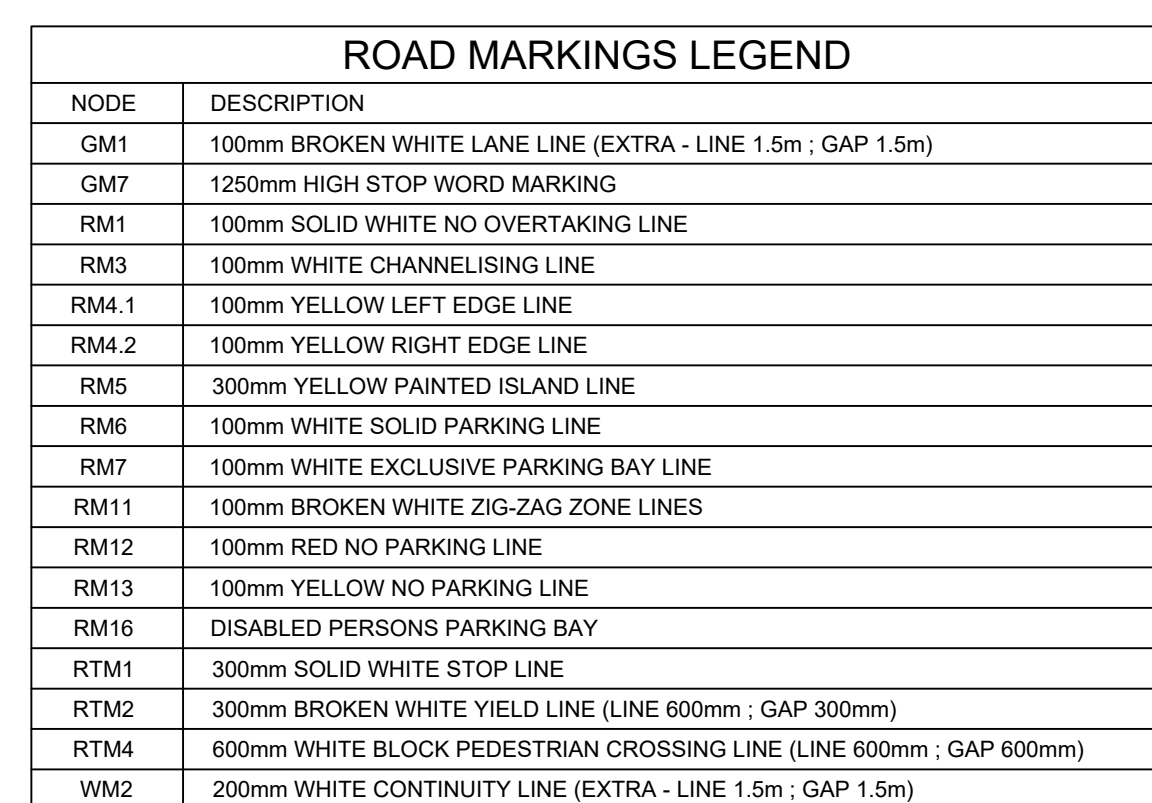


| No. | Date: | ADDITIONS AND AMENDMENTS: | APPROVED |  | DESIGNED BY: | F. L. M | <div><div><div><div></div><div></div><div></div></div><div><div></div><div></div><div></div></div><div><div></div><div></div><div></div></div></div><div><div><div><div></div><div></div><div></div></div><div><div></div><div></div><div></div></div><div><div></div><div></div><div></div></div></div><div><div><div><div></div><div></div><div></div></div><div><div></div><div></div><div></div></div><div><div></div><div></div><div></div></div></div><div><div><div><div></div><div></div><div></div></div><div><div></div><div></div><div></div></div><div><div></div><div></div><div></div></div></div></div><div>19 ROTHERY STREET,<br/>MBOMBELA,<br/>1201 SOUTH AFRICA</div><div><div><div><div></div><div></div><div></div></div><div><div></div><div></div><div></div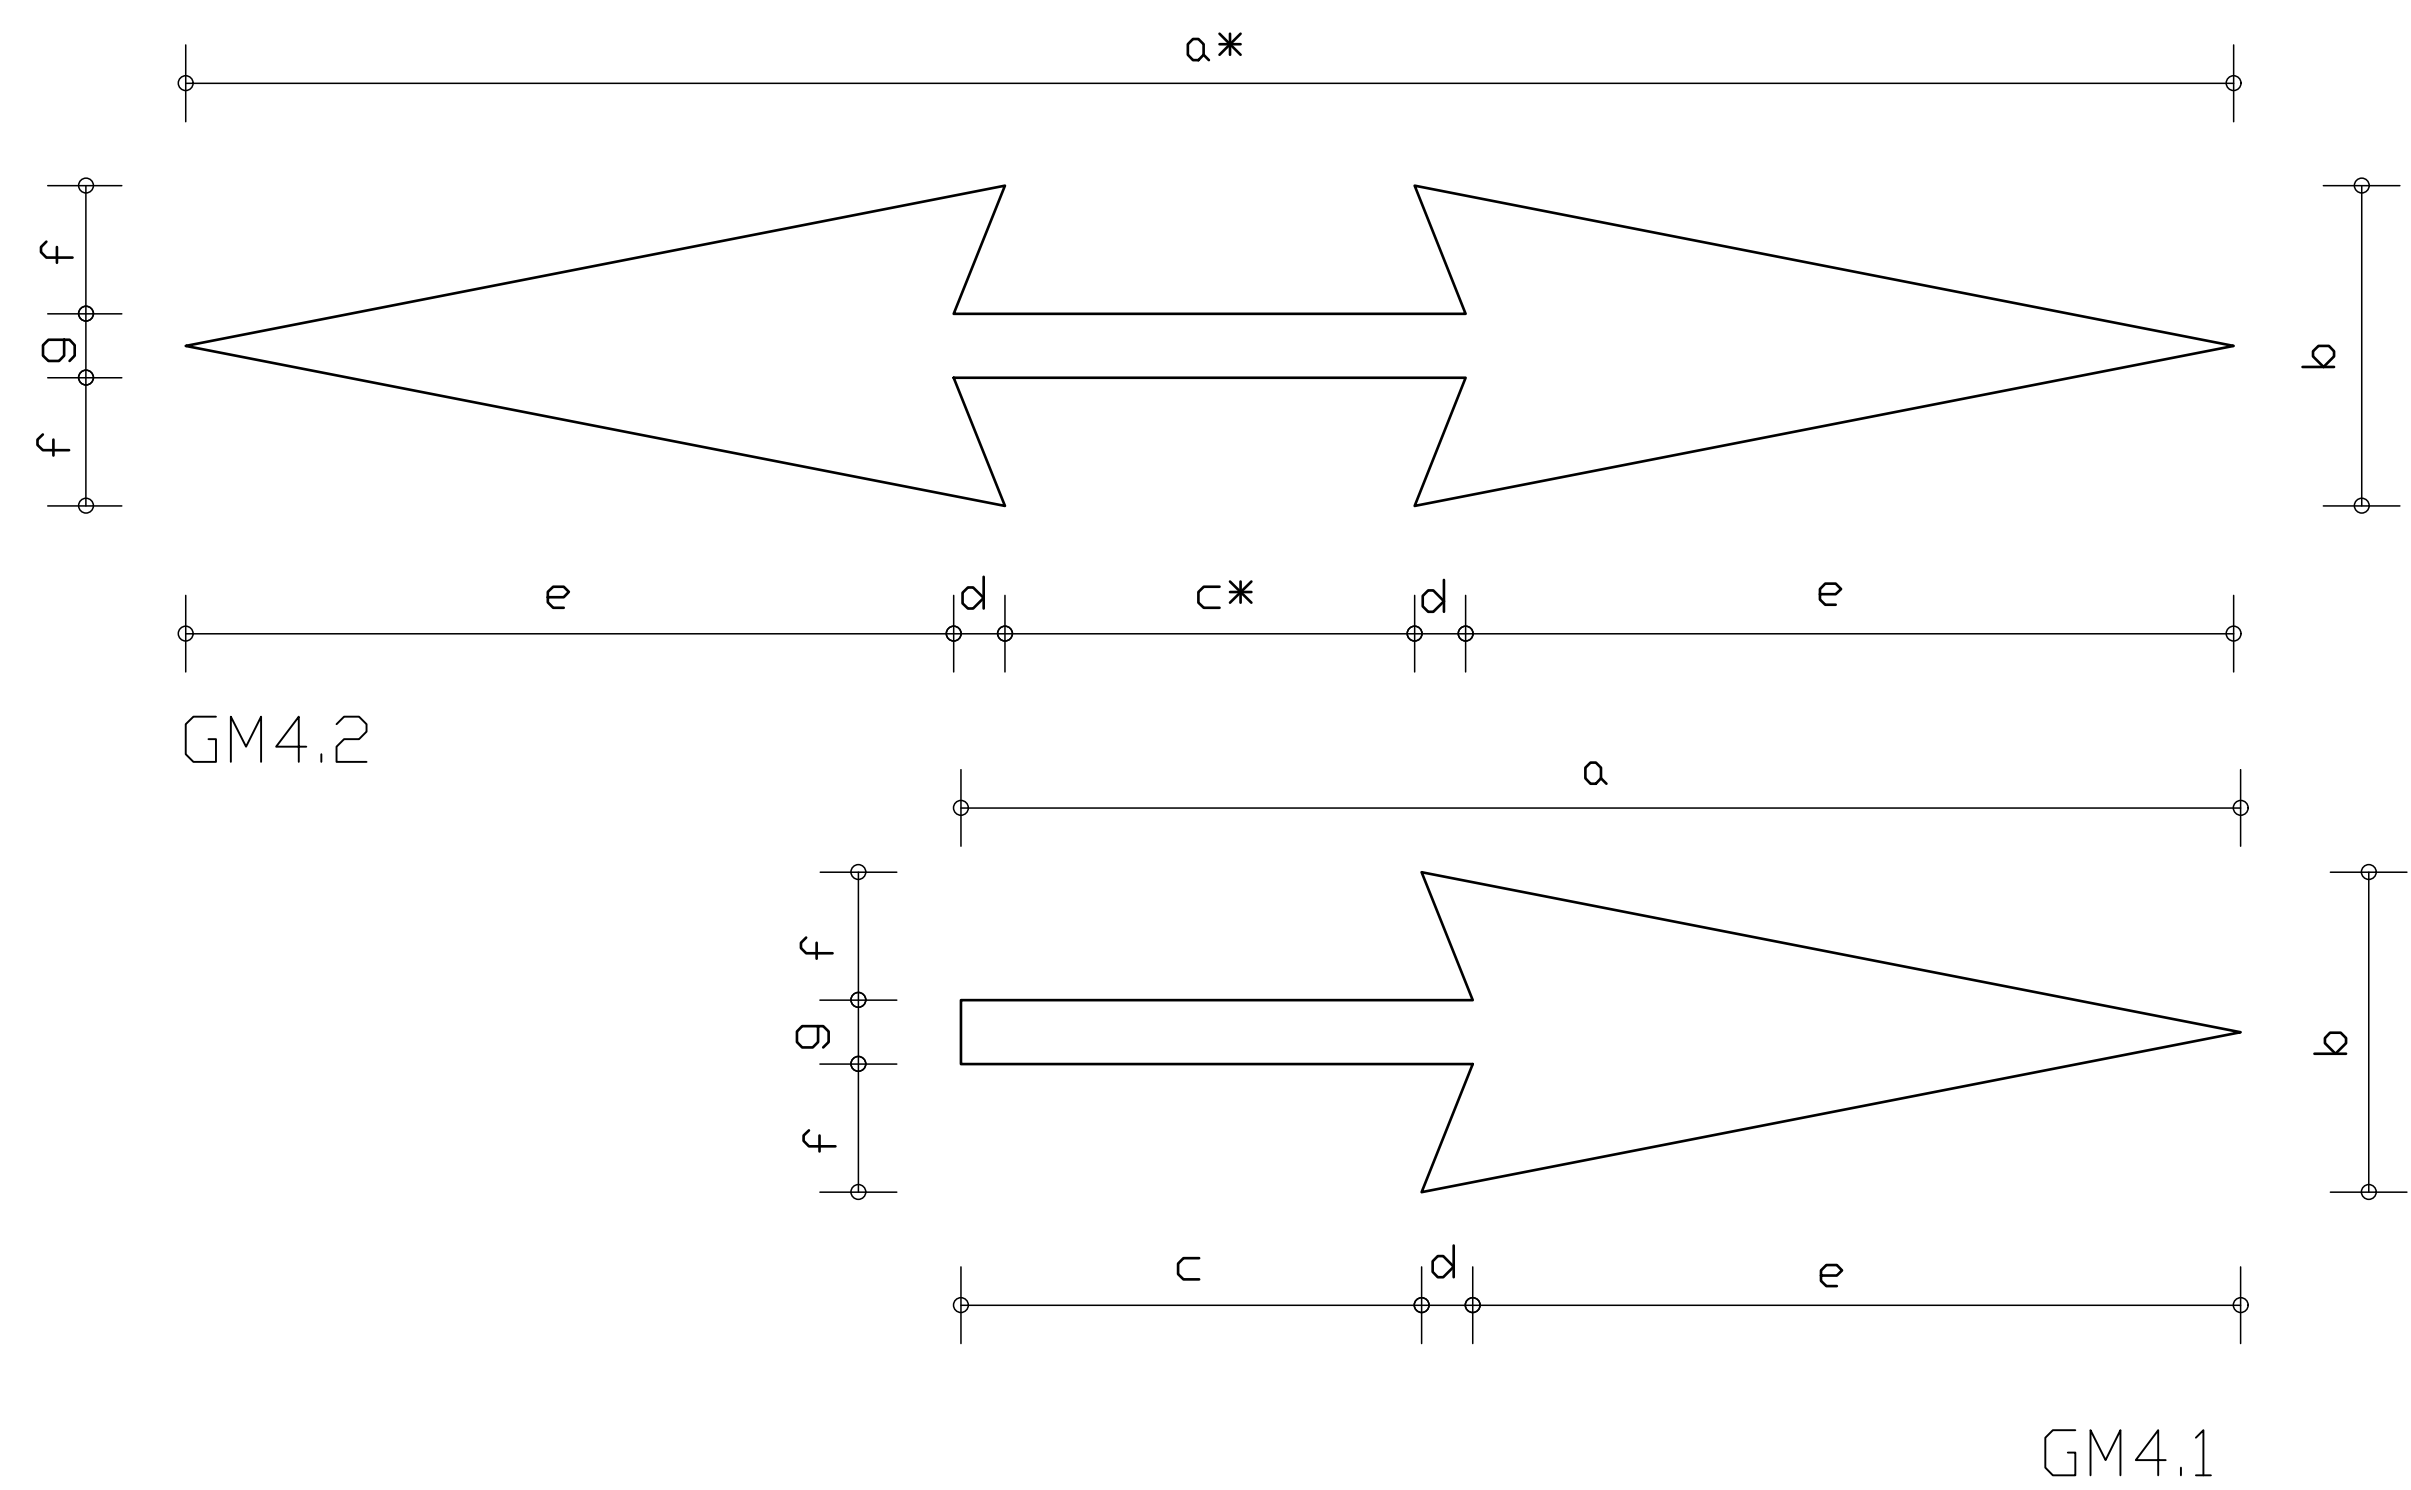


| Area m <sup>2</sup> |      |      |      |      |
|---------------------|------|------|------|------|
| Marking             | a    | Area | a*   | Area |
| WM1                 | 4000 | 1.84 |      |      |
|                     | 7500 | 6.00 |      |      |
| GM4.1/<br>GM4.2(a*) | 1250 | 0.59 | 2000 | 1.05 |
|                     | 2500 | 1.17 | 4000 | 2.10 |
|                     | 4000 | 1.88 | 6400 | 3.36 |
|                     | 5000 | 2.35 | 8000 | 4.20 |
| WMS                 | 450  | 0.20 |      |      |
|                     | 850  | 0.83 |      |      |
|                     | 1350 | 2.15 |      |      |
| GM7                 | 5500 | 6.88 |      |      |

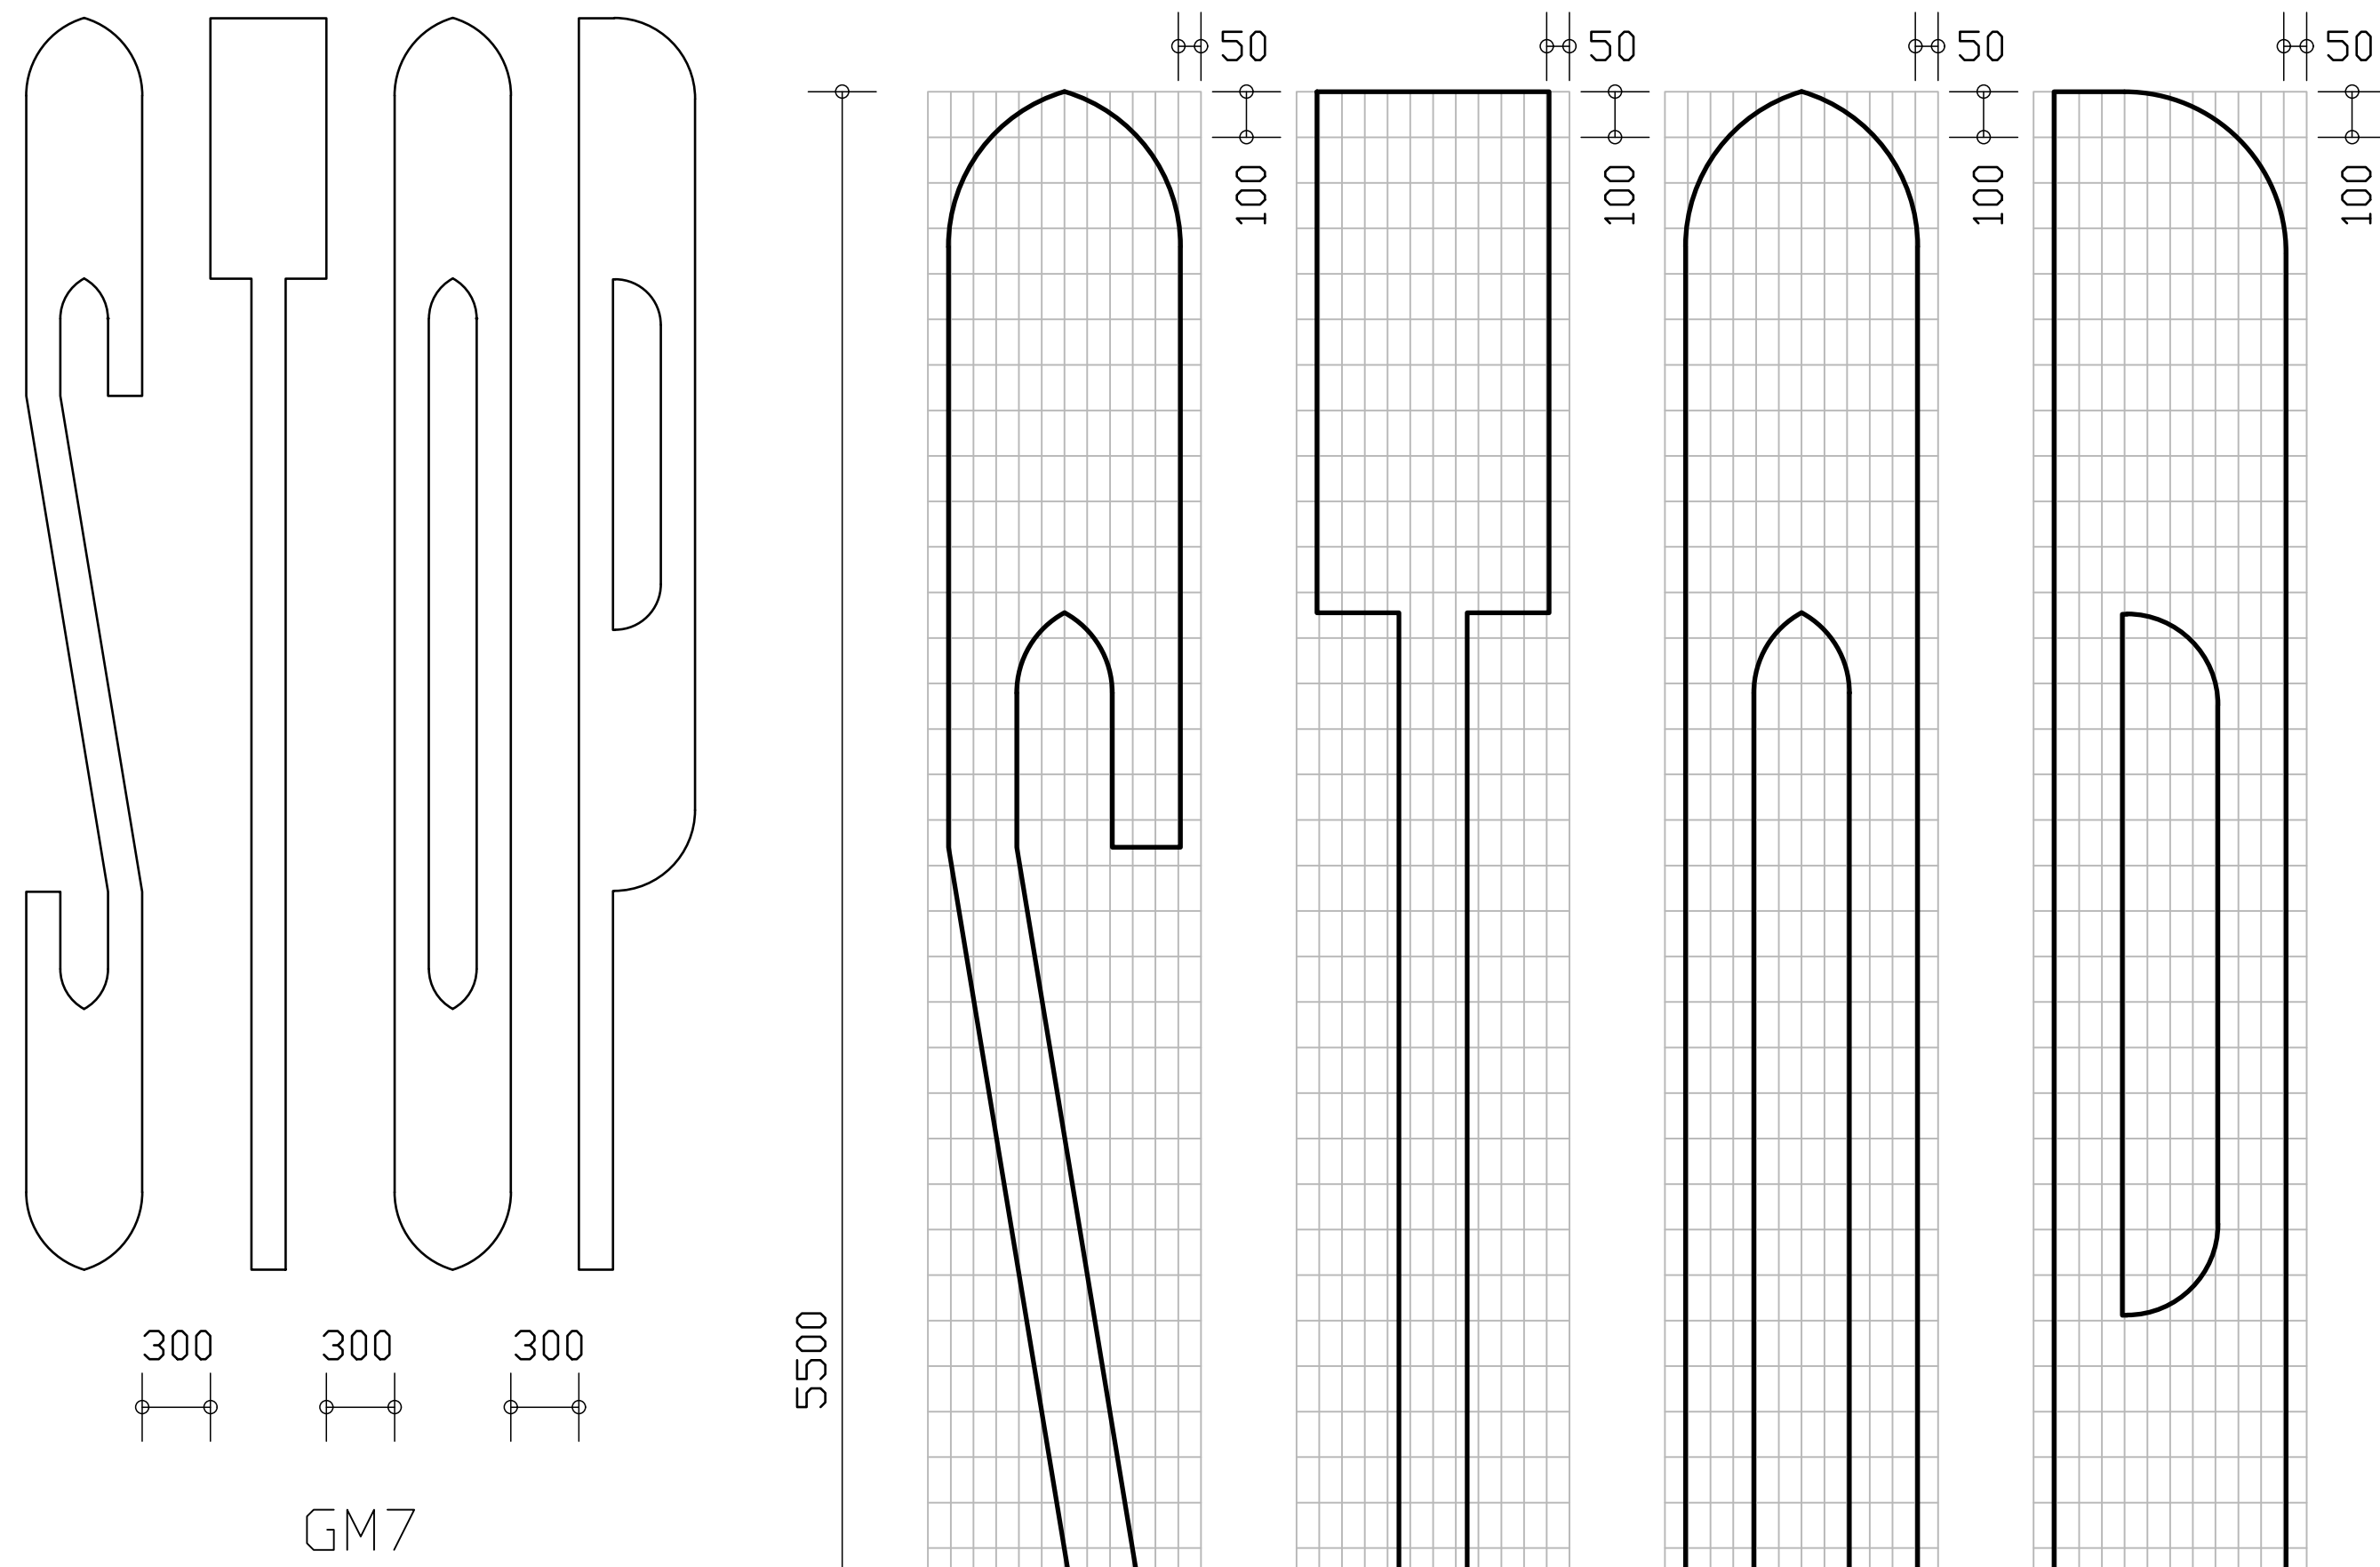

GM4.2 REVERSIBLE FLOW ARROW/GM4.1 INFORMATION ARROW

| Operating speed km/h | Typical applications            | a    | a*   | b    | c    | c*   | d   | e    | f   | g   |
|----------------------|---------------------------------|------|------|------|------|------|-----|------|-----|-----|
| 30 - 40              | City centre                     | 1250 | 2000 | 1250 | 450  | 400  | 50  | 750  | 500 | 250 |
| 50 - 60              | Urban                           | 2500 | 4000 | 1250 | 900  | 800  | 100 | 1500 | 500 | 250 |
| 70 - 90              | Urban arterial/Rural expressway | 4000 | 6400 | 1250 | 1440 | 1280 | 160 | 2400 | 500 | 250 |
| 100 - 120            | Rural and freeways              | 5000 | 8000 | 1250 | 1800 | 1600 | 200 | 3000 | 500 | 250 |

DIMENSIONS (mm)

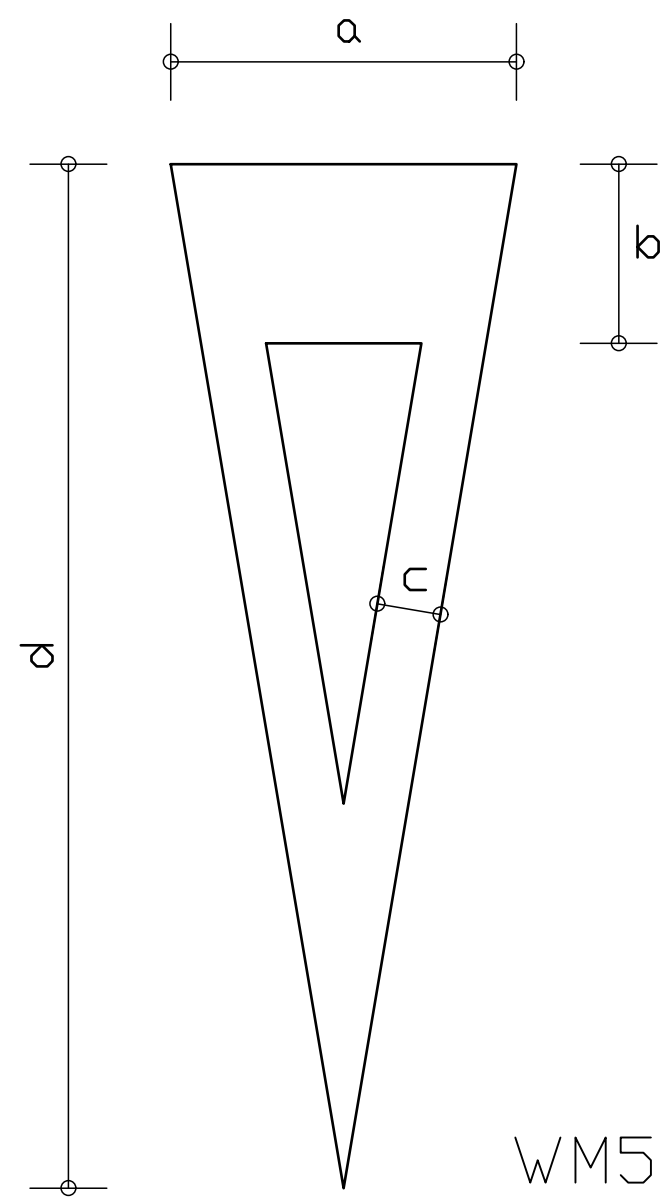

WMS


WMS YIELD CONTROL AHEAD

| Operating speed km/h | Typical applications | Distance from yield line | a    | b   | c   | d    |
|----------------------|----------------------|--------------------------|------|-----|-----|------|
| 30 - 40              | City centre          | 90m                      | 450  | 250 | 100 | 1250 |
| 50 - 60              | Urban                | 120m                     | 850  | 450 | 150 | 2500 |
| 70 - 120             | Rural                | 155m                     | 1350 | 700 | 250 | 4000 |

DIMENSIONS (mm)

NOTES

- THIS DRAWING DETAILS A RANGE OF GENERAL WARNING OR GUIDANCE SYMBOLS. APPLICATION SHOULD BE IN ACCORDANCE WITH THE SOUTH AFRICAN ROAD TRAFFIC SIGNS MANUAL.
- MARKING WMS - YIELD CONTROL AHEAD MAY BE REPEATED 1m - 4m FROM THE YIELD LINE MARKING.

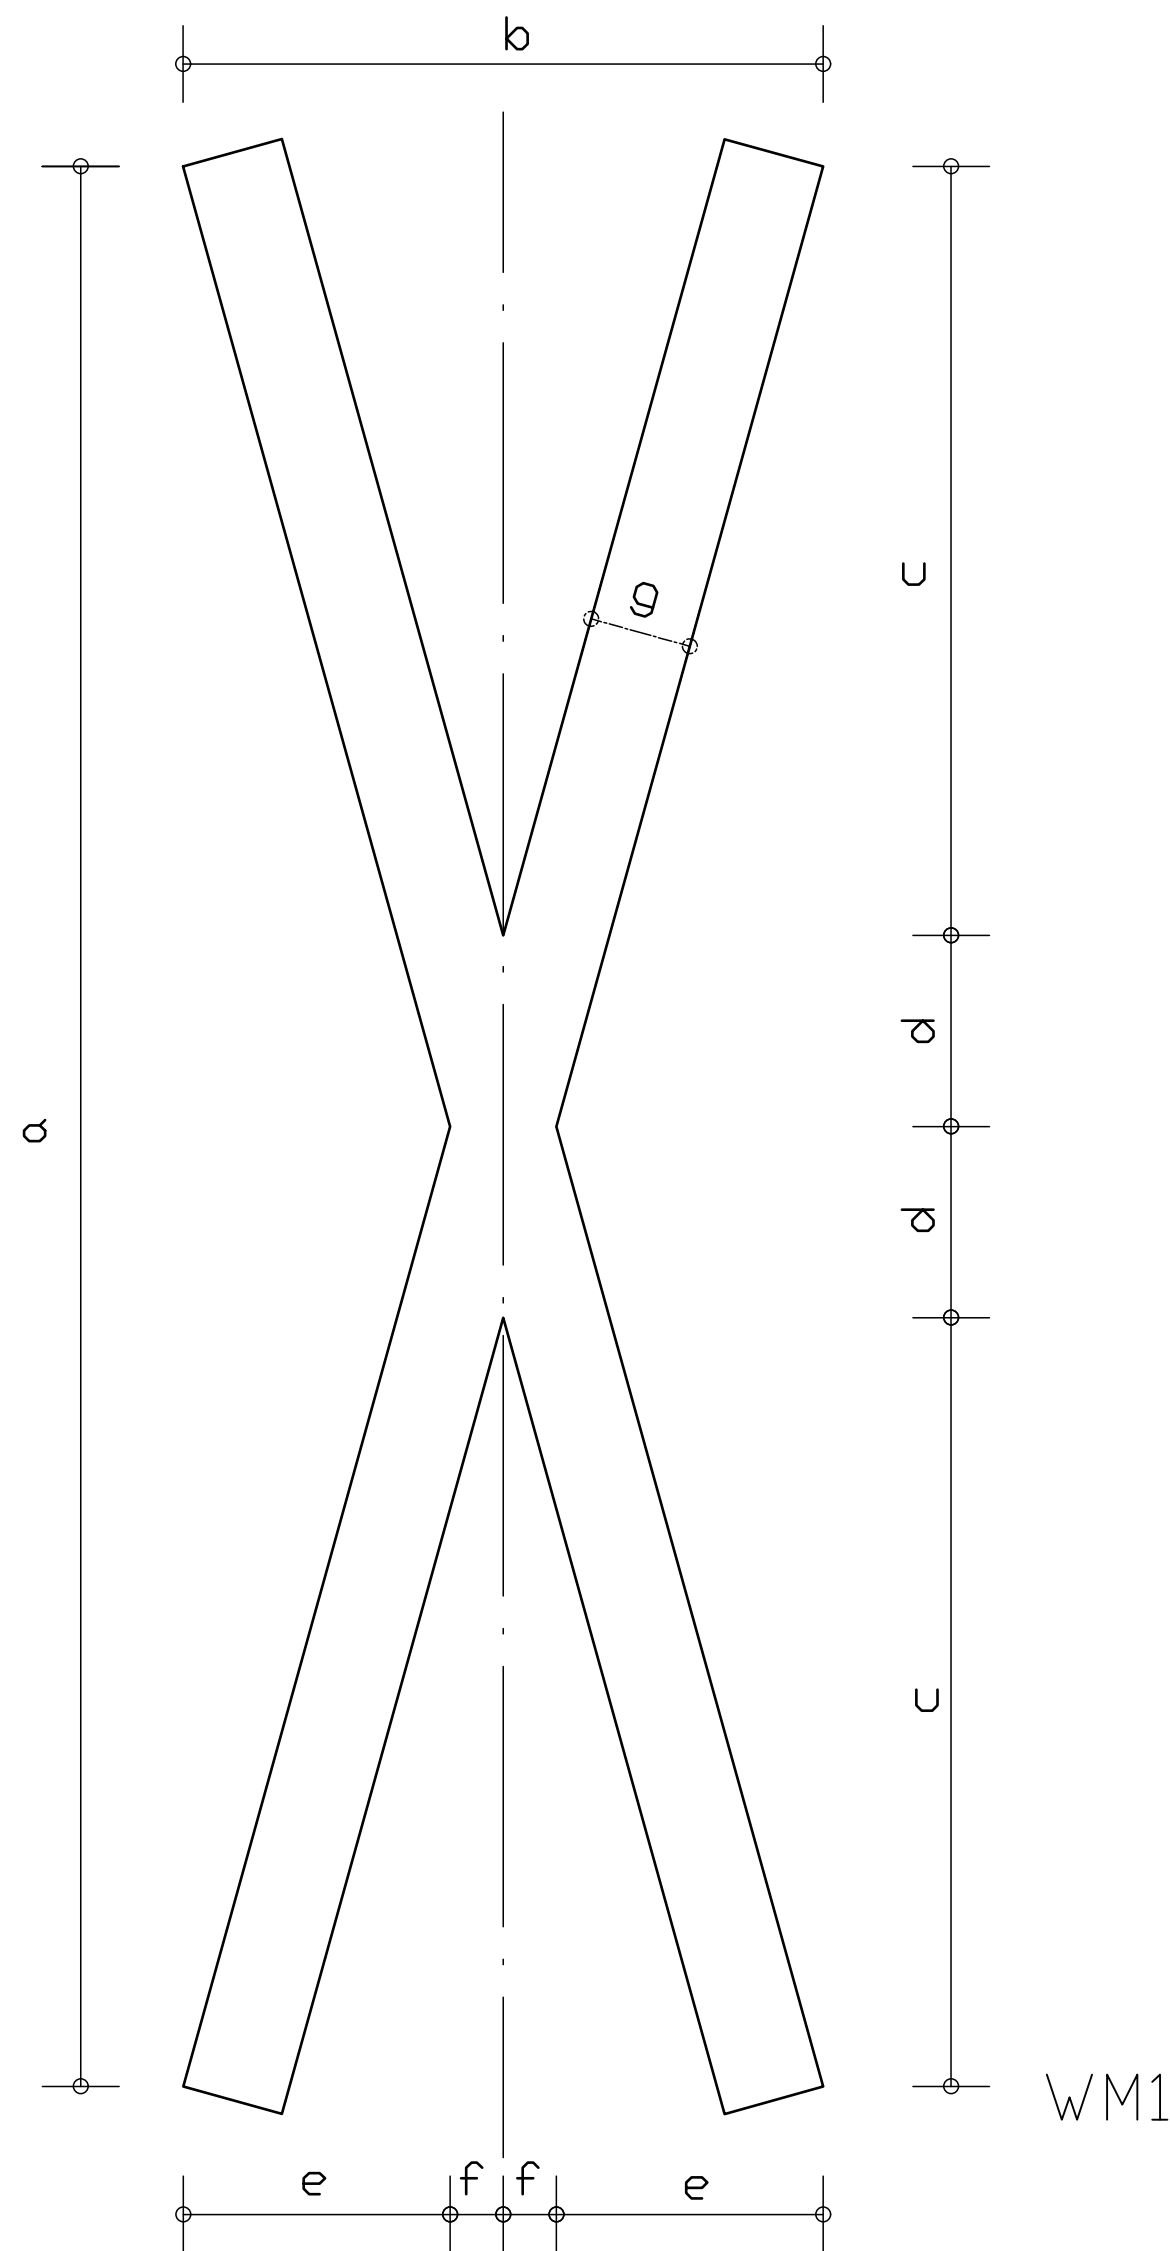

WM1

WM1 RAILWAY LEVEL CROSSING AHEAD

| Typical applications | a    | b    | c    | d   | e    | f   | g   |
|----------------------|------|------|------|-----|------|-----|-----|
| Urban                | 4000 | 2500 | 1797 | 203 | 1135 | 115 | 200 |
| Rural                | 7500 | 2500 | 3003 | 747 | 1042 | 208 | 400 |

DIMENSIONS (mm)

**ROAD MARKINGS:**  
**REGULATORY / WARNING / GUIDANCE SYMBOLS**  
NOT TO SCALE



REGULATORY MARKINGS

| Marking<br>Reference Number<br>(Colour) | Descriptions | Dimensions<br>(mm) |       |
|-----------------------------------------|--------------|--------------------|-------|
|                                         |              | Rural              | Urban |

4.1 Regulatory Transverse Markings:

|                 |           |                |                |
|-----------------|-----------|----------------|----------------|
| RTM1<br>(White) | STOP Line | Width<br>500 • | Width<br>300 • |
|-----------------|-----------|----------------|----------------|

N.B. RTM1 stopline shall only be used in conjunction with stop sign R1 or with Traffic Signals.  
Word "STOP" GM7 in 5500 letters should be used on all applications on Class B road junctions.

|                 |            |                                       |                                       |
|-----------------|------------|---------------------------------------|---------------------------------------|
| RTM2<br>(White) | YIELD Line | Width<br>300 •<br>Line-Gap<br>600-300 | Width<br>200 •<br>Line-Gap<br>600-300 |
|-----------------|------------|---------------------------------------|---------------------------------------|

N.B. RTM2 Yield Line shall only be used in conjunction with Yield-Signs R2, R2 1 or R2 2  
Markings WM5 should be used on all applications on Class B road junctions.

|                 |                                                   |                |                |
|-----------------|---------------------------------------------------|----------------|----------------|
| RTM3<br>(White) | Pedestrian<br>Crossing Lines<br>(2,4 m Apart Min) | Width<br>100 • | Width<br>100 • |
|-----------------|---------------------------------------------------|----------------|----------------|

4.2 Regulatory Markings:

|                |                                                  |                                       |                                      |
|----------------|--------------------------------------------------|---------------------------------------|--------------------------------------|
| RM1<br>(White) | No Overtaking Line<br><br>(Min "Stacking"Length) | Width<br>150 •<br>Continuous<br>12000 | Width<br>150 •<br>Continuous<br>9000 |
|----------------|--------------------------------------------------|---------------------------------------|--------------------------------------|

N.B. RM1 No Overtaking Line is only used between traffic streams travelling in opposite directions,  
and is normally used in conjunction with WM3 Dividing Line.

|                |                                                                                          |                                                       |                                                     |
|----------------|------------------------------------------------------------------------------------------|-------------------------------------------------------|-----------------------------------------------------|
| RM2<br>(White) | No Crossing Lines                                                                        | Width<br>2X100 •                                      | Width<br>2X100 •                                    |
| RM3<br>(White) | Channelizing<br>(For Stacking)<br><br>Freeway Applications<br><br>(Min "Stacking"Length) | Width<br>100 •<br>200<br>300<br>Continuous<br>12000 • | Width<br>100 •<br>200<br>--<br>Continuous<br>9000 • |

N.B. RM3 Channelizing Line is only used between traffic streams travelling in the same direction,  
and is normally preceded by a section of WM3 Continuity Line.

| Marking<br>Reference Number<br>(Colour) | Descriptions                                                         | Dimensions<br>(mm)                  |                                    |
|-----------------------------------------|----------------------------------------------------------------------|-------------------------------------|------------------------------------|
|                                         |                                                                      | Rural                               | Urban                              |
| RM4.1<br>(Yellow)                       | Left Edge Line<br><br>For freeways and<br>4-lane divided<br>roadways | Width<br>100 •<br>150<br>Continuous | Width<br>100 •<br>--<br>Continuous |

N.B. RM4.1 Left Edge Line shall be used when the total surface width exceeds 8 m.

|                         |   |   |   |
|-------------------------|---|---|---|
| RM4.2<br>(White)        | Right Edge Line<br><br>For freeways and<br>4-lane divided<br>roadways   | Width<br>100 •<br>150<br>Continuous                                                                         | Width<br>100 •<br>--<br>Continuous                                                                          |
| RM5<br>(White & Yellow) | Painted Islands<br><br>Speed < 80 km/h<br>Island width < 1500-2400<br>Speed < 80 km/h<br>Island width > 1500-2400<br>Speed < 80km/h<br>Island width 2450-3000<br>Speed > 100 km/h<br>Island width > 3000 | Edge Line Widths<br>100 •<br>Bar Widths<br>Solid<br>400<br>Solid<br>1000<br>Solid<br>1500<br>Hollow<br>1500 | Edge Line Widths<br>100 •<br>Bar Widths<br>Solid<br>400<br>Solid<br>1000<br>Solid<br>1500<br>Hollow<br>1500 |

N.B. 1. Bar dimensions measured along centre line; spacing is double Bar Width.  
2. These dimensions to be assessed for individual applications.

|                            |                                                             |                     |                        |
|----------------------------|-------------------------------------------------------------|---------------------|------------------------|
| RM8.1 to RM8.6<br>(Yellow) | Mandatory Direction<br>Arrows<br>50-90 km/h<br>100-120 km/h | Length<br>-<br>5000 | Length<br>4000<br>5000 |
|----------------------------|-------------------------------------------------------------|---------------------|------------------------|

NOTE :

•INDICATES MANDATORY MINIMUM DIMENSION PRESCRIBED BY LEGISLATION

WARNING MARKINGS

| Marking<br>Reference Number<br>(Colour) | Descriptions | Dimensions<br>(mm) |       |
|-----------------------------------------|--------------|--------------------|-------|
|                                         |              | Rural              | Urban |

4.3 Warning Markings:

|                |                                        |                       |                         |
|----------------|----------------------------------------|-----------------------|-------------------------|
| WM2<br>(White) | Continuity Line<br>Minimum<br>Freeways | Width<br>200 •<br>300 | Width<br>200 •<br>--    |
|                |                                        | Module<br>12000       | Module<br>9000          |
| WM2-1          | Reduced                                | Line/Gap<br>2m/10 m   | Line/Gap<br>1,5 m/7,5 m |
| WM2-2          | Standard                               | Line/Gap<br>2m/4 m    | Line/Gap<br>1,5 m/3 m   |
| WM2-3          | Extra                                  | Line/Gap<br>2m/2 m    | Line/Gap<br>1,5 m/1,5 m |

N.B. WM2 Continuity Lines are normally only used between traffic streams travelling in the same direction,  
and are usually followed by RM3 Channelizing Line.

|                |               |                     |                     |
|----------------|---------------|---------------------|---------------------|
| WM3<br>(White) | Dividing Line | Width<br>150 •      | Width<br>150 •      |
|                |               | Module<br>12000     | Module<br>9000      |
|                | Standard      | Line/Gap<br>4 m/8 m | Line/Gap<br>3 m/6 m |

N.B. WM3 Dividing Line is only used between traffic streams travelling in opposite directions,  
and is normally used in conjunction with RM1 No Overtaking Line.

| Marking<br>Reference Number<br>(Colour) | Descriptions                                                     | Dimensions<br>(mm)      |                        |
|-----------------------------------------|------------------------------------------------------------------|-------------------------|------------------------|
|                                         |                                                                  | Rural                   | Urban                  |
| WM5<br>(White)                          | Yield Control Ahead<br>50-60 km/h<br>70-120 km/h                 | Length<br>--<br>4000    | Length<br>2500<br>4000 |
| WM6.1 to WM6.5<br>(White)               | Lane Reduction Arrows<br>70-90 km/h<br>100-120 km/h              | Length<br>7500<br>12000 | Length<br>7500<br>--   |
| WM7.1 to WM7.6<br>(White)               | Mandatory Direction<br>Arrow Ahead<br>50-90 km/h<br>100-120 km/h | Length<br>--<br>5000    | Length<br>4000<br>5000 |
| WM8.1 to WM8.3<br>(White)               | No Overtaking Line<br>Ahead Arrow                                | Length<br>4000          | Length<br>3000         |

N.B. The length of the WM8 marking shall be the same as the length of the Dividing Line Marking WM3.

NOTE :

•INDICATES MANDATORY MINIMUM DIMENSION PRESCRIBED BY LEGISLATION

GUIDANCE MARKINGS

| Marking<br>Reference Number<br>(Colour) | Descriptions | Dimensions<br>(mm) |       |
|-----------------------------------------|--------------|--------------------|-------|
|                                         |              | Rural              | Urban |

4.4 Guidance Markings:

|                |           |                      |                         |
|----------------|-----------|----------------------|-------------------------|
| GM1<br>(White) | Lane Line | Width<br>100 •       | Width<br>100 •          |
|                |           | Module<br>12000      | Module<br>9000          |
| GM1-1          | Reduced   | Line/Gap<br>2 m/1 0m | Line/Gap<br>1,5 m/7,5 m |
| GM1-2          | Standard  | Line/Gap<br>2 m/4 m  | Line/Gap<br>1,5 m/3 m   |
| GM1-3          | Extra     | --<br>--             | Line/Gap<br>1,5 m/1,5 m |


N.B. GM1 Lane Line is used between traffic streams travelling in the same direction.

|                           |                                                  |                                        |                                        |
|---------------------------|--------------------------------------------------|----------------------------------------|----------------------------------------|
| GM2<br>(White)            | Guide Line                                       | Width<br>100 •<br>Line/Gap<br>500/1500 | Width<br>100 •<br>Line/Gap<br>500/1500 |
| GM3.1 to GM3.3<br>(White) | Bifurcation Arrows<br>70-90 km/h<br>100-120 km/h | Length<br>--<br>7500                   | Length<br>5000<br>7500                 |
| GM7<br>(White or Yellow)  | Word Markings<br>(Including "STOP")              | Length<br>--<br>5500                   | Length<br>4000<br>5500                 |


NOTE :

•INDICATES MANDATORY MINIMUM DIMENSION PRESCRIBED BY LEGISLATION




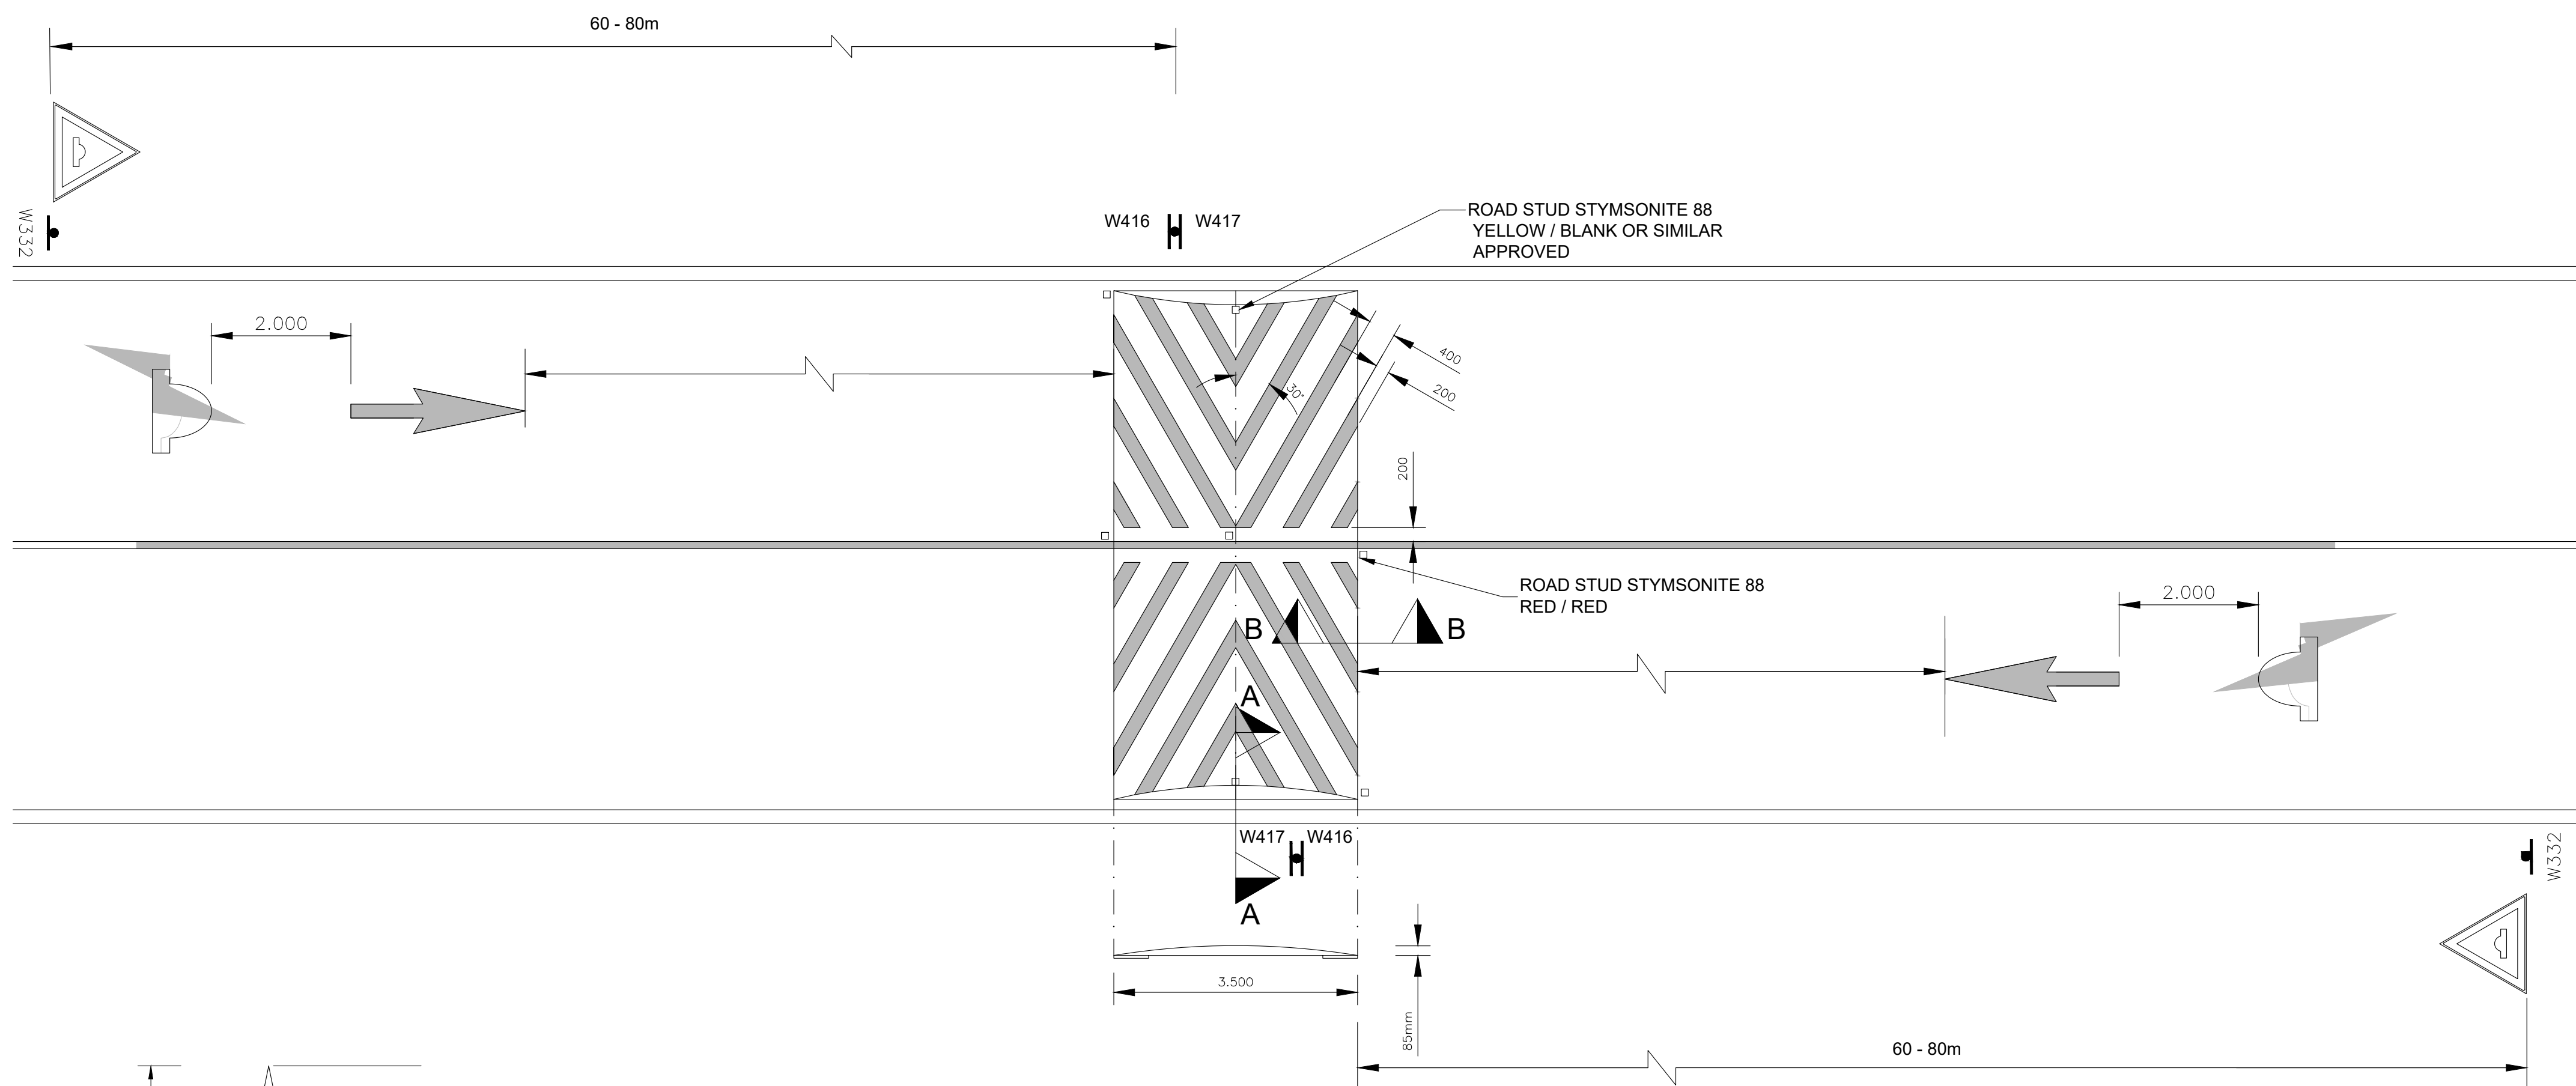


PLAN OF SPEED HUMP  
SCALE 1:100

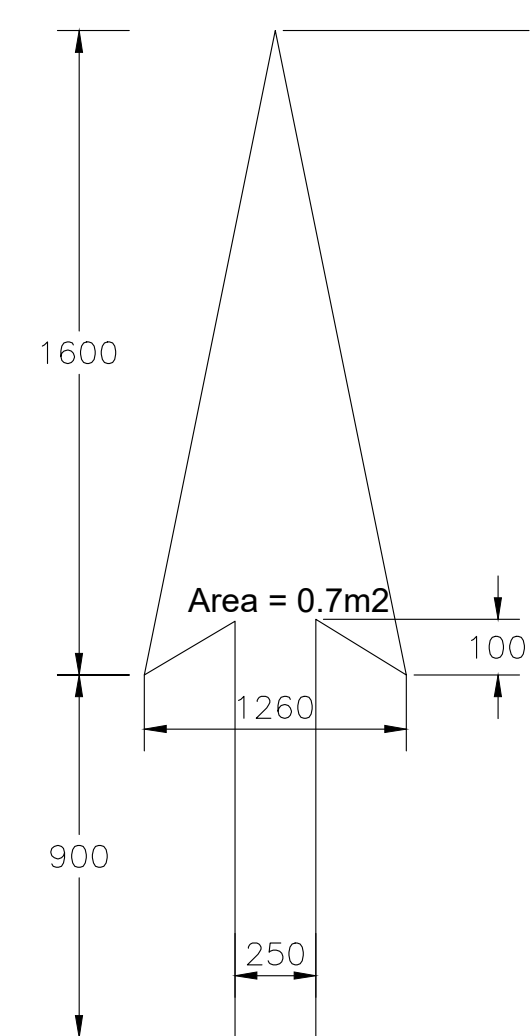

DETAIL OF SPEED HUMP ROAD MARKING  
SCALE 1: 20

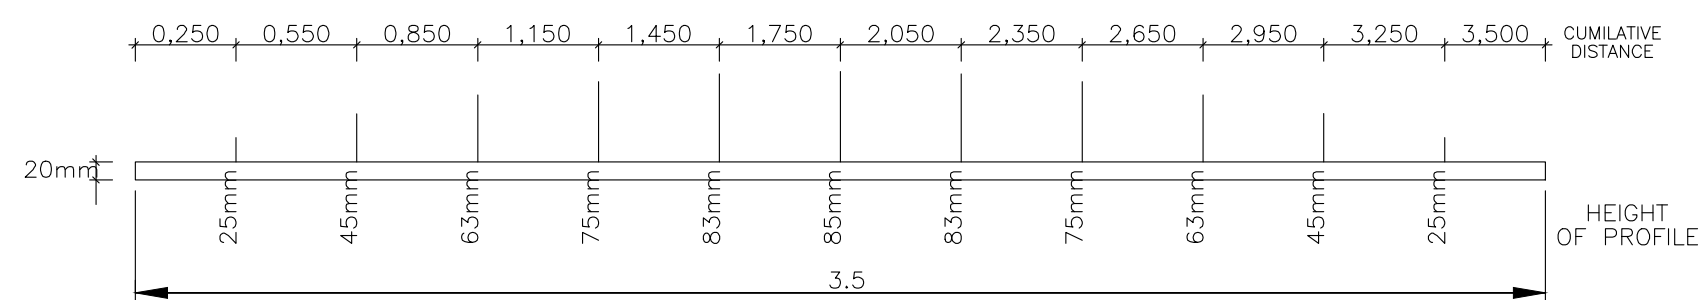


SIDE ELEVATION

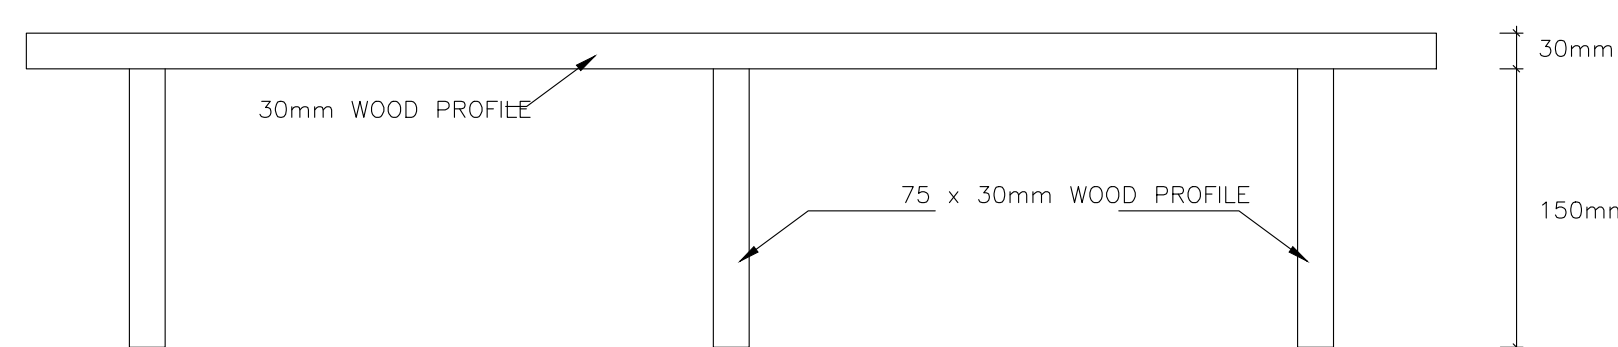


PLAN


TEMPLATE DETAIL FOR CONSTRUCTION OF SPEED HUMP  
SCALE 1: 20

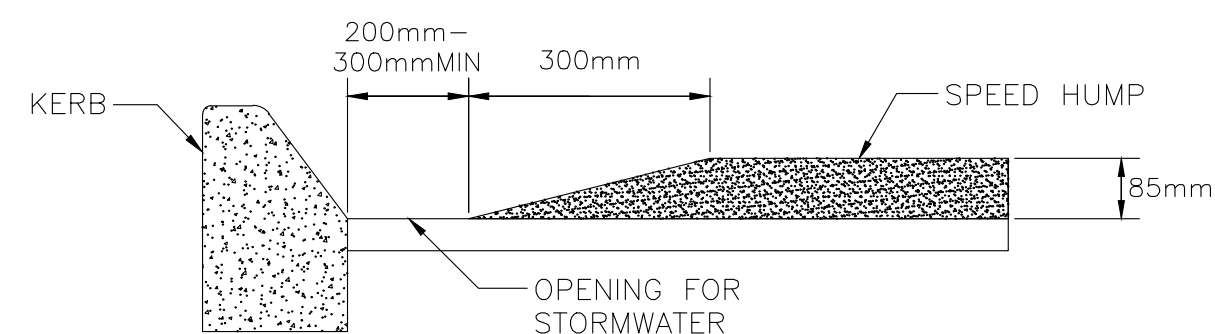


SECTION A-A:  
CONSTRUCTION DETAIL OF SPEED HUMP  
SCALE 1: 100  
50/60 Km/h

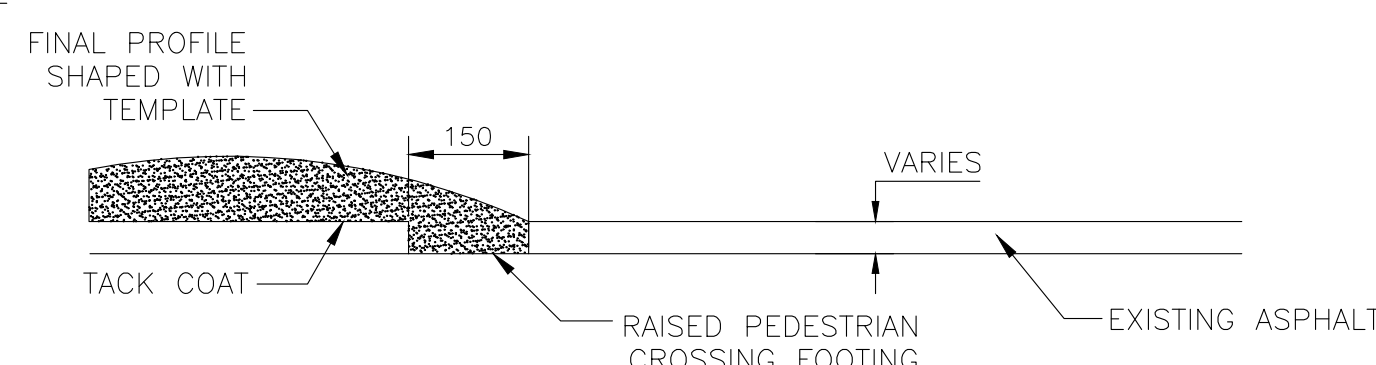


SECTION B-B:  
CONSTRUCTION DETAIL OF SPEED HUMP  
SCALE 1: 100

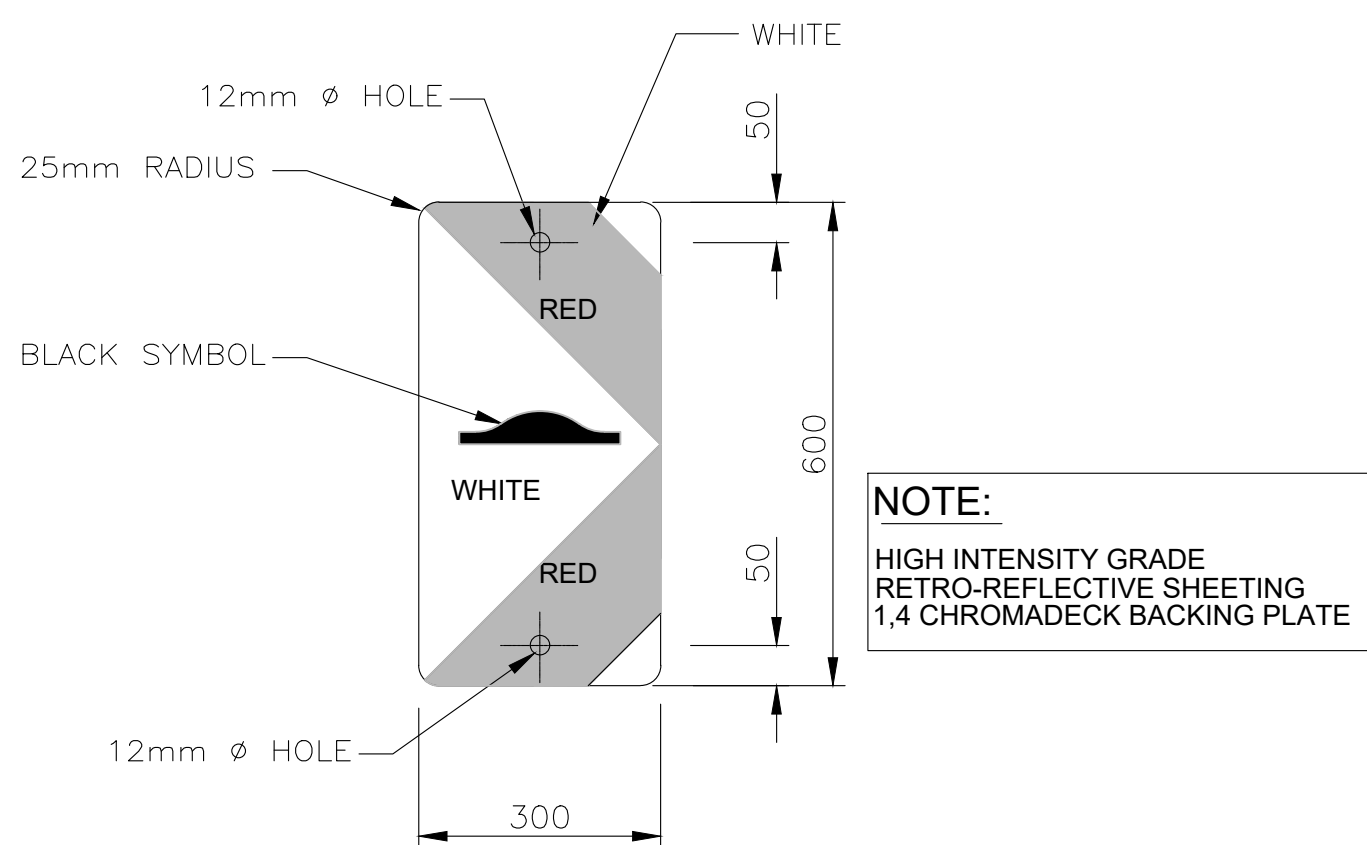

DANGER PLATE SPEEDHUMP (LEFT)  
W416  
SCALE 1:10

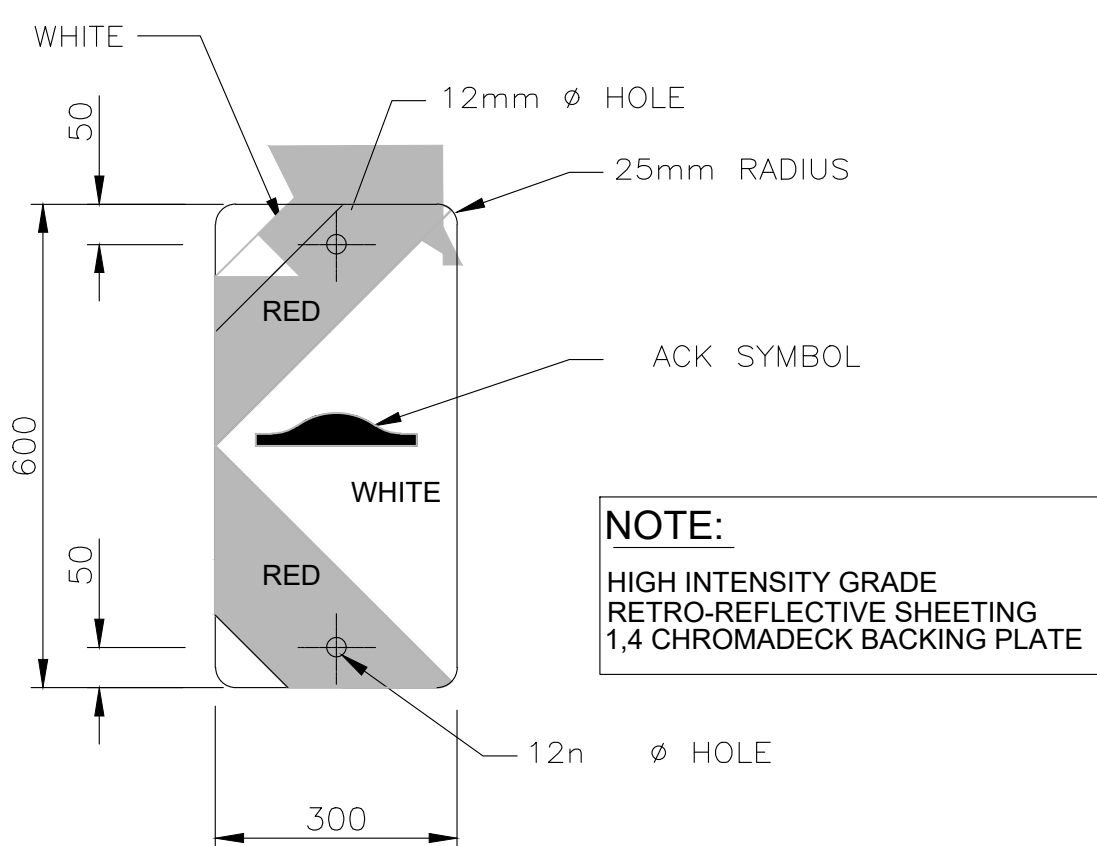

DANGER PLATE SPEEDHUMP (RIGHT)  
W417  
SCALE 1:10

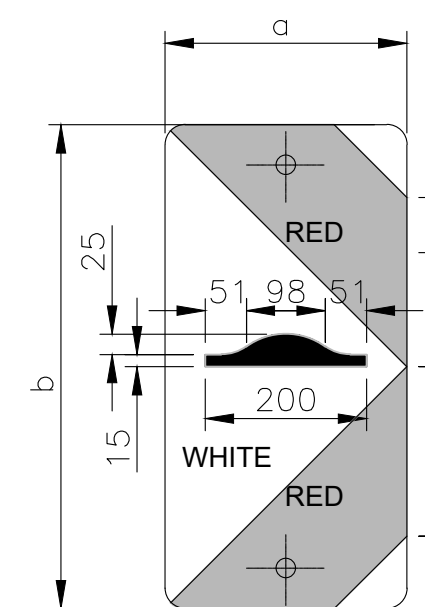

DIMENSIONS (mm)

| a   | b   | c  | d   | R  |
|-----|-----|----|-----|----|
| 300 | 600 | 90 | 210 | 25 |

#### NOTES AND SPECIFICATIONS

##### CONSTRUCTION METHOD: SPEED HUMPS

- Setting out of hump - few days before construction.
- Saw cuts one to two days before construction.

##### ON CONSTRUCTION DAY:

- Remove 500 mm asphalt strips.
- Start erecting road signs and paint warning road marking.
- Place asphalt in strips and compact with two passes without vibrator.
- Place templates - both sides of one lane at a time.
- Place asphalt and rake till slightly higher than templates.
- Shape asphalt with straight edge (channel section 6 m long).
- Remove templates and compact without vibrator (three passes).
- Measure profile and rectify if necessary.
- Final compaction with three to four passes with vibrator.
- Place road studs.
- Paint speed hump the next day.

##### 2. Traffic Signs:

- 2.1 Only galvanised bolts and nuts to be used on W and R series (no uni-struts)

- 2.2 All signs must be according to the Road Traffic Signs Manuals but use 900Ø STOP (60km/hr zones) for 3-way and 4-way STOPS

- 2.3 All signs excluding R1 series must have rounded edges

##### 3. ROADMARKINGS:

- All new road markings in thermoplastic

| Colour | Paint application rate (mm) | Premix bead application rate (%) | Initial coefficient of retro-reflectance (cd/m²/nm²) |
|--------|-----------------------------|----------------------------------|------------------------------------------------------|
| WHITE  | 1.2                         | 35                               | 200                                                  |
| YELLOW | 1.2                         | 35                               | 135                                                  |

##### NOTE:

The Traffic Engineering and Operation section must always be consulted to assist with the setting out of speed humps.

| No. | Date:      | ADDITIONS AND AMENDMENTS: | APPROVED | DESIGNED BY: | F. L. M. |
|-----|------------|---------------------------|----------|--------------|----------|
|     |            |                           | CONS.    | PRE.         |          |
| 01  | 05 JUNE 23 | ISSUED FOR TENDERING      |          |              | S. KGOMO |
|     |            |                           |          |              | C.N.T    |
|     |            |                           |          |              | S. KGOMO |



19 ROTHERY STREET,  
MBOMBELA,  
1201  
SOUTH AFRICA  
info@rasikconsulting.co.za  
Tel: +27 13 755 3230

CONSULTING ENGINEERS  
STAMPED ON:



1 NEL STREET  
CIVIL CENTRE  
MBOMBELA  
1200,  
TEL: 013 759 2190

| APPROVED   |
|---|
| THIS APPROVAL IS FOR PROCEDURAL AND ADMINISTRATIVE REVIEW PURPOSES ONLY AND DOES NOT ATTRACT LEGAL LIABILITY OF ANY KIND FROM WHATSOEVER OR HOWEVER ARISING |
| MUNICIPAL REPRESENTATIVE   |
| DATE:   |

PAVING OF STREET FROM MKASI CLINIC TO GUTSHWA  
TRADITIONAL COUNCIL (WARD 31)

TRAFFIC CALMING, SHEET 1 OF 1

REVISION:  
00

CONTRACT NO.

DRAWING NUMBER:  
COM 07/2024-R-RD-11

COPYRIGHT PROTECTED

SCALE:

PROJECT STATUS:

PAPER SIZE:  
A0










### 1. GUARDRAILS ARE REQUIRED IN THE FOLLOWING CASES

- 1.1 WHERE WATER NEXT TO THE ROAD FORMATION IS DEEPER THAN 1.5m.
- 1.2 AT ALL BRIDGES ON SIDE OF ROAD.
- 1.3 ON THE OUTSIDE OF CURVES WITH RADII LESS THAN 300m WITHOUT RECOVERY AREAS.
- 1.4 WHERE OBSTRUCTIONS ARE LESS THAN 1m FROM THE SHOULDER BREAKPOINT.
- 1.5 WHERE AN OBSTRUCTIONS APPEARS TO BE MORE DANGEROUS THAN WHAT A GUARDRAIL WOULD BE.
- 1.6 IN THE CASE OF EMBANKMENTS / FILLS, THE WARRANTS DIAGRAM WILL APPLY.
2. BEFORE GUARDRAILS ARE ERECTED APPROVAL MUST BE OBTAINED FROM THE EXECUTIVE DIRECTOR. ROADS AND STORMWATER.
3. SPECIFICATIONS:
  - 3.1 BOLT : HIGH TENSILE STEEL 16mm
  - 3.2 WASHER : STEEL SPRING 10mm THICK
  - 3.3 SPACERBLOCK : GUM OR PINE. TREATED WITH CREOSOTE ACCORDING TO ANY METHOD IN SANS 10005.
  - 3.4 POLE : 150mm TO 230mm GUM OR PINE TREATED WITH CREOSOTE ACCORDING TO ANY METHOD IN SANS 10005.
  - 3.5 ALL GUARDRAILS SHALL BE GALVANIZED AS SPECIFIED (NOT PAINTED).
  - 3.6 ALL STRUCTURAL STEEL, INCLUDING TUBES, SHALL BE GALVANIZED IN ACCORDANCE WITH THE REQUIREMENTS OF SABS 763 FOR TYPE A1 OR B1 ARTICLES AS APPLICABLE (OR LATEST).
4. ALSO REFER TO SECTION 811 OF THE STANDARD SPECIFICATION FOR MUNICIPAL CIVIL ENGINEERING WORKS, 3rd EDITION, 2005.

| No. | Date:      | ADDITIONS AND AMENDMENTS: | APPROVED BY: |      | DESIGNED BY: | F. L. M  | <div><div><div><div></div><div></div><div></div></div><div><div></div><div></div><div></div></div><div><div></div><div></div><div></div></div></div><div><div><div><div></div><div></div><div></div></div><div><div></div><div></div><div></div></div><div><div></div><div></div><div></div></div></div><div><div><div><div></div><div></div><div></div></div><div><div></div><div></div><div></div></div><div><div></div><div></div><div></div></div></div><div><div><div><div></div><div></div><div></div></div><div><div></div><div></div><div></div></div><div><div></div><div></div><div></div></div></div></div><div>19 ROTHERY STREET,<br/>MBOMBELA,<br/>1201 SOUTH AFRICA<br/><br/>info@rasikconsulting.co.za<br/>Tel: +27 13 755 3230</div></div></div></div> | <div><div><div><div></div><div></div><div></div></div><div><div></div><div></div><div></div></div><div><div></div><div></div><div></div></div></div><div><div><div><div></div><div></div><div></div></div><div><div></div><div></div><div></div></div><div><div></div><div></div><div></div></div></div><div><div><div><div></div><div></div><div></div></div><div><div></div><div></div><div></div></div><div><div></div><div></div><div></div></div></div><div><div><div><div></div><div></div><div></div></div><div><div></div><div></div><div></div></div><div><div></div><div></div><div></div></div></div></div><div>1 NEL STREET<br/>CIVIL CENTRE<br/>MBOMBELA<br/>1200,<br/><br/>TEL: 013 759 2190</div></div></div></div> | APPROVED                         | PAVING OF STREET FROM MKASI CLINIC TO GUTSHWA TRADITIONAL COUNCIL (WARD 31) | REVISION:<br>00   | SCALE:   |
|-----|------------|---------------------------|--------------|------|--------------|----------|---|---|----------------------------------|-----------------------------------------------------------------------------|-------------------|---|
|     |            |                           | CONS.        | PRE. |              |          |   |   | CHECKED BY:                      |                                                                             | S. KGOMO          | THIS APPROVAL IS FOR PROCEDURAL AND ADMINISTRATIVE REVIEW PURPOSES ONLY AND DOES NOT ATTRACT LEGAL LIABILITY OF ANY KIND FROM WHATSOEVER OR HOWEVER ARISING |
| 01  | 05 JUNE 23 | ISSUED FOR TENDERING      |              |      | DRAWN BY:    | C.N.T    | CONSULTING ENGINEERS<br>STAMPED ON:   | MUNICIPAL REPRESENTATIVE<br>-----<br>DATE:   | GUARDRAIL DETAIL 1, SHEET 1 OF 3 | DRAWING NUMBER:<br>COM 07/2024-R-RD-12                                      | PAPER SIZE:<br>A0 |   |
|     |            |                           |              |      | APPROVED BY: | S. KGOMO |   |   |                                  | COPYRIGHT PROTECTED                                                         |                   |   |
|     |            |                           |              |      |              |          |   |   |                                  |                                                                             |                   |   |



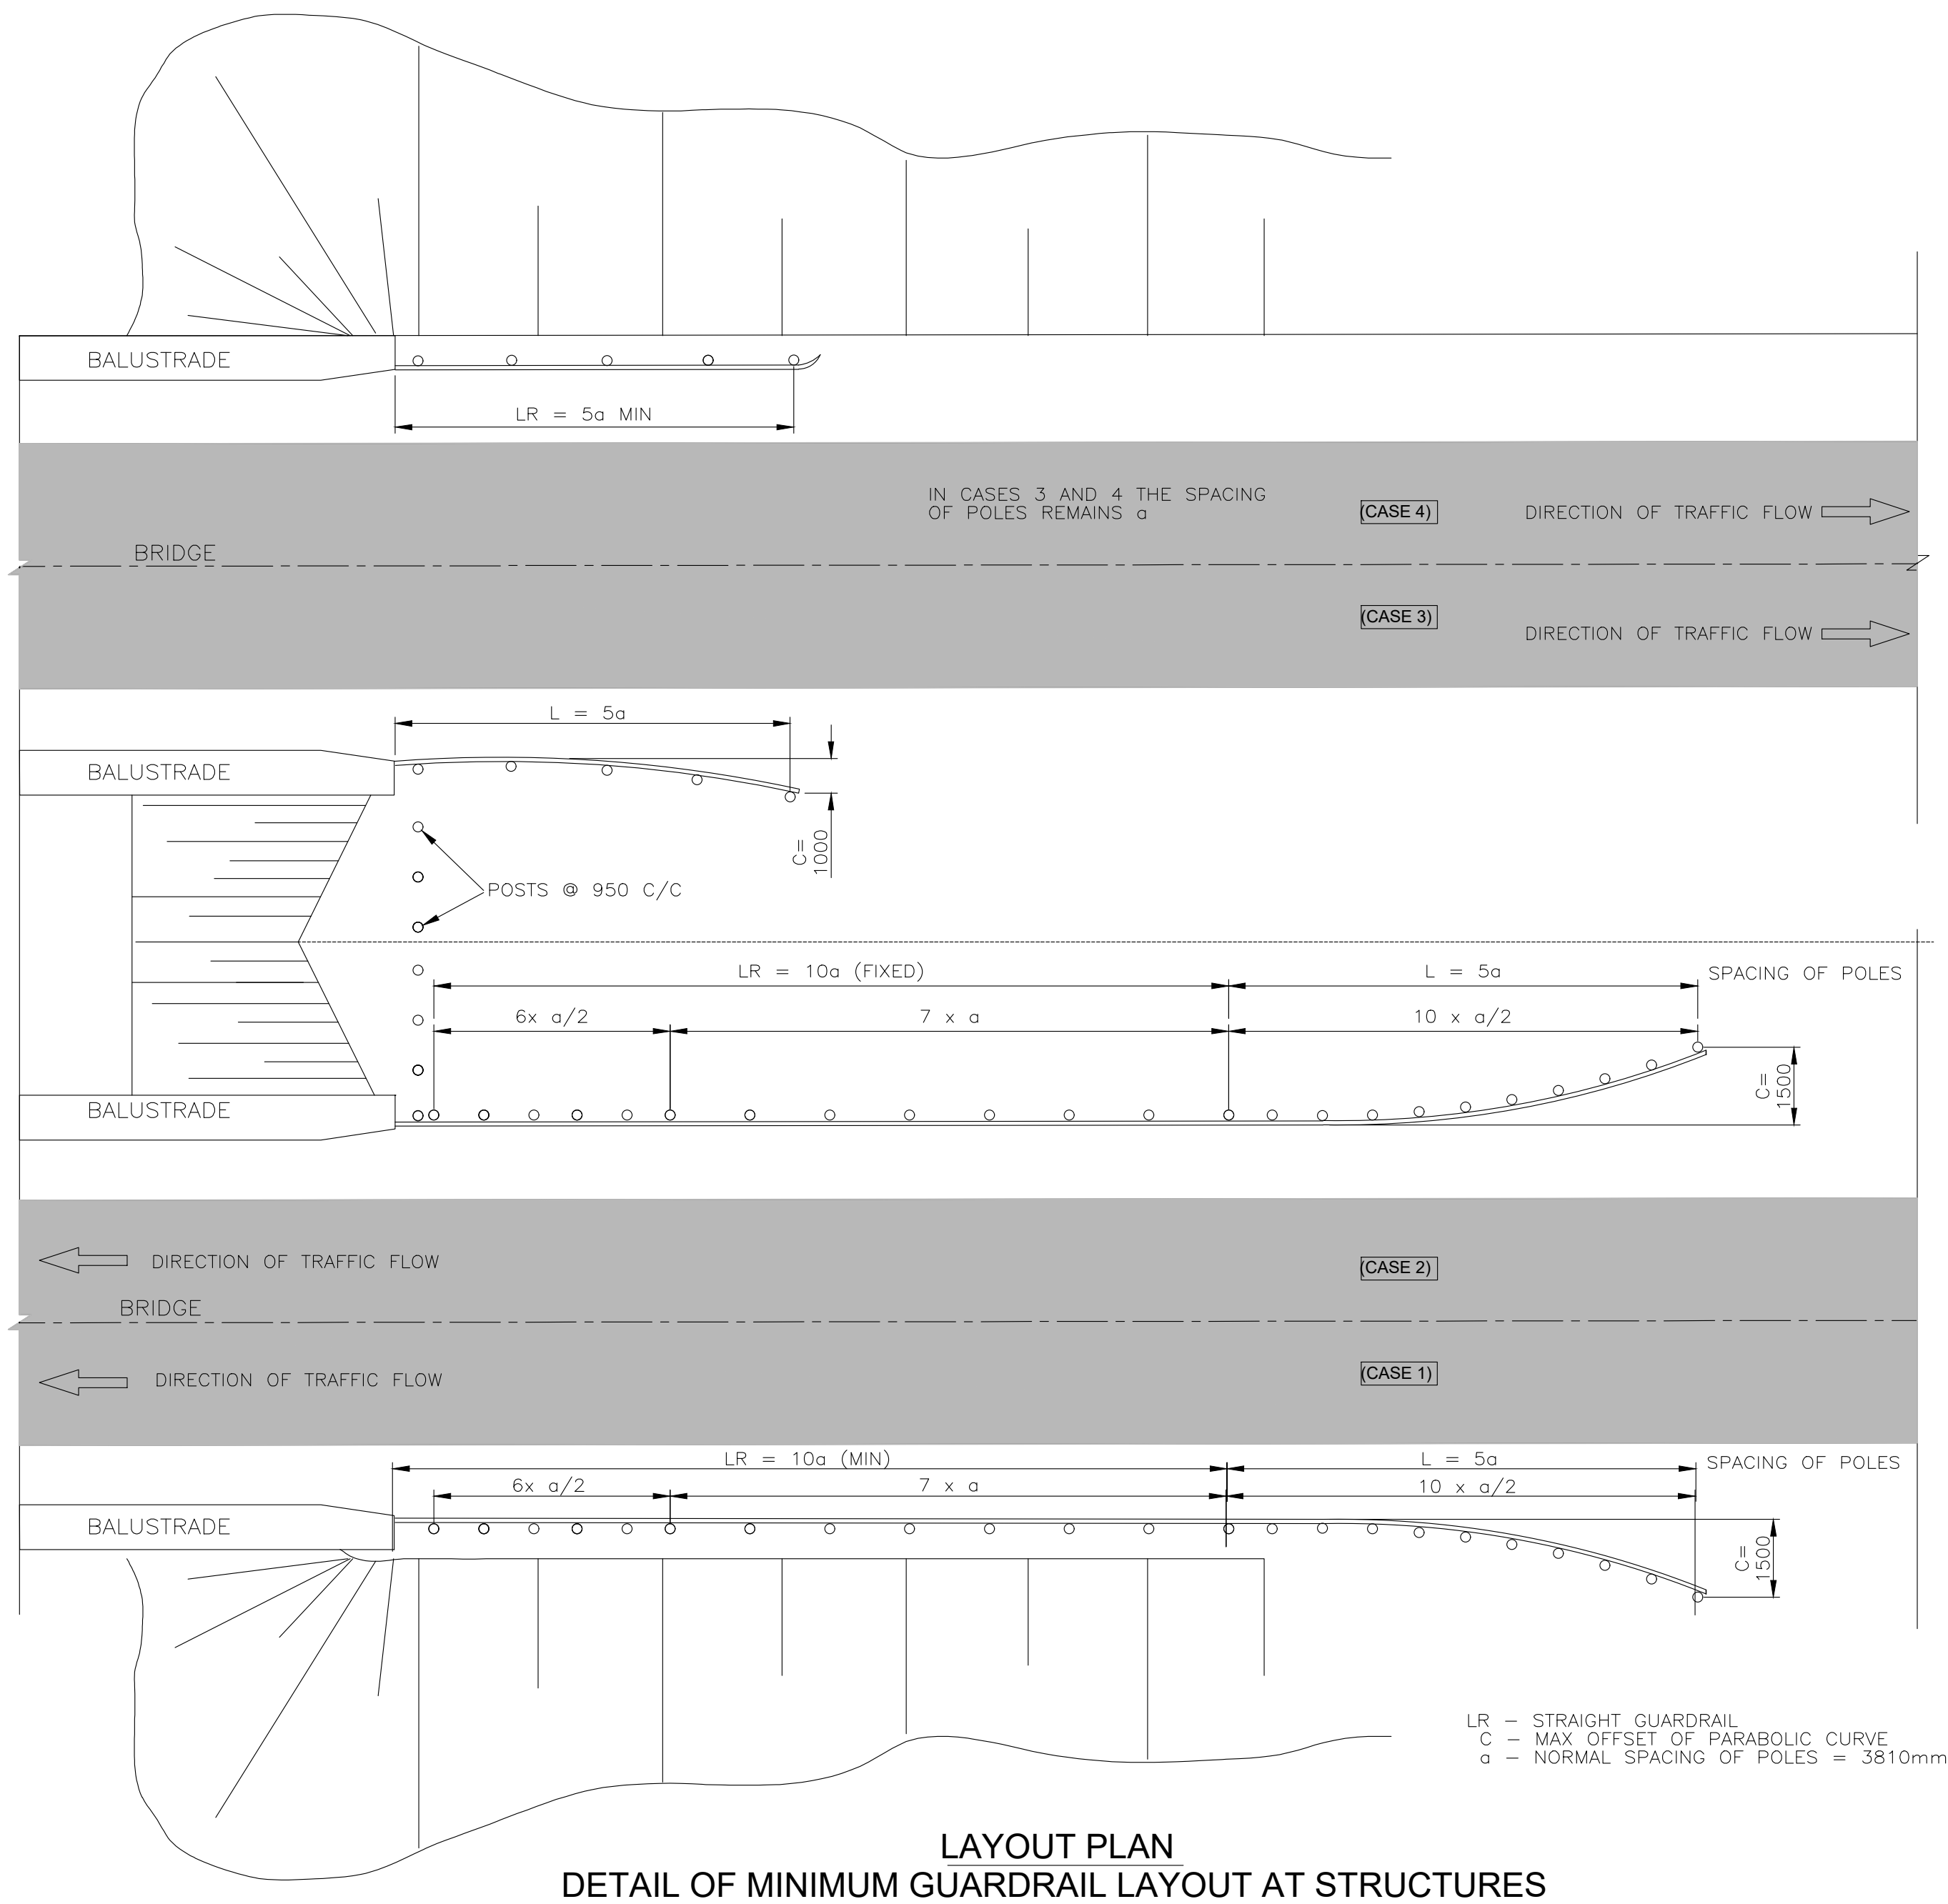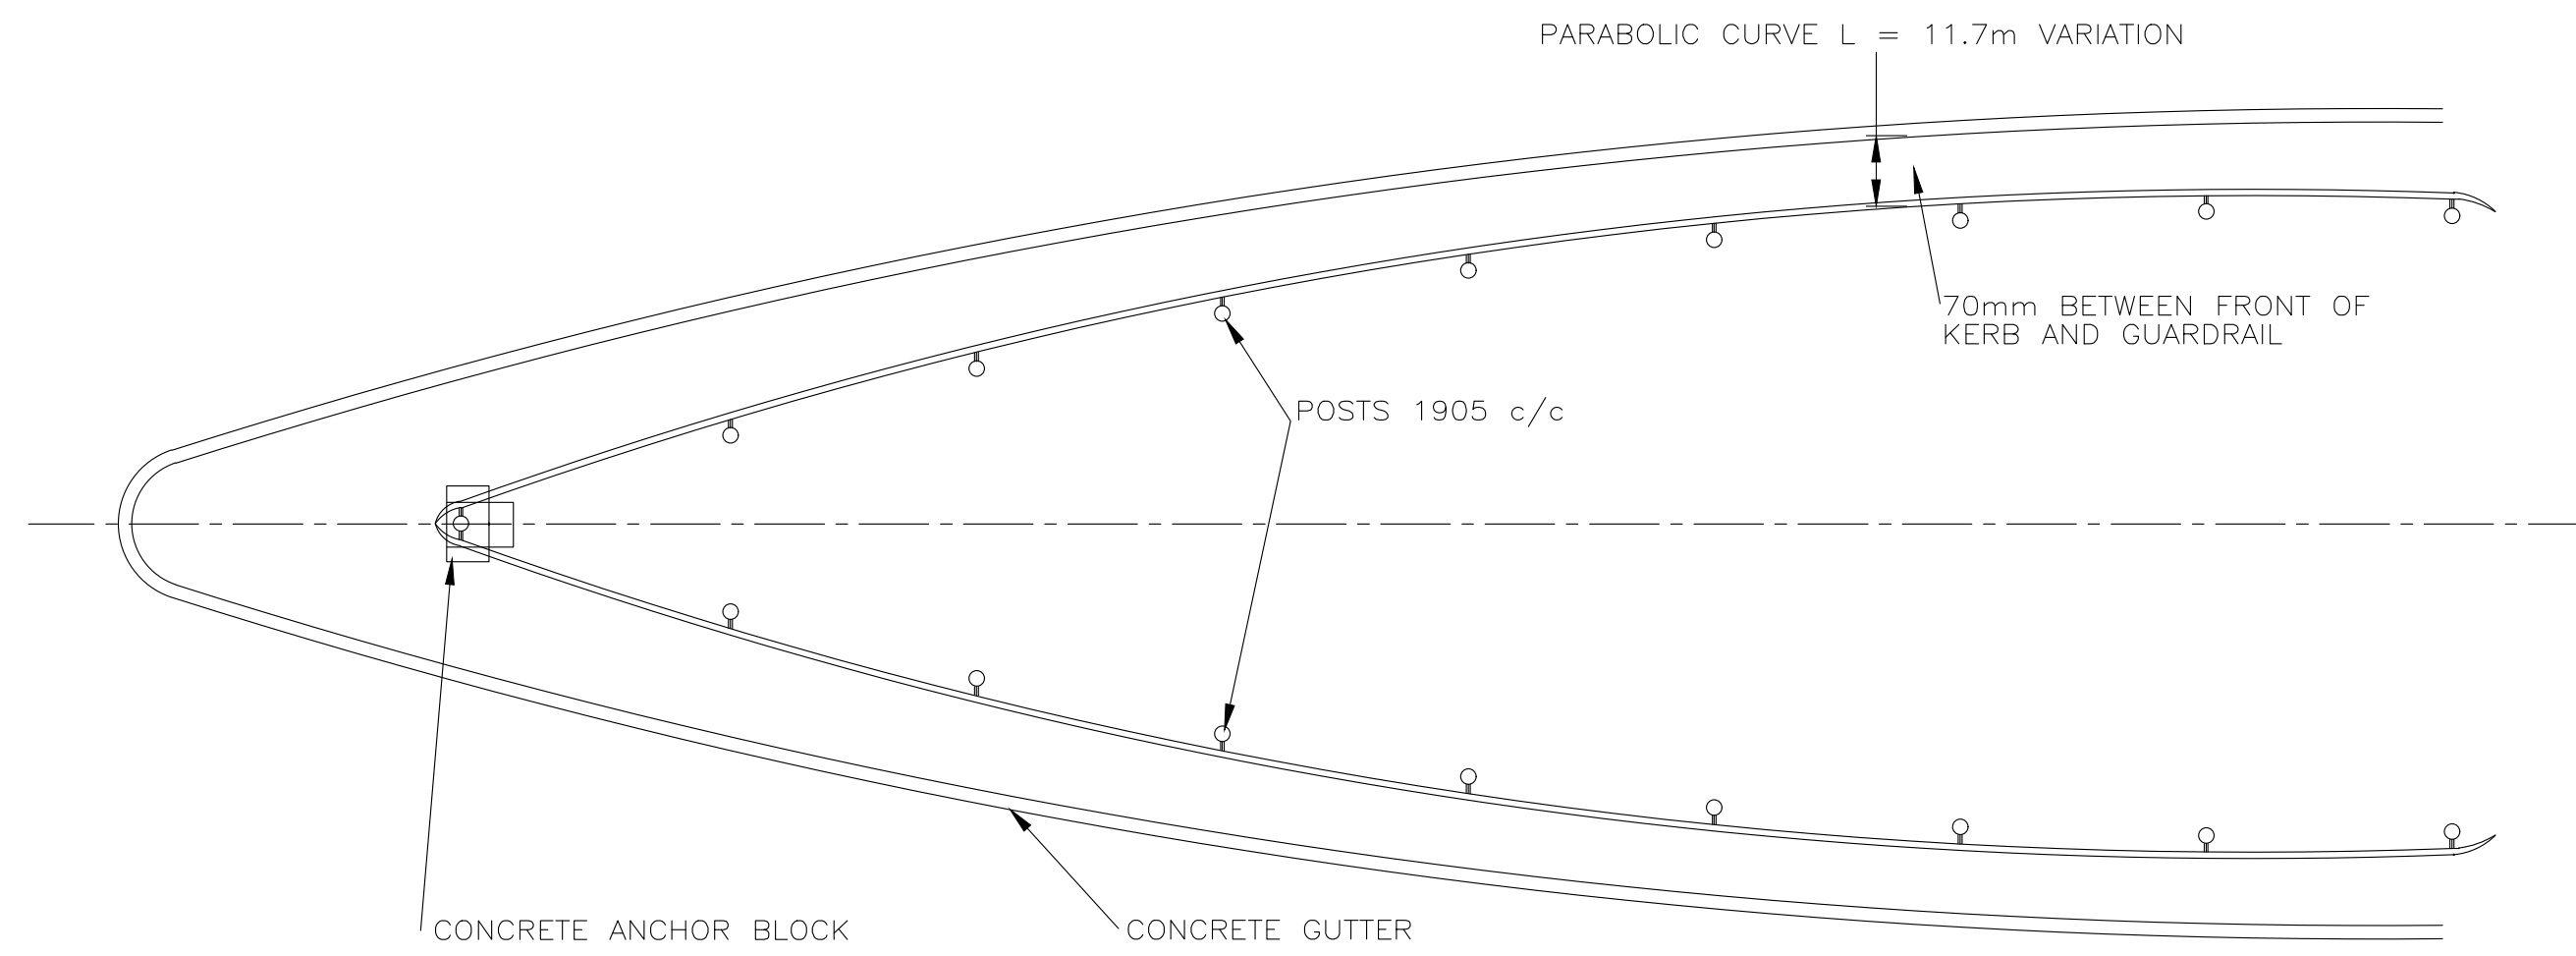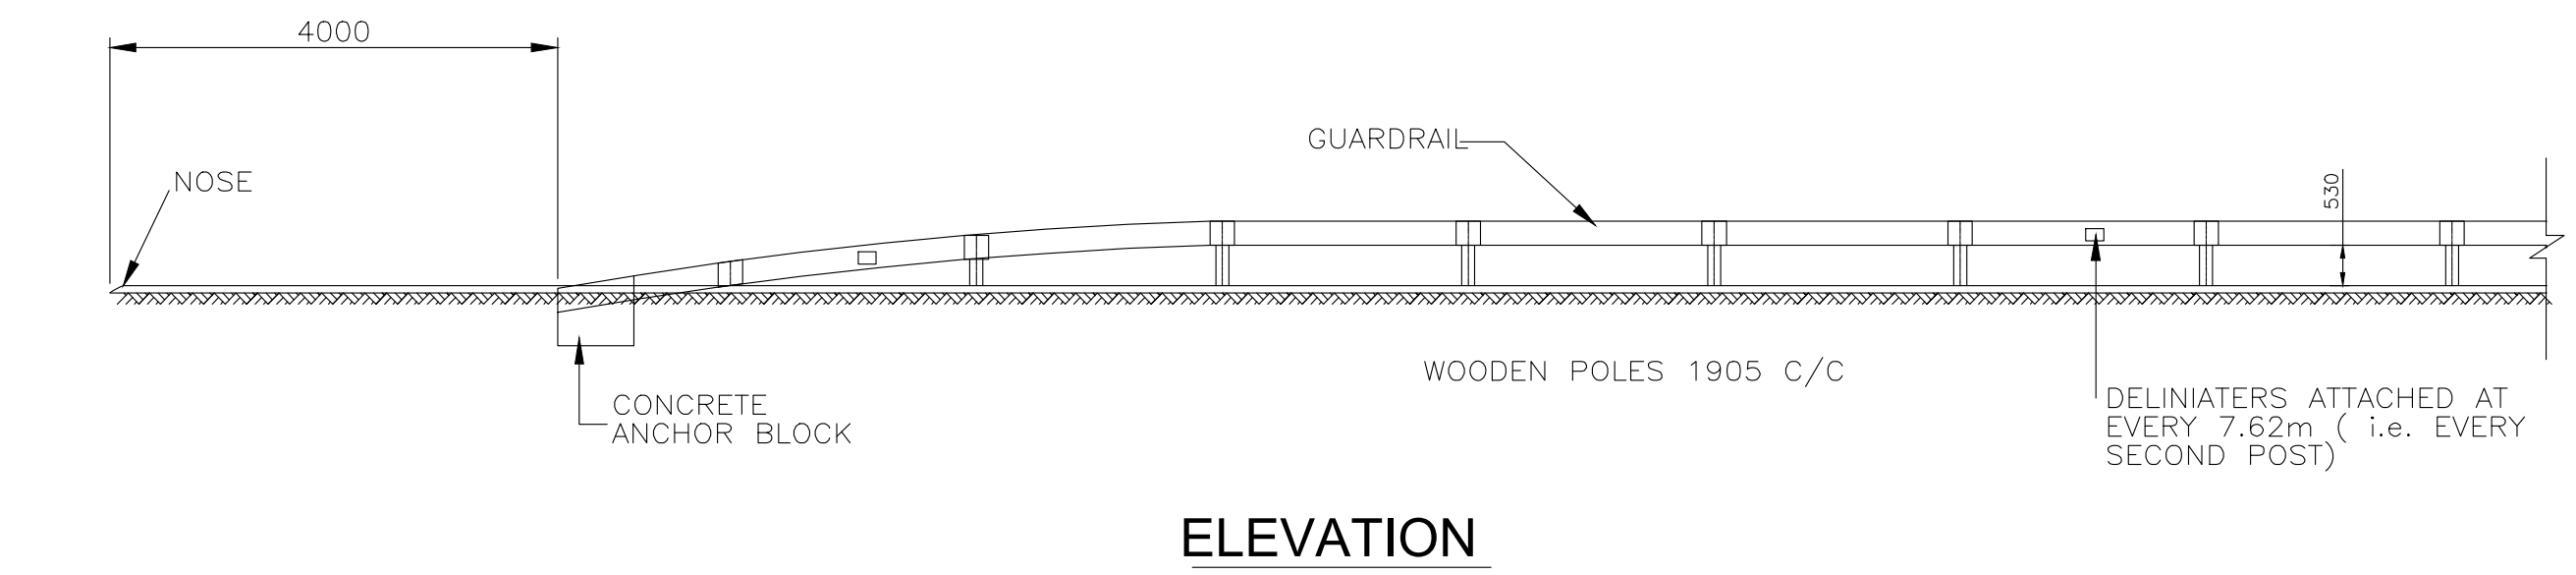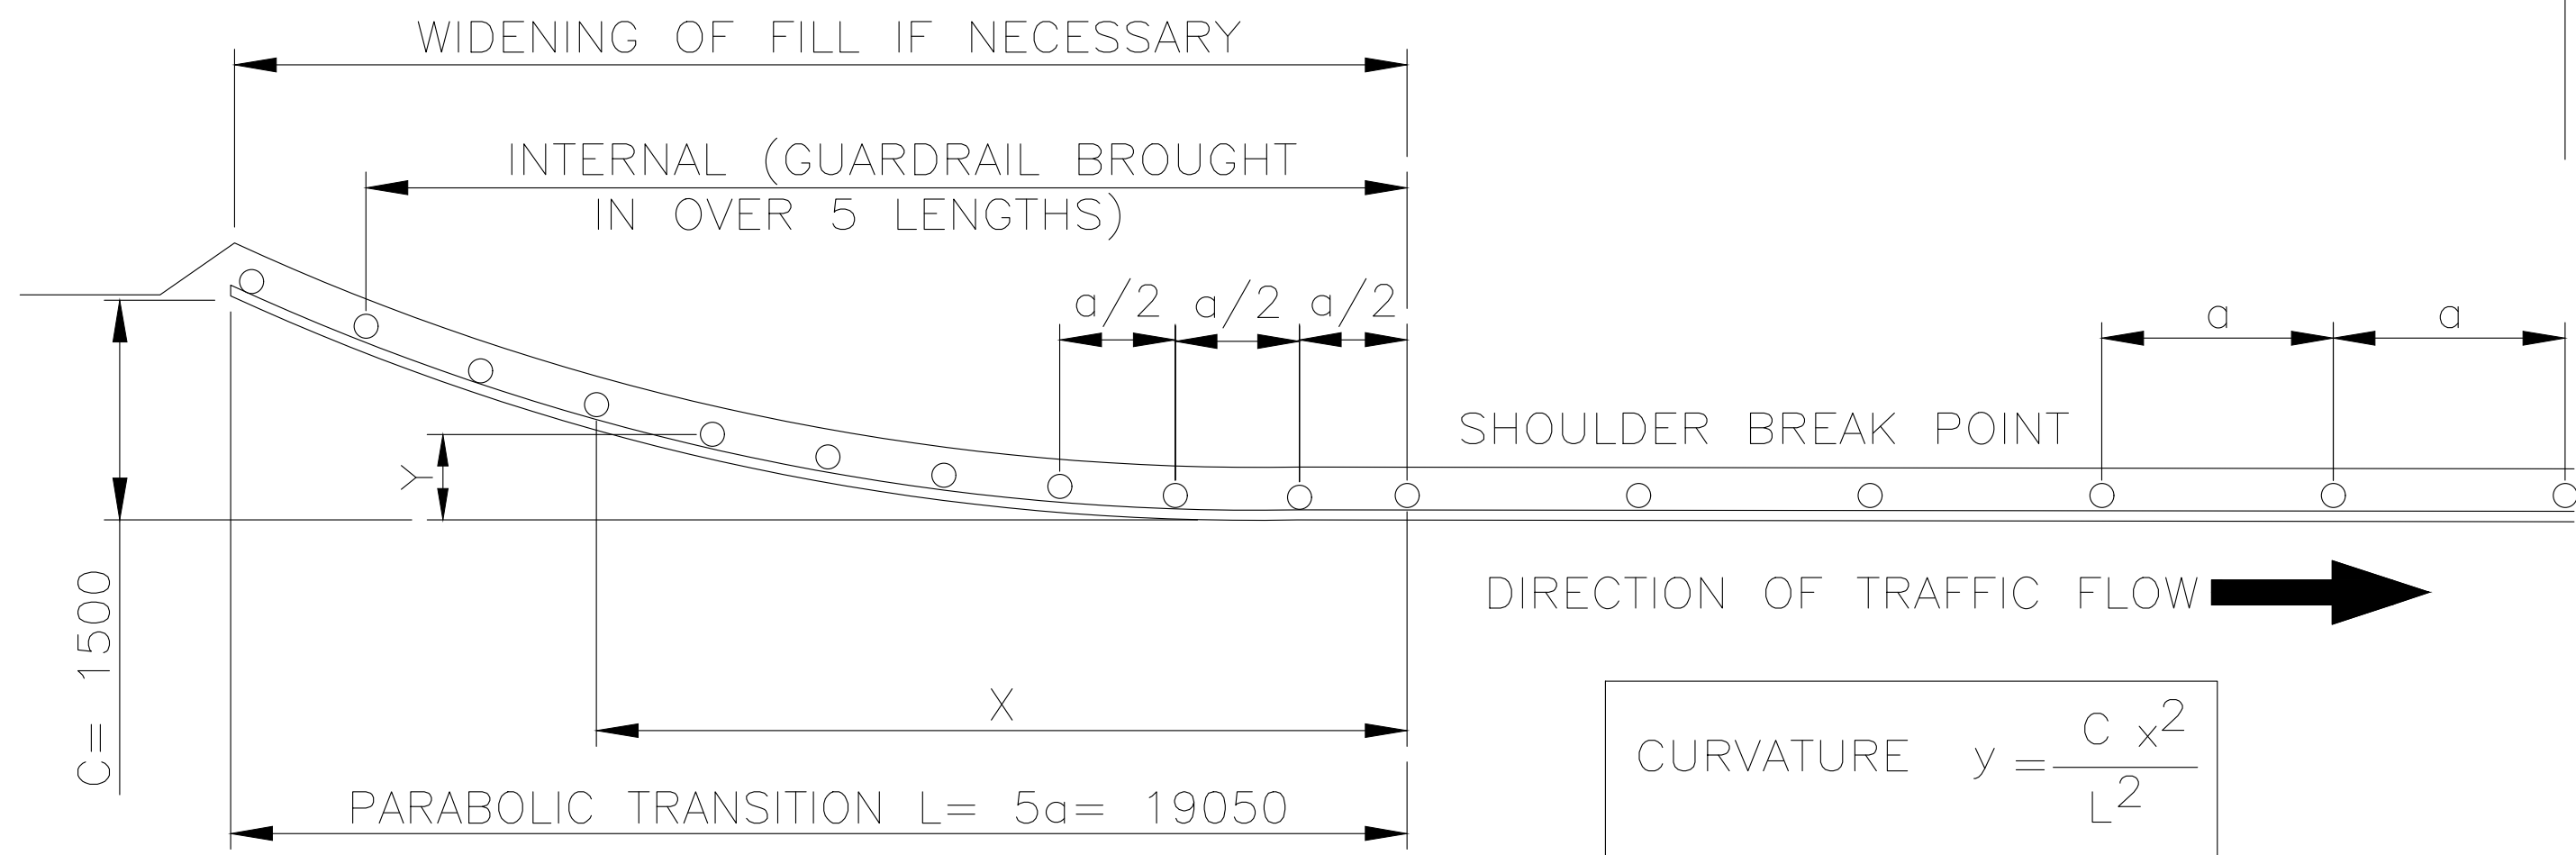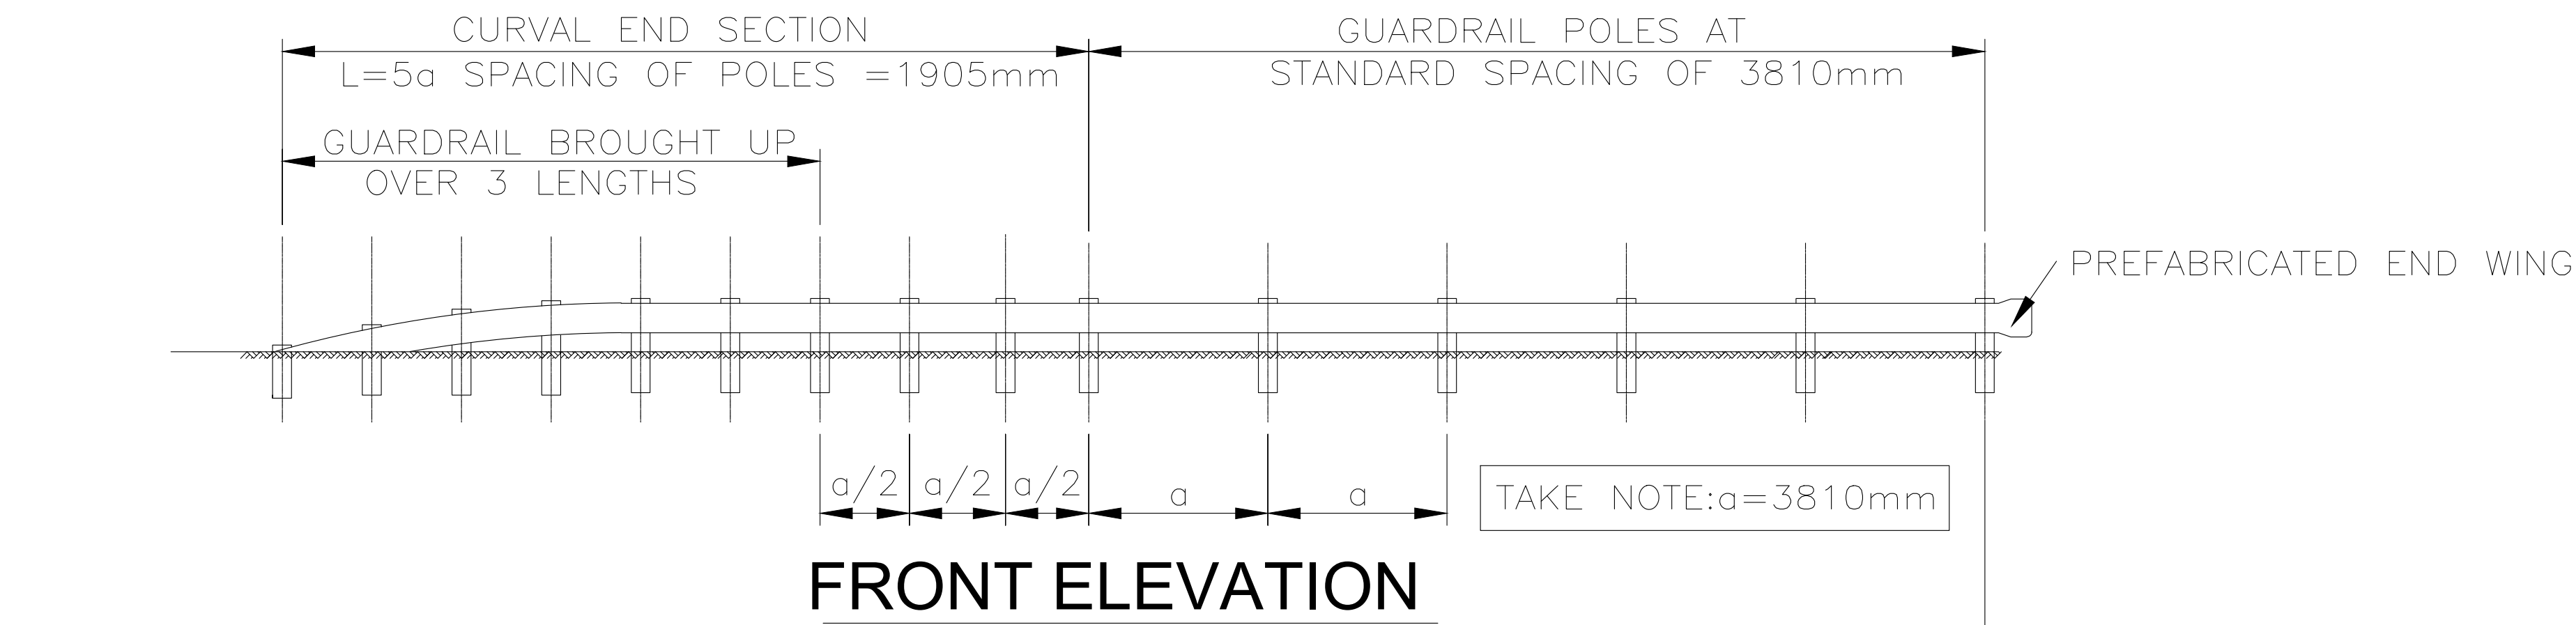


| No. | Date:      | ADDITIONS AND AMENDMENTS: | APPROVED |      | DESIGNED BY: | F. L. M  |  |  |  |  | APPROVED | PAVING OF STREET FROM MKASI CLINIC TO GUTSHWA TRADITIONAL COUNCIL (WARD 31) | REVISION: 00                        | SCALE:              |
|-----|------------|---------------------------|----------|------|--------------|----------|--|--|--|--|----------|-----------------------------------------------------------------------------|-------------------------------------|---------------------|
|     |            |                           | CONS.    | PRE. |              |          |  |  |  |  |          |                                                                             |                                     |                     |
| 01  | 05 JUNE 23 | ISSUED FOR TENDERING      |          |      | CHECKED BY:  | S. KGOMO |  |  |  |  |          |                                                                             | CONTRACT NO.                        | PROJECT STATUS:     |
|     |            |                           |          |      | DRAWN BY:    | C.N.T    |  |  |  |  |          | GUARDRAIL DETAIL 2, SHEET 2 OF 3                                            | DRAWING NUMBER: COM 07/2024-R-RD-13 | PAPER SIZE: A0      |
|     |            |                           |          |      | APPROVED BY: | S. KGOMO |  |  |  |  |          |                                                                             |                                     | COPYRIGHT PROTECTED |

**RASIK**  
CONSULTING  
CIVIL ENGINEERS & PROJECT MANAGERS

19 ROTHERY STREET,  
MBOMBELA,  
1201 SOUTH AFRICA  
info@rasikconsulting.co.za  
Tel: +27 13 755 3230

CONSULTING ENGINEERS  
STAMPED ON:

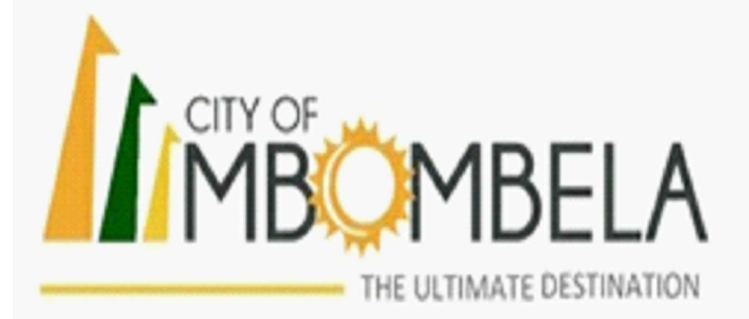

1 NEL STREET  
CIVIL CENTRE  
MBOMBELA  
1200,  
TEL: 013 759 2190

APPROVED  
THIS APPROVAL IS FOR PROCEDURAL AND ADMINISTRATIVE REVIEW PURPOSES ONLY AND DOES NOT ATTRACT LEGAL LIABILITY OF ANY KIND FROM WHATSOEVER OR HOWEVER ARISING  
MUNICIPAL REPRESENTATIVE  
DATE:

PAVING OF STREET FROM MKASI CLINIC TO GUTSHWA TRADITIONAL COUNCIL (WARD 31)

GUARDRAIL DETAIL 2, SHEET 2 OF 3

CONTRACT NO.  
DRAWING NUMBER:  
COM 07/2024-R-RD-13

PROJECT STATUS:  
PAPER SIZE:  
A0  
COPYRIGHT PROTECTED



[illegible]