
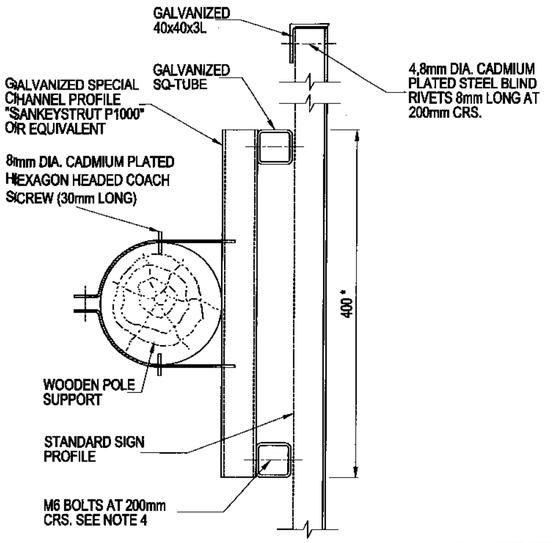



* 600 IF JOINT OCCURS AT SUPPORT

## SECTION B - B


SCALE - 1 : 5

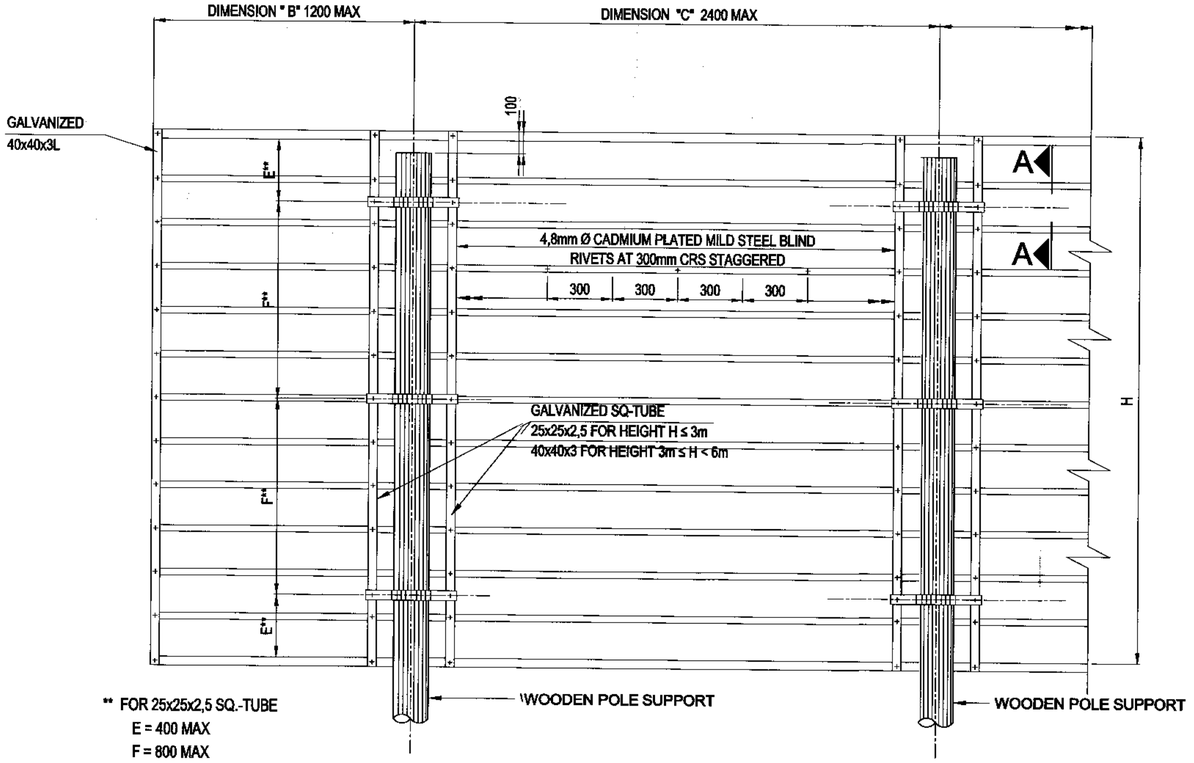


** FOR 25x25x2,5 SQ.-TUBE
E = 400 MAX
F = 800 MAX

## REAR ELEVATION

SCALE 1:20

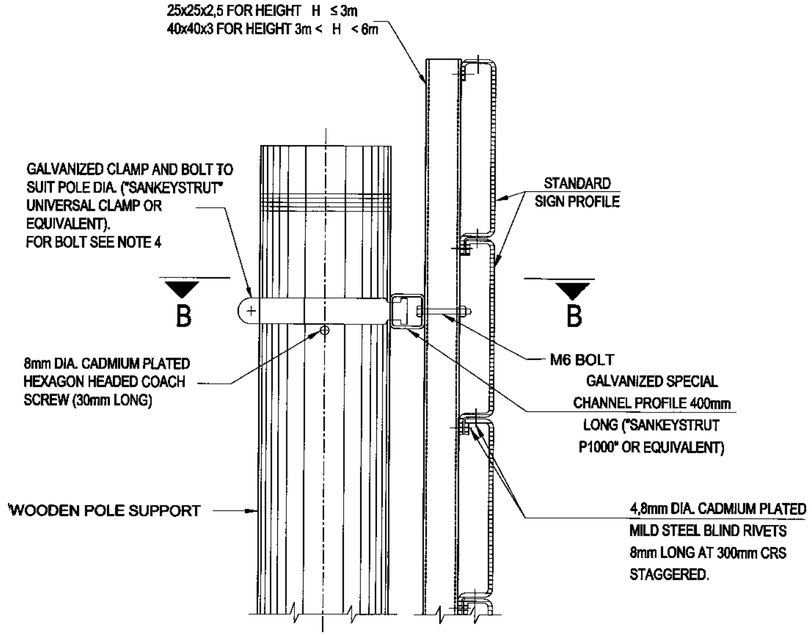


## ELEVATION A-A

SCALE 1:5

NOTES :

THE ROAD SIGN FACES SHALL BE MANUFACTURED AND ERECTED IN ACCORDANCE WITH THE FOLLOWING REQUIREMENTS :

1. THE STANDARD SIGN PROFILE IF APPLICABLE SHALL BE MADE IN ACCORDANCE WITH THE DETAILS SHOWN ON DRAWING TD-R-RS-101.

2. A SIGN FACE WHICH EXCEEDS 6m LENGTH MAY BE MANUFACTURED IN TWO SECTIONS. THE JOINT SHALL BE MADE IN ACCORDANCE WITH DETAILS SHOWN ON DRAWING TD-R-RS-101.

3. STRUCTURAL STEEL SECTIONS SHALL BE MILD STEEL CONFORMING TO THE REQUIREMENTS OF SANS 1431, GRADE 300W. RECTANGULAR HOLLOW SECTION AND SPECIAL CHANNEL PROFILES MAY BE COLD FORMED OF COMMERCIAL QUALITY MILD STEEL. ALL SECTIONS SHALL BE HOT-DIP GALVANISED IN ACCORDANCE WITH THE REQUIREMENTS OF SANS 121 : 2000 (ISO 1461 : 1999).

4. BOLTS, WASHERS AND NUTS SHALL COMPLY WITH THE REQUIREMENTS OF SANS 1700-5-1 AND SHALL BE GALVANISED IN ACCORDANCE WITH THE REQUIREMENTS OF SANS 121 : 2000 (ISO 1461 : 1999).

5. BLIND RIVETS SHALL BE 4.8mm DIA CADMIUM PLATED MILD STEEL.

6. REFERENCE MUST BE MADE TO THE RELEVANT ROAD SIGNS DETAIL DRAWING FOR DETAILS OF THE ROAD SYMBOLS AND LEGEND FOR EACH INDIVIDUAL SIGN.

**FOR LATEST VERSION CHECK www.nra.co.za**

| No. | DATE | VERSION / REVISION | APPROVED |
|---|---|---|---|
| VI | SEPT 2014 | ORIGINAL VERSION | |

**SANRAL TYPICAL DRAWINGS**

**COPYRIGHT:** THIS DRAWING IS PROTECTED IN TERMS OF THE COPYRIGHT ACT No. 98 OF 1978 AND MAY NOT BE REPRODUCED WITHOUT PERMISSION IN WRITING FROM SANRAL.
**CONDITIONS FOR USE:** CONSULTANTS APPOINTED BY SANRAL SHALL INCORPORATE THE TYPICAL DETAILS HEREON INTO THEIR SPECIFIC DESIGN FOR WHICH THEY WILL ASSUME FULL PROFESSIONAL RESPONSIBILITY. THIS TYPICAL DRAWING MAY NOT BE USED FOR TENDER PURPOSES.

THE SOUTH AFRICAN NATIONAL ROADS AGENCY SOC LTD
Reg. No. 1998/009884/30

HEAD OFFICE
48 Tambotie Avenue
Val de Grace
Pretoria
0184

PO Box 415
Pretoria 0001
South Africa

Tel: (012) 844 8000

APPROVED

DATE: 2015/06/22

# TYPICAL DRAWINGS - ROADWORKS

## ROAD SIGNS
## DETAIL OF ROAD SIGN
## SIGN FACE SHEET 1 OF 2

| | |
|---|---|
| SANRAL DOC. No. (PDF) | 1693735 |
| SANRAL DOC. No. (DWG) | 1797267 |
| SANRAL DRAWING No. | TD-R-RS-1100-V1 |