
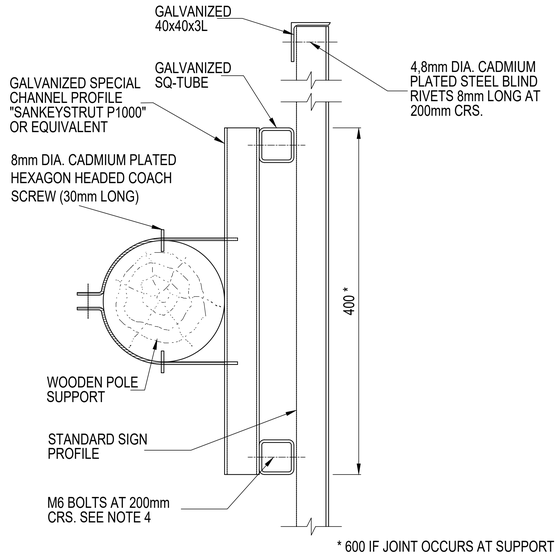


SECTION B - B


SCALE - 1 : 2,5

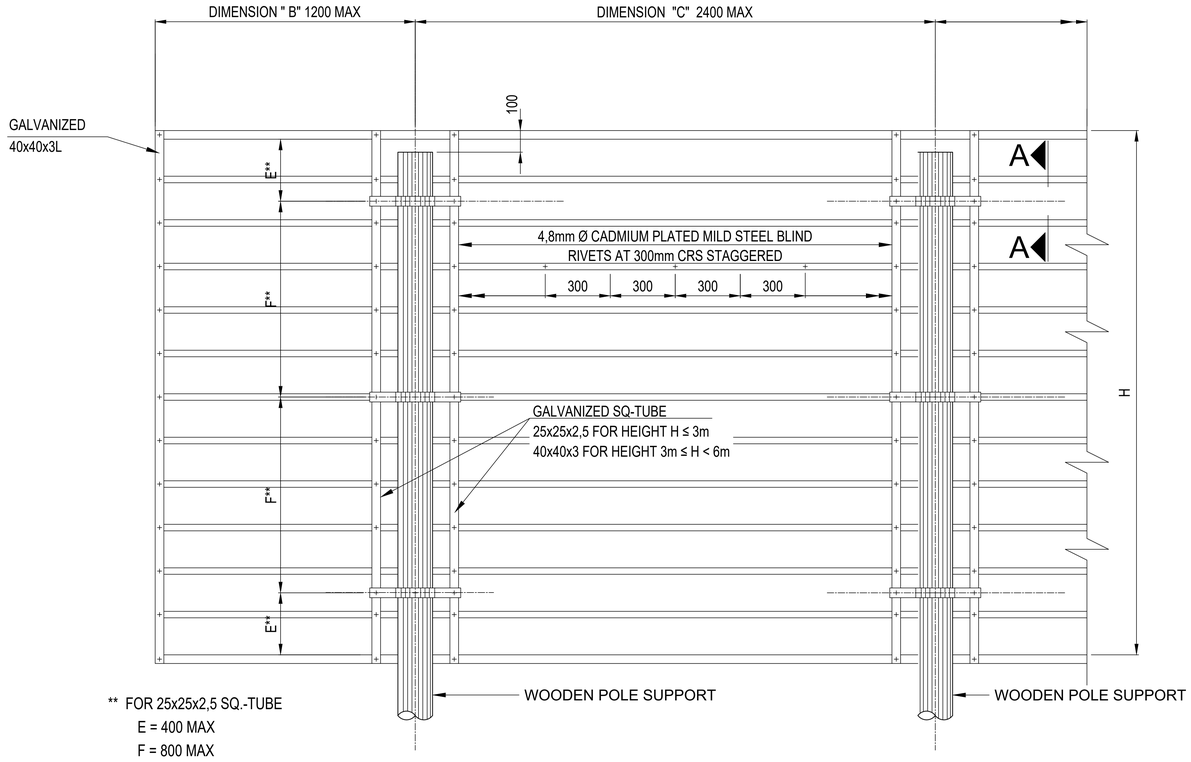

** FOR 25x25x2,5 SQ.-TUBE
E = 400 MAX
F = 800 MAX

REAR ELEVATION

SCALE 1:10

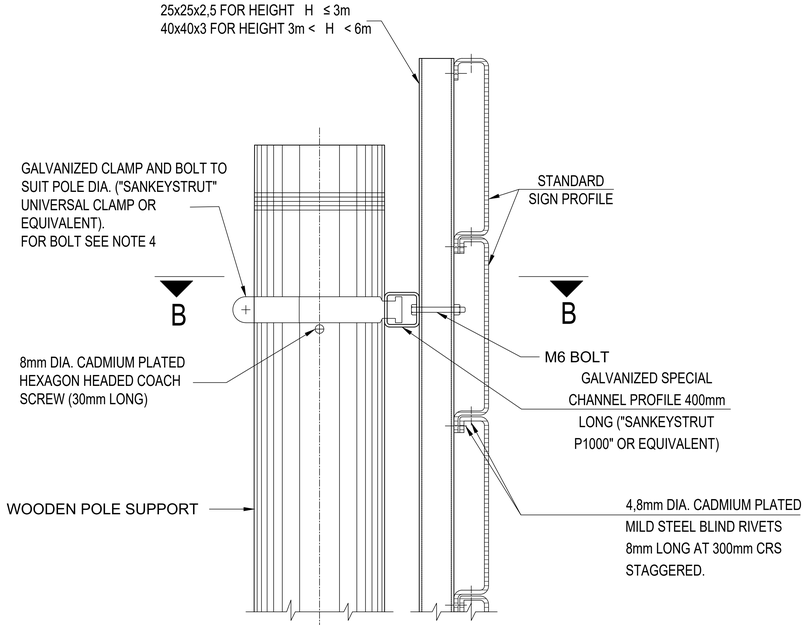

ELEVATION A-A

SCALE 1:2,5

NOTES :

THE ROAD SIGN FACES SHALL BE MANUFACTURED AND ERECTED IN ACCORDANCE WITH THE FOLLOWING REQUIREMENTS :

1. THE STANDARD SIGN PROFILE IF APPLICABLE SHALL BE MADE IN ACCORDANCE WITH THE DETAILS SHOWN ON DRAWING TD-R-RS-1101.

2. A SIGN FACE WHICH EXCEEDS 6m LENGTH MAY BE MANUFACTURED IN TWO SECTIONS. THE JOINT SHALL BE MADE IN ACCORDANCE WITH DETAILS SHOWN ON DRAWING TD-R-RS-1101.

3. STRUCTURAL STEEL SECTIONS SHALL BE MILD STEEL CONFORMING TO THE REQUIREMENTS OF SANS 1431, GRADE 300W. RECTANGULAR HOLLOW SECTION AND SPECIAL CHANNEL PROFILES MAY BE COLD FORMED OF COMMERCIAL QUALITY MILD STEEL. ALL SECTIONS SHALL BE HOT-DIP GALVANISED IN ACCORDANCE WITH THE REQUIREMENTS OF SANS 121 : 2000 (ISO 1461 : 1999).

4. BOLTS, WASHERS AND NUTS SHALL COMPLY WITH THE REQUIREMENTS OF SANS 1700-5-1 AND SHALL BE GALVANISED IN ACCORDANCE WITH THE REQUIREMENTS OF SANS 121 : 2000 (ISO 1461 : 1999).

5. BLIND RIVETS SHALL BE 4.8mm DIA CADMIUM PLATED MILD STEEL.

6. REFERENCE MUST BE MADE TO THE RELEVANT ROAD SIGNS DETAIL DRAWING FOR DETAILS OF THE ROAD SYMBOLS AND LEGEND FOR EACH INDIVIDUAL SIGN.

No.	DATE	REVISION	
V1	08/03/2024	ORIGINAL VERSION	

HEAD OFFICE
48 Tambotie Avenue
Val de Grace
Pretoria
0184

PO Box 415
Pretoria 0001
South Africa

Tel: (012) 844 8000

SANRAL
SOUTH AFRICAN NATIONAL ROADS AGENCY SOC LTD
Reg No 1998/009583/30
BUILDING SOUTH AFRICA THROUGH BETTER ROADS

WESTERN REGION
1 Havenga Street
Oakdale
Bellville
7530

Private Bag X19
Bellville
7535

Tel: (021) 957 4600

ACCEPTANCE

THIS ACCEPTANCE IS FOR PROCEDURAL AND ADMINISTRATIVE REVIEW PURPOSES ONLY AND DOES NOT ATTRACT LEGAL LIABILITY OR LIABILITY OF ANY KIND FROM WHATSOEVER CAUSE OR HOWEVER ARISING

for the SA NATIONAL ROADS AGENCY SOC LTD.
Date:

PROJECT DESCRIPTION
THE CAPACITY IMPROVEMENT OF NATIONAL ROUTE 1 SECTION 1 FROM OLD OAK INTERCHANGE (KM 18.90) TO KOELENHOF INTERCHANGE (KM 33.00)

ROAD SIGNS
DETAIL OF ROAD SIGN
SIGN FACE SHEET 1 OF 2

SCALE @ A0: AS SHOWN | SHEET 1 OF 2

PROJECT NUMBER	N001-010-2021/1	
DRAWING LOCATION DATA	START	END
ROUTE	N01	N01
SECTION	01	01
DRAWING km DISTANCE	18.900	33.000
DRAWING TYPE	ROADS - ROAD SIGNS	
BRIDGE/STRUCTURE No.	N/A	
CONSULTANT DRAWING No.	312-00827-01-TD31	VER
SANRAL DOCUMENT #	XXXXXX	V1

312-00827-01-TD31