

NOTE:
ALL DIMENSIONS TO BE VERIFIED ON SITE PRIOR TO THE COMMENCEMENT OF WORKS.
REFER ANY DISCREPANCIES TO THE ENGINEER.

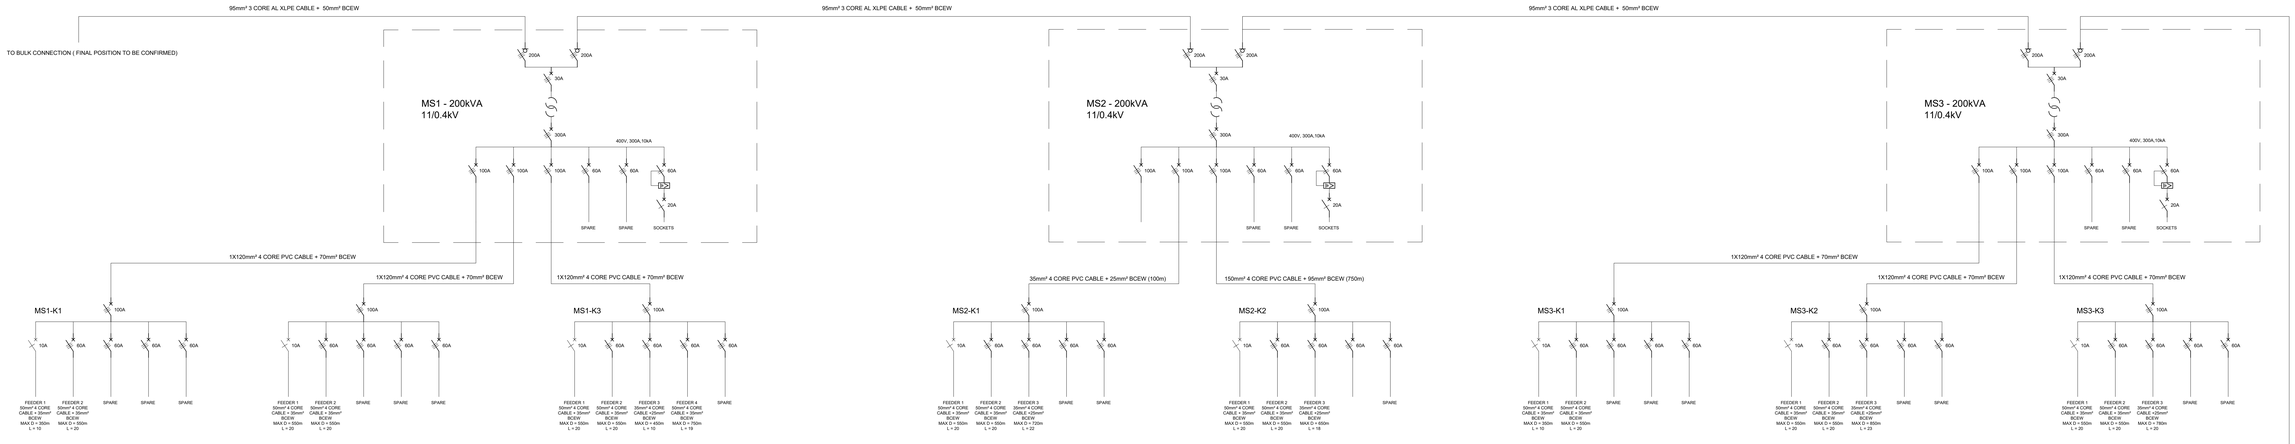

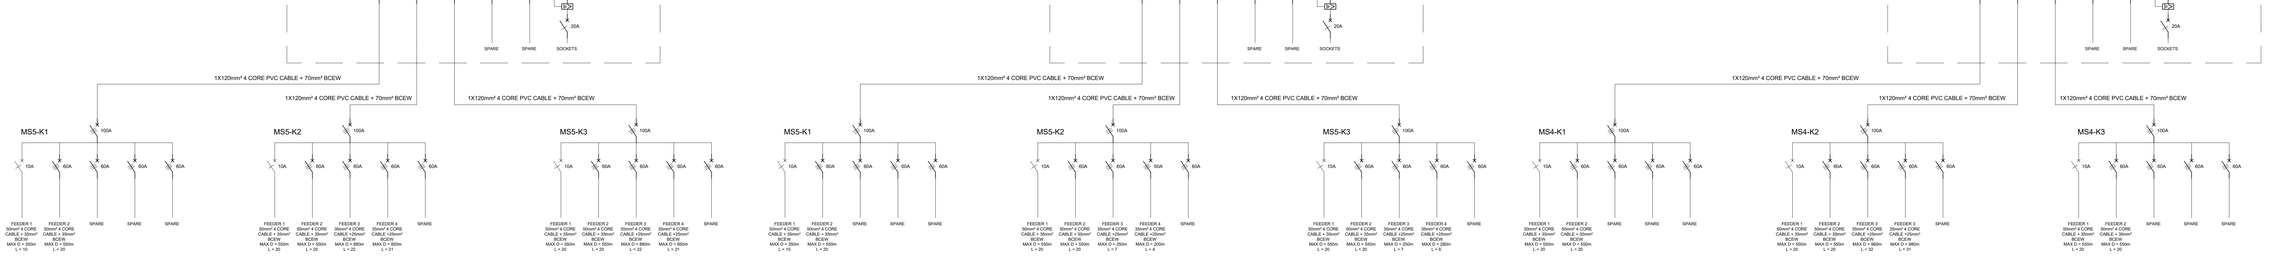

LEGEND

- 1 POLE ISOLATOR
- 2 POLE ISOLATOR
- 3 POLE ISOLATOR
- 4 POLE ISOLATOR
- 1 POLE CIRCUIT BREAKER
- 2 POLE CIRCUIT BREAKER
- 3 POLE CIRCUIT BREAKER
- 3 POLE LV FUSES
- CONTACTOR
- 2 POLE EARTH LEAKAGE (CIRCUIT BREAKER TYPE)
- 2 POLE EARTH LEAKAGE (ISOLATOR TYPE)
- 4 POLE EARTH LEAKAGE (CIRCUIT BREAKER TYPE)
- 4 POLE EARTH LEAKAGE (ISOLATOR TYPE)
- METER

No.	DATE	REVISION	CONSULT. ENG.

CONSTRUCTION RECORD (AS-BUILT)
WORKS CONTRACT ENGINEER
Name :
Prof. Reg. No. :
Date :
SANRAL PROJECT MANAGER
Name :
Date :

"These drawings have been prepared by Knight Piésold Consulting (Pty) Ltd based on all information available at the time of preparation. Where site conditions necessitate an adaption or amendment to these drawings, no adaption or amendment may be made by any party without the prior written consent of Knight Piésold Consulting (Pty) Ltd. Knight Piésold Consulting (Pty) Ltd will not be liable for any loss, damages or consequential loss suffered by any party resulting from the use of these drawings where an adaption or amendment to the drawings has taken place without obtaining the prior written consent of Knight Piésold Consulting (Pty) Ltd."

DESIGNED BY
NAME
Prof. Reg. No.
CHECKED BY
NAME
Prof. Reg. No.
DRAWN BY
NAME

CONSULTANT APPROVAL

THE ABOVE SIGNATORY CERTIFIES THAT THE DESIGNER AND CHECKER HAVE CONSENTED TO THEIR NAMES BEING INSERTED ON THIS DRAWING AND THAT THEY HAVE SEEN AND APPROVED THE DRAWING.

HEAD OFFICE
48 Tambotie Avenue
Val de Grace
Pretoria
0184

PO Box 415
Pretoria 0001
South Africa

Tel: (012) 844 8000

SANRAL
SOUTH AFRICAN NATIONAL ROADS AGENCY SOC LTD
Reg.No. 1998/009884/30
BUILDING SOUTH AFRICA THROUGH BETTER ROADS

WESTERN REGION
1 Havenga Street
Oakdale
Bellville
7530

Private Bag X19
Bellville
7535

Tel: (021) 957 4600

ACCEPTANCE
THIS ACCEPTANCE IS FOR PROCEDURAL AND ADMINISTRATIVE REVIEW PURPOSES ONLY AND DOES NOT ATTRACT LEGAL LIABILITY OR LIABILITY OF ANY KIND FROM WHATSOEVER CAUSE OR HOWEVER ARISING
for the SA NATIONAL ROADS AGENCY SOC LTD.
Date:

PROJECT DESCRIPTION
THE CAPACITY IMPROVEMENT OF NATIONAL ROUTE 1
SECTION 1 FROM OLD OAK INTERCHANGE (KM 18.90)
TO BRIGHTON ROAD INTERCHANGE (KM 26.00)

DRAWING DESCRIPTION
6 LANE INSIDE WIDENING - STREET LIGHTING LAYOUT PLAN
SINGLE LINE DIAGRAM

SCALE @ A0: 1 : 1000 | SHEET 12 OF 13

PROJECT NUMBER	N001-010-2021/1F	
DRAWING LOCATION DATA	START	END
ROUTE	N1	N1
SECTION	1	1
DRAWING km DISTANCE	19,96	21,00
DRAWING TYPE	ELECTRICAL - LAYOUTS	
BRIDGE/STRUCTURE No.	-	
CONSULTANT DRAWING No.	N001-010-2021/1/EE-021	VER
SANRAL DOCUMENT #	XXXXXX	V1

ORIGINAL SCALE: 1:1000
1m 0m 1m 2m 3m 4m 5m 6m 7m 8m 9m 10m

N001-010-2021/1/EE-012