

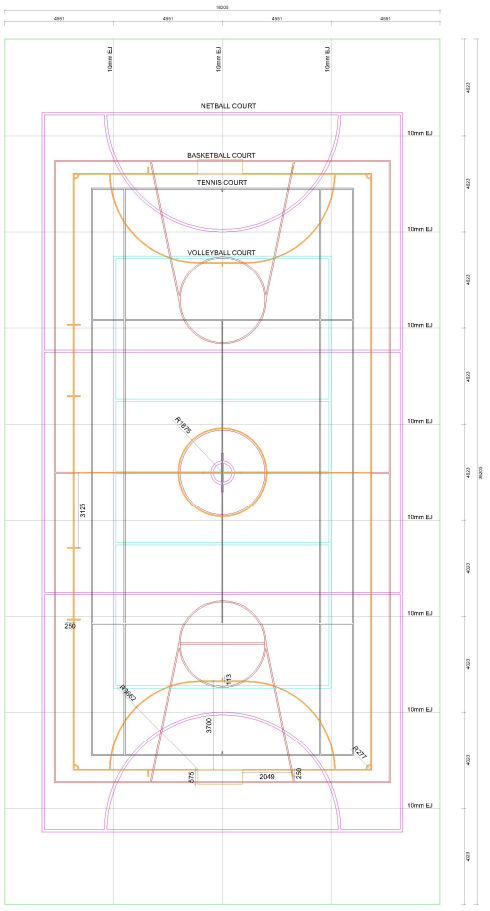



COMBI-COURT LAYOUT PLAN
SCALE (NTS)

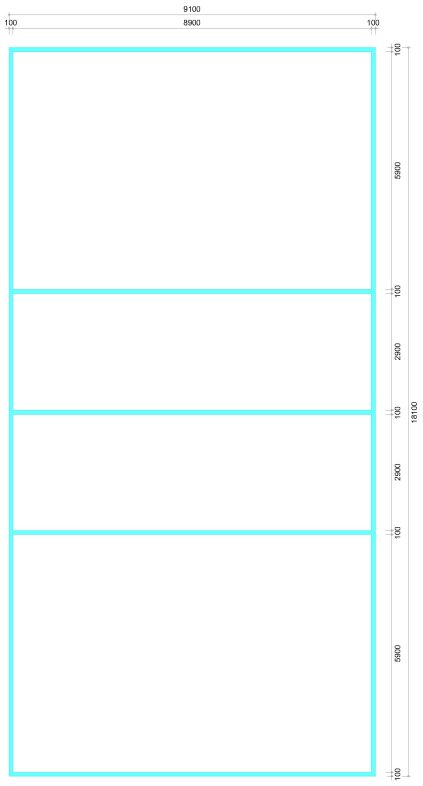


VOLLEYBALL COURT
MARKING LAYOUT PLAN

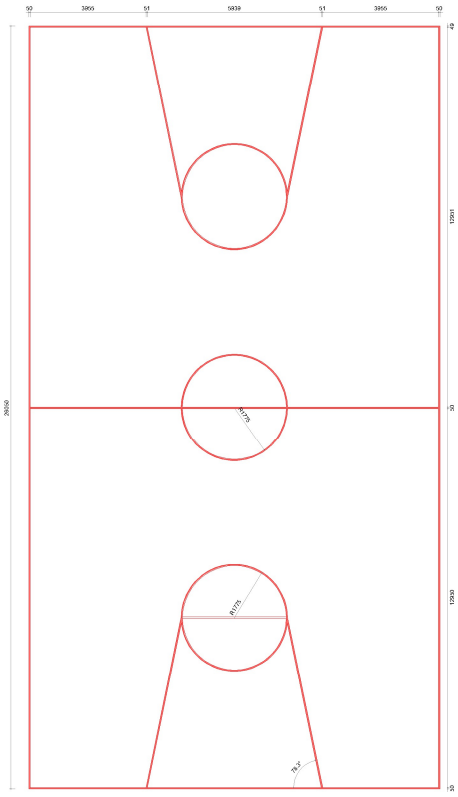


BASKETBALL COURT
MARKING LAYOUT PLAN

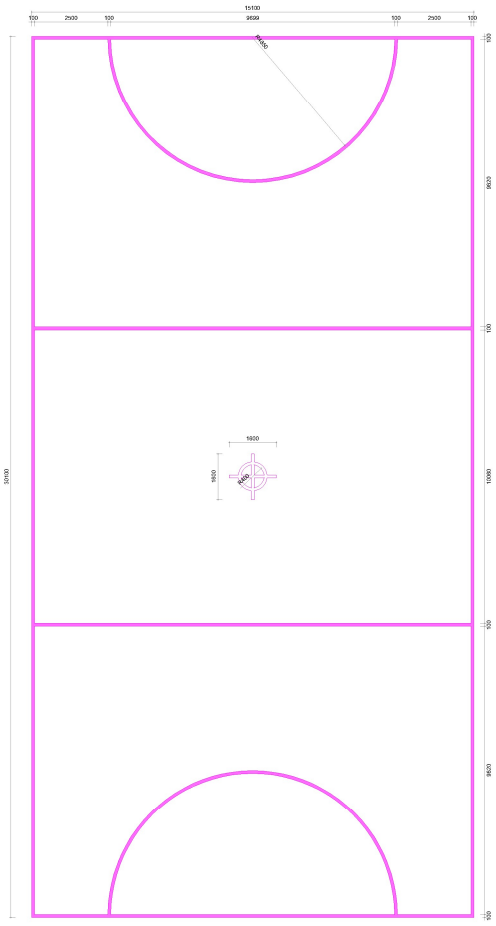


NETBALL COURT
MARKING LAYOUT PLAN

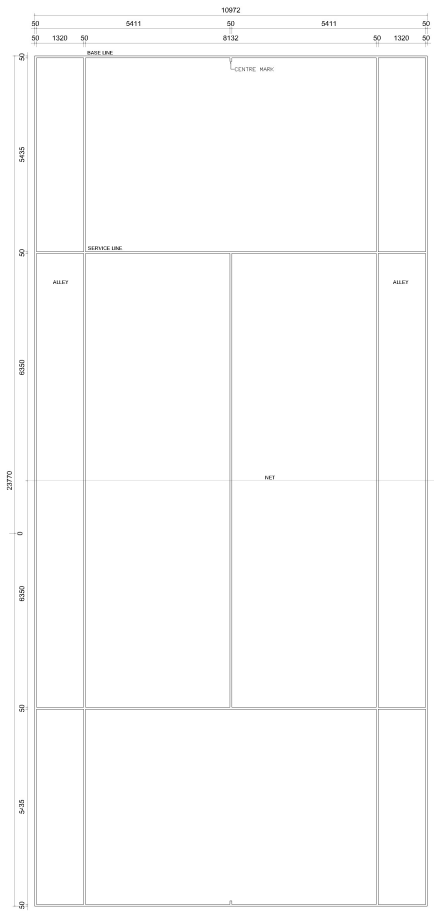


TENNIS COURT
MARKING LAYOUT PLAN

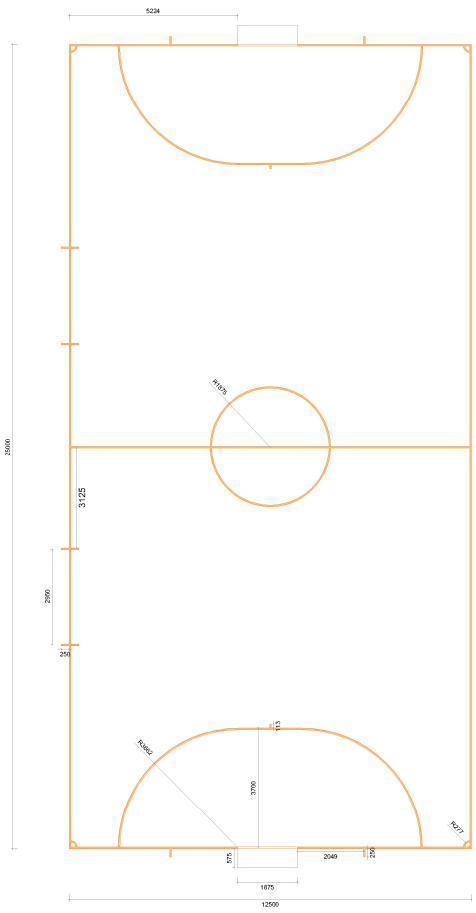


MINI SOCCER
MARKING LAYOUT PLAN

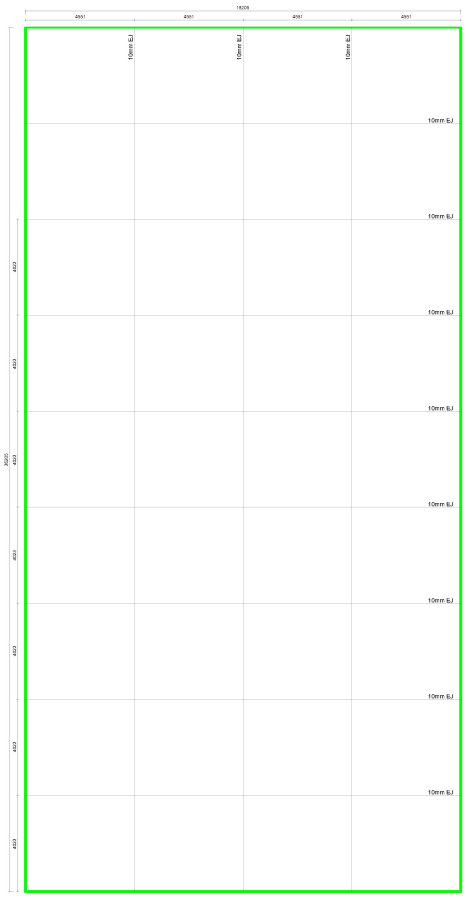

COMBI-COURT
CONCRETE SURFACE BED: PLAN

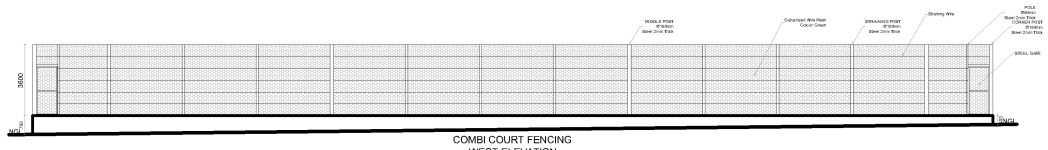

COMBI COURT FENCING
WEST ELEVATION

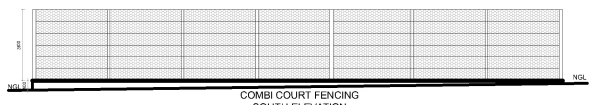

COMBI COURT FENCING
SOUTH ELEVATION

DO NOT SCALE FROM THIS DRAWING.
ALL DIMENSIONS AND LEVELS ARE TO BE VERIFIED ON SITE BY THE CONTRACTOR BEFORE COMMENCING ANY WORK. ANY DISCREPANCIES ARE TO BE REPORTED TO THE ENGINEER FOR VERIFICATION.

THE COPYRIGHT IN THIS DRAWING, INCLUDING THE DESIGN AND DETAILS SHOWN HEREON, IS RESERVED BY THE ENGINEERS.

ON ORIGINAL

0 5 10 15 20 25 30 40 50 60mm

Rev	Date	Prepared by	Checked by	Approved by	Revision Details
A	Sept2026	CR	RJ	DR	Tender drawings

Status: Active

DESIGN	C RHODES, PrArchD
DRAWN	C RHODES, PrArchD
CHECKED	D RICHARDS, Director

AS BUILT	
FOR CONSTRUCTION	
FOR TENDER PURPOSES	

Client
NAMA KHOI MUNICIPALITY
PRIVATE BAG X22
SPRINGBOK
8240

Client Approval | Date

RIBICON CONSULTING GROUP
7 KOPERBERG STREET
SPRINGBOK
8240
SOUTH AFRICA
TEL: +27 27 718 2233
FAX: +27 27 718 2234
EMAIL: info@ribicon.com

Consultant Signature | Date

Project Title
UPGRADING OF MATJIESKLOOF SPORT FACILITY

Drawing Title
COMBINATION SPORT COURT
SURFACEBED LAYOUT
MARKING DETAILS
FENCING DETAILS

Scale: NTS

Client Number: BID/NC062/06/2026-2027

Drawing Number: RIB-4840-200-1003 | Rev: A