
LEGEND

- EXISTING TOILETS TO BE DEMOLISHED
- EXISTING DELAPIDATED TOILETS TO BE CLEARED
- PROPOSED NEW VIP ABLUTIONS
- PROPOSED 1.5m WIDE CONC. WALKWAYS
- PROPOSED DRY STACK RETAINING WALL
- PROPOSED VACUUM TANKER TRACK TRAIL

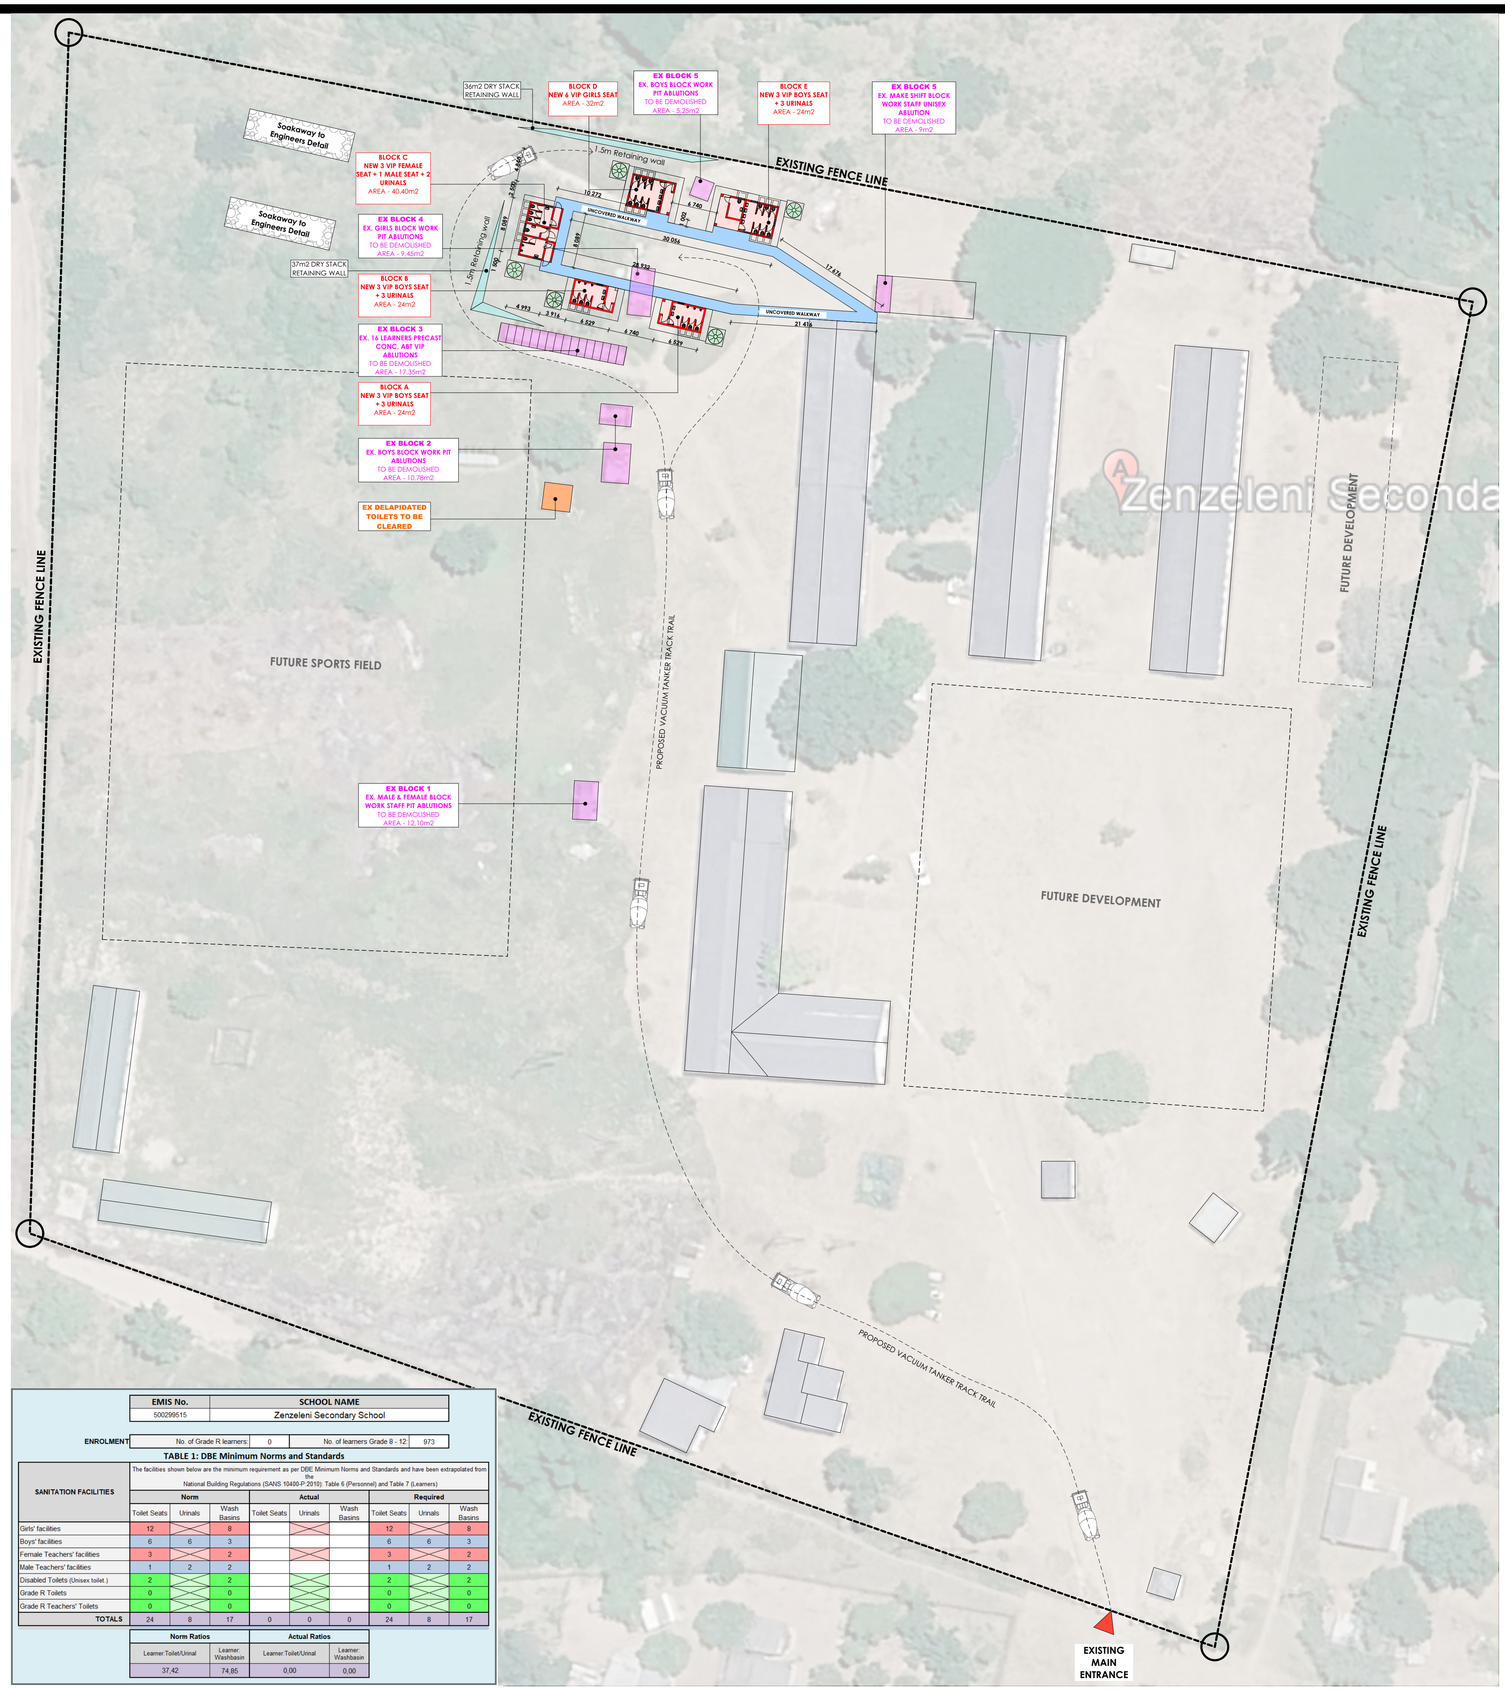

Zenzeleni Seconda

EMIS No.	SCHOOL NAME
500299515	Zenzeleni Secondary School

ENROLMENT: No. of Grade R learners: 0 | No. of learners Grade 8 - 12: 973

TABLE 1: DBE Minimum Norms and Standards


The facilities shown below are the minimum requirement as per DBE Minimum Norms and Standards and have been extrapolated from the National Building Regulations (SANS 10400-P:2010): Table 6 (Personnel) and Table 7 (Learners)

SANITATION FACILITIES	Norm			Actual			Required		
	Toilet Seats	Urinals	Wash Basins	Toilet Seats	Urinals	Wash Basins	Toilet Seats	Urinals	Wash Basins
Girls' facilities	12		8				12		8
Boys' facilities	6	6	3				6	6	3
Female Teachers' facilities	3		2				3		2
Male Teachers' facilities	1	2	2				1	2	2
Disabled Toilets (Unisex toilet.)	2		2				2		2
Grade R Toilets	0		0				0		0
Grade R Teachers' Toilets	0		0				0		0
TOTALS	24	8	17	0	0	0	24	8	17


Norm Ratios		Actual Ratios	
Learner:Toilet/Urinal	Learner: Washbasin	Learner:Toilet/Urinal	Learner: Washbasin
37,42	74,85	0,00	0,00

N


SITE DEVELOPMENT PLAN
SCALE: 1:450

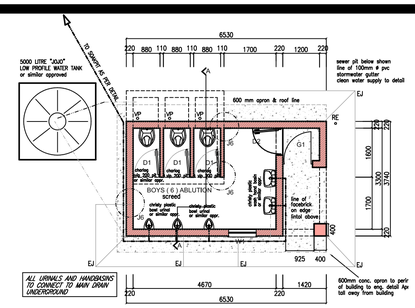


BLOCK A
SCALE: 1:100

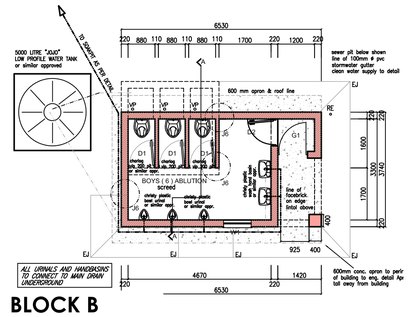


BLOCK B
SCALE: 1:100

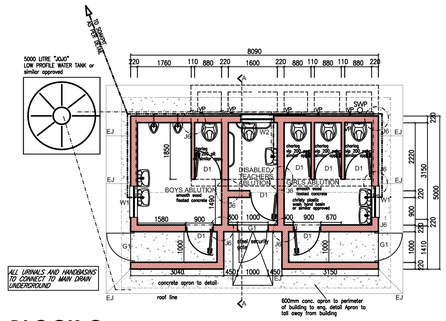

BLOCK C
SCALE: 1:100

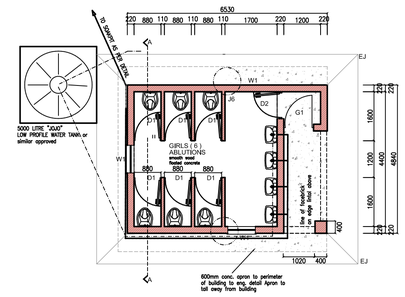

BLOCK D
SCALE: 1:100

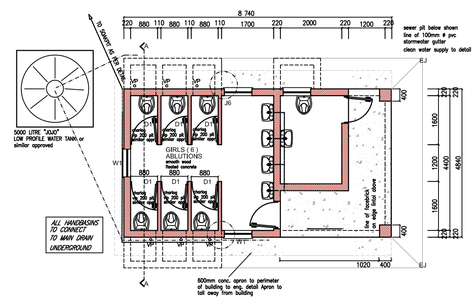

BLOCK E
SCALE: 1:100

FOR TENDER

THIS DRAWING IS TO BE READ IN CONJUNCTION WITH ALL RELEVANT ARCHITECT 'S AND ENGINEER'S DRAWING.

ALL DIMENSIONS, LEVELS, ETC ARE TO BE CHECKED BEFORE ANY WORK IS COMMENCED AND ANY DICREPANCIES NOTED TO BE BROUGHT TO THE ARCHITECT'S ATTENTION.
ONLY FIGURED DIMENSIONS TO BE USED , SCALING OF DRAWINGS IS NOT ADVISABLE .

ALL RIGHTS RESERVED. NO PART OF THIS DESIGN SHALL BE REPRODUCED, USED ELSEWHERE AND/ OR IN ANY WAY WITHOUT PRIOR PERMISSION FROM THE ARCHITECT/ ENGINEER. unauthorized reproduction, publication, transmission and or inclusion of
any media is an infringement.figured dimensions to be taken in this drawing is copyright and remains with SDS Architects , any architect before commencing work. all work to be done in accordance with the sabs 0400

preference to scaled dimensions report any discrepancies direct to the

DRAWN:	CHECKED:
NAME OF COMPETENT PERSON: MPENDULO SHANGASE	NAME OF COMPETENT PERSON: SIYABONGA MANYONI
REG NO: PrArchST 24751103	REG NO: PrArch 49324416
SIGNATURE:	SIGNATURE:

NBR OCCUPANCY CLASS

PLACE OF INSTRUCTION (SCHOOL) — **A3**

PROJECT NUMBER :

CLIENT :

KWAZULU-NATAL PROVINCE
EDUCATION
REPUBLIC OF SOUTH AFRICA

IMPLEMENTING AGENT :

idt
Independent development trust

ARCHITECTS & PRINCIPAL AGENTS

sds
Simelokuhle Design Studio
A 31 Helen Joseph Street Berea , Durban 4001
PO Box 1040 Empangeni 3880
078 319 3469
072 298 7363
mpendulo@sdsarchitecture.co.za
bheki@sdsarchitecture.co.za

PROJECT TITLE :

ERADICATION OF PIT LATRINES TO ZENZELENI SECONDARY SCHOOL IN UMKHANYAKUDE DISTRICT

DRAWING TITLE :

SITE DVELOPMENT PLAN & FLOOR PLANS

STAGE 1-2	STAGE 3	STAGE 4-6
CONCEPT	TENDER	CONSTRUCTION

DESCRIPTION:	SCALE:
UPGRADES & ADDITIONS	AS SHOWN

PAGE SIZE	A1	DATE.	AUG 2026
CHECKED BY.	SB MANYONI	DRAWN BY.	MD SHANGASE

SITE TITLE.	PROJ No.	BLOCK No.	DRAWING No.	REVISION
ZENZELENI SS	DOE53KNZ#030	SITE	ZEN-000	0

FOR TENDER