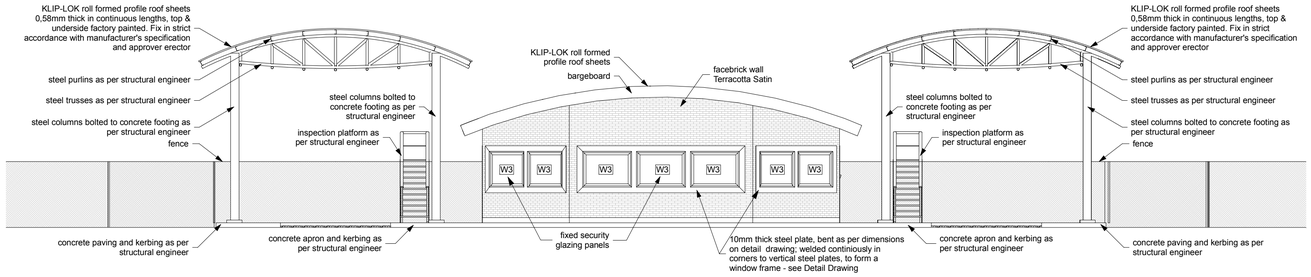

NORTH ELEVATION
Scale 1:100

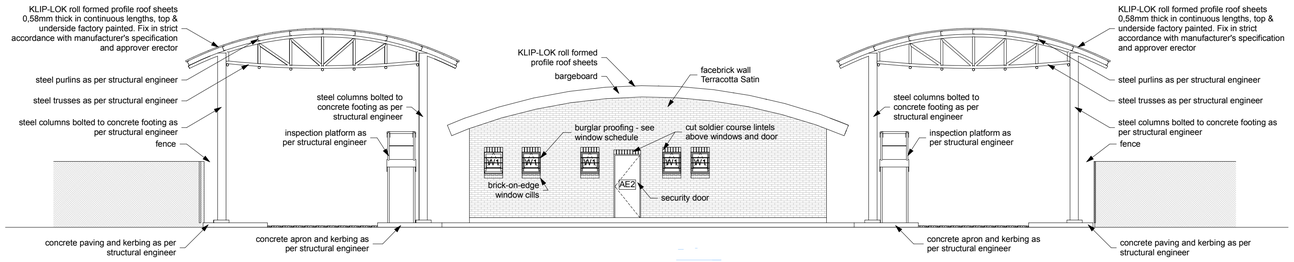

SOUTH ELEVATION
Scale 1:100

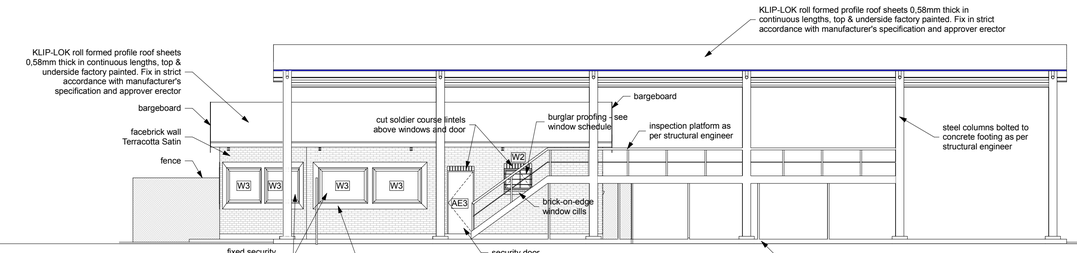

WEST ELEVATION
Scale 1:100

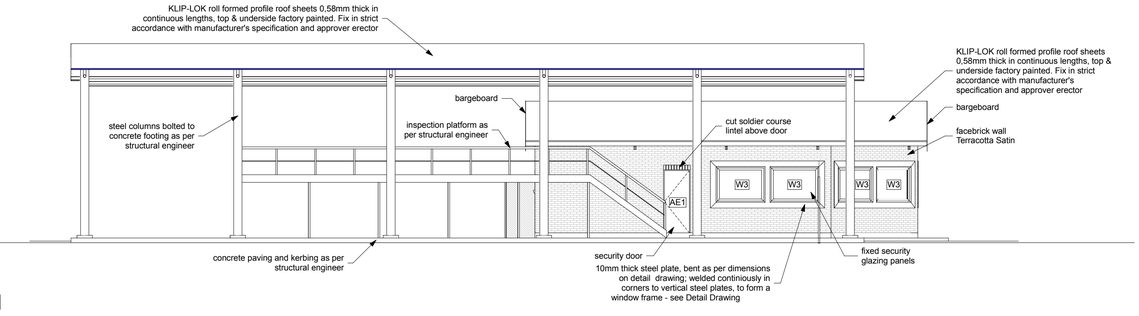

EAST ELEVATION
Scale 1:100

ISSUED FOR INFORMATION

REMARKS:
Copyright reserved in favour of the undermentioned architects.
All dimensions are to be checked on site. Only figured dimensions are to be used.
Any reference to specialised work, items, finishes etc. are normally covered under preliminary amounts or PC items. If not, the contractor must still price these specialised work, items or finishes.
Any contradictions must be settled beforehand with the architect.
This drawing to be read in conjunction with Structural, Civil, Electrical and Mechanical Engineers drawings.
All materials to be paint finished as specified where supplied without factory finish.
Building work to comply with SANS 10400 National Building Regulations.
Glass installation to comply with SANS 10137 National Building Regulations and SAGI (SOuth African Glass Institute)
Safety glass in doors must be marked with visible band.

TABLE - DIMENSIONS OF GLASS

Nominal thickness of glass, mm	Maximum size of glass of glass, meter
3	0,75
4	1,5
5	2,1
6	3,2

-									
	0	26/04/17	ISSUED FOR INFORMATION	MR	IDLR	WMS			
	~~1~~ ~~2~~	15/02/17	ISSUED FOR REVIEW	MR	IDLR	WMS			
D.O.	REV	DATE	** REVISION ** INDEX REFERENCE :	REV BY	CHKD BY	AUTH BY	KKS APP	REFERENCE DRAWINGS	
DRG REGISTR	-	-	AUTHORISED FOR ESKOM BY	DATE					
DESIGN APPROVED	10/02/17	IDLR	C PRETORIUS						
KKS APP	-	-							
DO AUTH	-	-							
CHKD BY	10/02/17	IDLR							
DRAWN BY	10/02/17	MR							
SCALE	AS SHOWN								

Wim Swart & Vennote / Partners
Nyeleti
Eskom Enterprises

MEDUPI POWER STATION
GATE HOUSE 4
Elevations

07015 - AE - 3.01

0.84/933

SHEET 4 REV 0

SIZE GROOTTE A1L