TYPICAL DETAILS OF DANGER PLATES

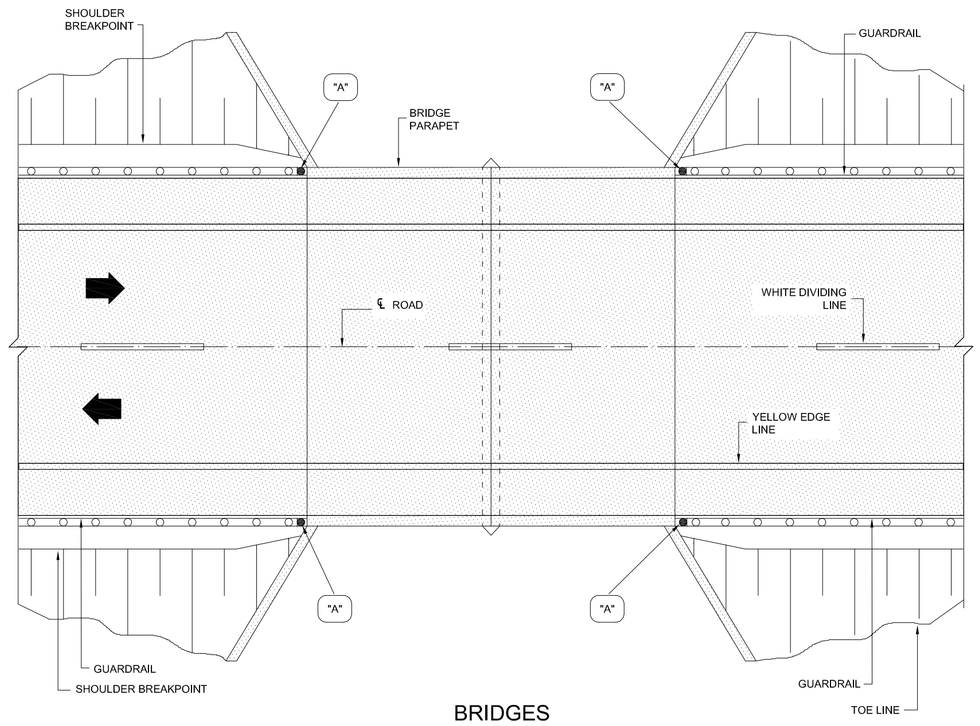

BRIDGES

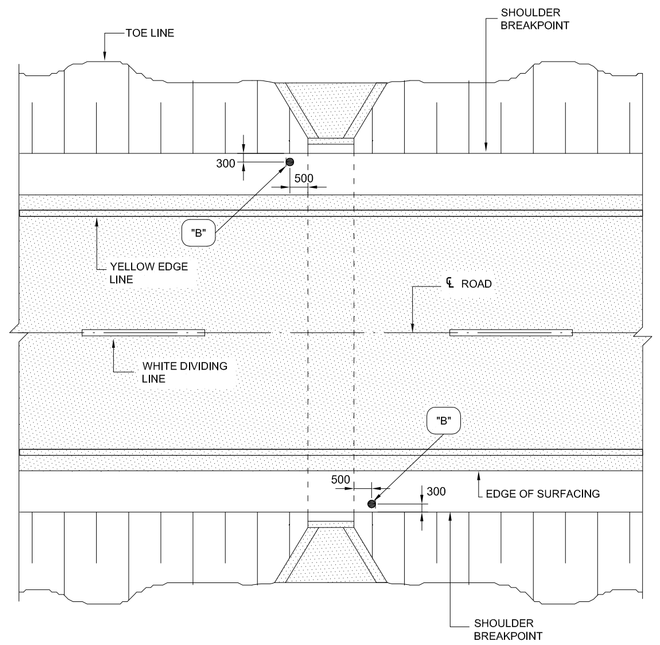

SINGLE CULVERTS

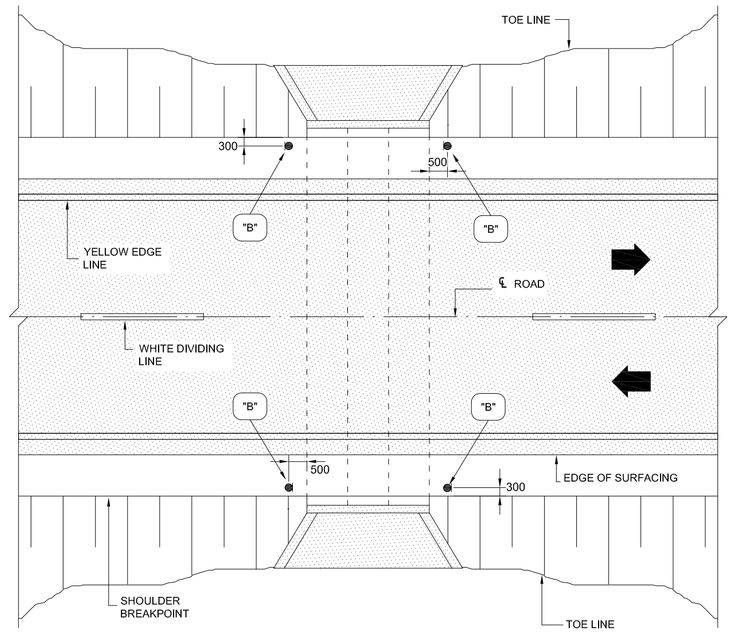

CULVERTS

POSITION OF TYPE "A" DANGER PLATES AT BRIDGES AND TYPE "B" DANGER PLATES AT CULVERTS

SCALE 1:100

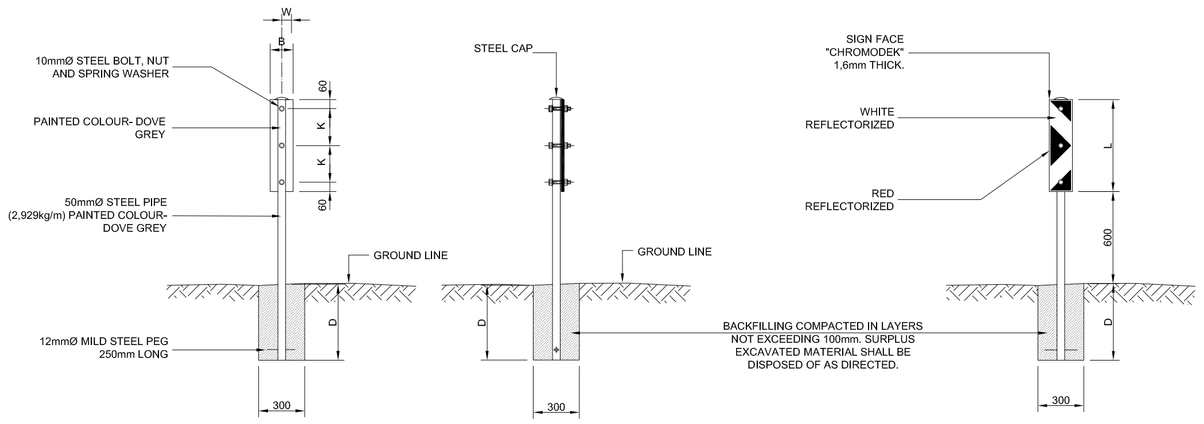

REAR ELEVATION SIDE ELEVATION FRONT ELEVATION

TYPE "A" AND "B" DANGER PLATES (AT BRIDGES AND CULVERTS)

SCALE 1:20

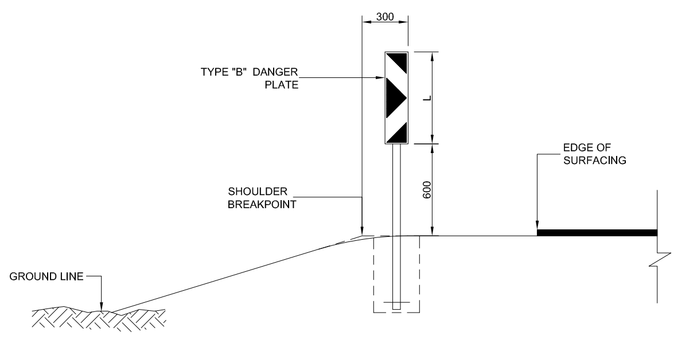

SECTION SHOWING POSITION OF TYPE "B" DANGER PLATES AT CULVERTS

SCALE 1:20

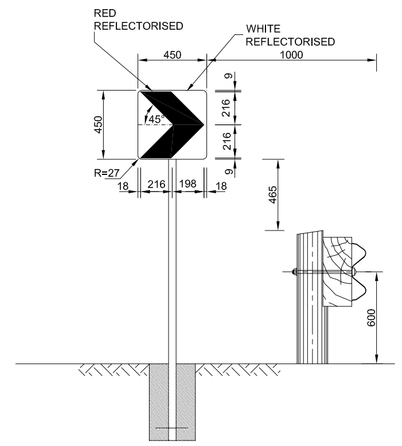

FRONT ELEVATION with GUARDRIL

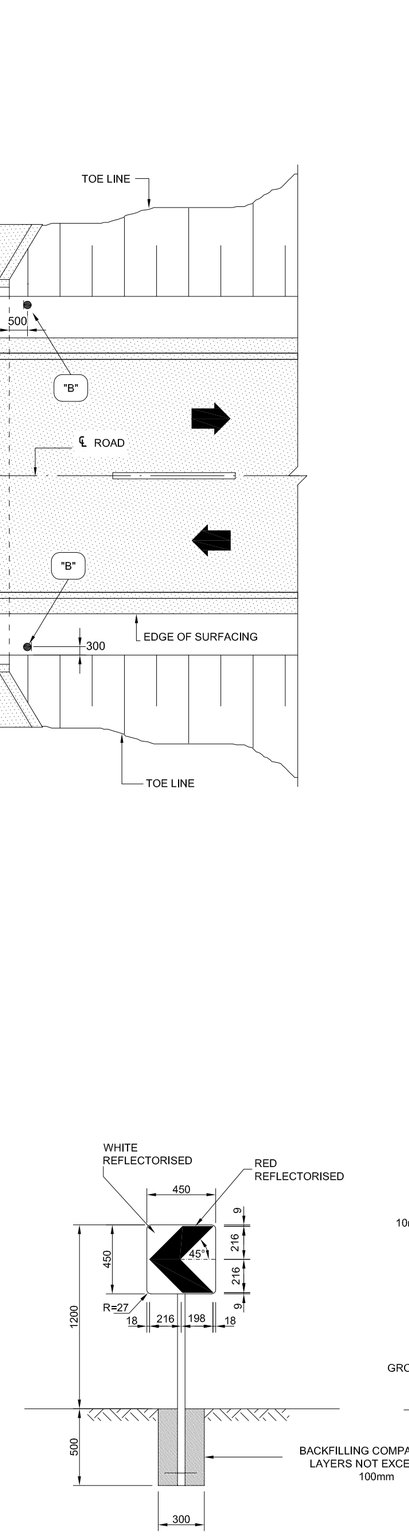

FRONT ELEVATION without GUARDRIL

SIDE ELEVATION

TYPE "C" DANGER PLATES (AT HORIZONTAL CURVES)

SCALE 1:20

NOTES:

DANGER PLATES:

1. THE COLOURS AND SHADES SHALL CONFORM TO THE COLOURS AND SHADES SPECIFIED IN CKS 193 AND SHOWN IN CKS 279.
2. THE PREPARATION OF SURFACES AND PAINTING SHALL BE CARRIED OUT AS SPECIFIED IN SECTION 8400 OF THE STANDARD SPECIFICATIONS.

DIMENSIONS FOR DANGER PLATES (TYPE "A" AND "B")

	TYPE	L	B	D	W	K
AT BRIDGES	A	1200	300	700	150	540
AT CULVERTS	B	800	200	500	100	240

1m 0m 1m 2m 3m 4m 5m 6m 7m 8m 9m 10m 11m 12m 13m 14m

ORIGINAL SCALE : 1 : 100

COPYRIGHT RESERVED
ON RECEIPT OF REVISED DRAWING, DESTROY PREVIOUS DRAWING

NOTES

ISSUED FOR TENDER

LEGEND

CLIENT:

CITY OF MBOMBELA
THE ULTIMATE DESTINATION

MBOMBELA LOCAL MUNICIPALITY

HEAD OFFICE
P.O.BOX 48
MBOMBELA, 1201

TEL NO.: (013) 759 9111
FAX NO.: (013) 759 2070

toba CONSULTING | CIVIL STRUCTURAL MANAGEMENT

REG. NO. 2011/069299/23

PO BOX 237
BARBERTON
1300

TEL NO: (013) 712 2927
ADMIN: admin@toba.co.za

PROJECT TITLE:

CONSTRUCTION OF KAMADAKWA RING ROAD

DRAWING TITLE:

TYPICAL DETAILS OF DANGER PLATES

DESIGNED: P TSHABALALA

CHECKED: F BURGER PR.ENG. 20090094

DRAWN: R VAN ZYL

SIGN:

SCALE: FEBRUARY 2023

DATE: AS SHOWN

DRAWING NO: NKP(p)432_RS05

CONTRACT NO: AS SHOWN

REVISION: