

A3 BUILDING LAYOUTS


a) Ermelo Toll Plaza: Basement Floor Plan

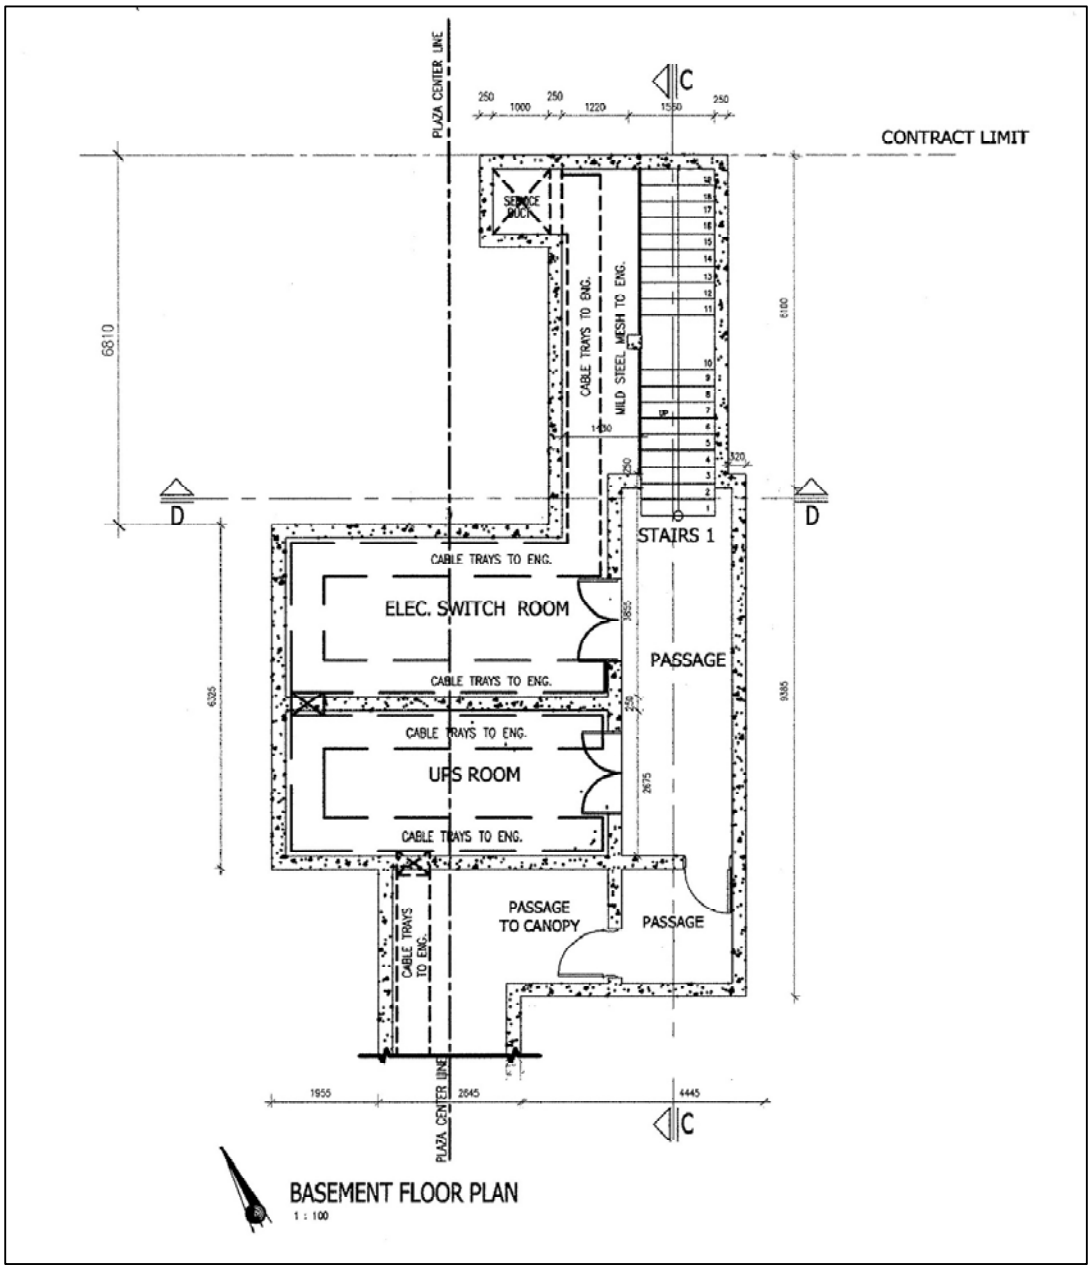


b) Ermelo Toll Plaza: Ground Floor Plan

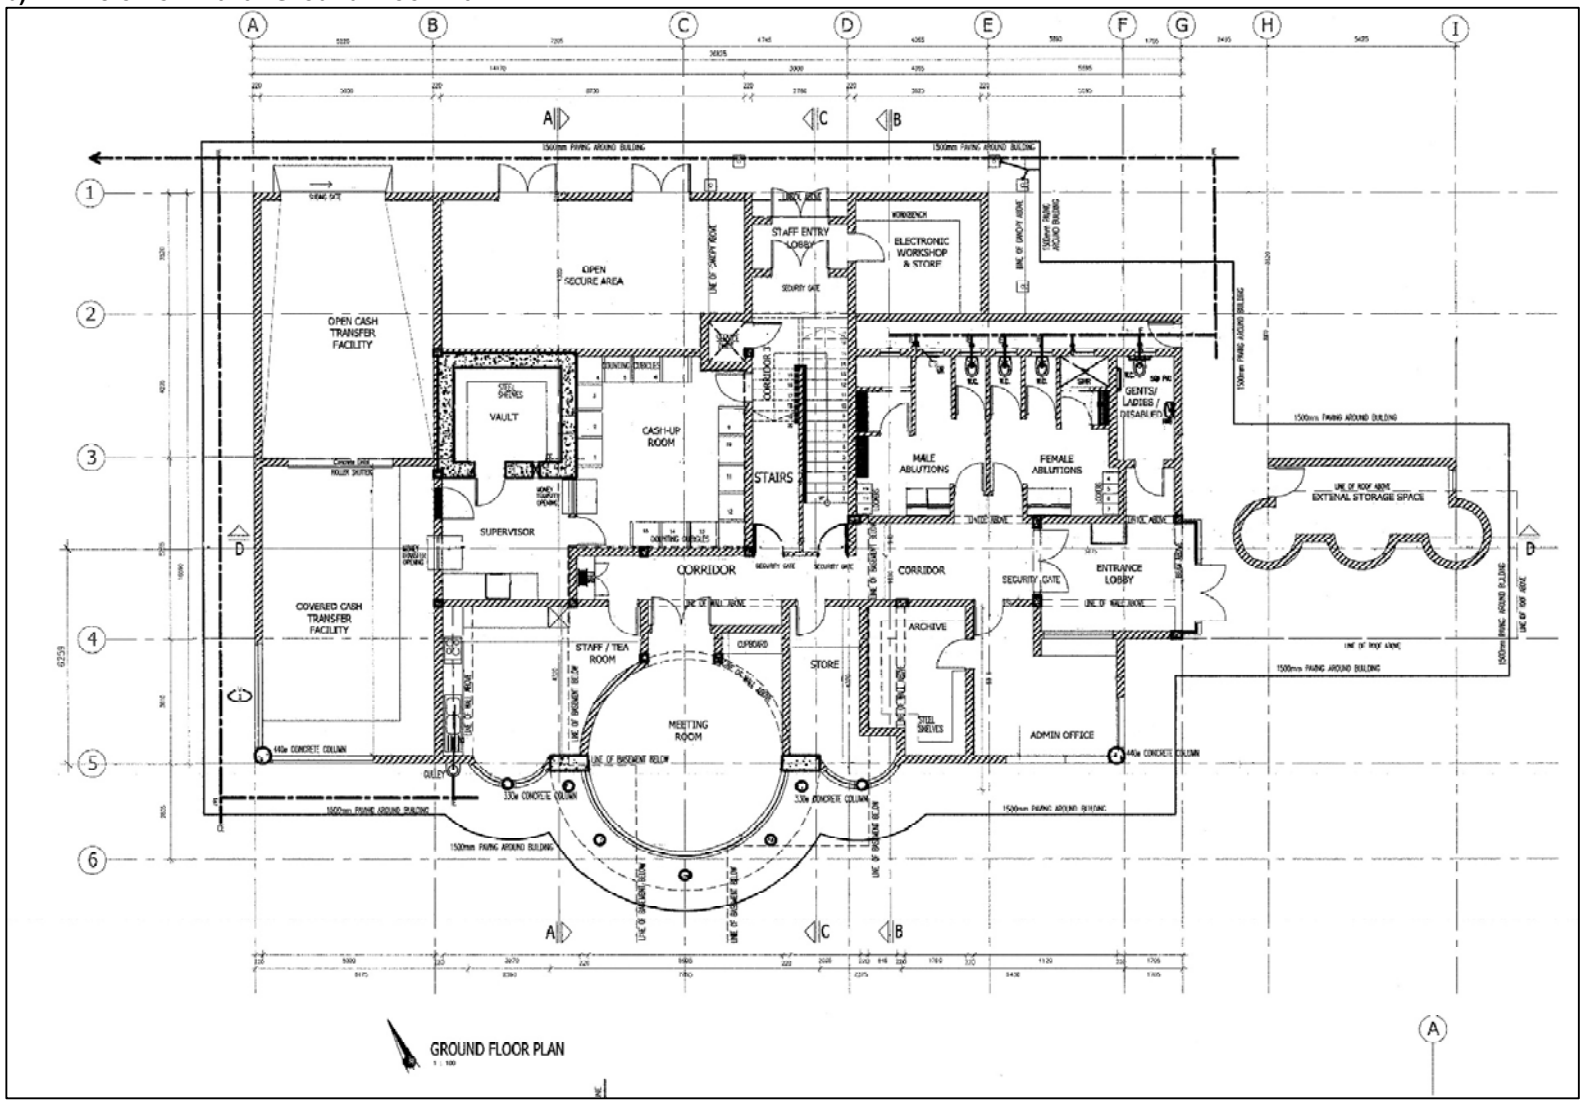


c) Ermelo Toll Plaza: First Floor Plan

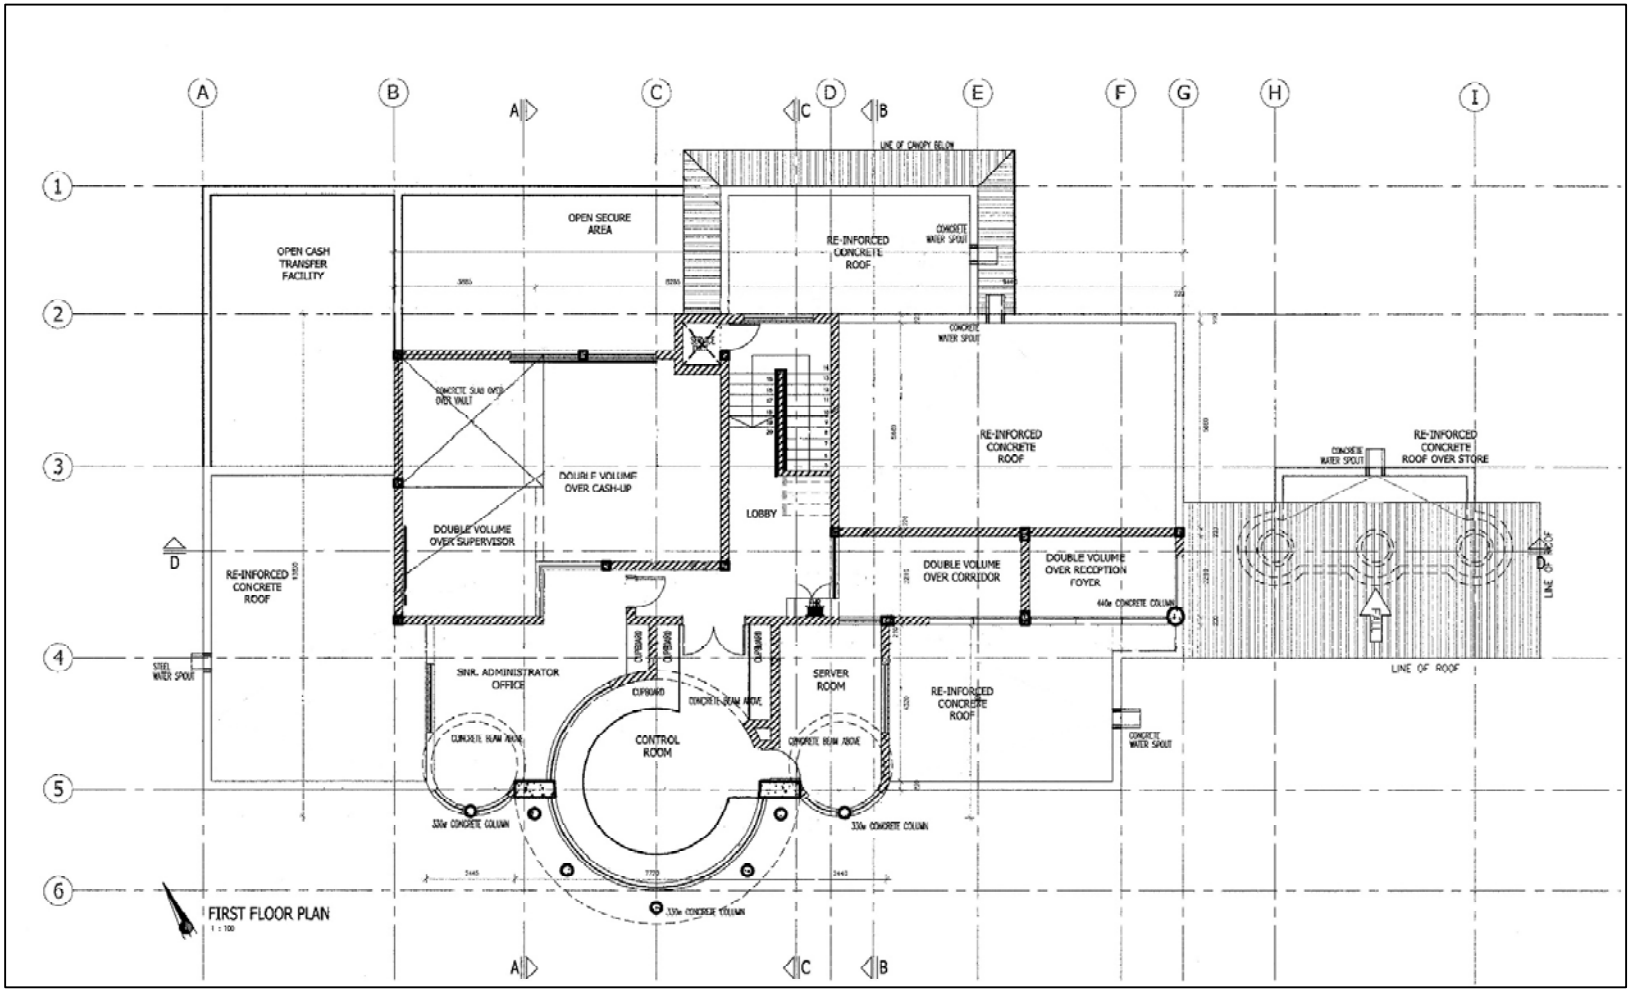


d) Trichardt Toll Plaza: Basement Floor Plan

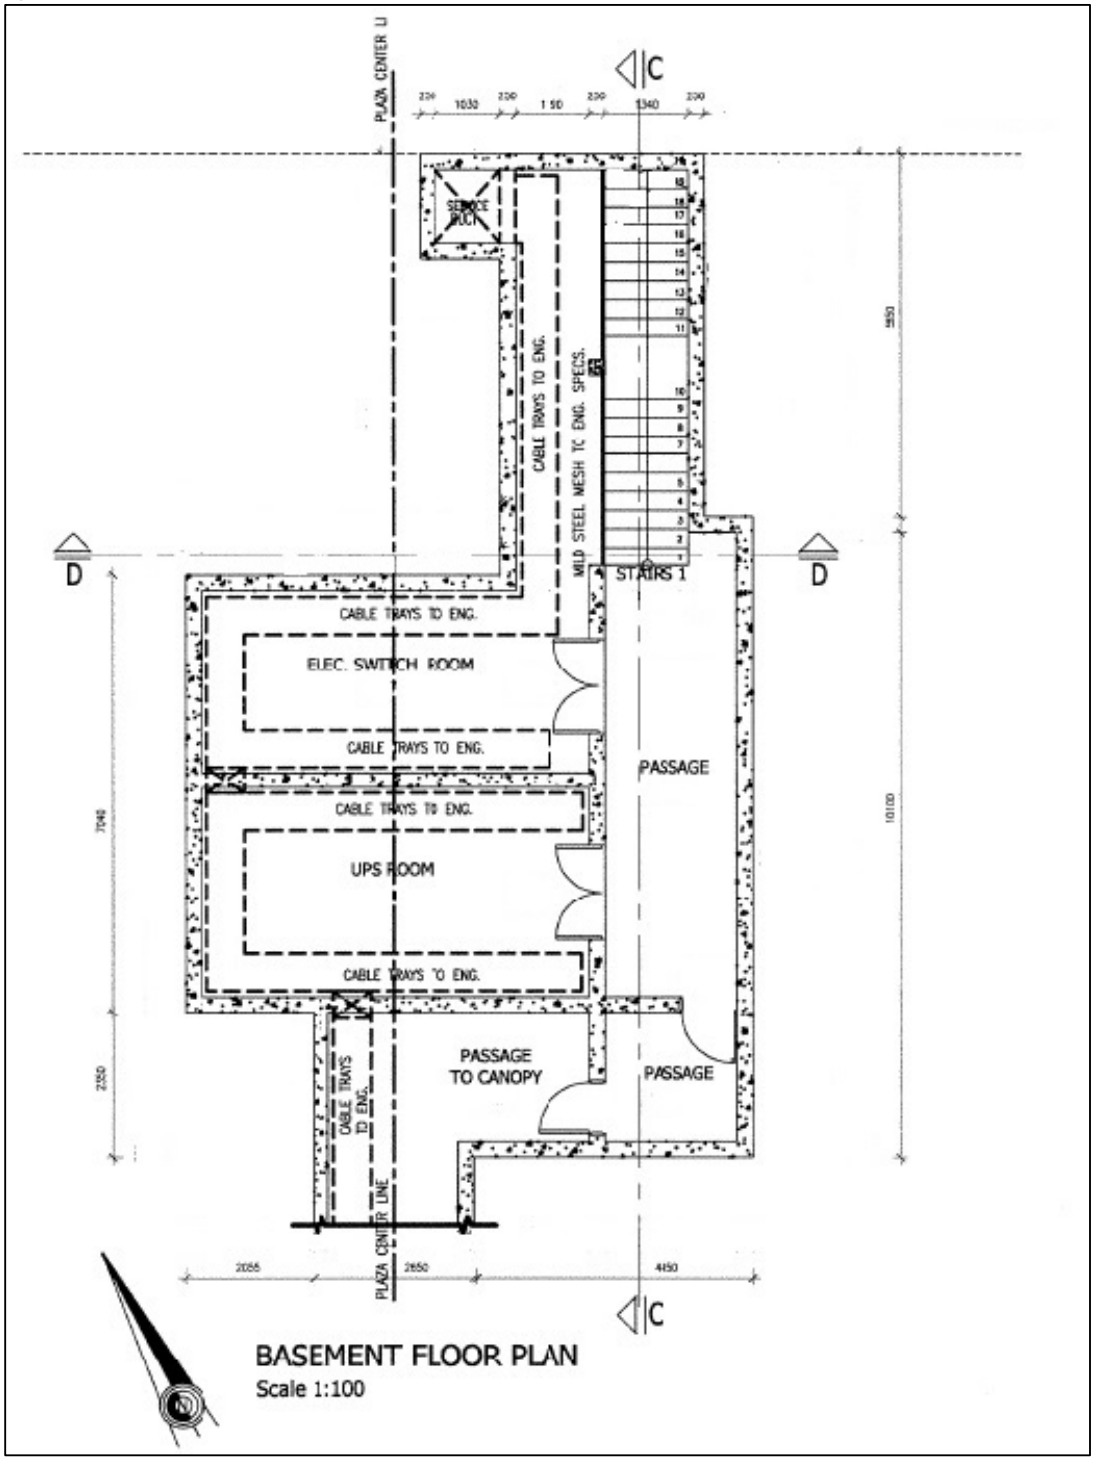


e) Trichardt Toll Plaza: Ground Floor Plan

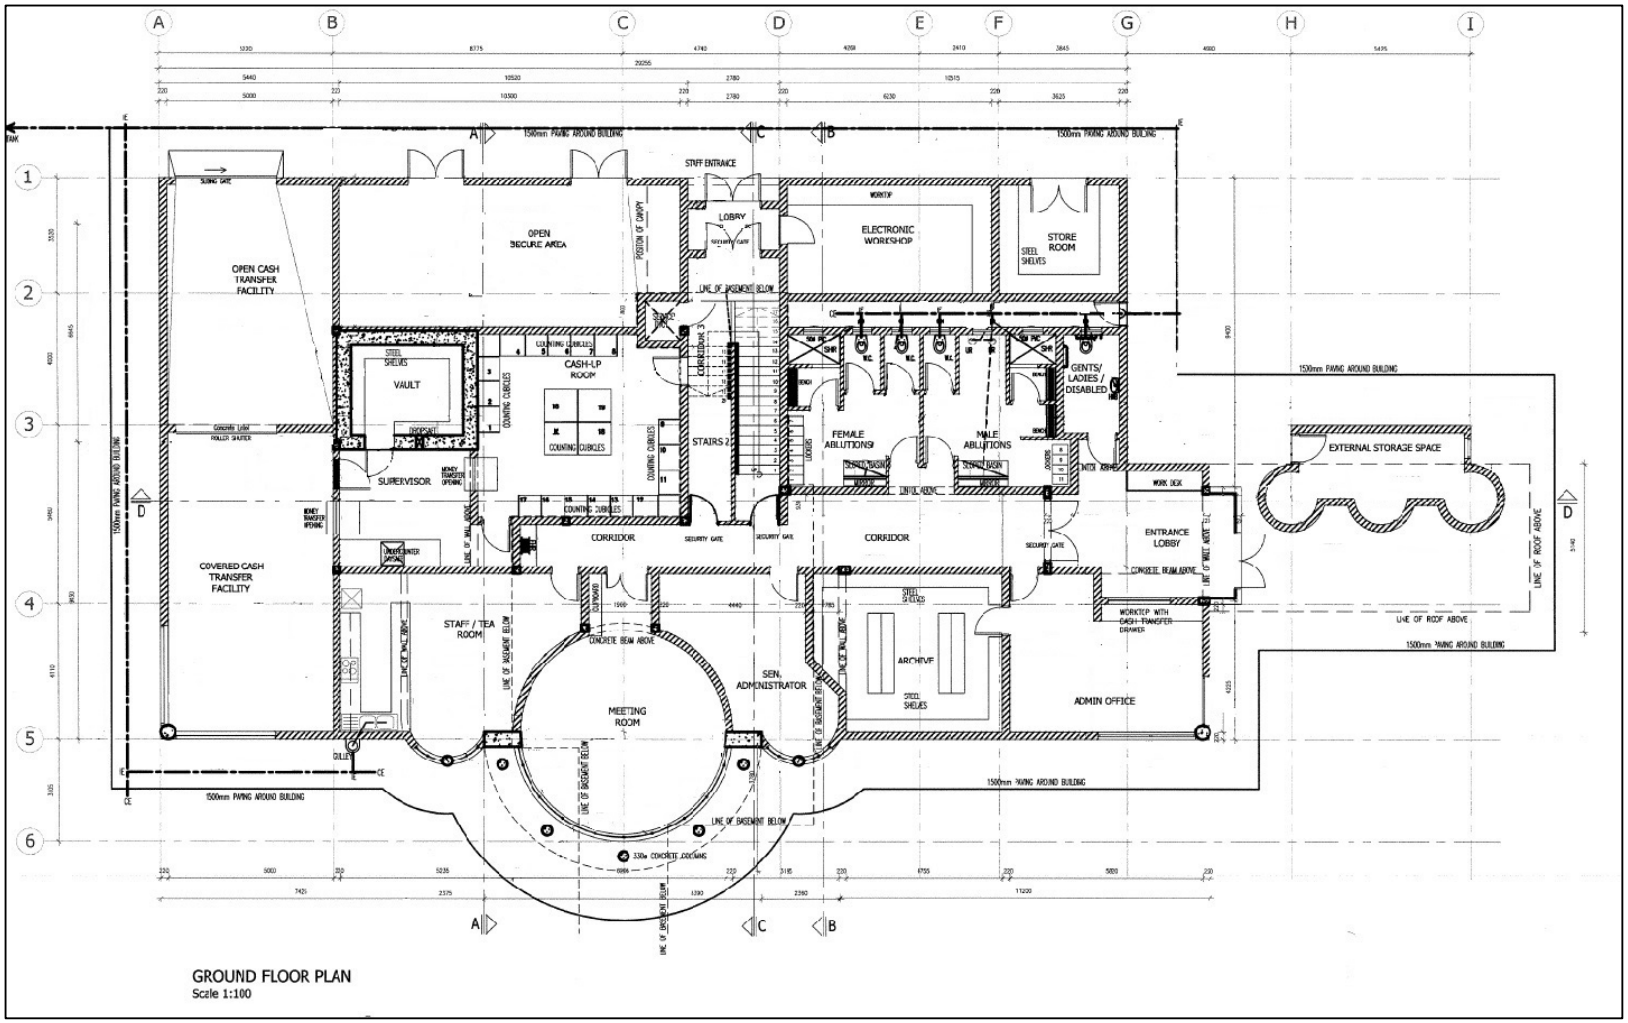


f) Trichardt Toll Plaza: First Floor Plan

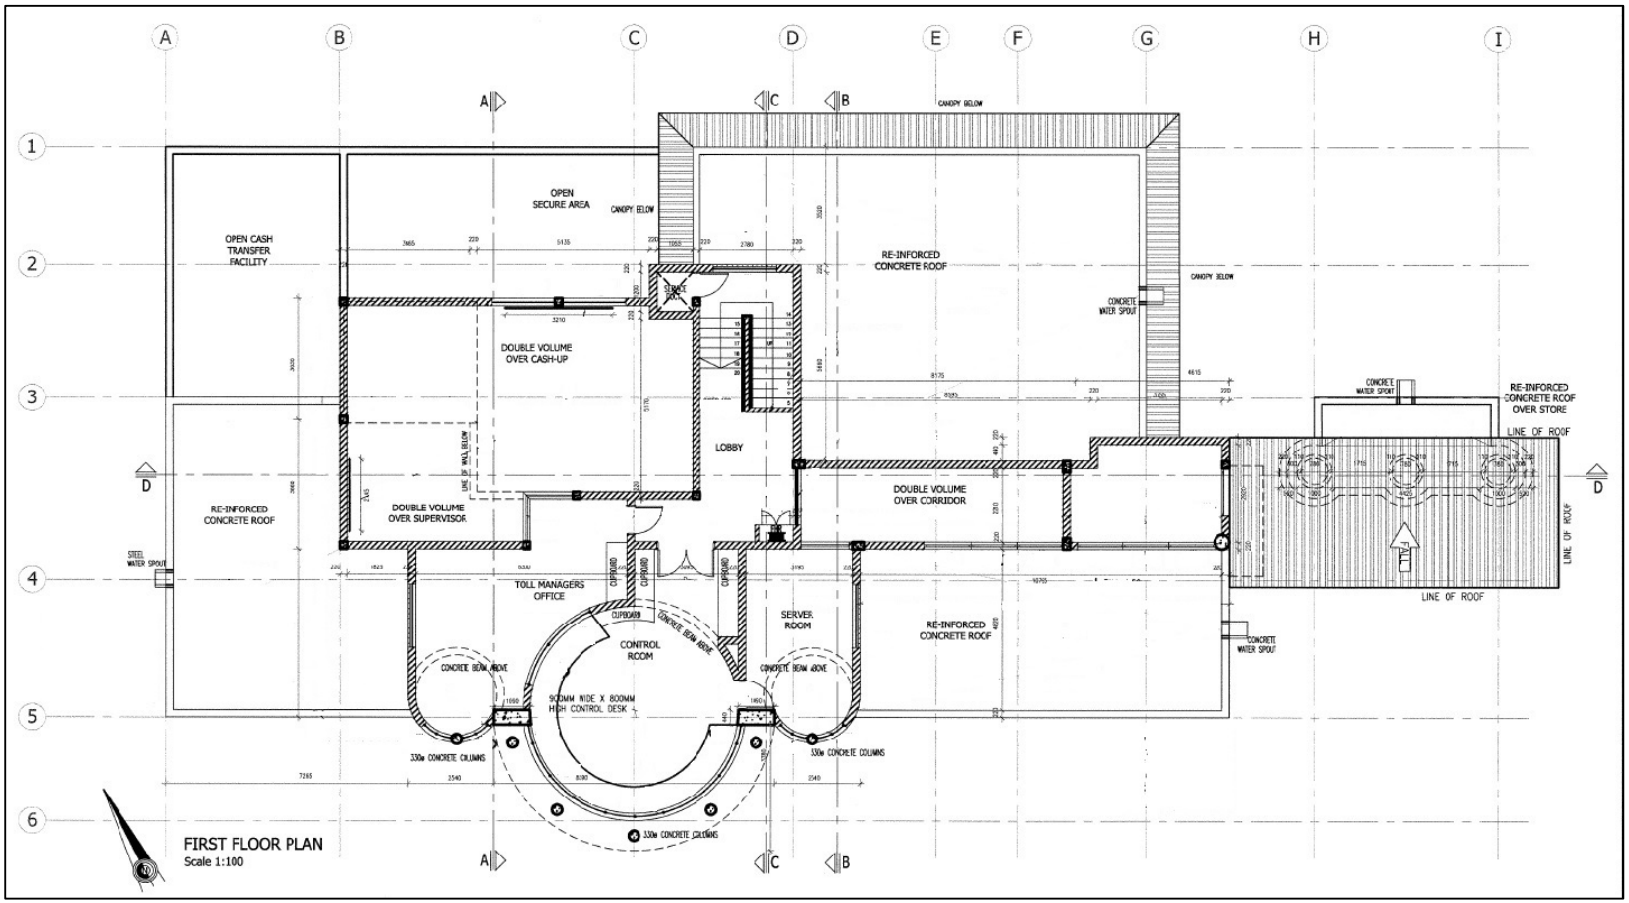


g) Leandra Toll Plaza: Basement Floor Plan

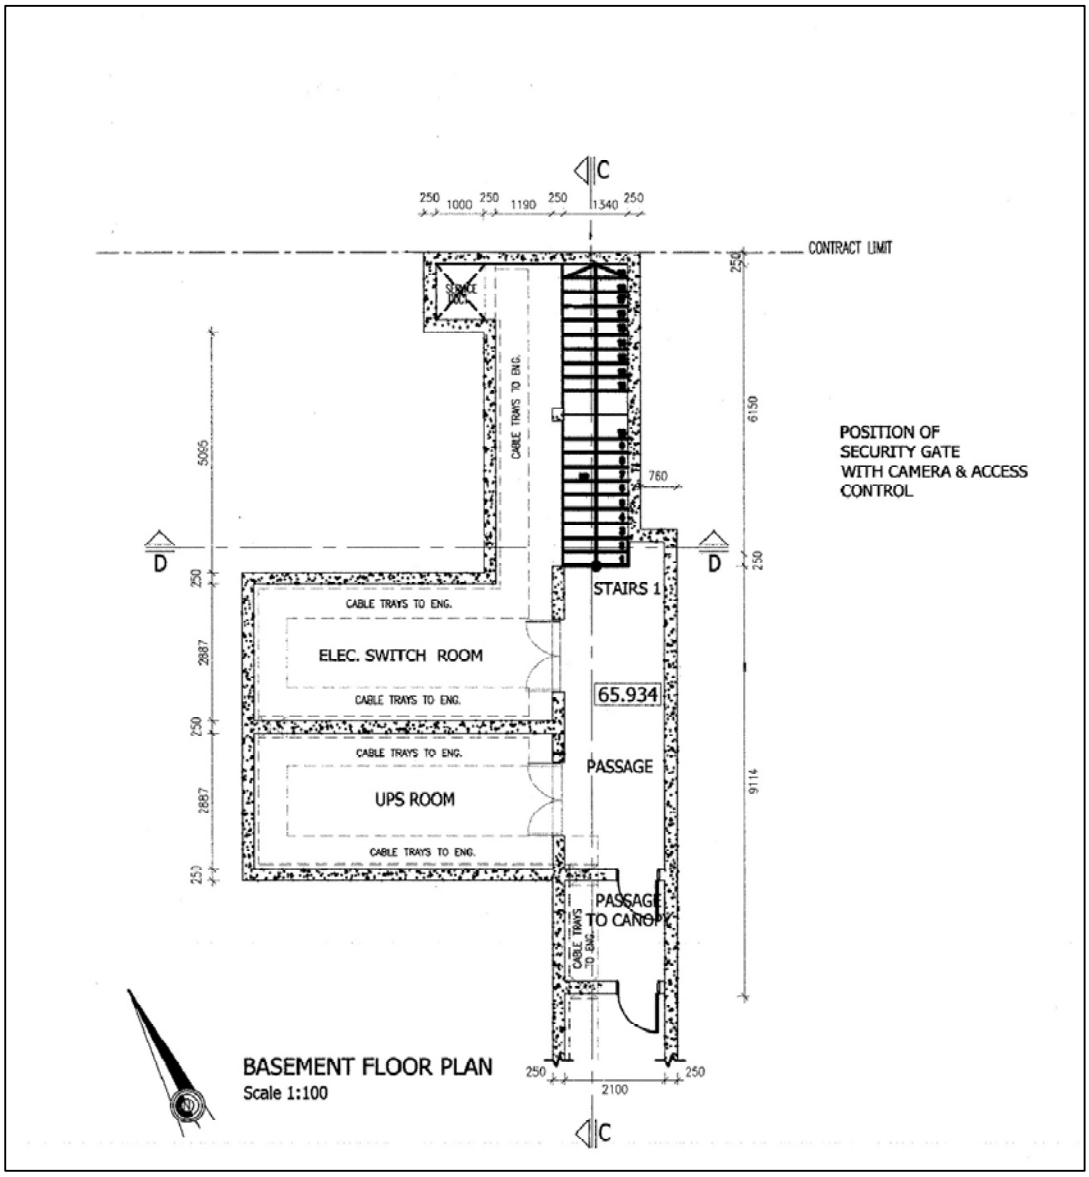


h) Leandra Toll Plaza: Ground Floor Plan

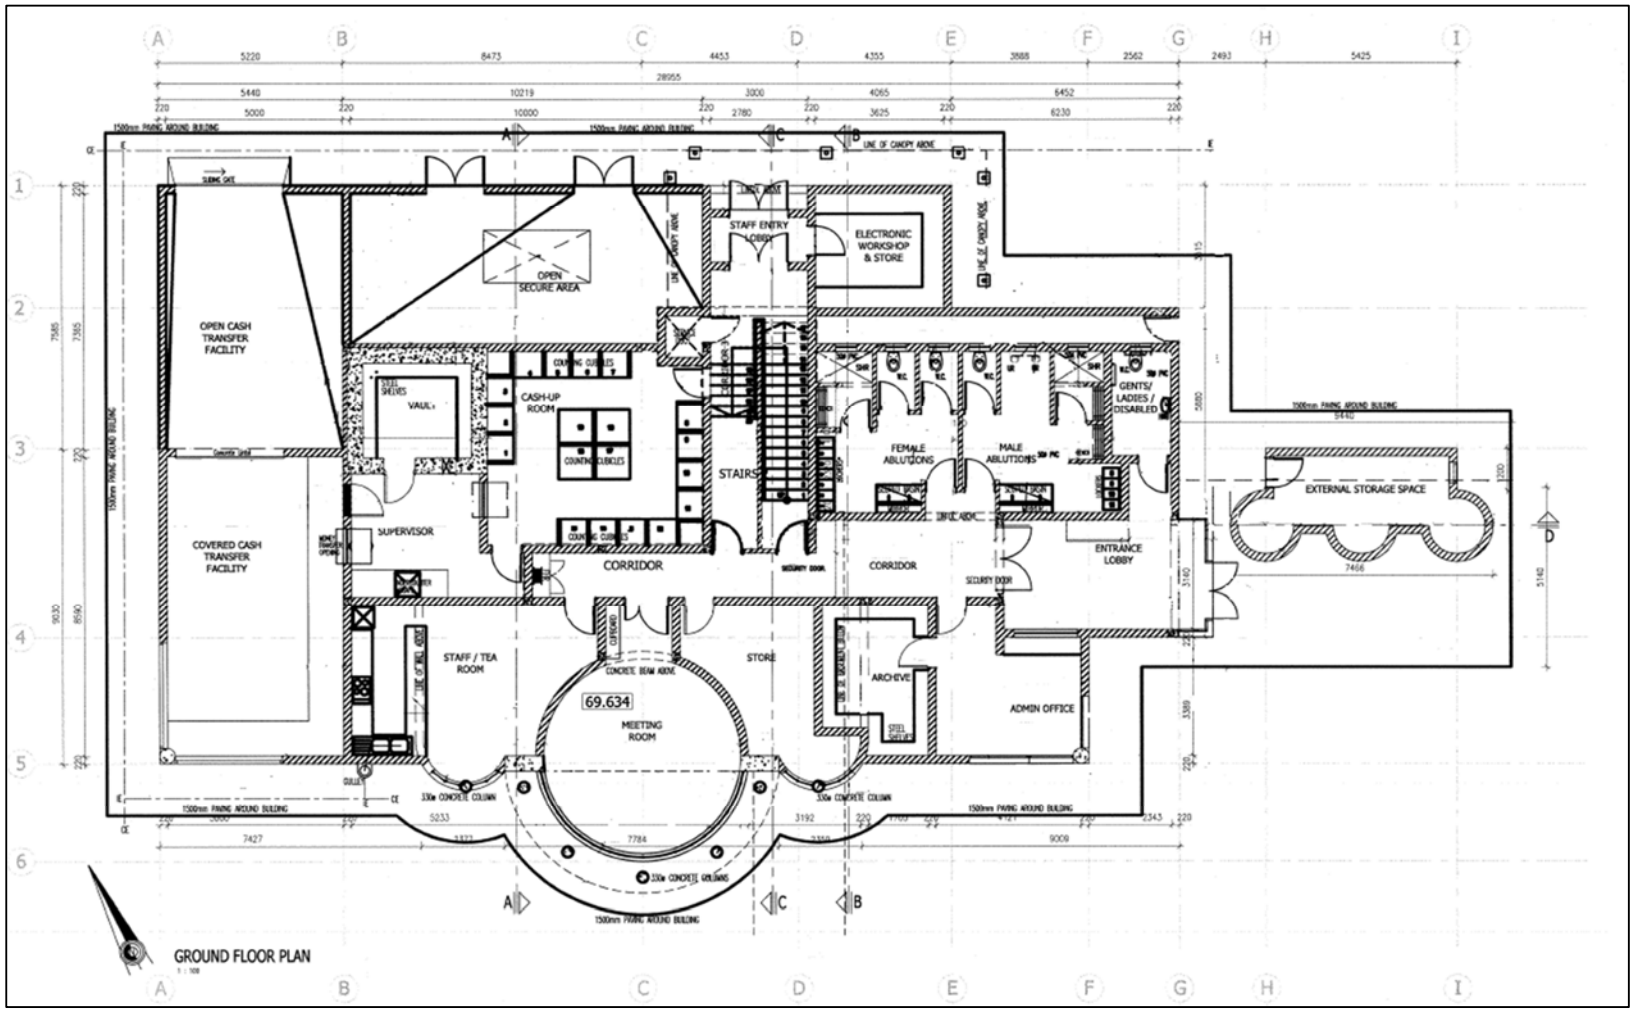


i) Leandra Toll Plaza: First Floor Plan

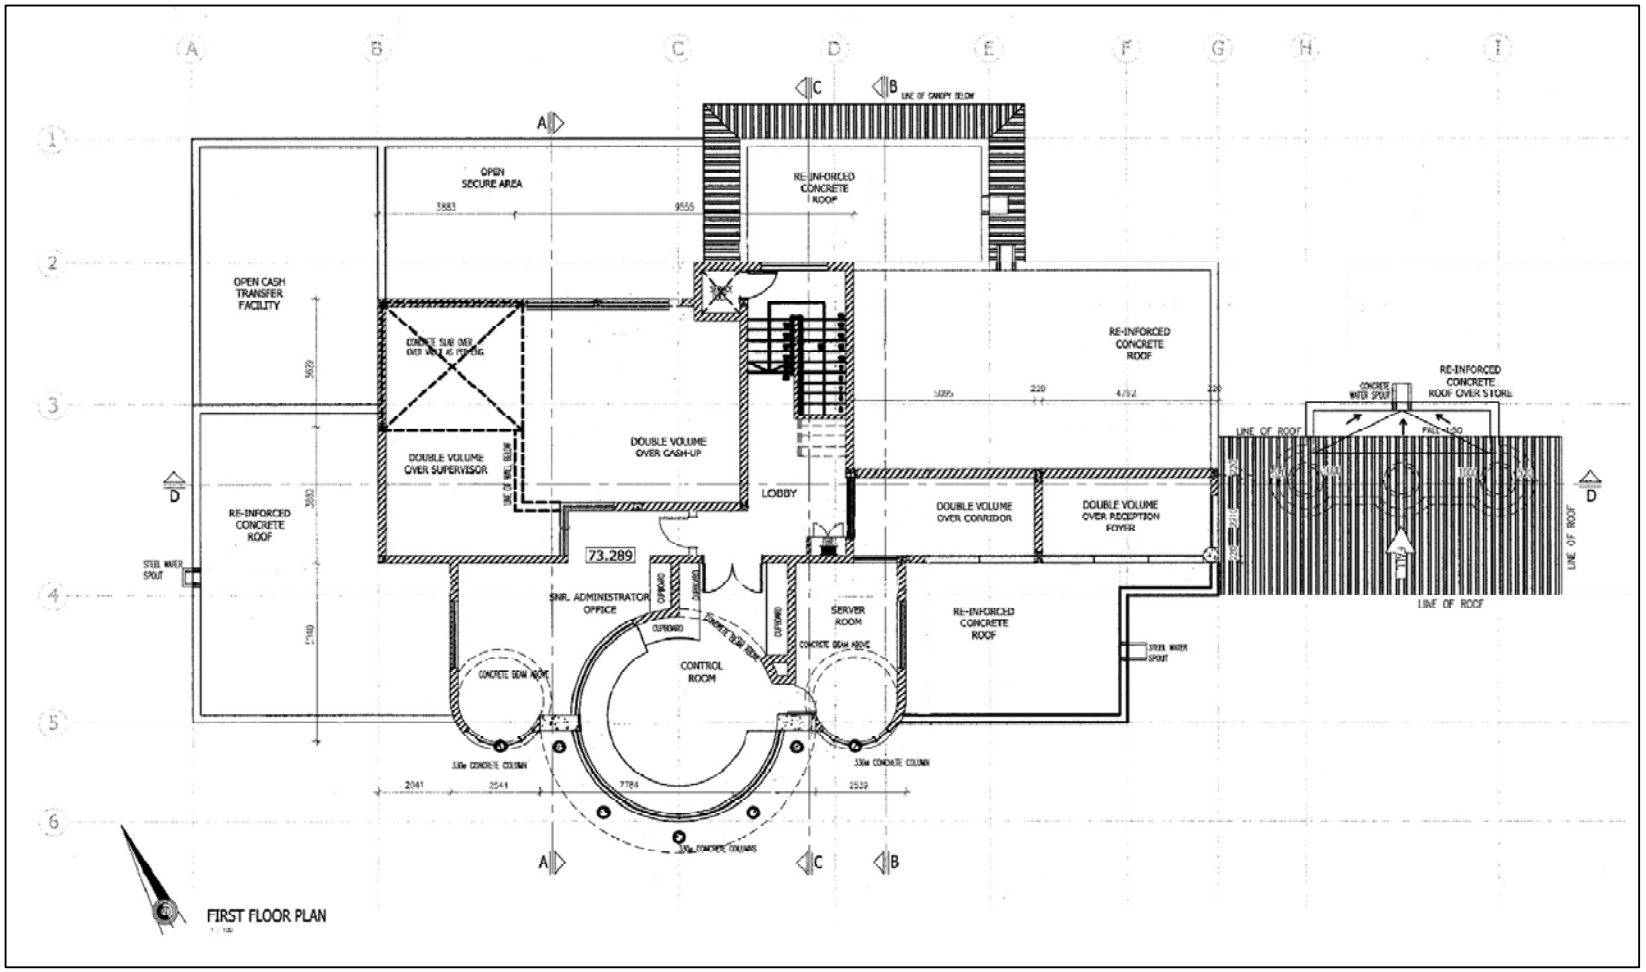


j) Dalpark Toll Plaza: Mainline

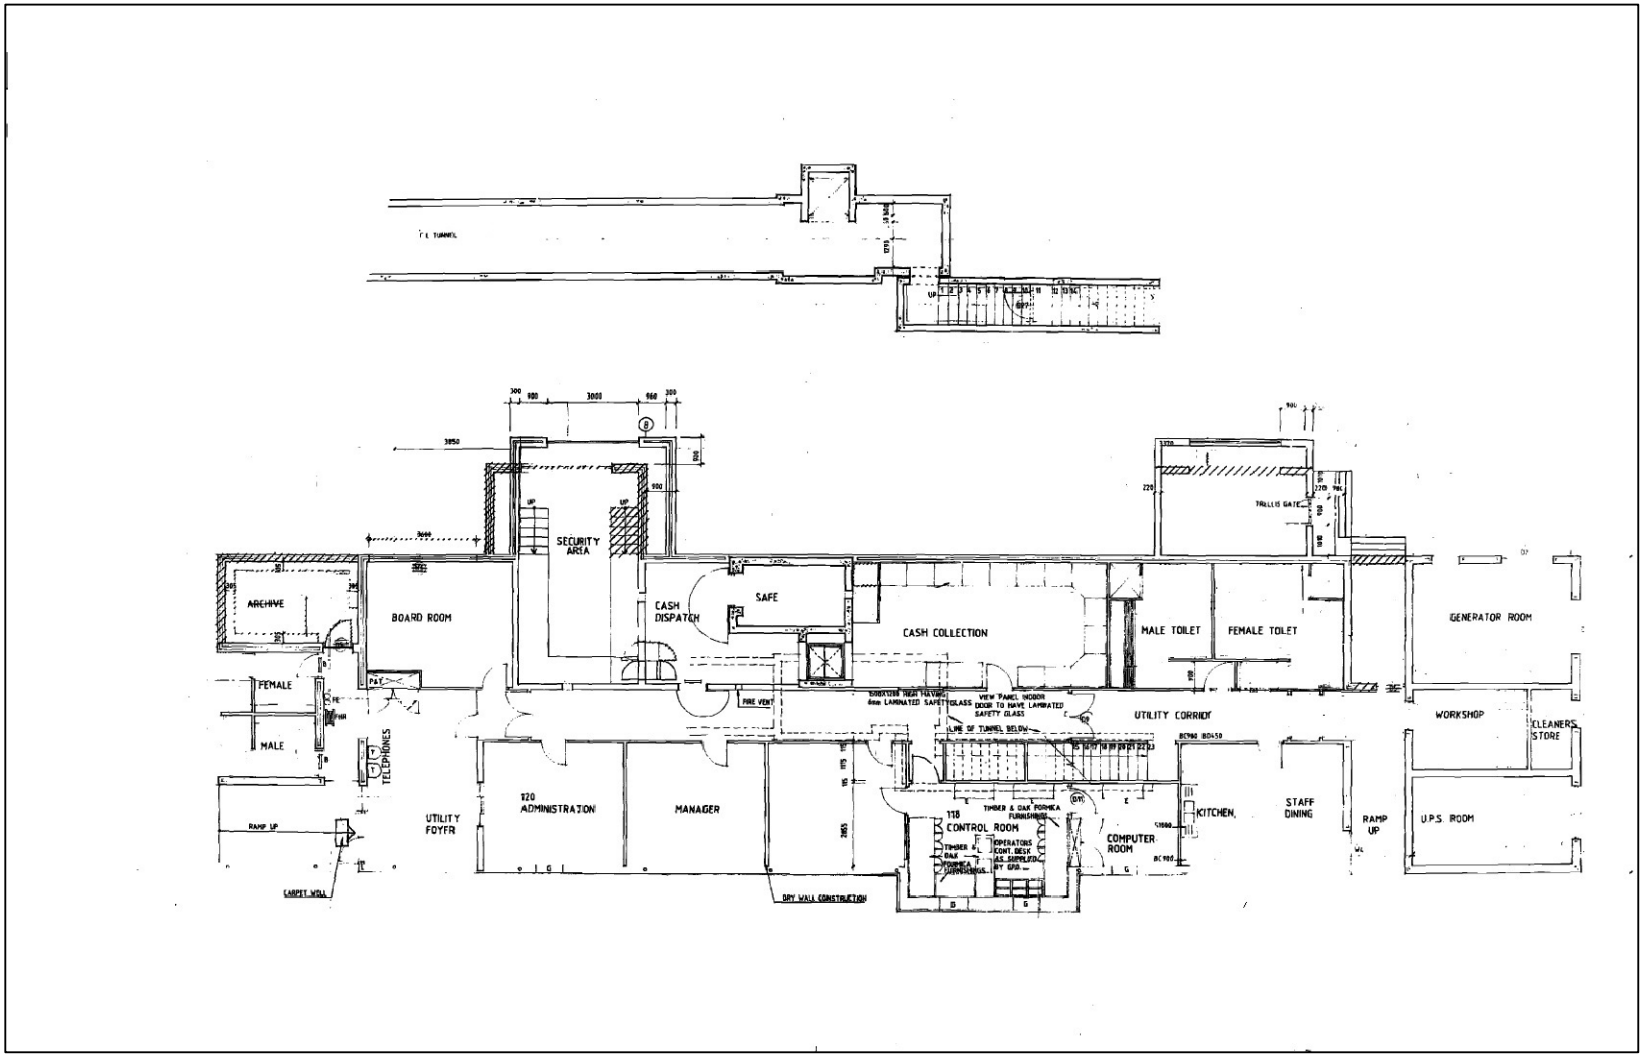

k) Denne Road Toll Plaza

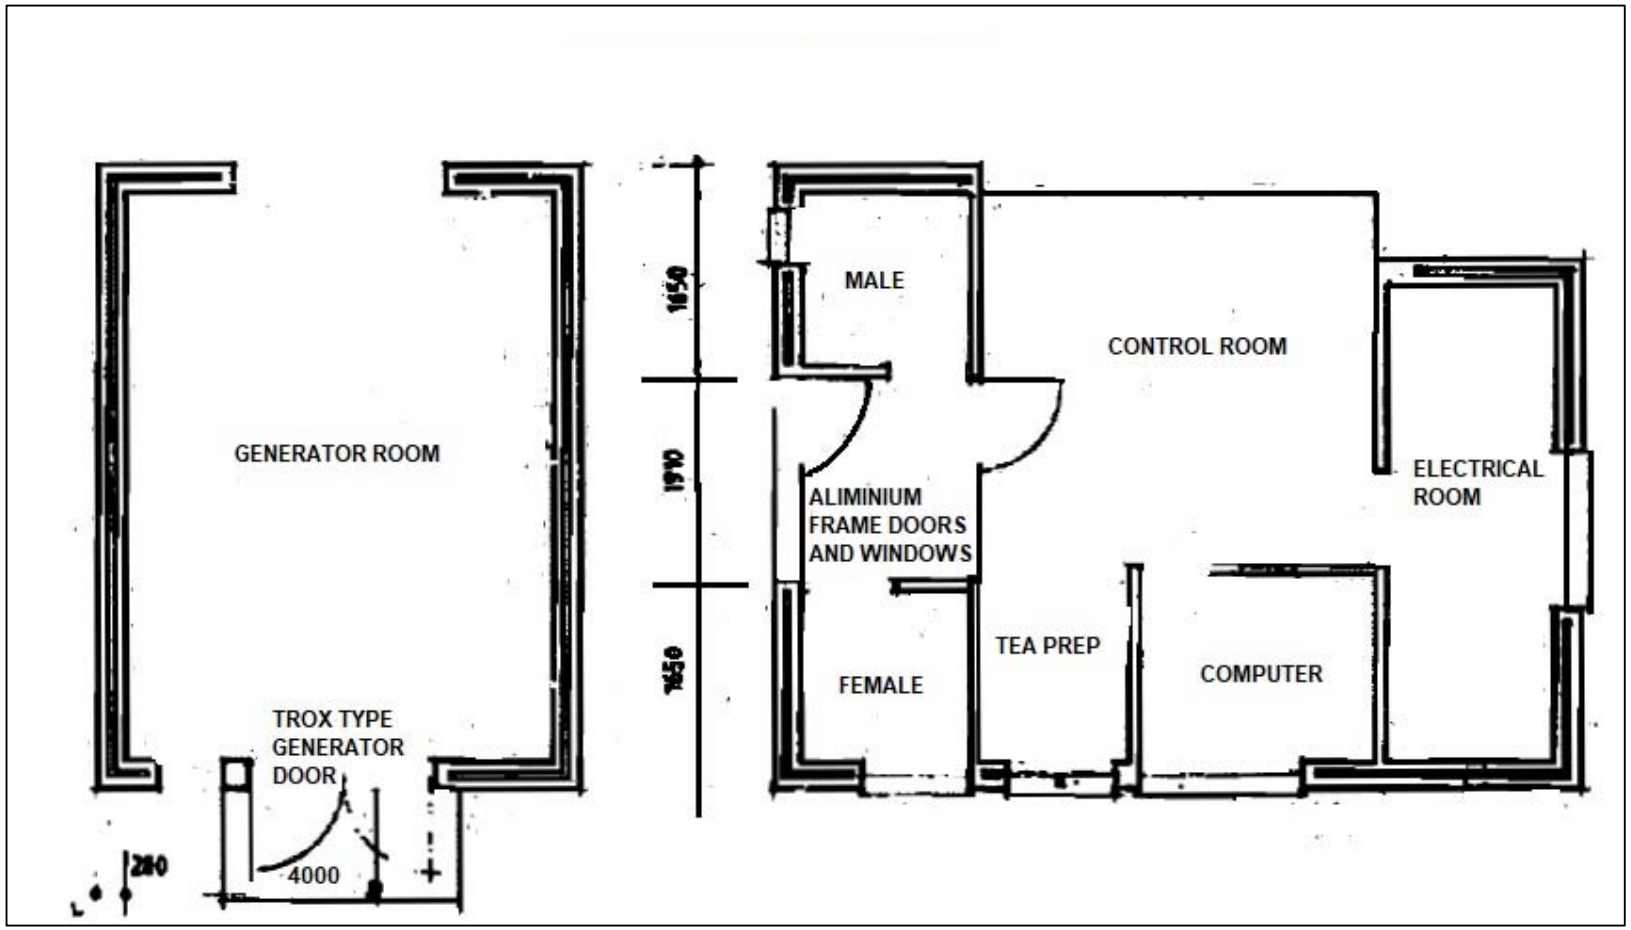


I) Gosforth Toll Plaza

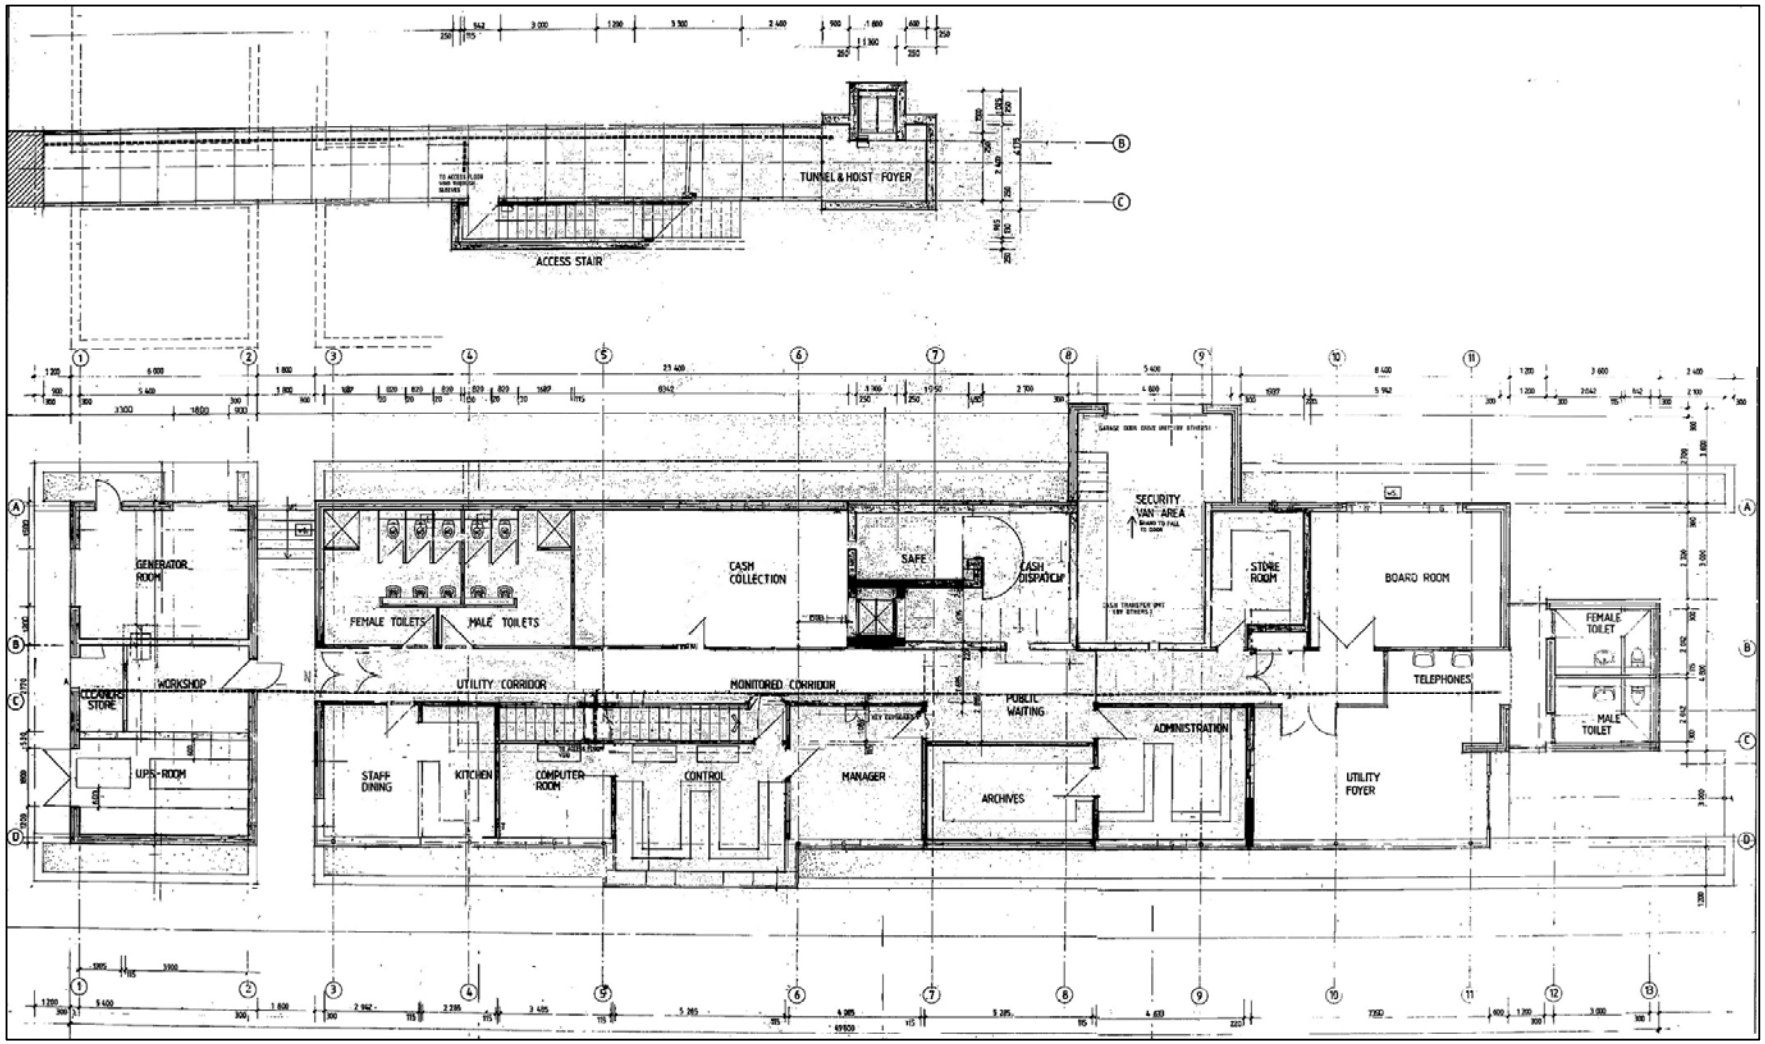


A4 TOLL PLAZA AND LANE AREA LAYOUT


a) Ermelo Toll Plaza

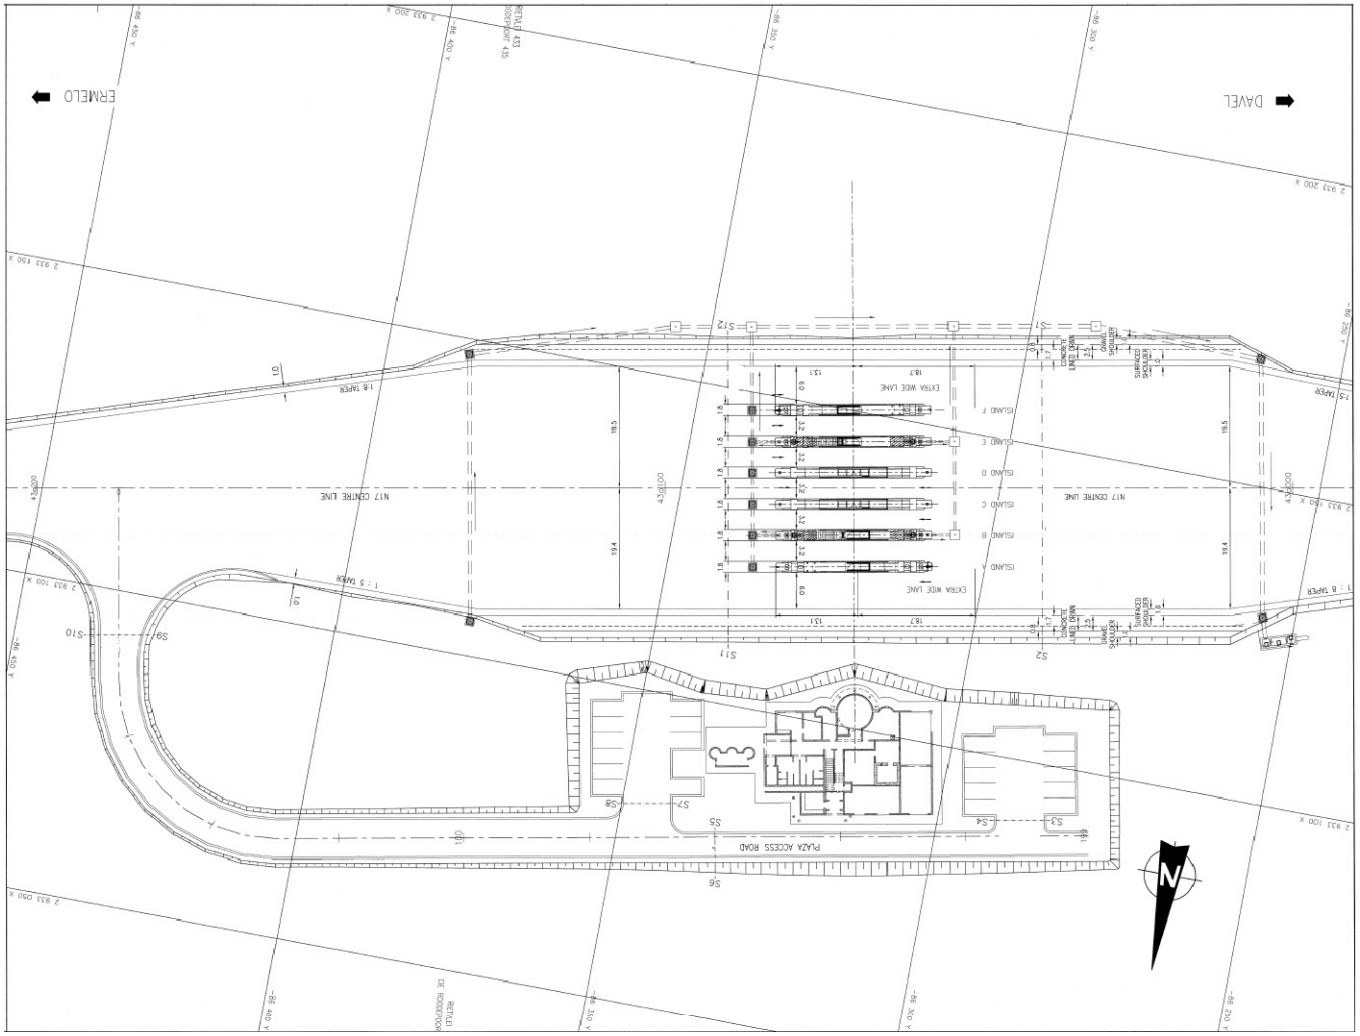


b) Trichardt Toll Plaza

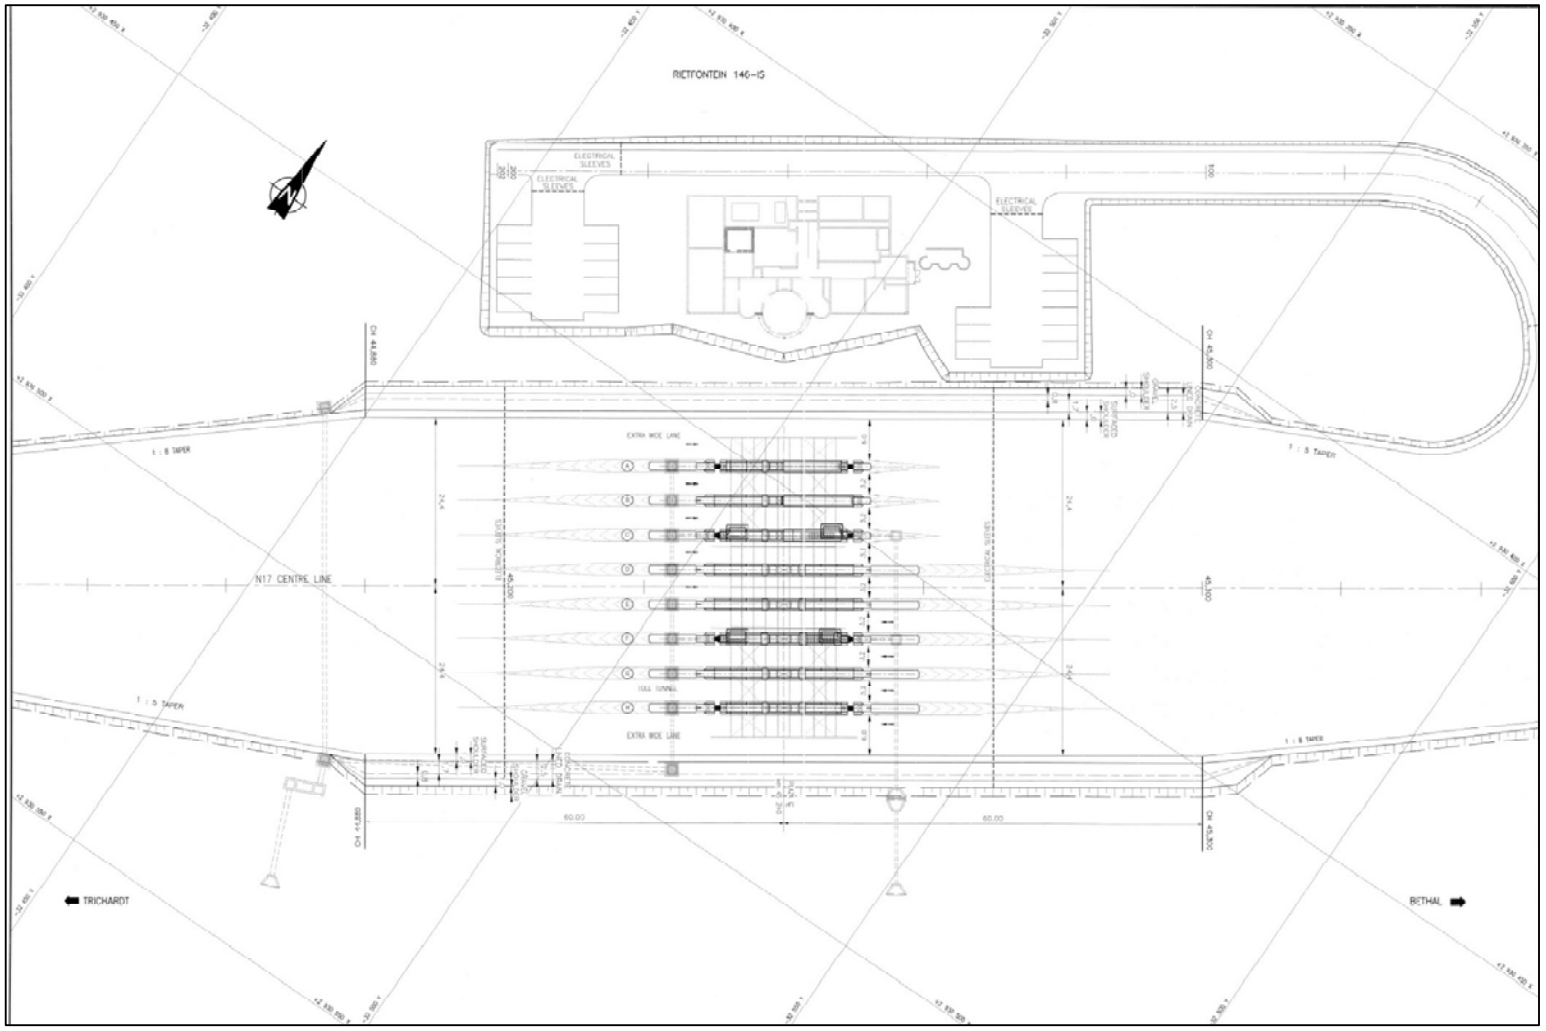


c) Leandra Toll Plaza: Mainline

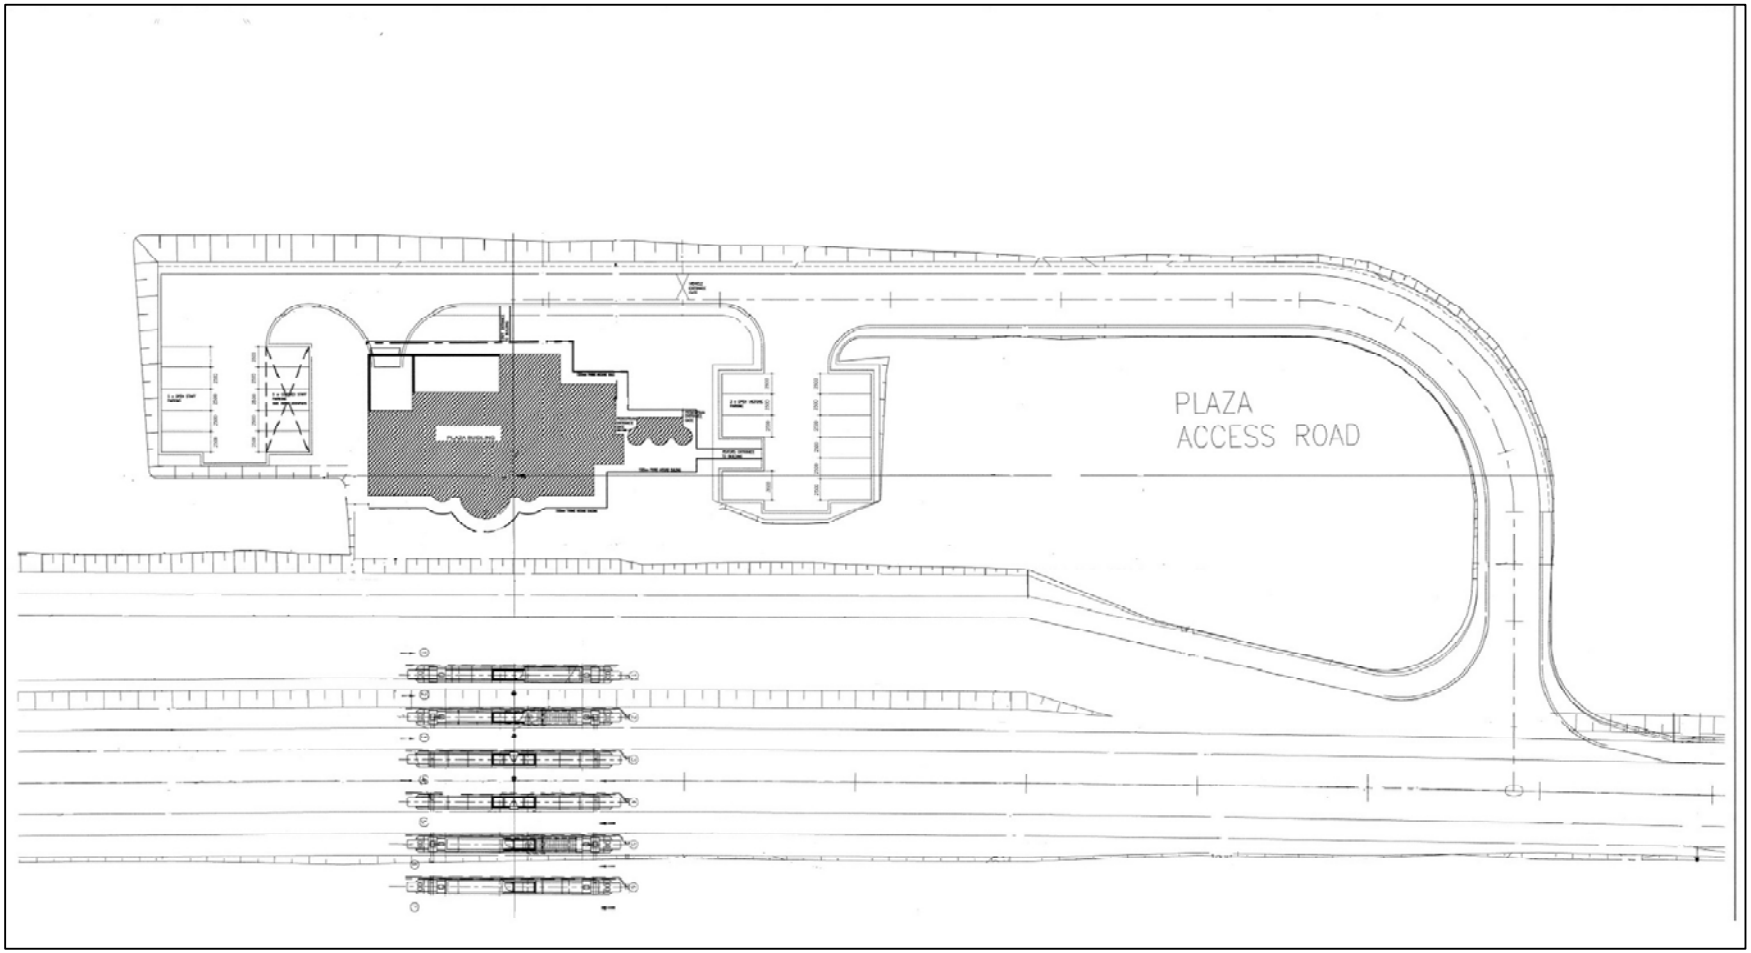

d) Leandra Toll Plaza: Ramp A

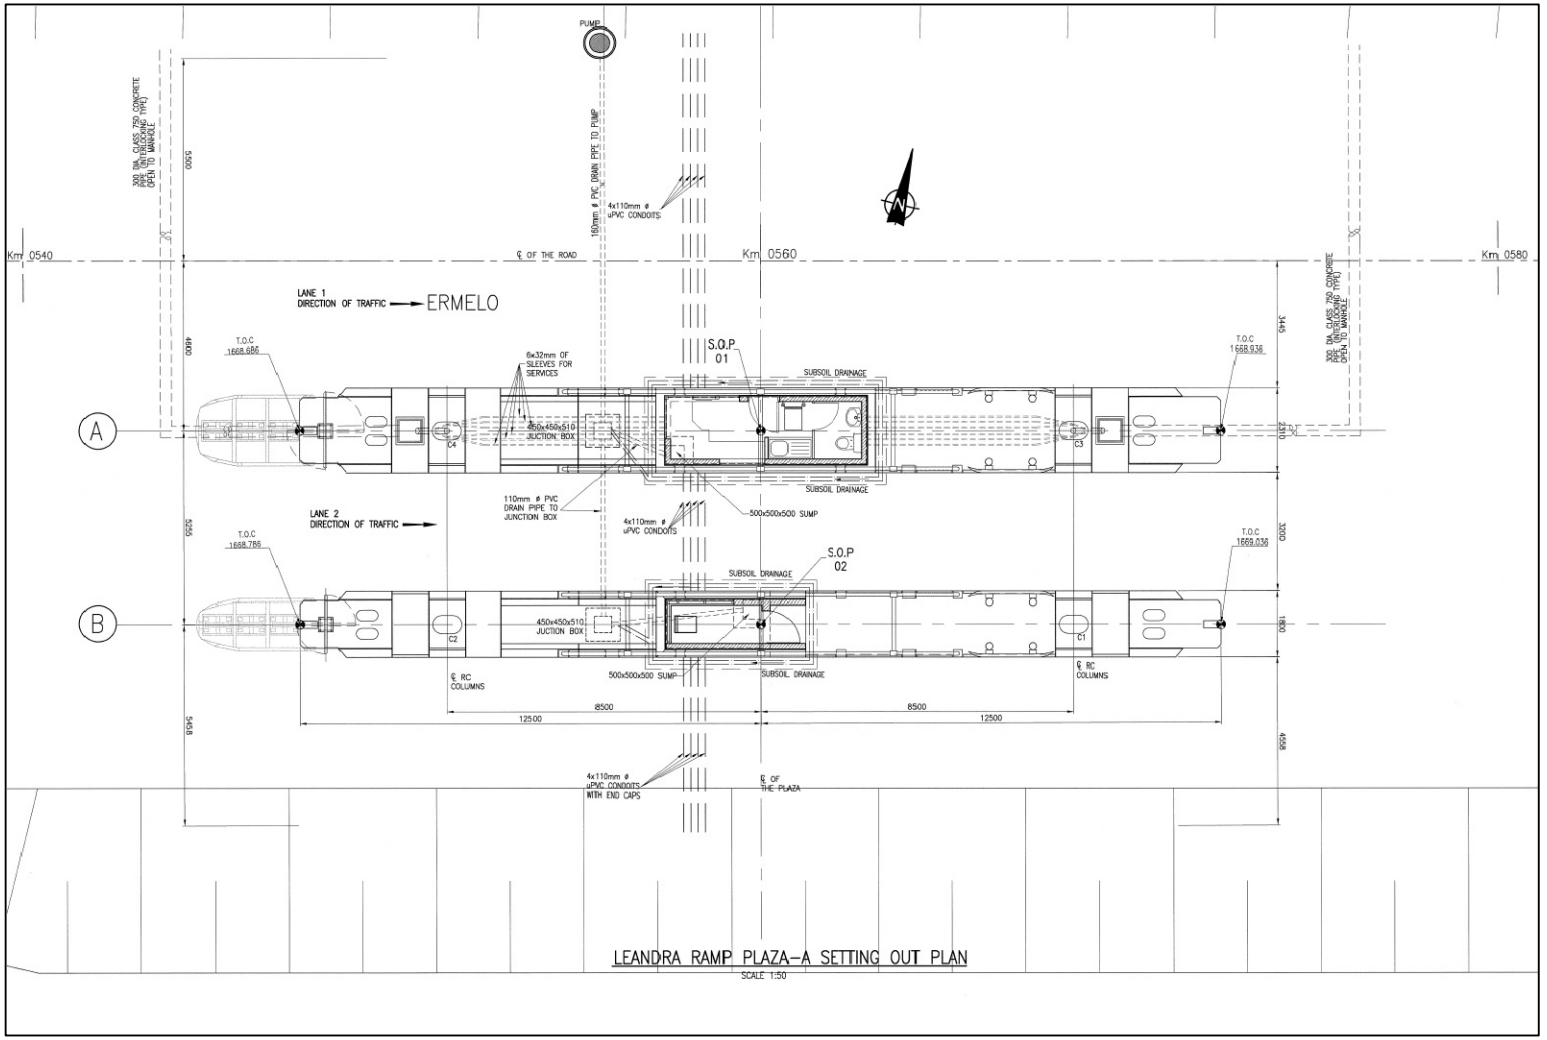


e) Leandra Toll Plaza: Ramp D

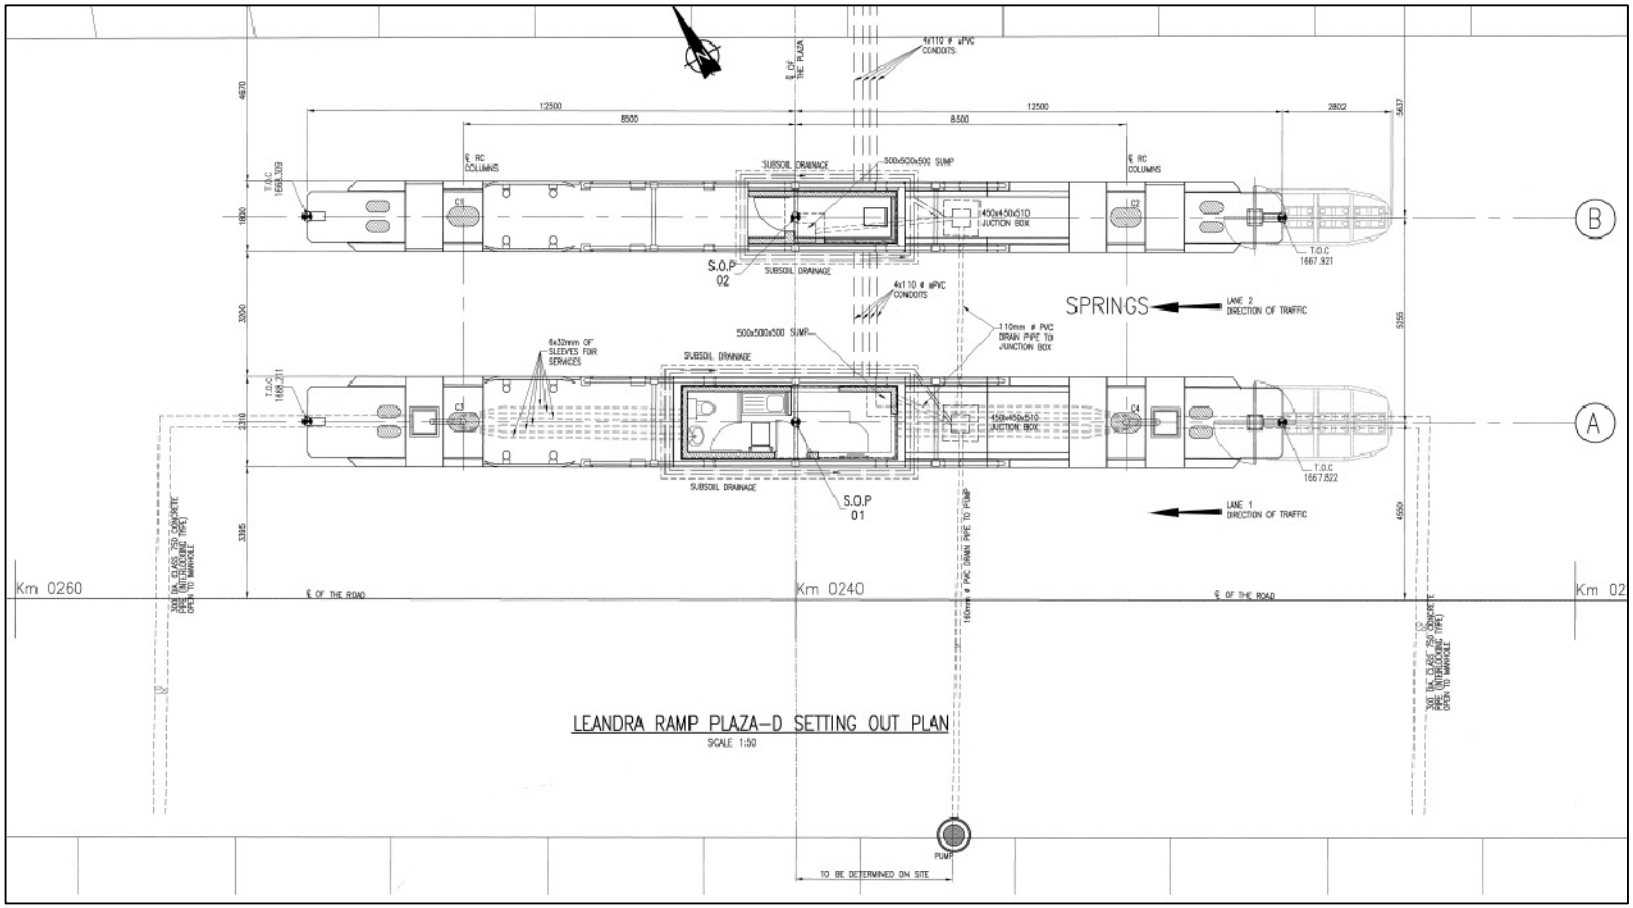


LEANDRA RAMP PLAZA–D SETTING OUT PLAN

SCALE 1:50


f) Dalpark Toll Plaza: Mainline

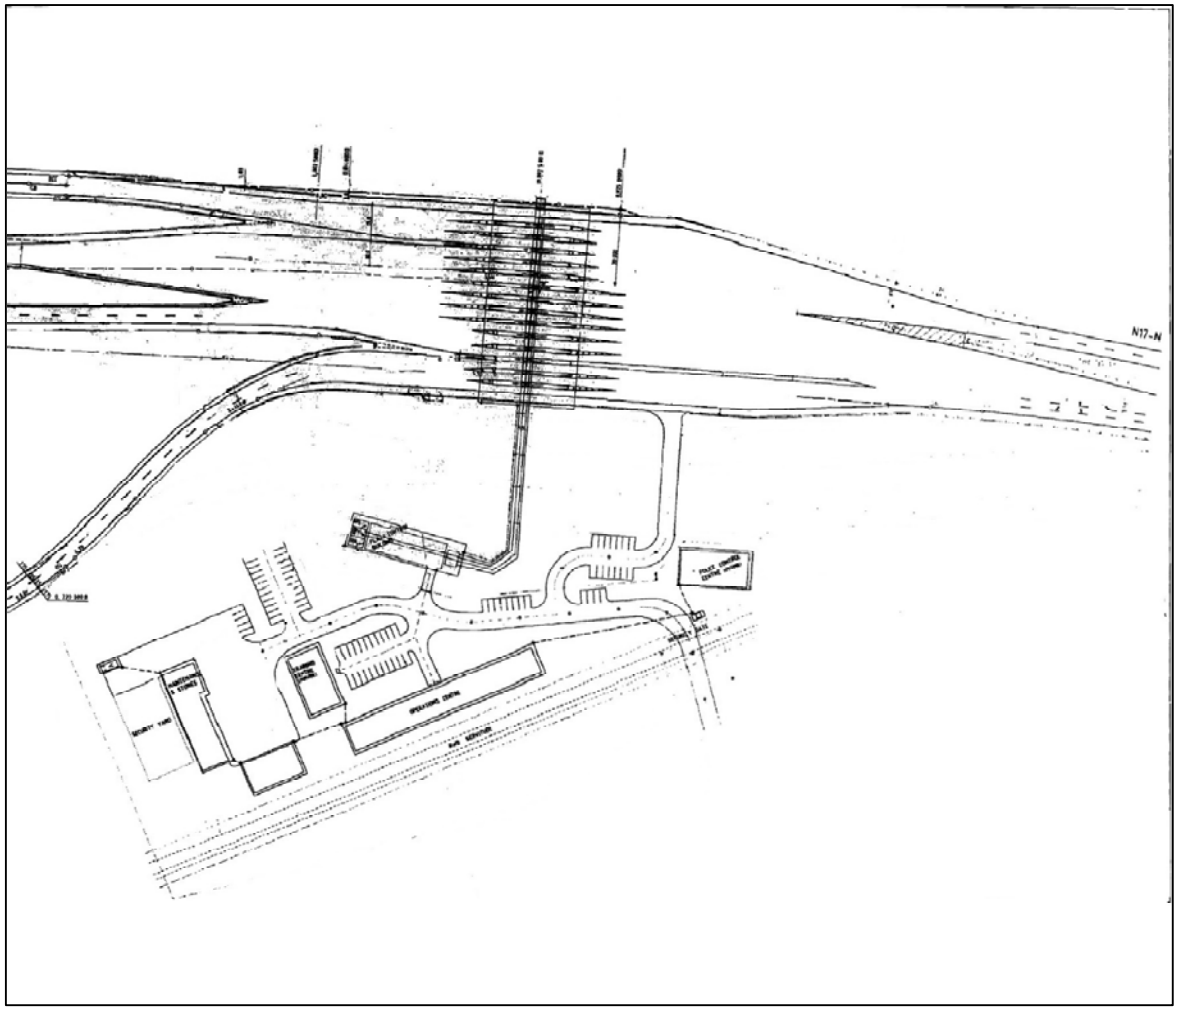

g) Denne Road Toll Plaza

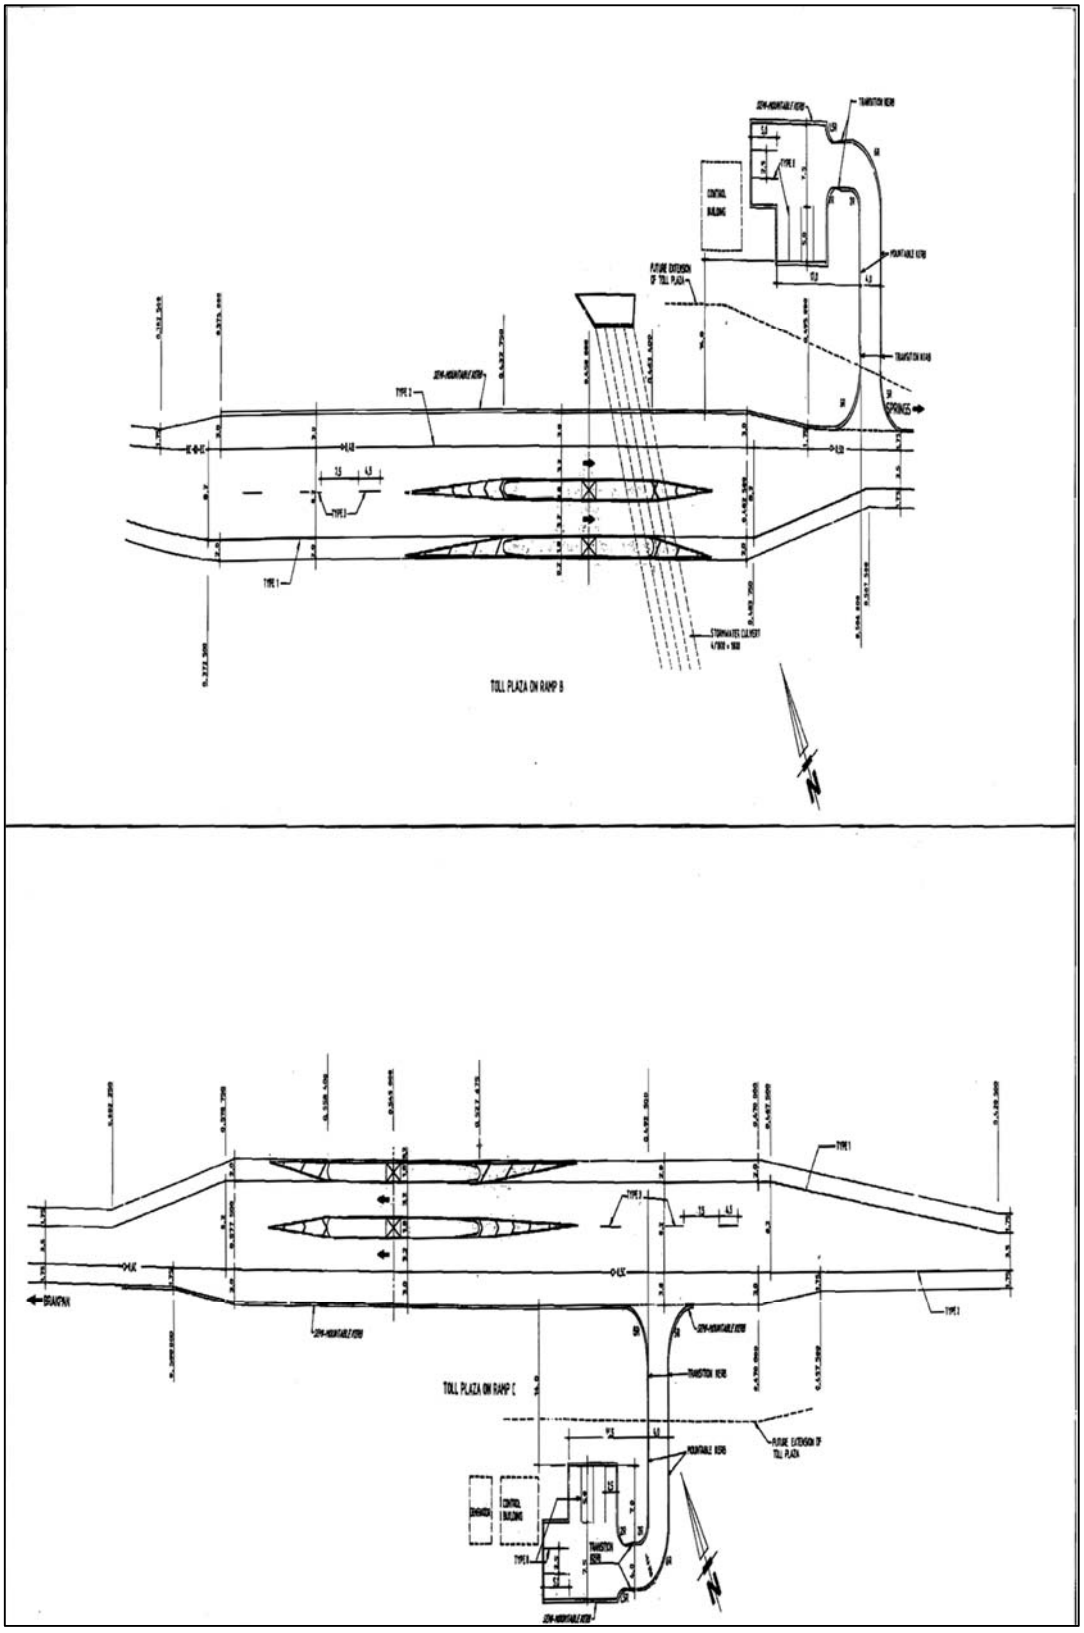

h) Gosforth Toll Plaza

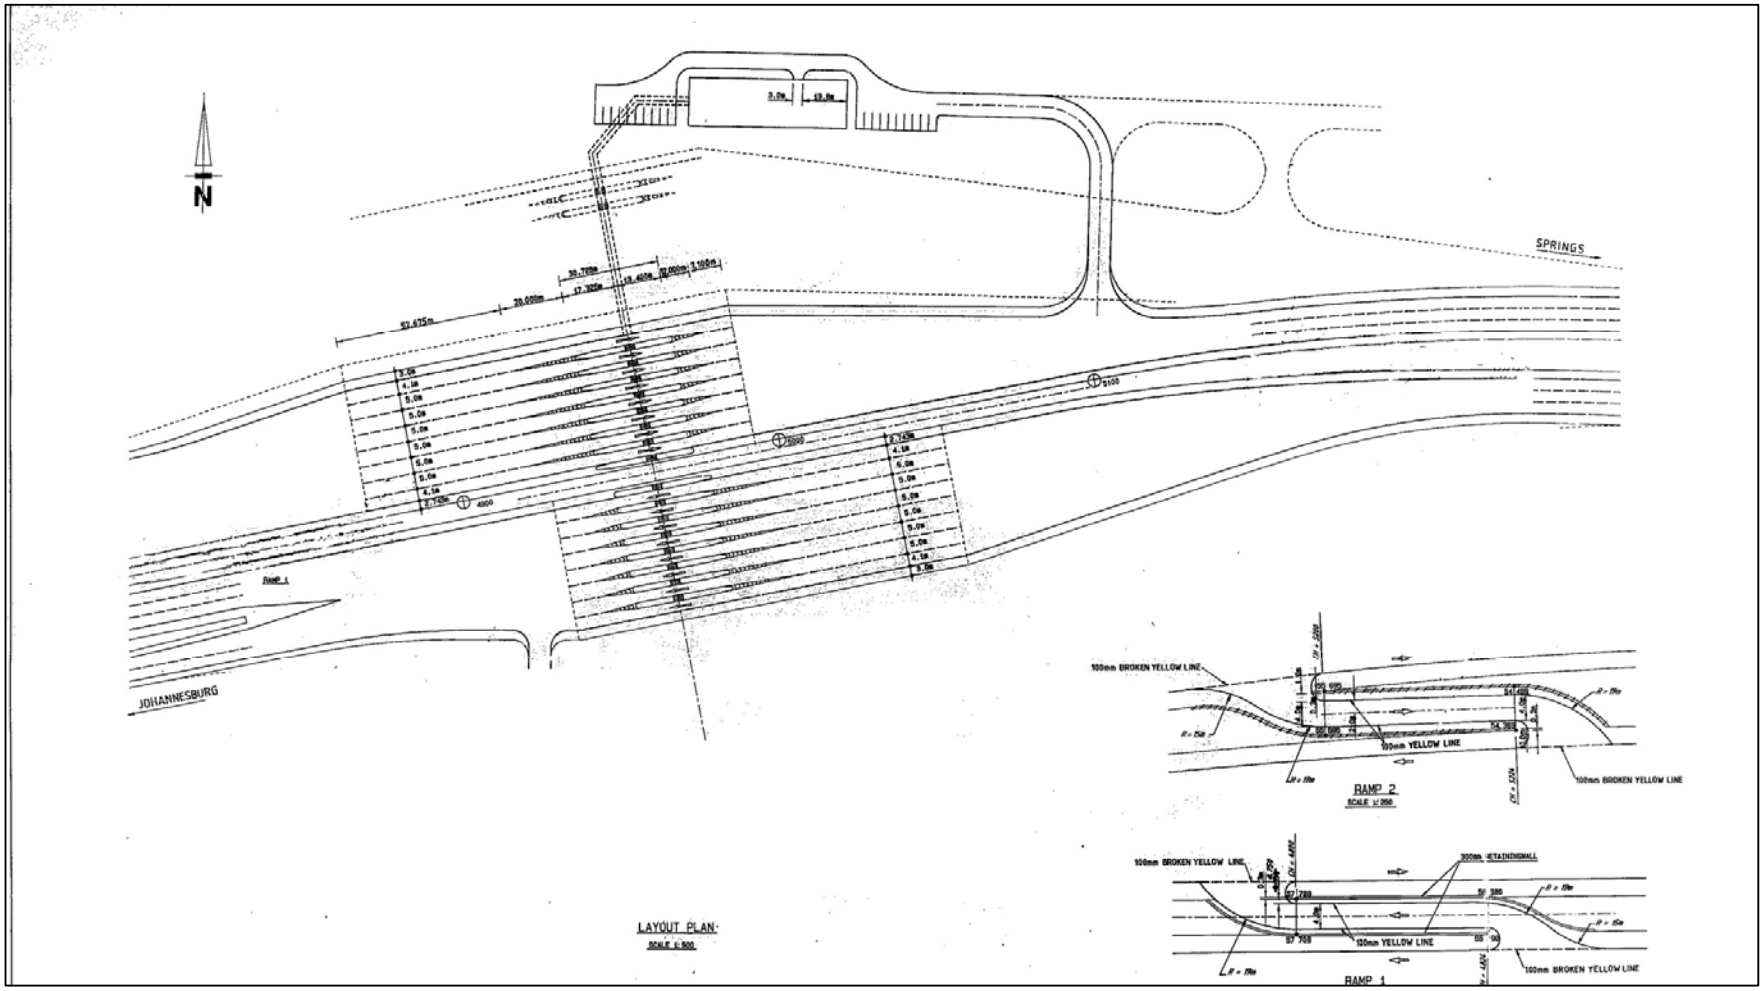

i) Gosforth West Toll Plaza: Ramps

