

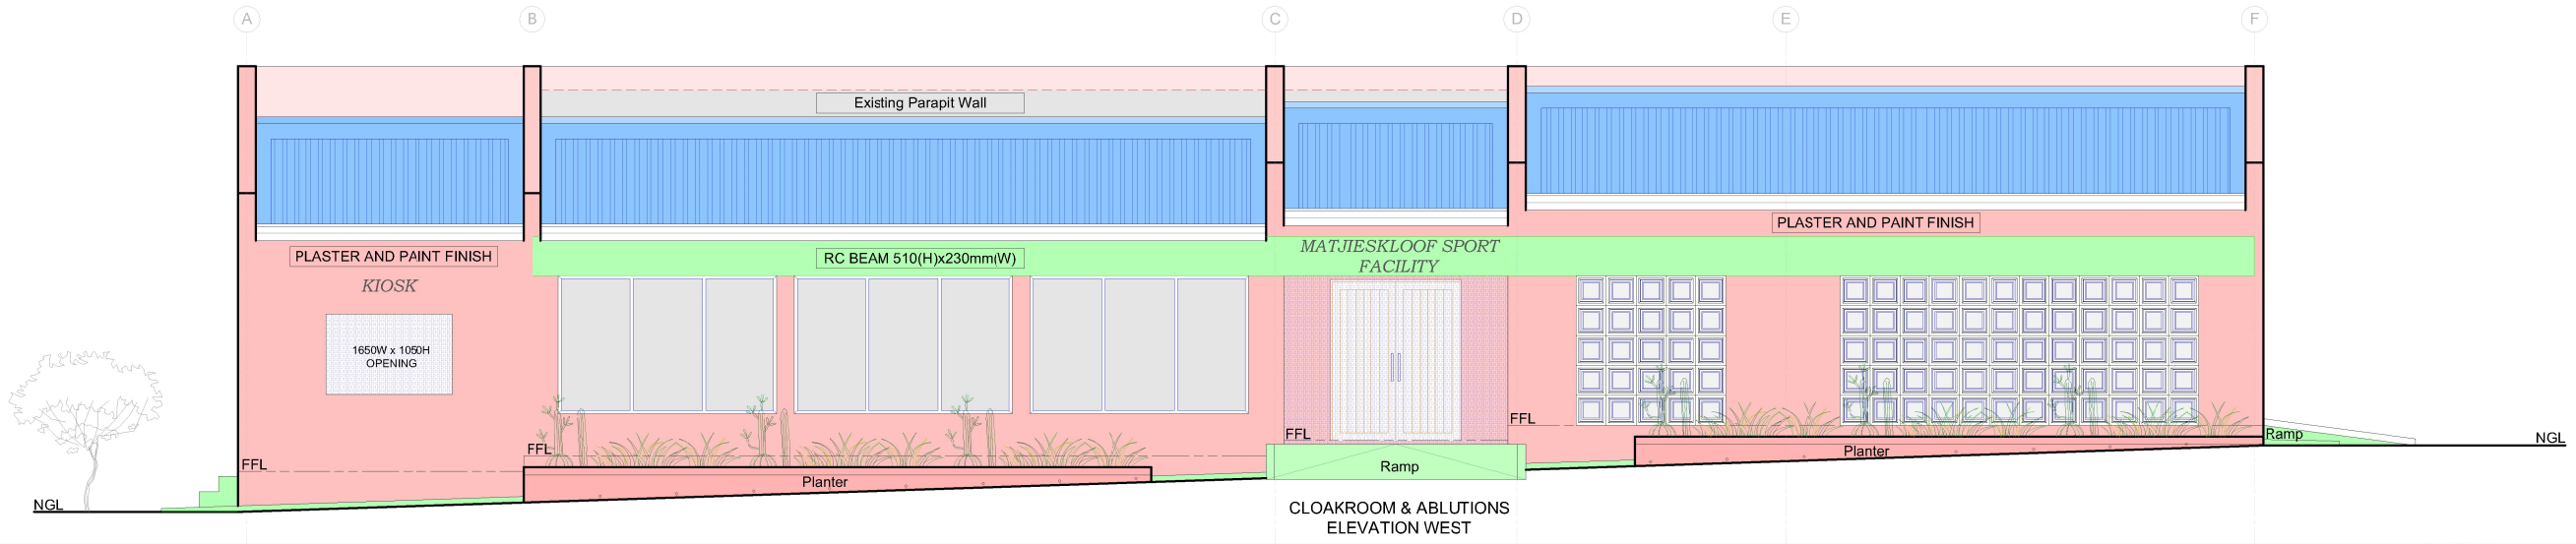



CLOAKROOM & ABLUTIONS
ELEVATION WEST

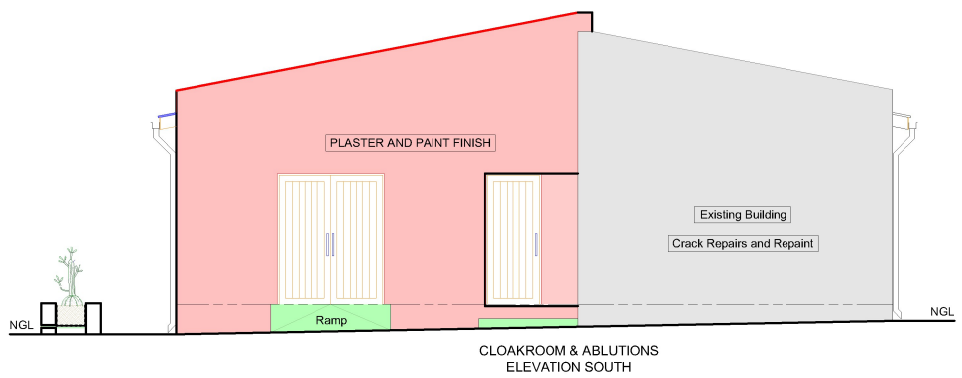


CLOAKROOM & ABLUTIONS
ELEVATION SOUTH

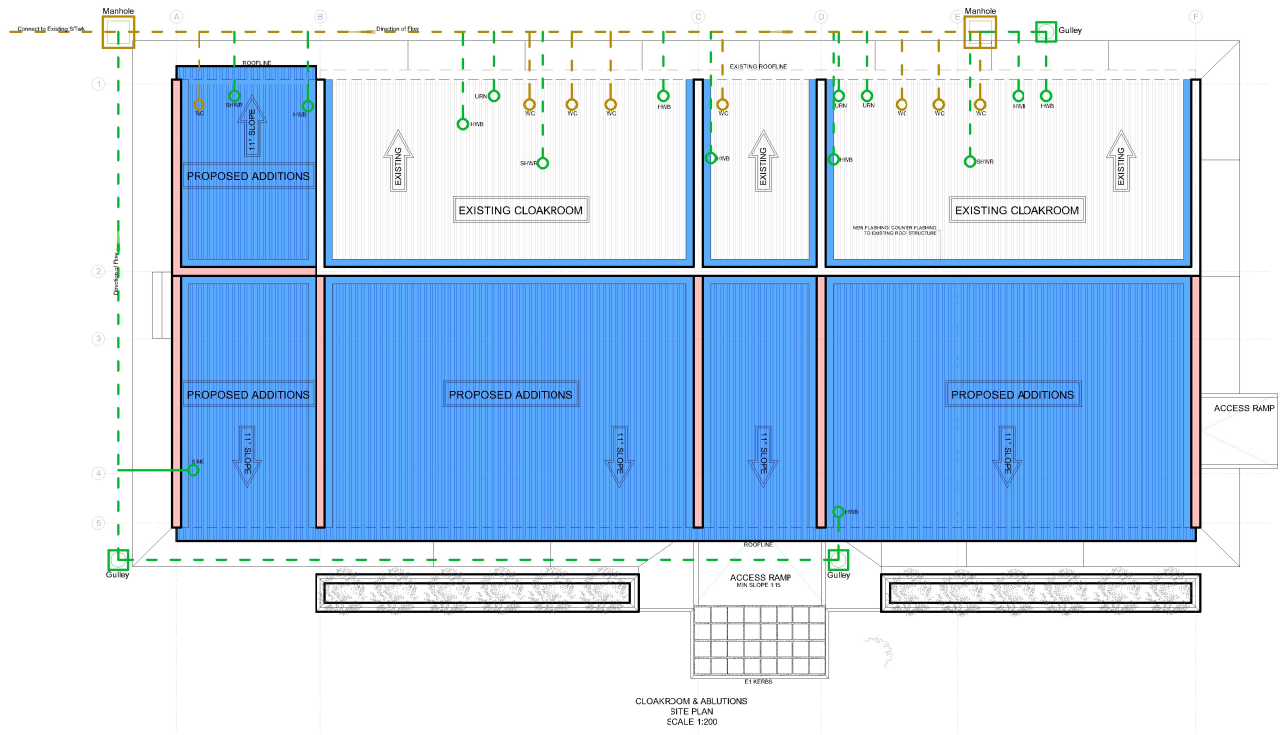

CLOAKROOM & ABLUTIONS
SITE PLAN
SCALE 1:200

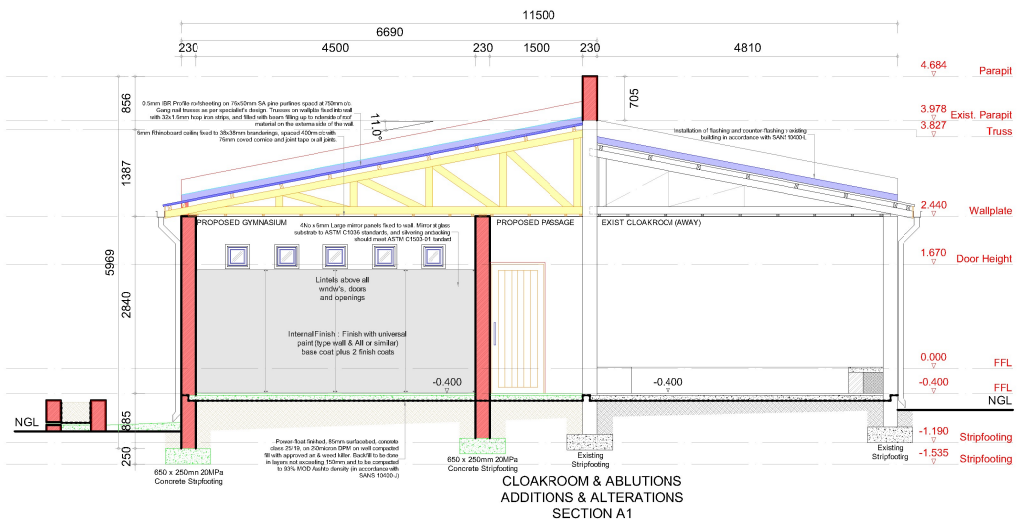

CLOAKROOM & ABLUTIONS
ADDITIONS & ALTERATIONS
SECTION A1

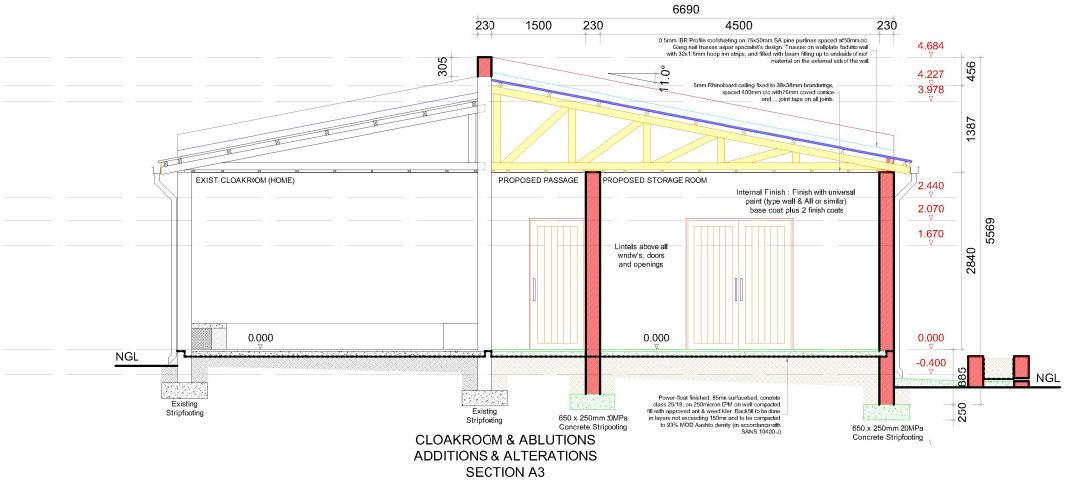

CLOAKROOM & ABLUTIONS
ADDITIONS & ALTERATIONS
SECTION A3

RIBICON CONSULTING GROUP

7 KOPERBERG STREET
SPRINGBOK
8240
SOUTH AFRICA

TEL: +27 27 718 2233
FAX: +27 27 718 2234
EMAIL: info@ribicon.com

CLIENT DETAILS

NAMA KHOI MUNICIPALITY
PRIVATE BAG X22
SPRINGBOK
8240

PROJECT DETAILS

UPGRADING OF MATJIESKLOOF SPORT FACILITY

DESIGN	C RHODES, FrArchD
DRAWN	C RHODES, FrArchD
CHECKED	D RICHARDS Director

AS BUILT	
FOR CONSTRUCTION	
FOR TENDER PURPOSES	

DRAWING TITLE

CLOAKROOM AND ABLUTION FACILITIES
ELEVATIONS, SECTIONS

SCALE	DATE	DRAWING NO.
1:100	SEPTEMBER 2026	RIB-4840-100-1002 RevA

Aiden \\server-pc\03 Projects2\4840 Upgrading of Matjieskloof Sport Facility\10 Architectural\03 Structure Name\01 Current Drawings\autocad 20222\Tender Drawings_Matjieskloof Sport1.dwg 2026/09/22