


LOCALITY PLAN



KEY PLAN

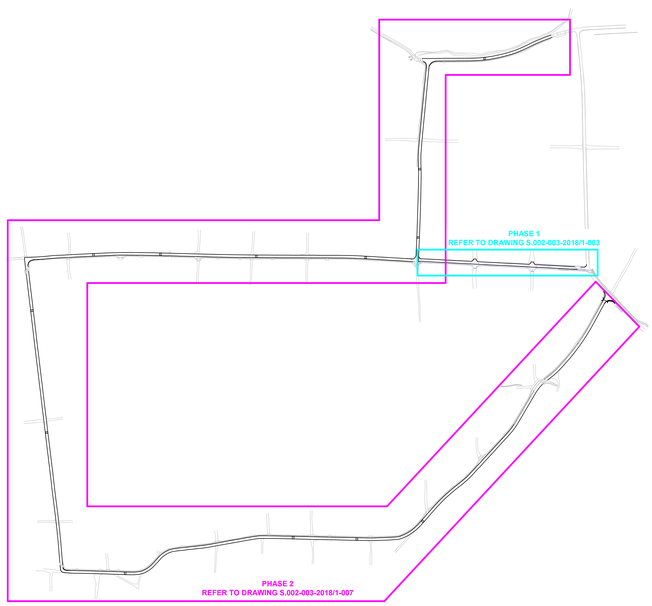

SITE PLAN

No.	DATE	REVISION	CONSULT. ENG.
V1		ORIGINAL VERSION	

CONSULTANT

TECHNICAL EXCELLENCE ACADEMY (TEA)

DESIGNED BY	
NAME	N Ndimisa
Prof. Reg. No.	
CHECKED BY	
NAME	A Juba
Prof. Reg. No.	
DRAWN BY	
NAME	J Shaw

CONSULTANT APPROVAL

Name : A Van Gruting
Prof. Reg. No. :
Date :

HEAD OFFICE
48 Tambotie Avenue
Val de Grace
Pretoria
0184

PO Box 415
Pretoria 0001
South Africa

Tel: (012) 844 8000

SANRAL
SOUTH AFRICAN NATIONAL ROADS AGENCY SOC LTD
Reg No 1998/009584/30
BUILDING SOUTH AFRICA THROUGH BETTER ROADS

SOUTHERN REGION
20 Shoreward Drive
Bay West
PORT ELIZABETH
6025

P O Box 24210
Bay West
PORT ELIZABETH
6034

Tel: (041) 398 3205

ACCEPTANCE

THIS ACCEPTANCE IS FOR PROCEDURAL AND ADMINISTRATIVE REVIEW PURPOSES ONLY AND DOES NOT ATTRACT LEGAL LIABILITY OR LIABILITY OF ANY KIND FROM WHATSOEVER CAUSE OR HOWEVER ARISING

for the SA NATIONAL ROADS AGENCY SOC LTD.
Date:

COMMUNITY AND SMALL CONTRACTOR TRAINING AND DEVELOPMENT ON MADIDI SERVICE ROADS

LOCALITY AND KEY PLAN

SCALE: NTS **SHEET 1 OF 1**

PROJECT NUMBER	S.002-003-2018/1	
DRAWING LOCATION DATA	START	END
ROUTE	MADIDI	MADIDI
SECTION		
DRAWING m DISTANCE	CHAINAGE -8	CHAINAGE 385
DRAWING TYPE		
BRIDGE/STRUCTURE No.		
CONSULTANT DRAWING No.	S.002-003-2018/1-001	VER
SANRAL DOCUMENT #	22582389	