
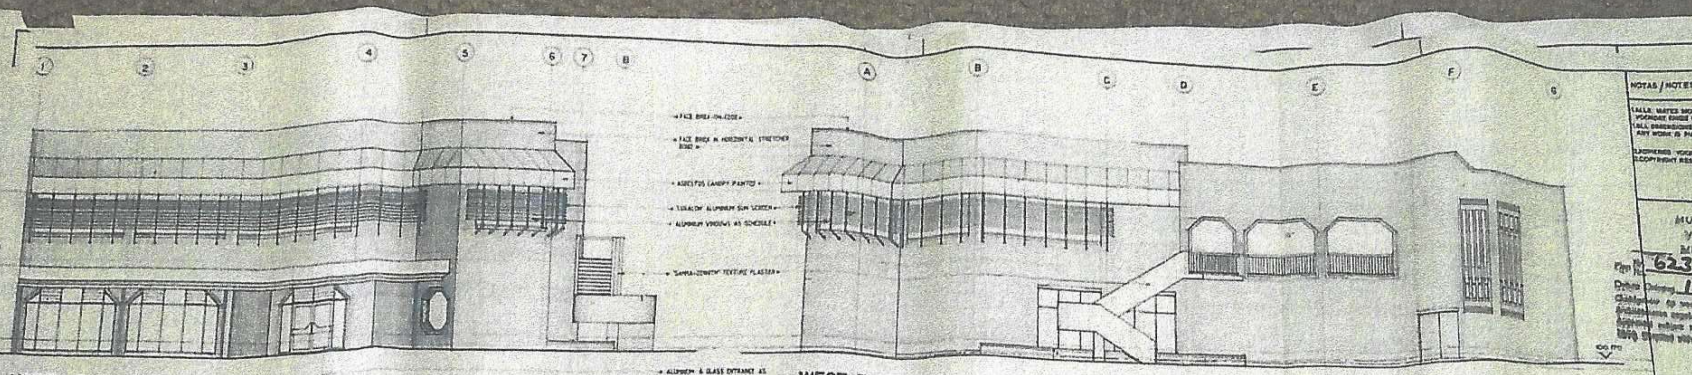



NORTH ELEVATION
SCALE 1:100

WEST ELEVATION
SCALE 1:100

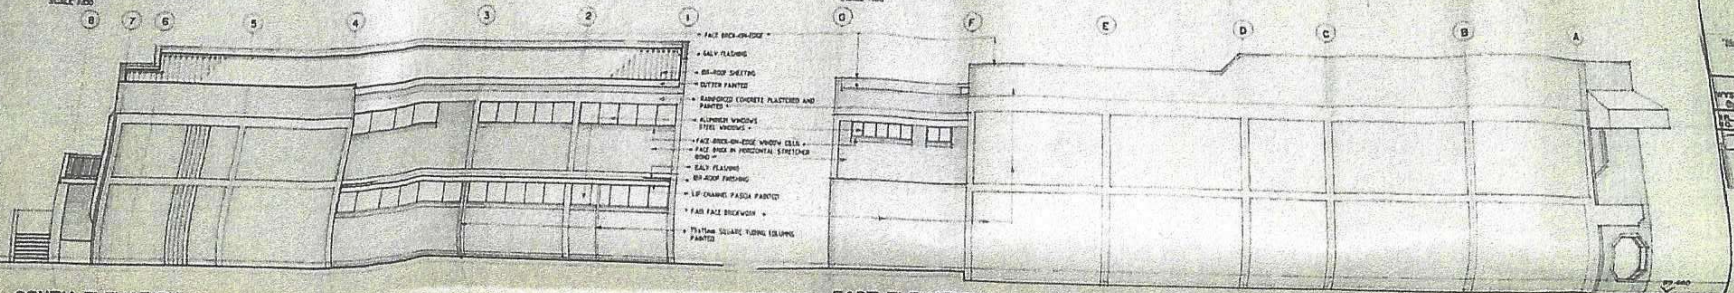


SOUTH ELEVATION
SCALE 1:100


EAST ELEVATION
SCALE 1:100

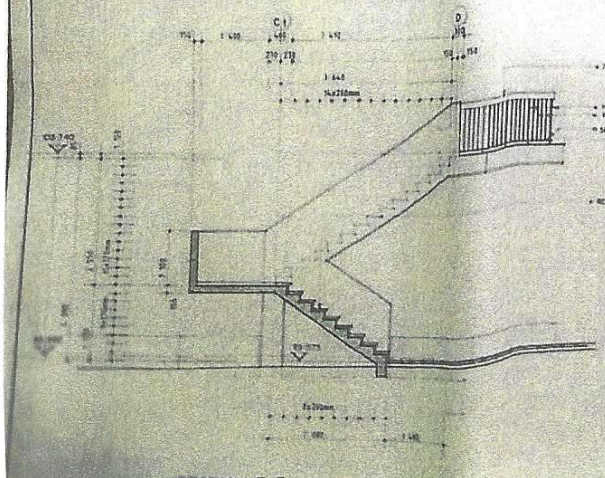

SECTION F-F

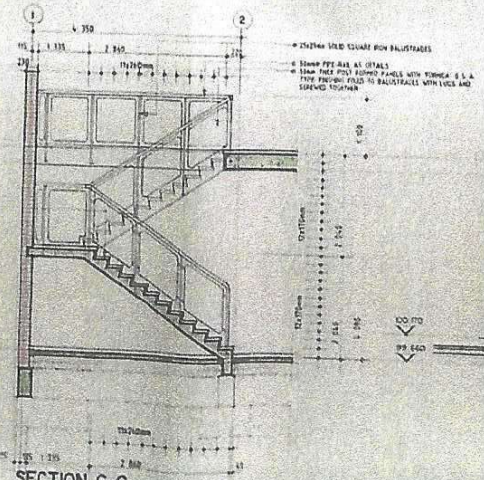

SECTION G-G
SCALE 1:50

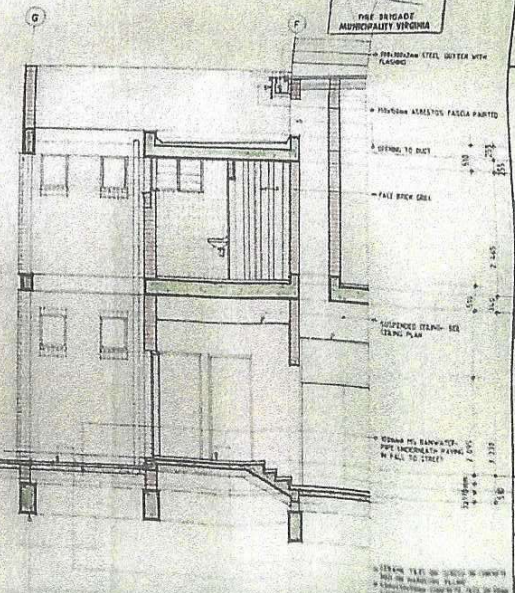

SECTION E-E

NOTES / NOTES


MUNICIPALITY VIRGINIA MUNICIPALITY
623 2337/6
12/4/88


MUNICIPALITY VIRGINIA BRANDWATER
22 APR 1988
FIRE BRIGADE MUNICIPALITY VIRGINIA

BLOEM, WILSENACH & du PLESSIS


PROJEK / PROJECT
DENNIS TAYLOR'S AGENCIES: VIRGINIA.
PROPOSED NEW DEVELOPMENT ON ERVEN No. 855 & 856.

TEKENING / DRAWING
SECTION E-E TO G-G AND ELEVATIONS

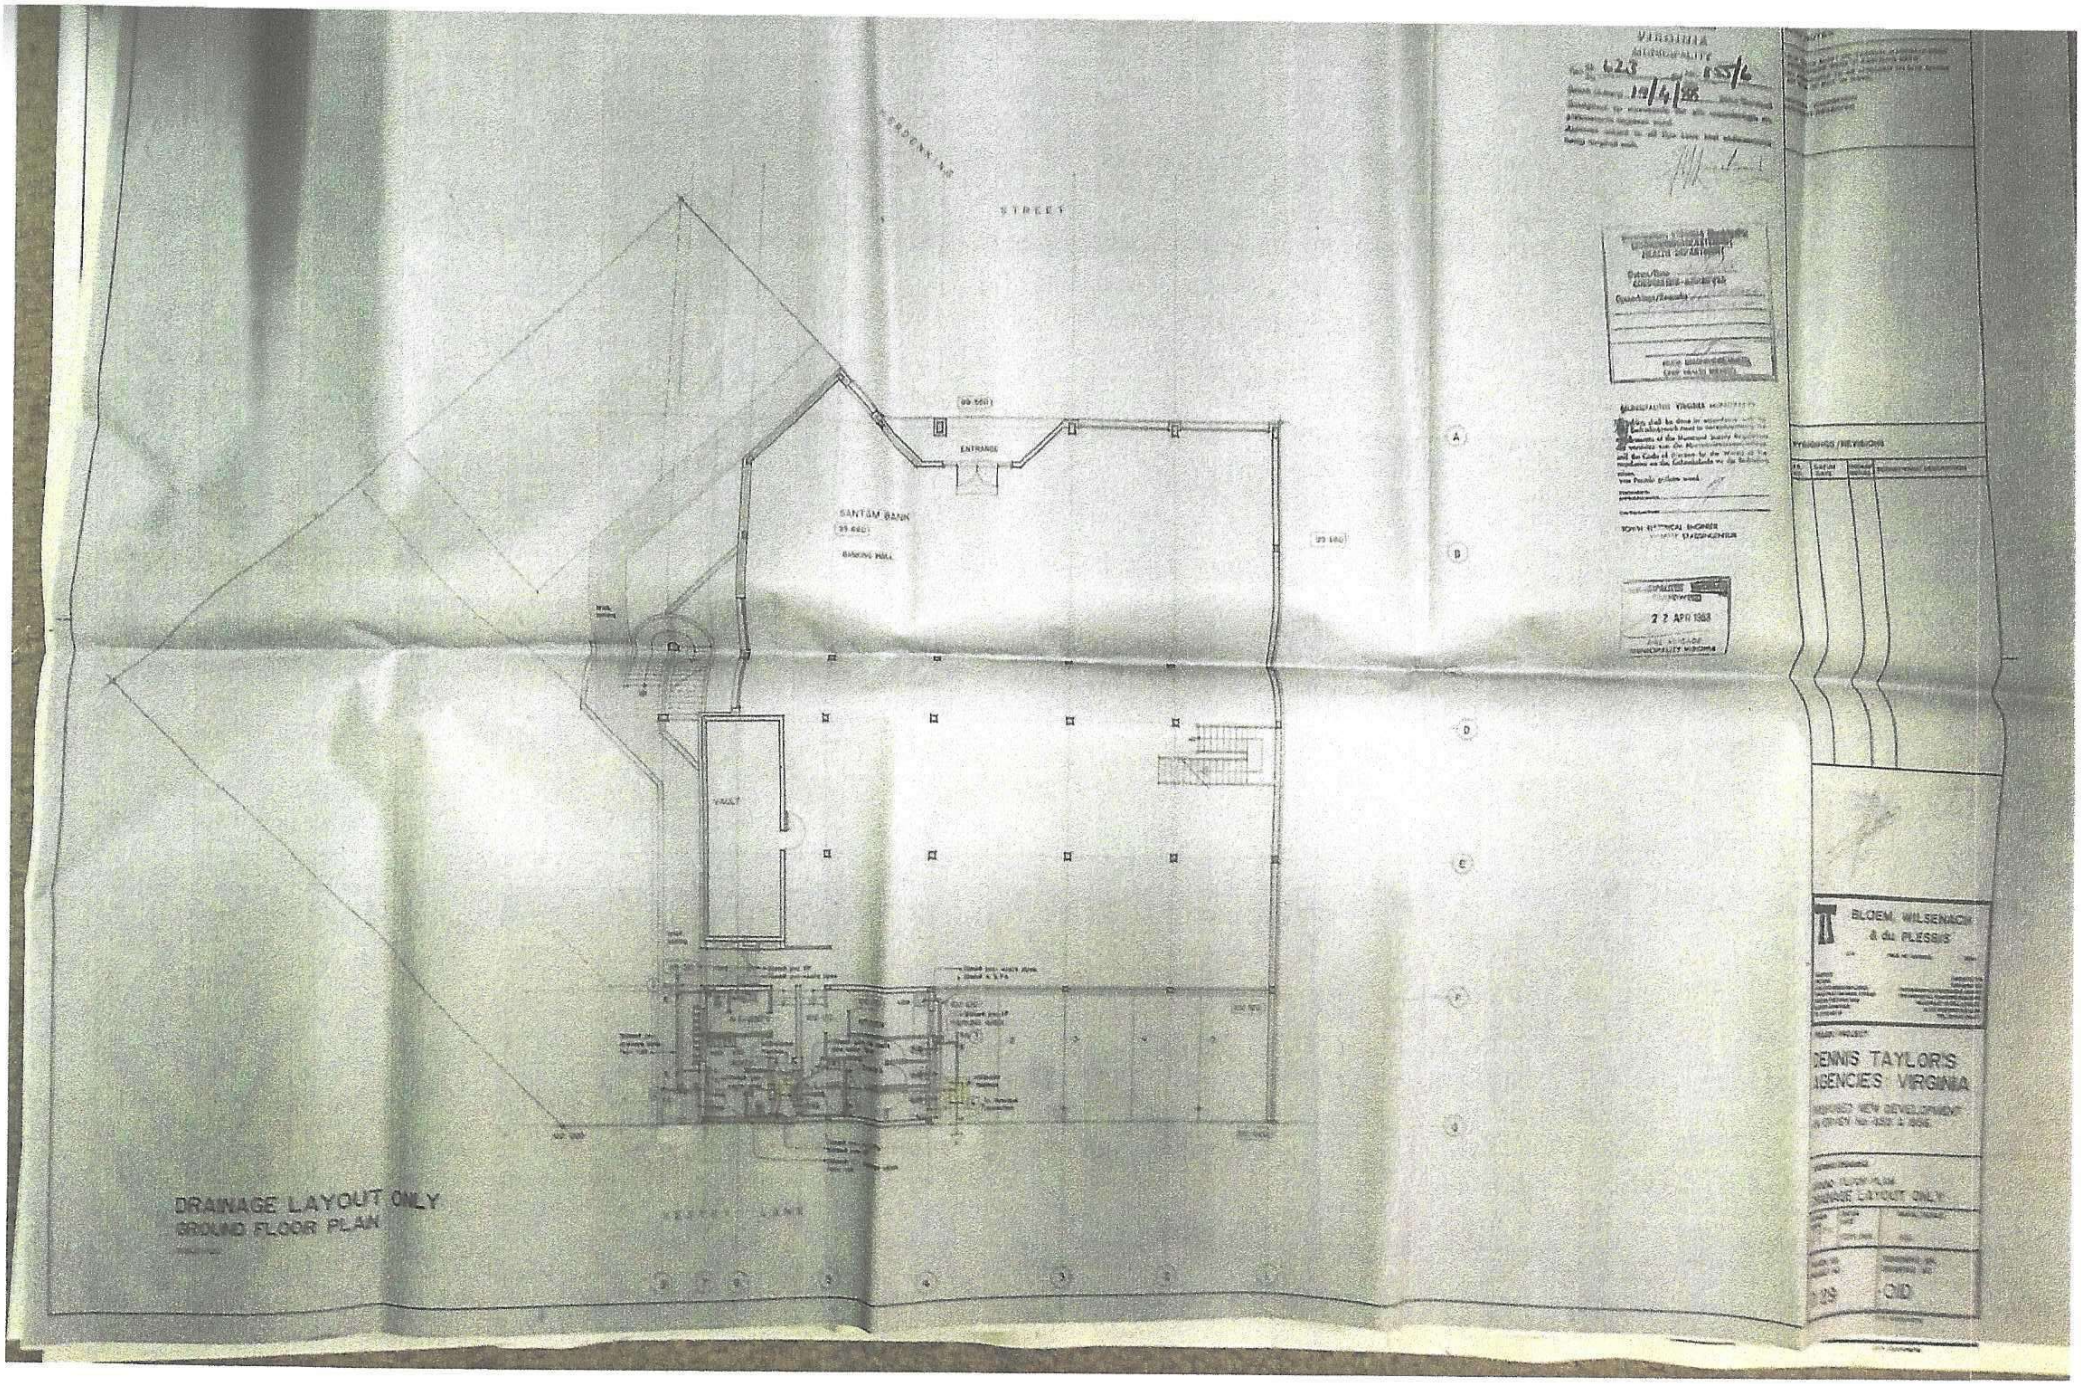
STREET
ENTRANCE
SANTAM BANK
BANKING HALL
VAULT
DRAINAGE LAYOUT ONLY
GROUND FLOOR PLAN
BLOEM, WILSENACH & du PLESSIS
DENNIS TAYLOR'S
VIRGINIA
DRAINAGE LAYOUT ONLY

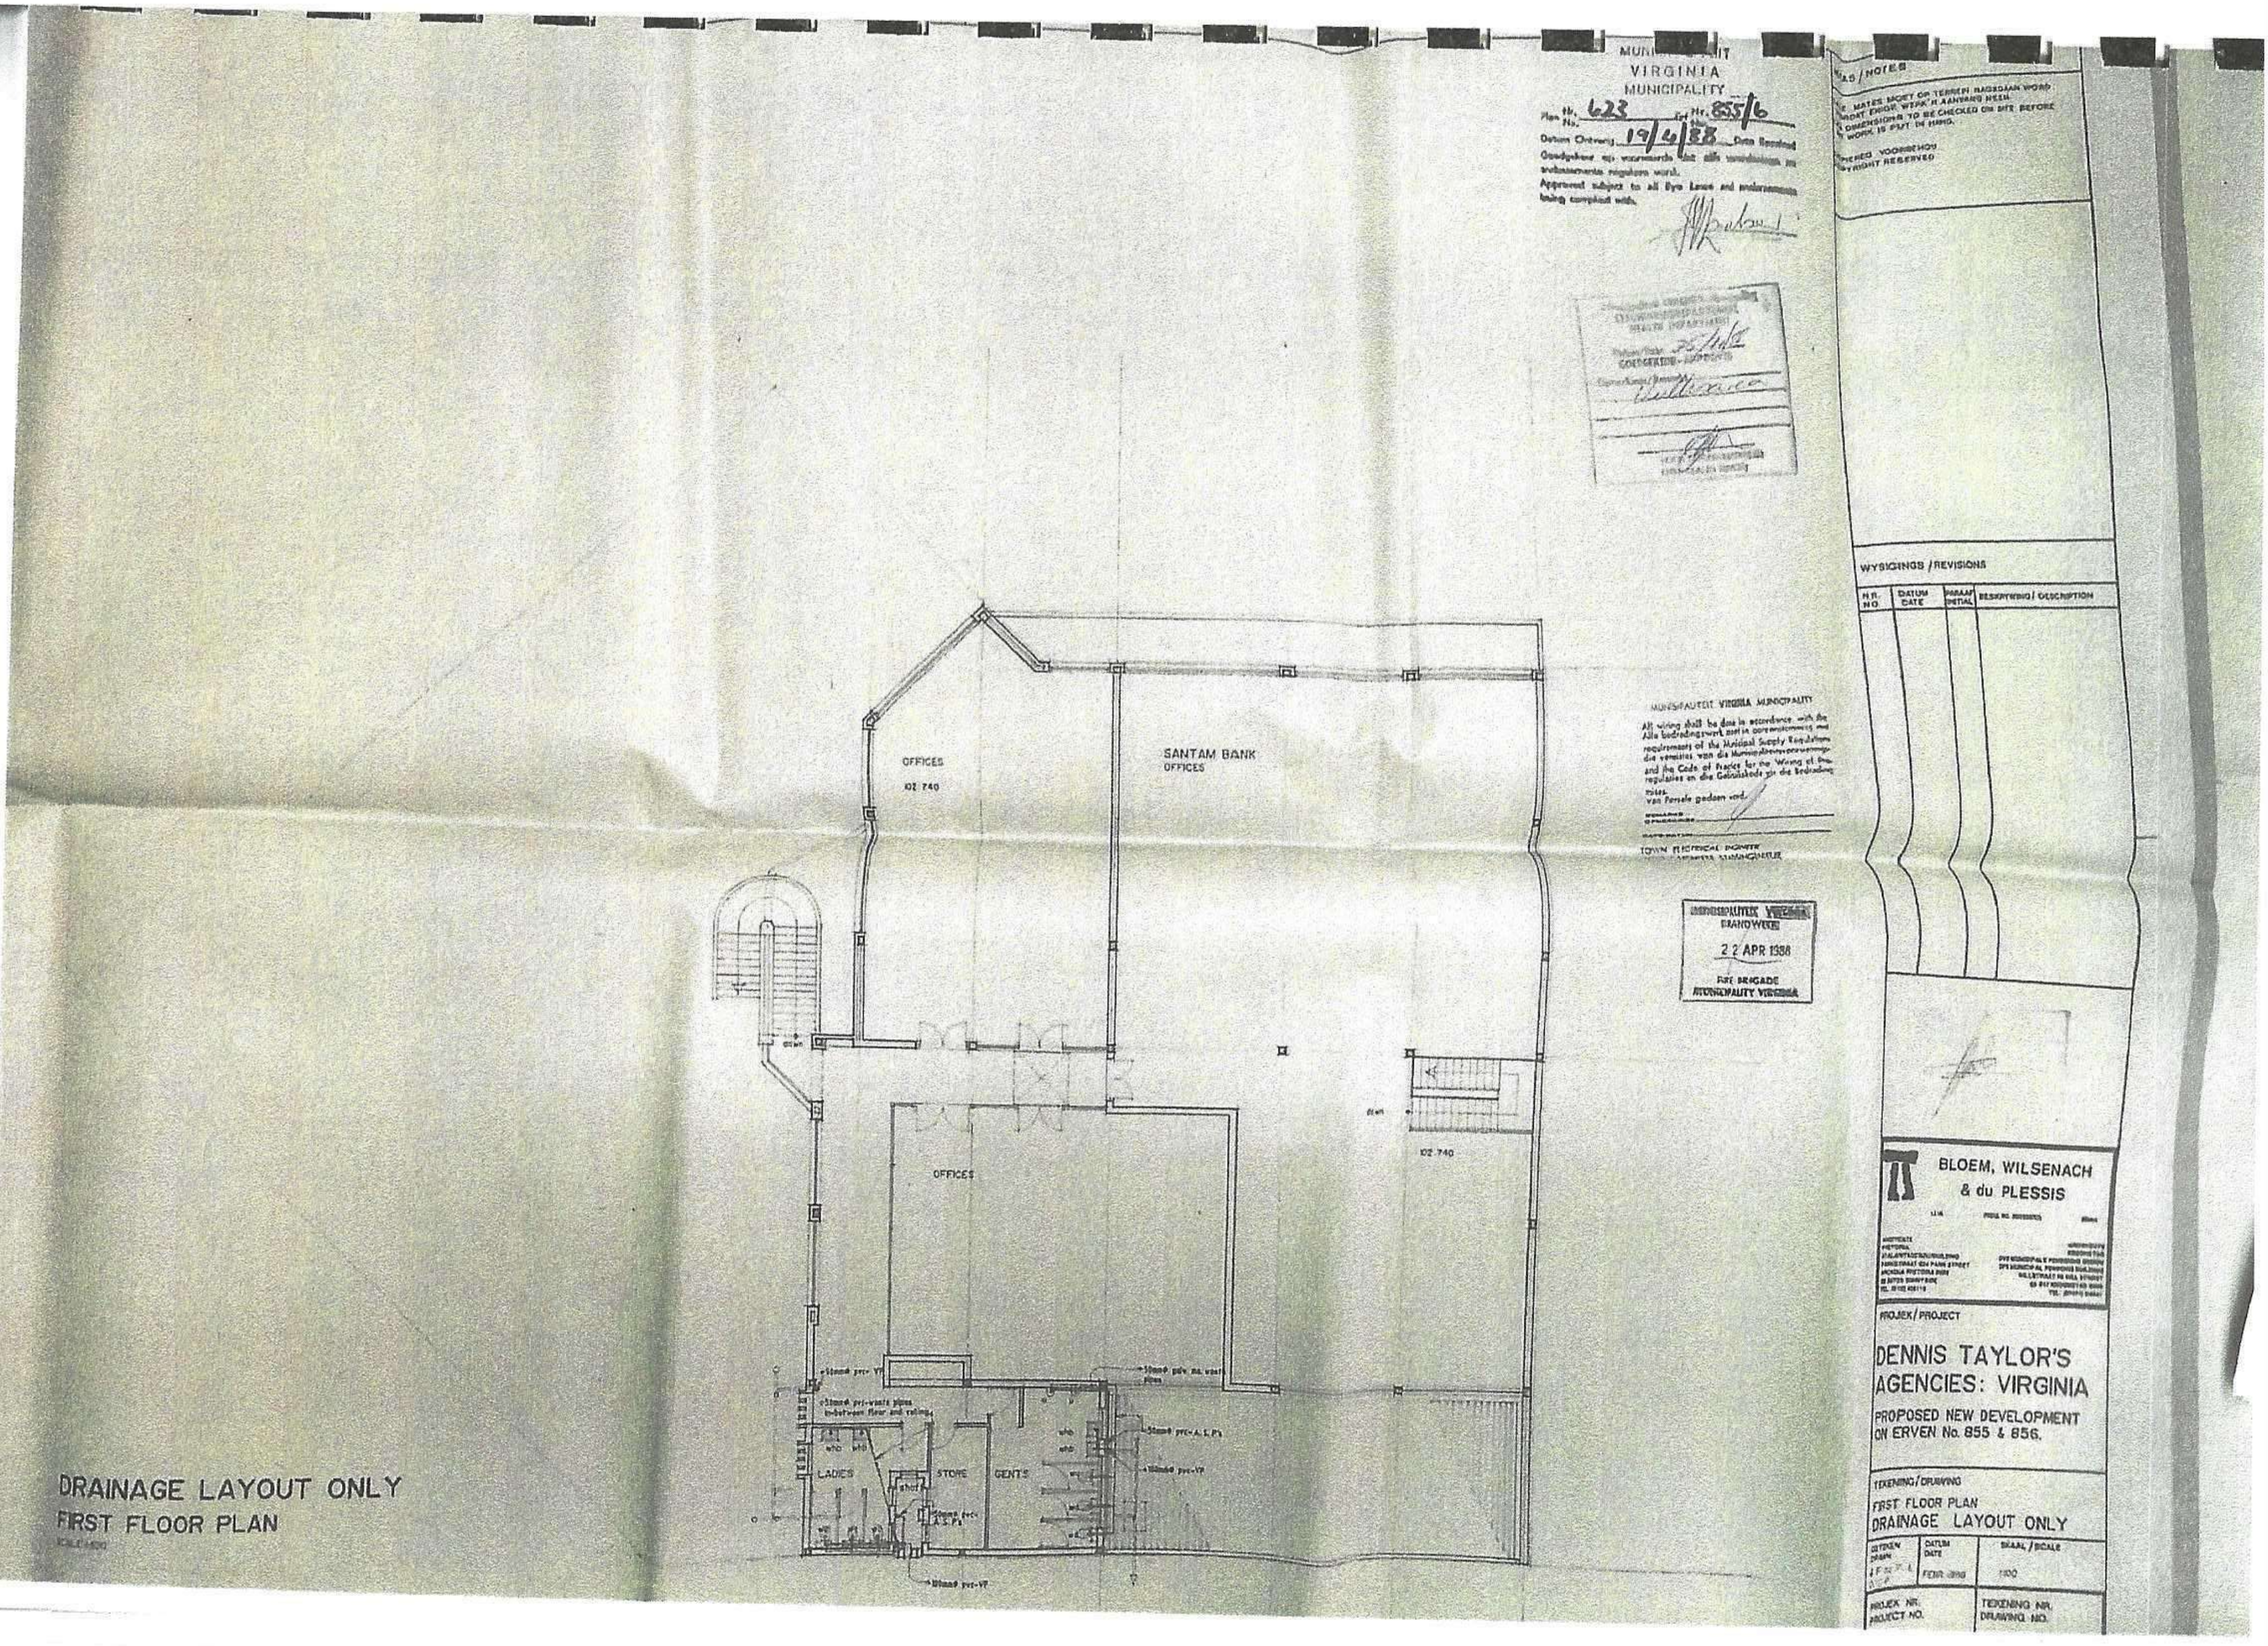

VIRGINIA
MUNICIPALITY
Plan Nr. 623 Erf Nr. 855/6
Datum Ontvang 19/4/88
Goedgekeur op voorwaarde dat alle verordeninge en reglemente nagekom word.
Approved subject to all Bye Laws and ordinances being complied with.
MUNISIPALITEIT VIRGINIA MUNICIPALITY
All wiring shall be done in accordance with the requirements of the Electrical Supply Regulations and the Code of Practice for the Wiring of Premises.
TOWN ELECTRICAL ENGINEER
2 2 APR 1988
FIRE BRIGADE
MUNICIPALITY VIRGINIA
OFFICES
102 740
SANTAM BANK
OFFICES
OFFICES
102 740
LADIES
STORE
GENTS
DRAINAGE LAYOUT ONLY
FIRST FLOOR PLAN
AS/NOTES
ALL DIMENSIONS TO BE CHECKED ON SITE BEFORE WORK IS PUT IN HAND.
COPYRIGHT RESERVED
WYSIGINGS / REVISIONS
NR. NO
DATUM DATE
PARAAF INITIAL
BESKRYWING / DESCRIPTION
BLOEM, WILSENACH & du PLESSIS
PROJEK / PROJECT
DENNIS TAYLOR'S AGENCIES: VIRGINIA
PROPOSED NEW DEVELOPMENT ON ERVEN No. 855 & 856.
TEKENING / DRAWING
FIRST FLOOR PLAN
DRAINAGE LAYOUT ONLY
DATUM DATE
SKAAL / SCALE
1:100
PROJEK NR. PROJECT NO.
TEKENING NR. DRAWING NO.

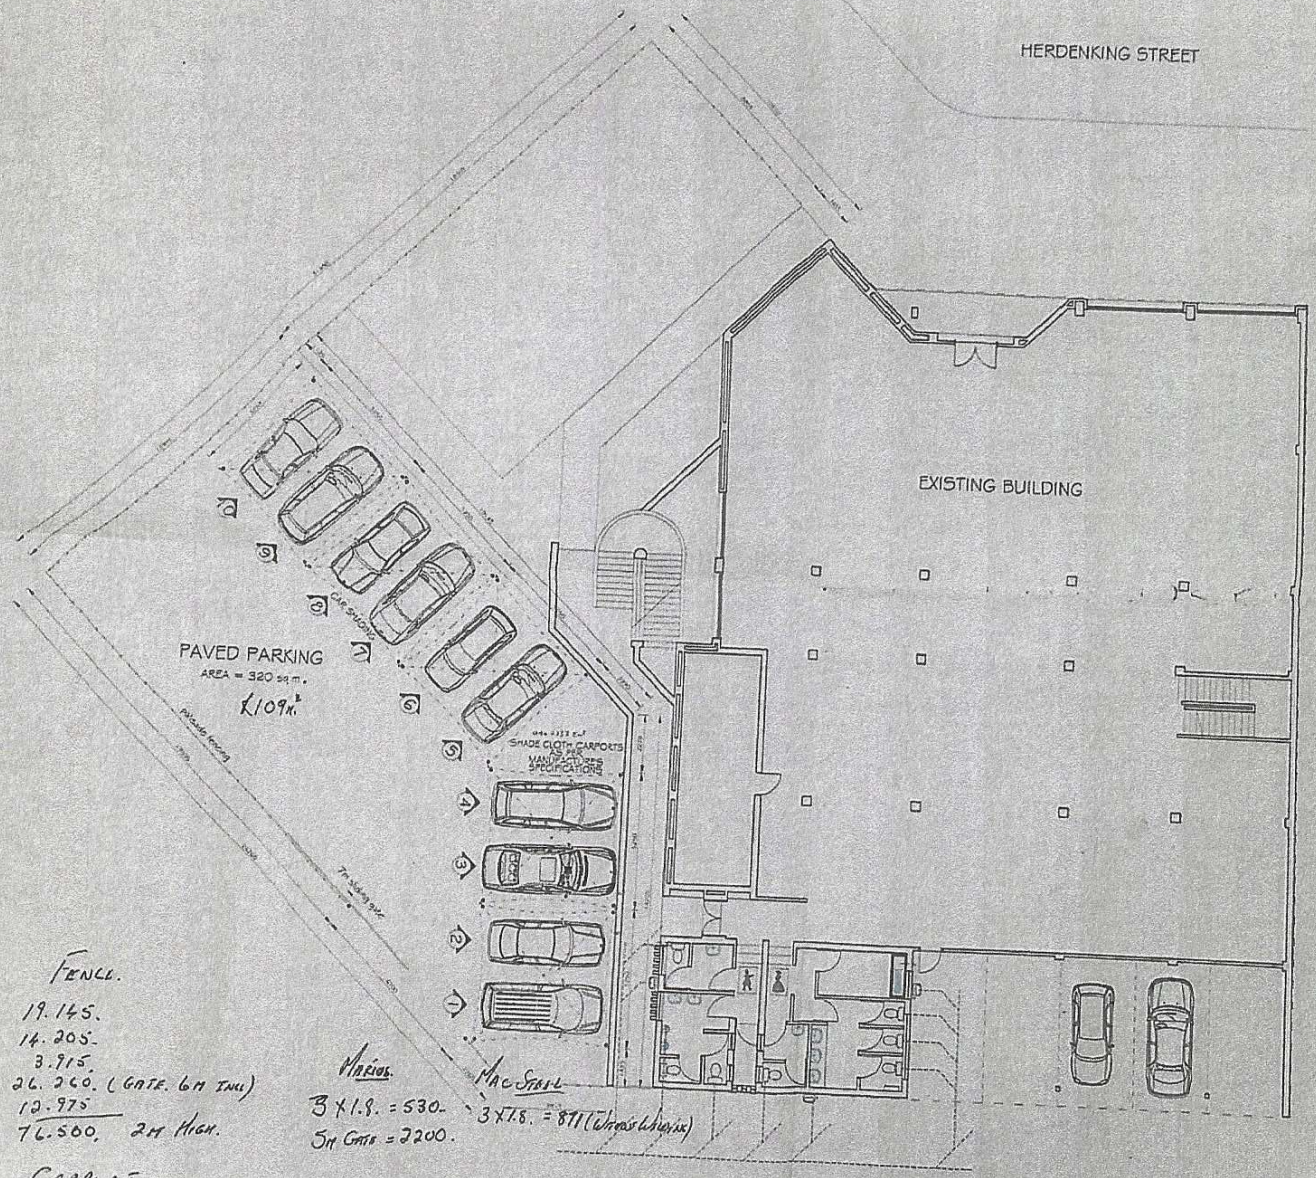

PLAN
SCALE 1 : 100

FENCE.
19.145.
14.205.
3.915.
26.260. (GATE. 6M INC)
12.975
76.500. 2M HIGH.

MARIUS.
3 X 1.9. = 530.
5M GATE = 2200.

MAC STEEL
3 X 7.6. = 871 (Wrought Ironlook)

CARPORT.
5.2 X 5.2 (DOUBLE) X 5 UNITS.

TYPICAL DETAILS:

NEW CARPORTS FOR:
DATE: MARCH 2010
PLOT
STREET HERDENKING STR
SUBURB VERONIA CENTRAL
TOWN VERONIA
DRAWN BY
DRAWING NO: 01

PROFESSIONAL SENIOR ARCHITECTURAL TECHNOLOGIST