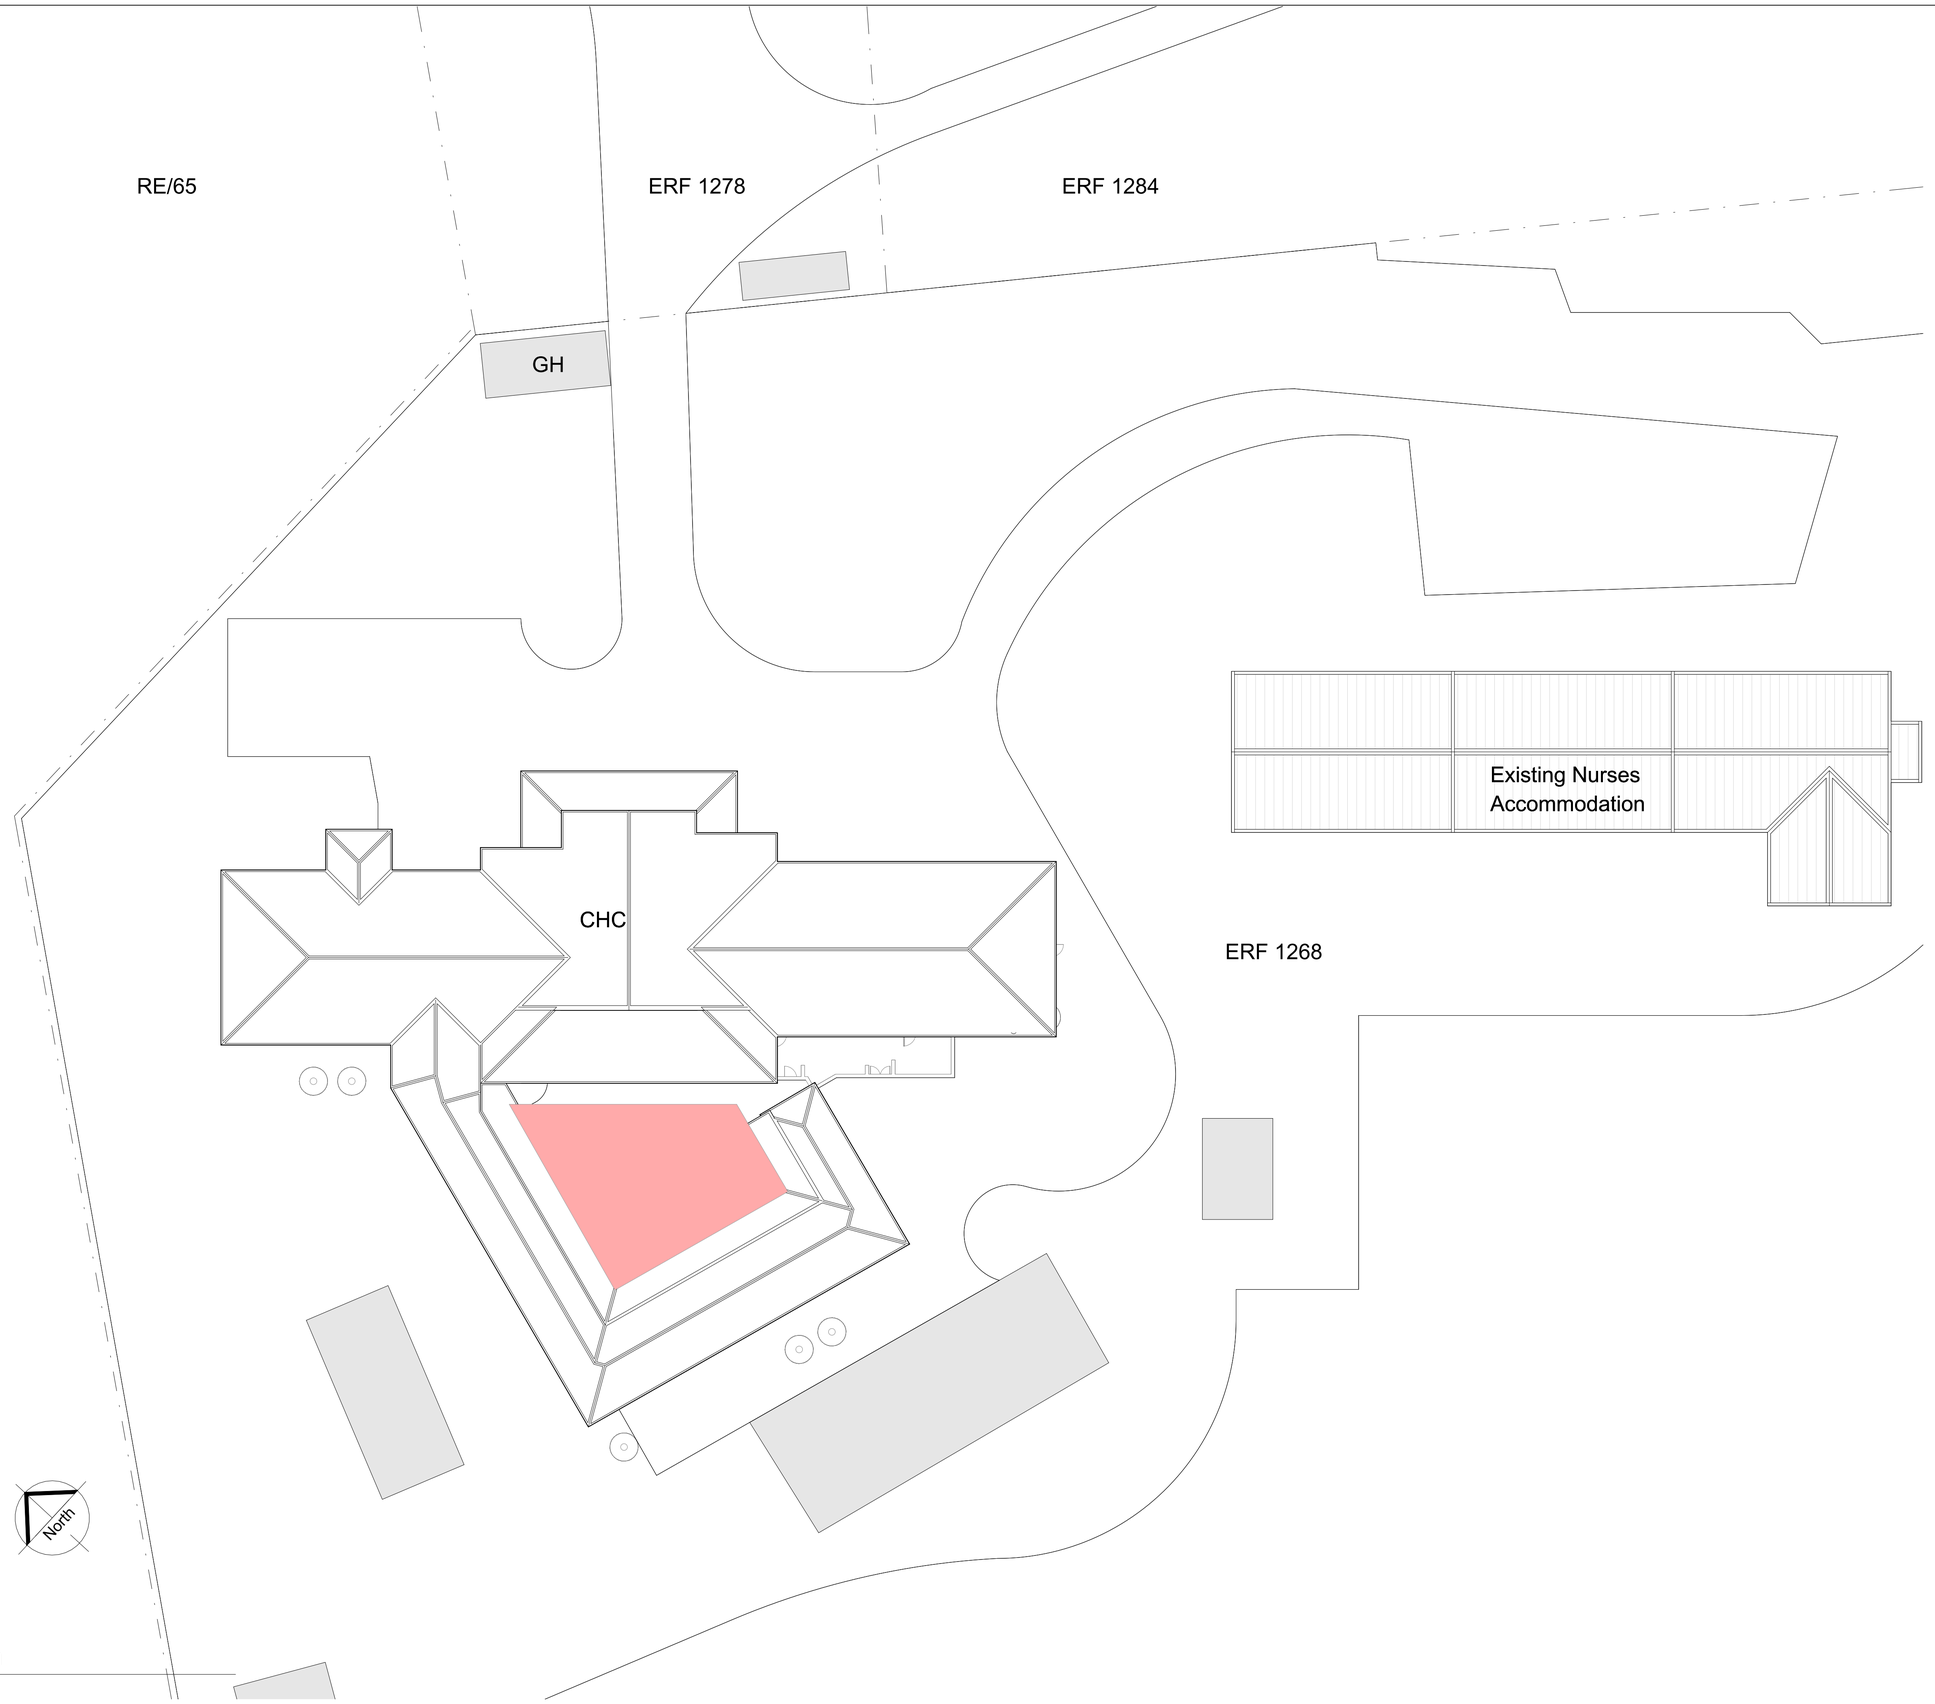

1 Site Plan
1 : 200

The design and content of this drawing is the property of
Osmond Lange Architects and the copyright thereof is reserved by them.

GENERAL NOTE

A. CONSULTANT / STRUCTURAL NOTES

1. ALL STRUCTURAL, ELECTRICAL, CIVIL AND LANDSCAPING QUERIES ARE TO BE REFERRED TO THE RELEVANT CONSULTANTS DRAWINGS, SPECIFICATIONS AND DETAILS
2. ALL PLUMBING QUERIES ARE TO BE REFERRED TO THE RELEVANT SPECIALIST CONSULTANTS DRAWINGS, SPECIFICATIONS AND DETAILS
3. ALL CONCRETE, COLUMNS AND STRUCTURAL QUERIES ARE TO BE REFERRED TO PR. STRUCTURAL ENGINEER'S DRAWINGS, SPECIFICATIONS AND DETAILS
4. ALL EXTERNAL / INTERNAL WALLS REQUIRING BRACING / STIFFENING ARE TO BE CONSTRUCTED IN ACCORDANCE WITH PR. STRUCTURAL ENGINEER'S DRAWINGS, SPECIFICATIONS AND DETAILS.
5. ALL SPECIFICATIONS WITH REGARD TO FIRE REGULATIONS, TO BE REFERRED TO CONSULTANTS DRAWINGS, SPECIFICATIONS AND DETAILS.
6. ALL DESIGN AND CONSTRUCTION TO COMPLY WITH THE RELEVANT SANS REGULATIONS.
7. ANY DISCREPANCY IN THE DRAWINGS, DIMENSIONS & SPECIFICATIONS TO BE BROUGHT TO THE ATTENTION OF THE CONSULTANT AND ARCHITECT PRIOR TO ANY WORK BEING PUT IN HAND.
8. ONLY FIGURED DIMENSIONS TO BE FOLLOWED - SCALED DIMENSIONS OF DRAWINGS WILL NOT BE PERMITTED

B. CONTRACTOR NOTES

1. CONTRACTOR SHALL RECONFIRM ALL SALIENT LEVELS WITH MUNICIPALITY PRIOR TO COMMENCEMENT OF WORK.
2. THE CONTRACTOR SHALL BE RESPONSIBLE FOR THE CO-ORDINATION OF ALL SERVICES.
3. THE CONTRACTOR SHALL COMPLY WITH ALL LOCAL AUTHORITY REQUIREMENTS.
4. THE CONTRACTOR SHALL SUBMIT SHOP DRAWINGS FOR MECHANICAL, ELECTRICAL AND PLUMBING SERVICES AND SPECIALISED ITEMS AND INCORPORATE THE DUCTS TO CONCEAL NECESSARY PIPES, CABLES AND CONDUITS, ETC. FOR THE CONSULTANTS APPROVAL PRIOR TO COMMENCEMENT OF WORK.
5. THE CONTRACTOR SHALL INSPECT THE SITE PRIOR TO ANY WORK BEING PUT IN HAND AND TAKE INTO CONSIDERATION ALL ASPECTS OF THE WORKS, TO BE CARRIED OUT INCLUDING ANY DEWATERING, IF REQUIRED, THE COSTS OF THE DEWATERING TO BE SUBMITTED PRIOR TO WORK BEING COMMENCED ON SITE.
6. ANY DISCREPENCY IN THE DRAWINGS, DIMENSIONS AND SPECIFICATION TO BE BROUGHT TO THE ATTENTION OF THE CONSULTANT AND ARCHITECT PRIOR TO WORK BEING PUT IN HAND.
7. ALL EQUIPMENT SHALL BE TO THE APPROVAL OF THE LOCAL AUTHORITIES AND COMPLY WITH THE OCCUPATIONAL HEALTH AND SAFETY ACT.
8. ALL DIMENSIONS AND LEVELS ARE TO BE VERIFIED ON SITE PRIOR TO COMMENCING, SETTING OUT, WORKSHOP DRAWINGS OR CONSTRUCTION

No	Date	Revision Description	By

TRIVIRON INFRASTRUCTURE

Province of the EASTERN CAPE HEALTH

Project

Xhora CHC
Roof to Waiting Area

Drawing Title

Site Plan

Date	Issue Date	Drawn	Author
Scale	1 : 200	Checked	Checker
		Approved	Approver

Workstage

Drawing Number: 0001 - A101

Revision

2026/09/12 08:34:53

The design and content of this drawing is the property of
Osmond Lange Architects and the copyright thereof is reserved by them.

GENERAL NOTE

A. CONSULTANT / STRUCTURAL NOTES

1. ALL STRUCTURAL, ELECTRICAL, CIVIL AND LANDSCAPING QUERIES ARE TO BE REFERRED TO THE RELEVANT CONSULTANTS DRAWINGS, SPECIFICATIONS AND DETAILS
2. ALL PLUMBING QUERIES ARE TO BE REFERRED TO THE RELEVANT SPECIALIST CONSULTANTS DRAWINGS, SPECIFICATIONS AND DETAILS
3. ALL CONCRETE, COLUMNS AND STRUCTURAL QUERIES ARE TO BE REFERRED TO PR. STRUCTURAL ENGINEER'S DRAWINGS, SPECIFICATIONS AND DETAILS
4. ALL EXTERNAL / INTERNAL WALLS REQUIRING BRACING / STIFFENING ARE TO BE CONSTRUCTED IN ACCORDANCE WITH PR. STRUCTURAL ENGINEER'S DRAWINGS, SPECIFICATIONS AND DETAILS.
5. ALL SPECIFICATIONS WITH REGARD TO FIRE REGULATIONS, TO BE REFERRED TO CONSULTANTS DRAWINGS, SPECIFICATIONS AND DETAILS.
6. ALL DESIGN AND CONSTRUCTION TO COMPLY WITH THE RELEVANT SANS REGULATIONS.
7. ANY DISCREPANCY IN THE DRAWINGS, DIMENSIONS & SPECIFICATIONS TO BE BROUGHT TO THE ATTENTION OF THE CONSULTANT AND ARCHITECT PRIOR TO ANY WORK BEING PUT IN HAND.
8. ONLY FIGURED DIMENSIONS TO BE FOLLOWED - SCALED DIMENSIONS OF DRAWINGS WILL NOT BE PERMITTED

B. CONTRACTOR NOTES

1. CONTRACTOR SHALL RECONFIRM ALL SALIENT LEVELS WITH MUNICIPALITY PRIOR TO COMMENCEMENT OF WORK.
2. THE CONTRACTOR SHALL BE RESPONSIBLE FOR THE CO-ORDINATION OF ALL SERVICES.
3. THE CONTRACTOR SHALL COMPLY WITH ALL LOCAL AUTHORITY REQUIREMENTS.
4. THE CONTRACTOR SHALL SUBMIT SHOP DRAWINGS FOR MECHANICAL, ELECTRICAL AND PLUMBING SERVICES AND SPECIALISED ITEMS AND INCORPORATE THE DUCTS TO CONCEAL NECESSARY PIPES, CABLES AND CONDUITS, ETC. FOR THE CONSULTANTS APPROVAL PRIOR TO COMMENCEMENT OF WORK.
5. THE CONTRACTOR SHALL INSPECT THE SITE PRIOR TO ANY WORK BEING PUT IN HAND AND TAKE INTO CONSIDERATION ALL ASPECTS OF THE WORKS, TO BE CARRIED OUT INCLUDING ANY DEWATERING, IF REQUIRED, THE COSTS OF THE DEWATERING TO BE SUBMITTED PRIOR TO WORK BEING COMMENCED ON SITE.
6. ANY DISCREPENCY IN THE DRAWINGS, DIMENSIONS AND SPECIFICATION TO BE BROUGHT TO THE ATTENTION OF THE CONSULTANT AND ARCHITECT PRIOR TO WORK BEING PUT IN HAND.
7. ALL EQUIPMENT SHALL BE TO THE APPROVAL OF THE LOCAL AUTHORITIES AND COMPLY WITH THE OCCUPATIONAL HEALTH AND SAFETY ACT.
8. ALL DIMENSIONS AND LEVELS ARE TO BE VERIFIED ON SITE PRIOR TO COMMENCING, SETTING OUT, WORKSHOP DRAWINGS OR CONSTRUCTION

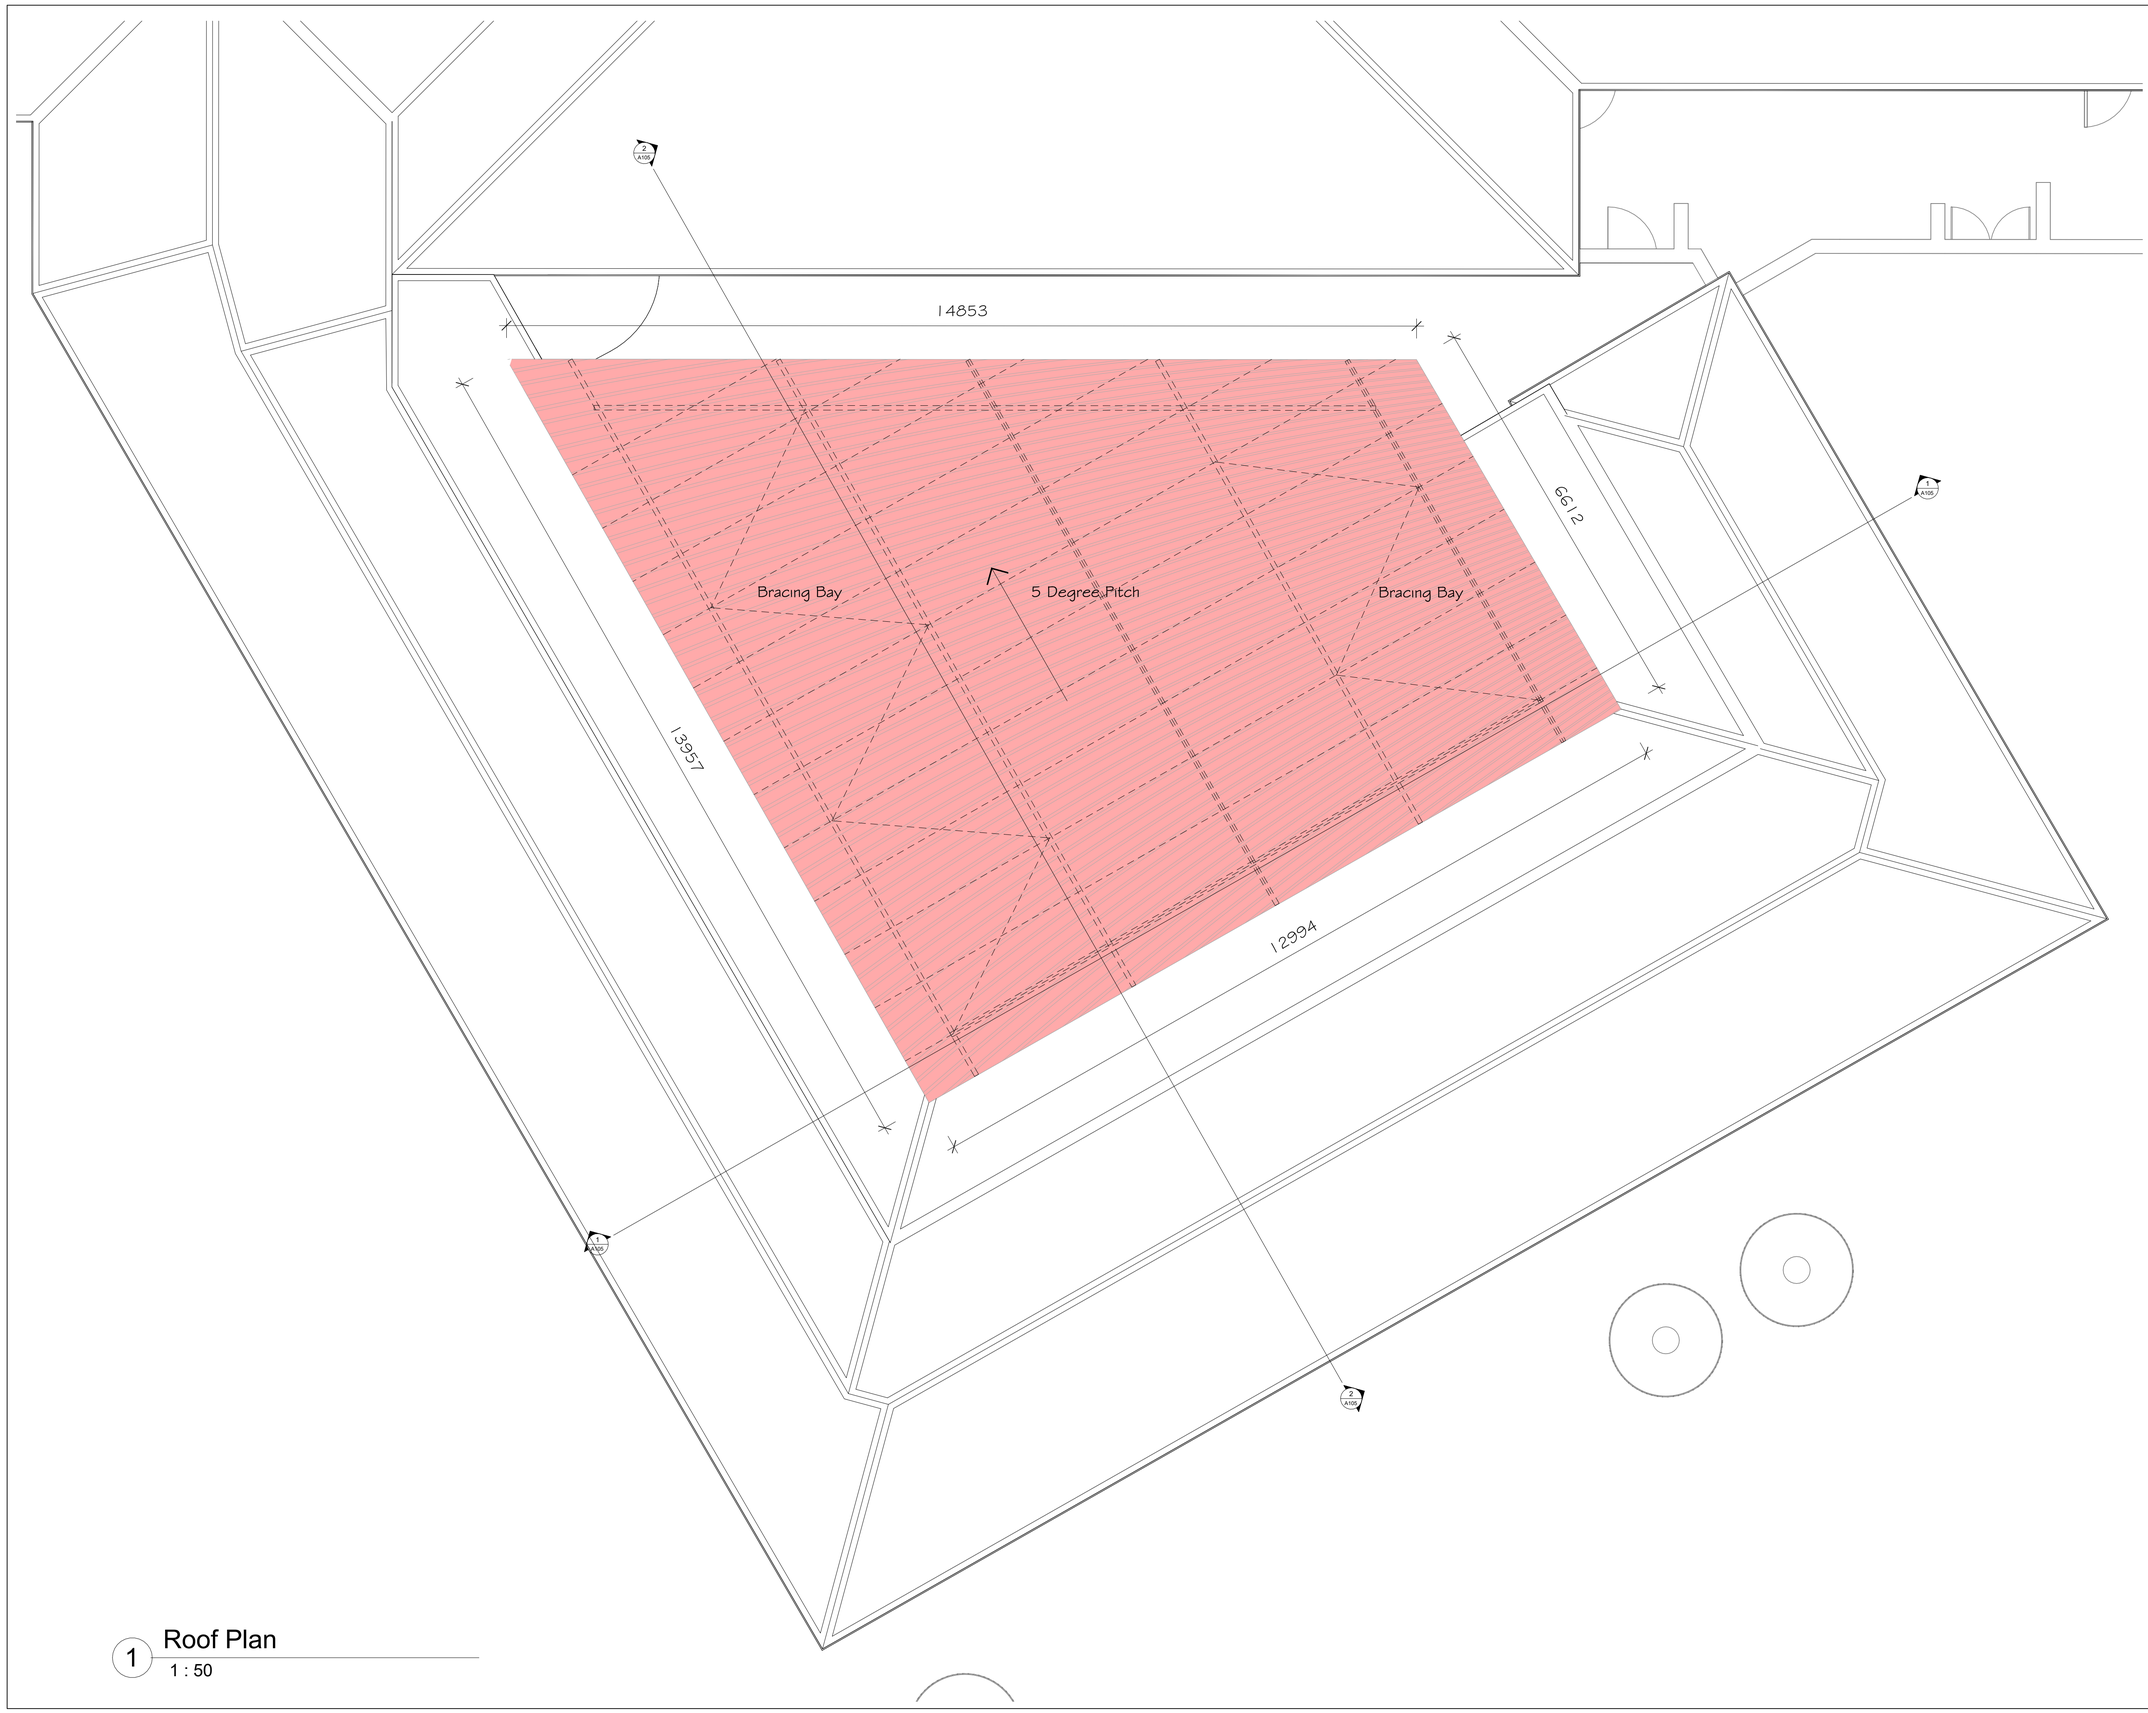

1 Roof Plan
1 : 50

No	Date	Revision Description	By

TRIYIRON INFRASTRUCTURE

Province of the EASTERN CAPE HEALTH

Project

Xhora CHC
Roof to Waiting Area

Drawing Title

Roof Plan

Date		Drawn	Author
	Issue Date	Checked	Checker
Scale	1 : 50	Approved	Approver

Workstage

Drawing Number: 0001 - A102

Revision

2026/08/12 16:07:47

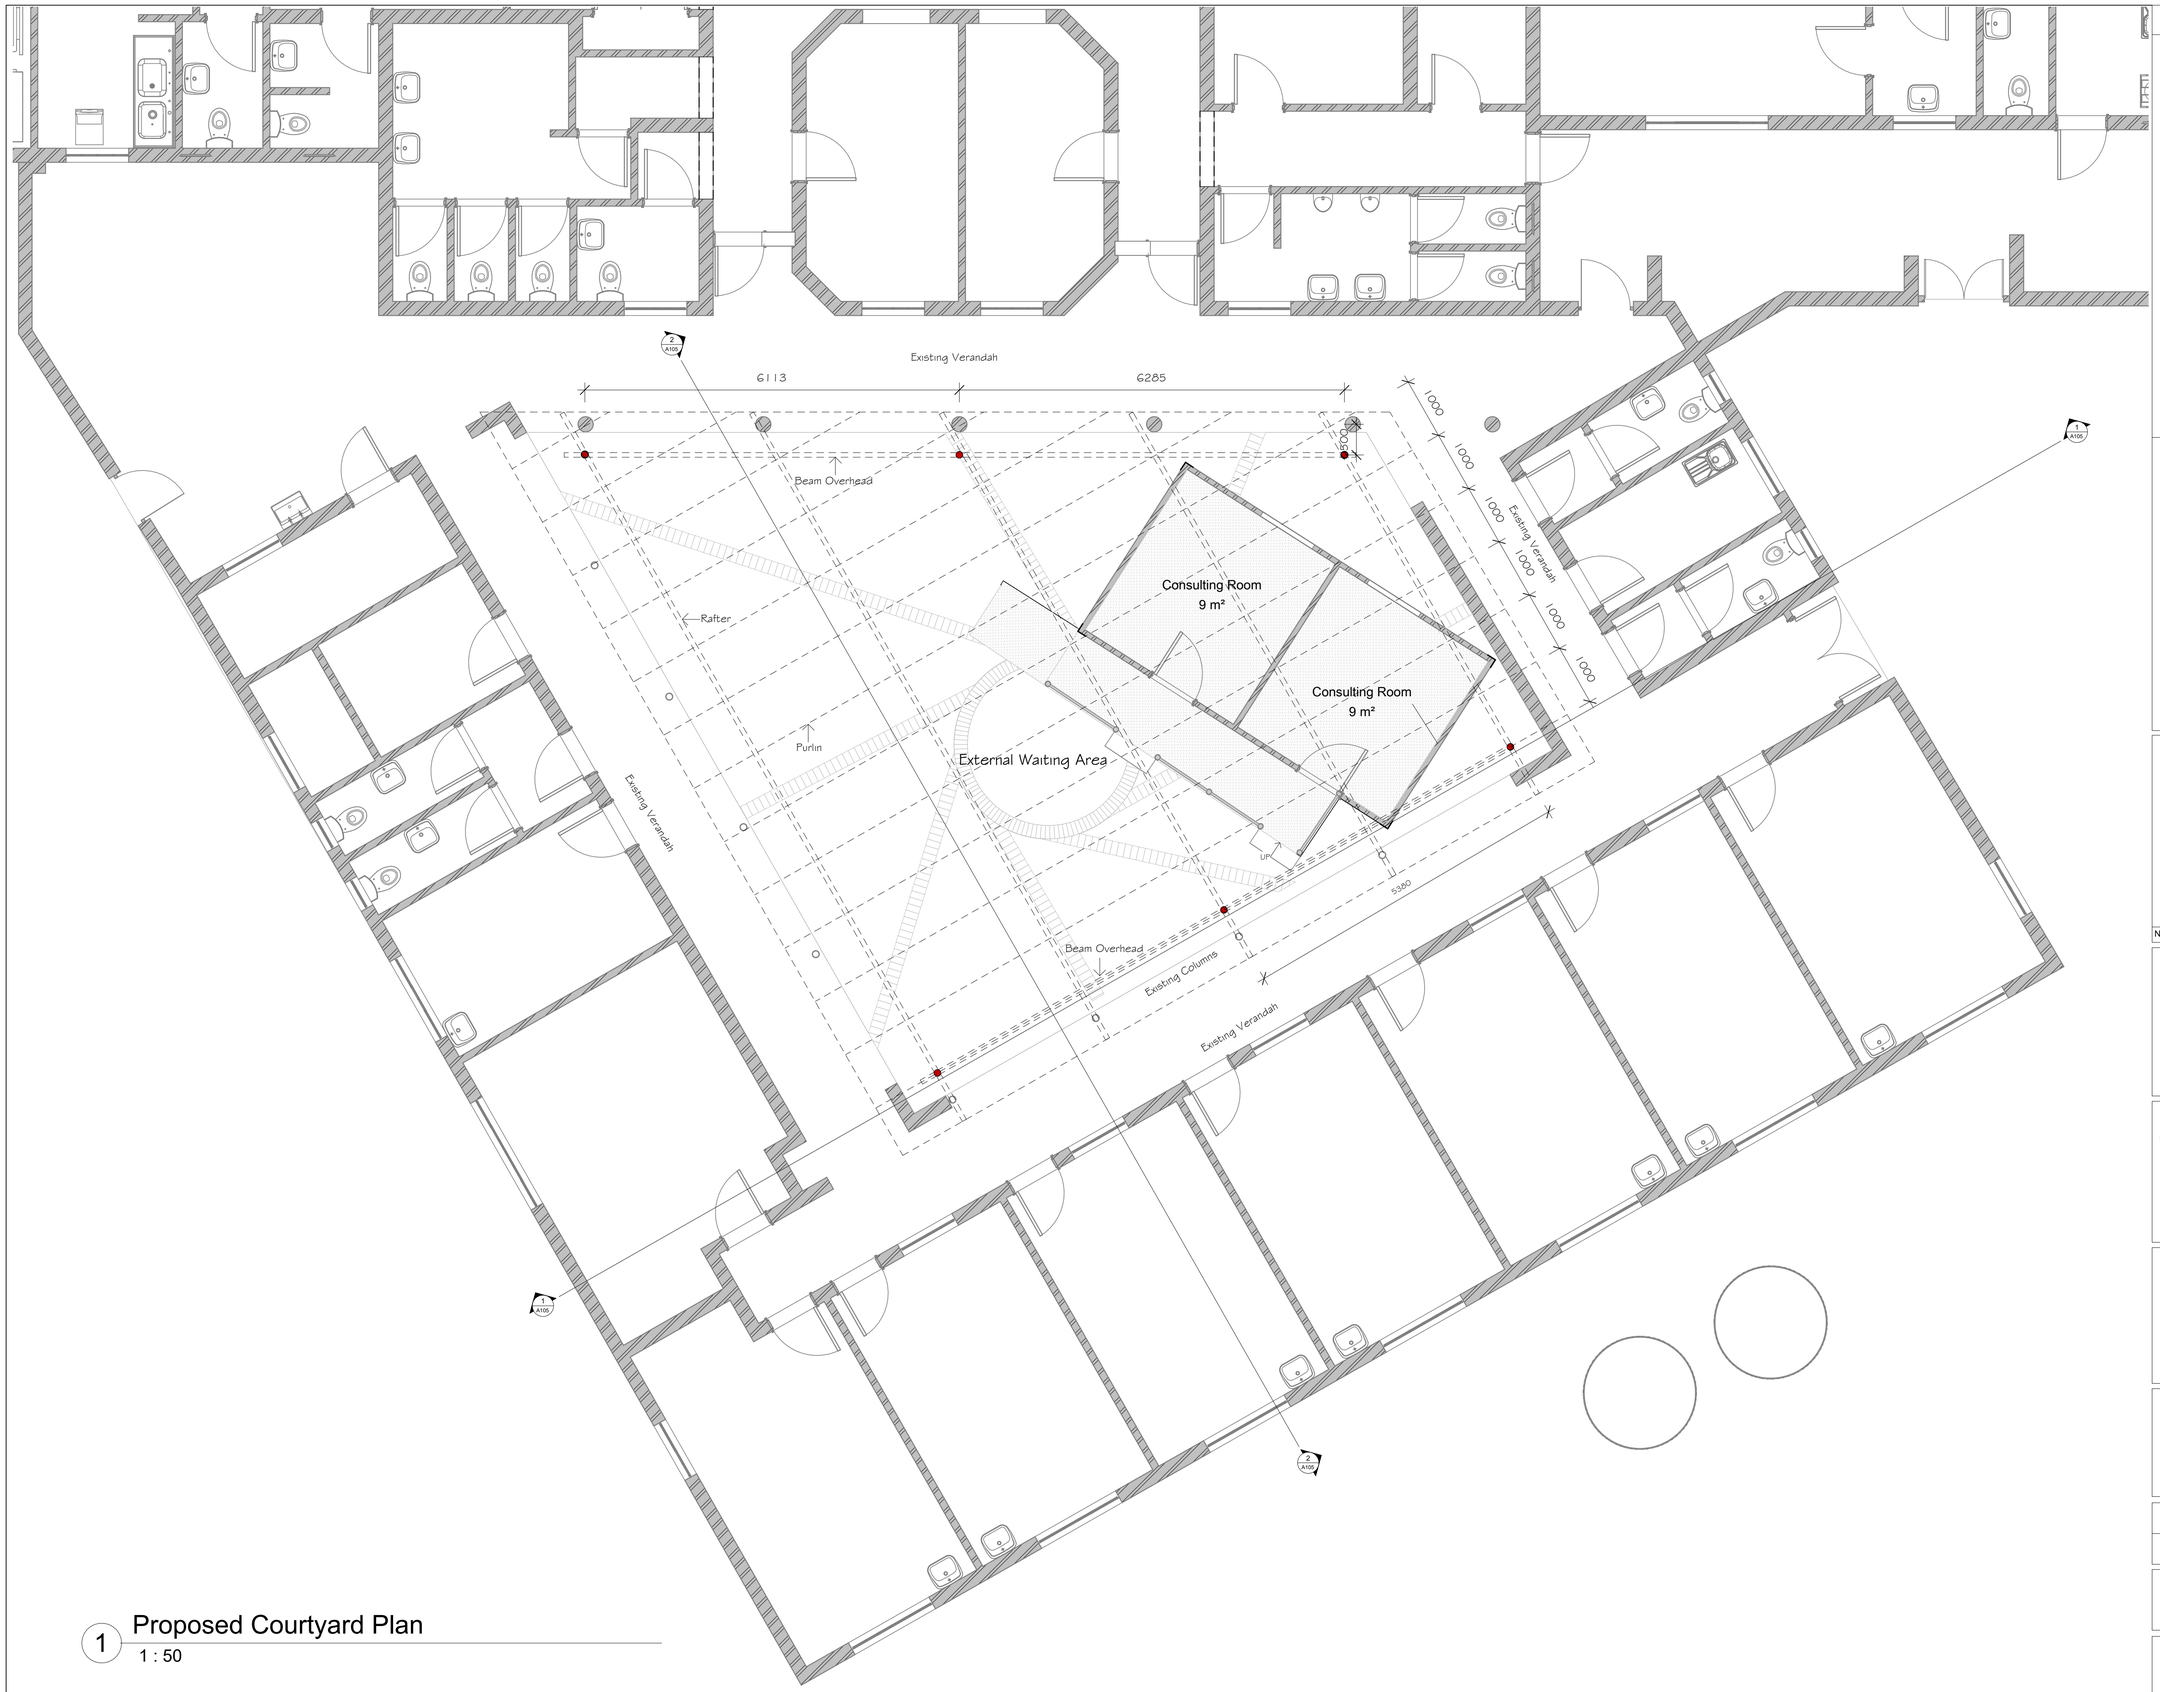

1 Proposed Courtyard Plan
1 : 50

The design and content of this drawing is the property of
Osmond Lange Architects and the copyright thereof is reserved by them.

GENERAL NOTE

A. CONSULTANT / STRUCTURAL NOTES

1. ALL STRUCTURAL, ELECTRICAL, CIVIL AND LANDSCAPING QUERIES ARE TO BE REFERRED TO THE RELEVANT CONSULTANTS DRAWINGS, SPECIFICATIONS AND DETAILS
2. ALL PLUMBING QUERIES ARE TO BE REFERRED TO THE RELEVANT SPECIALIST CONSULTANTS DRAWINGS, SPECIFICATIONS AND DETAILS
3. ALL CONCRETE, COLUMNS AND STRUCTURAL QUERIES ARE TO BE REFERRED TO PR. STRUCTURAL ENGINEER'S DRAWINGS, SPECIFICATIONS AND DETAILS
4. ALL EXTERNAL / INTERNAL WALLS REQUIRING BRACING / STIFFENING ARE TO BE CONSTRUCTED IN ACCORDANCE WITH PR. STRUCTURAL ENGINEER'S DRAWINGS, SPECIFICATIONS AND DETAILS.
5. ALL SPECIFICATIONS WITH REGARD TO FIRE REGULATIONS, TO BE REFERRED TO CONSULTANTS DRAWINGS, SPECIFICATIONS AND DETAILS.
6. ALL DESIGN AND CONSTRUCTION TO COMPLY WITH THE RELEVANT SANS REGULATIONS.
7. ANY DISCREPANCY IN THE DRAWINGS, DIMENSIONS & SPECIFICATIONS TO BE BROUGHT TO THE ATTENTION OF THE CONSULTANT AND ARCHITECT PRIOR TO ANY WORK BEING PUT IN HAND.
8. ONLY FIGURED DIMENSIONS TO BE FOLLOWED - SCALED DIMENSIONS OF DRAWINGS WILL NOT BE PERMITTED

B. CONTRACTOR NOTES

1. CONTRACTOR SHALL RECONFIRM ALL SALIENT LEVELS WITH MUNICIPALITY PRIOR TO COMMENCEMENT OF WORK.
2. THE CONTRACTOR SHALL BE RESPONSIBLE FOR THE CO-ORDINATION OF ALL SERVICES.
3. THE CONTRACTOR SHALL COMPLY WITH ALL LOCAL AUTHORITY REQUIREMENTS.
4. THE CONTRACTOR SHALL SUBMIT SHOP DRAWINGS FOR MECHANICAL, ELECTRICAL AND PLUMBING SERVICES AND SPECIALISED ITEMS AND INCORPORATE THE DUCTS TO CONCEAL NECESSARY PIPES, CABLES AND CONDUITS, ETC. FOR THE CONSULTANTS APPROVAL PRIOR TO COMMENCEMENT OF WORK.
5. THE CONTRACTOR SHALL INSPECT THE SITE PRIOR TO ANY WORK BEING PUT IN HAND AND TAKE INTO CONSIDERATION ALL ASPECTS OF THE WORKS, TO BE CARRIED OUT INCLUDING ANY DEWATERING, IF REQUIRED, THE COSTS OF THE DEWATERING TO BE SUBMITTED PRIOR TO WORK BEING COMMENCED ON SITE.
6. ANY DISCREPENCY IN THE DRAWINGS, DIMENSIONS AND SPECIFICATION TO BE BROUGHT TO THE ATTENTION OF THE CONSULTANT AND ARCHITECT PRIOR TO WORK BEING PUT IN HAND.
7. ALL EQUIPMENT SHALL BE TO THE APPROVAL OF THE LOCAL AUTHORITIES AND COMPLY WITH THE OCCUPATIONAL HEALTH AND SAFETY ACT.
8. ALL DIMENSIONS AND LEVELS ARE TO BE VERIFIED ON SITE PRIOR TO COMMENCING, SETTING OUT, WORKSHOP DRAWINGS OR CONSTRUCTION

No	Date	Revision Description	By

TRIYIRON INFRASTRUCTURE

Province of the EASTERN CAPE HEALTH

Project

Xhora CHC
Roof to Waiting Area

Drawing Title

Proposed Courtyard Plan

Date	Issue Date	Drawn	Author
Scale	1 : 50	Checked	Checker
		Approved	Approver

Workstage

Drawing Number: 0001 - A104

Revision

2026/08/12 08:41:30

The design and content of this drawing is the property of
Osmond Lange Architects and the copyright thereof is reserved by them.

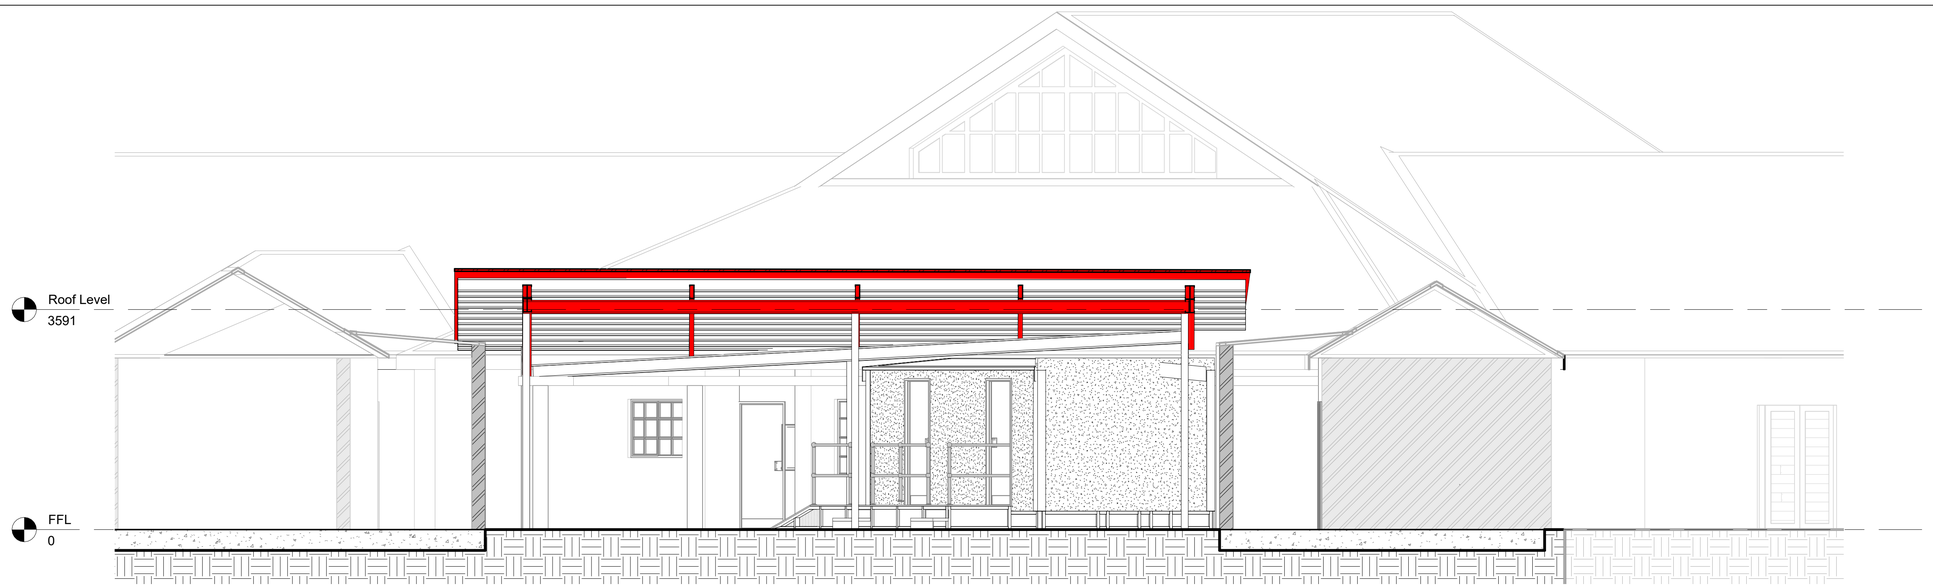

1 Section 1
1 : 50

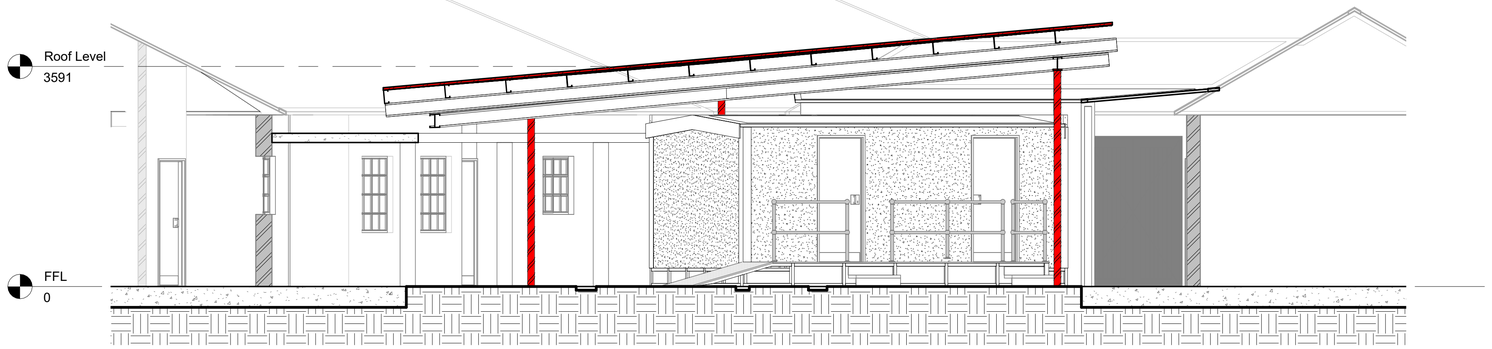

2 Section 2
1 : 50

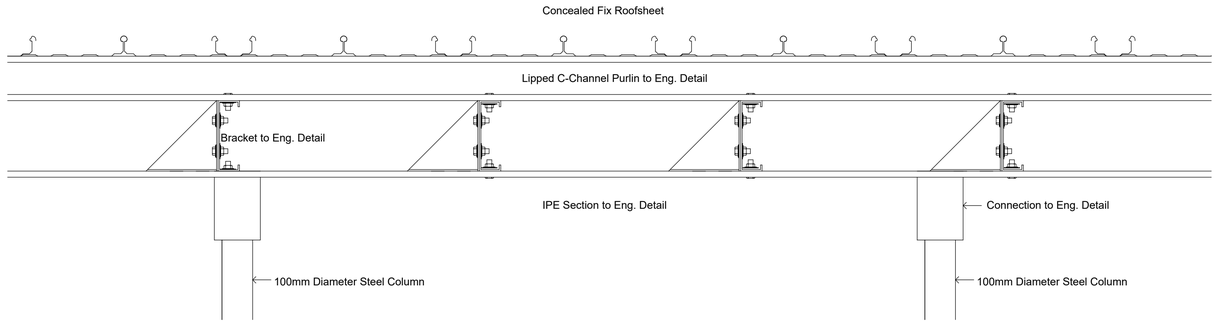

3 Section Detail
1 : 10

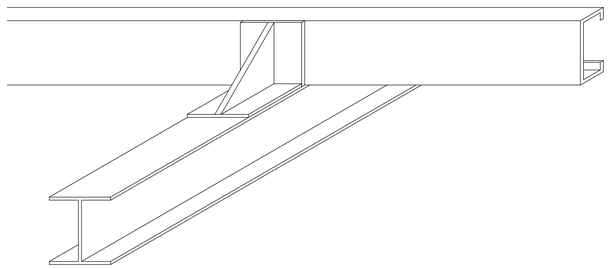

4 3D Detail
1 : 10

GENERAL NOTE

A. CONSULTANT / STRUCTURAL NOTES

1. ALL STRUCTURAL, ELECTRICAL, CIVIL AND LANDSCAPING QUERIES ARE TO BE REFERRED TO THE RELEVANT CONSULTANTS DRAWINGS, SPECIFICATIONS AND DETAILS
2. ALL PLUMBING QUERIES ARE TO BE REFERRED TO THE RELEVANT SPECIALIST CONSULTANTS DRAWINGS, SPECIFICATIONS AND DETAILS
3. ALL CONCRETE, COLUMNS AND STRUCTURAL QUERIES ARE TO BE REFERRED TO PR. STRUCTURAL ENGINEER'S DRAWINGS, SPECIFICATIONS AND DETAILS
4. ALL EXTERNAL / INTERNAL WALLS REQUIRING BRACING / STIFFENING ARE TO BE CONSTRUCTED IN ACCORDANCE WITH PR. STRUCTURAL ENGINEER'S DRAWINGS, SPECIFICATIONS AND DETAILS.
5. ALL SPECIFICATIONS WITH REGARD TO FIRE REGULATIONS, TO BE REFERRED TO CONSULTANTS DRAWINGS, SPECIFICATIONS AND DETAILS.
6. ALL DESIGN AND CONSTRUCTION TO COMPLY WITH THE RELEVANT SANS REGULATIONS.
7. ANY DISCREPANCY IN THE DRAWINGS, DIMENSIONS & SPECIFICATIONS TO BE BROUGHT TO THE ATTENTION OF THE CONSULTANT AND ARCHITECT PRIOR TO ANY WORK BEING PUT IN HAND.
8. ONLY FIGURED DIMENSIONS TO BE FOLLOWED - SCALED DIMENSIONS OF DRAWINGS WILL NOT BE PERMITTED

B. CONTRACTOR NOTES

1. CONTRACTOR SHALL RECONFIRM ALL SALIENT LEVELS WITH MUNICIPALITY PRIOR TO COMMENCEMENT OF WORK.
2. THE CONTRACTOR SHALL BE RESPONSIBLE FOR THE CO-ORDINATION OF ALL SERVICES.
3. THE CONTRACTOR SHALL COMPLY WITH ALL LOCAL AUTHORITY REQUIREMENTS.
4. THE CONTRACTOR SHALL SUBMIT SHOP DRAWINGS FOR MECHANICAL, ELECTRICAL AND PLUMBING SERVICES AND SPECIALISED ITEMS AND INCORPORATE THE DUCTS TO CONCEAL NECESSARY PIPES, CABLES AND CONDUITS, ETC. FOR THE CONSULTANTS APPROVAL PRIOR TO COMMENCEMENT OF WORK.
5. THE CONTRACTOR SHALL INSPECT THE SITE PRIOR TO ANY WORK BEING PUT IN HAND AND TAKE INTO CONSIDERATION ALL ASPECTS OF THE WORKS, TO BE CARRIED OUT INCLUDING ANY DEWATERING, IF REQUIRED. THE COSTS OF THE DEWATERING TO BE SUBMITTED PRIOR TO WORK BEING COMMENCED ON SITE.
6. ANY DISCREPENCY IN THE DRAWINGS, DIMENSIONS AND SPECIFICATION TO BE BROUGHT TO THE ATTENTION OF THE CONSULTANT AND ARCHITECT PRIOR TO WORK BEING PUT IN HAND.
7. ALL EQUIPMENT SHALL BE TO THE APPROVAL OF THE LOCAL AUTHORITIES AND COMPLY WITH THE OCCUPATIONAL HEALTH AND SAFETY ACT.
8. ALL DIMENSIONS AND LEVELS ARE TO BE VERIFIED ON SITE PRIOR TO COMMENCING, SETTING OUT, WORKSHOP DRAWINGS OR CONSTRUCTION

No	Date	Revision Description	By

TRIYRON INFRASTRUCTURE

Province of the EASTERN CAPE HEALTH

Project

Xhora CHC
Roof to Waiting Area

Drawing Title

Sections

Date	Issue Date	Drawn	Author
Scale	As indicated	Checked	Checker
		Approved	Approver

Workstage

Drawing Number: 0001 - A105

Revision

2026/06/12 16:10:02