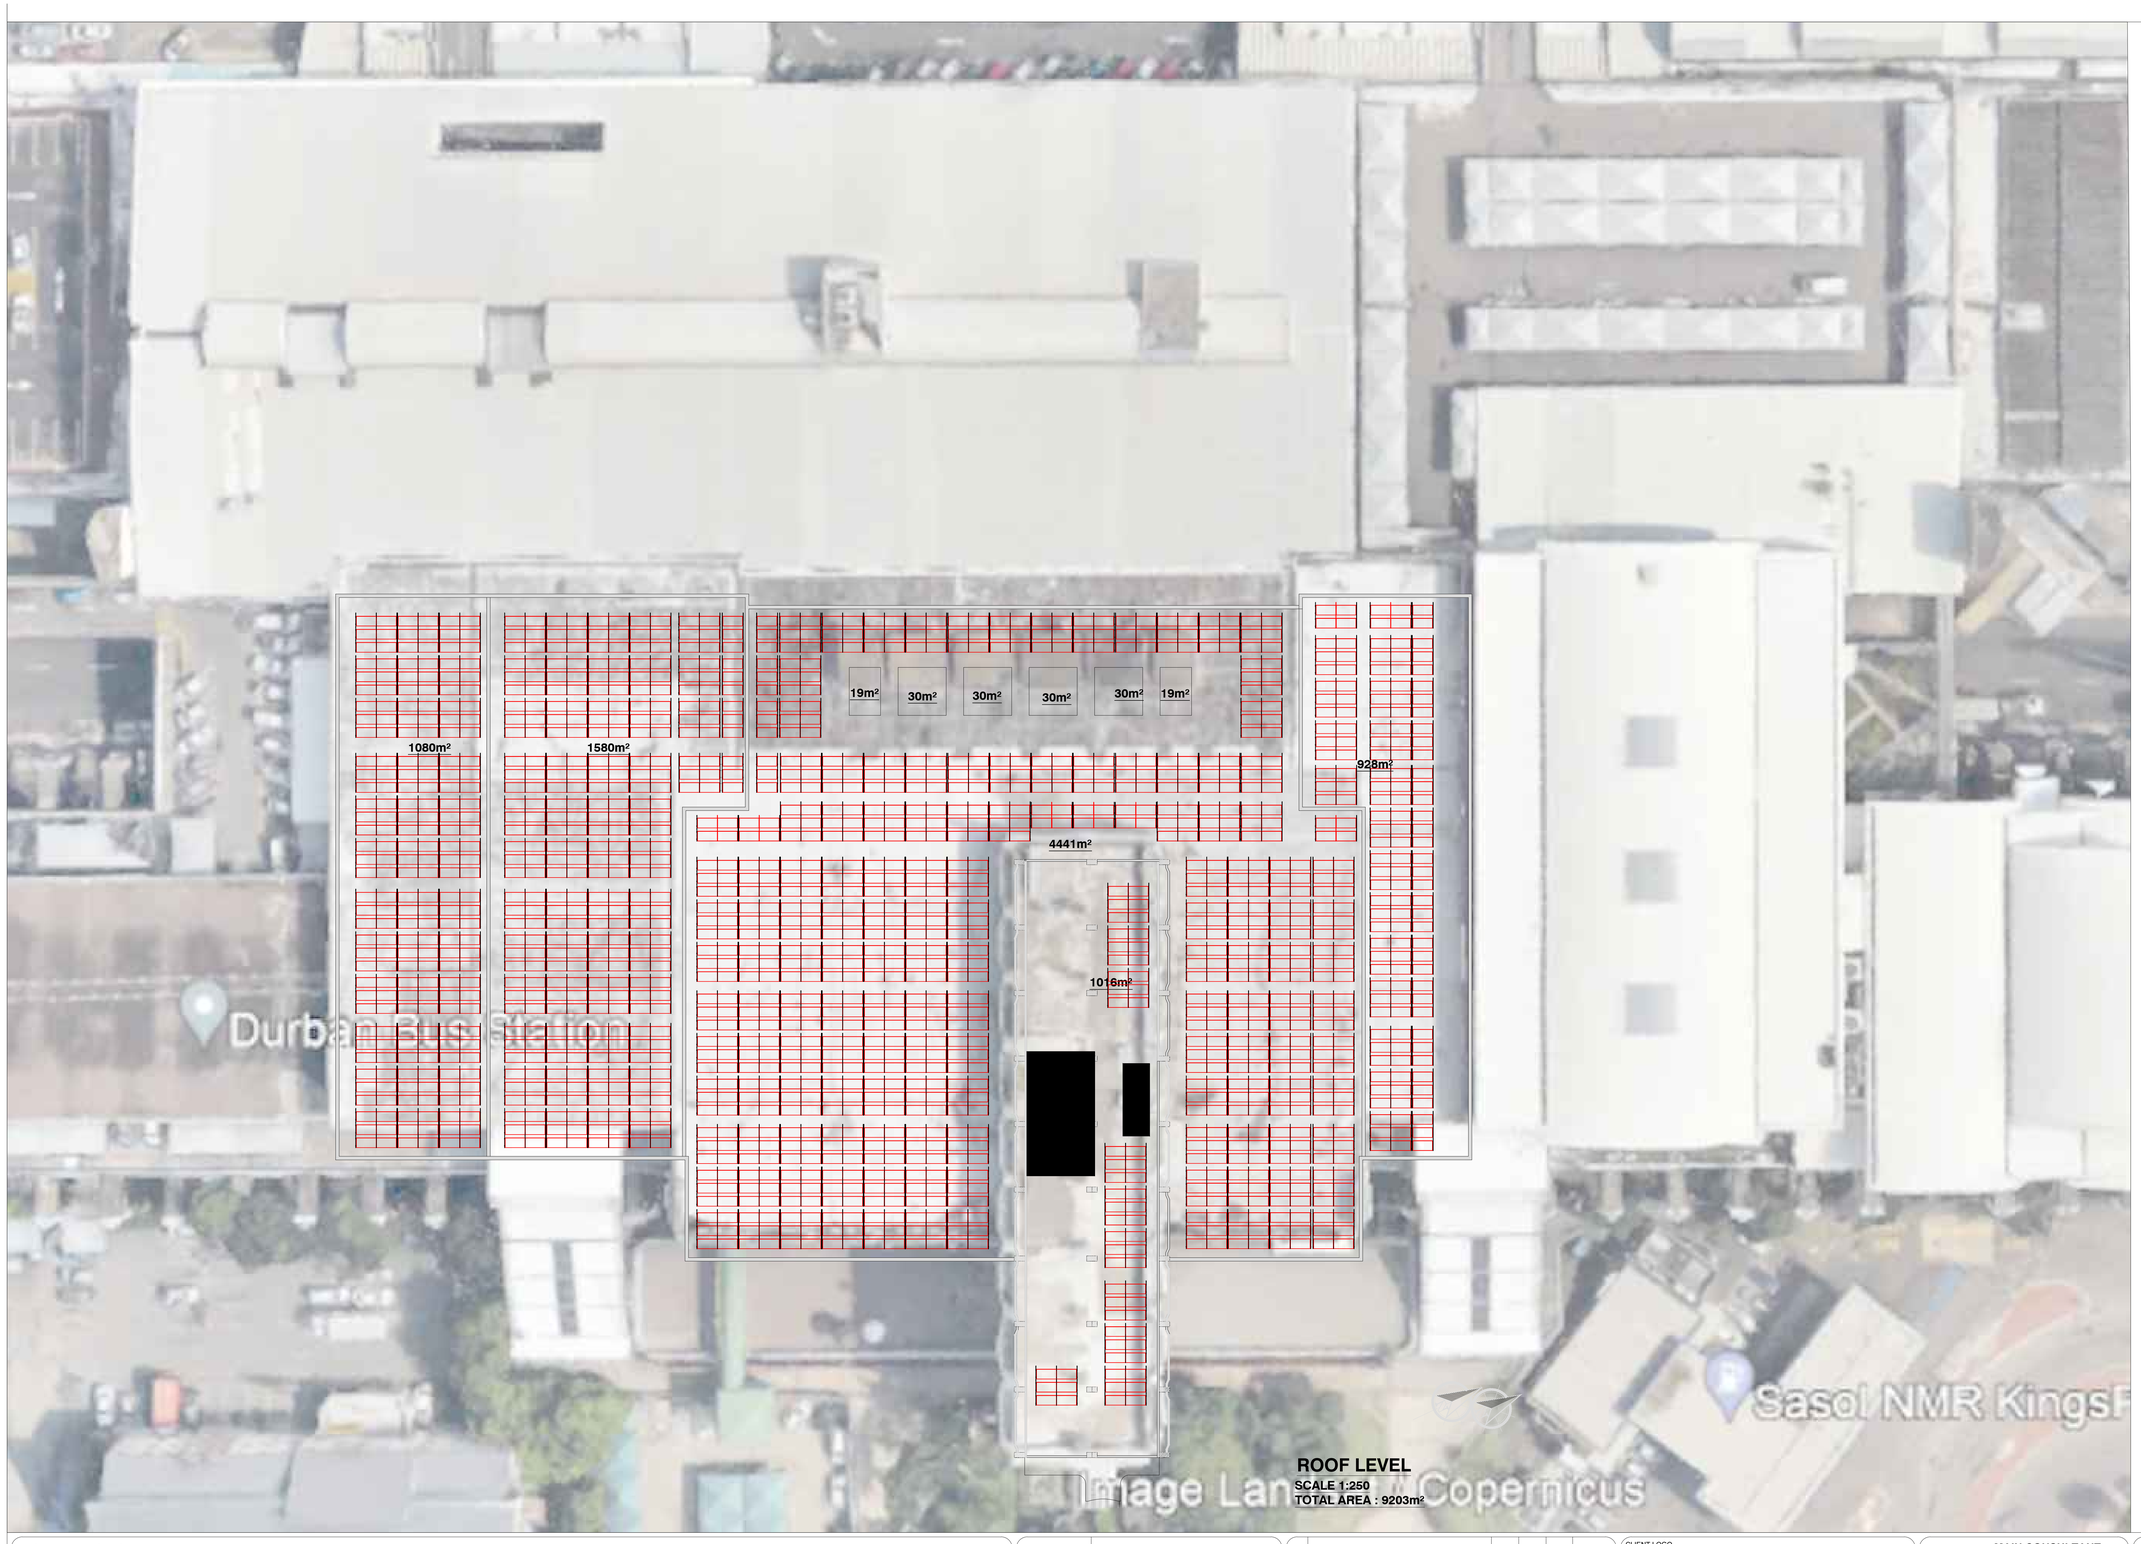

ROOF LEVEL
SCALE 1:250
TOTAL AREA : 9203m²

LEGEND		QTY
	2279mmX1134mmX35mm BIFACIAL SOLAR PANEL WITH BRACKETS - 650W	1540
	OBSTRUCTED AREA	

ROOF LEVEL
SCALE 1:250
TOTAL AREA : 9203m²

GENERAL NOTES:

1. ELECTRICAL INSTALLATIONS TO COMPLY WITH SANS 10142-1 AS AMENDED.

1042-001-3002	SINGLE LINE DIAGRAM
DRAWING NO.	REFERENCE

REFERENCE DRAWINGS

NO.	DESCRIPTION	BY	CHKD	APPD	DATE
2	ISSUED FOR TENDER	LM	MM	TM	05-09-2024
1	ISSUED FOR CLIENT APPROVAL	LM	MM	TM	19-06-2023

REVISIONS / ISSUE AUTHORIZATION

This Documents include all design and information therein is confidential intellectual Property of LODEMANN Holdings. Copyright and all other rights are reserved by LODEMANN Holdings. This Document may only be used for its intended purpose.

CLIENT LOGO

prasa cres
CORPORATE REAL ESTATE SOLUTIONS

CLIENT

TITLE	NAME	DATE

MAIN CONSULTANT

TITLE	NAME	DATE
DRAWN	L. MKHIZE	05-09-2024
CHECKED		
ENG. COORD		
ARCHITECT		
ELEC. ENG.	M. MSOMI	05-09-2024
MECH. ENG.		
STRUCT. ENG.		
CIVIL. ENG.		
INSTRU. ENG.		
PROC. ENG.		

APPROVED BY

NAME	T. MBATHA	DATE
SIGNATURE		05-09-2024
REG. NUMBER	2019300645	

EST. 2015
LODEMANN

PV SOLAR PLANT ON ROOFTOP OR GROUND
FOR IDENTIFIED SITES SITUATED IN WESTERN
CAPE, KZN, GAUTENG NORTH AND SOUTH

DURBAN STATION PV SOLAR PLANT ON ROOFTOP

SCALE	DATE	Drawing Number	CLIENT Drawing Number	Rev.	Sheet size	Status.
1:250	24-05-23	1040-005-05-3000		2	A0	ISSUED FOR TENDER