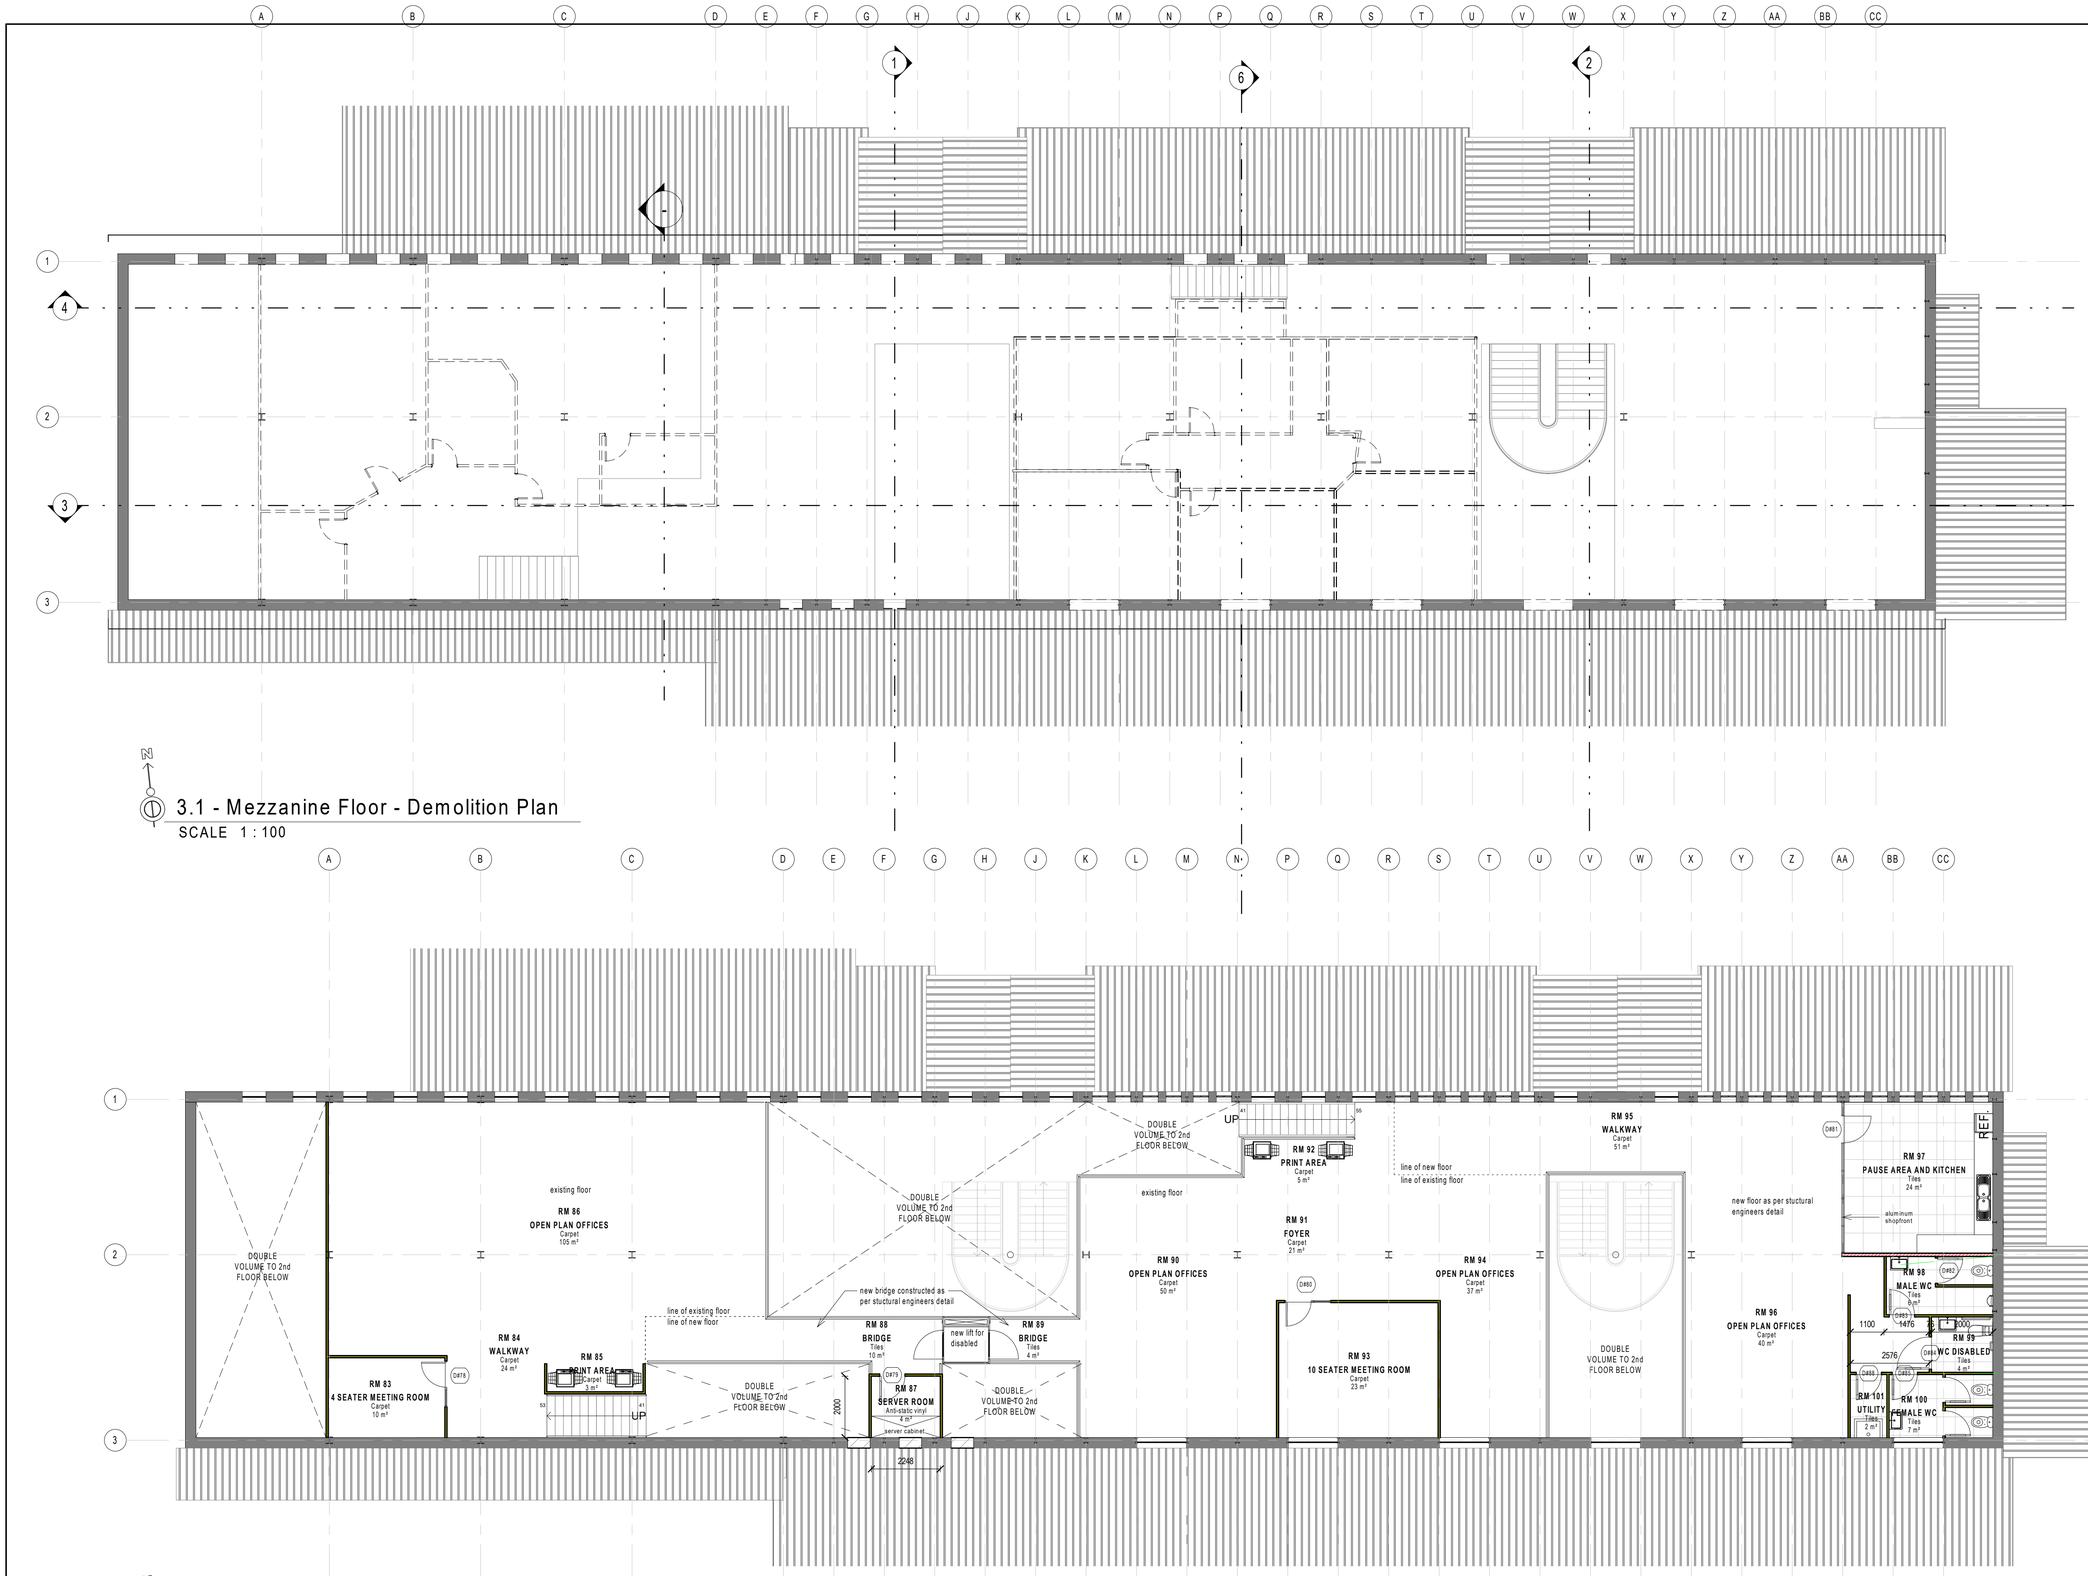


NOTES:

COPYRIGHT AND RIGHT OF REPRODUCTION OF THIS DRAWING IS RESERVED BY THE ARCHITECT.

GENERAL NOTES:

NO	REVISION	DATE

LEMONpebble architects
Suite 109, 1st Floor, The Mills, 66 Carr Street, Newtown, Johannesburg,
P O Box 18813, Actonville, Benoni, 1506.
Tel: +27 11 492 0413 | Fax: +27 11 492 0323

PROJECT
SIMMERPAN SWITCH HOUSE

DRAWING
MEZZANINE FLOOR DEMOLITION PLAN AND FLOOR PLAN

SCALE	DATE	DRAWN	CHECKED
1 : 100	15-10-2018	Author	Checker

PROJECT NUMBER **1706**

DRAWING NUMBER **LPD_1706-WD-MEZ 100**

REVISION