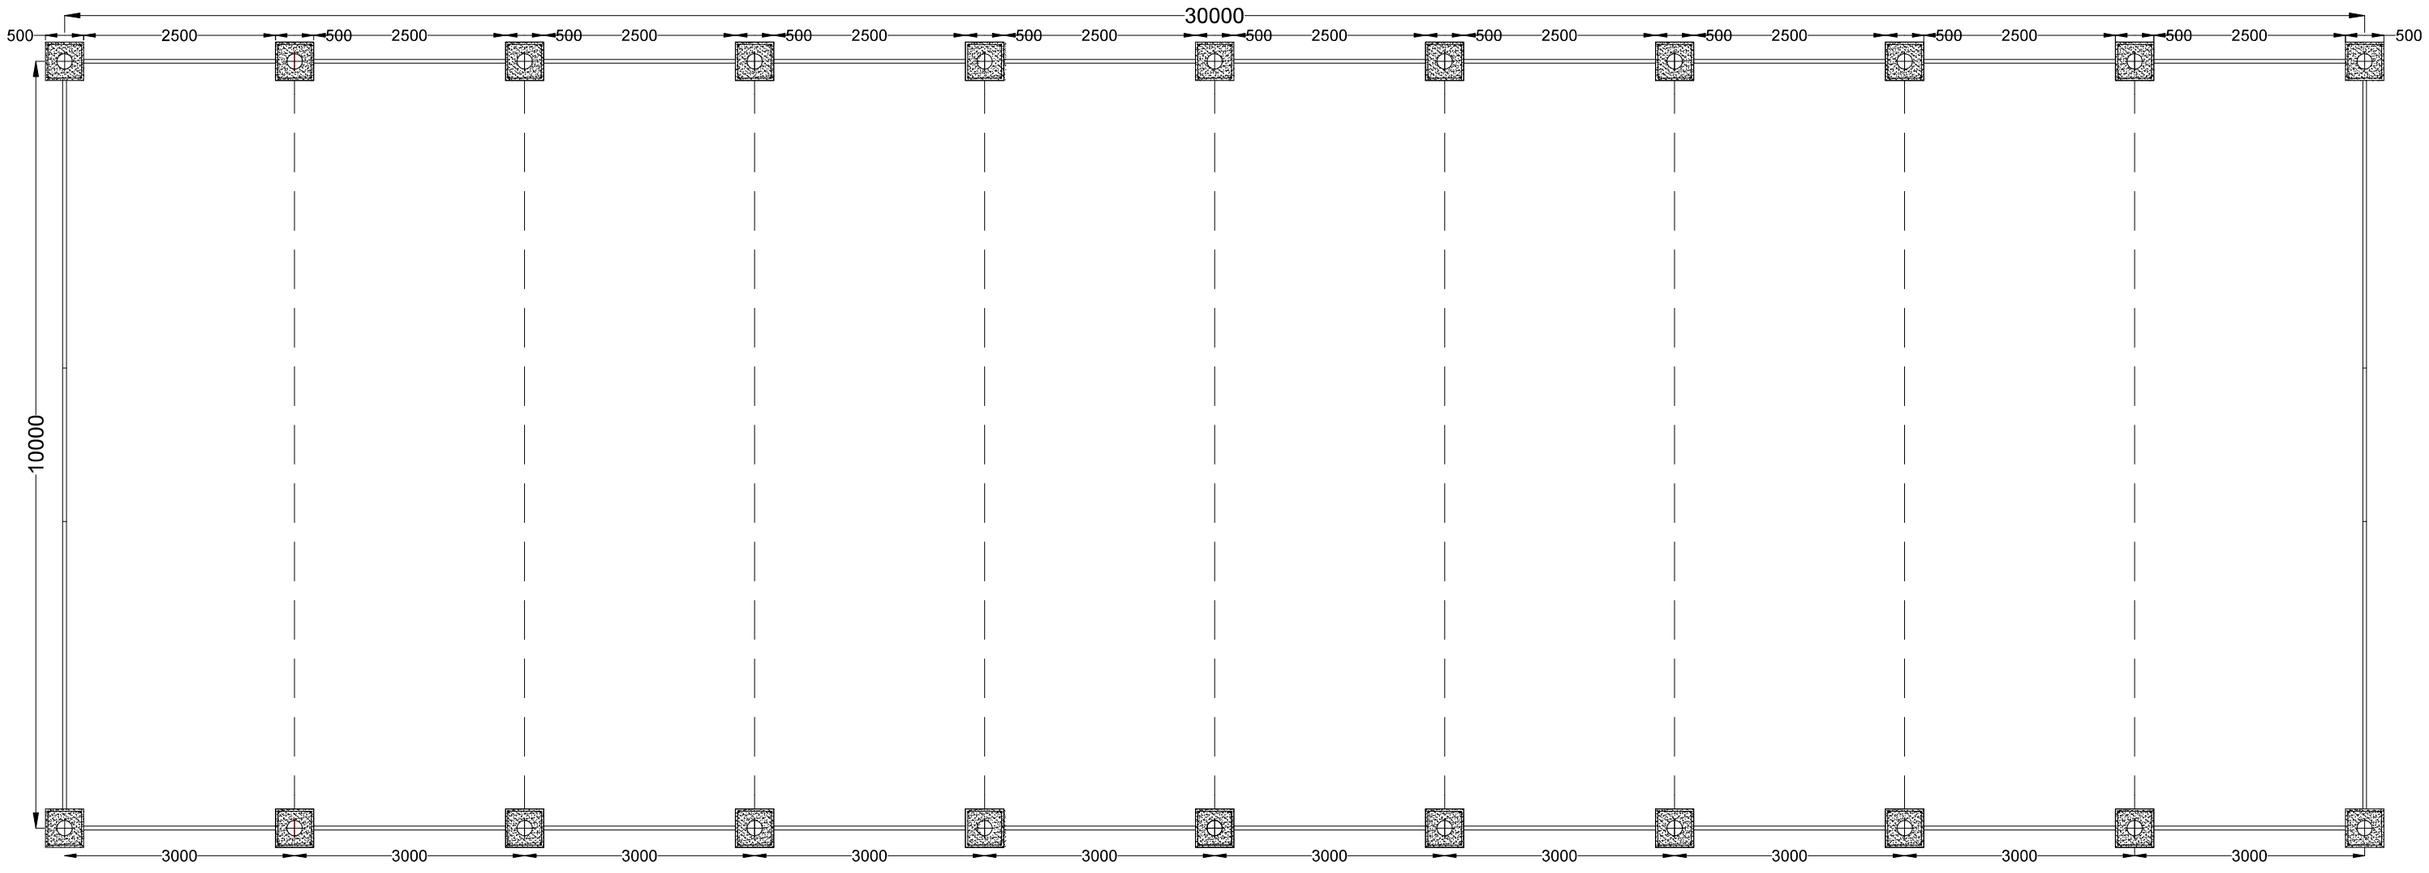


FLOOR PLAN FOR HAIL TUNNEL

SCALE 1:80

No.	All the dimensions are in mm	S KONDLO (CHIEF ENGINEER) - - / - - / 2024 DATE APPROVED	PROVINCE OF THE EASTERN CAPE DEPARTMENT OF RURAL DEVELOPMENT AND AGRARIAN REFORM ENGINEERING SERVICES PRIVATE BAG X15 DOHNE 4930	FLOOR PLAN FOR TUNNEL	DRAWING SCALE NTS	INDEX No. PES - 24/25 - 0017B
1					A3 ORIGINAL	DRAWING No. 10
2						
3						
4						
5						