
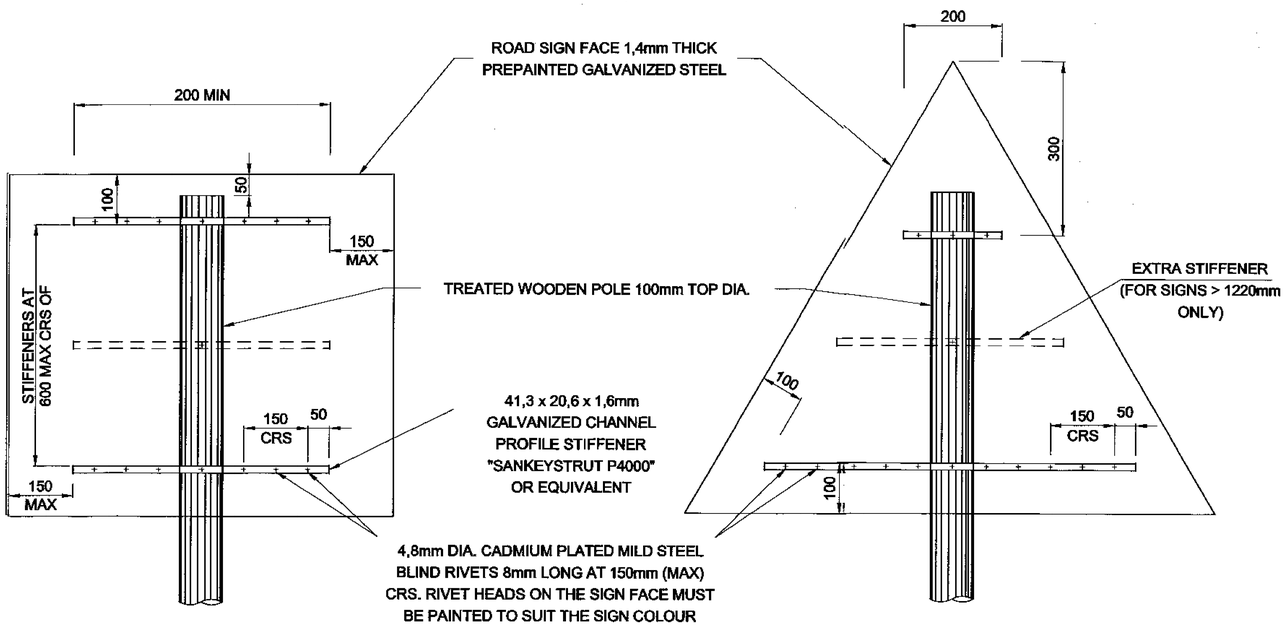



REAR ELEVATION

REAR ELEVATION

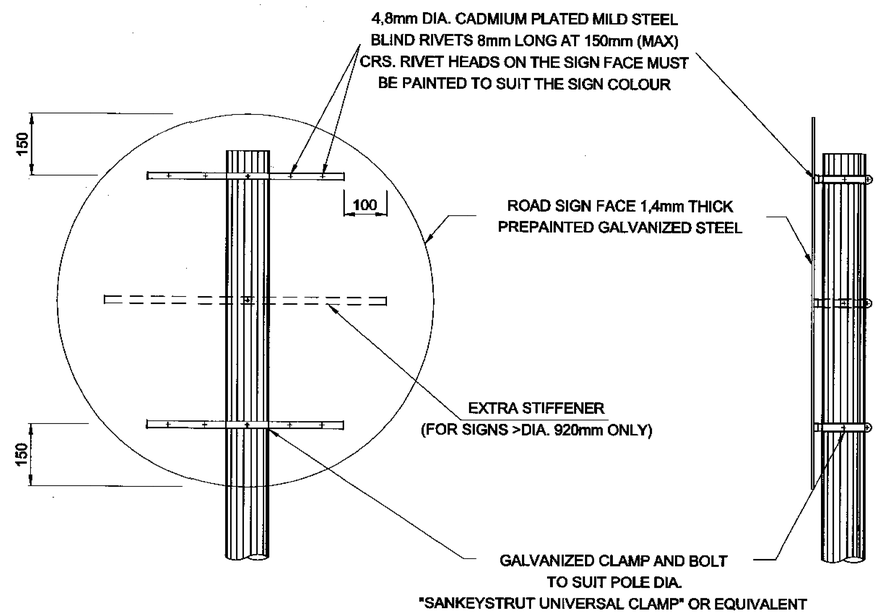

REAR ELEVATION

TYPICAL SIDE ELEVATION

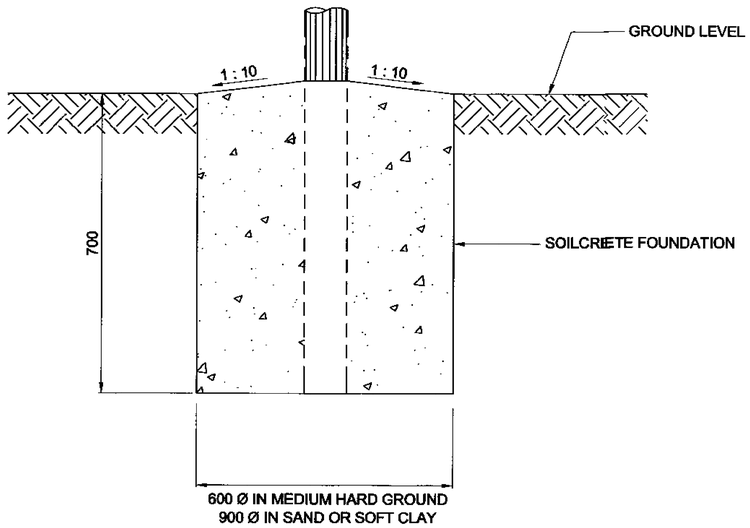

TYPICAL FOUNDATION

NOTES :

THE ROAD SIGN FACES SHALL BE MANUFACTURED AND ERECTED IN ACCORDANCE WITH THE FOLLOWING REQUIREMENTS :

1. DETAILS ON THIS DRAWING ARE APPLICABLE TO ROAD SIGNS SMALLER THAN 1,5m² REQUIRING DOUBLE / SINGLE SUPPORTS.
2. BOLTS, WASHERS AND NUTS SHALL COMPLY WITH THE REQUIREMENTS OF SANS 1700-5-1 AND SHALL BE GALVANISED IN ACCORDANCE WITH THE REQUIREMENTS OF SANS 121 : 2000 (ISO 1461 : 1999).
3. BLIND RIVETS SHALL BE 4.8mm DIA CADMIUM PLATED MILD STEEL.
4. REFERENCE MUST BE MADE TO THE RELEVANT ROAD SIGNS DETAIL DRAWING FOR DETAILS OF THE ROAD SIGN SYMBOLS AND LEGEND FOR EACH INDIVIDUAL SIGN.

FOR TENDER ONLY

No.	DATE	REVISION	CONSULT. ENG.
T01	29/10/2024	ISSUED FOR RETENDER	
T00	28/02/2022	ISSUE FOR TENDER	

CONSTRUCTION RECORD (AS-BUILT)
WORKS CONTRACT ENGINEER
Name :
Prof. Reg. No. :
Date :
SANRAL PROJECT MANAGER
Name :
Date :

DESIGNED BY
NAME
Prof. Reg. No.
CHECKED BY
NAME
Prof. Reg. No.
DRAWN BY
NAME

CONSULTANT APPROVAL
Name :
Prof. Reg. No. :
Date :

HEAD OFFICE
48 Tambotie Avenue
Val de Grace
Pretoria
0184
PO Box 415
Pretoria 0001
South Africa
Tel: (012) 844 8000

SANRAL
SOUTH AFRICAN NATIONAL ROADS AGENCY SOC LTD
BUILDING SOUTH AFRICA THROUGH BETTER ROADS

NORTHERN REGION
38 Ida Street
Menlo Park
Pretoria
0081
Private Bag X17
Lynnwood Ridge
0040
Tel: (012) 426 6200

ACCEPTANCE
THIS ACCEPTANCE IS FOR PROCEDURAL AND ADMINISTRATIVE REVIEW PURPOSES ONLY AND DOES NOT ATTRACT LEGAL LIABILITY OR LIABILITY OF ANY KIND FROM WHATSOEVER CAUSE OR HOWEVER ARISING
for the SA NATIONAL ROADS AGENCY SOC LTD.
Date:

PROJECT DESCRIPTION
FOR TRAINING AND CONSTRUCTION MANAGEMENT SERVICES FOR A COMMUNITY DEVELOPMENT PROJECT TO UPGRADE ACCESS ROADS IN AND NEAR KWAMHLANGA TOWNSHIP – MPUMALANGA PROVINCE

DRAWING DESCRIPTION
TYPICAL DETAIL FOR SMALLER ROAD SIGNS

SCALE : NTS
SHEET 1 OF 3

PROJECT NUMBER	C.002-053-2023/1	
DRAWING LOCATION DATA	START	END
ROUTE	-	-
SECTION	-	-
DRAWING km DISTANCE	-	-
DRAWING TYPE	TYPICAL DRAWING - OTHERS	
BRIDGE/STRUCTURE No.		
CONSULTANT DRAWING No.	60487450-4-1-C-DA-112-T-01	VER
SANRAL DOCUMENT #		T01

SANRAL TITLE BLOCK #164823/4(DWG/PDF) VERSION V11.1