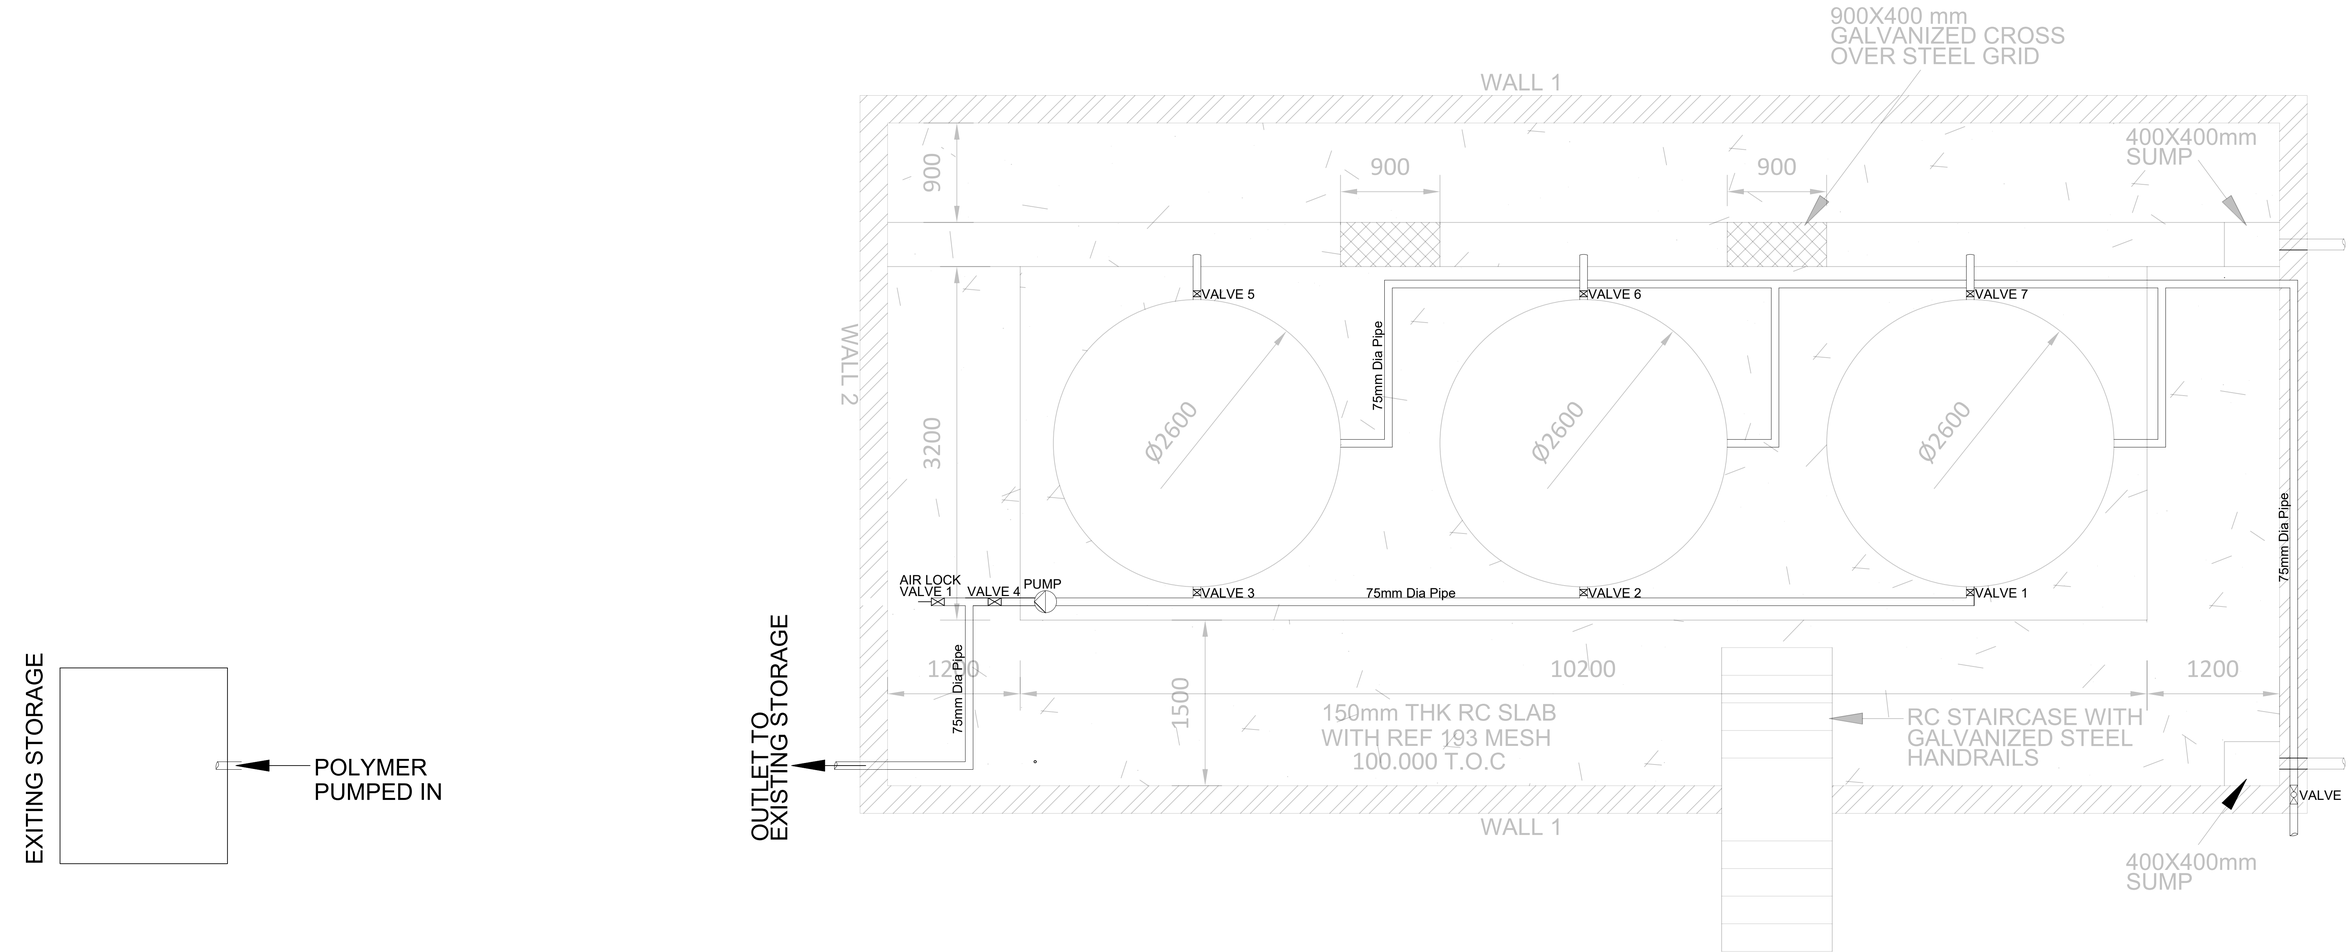

POLYMER SYSTEM LAYOUT

SCALE 1:40

FOR CONSTUCTION PURPOSES

REV	DATE	REVISION DESCRIPTION	DRAWN	REF. DRG. No.	REFERENCE DRAWING TITLE

CONSULTANT/CONTRACTOR

SHOLO PROJECTS

DBN: 12 TUDOR PLACE, MUSGRAVE
DURBAN, 4001
JHB: 3 ANDRE STREET, GLENANDA
JOHANNESBURG, 2001
TEL: 031 822 9423 | FAX: 086 599 4815
EMAIL: info@iqhina.co.za

DISCIPLINE: **STRUCTURES**

CLIENT

MHLATHUZE WATER ANALYZI

MHLATHUZI WATER
PRIVATE BAG X 1047
RICHARDS BAY
3900

PROJECT DESCRIPTION: **NEW POLYMER TANK BUND WALL AT NSEZI WTW**

DRAWING TITLE: **MECHANICAL LAYOUT PLAN**

FUNCTION	NAME	SIGNATURE
DESIGNED BY	Mr M Mendwa	N/A
DRAWN BY	Mr M Mendwa	N/A
DESIGN CHECKED BY	Prof J Ndambuki	N/A
DRAWING CHECKED BY	Prof J Ndambuki	N/A

APPROVAL - CONSULTANT

NAME: Prof J Ndambuki SIGNATURE:

DATE: PROFESSIONAL REG No.:

DRAWING STATUS CODES:
D=DRAFT P=PRELIMINARY T=TENDER
F=FINAL C=CONSTRUCTION A=AS-BUILT/RECORD
S/B=STARTER BARS

FIRST ISSUE DATE: 2021-05-13
SCALE: AS SHOWN
SHEET: 1 OF 1
SHEET SIZE: A1

DRAWING NUMBER

BKS PROJ. No.	SUB-No.	DISCIPLINE	NUMBER	STATUS	REVISION
IQH01	01	MECH	**400**	**T**	**A**

COPYRIGHT RESERVED