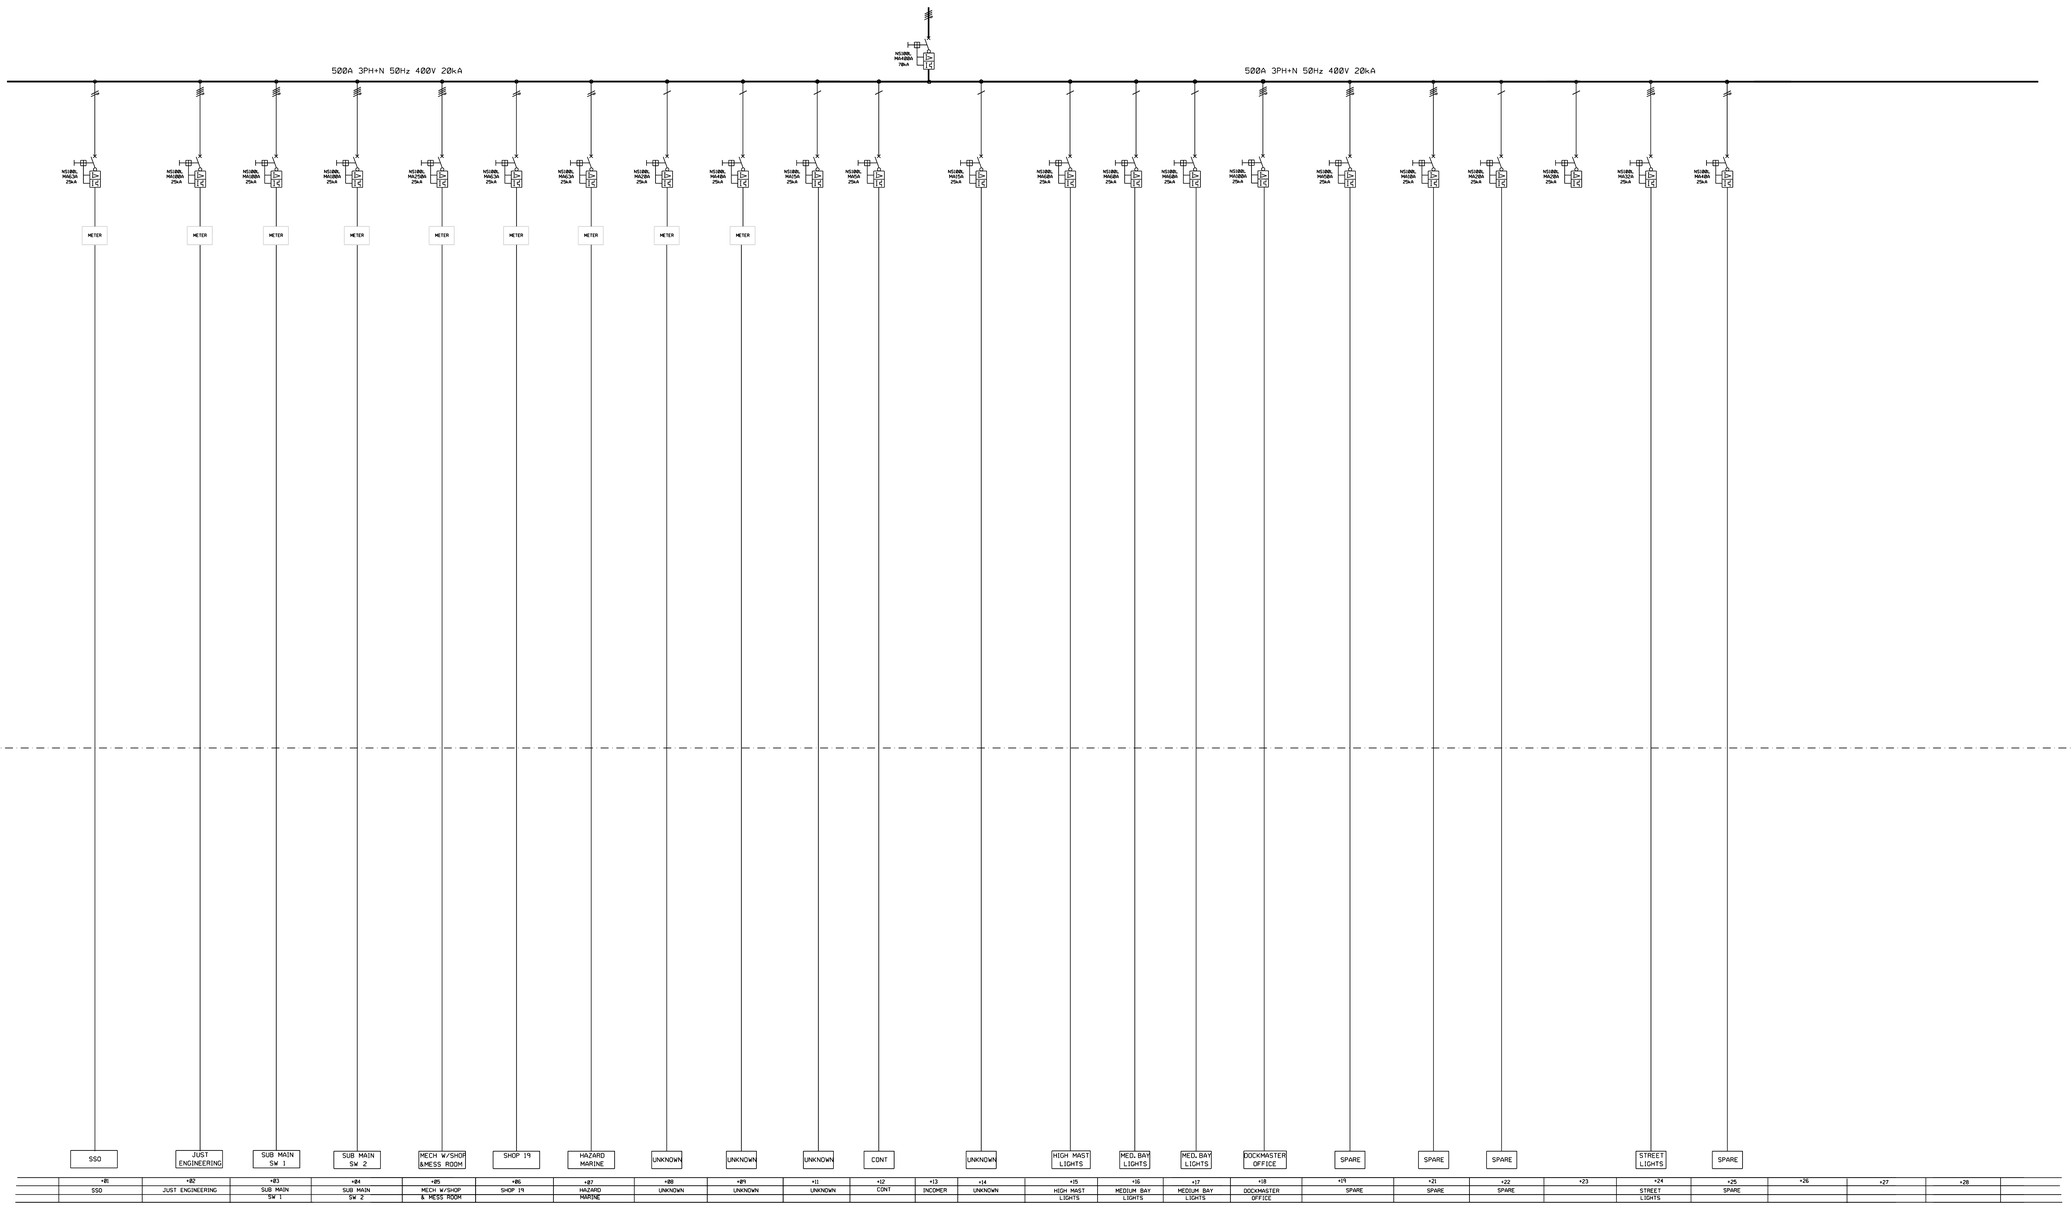


	+01	+02	+03	+04	+05	+06	+07	+08	+09	+11	+12	+13	+14	+15	+16	+17	+18	+19	+21	+22	+23	+24	+25	+26	+27	+28	
	SSO	JUST ENGINEERING	SUB MAIN SW 1	SUB MAIN SW 2	MECH W/SHOP & MESS ROOM	SHOP 19	HAZARD MARINE	UNKNOWN	UNKNOWN	UNKNOWN	CONT	INCOMER	UNKNOWN	HIGH MAST LIGHTS	MEDIUM BAY LIGHTS	MEDIUM BAY LIGHTS	DOCKMASTER OFFICE	SPARE	SPARE	SPARE		STREET LIGHTS	SPARE				

CLIENT:

TRANSNET

national ports authority

Client Name:	
Designation / Section:	ELECTRICAL ENGINEER: PORT ENGINEERING
Client Signature:	Project Phase: 0
Date:	
Contact No.'s:	

No.	DATE	REVISION DETAIL
00	11-12-2020	ORIGINAL
01	27-11-2022	APPROVED FOR CONSTRUCTION (AFC)

Main Contractor:

Stateway Switchboards (Pty) Ltd.

55 Second Road, Linbro Park, Sandton
P.O. Box 1055, Linbro Park, 2065
TEL. +27(0) 11 021 7260
FAX. +27(0) 86 503 2258

Main Contractor:	STATEWAY SWITCHBOARDS (PTY.) LTD.
ZML Africa Drawing No.	TNPA/2020

Consultant:

Z.M.L Africa Group
Engineering Africa Forward

Site Address:

Sturrock Dry Dock, Cape Town

Building Name:

Combined Pumphouse and Graving Dock Substation

Project Description:

Sturrock Dry Dock Electrical Infrastructure Upgrades: - Sketch Plan

Drawing Description:

Berrio Road Kiosk LV Board - Single Line Diagram

Drawn:	P.MAZIBUKO	Date:	29 / 07 / 2021
Designer / Checked:	M.SHEZI	Scale:	AS SHOWN
Approved:	M.SHEZI	Drawing Size:	A3
Prof Reg. No.	20110108	Revision No:	01
Signature:		27/11/2022	

Drawing Number: TNPA/2020-000-E-BKB-0001

Site & Building No.	Floor No.	Discipline & Service Type

Sheet Number	Project Number	Proposal No.
001		000