
FROM
Drawing: TNPA/2020-000-E-GBD-0001
SHEET 001 of 002

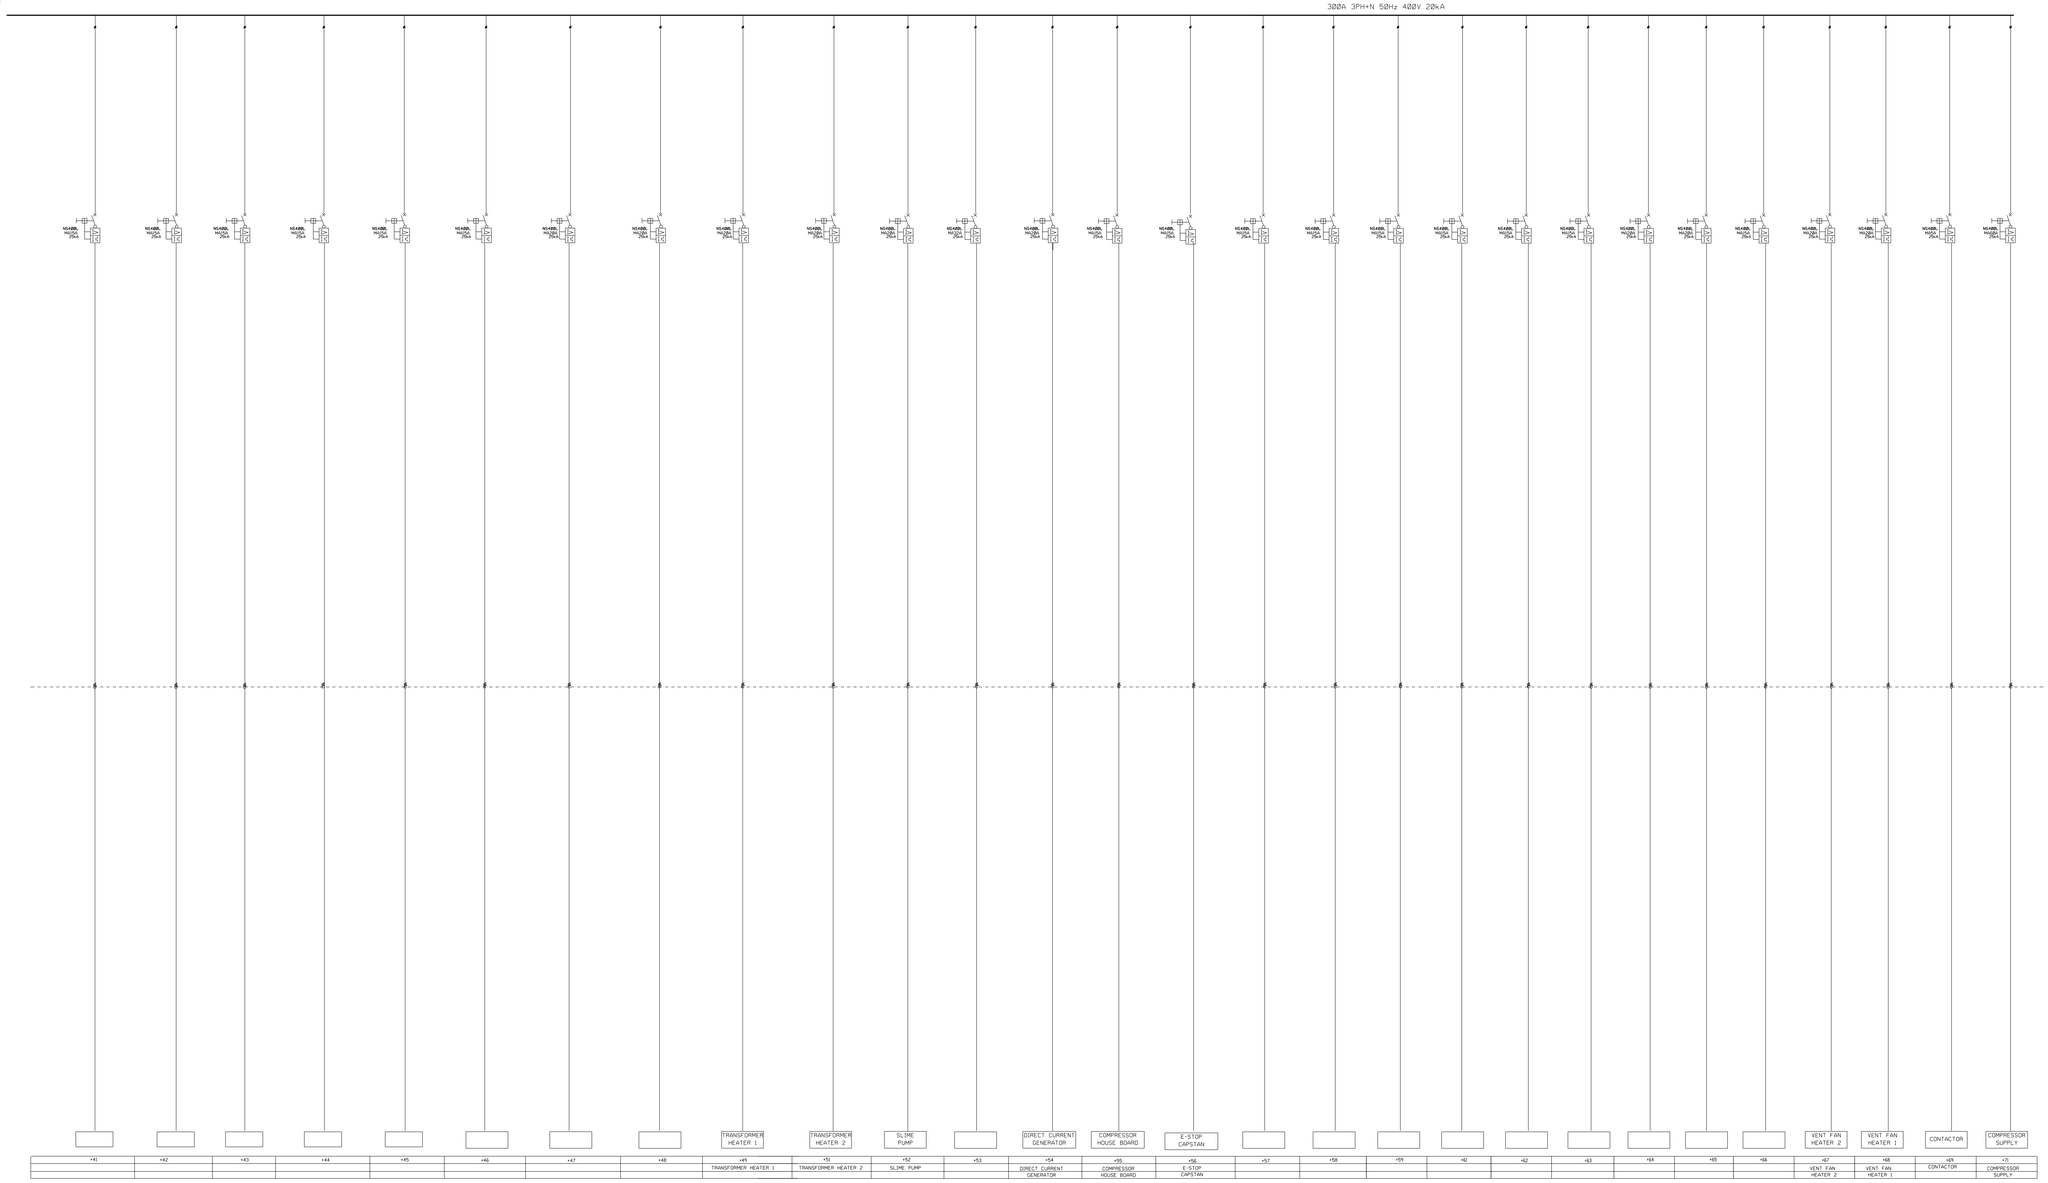

CLIENT:

TRANSNET

national ports authority

Client Name:	
Designation & Section:	ELECTRICAL ENGINEER: PORT ENGINEERING
Client Signature:	Project Phase:
Date:	
Contact No.'s:	

No.	DATE	REVISION DETAIL
00	11-12-2020	ORIGINAL
01	27-11-2022	APPROVED FOR CONSTRUCTION (AFC)

Main Contractor:

Stateway Switchboards (Pty) Ltd.

55 Second Road, Lisbro Park, Sondton — P.O. Box 1055, Lisbro Park, 2065 — TEL. +27(0) 11 021 7260, FAX. +27(0) 86 503 2258

Main Contractor:	STATEWAY SWITCHBOARDS (PTY.) LTD.
ZML Africa Drawing No.:	TNPA/2020

Consultant:

Z.M.L Africa Group
Engineering Africa Forward

Site Address:

Sturrock Dry Dock, Cape Town

Building Name:

Combined Pumphouse and Graving Dock Substation

Project Description:

Sturrock Dry Dock Electrical Infrastructure Upgrades: - Sketch Plan

Drawing Description:

Graving Dock LV Board-
Single Line Diagram

Drawn:	P.MAZIBUKO	Date:	29 / 07 / 2021
Designer/ Checked:	M.SHEZI	Scale:	AS SHOWN
Approved:	M.SHEZI	Drawing Size:	A1
Prof Reg. No.	20110108	Revision No:	01
Signature:	27/11/2022		

Drawing Number: TNPA/2020-000-E-GBD-0001

Site & Building No. | Floor No. | Discipline & Service Type

Sheet Number	Project Number	Proposal No.
002 of 002		000