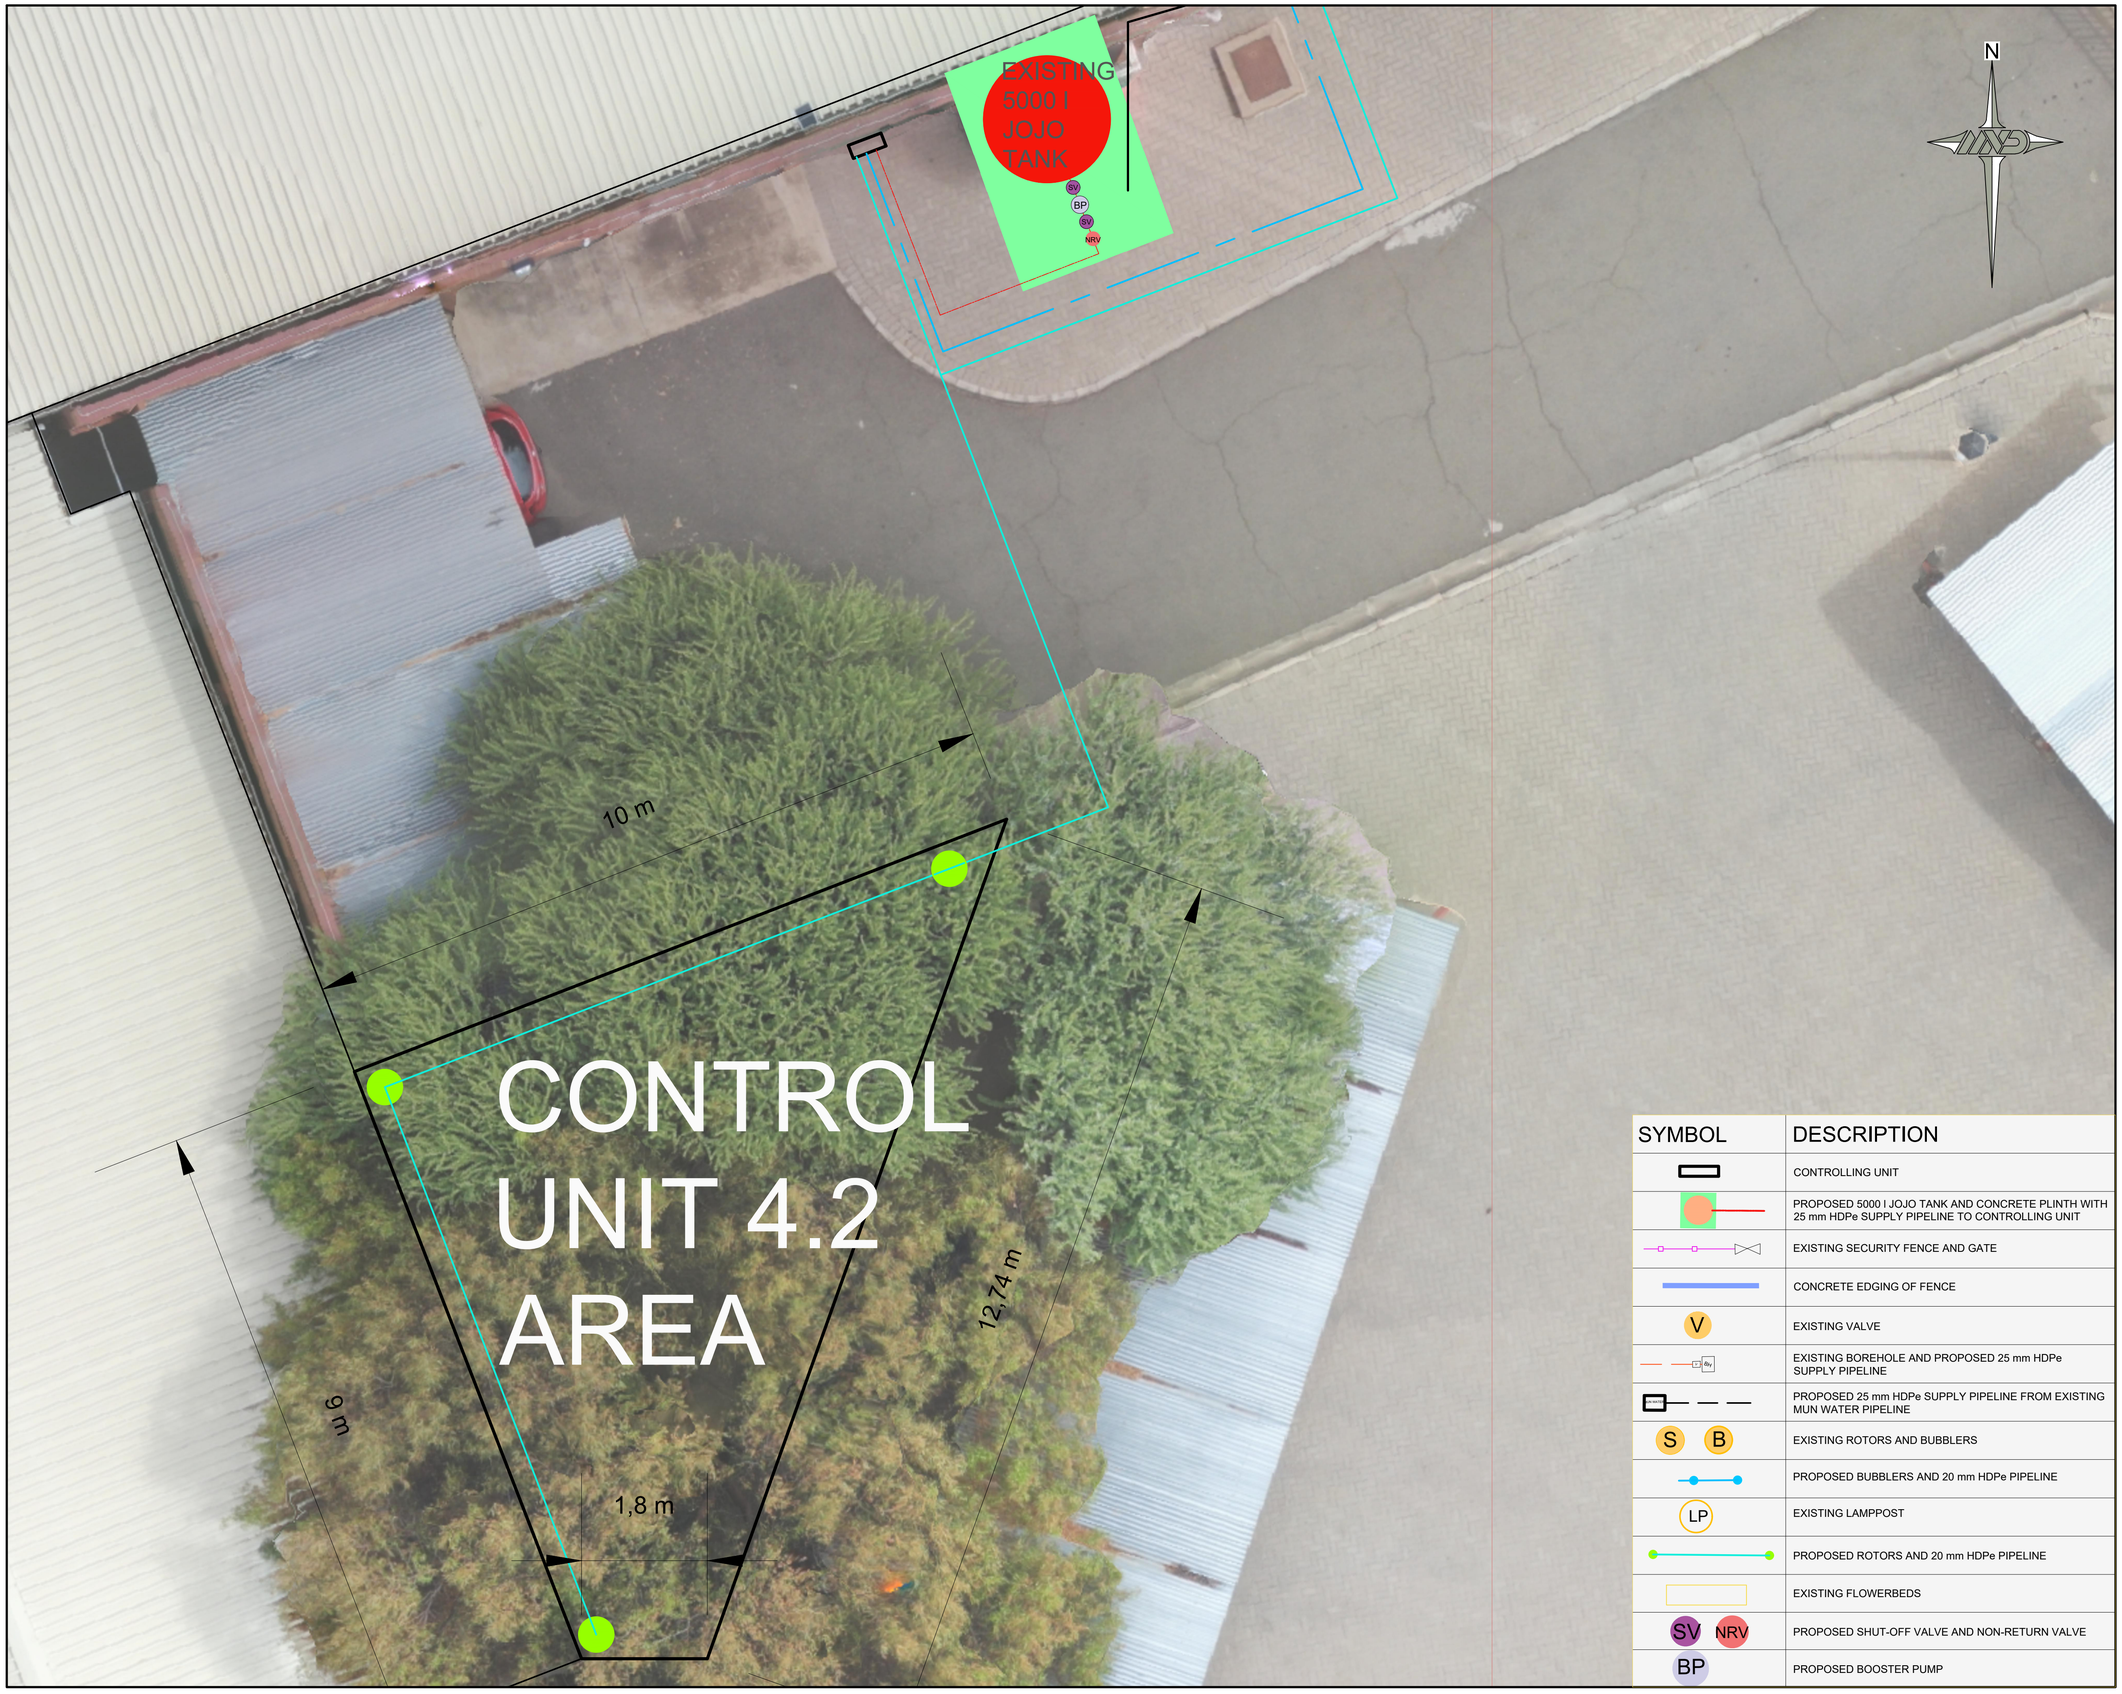


SYMBOL	DESCRIPTION
	CONTROLLING UNIT
	PROPOSED 5000 l JOJO TANK AND CONCRETE PLINTH WITH 25 mm HDPe SUPPLY PIPELINE TO CONTROLLING UNIT
	EXISTING SECURITY FENCE AND GATE
	CONCRETE EDGING OF FENCE
V	EXISTING VALVE
	EXISTING BOREHOLE AND PROPOSED 25 mm HDPe SUPPLY PIPELINE
	PROPOSED 25 mm HDPe SUPPLY PIPELINE FROM EXISTING MUN WATER PIPELINE
S B	EXISTING ROTORS AND BUBBLERS
	PROPOSED BUBBLERS AND 20 mm HDPe PIPELINE
LP	EXISTING LAMPPOST
	PROPOSED ROTORS AND 20 mm HDPe PIPELINE
	EXISTING FLOWERBEDS
SV NRV	PROPOSED SHUT-OFF VALVE AND NON-RETURN VALVE
BP	PROPOSED BOOSTER PUMP

NOTE/NOTA :

NO DIMENSIONS ARE TO BE SCALED OFF ANY DRAWINGS. ALL DIMENSIONS ARE TO BE RATIFIED ON SITE PRIOR TO ANY CONSTRUCTION.

GEEN AFMETINGS MAG VAN TEKENINGE GESKAAL WORD NIE. ALLE AFMETINGS MOET OP TERREIN NAGEGAAN WORD VOOR KONSTRUKSIE.

FOR TENDER PURPOSES

A BEFORE CONTRACT COMMENCES.
VOOR KONTRAK IN AANVANG NEEM.

A1 AFTER CONTRACT HAS COMMENCED.
NA KONTRAK IN AANVANG GENEEM HET.

NO. NR.	DATE DATUM	AMENDMENTS WYSIGINGS

COPYRIGHT IS VESTED IN MVD KALAHARI
IN TERMS OF THE COPYRIGHT ACT. (ACT 98 OF 1978)
OUTEURSREG IS GEVESTIG IN MVD KALAHARI.
KRAGTENS DIE WET OP OUTEURSREG. (WET 98 VAN 1978)

MVD Kalahari
Raadgewende Ingenieurs en Stadsbeplanning.
Consulting Engineers and Town Planning.

Du Toitspanweg 186 / Du Toitspan Road
Posbus / P.O. Box 580, Kimberley 8300
Tel: (053) 831 1889/90
E-Mail admin@mvdkalahari.co.za
www.mvdgroup.org
Level 2 B-BBEE Contributor
CESA Consulting Engineers South Africa

PROJECT/PROJEK

WHAG - PMS FOR INFRASTRUCUTURE PROGRAMME

CLIENT/KLIENT

WILLIAM HUMPHREY'S ART GALLERY

DRAWING DESCRIPTION/TEKENING BESKRYWING

IRRIGATION LAYOUT - CONTROL UNIT 4.2 AREA

DRAWING NO./TEKENING NR.				REV No.
6247-RFP-05-2026/005				A.1
SCALE SKAAL	N.T.S	DATE DATUM	10/2026	PAPER SIZE PAPIER GROOTTE: A1

DESIGN ONTWERP	T. ROSSOUW	
DRAWN GETEKEN	T. ROSSOUW	
CHECKED NAGEGAAN	T. VAN DEN BERG	
CLIENT KLIENT	WHAG	