
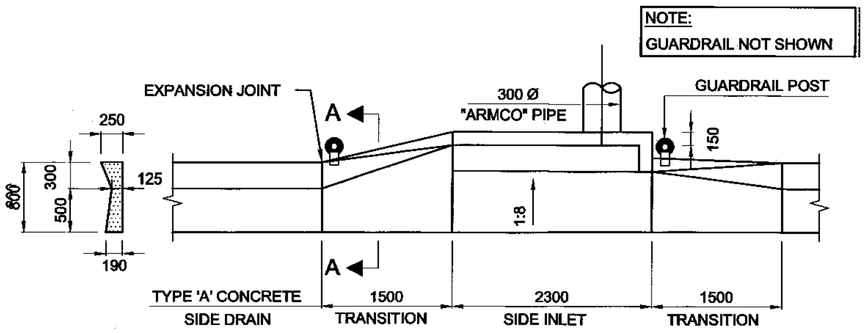



PLAN OF TRANSITION AND SIDE INLET FOR TYPE 'A' SIDE DRAIN

SCALE : 1:50

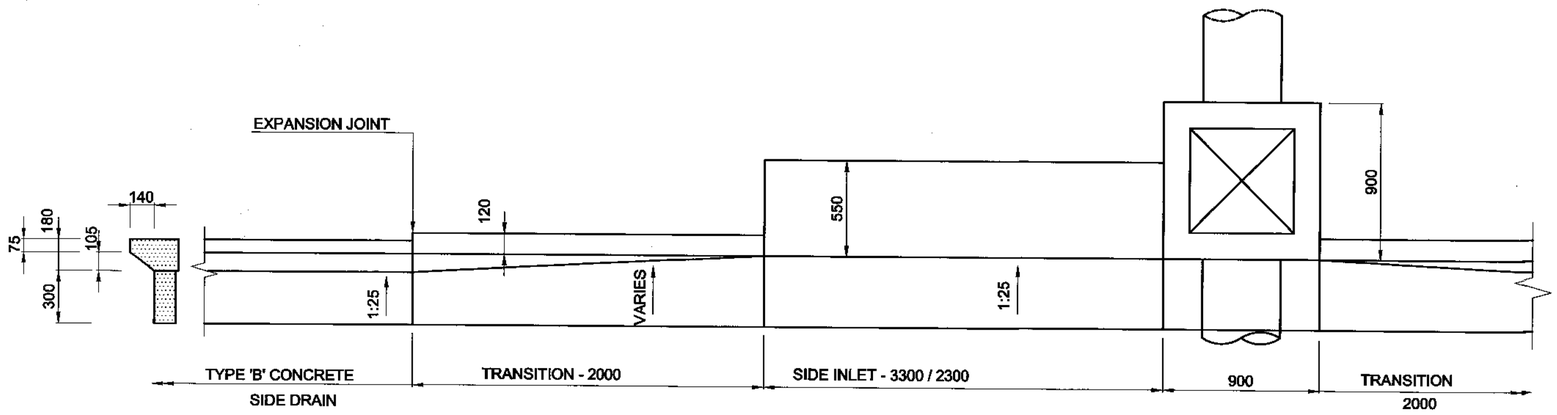


PLAN OF TRANSITION AND SIDE INLET FOR TYPE 'B' SIDE DRAIN

SCALE : 1:25

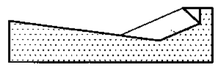


SECTION A-A

SCALE : 1:20

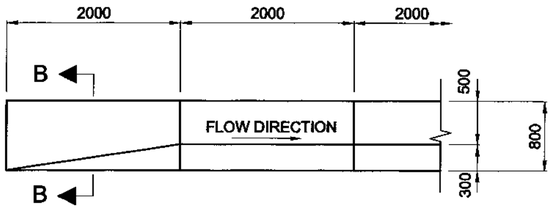


START OF TYPE 'A' CONCRETE SIDE DRAIN

SCALE : 1:50

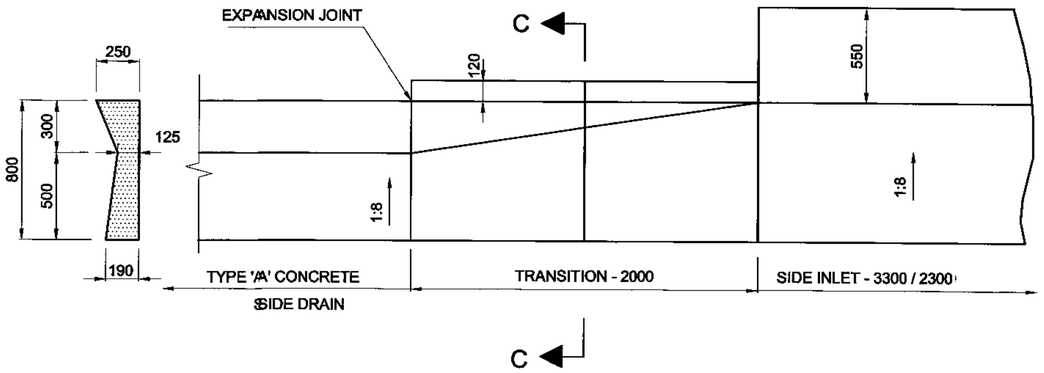

PLAN OF TRANSITION AND SIDE INLET FOR TYPE 'A' SIDE DRAIN

SCALE : 1:25

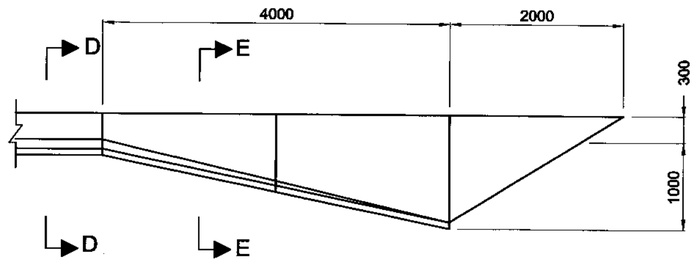


TERMINATION OF TYPE 'B' SEMI-MOUNTABLE KERB

SCALE : 1:50




SECTION B-B

SCALE : 1:20

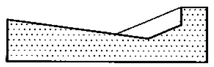


SECTION C-C

SCALE : 1:20

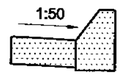

SECTION D-D

SCALE : 1:20

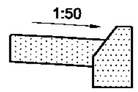

SECTION E-E

SCALE : 1:20

NOTES :

1. REFER GENERAL NOTES REGARDING CONCRETE DRAINS ON SHEET 1 OF 7 (TR-D-RD-001)
2. DETAILS OF EXPANSION JOINTS IN CONCRETE DRAINS AND FINISHING OF SURFACING EDGE NEXT TO CONCRETE DRAINS SHOWN AS "DETAIL X" ON SHEET 1 OF 7 (TR-D-RD-001) APPLY TO A RELATED TYPICAL DRAWINGS.

FOR LATEST VERSION CHECK www.nra.co.za

No.	DATE	VERSION / REVISION	APPROVED
V1	SEPT 2014	ORIGINAL VERSION	

SANRAL TYPICAL DRAWINGS

COPYRIGHT: THIS DRAWING IS PROTECTED IN TERMS OF THE COPYRIGHT ACT No. 98 OF 1978 AND MAY NOT BE REPRODUCED WITHOUT PERMISSION IN WRITING FROM SANRAL.
CONDITIONS FOR USE: CONSULTANTS APPOINTED BY SANRAL SHALL INCORPORATE THE TYPICAL DETAILS HEREON INTO THEIR SPECIFIC DESIGN FOR WHICH THEY WILL ASSUME FULL PROFESSIONAL RESPONSIBILITY. THIS TYPICAL DRAWING MAY NOT BE USED FOR TENDER PURPOSES.

THE SOUTH AFRICAN NATIONAL ROADS AGENCY SOC LTD
Reg. No.1998/009584/30

HEAD OFFICE
48 Tambotie Avenue
Val de Grace
Pretoria
0184

PO Box 415
Pretoria 0001
South Africa

Tel: (012) 844 8000

APPROVED

DATE: 2015/06/26

TYPICAL DRAWINGS - DRAINAGE

RD SURFACE DRAINAGE
TRANSITION AT SIDE INLETS - TYPE 'A' SIDE DRAINS AND TYPE 'B' KERBS SHEET 4 OF 7

SANRAL DOC. No. (PDF)	1692531
SANRAL DOC. No. (DWG)	1797614
SANRAL DRAWING No.	TD-D-RD-1004-V1