
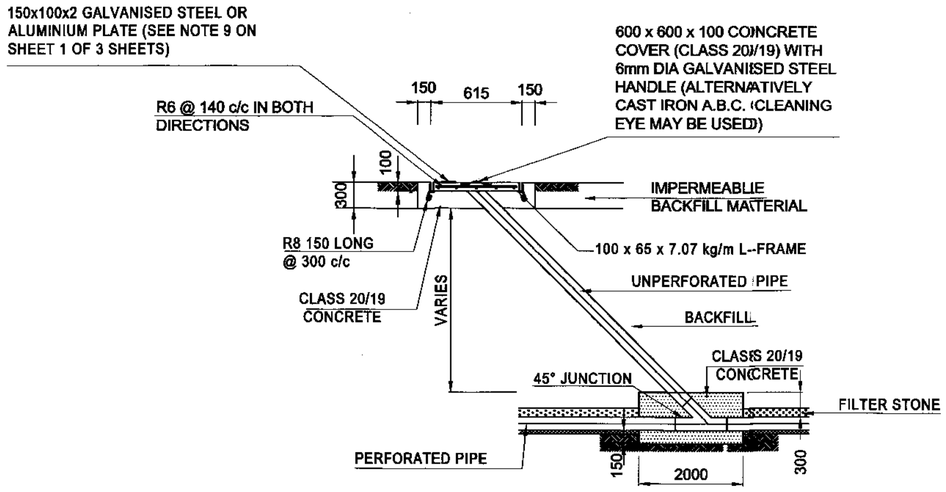



CLEANING EYE IN SUBSOIL DRAIN

SCALE 1:50

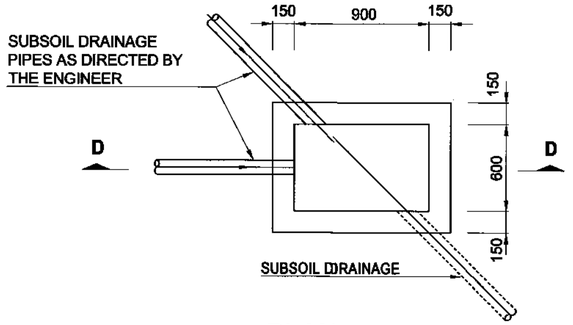

PLAN


SCALE 1:30

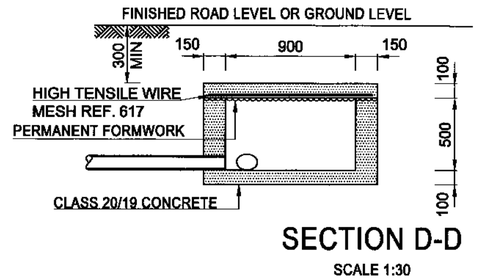

SECTION D-D

SCALE 1:30


JUNCTION BOX

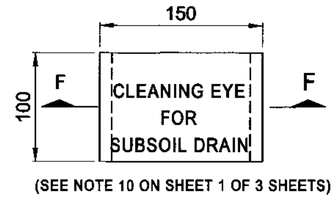


(SEE NOTE 10 ON SHEET 1 OF 3 SHEETS)

PLAN

SCALE 1:5

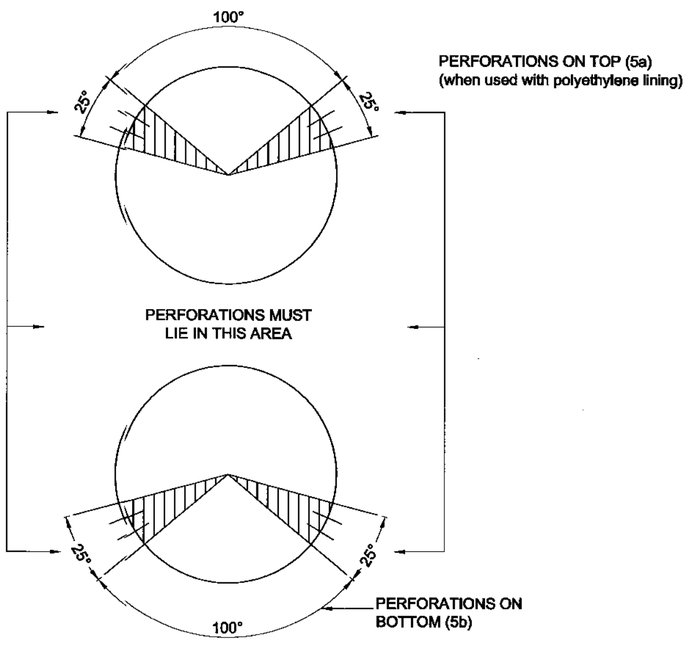

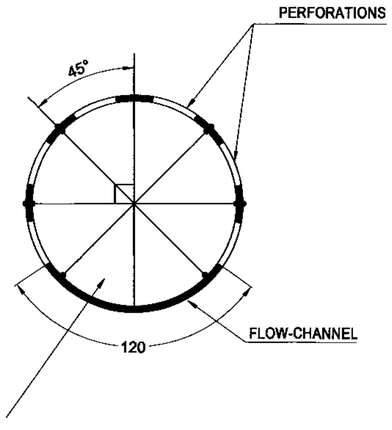


(8 SECTORS OF 45°) WITH PERFORATIONS IN 6 OF THE 8 AS INDICATED.
POSITION OF PERFORATIONS (HDPE - PIPES) (5c) (CAN BE USED FOR BOTH POLYETHYLENE LININGS OR SYNTHETIC FIBRE FILTER FABRIC)

POSITION OF PERFORATIONS IN SUBSOIL DRAINAGE PIPES

(WHEN USED WITH SYNTHETIC FIBRE FILTER FABRIC)

SCALE 1:2

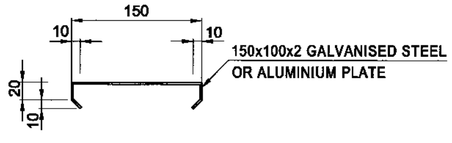

SECTION F-F

SCALE 1:5

FOR LATEST VERSION CHECK www.nra.co.za

No.	DATE	VERSION / REVISION	APPROVED
01	SEPT 2014	ORIGINAL VERSION	

SANRAL TYPICAL DRAWINGS

COPYRIGHT: THIS DRAWING IS PROTECTED IN TERMS OF THE COPYRIGHT ACT No. 98 OF 1978 AND MAY NOT BE REPRODUCED WITHOUT PERMISSION IN WRITING FROM SANRAL.

CONDITIONS FOR USE: CONSULTANTS APPOINTED BY SANRAL SHALL INCORPORATE THE TYPICAL DETAILS HEREON INTO THEIR SPECIFIC DESIGN FOR WHICH THEY WILL ASSUME FULL PROFESSIONAL RESPONSIBILITY. THIS TYPICAL DRAWING MAY NOT BE USED FOR TENDER PURPOSES.

THE SOUTH AFRICAN NATIONAL ROADS AGENCY SOC Ltd
Reg. No. 1998/009854/30

HEAD OFFICE
48 Tambotie Avenue
Val de Grace
Pretoria
0184
PO Box 415
Pretoria 0001
South Africa
Tel: (012) 844 8000

APPROVED

DATE: 2015/06/26

TYPICAL DRAWINGS - DRAINAGE

SUBSURFACE DRAINAGE
SHEET 3 OF 3

SANRAL DOC. No. (PDF)	1693811
SANRAL DOC. No. (DWG)	1797175
SANRAL DRAWING No.	TD-D-SD-1003-V1