
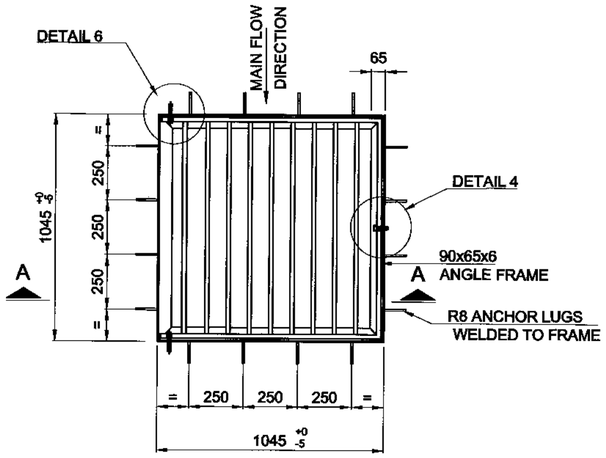



GRID WITH FRAME DETAIL (SINGLE)

SCALE 1:20

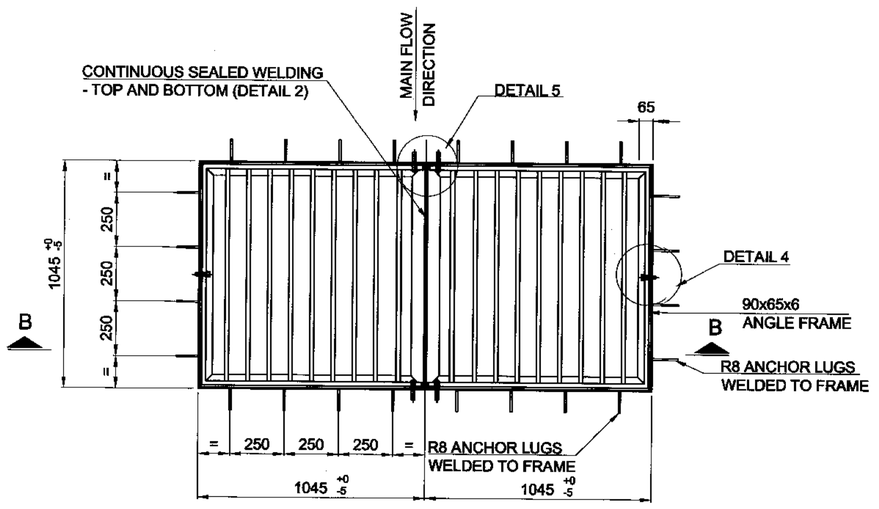


GRID WITH FRAME DETAIL (DOUBLE)

SCALE 1:20

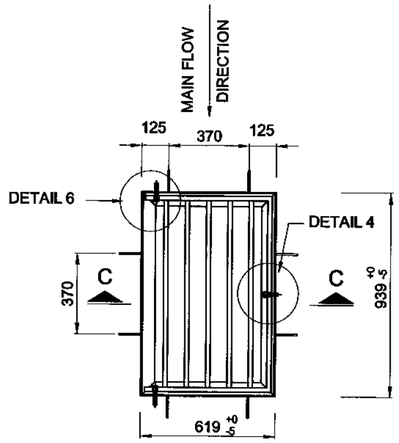


GRID WITH FRAME DETAIL

SCALE 1:20

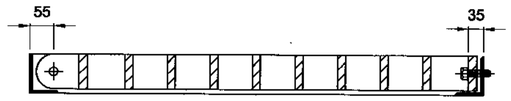


SECTION A-A

SCALE 1:10

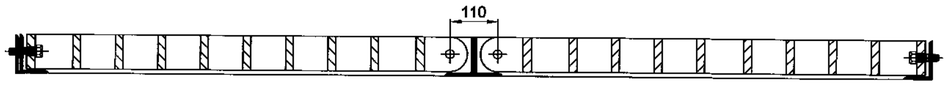

SECTION B-B

SCALE 1:10

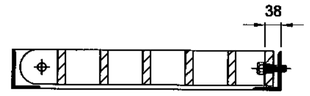

SECTION C-C


SCALE 1:10

GRID AND FRAME - TYPE A

(USAGE:- INLETS FOR MEDIAN AND SIDE DRAINS)


GRID AND FRAME - TYPE B

(USAGE : INLETS AT NOSES AND SIDE DRAINS)

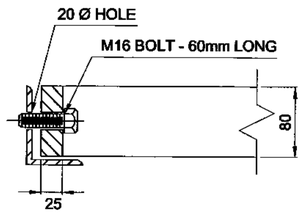


DETAIL 4
ANTI THEFT LOCK


SCALE 1:5

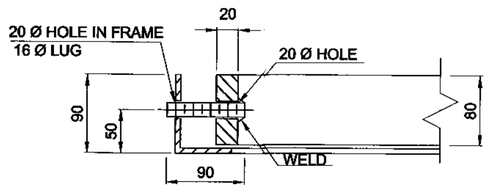

SECTION AT HINGE

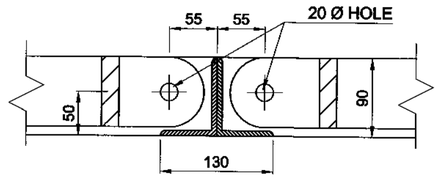

DETAIL 5

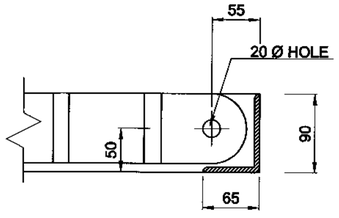

DETAIL 6

SCALE 1:5

HINGE

SCALE 1:5

REFER TO NOTES ON TD-D-SG-001 SHEET 1 OF 2

FOR LATEST VERSION CHECK www.nra.co.za

No.	DATE	REVISION	APPROVED
VI	SEPT 2014	ORIGINAL VERSION	

SANRAL TYPICAL DRAWINGS

COPYRIGHT: THIS DRAWING IS PROTECTED IN TERMS OF THE COPYRIGHT ACT No. 98 OF 1978 AND MAY NOT BE REPRODUCED WITHOUT PERMISSION IN WRITING FROM SANRAL.
CONDITIONS FOR USE: CONSULTANTS APPOINTED BY SANRAL SHALL INCORPORATE THE TYPICAL DETAILS HEREON INTO THEIR SPECIFIC DESIGN FOR WHICH THEY WILL ASSUME FULL PROFESSIONAL RESPONSIBILITY. THIS TYPICAL DRAWING MAY NOT BE USED FOR TENDER PURPOSES.

THE SOUTH AFRICAN NATIONAL ROADS AGENCY SOC LTD
Reg. No.1998/009584/30

HEAD OFFICE
48 Tambotie Avenue
Val de Grace
Pretoria
0184

PO Box 415
Pretoria
0001
South Africa

Tel: (012) 844 8000

APPROVED

DATE: 2015/06/26

TYPICAL DRAWINGS - DRAINAGE

WELDED STEEL GRIDS FOR MEDIANS, ETC
ASSEMBLY DETAILS
SHEET 2 OF 2

SANRAL DOC. No. (PDF)	1692534
SANRAL DOC. No. (DWG)	1796849
SANRAL DRAWING No.	TD-D-SG-1002-V1