
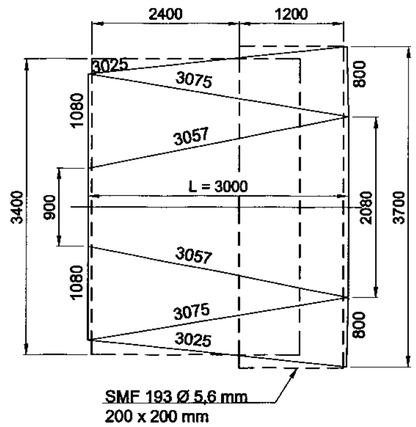



IN- AND OUTLETS FOR 2/900 x 600 CULVERTS

SCALE 1:50

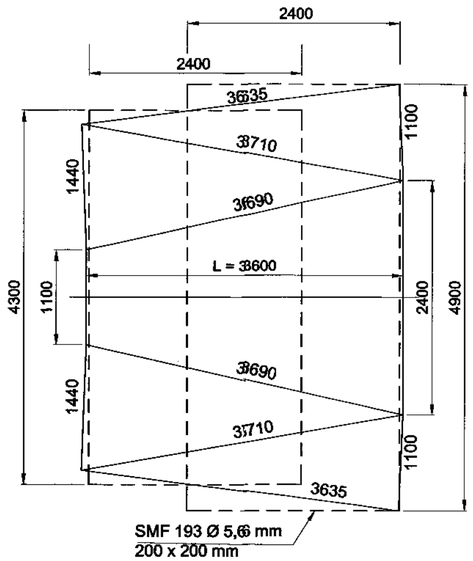


IN- AND OUTLETS FOR 2/1200 x 900 CULVERTS

SCALE 1:50

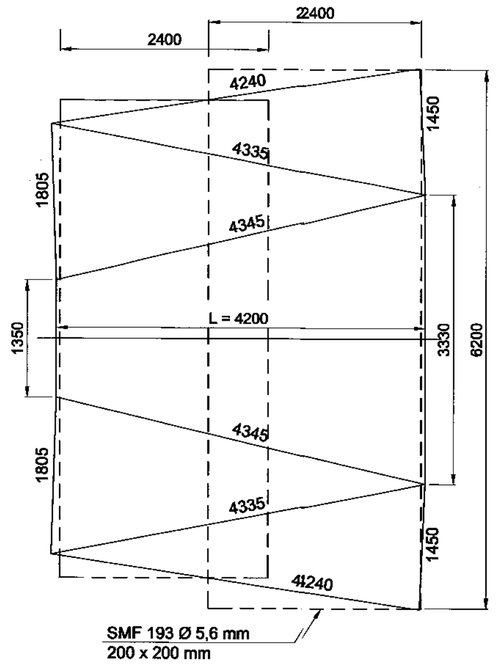


IN- AND OUTLETS FOR 2/1500 x 1200 CULVERTS

SCALE 1:50

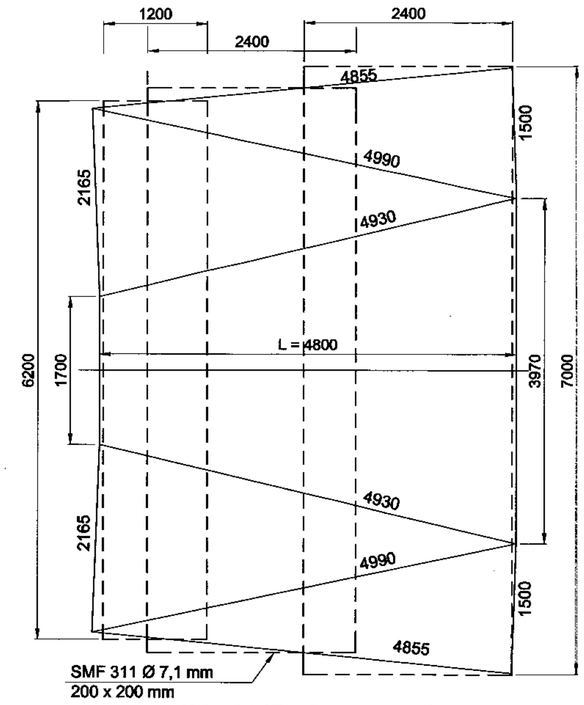


IN- AND OUTLETS FOR 2/1800 x 1200 CULVERTS

SCALE 1:50

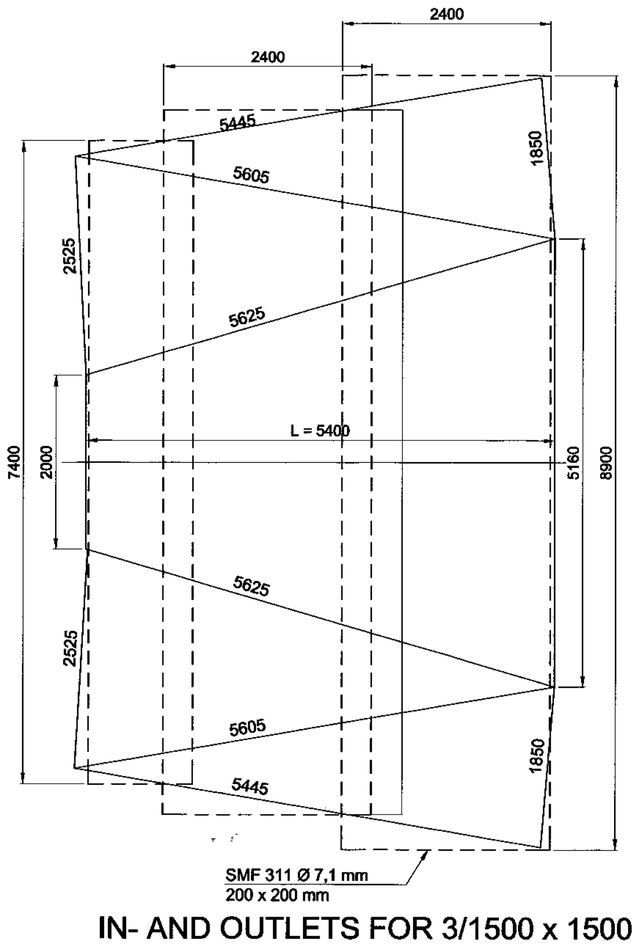

IN- AND OUTLETS FOR 3/1500 x 1500 CULVERTS

SCALE 1:50

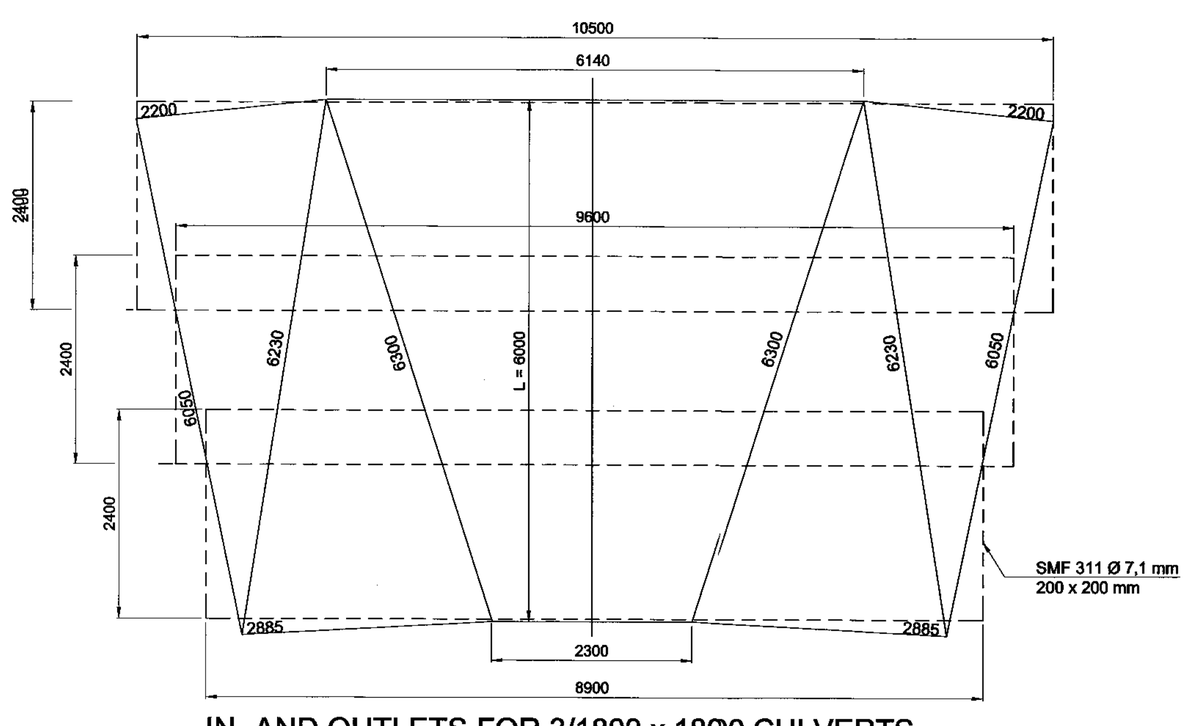

IN- AND OUTLETS FOR 3/1800 x 1800 CULVERTS

SCALE 1:50

***SEE NOTES ON TD-D-TC-001 SHEET 1 OF 3**

FOR LATEST VERSION CHECK www.nra.co.za

No.	DATE	VERSION / REVISION	APPROVED
V1	SEPT 2014	ORIGINAL VERSION	

SANRAL TYPICAL DRAWINGS

COPYRIGHT: THIS DRAWING IS PROTECTED IN TERMS OF THE COPYRIGHT ACT No. 98 OF 1978 AND MAY NOT BE REPRODUCED WITHOUT PERMISSION IN WRITING FROM SANRAL.
CONDITIONS FOR USE: CONSULTANTS APPOINTED BY SANRAL SHALL INCORPORATE THE TYPICAL DETAILS HEREON INTO THEIR SPECIFIC DESIGN FOR WHICH THEY WILL ASSUME FULL PROFESSIONAL RESPONSIBILITY. THIS TYPICAL DRAWING MAY NOT BE USED FOR TENDER PURPOSES.

THE SOUTH AFRICAN NATIONAL ROADS AGENCY SOC LTD
Reg. No. 1998/009884/30

HEAD OFFICE
48 Tambotie Avenue
Val de Grace
Pretoria
0184

PO Box 415
Pretoria 0001
South Africa

Tel: (012) 844 8000

APPROVED

DATE: 2015/06/26

TYPICAL DRAWINGS - DRAINAGE

TRAPEZOIDAL CONCRETE CANALS
TRANSITION REINFORCEMENT
SHEET 3 OF 3

SANRAL DOC. No. (PDF): 1693722

SANRAL DOC. No. (DWG): 1797618

SANRAL DRAWING No.: TD-D-TC-1003-V1