



STOCKPROOF FENCING 9 STRANDS ON STEEL POSTS

SCALE 1:50

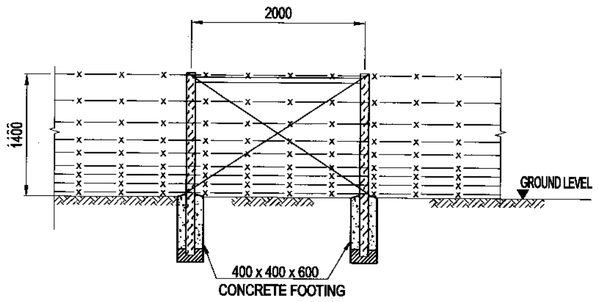


STOCKPROOF FENCING 9 STRANDS ON TIMBER POSTS

SCALE 1:50

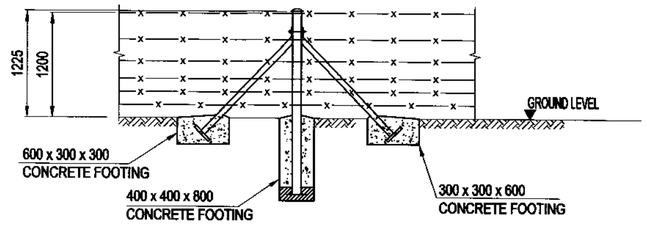


STOCKPROOF FENCING 6 STRANDS ON STEEL POSTS

SCALE 1:50

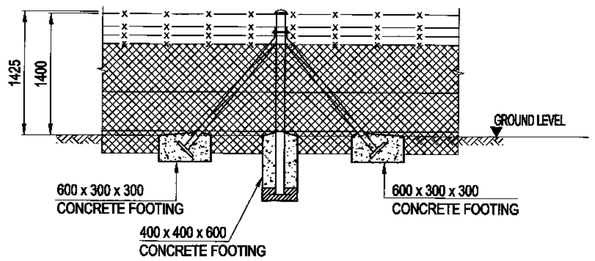


VERMIN PROOF STEEL

SCALE 1:50

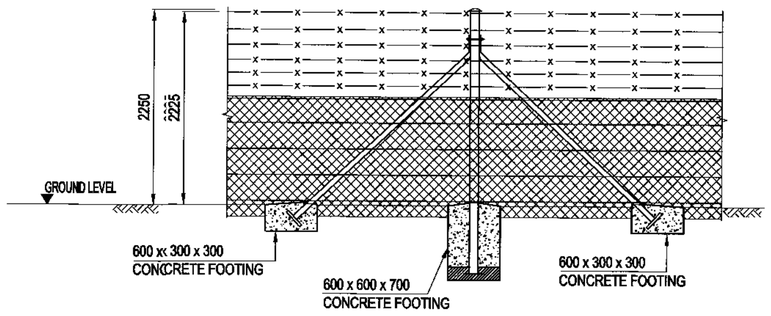


GAME PROOF FENCING ON STEEL POSTS

SCALE 1:50

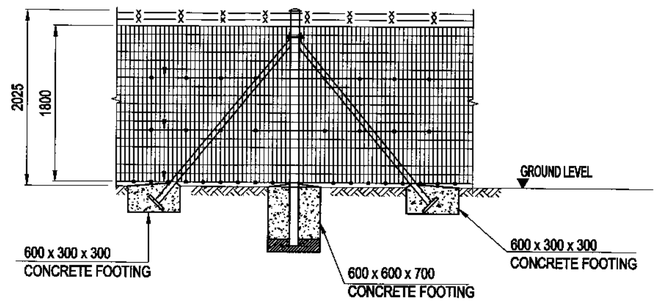

PEDESTRIAN FENCING WELDED MESH ON STEEL POSTS

SCALE 1:50

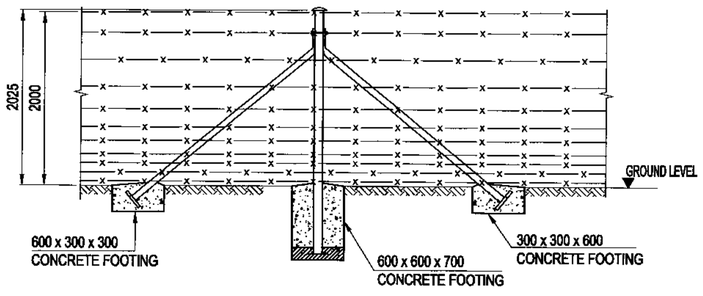


PEDESTRIAN FENCING BARBED WIRE ON STEEL POSTS

SCALE 1:50

NOTE :

6 - STRAND FENCE ONLY TO BE ERECTED IF APPROVED BY SANRAL

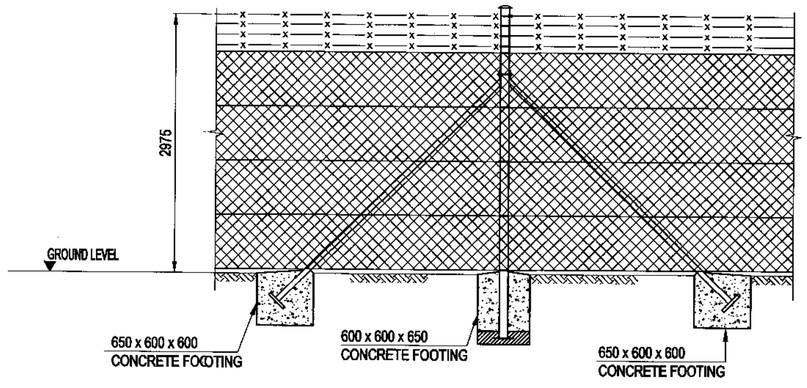

SECURITY FENCING ON STEEL POSTS

SCALE 1:50

FOR LATEST VERSION CHECK www.nra.co.za

No.	DATE	VERSION / REVISION	APPROVED
V1	SEPT 2014	ORIGINAL VERSION	

SANRAL TYPICAL DRAWINGS

COPYRIGHT: THIS DRAWING IS PROTECTED IN TERMS OF THE COPYRIGHT ACT No. 98 OF 1978 AND MAY NOT BE REPRODUCED WITHOUT PERMISSION IN WRITING FROM SANRAL.
CONDITIONS FOR USE: CONSULTANTS APPOINTED BY SANRAL SHALL INCORPORATE THE TYPICAL DETAILS HEREON INTO THEIR SPECIFIC DESIGN FOR WHICH THEY WILL ASSUME FULL PROFESSIONAL RESPONSIBILITY. THIS TYPICAL DRAWING MAY NOT BE USED FOR TENDER PURPOSES.

THE SOUTH AFRICAN NATIONAL ROADS AGENCY SOC LTD
Reg. No. 1998/009354/30

HEAD OFFICE
48 Tambotie Avenue
Val de Grace
Pretoria
0184

PO Box 415
Pretoria 0001
South Africa

Tel: (012) 844 8000

APPROVED

DATE: 2015/06/26

TYPICAL DRAWINGS - ROADWORKS

FENCING & RELATED ITEMS
FENCING TYPES

SANRAL DOC. No. (PDF)	1693211
SANRAL DOC. No. (DWG)	1797470
SANRAL DRAWING No.	TD-R-FG-1001-V1