

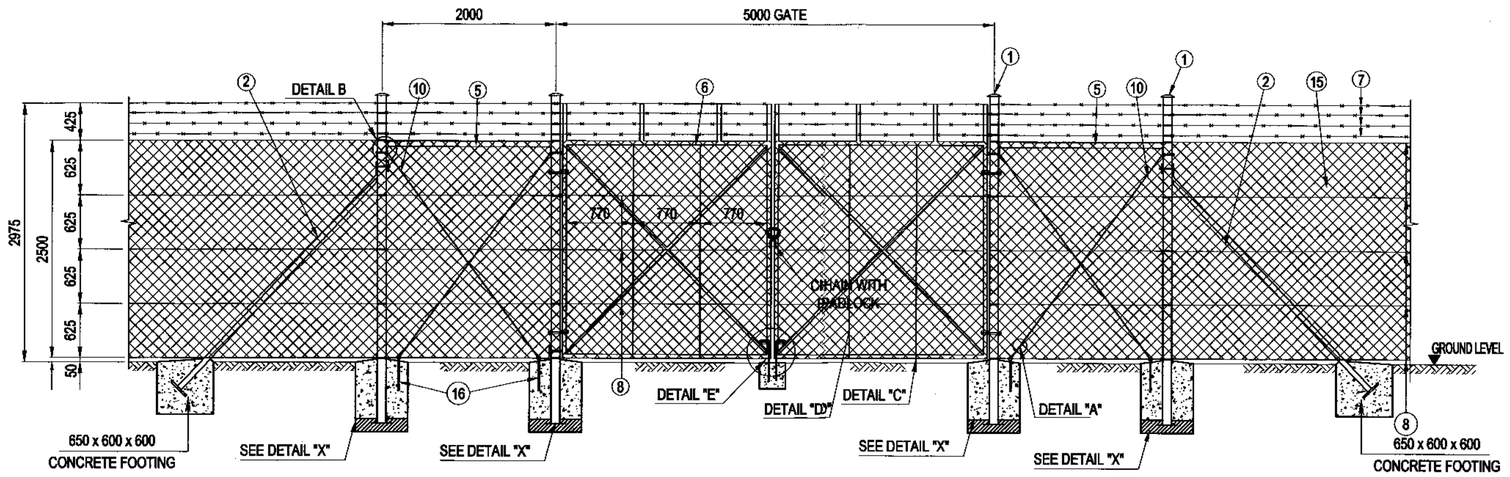



VEHICLE GATE
SCALE 1:50

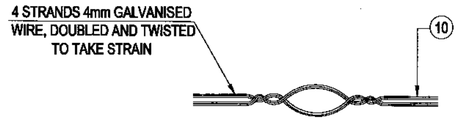


DETAIL "A"
N.T.S

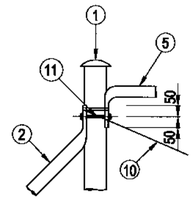


DETAIL "B"
SCALE 1:20

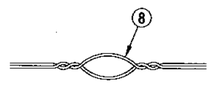


DETAIL "C"
N.T.S

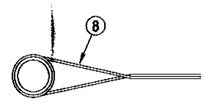


DETAIL "D"
N.T.S

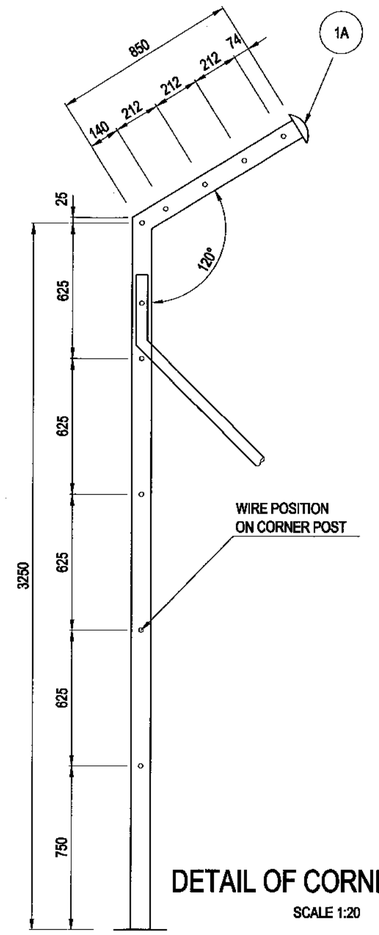


DETAIL OF CORNER POST
SCALE 1:20

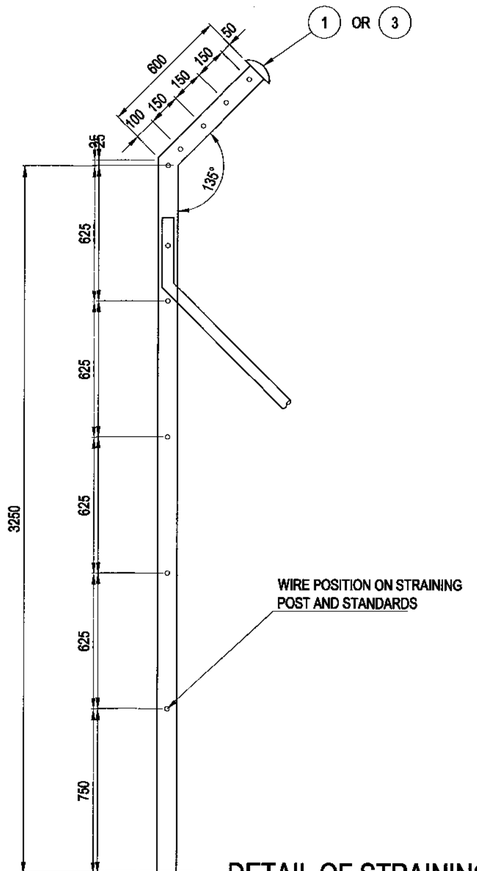


DETAIL OF STRAINING POSTS AND STANDARDS
SCALE 1:20

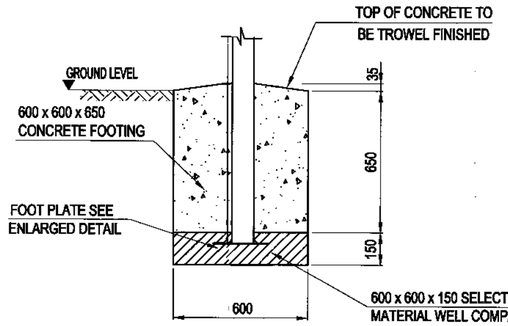

DETAILS OF POST FOOTINGS - DETAIL "X"
600 x 600 x 650 DEEP
SCALE 1:20

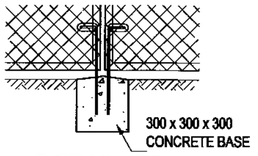

DETAIL "E"
SCALE 1:20

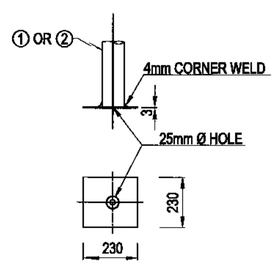

DETAIL OF FOOT PLATE
SCALE 1:20

FOR LATEST VERSION CHECK www.nra.co.za

No.	DATE	VERSION / REVISION	APPROVED
VI	SEPT 2014	ORIGINAL VERSION	

SANRAL TYPICAL DRAWINGS

COPYRIGHT: THIS DRAWING IS PROTECTED IN TERMS OF THE COPYRIGHT ACT No. 98 OF 1978 AND MAY NOT BE REPRODUCED WITHOUT PERMISSION IN WRITING FROM SANRAL.
CONDITIONS FOR USE: CONSULTANTS APPOINTED BY SANRAL SHALL INCORPORATE THE TYPICAL DETAILS HEREON INTO THEIR SPECIFIC DESIGN FOR WHICH THEY WILL ASSUME FULL PROFESSIONAL RESPONSIBILITY. THIS TYPICAL DRAWING MAY NOT BE USED FOR TENDER PURPOSES.

THE SOUTH AFRICAN NATIONAL ROADS AGENCY SOC LTD
Reg. No. 1998/009284/30

HEAD OFFICE
48 Tambotie Avenue
Val de Grace
Pretoria
0184
PO Box 415
Pretoria 0001
South Africa
Tel: (012) 844 8600

APPROVED
DATE: 2015/06/26

TYPICAL DRAWINGS - ROADWORKS

FENCING & RELATED ITEMS
SECURITY FENCING ON STEEL POSTS
SHEET 2 0F 3

SANRAL DOC. No. (PDF)	1693108
SANRAL DOC. No. (DWG)	1797177
SANRAL DRAWING No.	TD-R-FG-1010-V1