
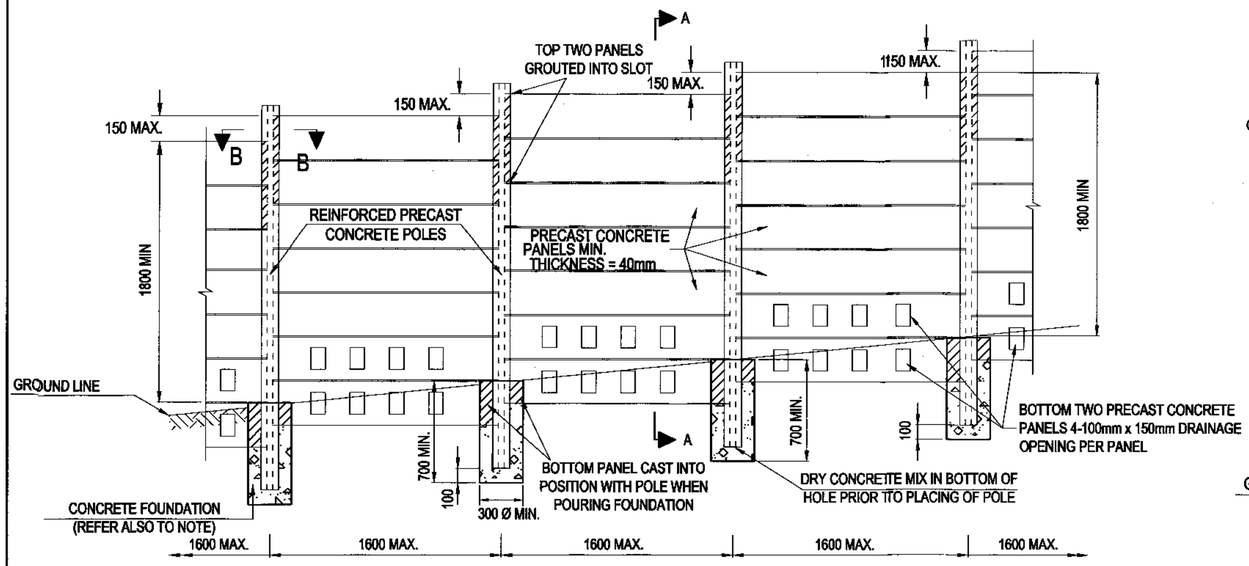



TYPICAL DETAIL OF PRECAST CONCRETE WALL FOR GROUND SLOPES UP TO 1 : 10

SCALE 1 : 30

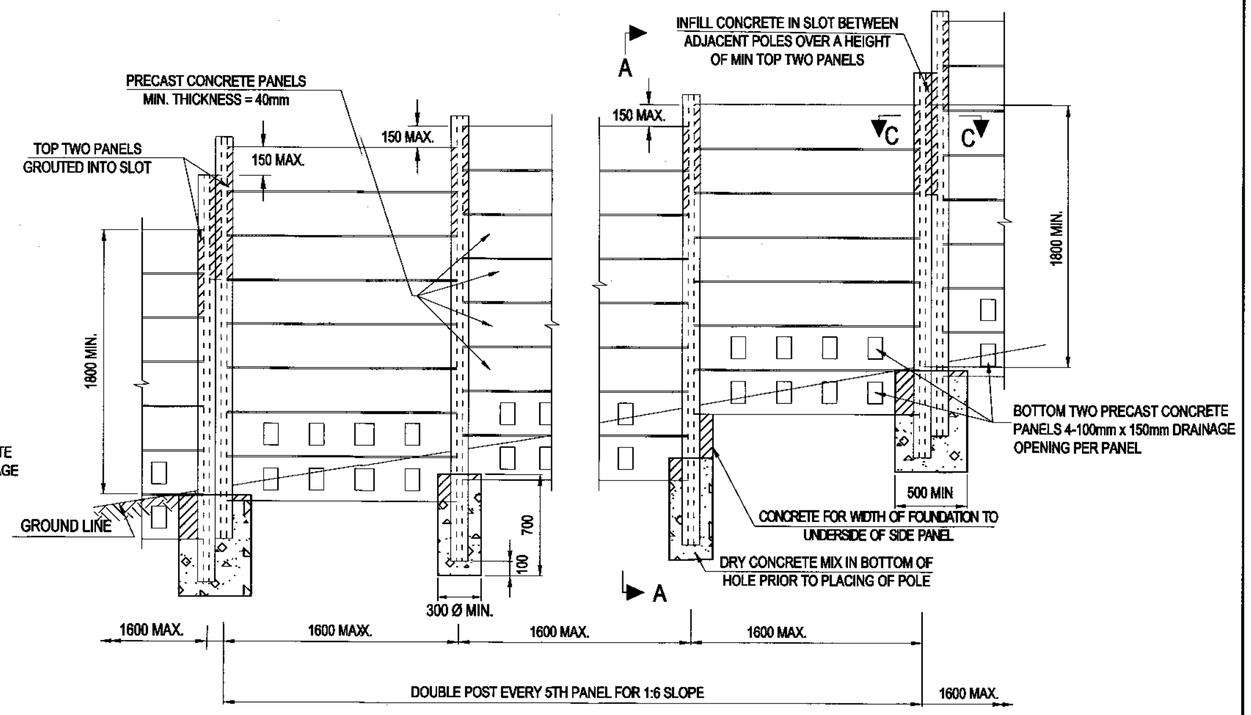

TYPICAL DETAIL OF PRECAST CONCRETE WALL FOR GROUND SLOPES BETWEEN 1 : 10 AND 1 : 6

SCALE 1 : 30

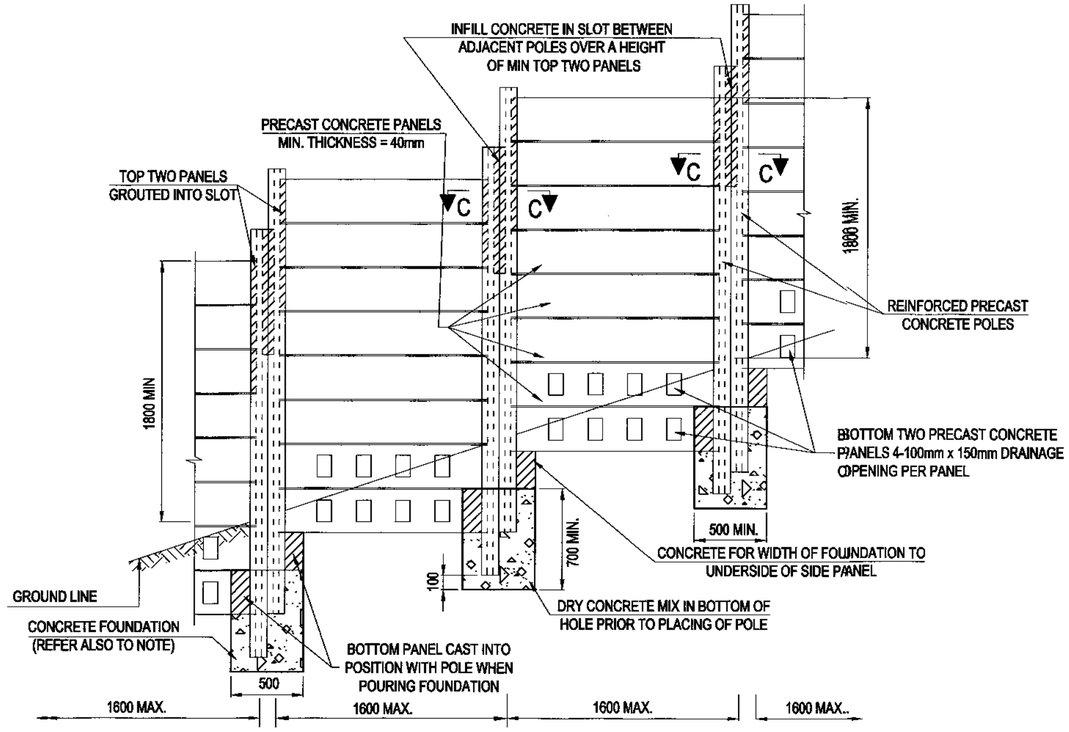

TYPICAL DETAIL OF PRECAST CONCRETE WALL FOR GROUND SLOPES >1:6

SCALE 1 : 30

NOTE:

1. WALL TO BE DESIGNED BY CONTRACTOR TO RESIST A WIND PRESSURE OF 1 kPa AT WORKING STRESSES (i.e. NOT ULTIMATE STRESSES).
2. MINIMUM CONCRETE STRENGTH TO BE 25MPa.
3. FOUNDATION SIZES INDICATED A MINIMUM SIZES REQUIRED.
4. TOLERANCES : OUT OF PLUMB OF POSTS SHALL NOT EXCEED 20mm.
   OUT OF LEVEL OF SLABS SHALL NOT EXCEED 1:50
5. CONTRACTORS DESIGN AND DRAWINGS ARE TO BE APPROVED IN WRITING BY THE ENGINEER BEFORE MANUFACTURE OF UNITS COMMENCES.
6. A DRAWING IS TO BE PREPARED BY THE CONTRACTOR PRIOR TO CONSTRUCTION SHOWING THE GROUND PROFILE ALONG THE LENGTH OF THE WALL AS WELL AS THE POST LAYOUT FOR GRADES EXCEEDING 1:10
7. ALL POLES AND PANELS TO BE BRICKFACED.

FOR LATEST VERSION CHECK www.nra.co.za

No.	DATE	VERSION / REVISION	APPROVED
V1	SEPT 2014	ORIGINAL VERSION	

SANRAL TYPICAL DRAWINGS

COPYRIGHT: THIS DRAWING IS PROTECTED IN TERMS OF THE COPYRIGHT ACT No. 98 OF 1978 AND MAY NOT BE REPRODUCED WITHOUT PERMISSION IN WRITING FROM SANRAL.
CONDITIONS FOR USE: CONSULTANTS APPOINTED BY SANRAL SHALL INCORPORATE THE TYPICAL DETAILS HEREON INTO THEIR SPECIFIC DESIGN FOR WHICH THEY WILL ASSUME FULL PROFESSIONAL RESPONSIBILITY. THIS TYPICAL DRAWING MAY NOT BE USED FOR TENDER PURPOSES.

THE SOUTH AFRICAN NATIONAL ROADS AGENCY SOC LTD
Reg. No. 1998/009884/30

HEAD OFFICE
48 Tambotie Avenue
Val de Grace
Pretoria
0184

PO Box 415
Pretoria 0001
South Africa

Tel: (012) 844 8000

APPROVED

DATE: 2015/06/24

TYPICAL DRAWINGS - ROADWORKS

FENCING & RELATED ITEMS
PRECAST FENCING ERECTION DETAILS
SHEET 1 OF 2

SANRAL DOC. No. (PDF)	1693625
SANRAL DOC. No. (DWG)	1797179
SANRAL DRAWING No.	TD-R-FG-1200-V1