
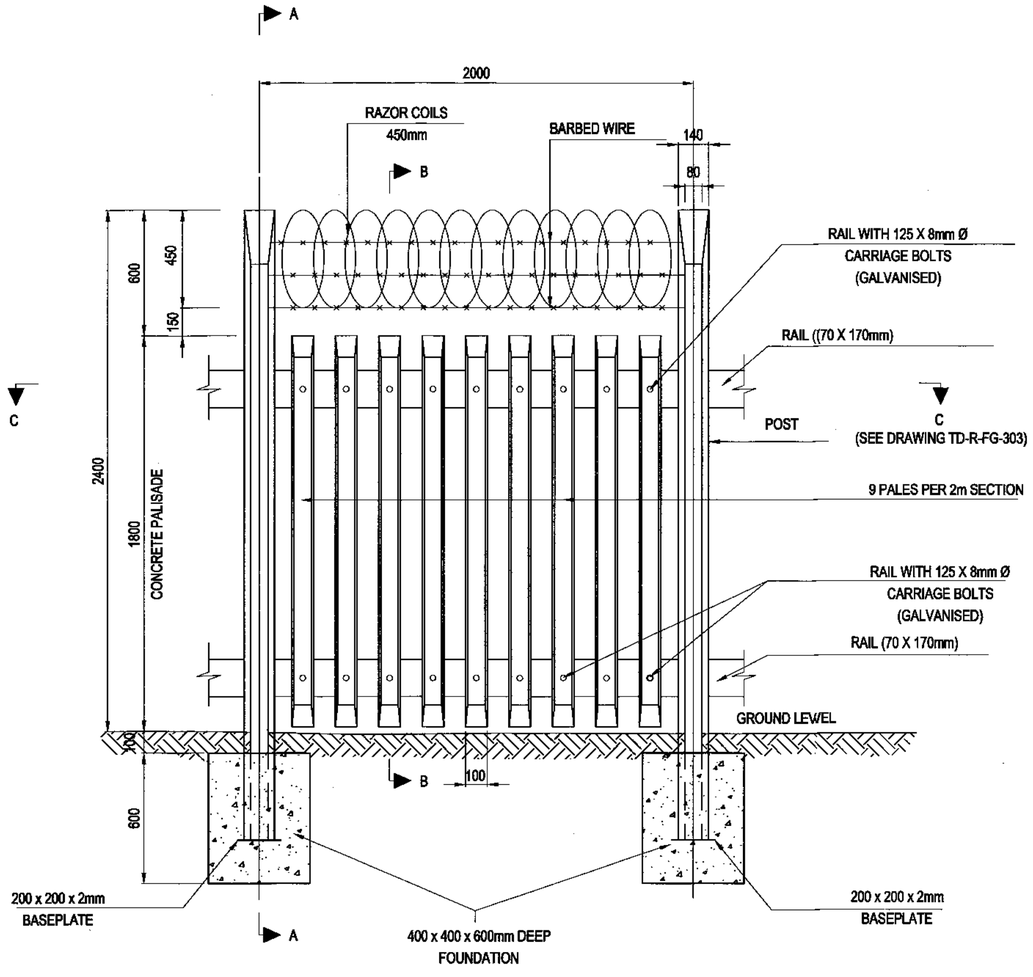



ELEVATION

SCALE 1:20

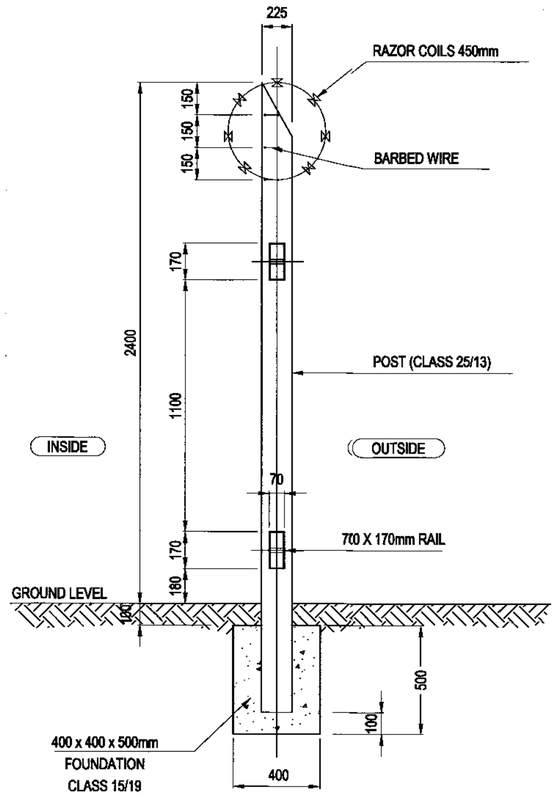

SECTION A - A POST

SCALE 1:20

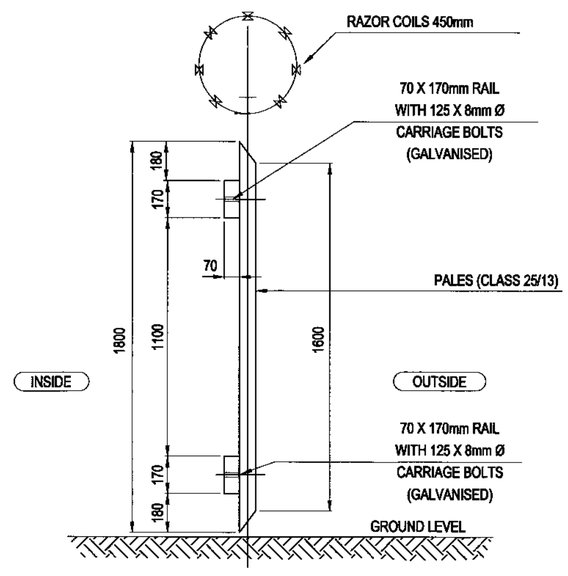

SECTION B - B PALES

SCALE 1:20

NOTES
1. RAILS TO BE IN LENGTH OF MULTIPLES OF 2m (MIN. 4m).
2. JOINTS BETWEEN RAILS TO BE IN CENTRE OF POSTS. JOINTS IN TOP RAIL AND BOTTOM RAIL NOT TO COINCIDE IN SAME POST.
3. RAIL TO BE BONDED TO POSTS USING EPIDERMIX 350 OR SIMILAR APPROVED ADHESIVE.

FOR LATEST VERSION CHECK www.nra.co.za

No.	DATE	VERSION / REVISION	APPROVED
V1	SEPT 2014	ORIGINAL VERSION	

SANRAL TYPICAL DRAWINGS

COPYRIGHT: THIS DRAWING IS PROTECTED IN TERMS OF THE COPYRIGHT ACT No. 98 OF 1978 AND MAY NOT BE REPRODUCED WITHOUT PERMISSION IN WRITING FROM SANRAL.
CONDITIONS FOR USE: CONSULTANTS APPOINTED BY SANRAL SHALL INCORPORATE THE TYPICAL DETAILS HEREON INTO THEIR SPECIFIC DESIGN FOR WHICH THEY WILL ASSUME FULL PROFESSIONAL RESPONSIBILITY. THIS TYPICAL DRAWING MAY NOT BE USED FOR TENDER PURPOSES.

THE SOUTH AFRICAN NATIONAL ROADS AGENCY 1998 SOC Ltd
Reg. No. 1998/009884/30

HEAD OFFICE
48 Tambotie Avenue
Val de Grace
Pretoria
0184
PO Box 415
Pretoria 0001
South Africa
Tel: (012) 844 8000

APPROVED
DATE: 2015/06/26

TYPICAL DRAWINGS - ROADWORKS

FENCING & RELATED ITEMS
PALISADE FENCING - CONCRETE
SHEET 1 OF 2

SANRAL DOC. No. (PDF): 1693729
SANRAL DOC. No. (DWG): 1797262
SANRAL DRAWING No.: TD-R-FG-1302-V1