
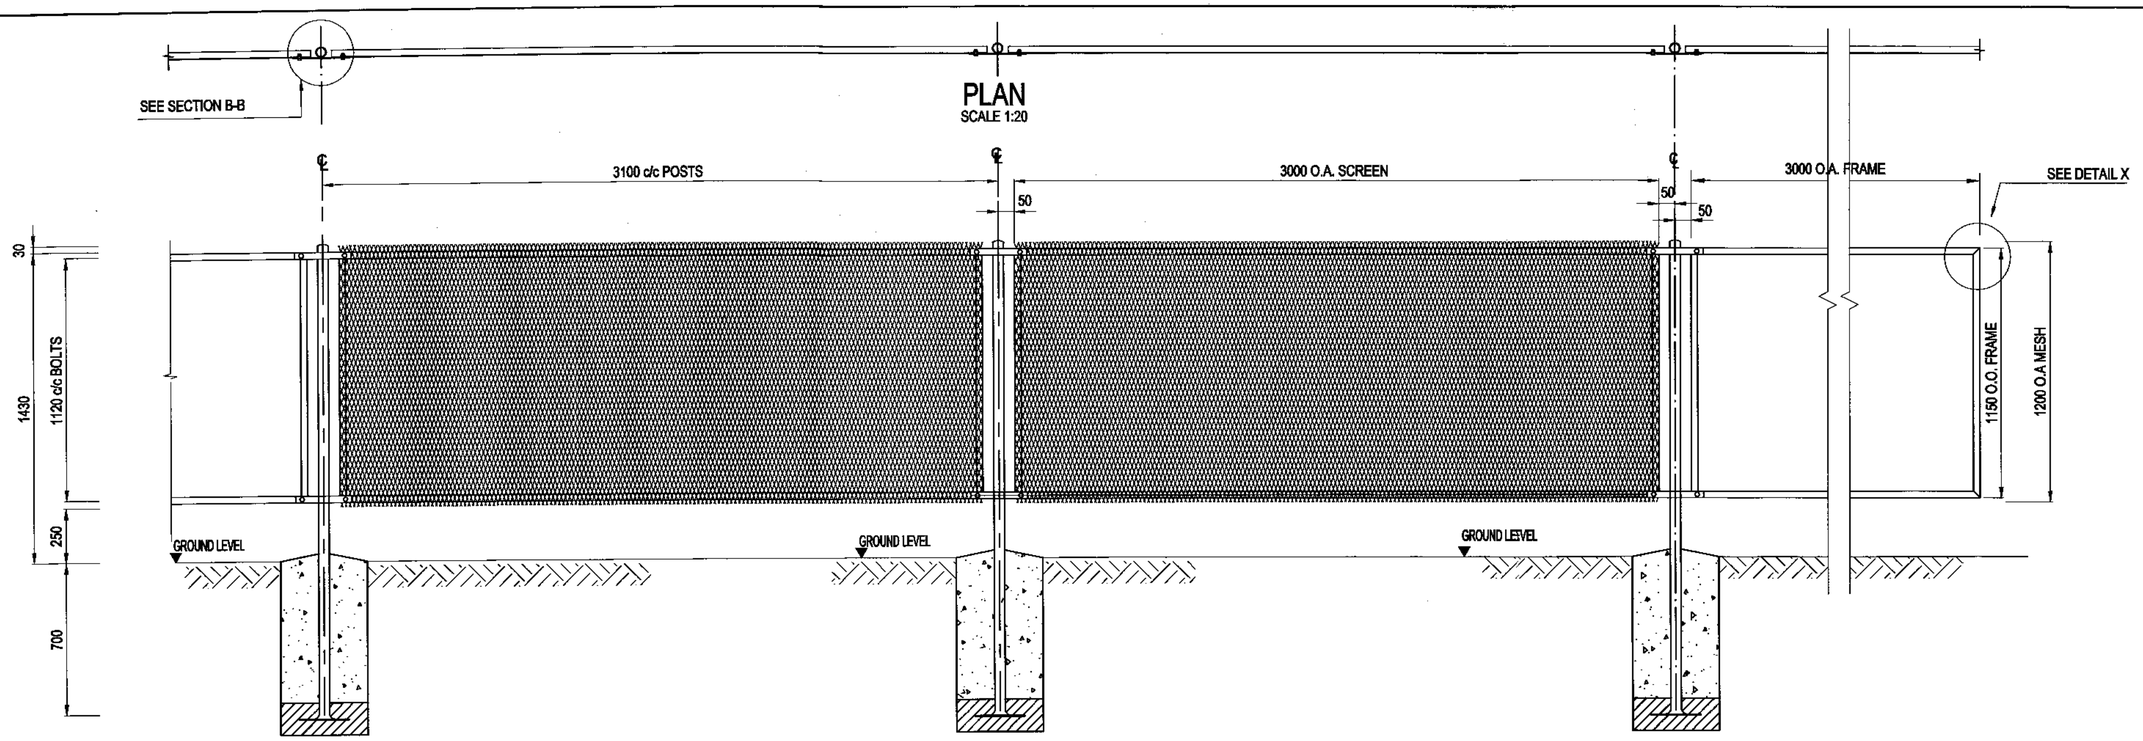


ELEVATION


SCALE 1:20

NOTES :

1. MESH TO BE WELDED AT ALL CONTACT POINTS ALONG TOP AND BOTTOM ANGLES.
2. MESH TO BE WELDED AT 150mm CENTRES ALONG VERTICAL SIDE ANGLES.
3. FRAME AND MESH TO BE WELDED BEFORE GALVANISING (TO SANS 121 / ISO 1461).
4. WELDING MUST NOT ALLOW WATER TO BE TRAPPED ONCE FRAME IS IN FINAL POSITION SO AS TO MINIMISE POSSIBILITY OF RUST DAMAGE TO MESH.
5. BOLT ENDS ARE TO BE RIVETTED TO PREVENT EASY REMOVAL.
6. MINIMUM CONCRETE STRENGTH OF FOOTINGS TO BE 20MPa AT 28 DAYS.

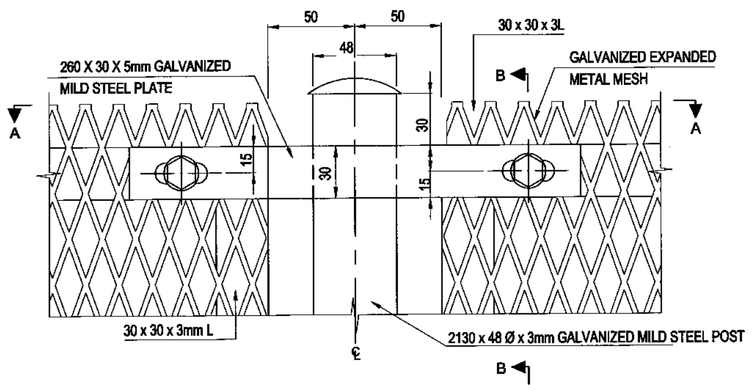


ELEVATION - CONNECTION DETAIL

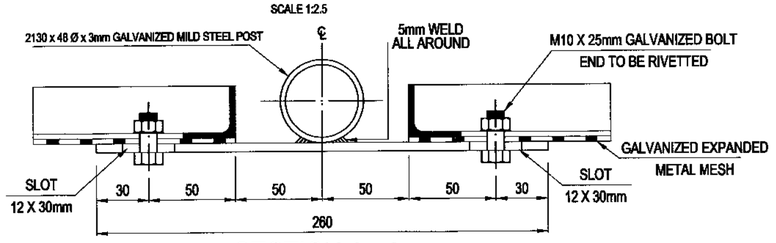

SECTION A - A


SCALE 1:2.5

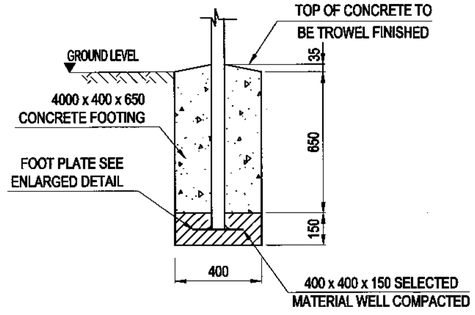

DETAILS OF POST FOOTINGS - DETAIL "X"


400 x 400 x 650

SCALE 1;20

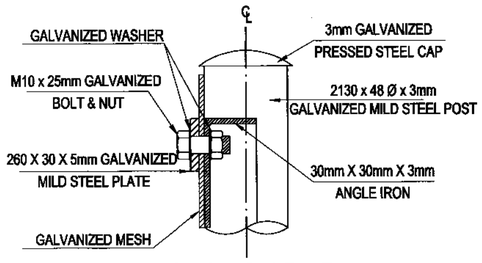


SECTION B - B

SCALE 1:2.5

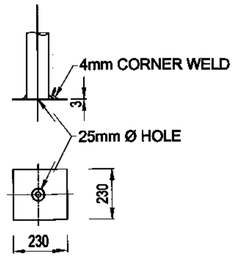

DETAIL OF FOOT PLATE

SCALE 1:20

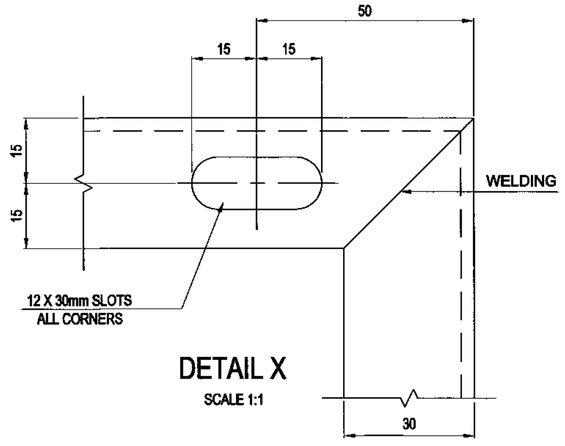

DETAIL X

SCALE 1:1

FOR LATEST VERSION CHECK www.nra.co.za

No.	DATE	VERSION / REVISION	APPROVED
V1	SEPT 2014	ORIGINAL VERSION	

SANRAL TYPICAL DRAWINGS

COPYRIGHT: THIS DRAWING IS PROTECTED IN TERMS OF THE COPYRIGHT ACT No. 98 OF 1978 AND MAY NOT BE REPRODUCED WITHOUT PERMISSION IN WRITING FROM SANRAL.
CONDITIONS FOR USE: CONSULTANTS APPOINTED BY SANRAL SHALL INCORPORATE THE TYPICAL DETAILS HEREON INTO THEIR SPECIFIC DESIGN FOR WHICH THEY WILL ASSUME FULL PROFESSIONAL RESPONSIBILITY. THIS TYPICAL DRAWING MAY NOT BE USED FOR TENDER PURPOSES.

THE SOUTH AFRICAN NATIONAL ROADS AGENCY SOC LTD
Reg. No. 1998/009164/30

HEAD OFFICE
48 Tambotie Avenue
Val de Grace
Pretoria
0184

PO Box 415
Pretoria 0001
South Africa

Tel: (012) 844 8000

APPROVED

DATE: 2015/06/26

TYPICAL DRAWINGS - ROADWORKS

FENCING & RELATED ITEMS
ANTI - DAZZLE SCREEN
EXPANDED METAL MESH

SANRAL DOC. No. (PDF): 1693815

SANRAL DOC. No. (DWG): 1797180

SANRAL DRAWING No.: TD-R-FG-1400-V1