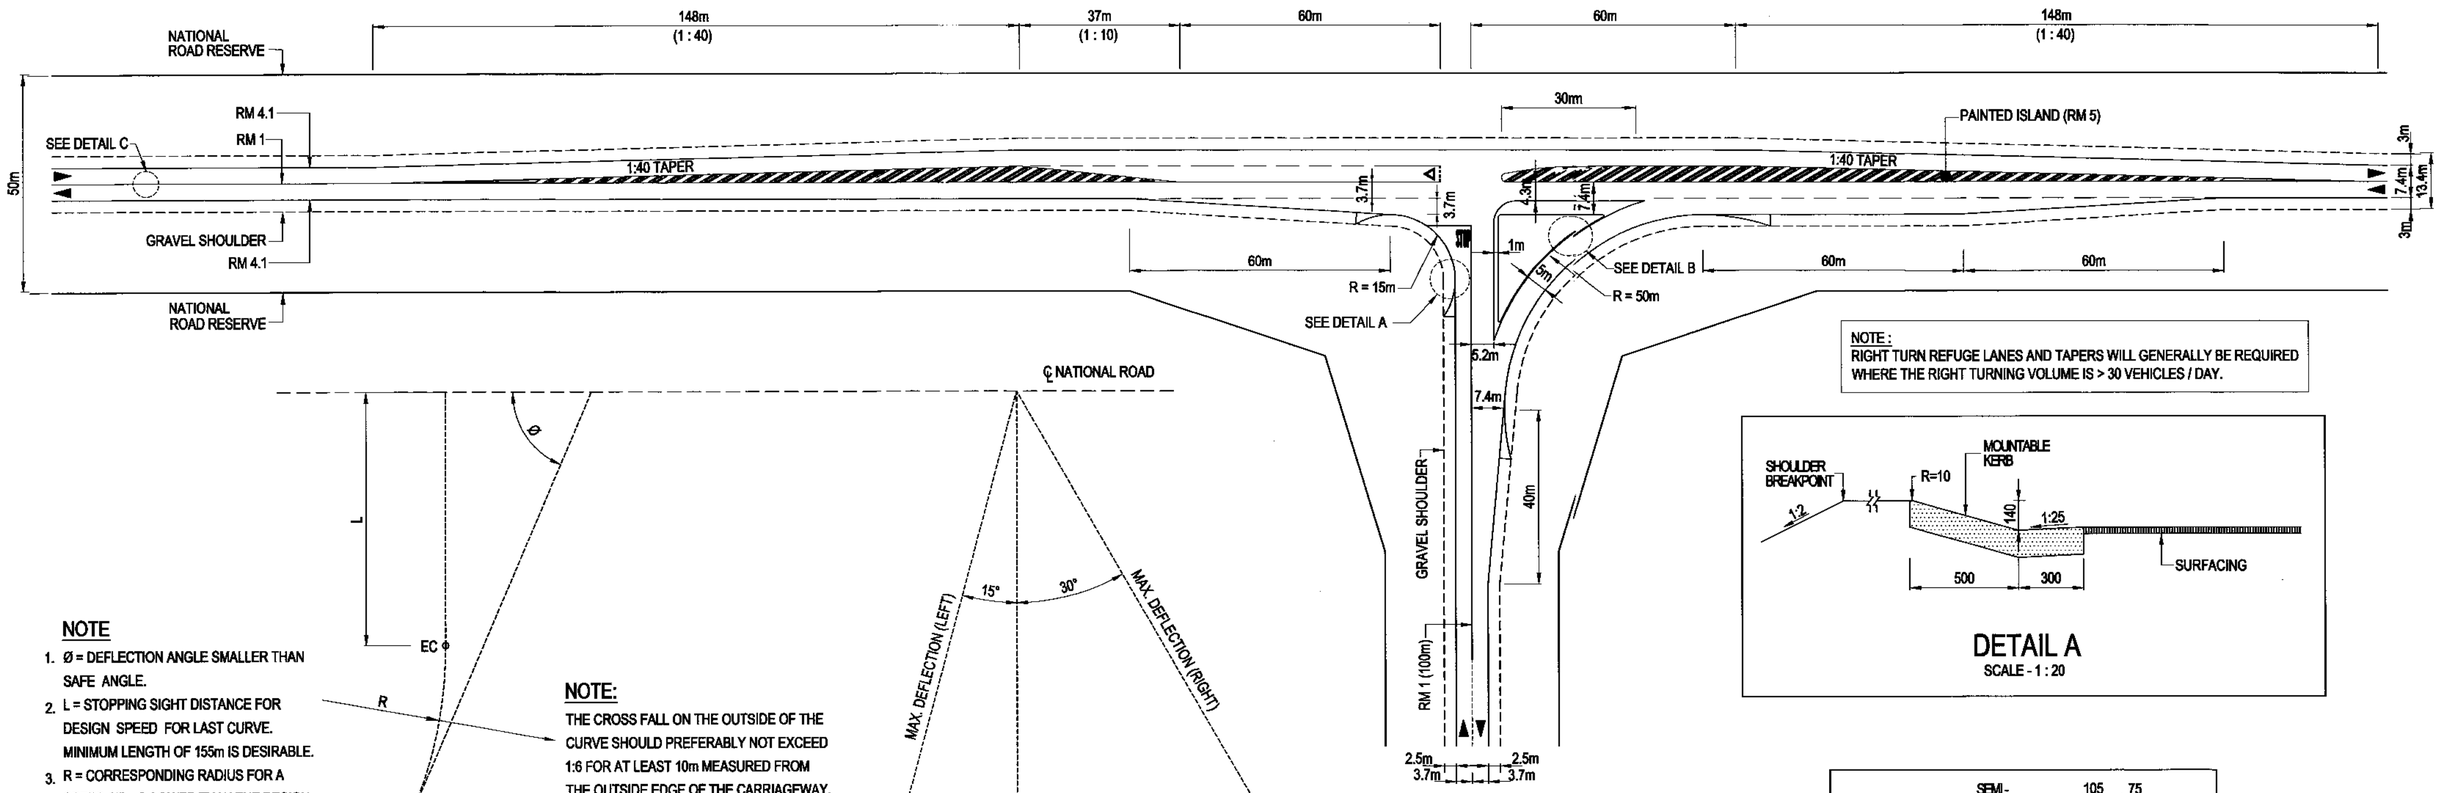


NOTE


1. Ø = DEFLECTION ANGLE SMALLER THAN SAFE ANGLE.
2. L = STOPPING SIGHT DISTANCE FOR DESIGN SPEED FOR LAST CURVE. MINIMUM LENGTH OF 155m IS DESIRABLE.
3. R = CORRESPONDING RADIUS FOR A SPEED 15km/h LOWER THAN THE DESIGN SPEED FOR THE REST OF THE ROAD.

NOTE:

THE CROSS FALL ON THE OUTSIDE OF THE CURVE SHOULD PREFERABLY NOT EXCEED 1:6 FOR AT LEAST 10m MEASURED FROM THE OUTSIDE EDGE OF THE CARRIAGEWAY.

SAFE ANGLES AND STOPPING SIGHT DISTANCE AT T-JUNCTIONS

SCALE - N.T.S

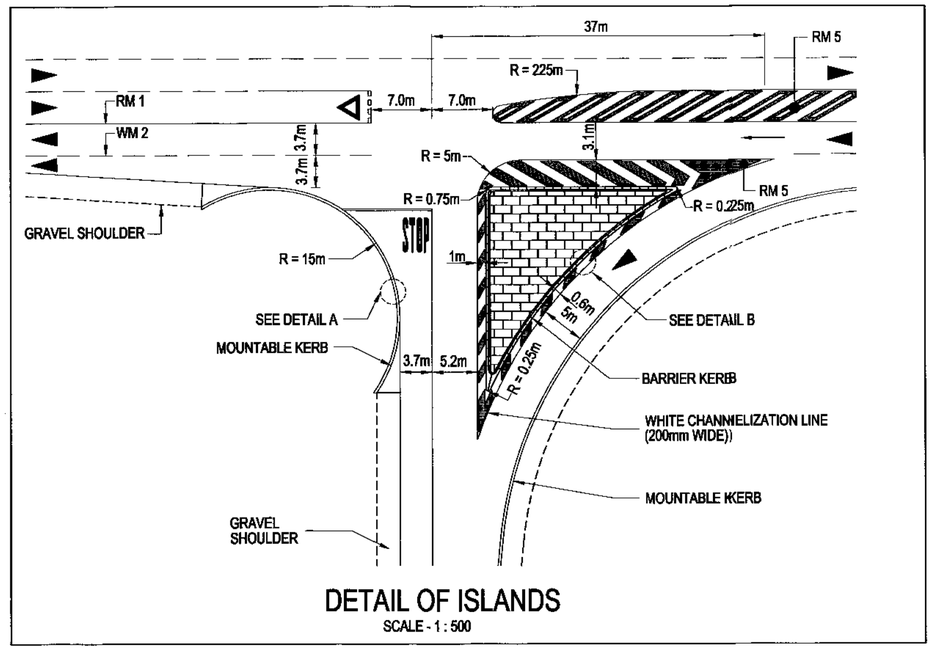


DETAIL OF ISLANDS

SCALE - 1 : 500

NOTE :
RIGHT TURN REFUGE LANES AND TAPERS WILL GENERALLY BE REQUIRED WHERE THE RIGHT TURNING VOLUME IS > 30 VEHICLES / DAY.


DETAIL A

SCALE - 1 : 20

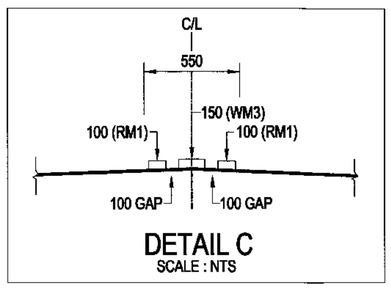

DETAIL C

SCALE : NTS

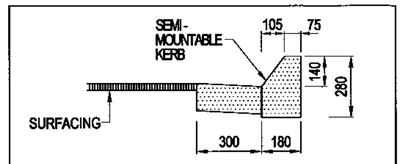

DETAIL B

SCALE - 1 : 20

ROAD MARKING LEGEND:

RM 1 : NO OVERTAKING
RM 4.1 : LEFT EDGE LINE
RM 5 : PAINTED ISLAND
WM 2 : CONTINUITY LINE
WM 3 : DIVIDING LINE

TABLE 1
SHOULDER SIGHT DISTANCE FOR STOP CONDITIONS

DESIGN SPEED (THROUGH ROAD) (km/h)	SIGHT DISTANCE (D) (m)
50	150
60	180
70	210
80	240
90	270
100	300
110	330
120	360

NOTE:

1. GRADIENT ON BOTH ROADS SHOULD NOT EXCEED 3%, ESPECIALLY ON THE JUNCTION LEG.
2. TABLE 1 CAN BE USED AS A BASIC GUIDELINE ON CONDITION THAT THE GRADIENTS ON BOTH THE JUNCTION AND PRIMARY ROADS DO NOT EXCEED 2%. THE SIGHT DISTANCE MUST BE MEASURED FROM AN EYE LEVEL OF 1,05m FROM A POINT 2m BEFORE THE STOP LINE ON THE JUNCTION ROAD TO AN OBJECT HEIGHT ON THE CENTRE LINE OF THE NATIONAL ROAD OF 1,30m.
3. THE DESIRABLE MINIMUM SIGHT DISTANCE IS 300m.
4. FOR DETAIL OF ROAD MARKINGS REFER TO THE SADC ROAD TRAFFIC SIGNS MANUAL.
5. THIS PLAN SERVES AS A GUIDE LINE AND WELL MOTIVATED DEVIATIONS MAY BE CONSIDERED.
6. WHERE APPLICABLE CROSS-SECTION DIMENSIONS MUST BE ADJUSTED ACCORDING TO THE APPROVED TYPICAL CROSS-SECTION BEING USED.

FOR LATEST VERSION CHECK www.nra.co.za

No.	DATE	VERSION / REVISION	APPROVED
V1	SEPT 2014	ORIGINAL VERSION	

SANRAL TYPICAL DRAWINGS

COPYRIGHT: THIS DRAWING IS PROTECTED IN TERMS OF THE COPYRIGHT ACT No. 98 OF 1978 AND MAY NOT BE REPRODUCED WITHOUT PERMISSIONN IN WRITING FROM SANRAL.
CONDITIONS FOR USE: CONSULTANTS APPOINTED BY SANRAL SHALL INCORPORATE THE TYPICAL DETAILS HEREON INTO THEIR SPECIFIC DESIGN FOR WHICH THEY WILL ASSUME FULL PROFESSIONAL RESPONSIBILITY. THIS TYPICAL DRAWING MAY NOT BE USED FOR TENDER PURPOSES.

THE SOUTH AFRICAN NATIONAL ROADS AGENCY SOC LTD
Reg. No. 1998/009884/30

HEAD OFFICE
48 Tambotie Avenue
Val de Grace
Pretoria
0184

PO Box 415
Pretoria 0001
South Africa

Tel: (012) 844 8000

APPROVED
DATE: 2015/06/26

TYPICAL DRAWINGS - ROADWORKS

T - JUNCTIONS & INTERSECTIONS
T - JUNCTION WITH SHELTERED RIGHT TURN LANE ON CLASS 1 ROADS

SANRAL DOC. No. (PDF): 1693115
SANRAL DOC. No. (DWG): 1796078
SANRAL DRAWING No.: TD-R-JI-1001-V1