

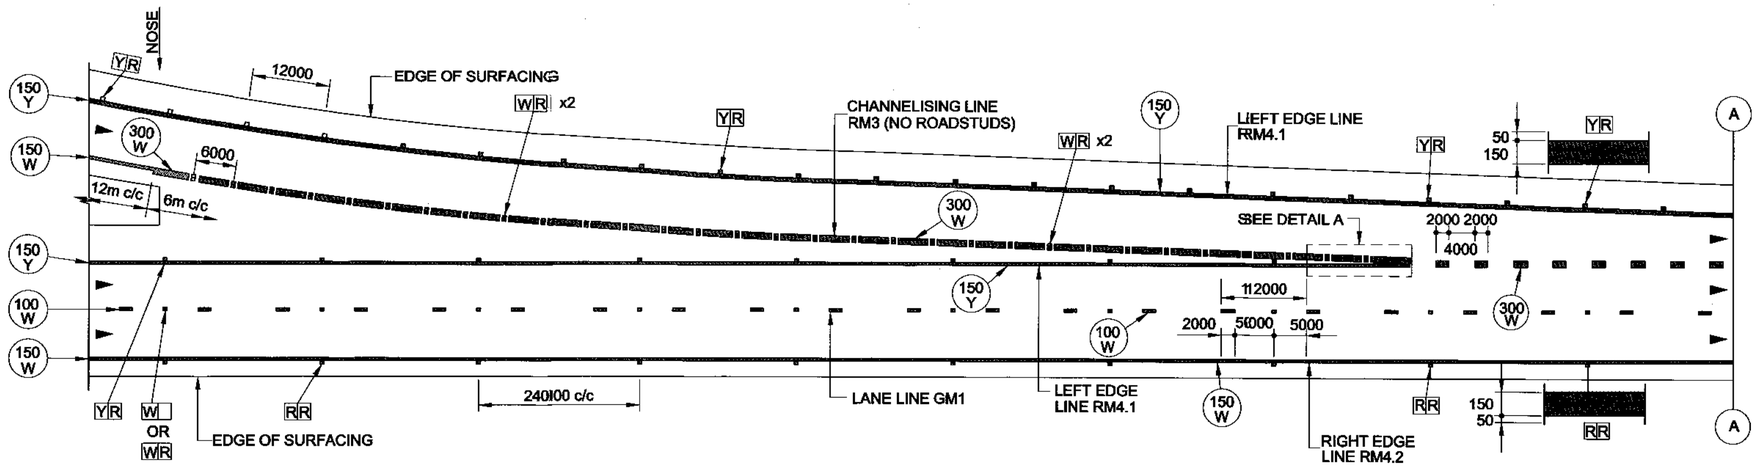


ON-RAMP GORE TREATMENT

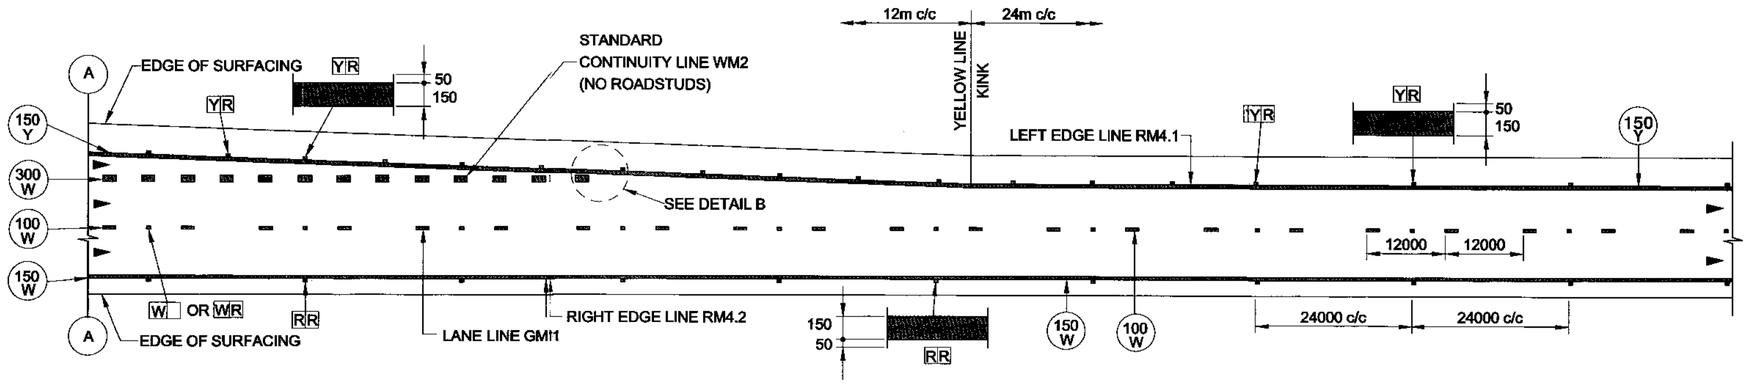


ON-RAMP TAPER TREATMENT

ROADSTUD COLOUR LEGEND:
R : RED
W : WHITE
Y : YELLOW

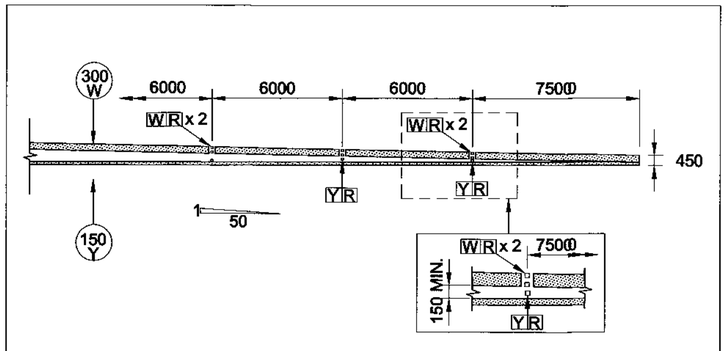

DETAIL A : END OF CHANNELISING LINE (RM3)

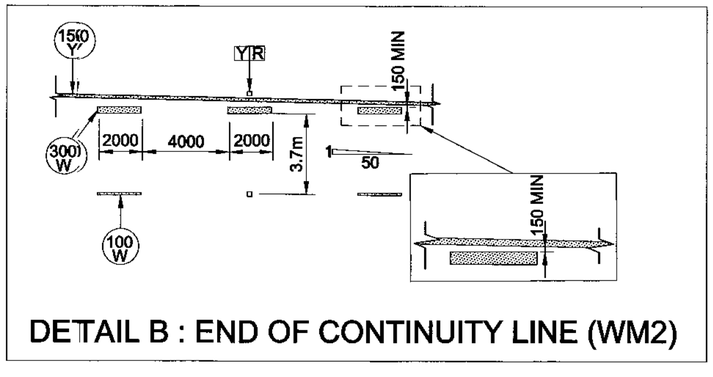

DETAIL B : END OF CONTINUITY LINE (WM2)

FOR LATEST VERSION CHECK www.nra.co.za

No.	DATE	VERSION / REVISION	APPROVED
V1	SEPT 2014	ORIGINAL VERSION	

SANRAL TYPICAL DRAWINGS

COPYRIGHT: THIS DRAWING IS PROTECTED IN TERMS OF THE COPYRIGHT ACT No. 98 OF 1978 AND MAY NOT BE REPRODUCED WITHOUT PERMISSIONN IN WRITING FROM SANRAL.
CONDITIONS FOR USE: CONSULTANTS APPOINTED BY SANRAL SHALL INCORPORATE THE TYPICAL DETAILS HEREON INTO THEIR SPECIFIC DESIGN FOR WHICH THEY WILL ASSUME FULL PROFESSIONAL RESPONSIBILITY. THIS TYPICAL DRAWING MAY NOT BE USED FOR TENDER PURPOSES.

THE SOUTH AFRICAN NATIONAL ROADS AGENCY SOC LTD
Reg. No.1998/009584/30
HEAD OFFICE
48 Tambotie Avenue
Val de Grace
Pretoria
0184
PO Box 415
Pretoria 0001
South Africa
Tel: (012) 844 8000

APPROVED
DATE: 2015/02/26

TYPICAL DRAWINGS - ROADWORKS

ROAD MARKINGS
ON-RAMPS - FREEWAYS

SANRAL DOC. No. (PDF) 1693821
SANRAL DOC. No. (DWG) 1797790
SANRAL DRAWING No. TD-R-RM-1201-V1