




DETAIL A : 2-LANE 2-WAY

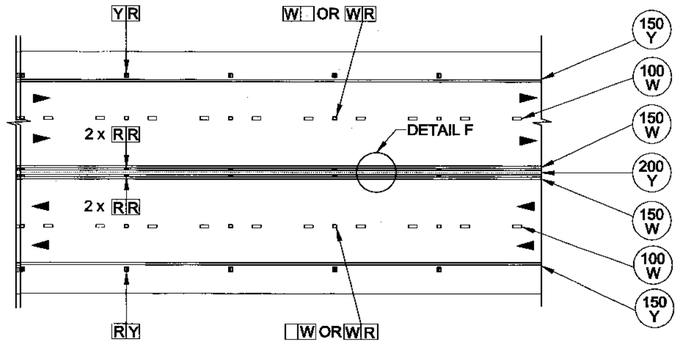


DETAIL B : 4-LANE 2-WAY

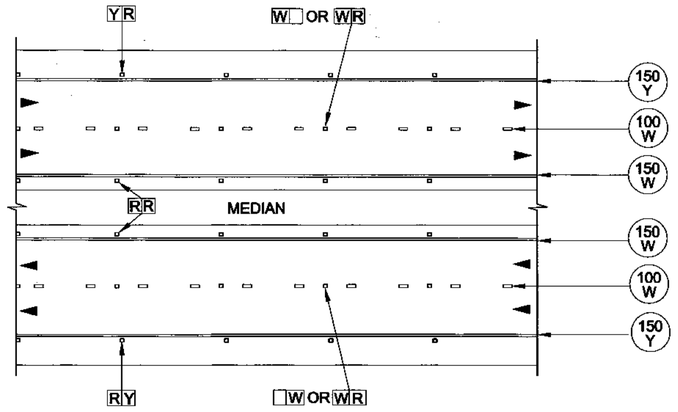

DETAIL C : 4-LANE DUAL CARRIAGEWAY ROAD

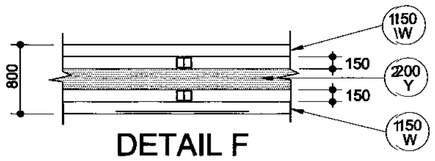


DETAIL F

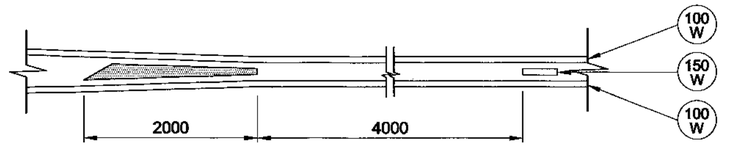


DETAIL G

DETAIL D : PAINTED ISLAND/MEDIAN ISLAND

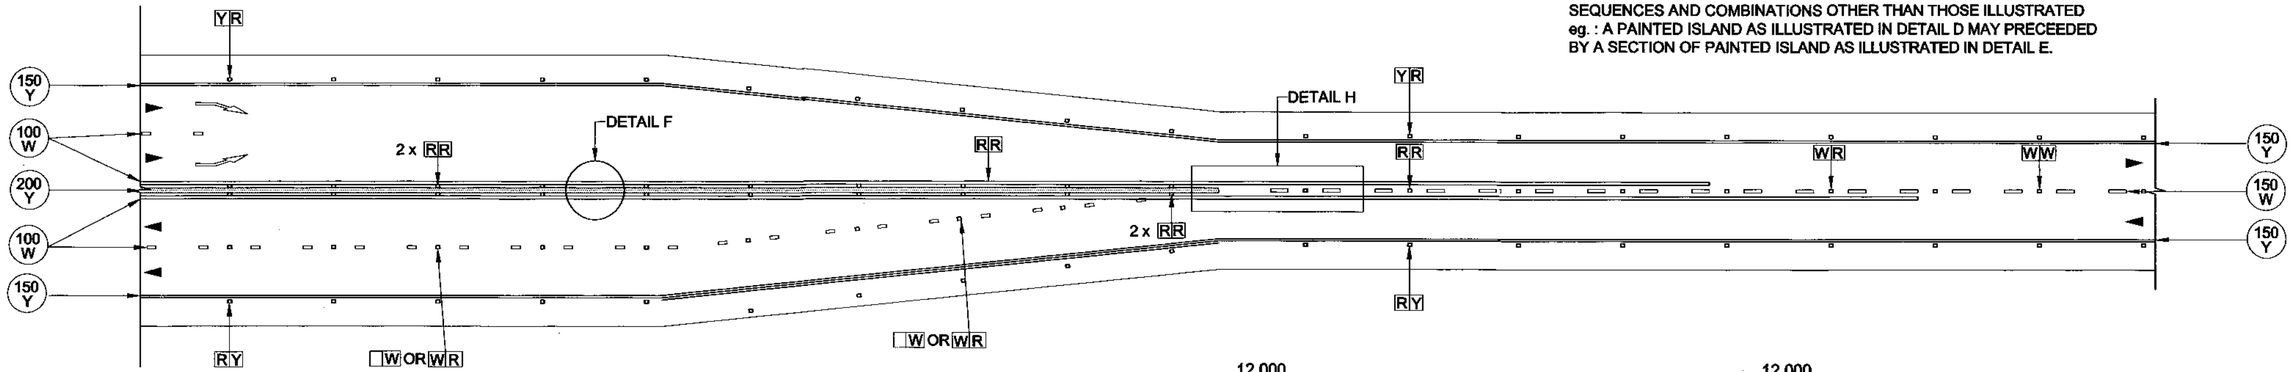

DETAIL E : 2-LANE 2-WAY TO 4-LANE 2-WAY

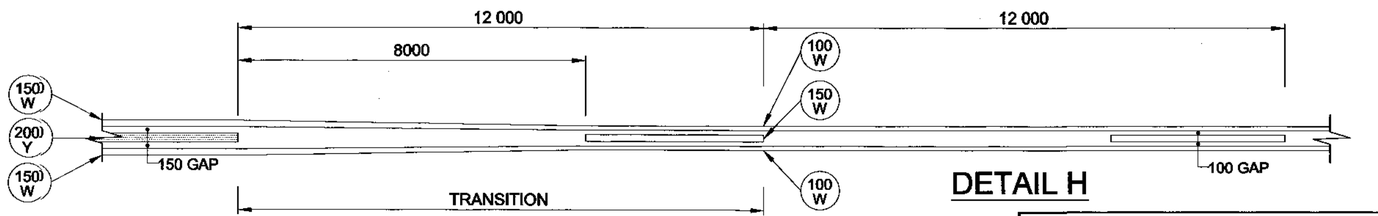

DETAIL H

NOTES
1. THE DETAILS SHOW ROAD CROSS-SECTIONS ILLUSTRATING APPROPRIATE COLOUR CODES OF ROAD STUDS.
2. DETAILS D AND E SHOW TYPICAL CHANGES IN CROSS-SECTION. THE DETAILS SHOULD NOT BE USED TO ASSESS ROADSTUD QUANTITIES SINCE SPECIFIC GEOMETRIC AND SITE CONDITIONS WILL AFFECT QUANTITIES.
3. VARIOUS DIVIDING LINE AND PAINTED ISLAND TYPES MAY BE USED IN SEQUENCES AND COMBINATIONS OTHER THAN THOSE ILLUSTRATED eg. : A PAINTED ISLAND AS ILLUSTRATED IN DETAIL D MAY PRECEEDED BY A SECTION OF PAINTED ISLAND AS ILLUSTRATED IN DETAIL E.

FOR LATEST VERSION CHECK www.nra.co.za

No.	DATE	VERSION / REVISION	APPROVED
V1	SEPT 2014	ORIGINAL VERSION	

SANRAL TYPICAL DRAWINGS

COPYRIGHT: THIS DRAWING IS PROTECTED IN TERMS OF THE COPYRIGHT ACT No. 98 OF 1978 AND MAY NOT BE REPRODUCED WITHOUT PERMISSION IN WRITING FROM SANRAL.
CONDITIONS FOR USE: CONSULTANTS APPOINTED BY SANRAL SHALL INCORPORATE THE TYPICAL DETAILS HEREON INTO THEIR SPECIFIC DESIGN FOR WHICH THEY WILL ASSUME FULL PROFESSIONAL RESPONSIBILITY. THIS TYPICAL DRAWING MAY NOT BE USED FOR TENDER PURPOSES.

THE SOUTH AFRICAN NATIONAL ROADS AGENCY SOC LTD
Reg. No. 1998/009854/30

HEAD OFFICE
48 Tambotie Avenue
Val de Grace
Pretoria
0184

PO Box 415
Pretoria 0001
South Africa

Tel: (012) 844 8000

APPROVED
DATE: 2015/06/26

TYPICAL DRAWINGS - ROADWORKS

ROAD MARKINGS
ROADSTUDS - COLOUR CODE - BASIC EXAMPLES

SANRAL DOC. No. (PDF) 1693303
SANRAL DOC. No. (DWG) 1797386
SANRAL DRAWING No. TD-R-RM-1400-V1