
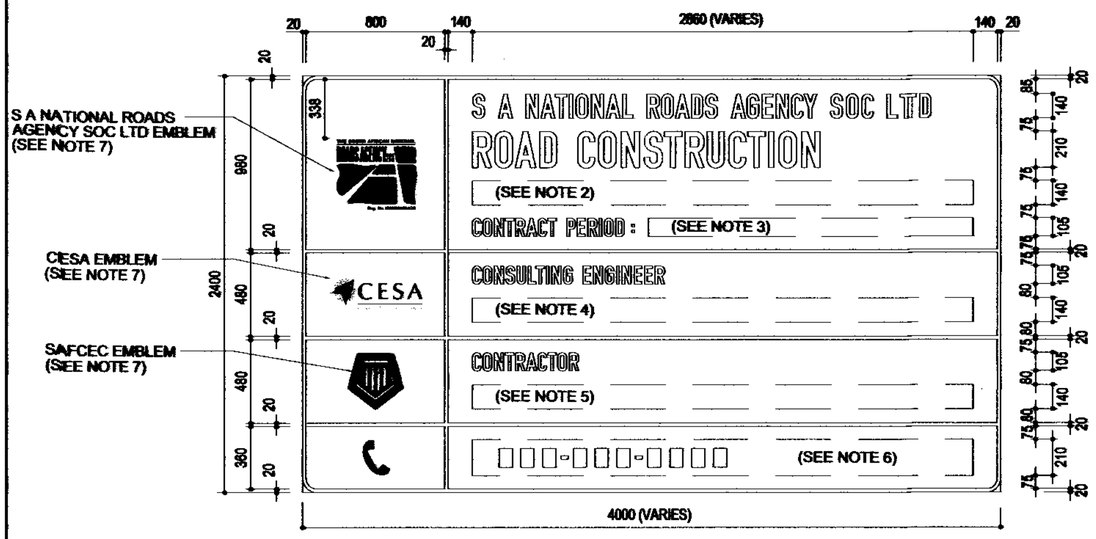


SIGN BOARD : TYPE 1
ELEVATION
SCALE 1 : 25

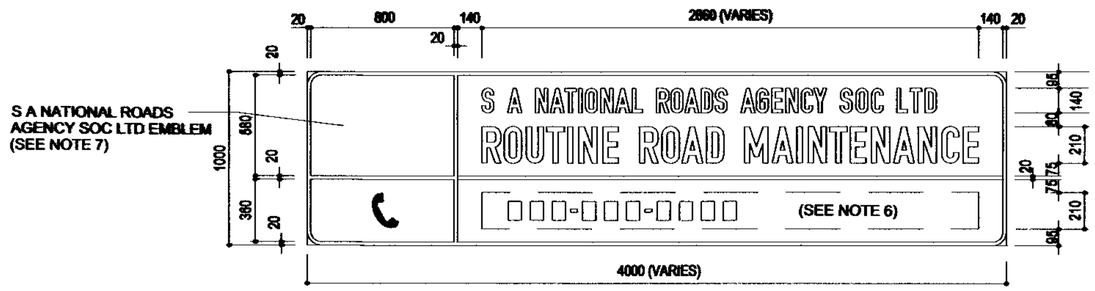

SIGN BOARD : TYPE 2
ELEVATION
SCALE 1 : 25

ROAD SIGN INFORMATION BOARD

BACKGROUND	: WHITE REFLECTORISED CLASS 1.
BORDER	: 20mm GREEN REFLECTORISED CLASS 1.
MATERIAL	: RETRO-REFLECTIVE MATERIAL TO COMPLY WITH SANS 1519.
REAR SIDE	: DARK GREY (SANS 1091 : G13).
TEXT	: CAPITAL LETTERS : DIN A, MATT-BLACK. TELEPHONE NUMBER : DIN B MOD, MATT- BLACK.
SUBSTRATE	: 1.0mm THICK "ISCOR CHROMADEK" OR SIMILAR.
MANUFACTURING	: 200mm STANDARD ROAD SIGN PROFILES TO THE DETAILS ON TYPICAL DRAWINGS TD-R-RS-100 AND TD-R-RS-101.
FLATNESS TOLERANCE OF ASSEMBLED BOARD	: 3mm MEASURED UNDER A 1m STRAIGHTEDGE.
LENGTH	: ADJUSTED TO SUIT LENGTH OF DESCRIPTION.
SUPPORTS	: 2 OR 3 WITH 200mm MIN. TOP END DIAMETER TIMBER POSTS.
ERECTION POSITION	: ON SITE AT POSITIONS APPROVED BY THE ENGINEER.
No. REQUIRED	: TYPE 1 : AT EACH END OF THE WORKS. (OR AS APPROVED BY THE ENGINEER). : TYPE 2 : AFTER MAJOR CENTRES OR APPROX. 50km APART. (AS APPROVED BY THE ENGINEER).
REMOVAL	: THE ROAD SIGN INFORMATION BOARDS SHALL BE REMOVED BEFORE A TAKING-OVER CERTIFICATE FOR THE ENTIRE WORKS IS ISSUED.

NOTES

1. USE AN APPROPRIATE DESCRIPTION FOR THE TYPE OF WORKS eg. *ROAD CONSTRUCTION, ROUTINE ROAD MAINTENANCE, ROAD REHABILITATION, TOLL PLAZA UPGRADING* OR *BRIDGE REHABILITATION.*
2. USE A BRIEF DESCRIPTION OF THE EXTENT OF THE WORKS : eg. *N1-21 : BEN SCHOEMAN TO RIGEL AVE .* OR *N11 : LADYSMITH TO VOLKSRUST.*
3. USE THE COMMENCEMENT AND DUE COMPLETION DATES (MONTH / YEAR).
4. NAME OF CONSULTING ENGINEER.
5. REGISTERED NAME OF CONTRACTOR.
6. AN ALL HOURS CONTACT TELEPHONE / CELL NUMBER SHALL BE SUPPLIED FOR THE SITE SAFETY OFFICER OR FOR A RESPONSIBLE PERSON APPROVED BY THE ENGINEER.
7. EMBLEMS MAY ONLY BE USED BY MEMBERS AND MUST BE DISPLAYED IN FULL COLOUR, EMBLEMS ARE AVAILABLE FROM THE RELEVANT ORGANISATIONS.

FOR LATEST VERSION CHECK www.nra.co.za

No.	DATE	VERSION / REVISION	APPROVED
V1	SEPT 2014	ORIGINAL VERSION	

SANRAL TYPICAL DRAWINGS

COPYRIGHT: THIS DRAWING IS PROTECTED IN TERMS OF THE COPYRIGHT ACT No. 98 OF 1978 AND MAY NOT BE REPRODUCED WITHOUT PERMISSION IN WRITING FROM SANRAL.
CONDITIONS FOR USE: CONSULTANTS APPOINTED BY SANRAL SHALLL INCORPORATE THE TYPICAL DETAILS HEREON INTO THEIR SPECIFIC DESIGN FOR WHICH THEY WILL ASSUME FULL PROFESSIONAL RESPONSIBILITY. THIS TYPICAL DRAWING MAY NOT BE USED FOR TENDER PURPOSES.

THE SOUTH AFRICAN NATIONAL ROADS AGENCY SOC LTD
Reg. No. 1998/009584/30

HEAD OFFICE
48 Tambotie Avenue
Val de Grace
Pretoria
0184
PO Box 415
Pretoria 0001
South Africa
Tel: (012) 844-8000

APPROVED
DATE: 2015/06/26

TYPICAL DRAWINGS - ROADWORKS

ROAD SIGNS
INFORMATION BOARD DETAILS

SANRAL DOC. No. (PDF)	1693114
SANRAL DOC. No. (DWG)	1796076
SANRAL DRAWING No.	TD-R-RS-1300-V1