

TYPICAL CROSS SECTIONS
SINGLE CARRIAGEWAY - 4 LANE UNDIVIDED

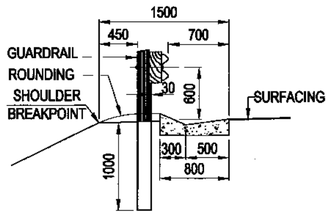


POSITION OF TYPE 'A' CONCRETE SIDE DRAIN
SCALE - 1 : 50

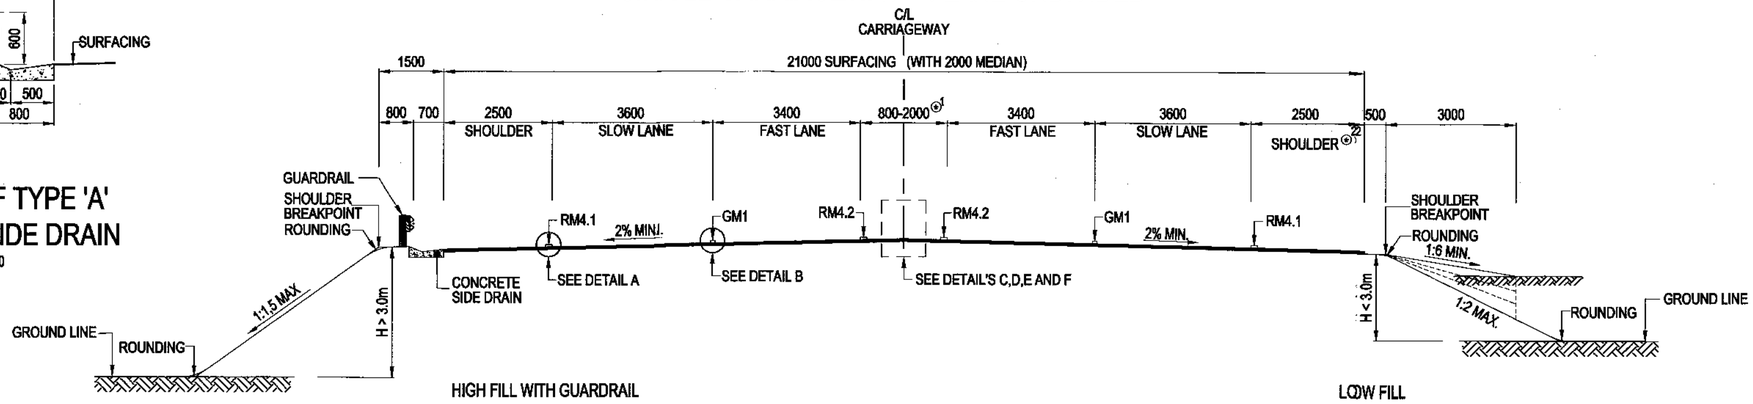


HIGH FILL WITH GUARDRAIL

LOW FILL

HIGH FILL / FILL CONDITION
SCALE - 1 : 100

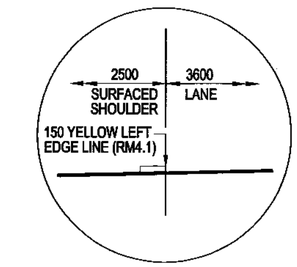


DETAIL A
SCALE - N.T.S

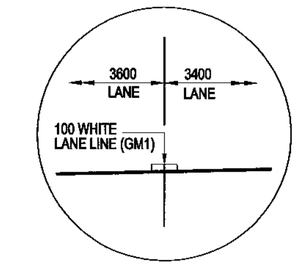

DETAIL B
SCALE - N.T.S


ROAD MARKING LEGEND
RM4.1 : YELLOW LEFT EDGE LINE.
RM4.2 : WHITE RIGHT EDGE LINE.
RM5 : PAINTED ISLAND
GM1 : LANE LINE

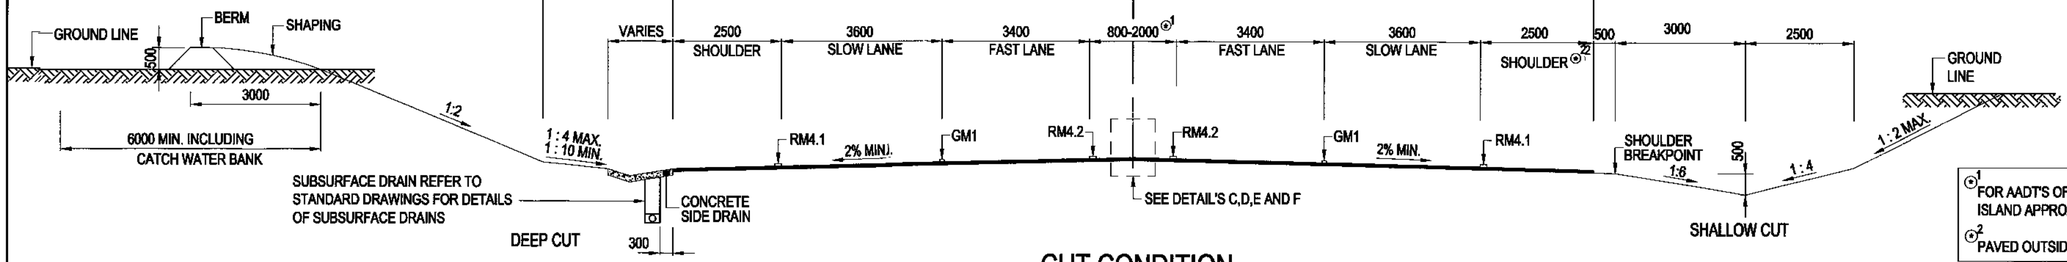


CUT CONDITION
SCALE - 1 : 100

①1 FOR AADT'S OF LESS THAN 15000 VEHICLES PER DAY, A PAINTED MEDIAN ISLAND APPROXIMATELY 800mm MAY BE CONSIDERED (REFER TO DETAIL C).


①2 PAVED OUTSIDE SHOULDER 1.0m MINIMUM, 2.5m PREFERRED.

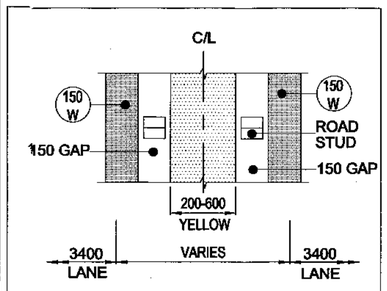


①1 DETAIL C : 800 PAINTED MEDIAN ISLAND
SCALE - 1 : 20

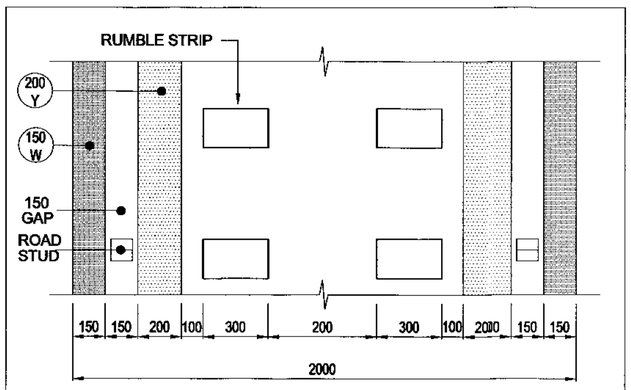

①1 DETAIL C : 2000 PAINTED MEDIAN ISLAND
SCALE - 1 : 20

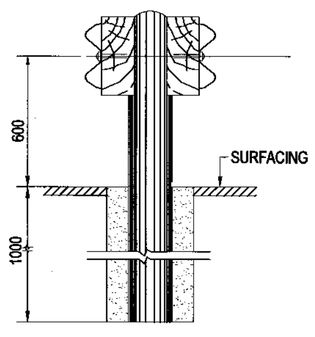


DETAIL D : DOUBLE SIDED MEDIAN GUARDRAIL
SCALE - 1 : 20

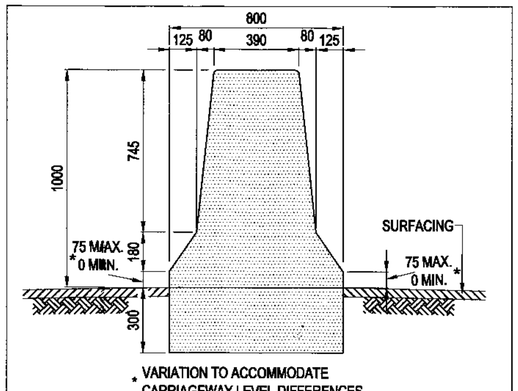

* VARIATION TO ACCOMMODATE CARRIAGEWAY LEVEL DIFFERENCES

DETAIL E : MEDIAN CONCRETE BARRIER
SCALE 1 : 10

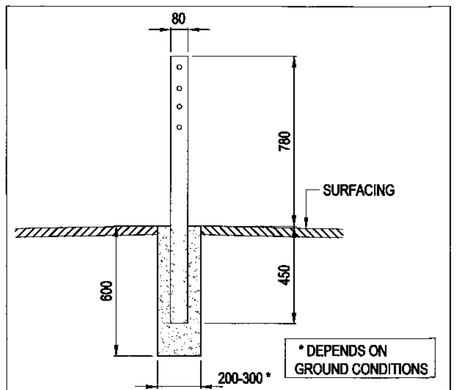

* DEPENDS ON GROUND CONDITIONS

DETAIL F : WIRE ROPE IN MEDIAN
SCALE - 1 : 20

FOR LATEST VERSION CHECK www.nra.co.za

No.	DATE	VERSION / REVISION	APPROVED
V1	SEPT 2014	ORIGINAL VERSION	

SANRAL TYPICAL DRAWINGS

COPYRIGHT: THIS DRAWING IS PROTECTED IN TERMS OF THE COPYRIGHT ACT No. 98 OF 1978 AND MAY NOT BE REPRODUCED WITHOUT PERMISSION IN WRITING FROM SANRAL.
CONDITIONS FOR USE: CONSULTANTS APPOINTED BY SANRAL SHALL INCORPORATE THE TYPICAL DETAILS HEREON INTO THEIR SPECIFIC DESIGN FOR WHICH THEY WILL ASSUME FULL PROFESSIONAL RESPONSIBILITY. THIS TYPICAL DRAWING MAY NOT BE USED FOR TENDER PURPOSES.

THE SOUTH AFRICAN NATIONAL ROADS AGENCY SOC LTD
Reg. No. 1998/009584/30

HEAD OFFICE
48 Tambotie Avenue
Val de Grace
Pretoria
0184
PO Box 415
Pretoria 0001
South Africa
Tel: (012) 844 8000

APPROVED

DATE: 2015/06/26

TYPICAL DRAWINGS - ROADWORKS

TYPICAL CROSS-SECTIONS SINGLE CARRIAGEWAY 4 - LANE UNDIVIDED

SANRAL DOC. No. (PDF) **1692632**

SANRAL DOC. No. (DWG) **1797188**

SANRAL DRAWING No. **TD-R-XS-1200-V1**