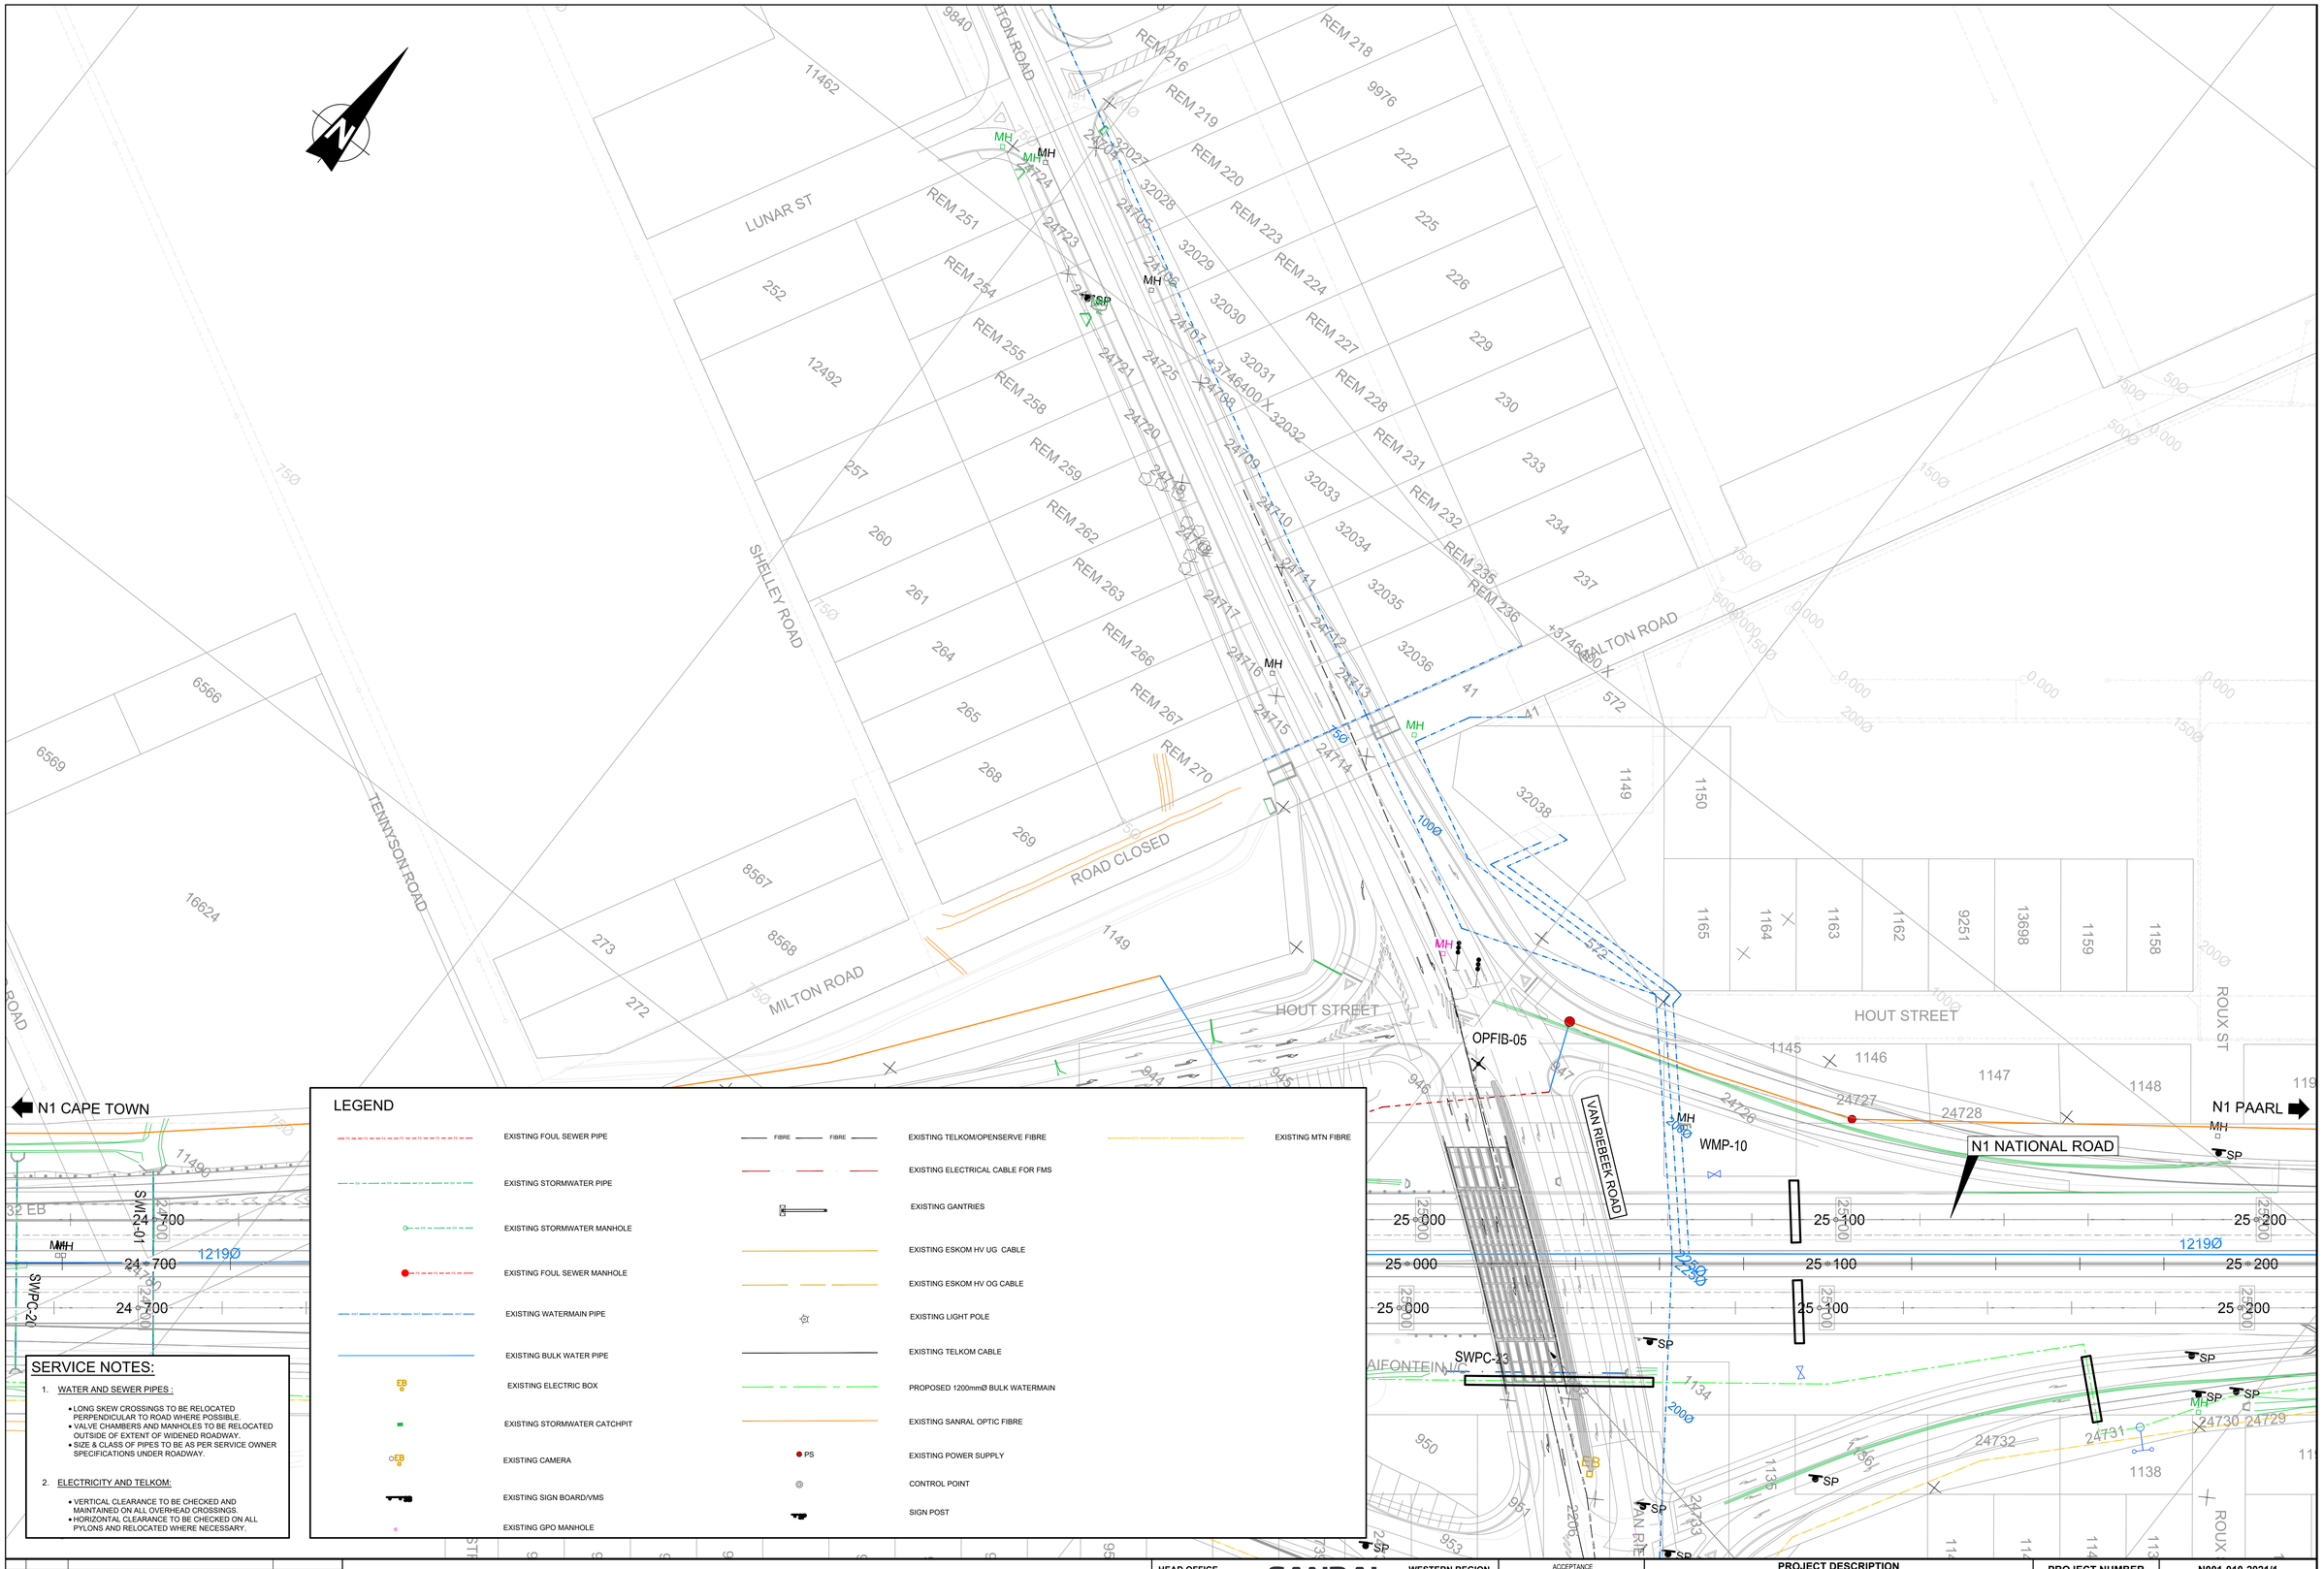


No.	DATE	REVISION
V1	08/03/2024	ORIGINAL VERSION

HEAD OFFICE
48 Tambotie Avenue
Val de Grace
Pretoria
0184

PO Box 415
Pretoria 0001
South Africa

Tel: (012) 844 8000

SANRAL
SOUTH AFRICAN NATIONAL ROADS AGENCY SOC LTD
Reg.No.1998/009584/30
BUILDING SOUTH AFRICA THROUGH BETTER ROADS

WESTERN REGION
1 Havenga Street
Oakdale
Bellville
7530

Private Bag X19
Bellville
7535

Tel: (021) 957 4600

ACCEPTANCE

THIS ACCEPTANCE IS FOR PROCEDURAL AND ADMINISTRATIVE REVIEW PURPOSES ONLY AND DOES NOT ATTRACT LEGAL LIABILITY OR LIABILITY OF ANY KIND FROM WHATSOEVER CAUSE OR HOWEVER ARISING

for the SA NATIONAL ROADS AGENCY SOC LTD.
Date:

PROJECT DESCRIPTION
THE CAPACITY IMPROVEMENT OF NATIONAL ROUTE 1 SECTION 1 FROM OLD OAK INTERCHANGE (KM 18.90) TO KOELENHOF INTERCHANGE (KM 33.00)

- EXISTING SERVICES - BRIGHTON INTERCHANGE

SCALE @ A0: | SHEET 2 OF 2

PROJECT NUMBER	N001-010-2021/1		
DRAWING LOCATION DATA	START	END	
ROUTE	N01	N01	
SECTION	01	01	
DRAWING km DISTANCE			
DRAWING TYPE	ROAD - UTILITIES		
BRIDGE/STRUCTURE No.	N/A		
CONSULTANT DRAWING No.	312-00827-01-SLBT-02		VER
SANRAL DOCUMENT #			

312-00827-01-SLBT-02