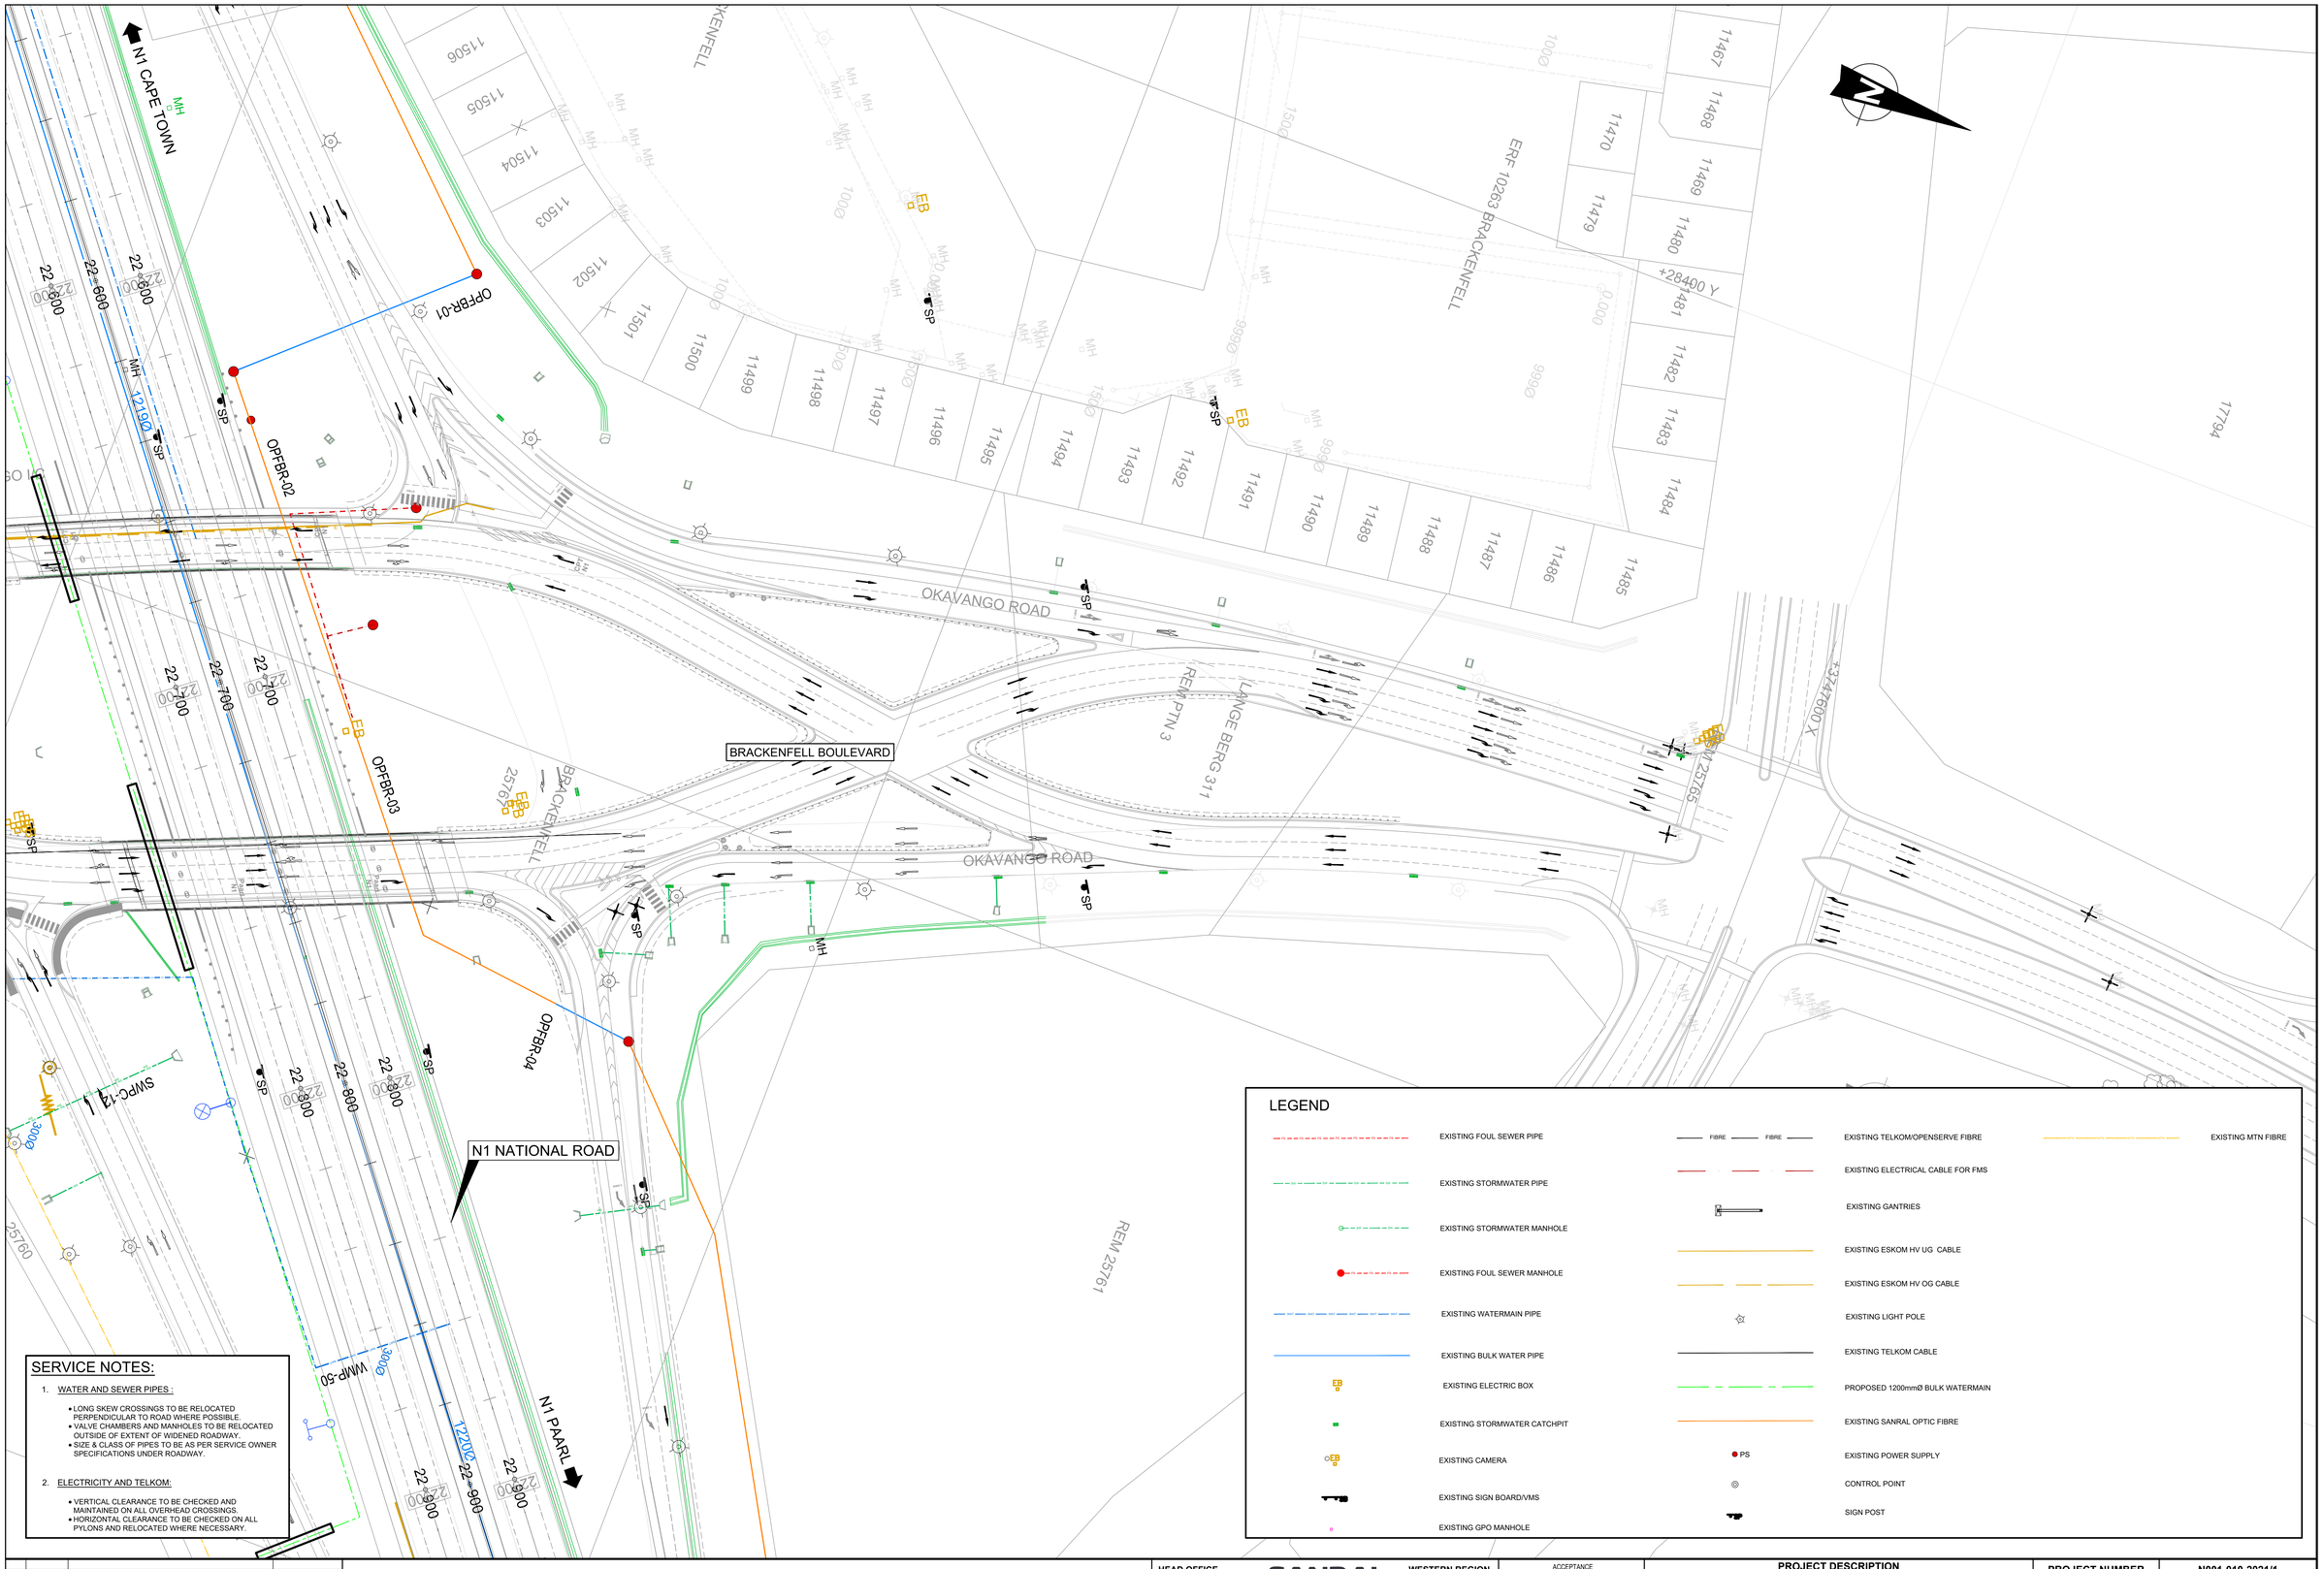


SERVICE NOTES:

1. WATER AND SEWER PIPES :
   - LONG SKEW CROSSINGS TO BE RELOCATED PERPENDICULAR TO ROAD WHERE POSSIBLE.
   - VALVE CHAMBERS AND MANHOLES TO BE RELOCATED OUTSIDE OF EXTENT OF WIDENED ROADWAY.
   - SIZE & CLASS OF PIPES TO BE AS PER SERVICE OWNER SPECIFICATIONS UNDER ROADWAY.
2. ELECTRICITY AND TELKOM:
   - VERTICAL CLEARANCE TO BE CHECKED AND MAINTAINED ON ALL OVERHEAD CROSSINGS.
   - HORIZONTAL CLEARANCE TO BE CHECKED ON ALL PYLONS AND RELOCATED WHERE NECESSARY.

LEGEND

- EXISTING FOUL SEWER PIPE
- EXISTING STORMWATER PIPE
- EXISTING STORMWATER MANHOLE
- EXISTING FOUL SEWER MANHOLE
- EXISTING WATERMAIN PIPE
- EXISTING BULK WATER PIPE
- EXISTING ELECTRIC BOX
- EXISTING STORMWATER CATCHPIT
- EXISTING CAMERA
- EXISTING SIGN BOARD/VMS
- EXISTING GPO MANHOLE
- EXISTING TELKOM/OPENSERVE FIBRE
- EXISTING ELECTRICAL CABLE FOR FMS
- EXISTING GANTRIES
- EXISTING ESKOM HV UG CABLE
- EXISTING ESKOM HV OG CABLE
- EXISTING LIGHT POLE
- EXISTING TELKOM CABLE
- PROPOSED 1200mmØ BULK WATERMAIN
- EXISTING SANRAL OPTIC FIBRE
- EXISTING POWER SUPPLY
- CONTROL POINT
- SIGN POST
- EXISTING MTN FIBRE

No.	DATE	REVISION
V1	08/03/2024	ORIGINAL VERSION

HEAD OFFICE
48 Tambotie Avenue
Val de Grace
Pretoria
0184

PO Box 415
Pretoria 0001
South Africa

Tel: (012) 844 8000

SANRAL
SOUTH AFRICAN NATIONAL ROADS AGENCY SOC LTD
Reg.No. 1998/ 009354/ 30
BUILDING SOUTH AFRICA THROUGH BETTER ROADS

WESTERN REGION
1 Havenga Street
Oakdale
Bellville
7530

Private Bag X19
Bellville
7535

Tel: (021) 957 4600

ACCEPTANCE

THIS ACCEPTANCE IS FOR PROCEDURAL AND ADMINISTRATIVE REVIEW PURPOSES ONLY AND DOES NOT ATTRACT LEGAL LIABILITY OR LIABILITY OF ANY KIND FROM WHATSOEVER CAUSE OR HOWEVER ARISING

for the SA NATIONAL ROADS AGENCY SOC LTD.
Date:

PROJECT DESCRIPTION
THE CAPACITY IMPROVEMENT OF NATIONAL ROUTE 1 SECTION 1 FROM OLD OAK INTERCHANGE (KM 18.90) TO KOELENHOF INTERCHANGE (KM 33.00)

- EXISTING SERVICES -
OKAVANGO INTERCHANGE

SCALE @ A0: | SHEET 2 OF 2

	START	END
PROJECT NUMBER	N001-010-2021/1	
DRAWING LOCATION DATA		
ROUTE	N01	N01
SECTION	01	01
DRAWING km DISTANCE		
DRAWING TYPE		
BRIDGE/STRUCTURE No.	N/A	
CONSULTANT DRAWING No.	312-00827-01-SLOK-02	VER
SANRAL DOCUMENT #		

312-00827-01-SLOK-02