
IN1	700mm x 1200mm	1
IN2	700mm x 1200mm	1
IN3	700mm x 1200mm	1
R201 - 120	1200mm	1
W401 / W402	200mm x 800mm	4 / 0

LETTER SIZE	420 / 300
POSITION	N1 - km 27,540 (SB)
SIGN I.D. NUMBER	N1-1 - GA4 - INT34 SE Ramp



LETTER SIZE	420 / 300
POSITION	N1 - km 27,720 (SB)
SIGN I.D. NUMBER	N1-1 - GC4U - Maroela final



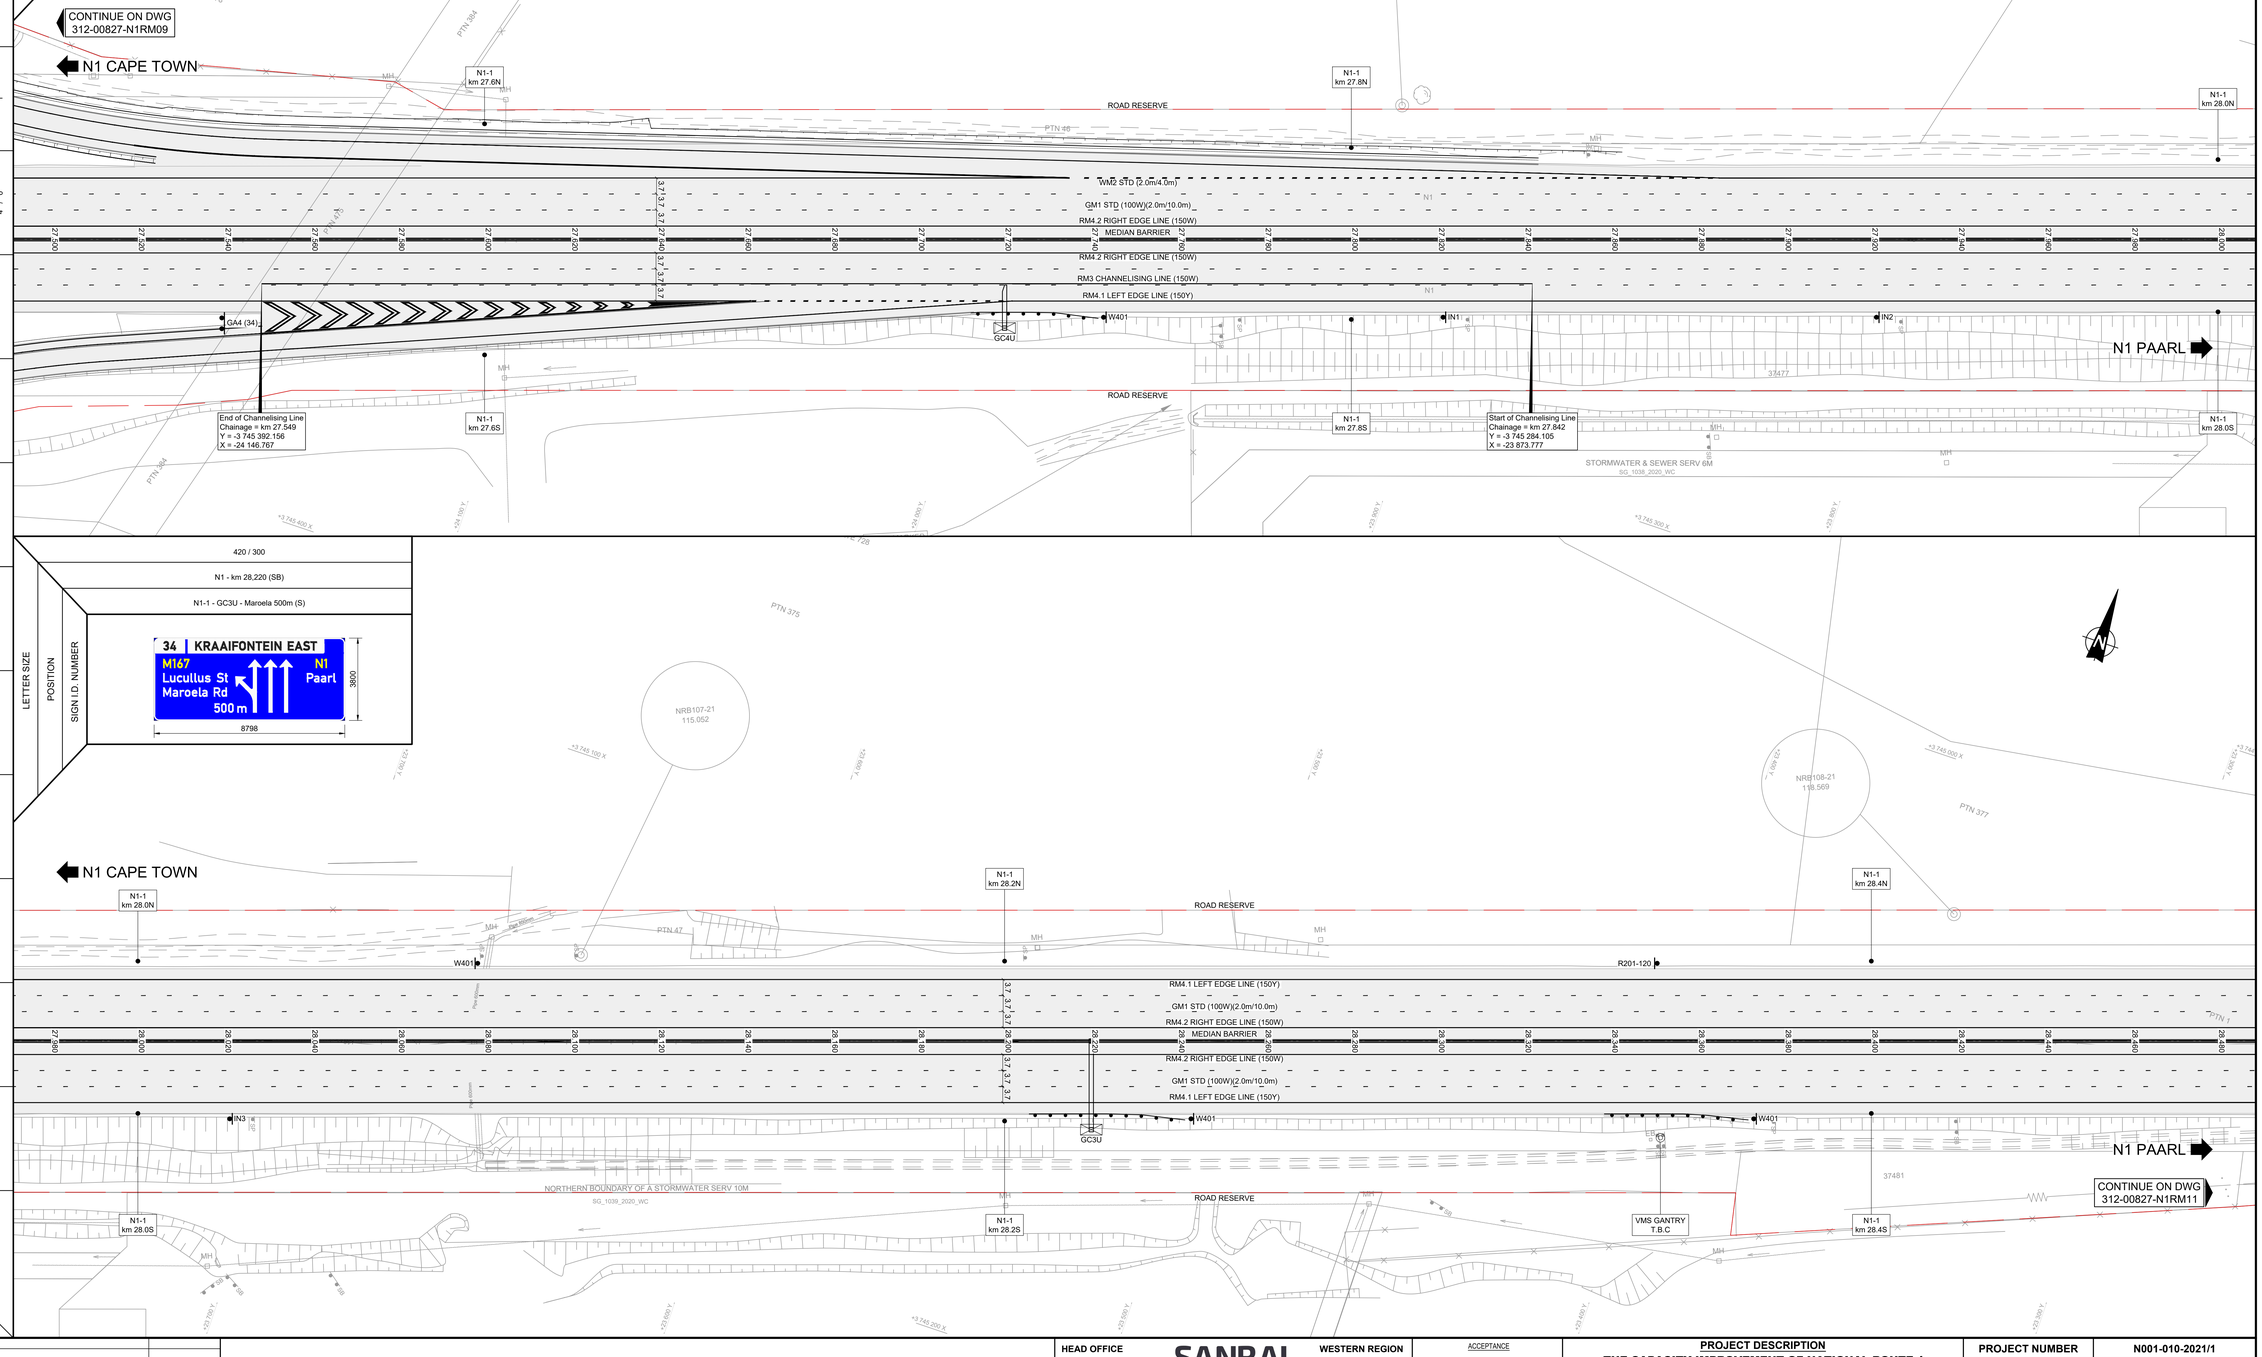

LETTER SIZE	420 / 300
POSITION	N1 - km 28,220 (SB)
SIGN I.D. NUMBER	N1-1 - GC3U - Maroela 500m (S)

SIZE (AREA)

NO. OF

No.	DATE	REVISION
V1	08/03/2024	ORIGINAL VERSION

HEAD OFFICE
48 Tambotie Avenue
Val de Grace
Pretoria
0184

PO Box 415
Pretoria 0001
South Africa

Tel: (012) 844 8000

SANRAL
SOUTH AFRICAN NATIONAL ROADS AGENCY SOC LTD
Reg No. 1998/000665/30
BUILDING SOUTH AFRICA THROUGH BETTER ROADS

WESTERN REGION
1 Havenga Street
Oakdale
Bellville
7530

Private Bag X19
Bellville
7535

Tel: (021) 957 4600

ACCEPTANCE

THIS ACCEPTANCE IS FOR PROCEDURAL AND ADMINISTRATIVE REVIEW PURPOSES ONLY AND DOES NOT ATTRACT LEGAL LIABILITY OR LIABILITY OF ANY KIND FROM WHATSOEVER CAUSE OR HOWEVER ARISING

for the SA NATIONAL ROADS AGENCY SOC LTD.
Date:

PROJECT DESCRIPTION
THE CAPACITY IMPROVEMENT OF NATIONAL ROUTE 1 SECTION 1 FROM OLD OAK INTERCHANGE (KM 18.90) TO KOELENHOF INTERCHANGE (KM 33.00)

ROAD SIGNS AND ROAD MARKING PLAN
MAIN CARRIAGEWAY
km 27.520 - km 28.480

SCALE @ A0: 1 : 500 | SHEET 10 OF 16

PROJECT NUMBER	N001-010-2021/1	
DRAWING LOCATION DATA	START	END
ROUTE	N01	N01
SECTION	01	01
DRAWING km DISTANCE	27.520	28.480
DRAWING TYPE	ROADS - LAYOUT PLAN	
BRIDGE/STRUCTURE No.	N/A	
CONSULTANT DRAWING No.	312-00827-01-N1RM10	VER
SANRAL DOCUMENT #	XXXXXX	V1

312-00827-01-N1RM10