


IN1	700mm x 1200mm	1
IN2	700mm x 1200mm	1
IN3	700mm x 1200mm	1
R201 - 120	1200mm	1
W401 / W402	200mm x 800mm	5 / 0

LETTER SIZE	280 / 200	420 / 300
POSITION	N1 - km 41,455 (SB)	N1 - km 31,550 (NB)
SIGN I.D. NUMBER	N1-1 - GF1 - Petroport 1km (S)	N1-1 - GC3U - Stellenbosch 500m (N)

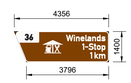

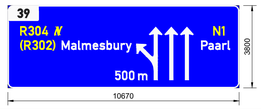

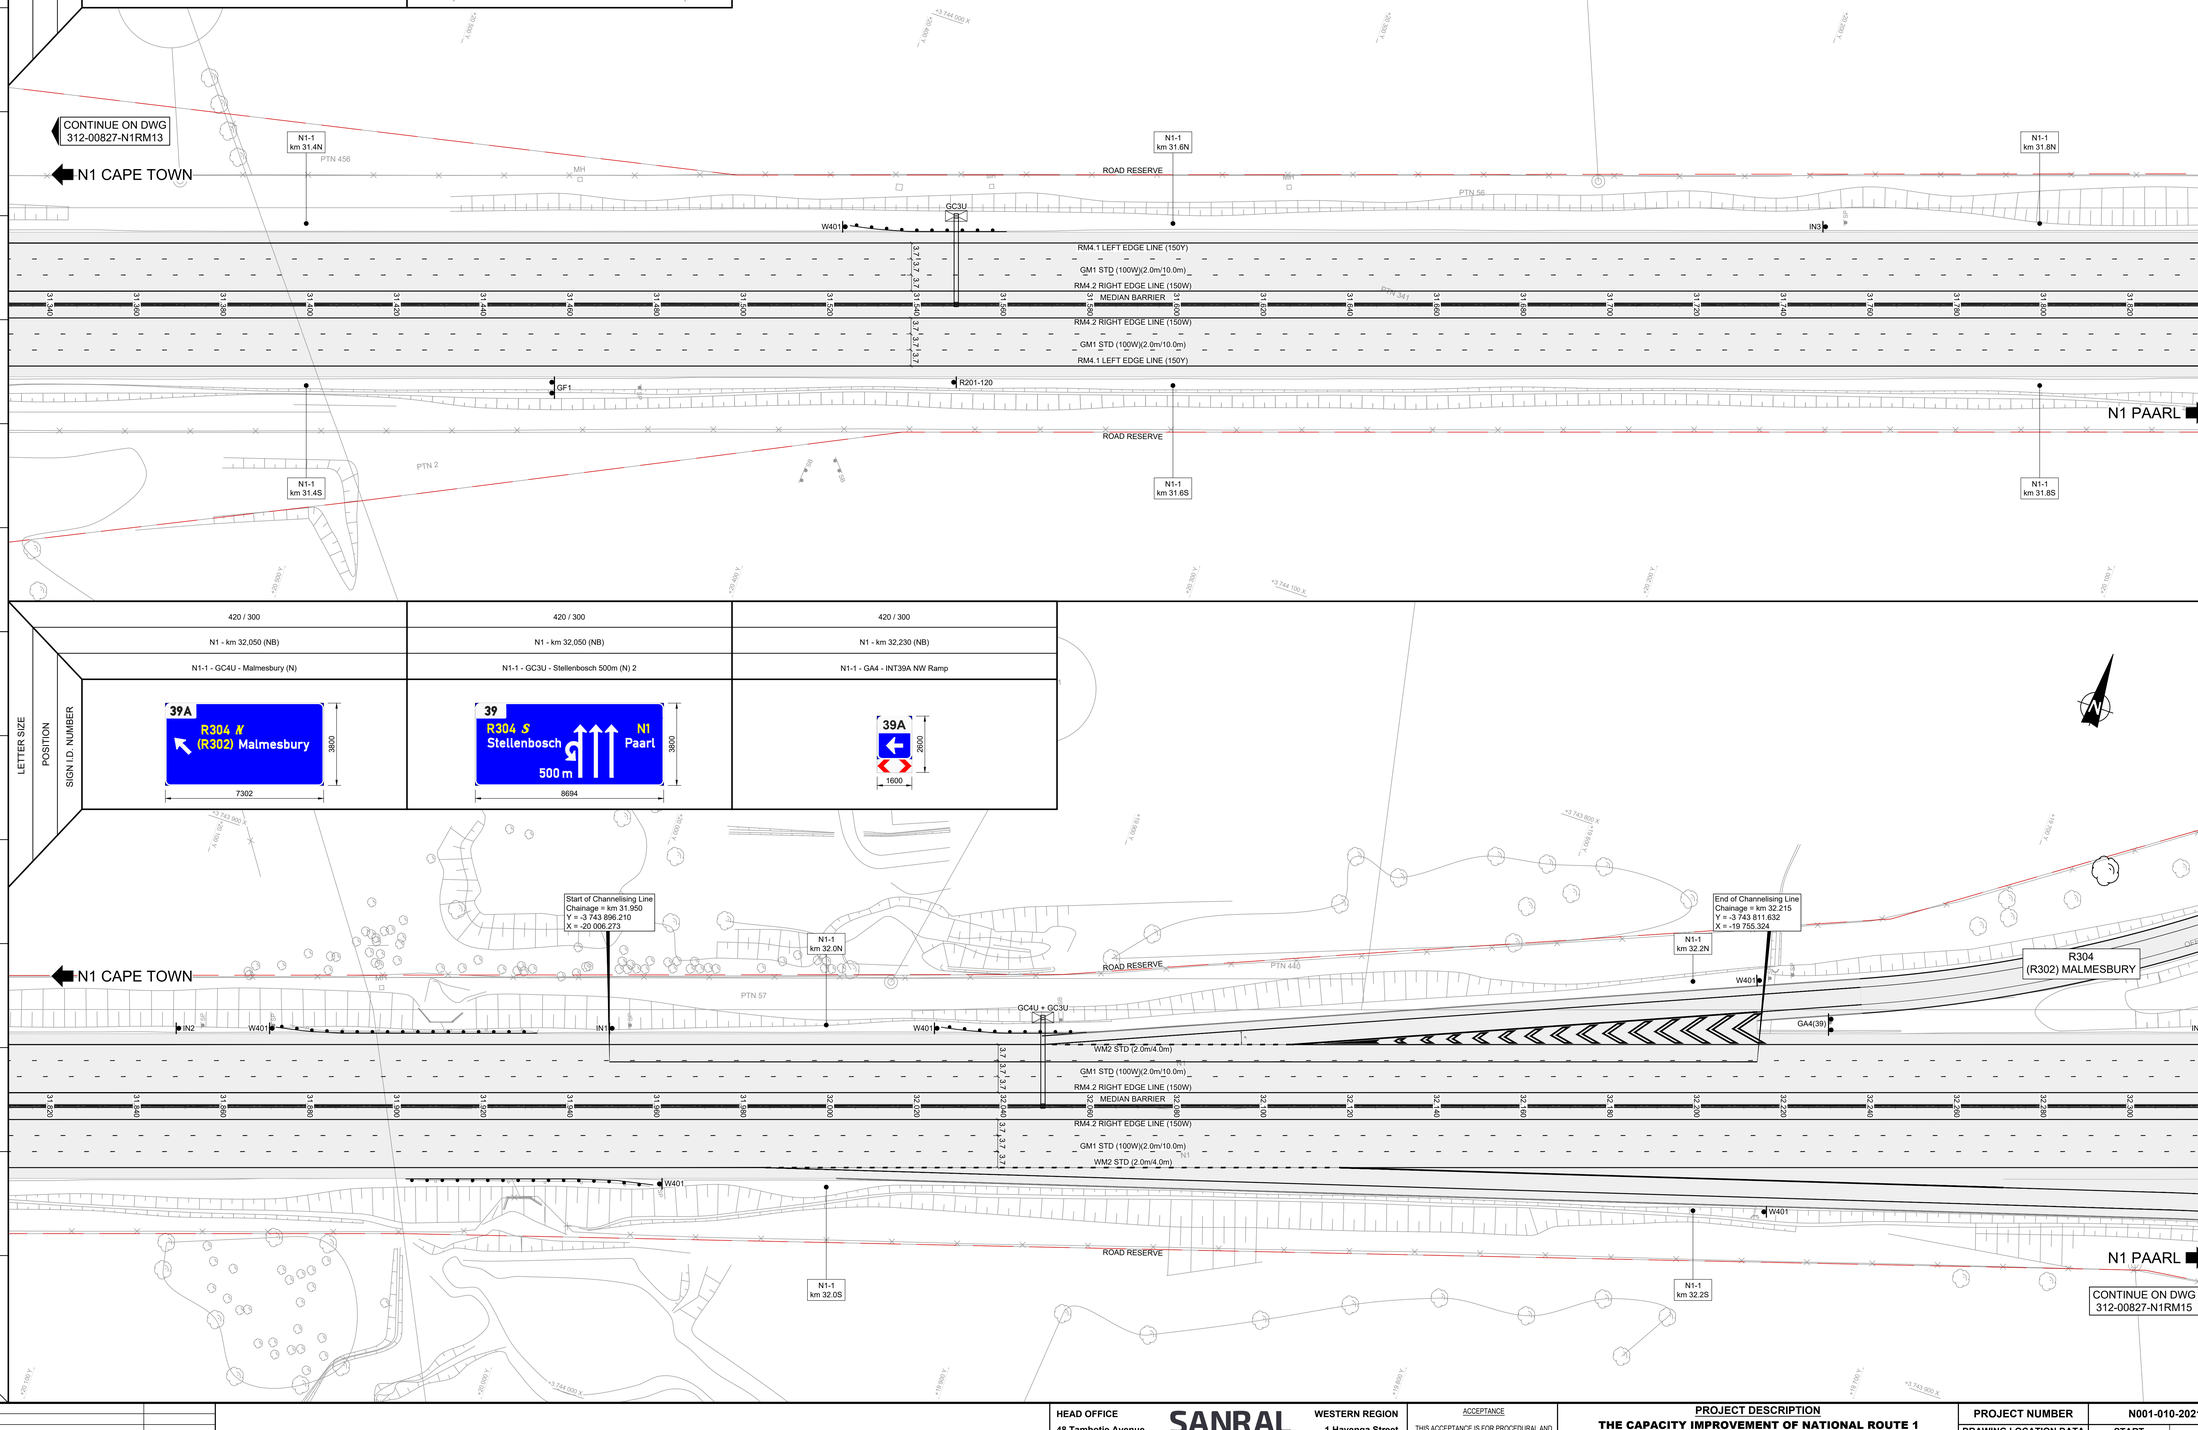

LETTER SIZE	420 / 300	420 / 300	420 / 300
POSITION	N1 - km 32,050 (NB)	N1 - km 32,050 (NB)	N1 - km 32,230 (NB)
SIGN I.D. NUMBER	N1-1 - GC4U - Malmesbury (N)	N1-1 - GC3U - Stellenbosch 500m (N) 2	N1-1 - GA4 - INT39A NW Ramp

SIZE (AREA)

NO. OFF

No.	DATE	REVISION
V1	08/03/2024	ORIGINAL VERSION

HEAD OFFICE
48 Tambotie Avenue
Val de Grace
Pretoria
0184

PO Box 415
Pretoria 0001
South Africa

Tel: (012) 844 8000

SANRAL
SOUTH AFRICAN NATIONAL ROADS AGENCY SOC LTD
Reg.No. 1998/009884/30
BUILDING SOUTH AFRICA THROUGH BETTER ROADS

WESTERN REGION
1 Havenga Street
Oakdale
Bellville
7530

Private Bag X19
Bellville
7535

Tel: (021) 957 4600

ACCEPTANCE

THIS ACCEPTANCE IS FOR PROCEDURAL AND ADMINISTRATIVE REVIEW PURPOSES ONLY AND DOES NOT ATTRACT LEGAL LIABILITY OR LIABILITY OF ANY KIND FROM WHATSOEVER CAUSE OR HOWEVER ARISING

for the SA NATIONAL ROADS AGENCY SOC LTD.
Date:

PROJECT DESCRIPTION
THE CAPACITY IMPROVEMENT OF NATIONAL ROUTE 1 SECTION 1 FROM OLD OAK INTERCHANGE (KM 18.90) TO KOELENHOF INTERCHANGE (KM 33.00)

ROAD SIGNS AND ROAD MARKING PLAN
MAIN CARRIAGEWAY
km 31.360 - km 32.320

SCALE @ A0: 1 : 500 | SHEET 14 OF 16

PROJECT NUMBER	N001-010-2021/1	
DRAWING LOCATION DATA	START	END
ROUTE	N01	N01
SECTION	01	01
DRAWING km DISTANCE	31.360	32.320
DRAWING TYPE	ROADS - LAYOUT PLAN	
BRIDGE/STRUCTURE No.	N/A	
CONSULTANT DRAWING No.	312-00827-01-N1RM14	VER
SANRAL DOCUMENT #	XXXXXX	V1

312-00827-01-N1RM14