
R2.1	1200mm + 450 x 338mm	2
R2.1	900mm + 300 x 225mm	2
R103	600mm	4
R201-60	1200mm	2
R401	900mm x 1200mm	4
R401 - 600	900mm x 1200mm	2
W301	1500mm	2
W401 / W402	200mm x 800mm	2 / 0
W413	300mm x 600mm	4
SIZE (AREA)		
NO. OFF		

LETTER SIZE / POSITION / SIGN I.D. NUMBER

210 / 150	210 / 150	210 / 150	210 / 150	210 / 150	210 / 150
INT32 - km 0,030 (SW Ramp)	M15 - km 0,241 (NB)	M15 - km 0,241 (SB)	INT32 - km 0,238 (SE Ramp)	M15 - km 0,340 (SB)	M15 - km 0,340 (NB)
INT32 - GA6 - SE Ramp	INT32 - GB2 - M15 (S)	INT32 - GB4 - M15 (S)	INT32 - GA5 - SE Ramp	INT32 - GB2 - M15 (N)	INT32 - GB4 - M15 (N)
BRIGHTON ROAD M15 Durbanville / VAN RIEBEECK ST M15 Kraaifontein (2200 x 3560)	N1 Cape Town (600 x 2740)	N1 Cape Town (600 x 2740)	BRIGHTON ROAD M15 Durbanville / VAN RIEBEECK STREET M15 Kraaifontein (2000 x 4280)	N1 Paarl (600 x 1970)	N1 Paarl (600 x 1970)

210 / 150	210 / 150
INT32 - km 0,320 (NW Ramp)	INT32 - km 0,430 (NW Ramp)
INT32 - GA5 - NW Ramp	INT32 - GA6 - NW Ramp
VAN RIEBEECK STREET M15 Kraaifontein / BRIGHTON ROAD M15 Durbanville (2200 x 4280)	VAN RIEBEECK ST M15 Kraaifontein / BRIGHTON ROAD M15 Durbanville (2200 x 3560)

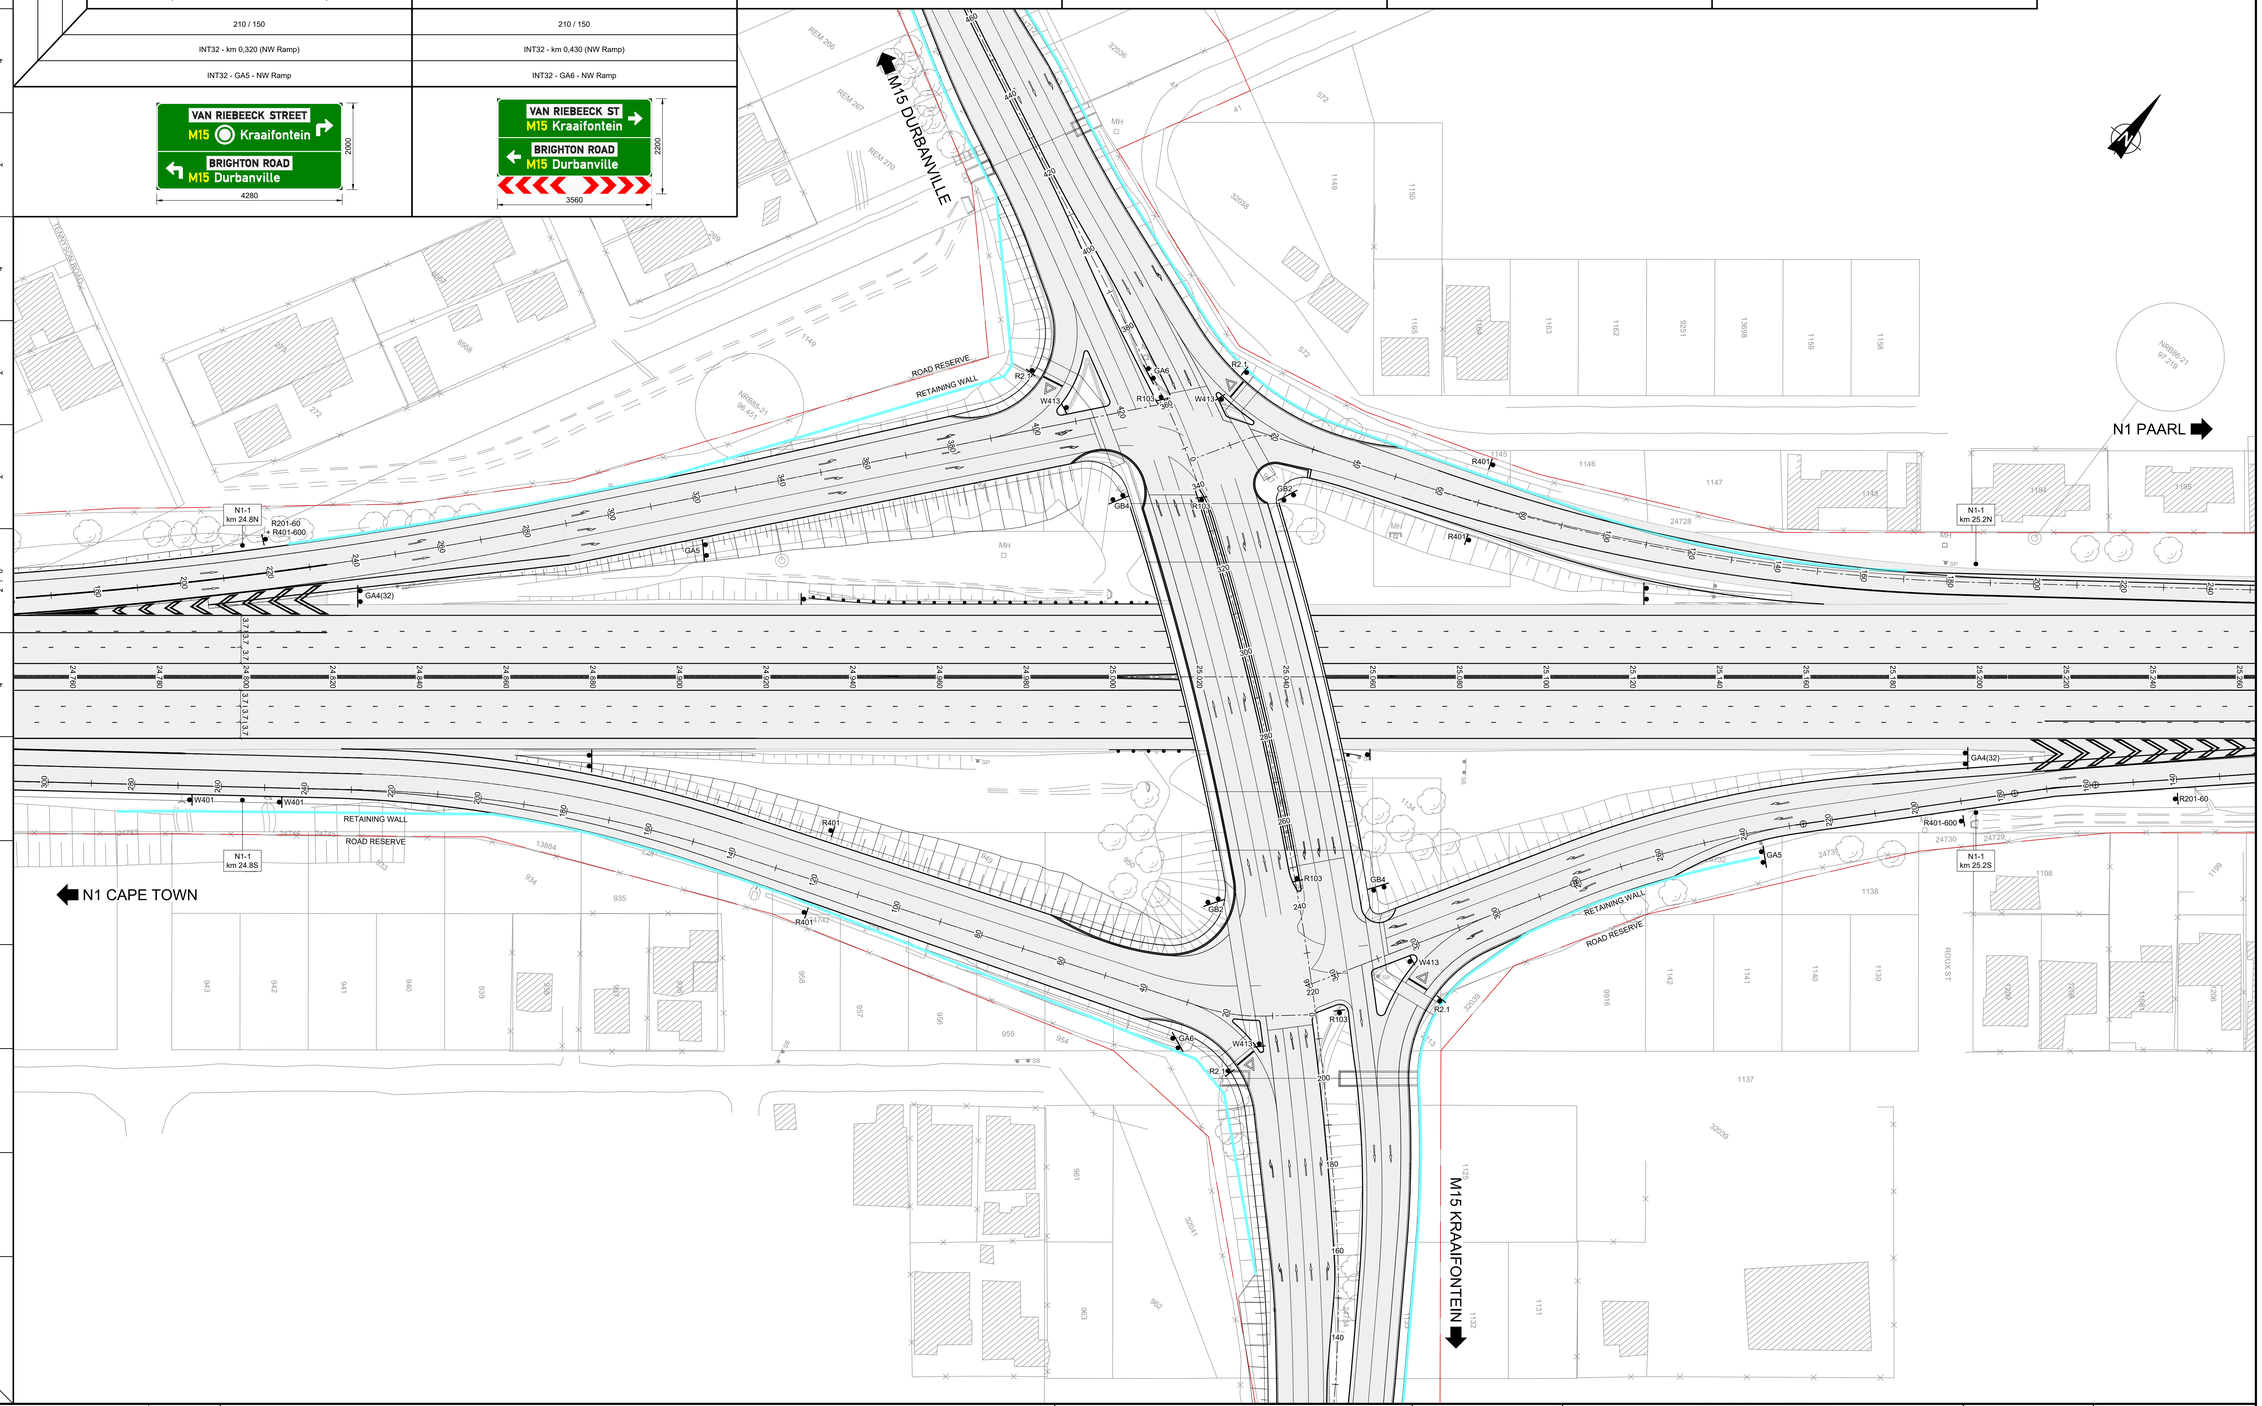

V1	08/03/2024	ORIGINAL VERSION
No.	DATE	REVISION

HEAD OFFICE
48 Tambotie Avenue
Val de Grace
Pretoria
0184

PO Box 415
Pretoria 0001
South Africa

Tel: (012) 844 8000

SANRAL
SOUTH AFRICAN NATIONAL ROADS AGENCY SOC LTD
Reg No.1998/009037/30
BUILDING SOUTH AFRICA THROUGH BETTER ROADS

WESTERN REGION
1 Havenga Street
Oakdale
Bellville
7530

Private Bag X19
Bellville
7535

Tel: (021) 957 4600

ACCEPTANCE

THIS ACCEPTANCE IS FOR PROCEDURAL AND ADMINISTRATIVE REVIEW PURPOSES ONLY AND DOES NOT ATTRACT LEGAL LIABILITY OR LIABILITY OF ANY KIND FROM WHATSOEVER CAUSE OR HOWEVER ARISING

for the SA NATIONAL ROADS AGENCY SOC LTD.
Date:

PROJECT DESCRIPTION
THE CAPACITY IMPROVEMENT OF NATIONAL ROUTE 1 SECTION 1 FROM OLD OAK INTERCHANGE (KM 18.90) TO KOELENHOF INTERCHANGE (KM 33.00)

ROAD SIGNS AND ROAD MARKING PLAN
INTERCHANGE - BRIGHTON

SCALE @ A0: 1 : 500 | SHEET 01 OF 02

PROJECT NUMBER	N001-010-2021/1	
DRAWING LOCATION DATA	START	END
ROUTE	N01	N01
SECTION	01	01
DRAWING km DISTANCE	18.900	19.840
DRAWING TYPE	ROADS - LAYOUT PLAN	
BRIDGE/STRUCTURE No.	N/A	
CONSULTANT DRAWING No.	312-00827-01-BRRM01	VER
SANRAL DOCUMENT #	XXXXXX	V1

312-00827-01-BRRM01